

CONTRACT PLANS COMPONENTS

ROADWAY PLANS (INCLUDES SIGNING AND PAVEMENT MARKING PLANS)
LIGHTING PLANS
LANDSCAPE PLANS

INDEX OF ROADWAY PLANS


SHEET NO.	SHEET DESCRIPTION
1	KEY SHEET
2	SIGNATURE SHEET
3 - 7	EXISTING DRAINAGE MAPS
8 - 12	PROPOSED DRAINAGE MAPS
13 - 18	TYPICAL SECTIONS
19	GENERAL NOTES
20 - 21	PROJECT LAYOUT
22 - 24	PROJECT CONTROL
25 - 35	DEMOLITION SHEETS
36 - 57	ROADWAY PLAN AND PROFILE
58	INTERSECTION DETAIL
59	PROPOSED DRAINAGE STRUCTURES
60	DRAINAGE DETAILS
61 - 95	SIDE STREET PLAN AND PROFILE
96 - 213	CROSS SECTIONS
214	TRAFFIC CONTROL GENERAL NOTES
215 - 216	TRAFFIC CONTROL PLAN
217 - 218	TRAFFIC CONTROL TYPICAL SECTIONS
219 - 230	SIGNING AND PAVEMENT MARKING PLANS



OKALOOSA COUNTY
PUBLIC WORKS

CONTRACT PLANS

SANTA ROSA BOULEVARD ROADWAY IMPROVEMENTS
FROM EAST OF EGLIN AIR FORCE BASE
TO WEST OF SR 30 (US 98/MIRACLE STRIP PARKWAY SE)

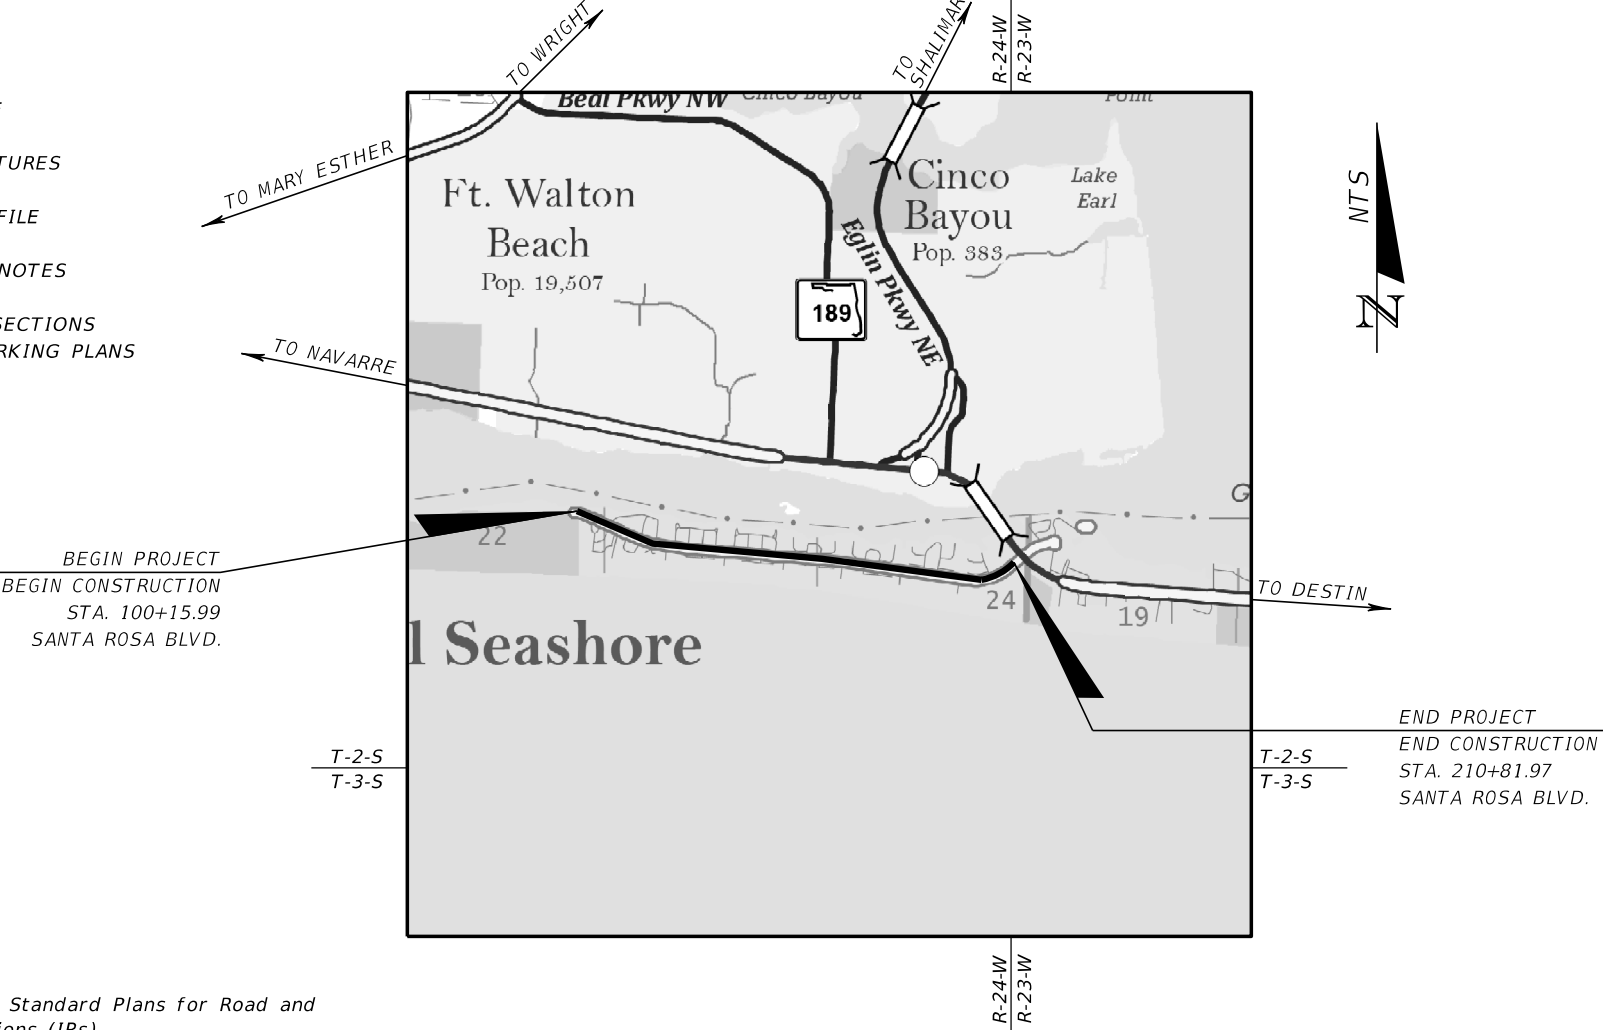

GOVERNING STANDARD PLANS:


Florida Department of Transportation, FY2023-24 Standard Plans for Road and Bridge Construction and applicable Interim Revisions (IRs).

Standard Plans for Road Construction and associated IRs are available at the following website: <http://www.fdot.gov/design/standardplans>

Manual of Uniform Minimum Standards for Design, Construction and Maintenance for Streets and Highways (2018 Edition)

GOVERNING STANDARD SPECIFICATIONS:

Florida Department of Transportation, 2023-24 Standard Specifications for Road and Bridge Construction at the following website: <http://www.fdot.gov/programmanagement/Implemented/SpecBooks>

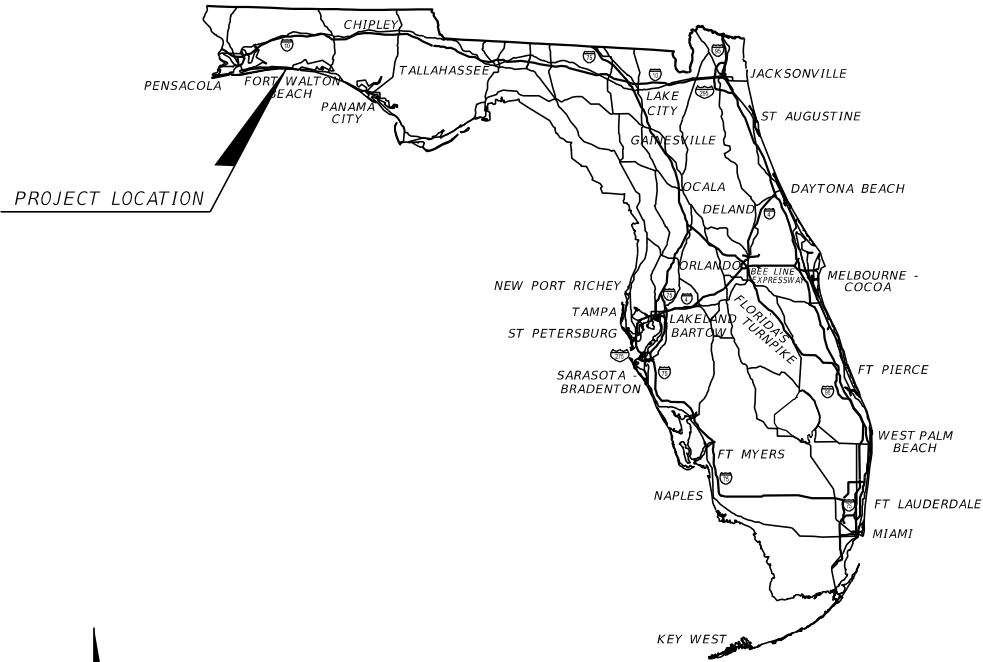


60% ROADWAY PLANS
ENGINEER OF RECORD:

halff
MARK T. LLEWELLYN, JR., P.E. 80712
HALFF ASSOCIATES, INC.
2255 KILLEARN CENTER BLVD., SUITE 200
TALLAHASSEE, FLORIDA 32309
CERTIFICATE OF AUTHORIZATION 33380

COUNTY PROJECT MANAGER:

CARISSE LEJEUNE, SURTAX PROJECT MANAGER
OKALOOSA COUNTY PUBLIC WORKS
1759 S. FERDON BLVD.
CRESTVIEW, FL 32536

CONSTRUCTION CONTRACT NO.	FISCAL YEAR	SHEET NO.
		1

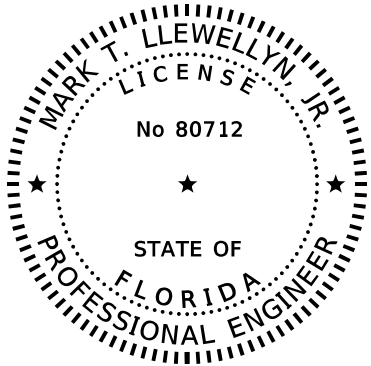

THIS ITEM HAS BEEN DIGITALLY
SIGNED AND SEALED BY:


ON THE DATE ADJACENT TO THE SEAL

PRINTED COPIES OF THIS DOCUMENT ARE
NOT CONSIDERED SIGNED AND SEALED.
THE SIGNATURE MUST BE VERIFIED
ON ANY ELECTRONIC COPIES.

HALFF ASSOCIATES, INC.
2255 KILLEARN CENTER BLVD., SUITE 200
TALLAHASSEE, FLORIDA 32309
MARK T. LLEWELLYN, JR., P.E. NO. 80712

THE ABOVE NAMED PROFESSIONAL ENGINEER SHALL BE RESPONSIBLE FOR THE
FOLLOWING SHEETS IN ACCORDANCE WITH RULE 61G15-23.004, F.A.C.

<u>SHEET NO.</u>	<u>SHEET DESCRIPTION</u>
1	KEY SHEET
2	SIGNATURE SHEET
13 - 18	TYPICAL SECTIONS
19	GENERAL NOTES
20 - 21	PROJECT LAYOUT
25 - 35	DEMOLITION SHEETS
36 - 57	ROADWAY PLAN AND PROFILE
58	INTERSECTION DETAIL
61 - 95	SIDE STREET PLAN AND PROFILE
96 - 213	CROSS SECTIONS
214	TRAFFIC CONTROL GENERAL NOTES
215 - 216	TRAFFIC CONTROL PLAN
217 - 218	TRAFFIC CONTROL TYPICAL SECTIONS
219 - 230	SIGNING AND PAVEMENT MARKING PLANS

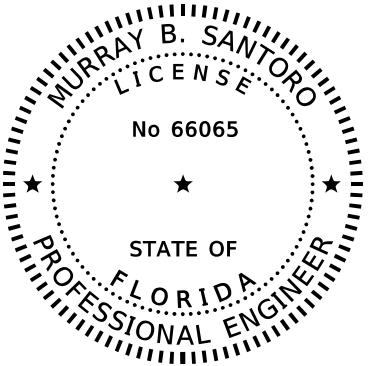

THIS ITEM HAS BEEN DIGITALLY
SIGNED AND SEALED BY:


ON THE DATE ADJACENT TO THE SEAL

PRINTED COPIES OF THIS DOCUMENT ARE
NOT CONSIDERED SIGNED AND SEALED.
THE SIGNATURE MUST BE VERIFIED
ON ANY ELECTRONIC COPIES.

HALFF ASSOCIATES, INC.
2255 KILLEARN CENTER BLVD., SUITE 200
TALLAHASSEE, FLORIDA 32309
MURRAY B. SANTORO, P.E. NO. 66065

THE ABOVE NAMED PROFESSIONAL ENGINEER SHALL BE RESPONSIBLE FOR THE
FOLLOWING SHEETS IN ACCORDANCE WITH RULE 61G15-23.004, F.A.C.

<u>SHEET NO.</u>	<u>SHEET DESCRIPTION</u>
2	SIGNATURE SHEET
3 - 7	EXISTING DRAINAGE MAPS
8 - 12	PROPOSED DRAINAGE MAPS
59	PROPOSED DRAINAGE STRUCTURES
60	DRAINAGE DETAILS

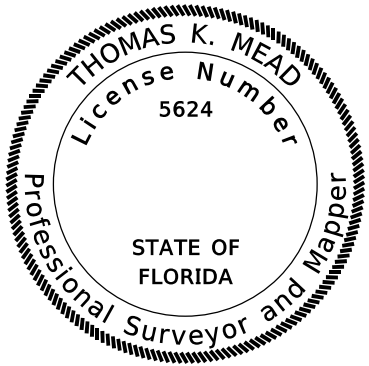

THIS ITEM HAS BEEN DIGITALLY
SIGNED AND SEALED BY:

ON THE DATE ADJACENT TO THE SEAL

PRINTED COPIES OF THIS DOCUMENT ARE
NOT CONSIDERED SIGNED AND SEALED.
THE SIGNATURE MUST BE VERIFIED
ON ANY ELECTRONIC COPIES.

SOUTHEASTERN SURVEYING AND
MAPPING CORPORATION
1130 HIGHWAY 90
CHIPLEY, FLORIDA 32428
THOMAS K. MEAD, P.S.M. NO. 5624

THE ABOVE NAMED PROFESSIONAL SURVEYOR AND MAPPER SHALL BE RESPONSIBLE
FOR THE FOLLOWING SHEETS IN ACCORDANCE WITH RULE 5J-17.062, F.A.C.

<u>SHEET NO.</u>	<u>SHEET DESCRIPTION</u>
2	SIGNATURE SHEET
22 - 24	PROJECT CONTROL

7/19/2024 5:39:22 PM ah3923
A:\420005\42280\003\0123456789\Roadway\SIGNRD01.dgn

REVISIONS			
DATE	DESCRIPTION	DATE	DESCRIPTION



MARK T. LLEWELLYN, JR., P.E.
LICENSE NUMBER: 80712
HALFF ASSOCIATES, INC.
TALLAHASSEE, FLORIDA 32309



OKALOOSA COUNTY
PROJECT
SANTA ROSA BOULEVARD

SIGNATURE SHEET	SHEET NO.
	2

THE OFFICIAL RECORD OF THIS SHEET IS THE ELECTRONIC FILE DIGITALLY SIGNED AND SEALED UNDER RULE 61G15-23.004, F.A.C.

7/19/2024 5:39:52 PM ah3923
\\halff.ad\p2a\avo\420005\42280\003\0123456789\Drainage\DRWPRD01_ExistingDrainageMaps.dgn



REVISIONS			
DATE	DESCRIPTION	DATE	DESCRIPTION



MURRAY SANTORO, P.E.
LICENSE NUMBER: 66065
HALFF ASSOCIATES, INC.
TALLAHASSEE, FLORIDA 32309



OKALOOSA COUNTY
PROJECT
SANTA ROSA BOULEVARD

EXISTING
DRAINAGE MAP (1)

SHEET NO.
3

THE OFFICIAL RECORD OF THIS SHEET IS THE ELECTRONIC FILE DIGITALLY SIGNED AND SEALED UNDER RULES 61G15-23.004, F.A.C.

7/19/2024 5:40:27 PM ah3923
\\halff.ad\p2a\avo\420005\42280\003\0123456789\Drainage\DRMPRD01_ExistingDrainageMaps.dgn



REVISIONS			
DATE	DESCRIPTION	DATE	DESCRIPTION



MURRAY SANTORO, P.E.
LICENSE NUMBER: 66065
HALFF ASSOCIATES, INC.
TALLAHASSEE, FLORIDA 32309



OKALOOSA COUNTY
PROJECT
SANTA ROSA BOULEVARD

EXISTING
DRAINAGE MAP (2)

SHEET NO.
4

THE OFFICIAL RECORD OF THIS SHEET IS THE ELECTRONIC FILE DIGITALLY SIGNED AND SEALED UNDER RULES 61G15-23.004, F.A.C.

7/19/2024 5:40:58 PM ah3923
\\halff.ad\p2a\avo\420005\42280\003\0123456789\Drainage\DRMPRD01_ExistingDrainageMaps.dgn



REVISIONS			
DATE	DESCRIPTION	DATE	DESCRIPTION



MURRAY SANTORO, P.E.
LICENSE NUMBER: 66065
HALFF ASSOCIATES, INC.
TALLAHASSEE, FLORIDA 32309



OKALOOSA COUNTY	
PROJECT	
SANTA ROSA BOULEVARD	

EXISTING
DRAINAGE MAP (3)

SHEET
NO.

5

THE OFFICIAL RECORD OF THIS SHEET IS THE ELECTRONIC FILE DIGITALLY SIGNED AND SEALED UNDER RULES 61G15-23.004, F.A.C.

7/19/2024 5:41:26 PM ah3923
\\halff.ad\p2a\avo\420005\42280\003\0123456789\Drainage\DRMPRD01_ExistingDrainageMaps.dgn



REVISIONS			
DATE	DESCRIPTION	DATE	DESCRIPTION



MURRAY SANTORO, P.E.
LICENSE NUMBER: 66065
HALFF ASSOCIATES, INC.
TALLAHASSEE, FLORIDA 32309



OKALOOSA COUNTY
PROJECT
SANTA ROSA BOULEVARD

EXISTING
DRAINAGE MAP (4)

SHEET
NO.

6

7/19/2024 5:41:56 PM ah3923
\\halff.ad\p2a\avo\420005\42280\003\0123456789\Drainage\DRMPRD01_ExistingDrainageMaps.dgn



- 01

TRENCH DRAIN
GRATE EL. = 5.20'
- 02

DBI
GRATE EL. = 4.99'
INV. RT. = 2.65' (18" CMP)
INV. AH. = 2.68' (15" CMP)
INV. BK. = 2.61' (12" CMP)
- 03

DBI
GRATE EL. = UNK
INV. EL. = 2.98' (18" CMP)
- 04

DBI
GRATE EL. = UNK
INV. BK. = 2.52' (15" CMP)
INV. LT. = 2.36' (18" CMP)
INV. LT. = 2.36' (18" CMP)
- 05

HEADWALL
FL. EL. = 2.13' (18" CMP)
FL. EL. = 2.12' (18" CMP)
- 06

DBI
GRATE EL. = UNK
INV. LT. = 3.74' (15" CMP)
INV. RT. = 3.56' (12" CPP)
- 07

PIPE
INV. EL. = 4.12' (12" CPP)
- 08

DBI
GRATE EL. = UNK
INV. LT. = 3.35' (24" CMP)
INV. RT. = 3.18' (15" CMP)
- 09

PIPE
INV. EL. = 5.35' (12" CPP)
- 10

PIPE
INV. EL. = 2.95' (24" CMP)
- 11

PIPE
INV. EL. = 5.53' (12" CPP)
- 12

PIPE
INV. EL. = 3.10' (24" CMP)
- 13

DBI
GRATE EL. = UNK
INV. LT. = 3.13' (24" CMP)
INV. RT. = 3.31' (15" CMP)
- 14

PIPE
INV. EL. = 5.47' (12" CPP)
- 15

DBI
GRATE EL. = UNK
INV. EL. = 4.67' (12" CPP)
- 16

DBI
GRATE EL. = UNK
INV. LT. = 3.76' (15" CMP)
INV. RT. = 3.74' (12" CPP)
- 17

DBI
GRATE EL. = UNK
INV. EL. = 4.36' (15" CMP)
- 18

DBI
GRATE EL. = UNK
INV. AH. = 4.18' (24" CMP)
INV. RT. = 4.11'(15" CMP)
- 19

DBI
GRATE EL. = UNK
INV. AH. = 3.77' (24" CMP)
INV. BK. = 3.99' (24" CMP)
INV. RT. = 4.28' (18" CMP)
- 20

DBI
GRATE EL. = UNK
INV. EL. = 4.15' (18" CMP)
- 21

PIPE
NO END TREATMENT
INV. EL. = UNK
- 22

PIPE
INV. EL. = 12.14' (12" CPP")
- 23

HEADWALL
INV. EL. = 4.11 (24" CMP)
INV. EL. = 3.61' (24" CMP)
- 24

DBI
INV. LT. = 4.52' (24" CMP)
INV. RT. = 4.58' (12" CPP)
- 25

PIPE
INV. EL. = 5.31 (12" CPP")
- 26

DBI
INV. LT. = 5.92' (15" CMP)
INV. RT. = 6.06' (12" CPP)
- 27

DBI
INV. AH. = 5.01' (15" CMP)
INV. LT. = 5.15' (12" CPP)
INV. RT. = 5.32' (15" CMP)
- 28

DBI
GRATE EL. = UNK
INV. EL. = 5.85' (18" CMP)
INV. EL. = 5.75' (18" CMP)
- 29

TRENCH DRAIN
GRATE EL. = UNK
- 30

DBI
GRATE EL. = UNK
INV. EL. = 4.20' (12" CMP)
- 31

TRENCH DRAIN
GRATE EL. = UNK
INV. EL. = 3.76' (12" CMP)
- 32

DBI
INV. LT. = 3.56' (12" CMP)
INV. BK. = 3.76' (12" CMP)
INV. RT. = 3.95' (12" CMP)
- 33

TRENCH DRAIN
GRATE EL. = UNK
INV. EL. = 4.30' (12" CPP)
- 34

DBI
GRATE EL. = UNK
INV. EL. = 4.21' (12" CPP)
- 35

DBI
GRATE EL. = UNK
INV. BK. = 4.13' (12" CPP)
INV. LT. = 3.57' (12" CPP)
- 36

PIPE
INV. EL. = 0.56' (30" HDPE)
- 37

DBI
GRATE EL. = UNK
INV. EL. = 4.55' (8" PVC)
- 38

DBI
GRATE EL. = UNK
INV. LT. = 1.14' (30" HDPE)
INV. RT. = 1.17' (15" CMP)
- 39

MANHOLE
INV. LT. = 1.01' (15" UNK)
INV. RT. = 1.04' (15" CMP)
- 40

DBI
GRATE EL. = UNK
INV. LT. = 1.42' (15" CMP)
INV. RT. = 1.67' (12" CMP)
INV. AH. = 1.95' (15" CMP)
- 41

DBI
GRATE EL. = UNK
INV. BK. = 3.54' (8" PVC)
INV. LT. = 2.55' (12" CMP)
- 42

PIPE
INV. EL. = 4.52' (12" CPP)
- 43

DBI
GRATE EL. = UNK
INV. BK. = 4.66' (12" CPP)
INV. AH. = 4.54' (12" CPP)
- 44

DBI
GRATE EL. = UNK
INV. BK. = 3.99' (12" CPP)
INV. AH. = 4.56' (12" CPP)
- 45

PIPE
INV. EL. = 4.56' (12" CPP)
- 46

DBI
GRATE EL. = UNK
INV. EL. = 3.13' (15" CMP)
- 47

DBI
GRATE EL. = UNK
INV. LT. = 2.43' (15" CMP)
INV. RT. = 2.42' (15" CMP)
INV. AH. = 2.18' (15" CMP)
INV. BK. = 2.07' (15" CMP)
- 48

DRAINGRATE
GRATE EL. = UNK
INV. EL. = 3.43' (15" CMP)
- 49

DBI
GRATE EL. = UNK
INV. AH. = 2.94' (15" CMP)
INV. RT. = 2.86' (15" CMP)
- 50

DBI
GRATE EL. = UNK
INV. RT. = 3.05' (15" CMP)
INV. AH. = 2.79' (15" CMP)
INV. LT. = 2.97' (15" CMP)
INV. BK. = 2.87' (15" CMP)
- 51

DBI
GRATE EL. = UNK
INV. EL. = 3.77' (15" CMP)
- 52

DBI
GRATE EL. = UNK
INV. EL. = 3.66' (15" CMP)
- 53

MANHOLE
INV. BK. = 3.62' (15" CMP)
INV. LT. = 3.05' (15" CMP)
- 54

TRENCH DRAIN
GRATE EL. = UNK
- 55

PIPE
INV. EL. = 4.59' (6" PVC)
- 56

DBI
GRATE EL. = UNK
INV. RT. = 3.03' (15" CMP)
INV. BK. = 3.09' (15" CMP)
- 57

DBI
GRATE EL. = UNK
INV. LT. = 3.16' (15" CMP)
INV. AH. = 3.12' (6" PVC)
INV. BK. = 3.14' (15" CMP)
- 58

DBI
GRATE EL. = UNK
INV. AH. = 3.23' (15" CMP)
INV. BK. = 2.96' (15" CMP)
- 59

TRENCH DRAIN
GRATE EL. = UNK
INV. AH. = 5.63' (8" PVC)
INV. BK. = 5.18' (8" PVC)
- 60

DBI
GRATE EL. = UNK
INV. EL. = 3.33' (15" CMP)
- 61

DBI
GRATE EL. = UNK
INV. EL. = 3.70' (15" CMP)
- 62

MANHOLE
INV. BK. = 3.42' (15" CMP)
INV. RT. = 3.61' (15" RCP)
- 63

DBI
GRATE EL. = UNK
INV. EL. = 3.55' (15" RCP)
- 64

PIPE
INV. EL. = 5.17' (8" PVC)
- 65

PIPE
INV. EL. = 5.71' (8" PVC)
- 66

PIPE
INV. EL. = 5.52' (8" PVC)
- 67

PIPE
INV. EL. = 5.51' (8" PVC)
- 68

DBI
GRATE EL. = UNK
INV. EL. = 3.22' (15" CMP)
- 69

DBI
GRATE EL. = UNK
INV. EL. = 3.26' (15" CMP)

LEGEND:

SURFACE FLOW DIRECTION

BASIN DIVIDE

EXISTING DRAINAGE STRUCTURE

NOTE: DO NOT USE THE INFORMATION ON THIS SHEET FOR CONSTRUCTION PURPOSES.
This sheet is in the plans for documentation and to assist construction personnel with drainage concerns.

AERIAL IMAGE 2022
ELEV REF. NAVD 88 DATUM
NAVD 88 = NVDG 29 -0.417'

REVISIONS			
DATE	DESCRIPTION	DATE	DESCRIPTION

halff

MURRAY SANTORO, P.E.
LICENSE NUMBER: 66065
HALFF ASSOCIATES, INC.
TALLAHASSEE, FLORIDA 32309



OKALOOSA COUNTY
PROJECT
SANTA ROSA BOULEVARD

EXISTING
DRAINAGE MAP (5)

SHEET
NO.
7

THE OFFICIAL RECORD OF THIS SHEET IS THE ELECTRONIC FILE DIGITALLY SIGNED AND SEALED UNDER RULES 61G15-23.004, F.A.C.

7/19/2024 5:42:38 PM ah3923
\\halff.adp\2A-AVO\420005\42280\003\0123456789\Drainage\DRMPRD02_ProposedDrainage\lamps.dgn



BEGIN PROJECT
BEGIN CONSTRUCTION
STA. 100+15.99

MATCHLINE STA 123+00.00

LEGEND:

SURFACE FLOW DIRECTION

BASIN DIVIDE

EXISTING DRAINAGE STRUCTURE

PROPOSED DRAINAGE STRUCTURE

NOTE: DO NOT USE THE INFORMATION ON THIS SHEET FOR CONSTRUCTION PURPOSES. This sheet is in the plans for documentation and to assist construction personnel with drainage concerns.

AERIAL IMAGE 2022
ELEV. REF. NAVD 88 DATUM
NAVD 88 = NVGD 29 -0.41'

REVISIONS			
DATE	DESCRIPTION	DATE	DESCRIPTION

halff
MURRAY SANTORO, P.E.
LICENSE NUMBER: 66065
HALFF ASSOCIATES, INC.
TALLAHASSEE, FLORIDA 32309



OKALOOSA COUNTY
PROJECT
SANTA ROSA BOULEVARD

**PROPOSED
DRAINAGE MAP (1)**

SHEET NO.
8

THE OFFICIAL RECORD OF THIS SHEET IS THE ELECTRONIC FILE DIGITALLY SIGNED AND SEALED UNDER RULES 61G15-23.004, F.A.C.

7/19/2024 5:42:43 PM ah3923
\\halff.adn\PA-AVO\420005\42280\003\0123456789\Drainage\DRMPRD02_ProposedDrainage\maps.dgn



LEGEND:

SURFACE FLOW DIRECTION

BASIN DIVIDE

EXISTING DRAINAGE STRUCTURE

PROPOSED DRAINAGE STRUCTURE

NOTE: DO NOT USE THE INFORMATION ON THIS SHEET FOR CONSTRUCTION PURPOSES. This sheet is in the plans for documentation and to assist construction personnel with drainage concerns.

AERIAL IMAGE 2022
ELEV. REF. NAVD 88 DATUM
NAVD 88 = NVGD 29 -0.41'

REVISIONS			
DATE	DESCRIPTION	DATE	DESCRIPTION

halff
MURRAY SANTORO, P.E.
LICENSE NUMBER: 66065
HALFF ASSOCIATES, INC.
TALLAHASSEE, FLORIDA 32309




OKALOOSA COUNTY
PROJECT
SANTA ROSA BOULEVARD

**PROPOSED
DRAINAGE MAP (2)**

SHEET NO.
9

THE OFFICIAL RECORD OF THIS SHEET IS THE ELECTRONIC FILE DIGITALLY SIGNED AND SEALED UNDER RULES 61G15-23.004, F.A.C.

7/19/2024 5:42:47 PM ah3923
\\halff.ad\p2a\avo\420005\42280\003\0123456789\Drainage\DRMPRD02_ProposedDrainage\maps.dgn

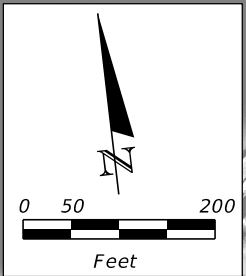

LEGEND:

SURFACE FLOW DIRECTION

BASIN DIVIDE

EXISTING DRAINAGE STRUCTURE

PROPOSED DRAINAGE STRUCTURE

NOTE: DO NOT USE THE INFORMATION ON THIS SHEET FOR CONSTRUCTION PURPOSES. This sheet is in the plans for documentation and to assist construction personnel with drainage concerns.

AERIAL IMAGE 2022
ELEV. REF. NAVD 88 DATUM
NAVD 88 = NVGD 29 -0.41'

REVISIONS	
DATE	DESCRIPTION

halff
MURRAY SANTORO, P.E.
LICENSE NUMBER: 66065
HALFF ASSOCIATES, INC.
TALLAHASSEE, FLORIDA 32309



OKALOOSA COUNTY
PROJECT
SANTA ROSA BOULEVARD

**PROPOSED
DRAINAGE MAP (3)**

SHEET NO.
10

THE OFFICIAL RECORD OF THIS SHEET IS THE ELECTRONIC FILE DIGITALLY SIGNED AND SEALED UNDER RULES 61G15-23.004, F.A.C.

7/19/2024 5:42:52 PM ah3923
\\halff.ad\p2a\avo\420005\42280\003\0123456789\Drainage\DRMPRD02_ProposedDrainage\lamps.dgn



LEGEND:

SURFACE FLOW DIRECTION

BASIN DIVIDE

EXISTING DRAINAGE STRUCTURE

PROPOSED DRAINAGE STRUCTURE

NOTE: DO NOT USE THE INFORMATION ON THIS SHEET FOR CONSTRUCTION PURPOSES. This sheet is in the plans for documentation and to assist construction personnel with drainage concerns.

AERIAL IMAGE 2022
ELEV. REF. NAVD 88 DATUM
NAVD 88 = NVGD 29 -0.41'

REVISIONS			
DATE	DESCRIPTION	DATE	DESCRIPTION

halff
MURRAY SANTORO, P.E.
LICENSE NUMBER: 66065
HALFF ASSOCIATES, INC.
TALLAHASSEE, FLORIDA 32309




OKALOOSA COUNTY
PROJECT
SANTA ROSA BOULEVARD

**PROPOSED
DRAINAGE MAP (4)**

SHEET NO.
11

THE OFFICIAL RECORD OF THIS SHEET IS THE ELECTRONIC FILE DIGITALLY SIGNED AND SEALED UNDER RULES 61G15-23.004, F.A.C.

7/19/2024 5:42:56 PM ah3923
\\halff.adn\PA\A\0\420005\42280\003\0123456789\Drainage\DRMPRD02_ProposedDrainage\lmap.dgn

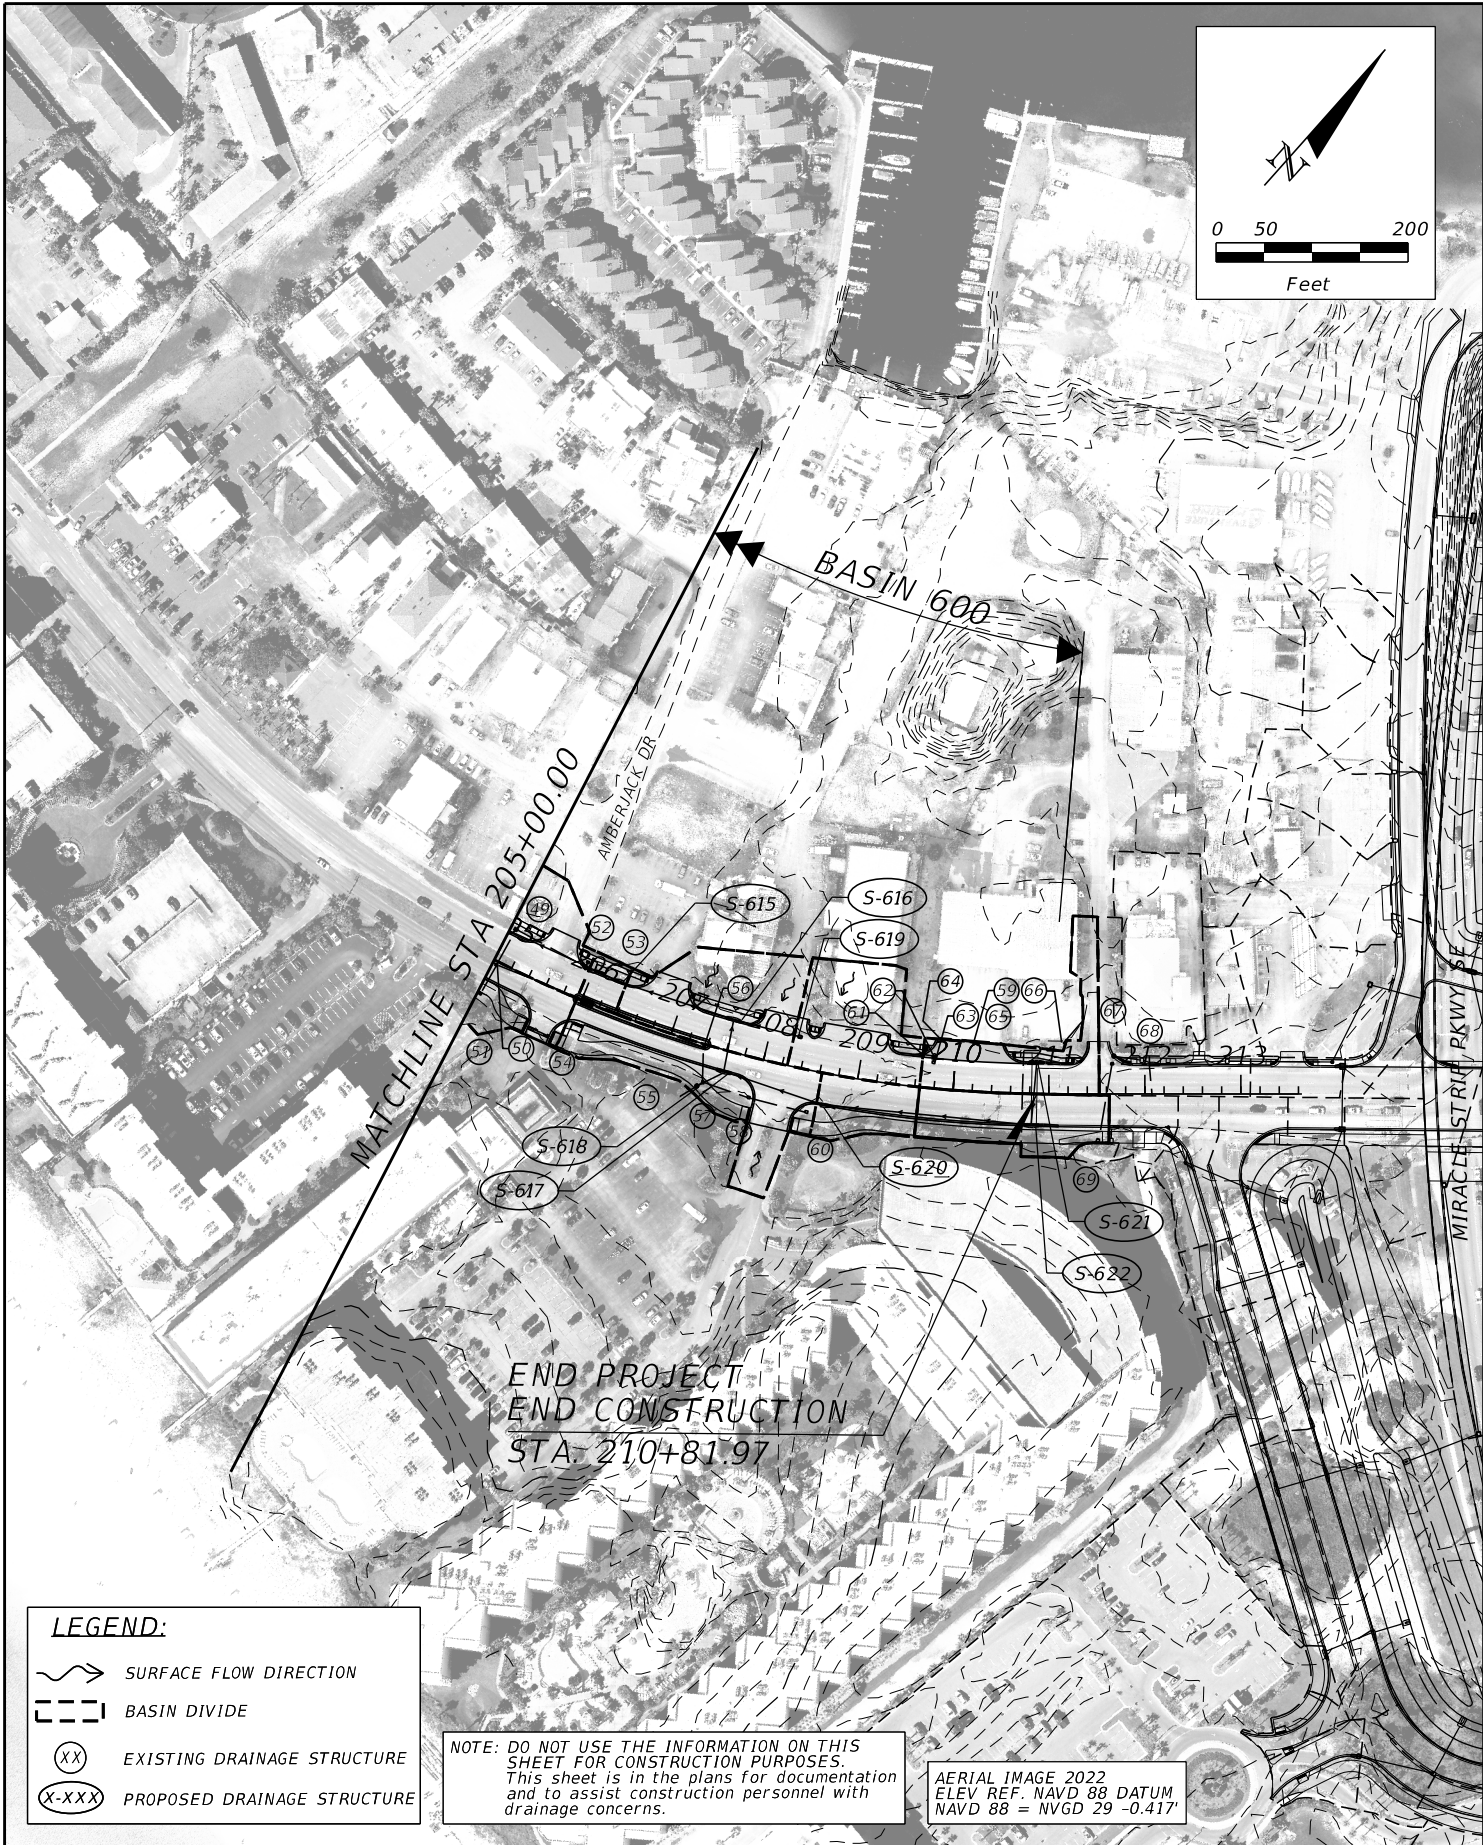

BASIN 100

S-100	0.16 AC
S-101	0.25 AC
S-103	0.17 AC
S-106	0.28 AC
S-107	0.43 AC

BASIN 600

S-600	0.39 AC	S-608	0.26 AC	S-616	0.39 AC
S-601	2.05 AC	S-609	N/A	S-617	0.42 AC
S-602	0.99 AC	S-610	0.39 AC	S-618	N/A
S-603	0.17 AC	S-611	0.34 AC	S-619	0.32 AC
S-604	0.15 AC	S-612	0.28 AC	S-620	0.14 AC
S-605	0.16 AC	S-613	0.40 AC	S-621	0.28 AC
S-606	0.08 AC	S-614	0.40 AC	S-622	0.26 AC
S-607	0.35 AC	S-615	0.05 AC		

LEGEND:

SURFACE FLOW DIRECTION

BASIN DIVIDE

EXISTING DRAINAGE STRUCTURE

PROPOSED DRAINAGE STRUCTURE

NOTE: DO NOT USE THE INFORMATION ON THIS SHEET FOR CONSTRUCTION PURPOSES.
This sheet is in the plans for documentation and to assist construction personnel with drainage concerns.

AERIAL IMAGE 2022
ELEV REF. NAVD 88 DATUM
NAVD 88 = NVGD 29 -0.41'

REVISIONS			
DATE	DESCRIPTION	DATE	DESCRIPTION


halff
MURRAY SANTORO, P.E.
LICENSE NUMBER: 66065
HALFF ASSOCIATES, INC.
TALLAHASSEE, FLORIDA 32309




OKALOOSA COUNTY
PROJECT
SANTA ROSA BOULEVARD

**PROPOSED
DRAINAGE MAP (5)**

SHEET NO.
12

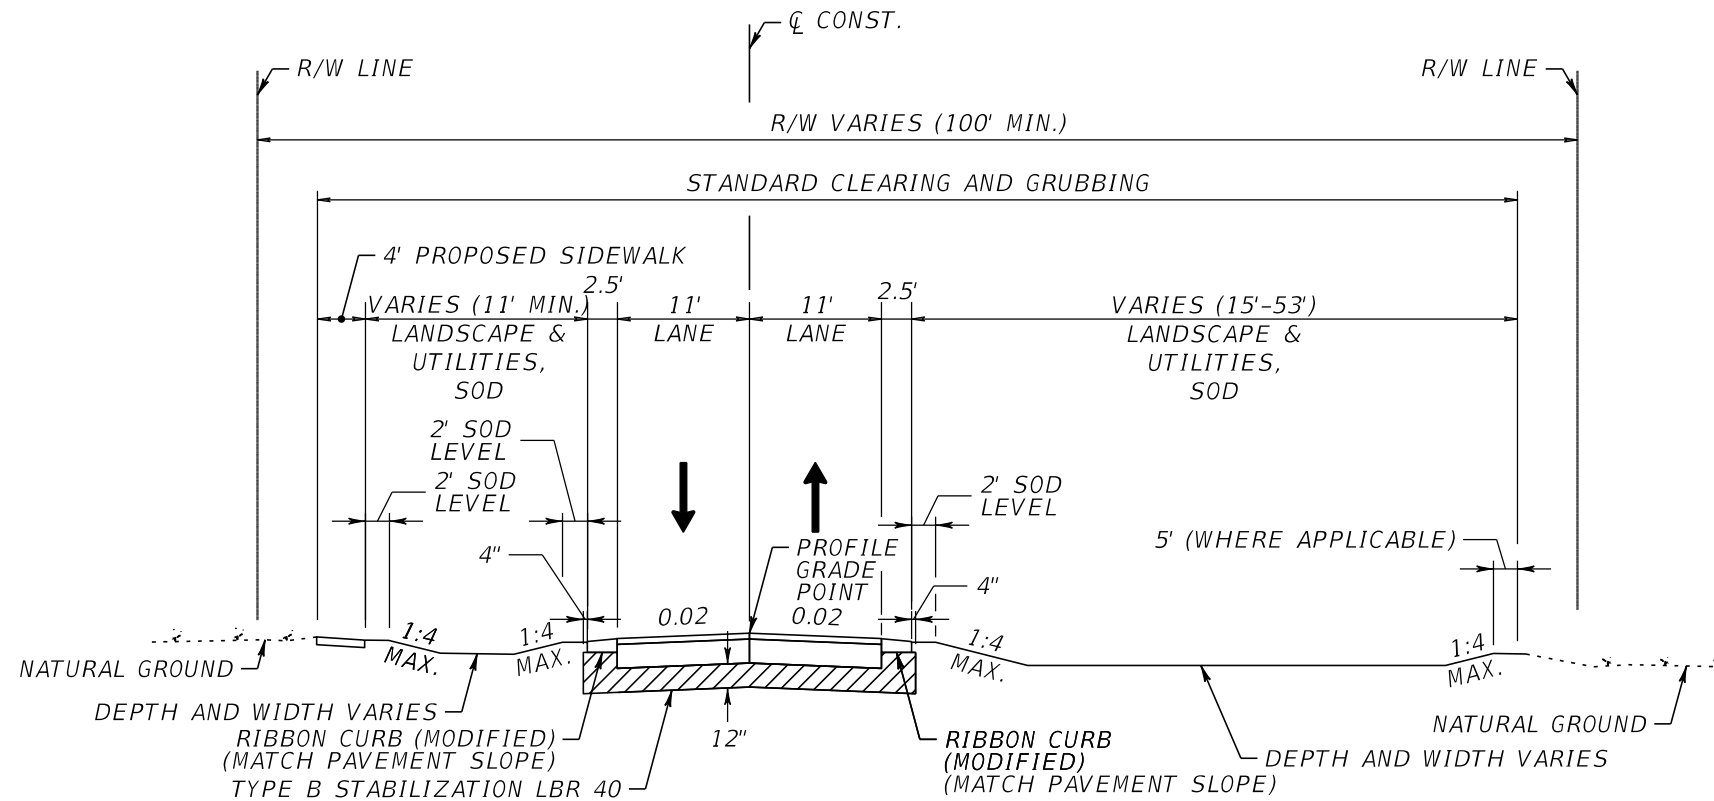

TYPICAL SECTION
SANTA ROSA BLVD
STA. 100+15.99 TO STA. 104+59.15

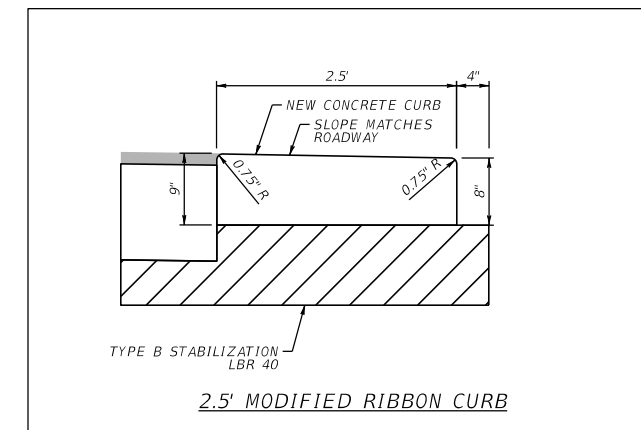

TRAFFIC DATA

CURRENT YEAR = 2022 AADT = 14200
ESTIMATED OPENING YEAR = N/A AADT = N/A
ESTIMATED DESIGN YEAR = N/A AADT = N/A
K = 9.0% D = 57.9% T = 2.7% (24 HOUR)
DESIGN HOUR T = %
TARGET SPEED = 20 MPH
DESIGN SPEED = 20 MPH
POSTED SPEED = 20 MPH

TRAVEL LANE RECONSTRUCTION

OPTIONAL BASE GROUP 9 (12" GRADED AGGREGATE BASE)
SP-9.5 STRUCTURAL COURSE (TRAFFIC B) (1.5")
FRICTION COURSE FC-12.5 (TRAFFIC B) (1.5") (PG 76-22)

COMMERCIAL DRIVEWAY & SIDE STREET RECONSTRUCTION


OPTIONAL BASE GROUP 9 (12" GRADED AGGREGATE BASE)
SP-9.5 STRUCTURAL COURSE (TRAFFIC B) (1.5")

RESIDENTIAL DRIVEWAY RECONSTRUCTION

6" CONCRETE

REVISIONS			
DATE	DESCRIPTION	DATE	DESCRIPTION

halff
MARK T. LLEWELLYN, JR., P.E.
LICENSE NUMBER: 80712
HALFF ASSOCIATES, INC.
TALLAHASSEE, FLORIDA 32309

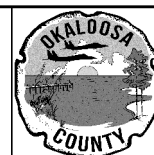


OKALOOSA COUNTY
PROJECT
SANTA ROSA BOULEVARD

TYPICAL SECTIONS

SHEET
NO.
13

NOTES:

1. THIS TYPICAL SECTION IS BASED ON OFFSETS AT STA. 105+90.14 (CENTER OF ROUNDABOUT).
2. SEE ROADWAY PLAN AND PROFILE SHEETS AND CROSS SECTIONS FOR MORE DETAILS ON DRIVEWAY, SIDEWALK, AND MULTI-USE TRAIL CONNECTIONS.
3. REFER TO LANDSCAPE PLANS FOR CENTER OF ROUNDABOUT DESIGN.

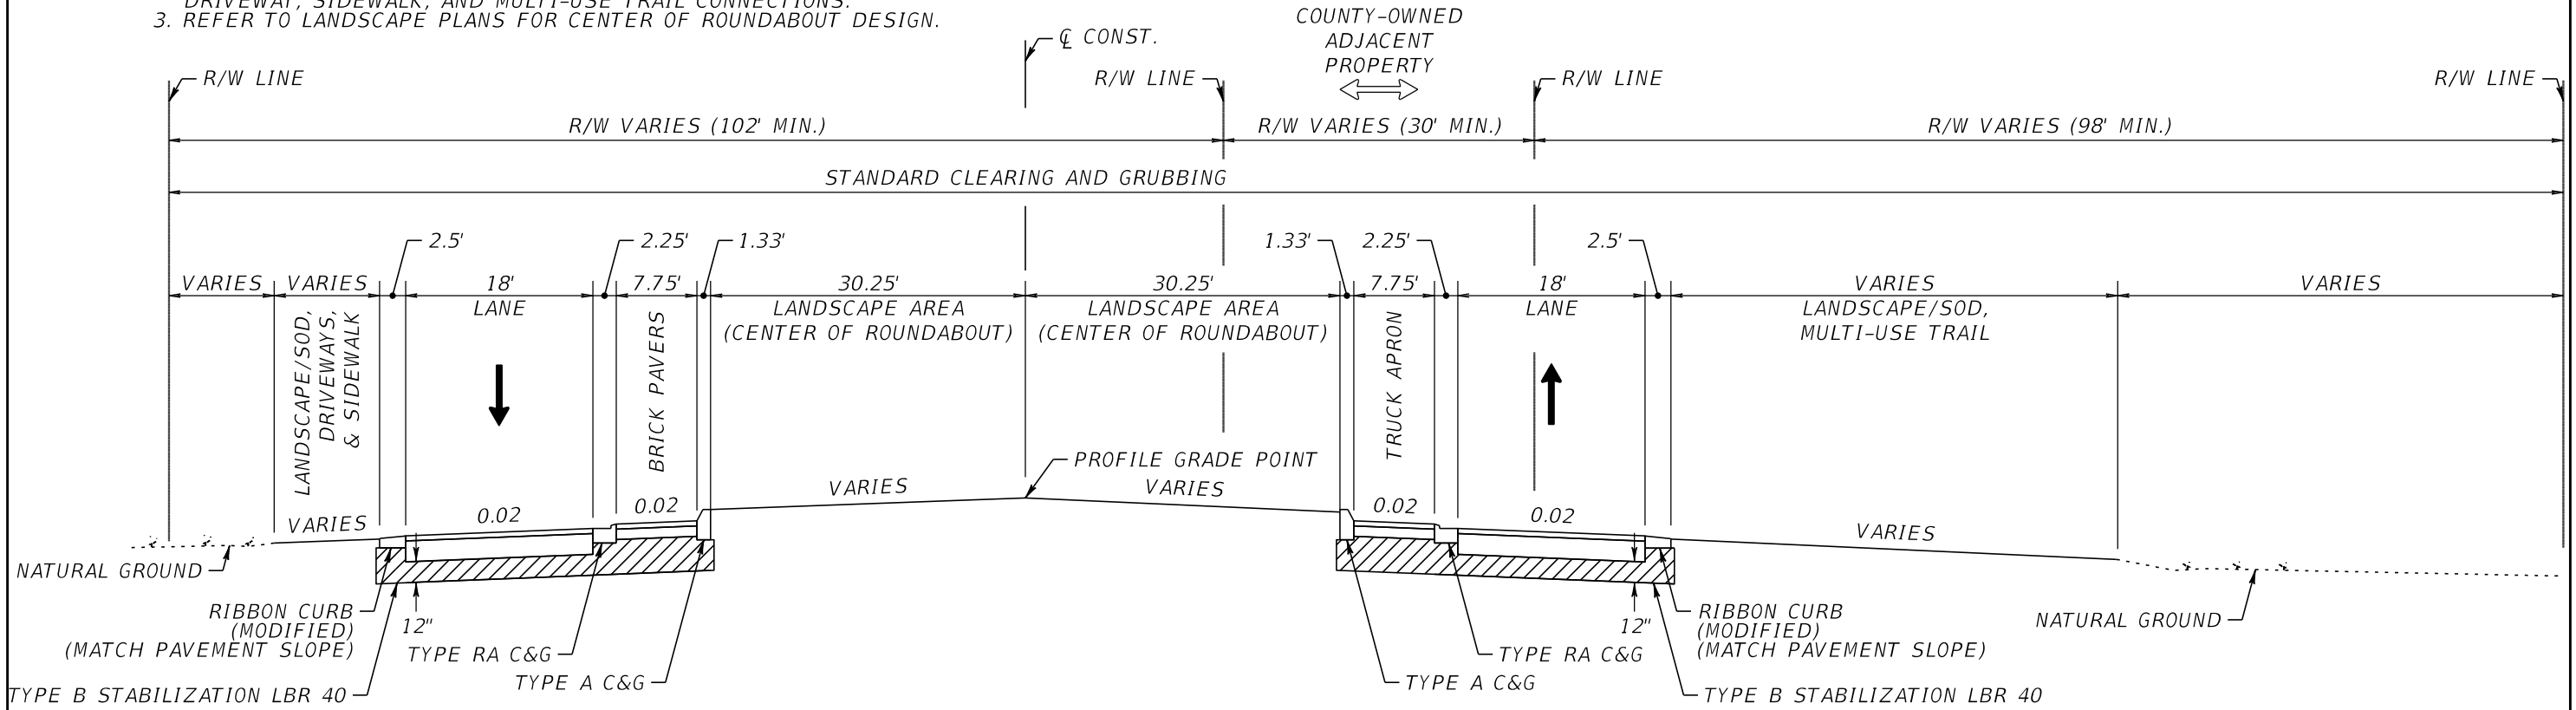

TYPICAL SECTION
SANTA ROSA BLVD (ROUNDABOUT)
STA. 104+59.15 TO STA. 107+32.94

TRAVEL LANE RECONSTRUCTION

OPTIONAL BASE GROUP 9 (12" GRADED AGGREGATE BASE)
SP-9.5 STRUCTURAL COURSE (TRAFFIC B) (1.5")
FRICTION COURSE FC-12.5 (TRAFFIC B) (1.5") (PG 76-22)

14' MULTI-USE PATH

OPTIONAL BASE GROUP 1 (4.5" GRADED AGGREGATE BASE)
SP-9.5 STRUCTURAL COURSE (TRAFFIC B) (1.5")

5' SIDEWALK


4" CONCRETE

COMMERCIAL DRIVEWAY & SIDE STREET RECONSTRUCTION

OPTIONAL BASE GROUP 9 (12" GRADED AGGREGATE BASE)
SP-9.5 STRUCTURAL COURSE (TRAFFIC B) (1.5")

RESIDENTIAL DRIVEWAY RECONSTRUCTION

6" CONCRETE

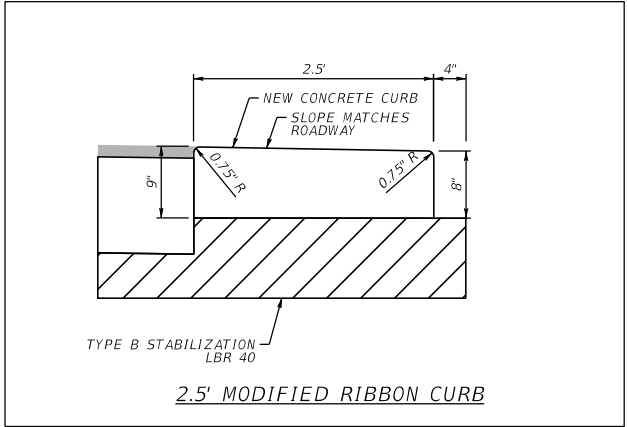

TRAFFIC DATA

CURRENT YEAR = 2022 AADT = 14200
ESTIMATED OPENING YEAR = N/A AADT = N/A
ESTIMATED DESIGN YEAR = N/A AADT = N/A
K = 9.0% D = 57.9% T = 2.7% (24 HOUR)
DESIGN HOUR T = %
TARGET SPEED = 20 MPH
DESIGN SPEED = 20 MPH
POSTED SPEED = 20 MPH

REVISIONS			
DATE	DESCRIPTION	DATE	DESCRIPTION

halff
MARK T. LLEWELLYN, JR., P.E.
LICENSE NUMBER: 80712
HALFF ASSOCIATES, INC.
TALLAHASSEE, FLORIDA 32309





OKALOOSA COUNTY
PROJECT
SANTA ROSA BOULEVARD

TYPICAL SECTIONS
14

SHEET NO.
14

7/19/2024 6:44:06 PM ah3923 A:\420003\42280\003\0123456789\Roadway\TYP5R001.dgn

THE OFFICIAL RECORD OF THIS SHEET IS THE ELECTRONIC FILE DIGITALLY SIGNED AND SEALED UNDER RULE 61G15-23.004, F.A.C.

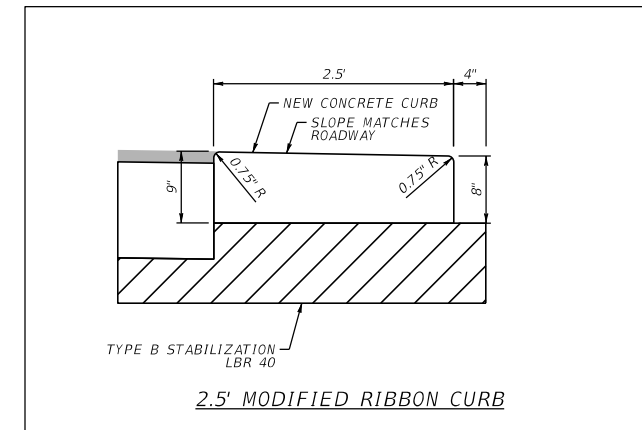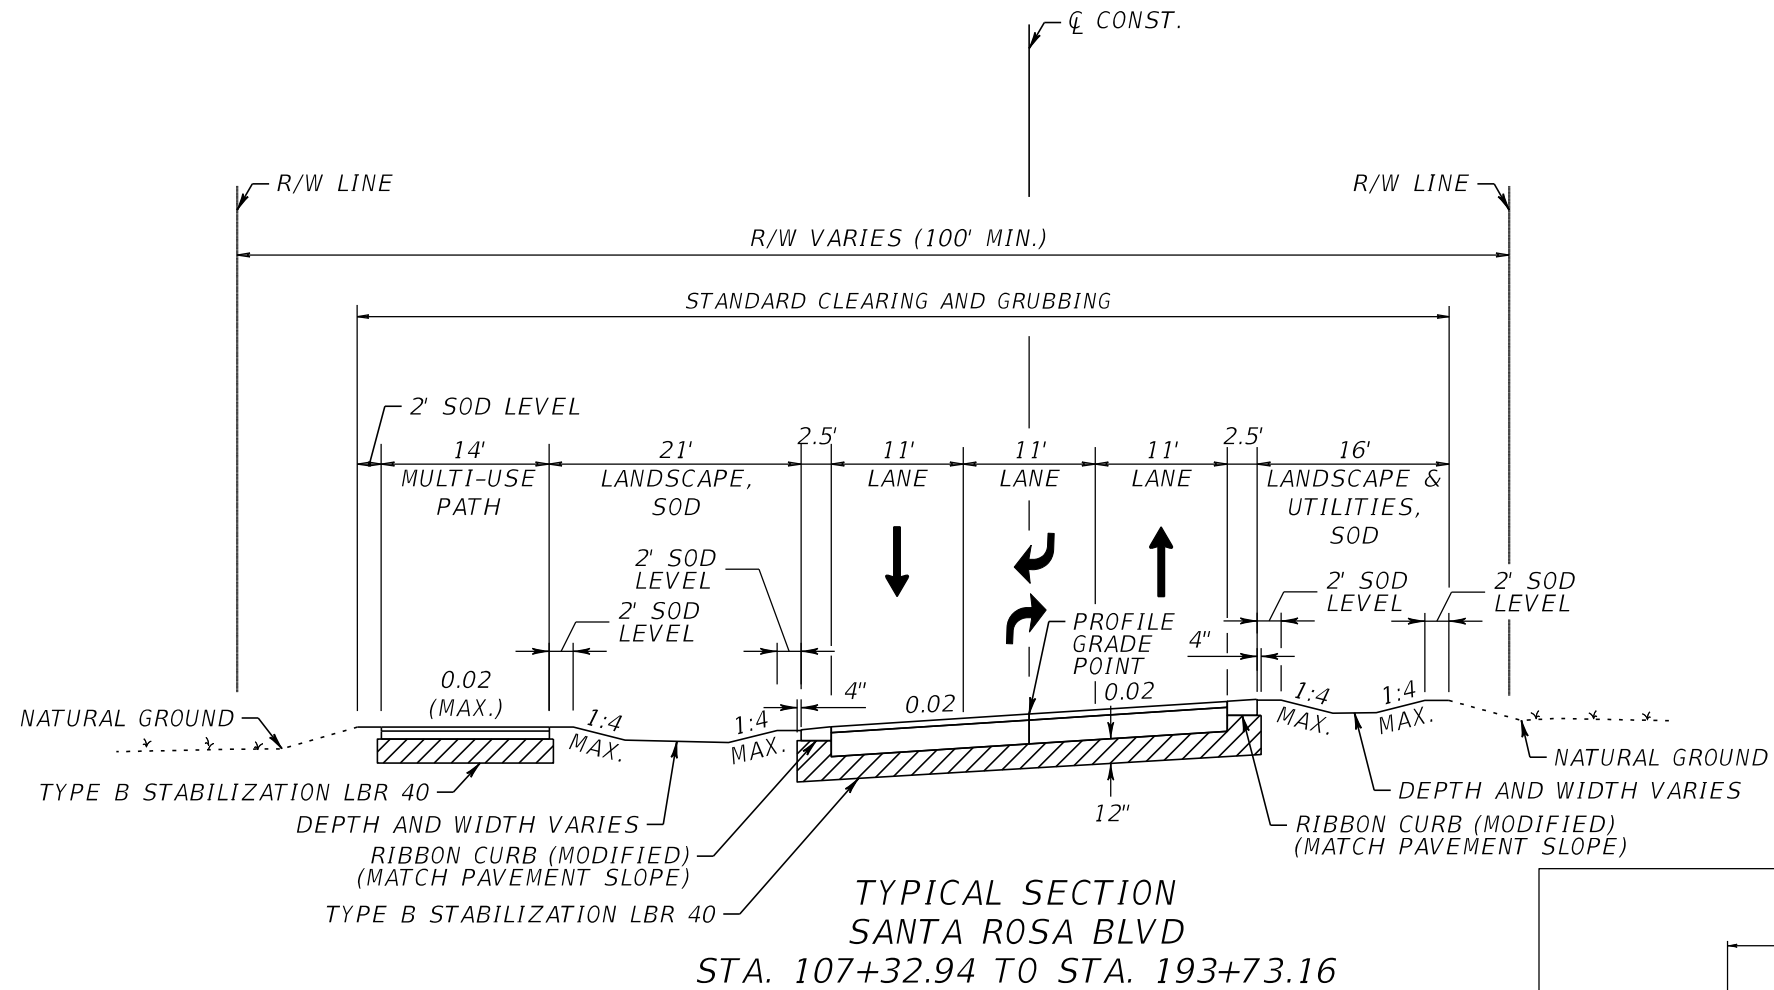

TRAFFIC DATA

CURRENT YEAR = 2022 AADT = 14200
ESTIMATED OPENING YEAR = N/A AADT = N/A
ESTIMATED DESIGN YEAR = N/A AADT = N/A
K = 9.0% D = 57.9% T = 2.7% (24 HOUR)
DESIGN HOUR T = %
TARGET SPEED = 35 MPH
DESIGN SPEED = 35 MPH
POSTED SPEED = 35 MPH

TRAVEL LANE RECONSTRUCTION

OPTIONAL BASE GROUP 9 (12" GRADED AGGREGATE BASE)
SP-9.5 STRUCTURAL COURSE (TRAFFIC B) (1.5")
FRICTION COURSE FC-12.5 (TRAFFIC B) (1.5") (PG 76-22)

14' MULTI-USE PATH

OPTIONAL BASE GROUP 1 (4.5" GRADED AGGREGATE BASE)
SP-9.5 STRUCTURAL COURSE (TRAFFIC B) (1.5")

COMMERCIAL DRIVEWAY & SIDE STREET RECONSTRUCTION

OPTIONAL BASE GROUP 9 (12" GRADED AGGREGATE BASE)
SP-9.5 STRUCTURAL COURSE (TRAFFIC B) (1.5")

RESIDENTIAL DRIVEWAY RECONSTRUCTION


6" CONCRETE

7/19/2024 6:44:07 PM ah3923 A:\420005\42280\003\0123456789\Roadway\TYP5R001.dgn

REVISIONS			
DATE	DESCRIPTION	DATE	DESCRIPTION



MARK T. LLEWELLYN, JR., P.E.
LICENSE NUMBER: 80712
HALFF ASSOCIATES, INC.
TALLAHASSEE, FLORIDA 32309

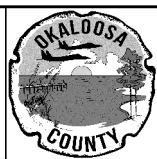


OKALOOSA COUNTY
PROJECT
SANTA ROSA BOULEVARD

TYPICAL SECTIONS	
15	

SHEET NO.
15

THE OFFICIAL RECORD OF THIS SHEET IS THE ELECTRONIC FILE DIGITALLY SIGNED AND SEALED UNDER RULE 61G15-23.004, F.A.C.

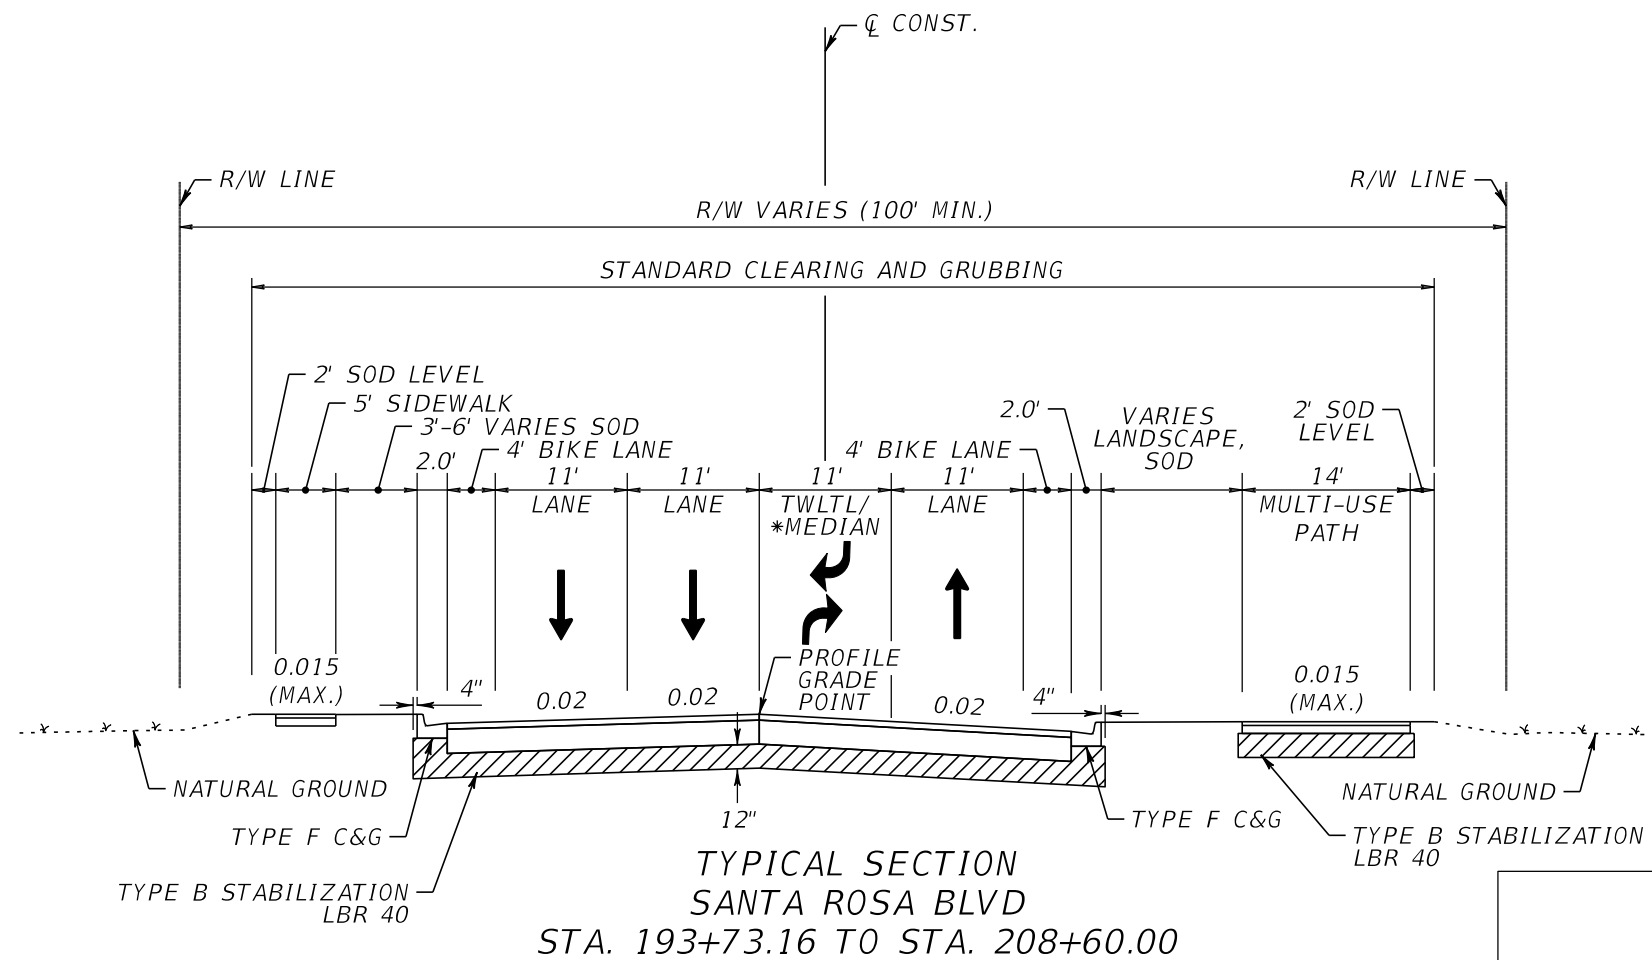

TYPICAL SECTION
SANTA ROSA BLVD
STA. 193+73.16 TO STA. 208+60.00

TRAVEL LANE RECONSTRUCTION


OPTIONAL BASE GROUP 9 (12" GRADED AGGREGATE BASE)
SP-9.5 STRUCTURAL COURSE (TRAFFIC B) (1.5")
FRICTION COURSE FC-12.5 (TRAFFIC B) (1.5") (PG 76-22)

14' MULTI-USE PATH

OPTIONAL BASE GROUP 1 (4.5" GRADED AGGREGATE BASE)
SP-9.5 STRUCTURAL COURSE (TRAFFIC B) (1.5")

5' SIDEWALK

4" CONCRETE

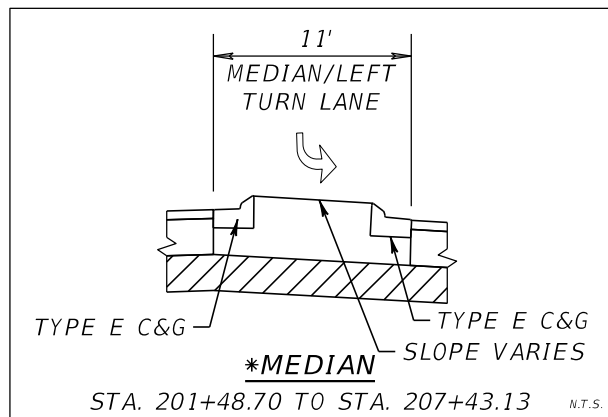

COMMERCIAL DRIVEWAY & SIDE STREET RECONSTRUCTION

OPTIONAL BASE GROUP 9 (12" GRADED AGGREGATE BASE)
SP-9.5 STRUCTURAL COURSE (TRAFFIC B) (1.5")

RESIDENTIAL DRIVEWAY RECONSTRUCTION

6" CONCRETE

TRAFFIC DATA

CURRENT YEAR = 2022 AADT = 14200
ESTIMATED OPENING YEAR = N/A AADT = N/A
ESTIMATED DESIGN YEAR = N/A AADT = N/A
K = 9.0% D = 57.9% T = 2.7% (24 HOUR)
DESIGN HOUR T = %
TARGET SPEED = 35 MPH
DESIGN SPEED = 35 MPH
POSTED SPEED = 35 MPH

7/19/2024 5:43:11 PM ah3923 A:\420005\42280\003\0123456789\Roadway\TYP5R001.dgn

REVISIONS			
DATE	DESCRIPTION	DATE	DESCRIPTION



MARK T. LLEWELLYN, JR., P.E.
LICENSE NUMBER: 80712
HALFF ASSOCIATES, INC.
TALLAHASSEE, FLORIDA 32309




OKALOOSA COUNTY
PROJECT
SANTA ROSA BOULEVARD

TYPICAL SECTIONS
16

SHEET NO.
16

THE OFFICIAL RECORD OF THIS SHEET IS THE ELECTRONIC FILE DIGITALLY SIGNED AND SEALED UNDER RULE 61G15-23.004, F.A.C.

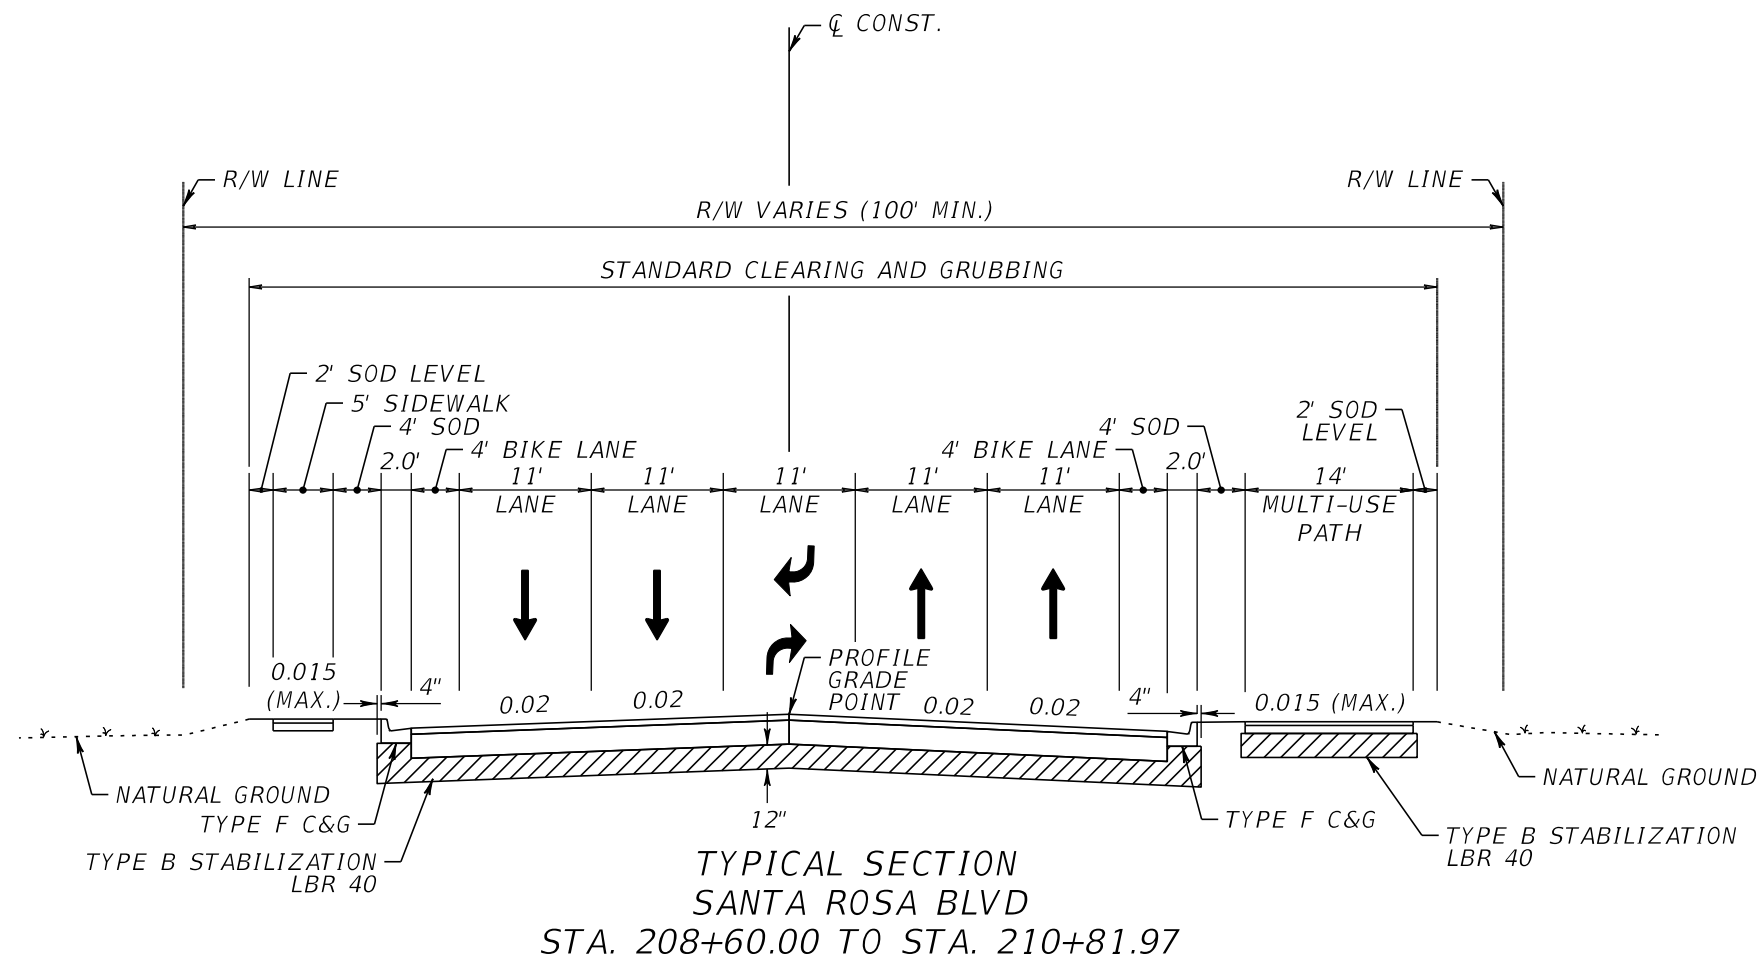

TRAVEL LANE RECONSTRUCTION

OPTIONAL BASE GROUP 9 (12" GRADED AGGREGATE BASE)
SP-9.5 STRUCTURAL COURSE (TRAFFIC B) (1.5")
FRICTION COURSE FC-12.5 (TRAFFIC B) (1.5") (PG 76-22)

14' MULTI-USE PATH

OPTIONAL BASE GROUP 1 (4.5" GRADED AGGREGATE BASE)
SP-9.5 STRUCTURAL COURSE (TRAFFIC B) (1.5")

5' SIDEWALK

4" CONCRETE

COMMERCIAL DRIVEWAY & SIDE STREET RECONSTRUCTION

OPTIONAL BASE GROUP 9 (12" GRADED AGGREGATE BASE)
SP-9.5 STRUCTURAL COURSE (TRAFFIC B) (1.5")

RESIDENTIAL DRIVEWAY RECONSTRUCTION

6" CONCRETE


TRAFFIC DATA

CURRENT YEAR = 2022 AADT = 14200
ESTIMATED OPENING YEAR = N/A AADT = N/A
ESTIMATED DESIGN YEAR = N/A AADT = N/A
K = 9.0% D = 57.9% T = 2.7% (24 HOUR)
DESIGN HOUR T = %
TARGET SPEED = 35 MPH
DESIGN SPEED = 35 MPH
POSTED SPEED = 35 MPH

REVISIONS

DATE	DESCRIPTION	DATE	DESCRIPTION

halff
MARK T. LLEWELLYN, JR., P.E.
LICENSE NUMBER: 80712
HALFF ASSOCIATES, INC.
TALLAHASSEE, FLORIDA 32309

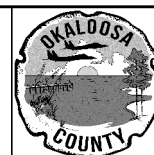


OKALOOSA COUNTY
PROJECT
SANTA ROSA BOULEVARD

TYPICAL SECTIONS

SHEET NO.
17

NOTES:
1. 6' PROPOSED SIDEWALK CONTINUES TO STA. 35+92.06.

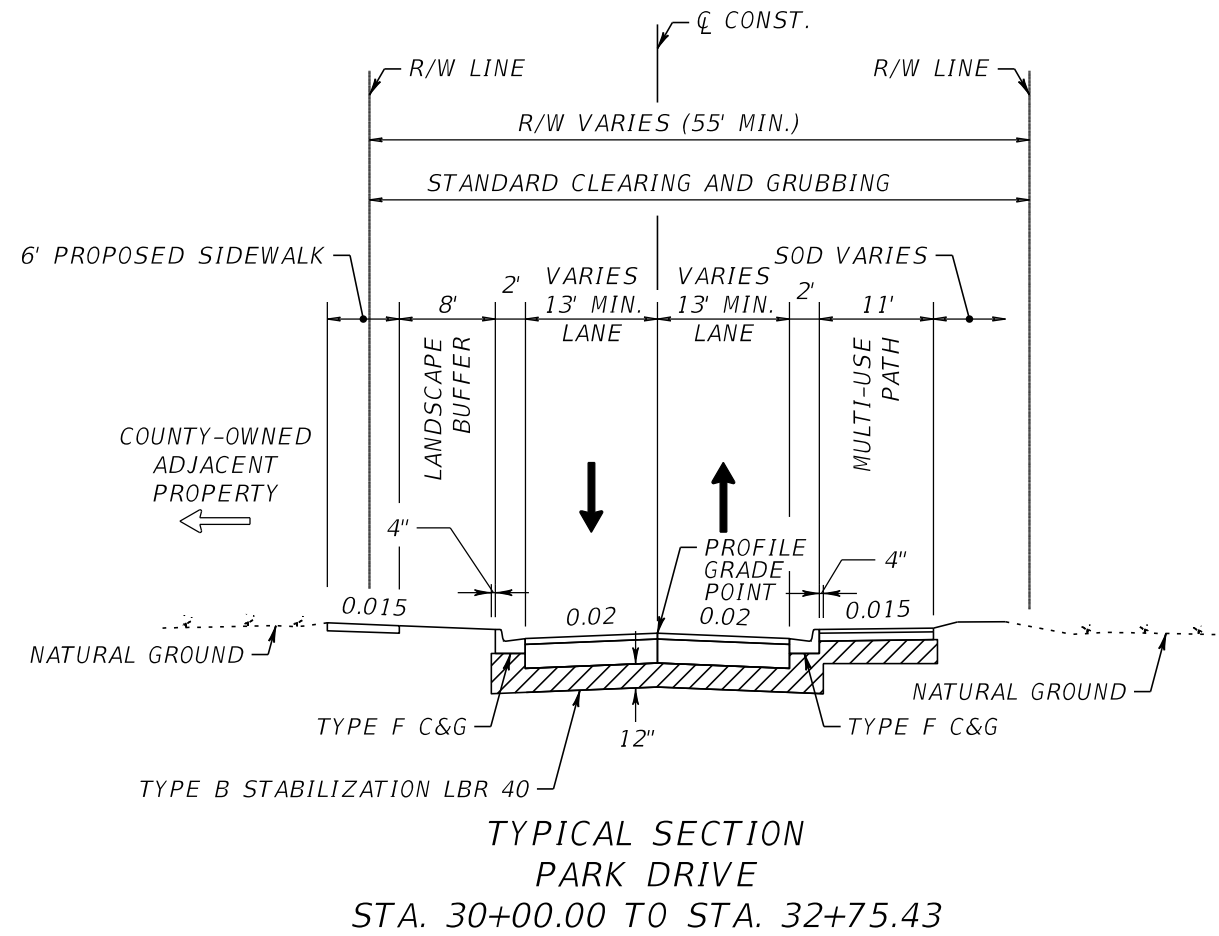

TRAVEL LANE RECONSTRUCTION

OPTIONAL BASE GROUP 9 (12" GRADED AGGREGATE BASE)
SP-9.5 STRUCTURAL COURSE (TRAFFIC B) (1.5")
FRICTION COURSE FC-12.5 (TRAFFIC B) (1.5") (PG 76-22)

14' MULTI-USE PATH

OPTIONAL BASE GROUP 1 (4.5" GRADED AGGREGATE BASE)
SP-9.5 STRUCTURAL COURSE (TRAFFIC B) (1.5")

5' SIDEWALK

4" CONCRETE

COMMERCIAL DRIVEWAY & SIDE STREET RECONSTRUCTION

OPTIONAL BASE GROUP 9 (12" GRADED AGGREGATE BASE)
SP-9.5 STRUCTURAL COURSE (TRAFFIC B) (1.5")

RESIDENTIAL DRIVEWAY RECONSTRUCTION

6" CONCRETE

TRAFFIC DATA

CURRENT YEAR = 2022 AADT = 14200
ESTIMATED OPENING YEAR = N/A AADT = N/A
ESTIMATED DESIGN YEAR = N/A AADT = N/A
K = 9.0% D = 57.9% T = 2.7% (24 HOUR)
DESIGN HOUR T = %
TARGET SPEED = 20 MPH
DESIGN SPEED = 20 MPH
POSTED SPEED = 20 MPH

REVISIONS			
DATE	DESCRIPTION	DATE	DESCRIPTION



MARK T. LLEWELLYN, JR., P.E.
LICENSE NUMBER: 80712
HALFF ASSOCIATES, INC.
TALLAHASSEE, FLORIDA 32309



OKALOOSA COUNTY
PROJECT
SANTA ROSA BOULEVARD

TYPICAL SECTIONS
18

7/19/2024 5:43:12 PM ah3923 \\halff.adn\2A\A\0\420005\42280\003\0123456789\Roadway\TypSRD01.dgn

THE OFFICIAL RECORD OF THIS SHEET IS THE ELECTRONIC FILE DIGITALLY SIGNED AND SEALED UNDER RULE 61G15-23.004, F.A.C.

7/19/2024 7:53:09 PM ah5103
\\halff.ad\p2a\av0\420005\42280\003\0123456789\Roadway\GMMTRD01.dgn

GENERAL NOTES

1.

THIS PROJECT IS BASED ON THE FLORIDA STATE PLANE COORDINATE SYSTEM NORTH AMERICAN DATUM OF 1983 (NAD83), 1999 ADJUSTMENT.
2.

ALL SURVEY INFORMATION WAS OBTAINED FROM A LICENSED FLORIDA PROFESSIONAL SURVEY OR AND MAPPER AND UTILIZED AS SUPPORTING DATA IN THE PRODUCTION OF DESIGN PLANS AND FOR CONSTRUCTION ON SUBJECT PROJECT. THE PROFESSIONAL SURVEYOR AND MAPPER OF RECORD IS:
THOMAS K. MEAD, P.S.M.
P.S.M. NUMBER 5624
SOUTHEASTERN SURVEYING AND MAPPING CORPORATION 1J30 HIGHWAY 90
CHIPLEY, FLORIDA 32428
CERTIFICATION NUMBER LB2108
3.

THE CONTRACTOR SHALL NOTIFY UTILITY OWNERS LISTED BELOW THROUGH FLORIDA SUNSHINE 811 (1-800-432-4770 OR 811) 2 BUSINESS DAYS IN ADVANCE OF ANY CONSTRUCTION ACTIVITIES. THE LOCATION(S) OF THE UTILITIES SHOWN IN THE PLANS ARE BASED ON LIMITED INVESTIGATION TECHNIQUES AND SHOULD BE CONSIDERED APPROXIMATE ONLY.
4.

UTILITY/AGENCY OWNERS FOR THIS PROJECT INCLUDE:	CONTACT	TELEPHONE NO.	EMAIL
COMPANY			
AT&T / COMMUNICATIONS/FIBER	MICHAEL GAMBOA	(813) 888-8300 ext. 202	mgamboaa@sdt-1.com
AT&T / DISTRIBUTION	KARL FENNER	(850) 436-1485	kf5345@att.com
CENTURYLINK	AMBER GILSON	(850) 815-3131	amber.gilson@lumen.com
CITY OF FORT WALTON BEACH	AYAD AYAH	(850) 833-9632	aayad@fwb.org
COX COMMUNICATION INC.	ROGER DIXON	(850) 314-8163	roger.dixon@cox.com
CHELCO, EGLIN COMM (96 TW/SC)	TBD	TBD	TBD
FLORIDA POWER & LIGHT- FT WALTON EAST	CHAD SWAILS	(850) 244-4747	chad.swails@fpl.com
OKALOOSA COUNTY TRAFFIC SIGNALS	JONATHAN WARD	(850) 651-7295	jward@myokaloosa.com
OKALOOSA COUNTY INFORMATION TECHNOLOGY	EDDIE QUINLAN	(850) 651-7572	equinlan@myokaloosa.com
OKALOOSA GAS DISTRICT	SHAWN CROFT	(850) 729-4865	shawncroft@okaloosagas.com
OKALOOSA COUNTY WATER AND SEWER	JON KANAK	(850) 609-5098	jkanak@myokaloosa.com
UNITI FIBER LLC	JAMES HILL	(850) 544-1400	james.hill@uniti.com
5.

ALL EXISTING UTILITIES ARE TO REMAIN UNLESS OTHERWISE NOTED IN THE PLANS.
6.

ALL EXISTING DRAINAGE STRUCTURES ARE TO BE REMOVED UNLESS OTHERWISE NOTED IN THE PLANS.
7.

CLEARING AND GRUBBING INCLUDES FLEXIBLE PAVEMENT REMOVAL AT AREAS DESIGNATED TO BE RECONSTRUCTED.
8.

ANY PUBLIC LAND SURVEY SYSTEM CORNER OR ANY MONUMENT THAT PERPETUATES THE R/W LIMITS WITHIN THE LIMITS OF CONSTRUCTION IS TO BE PROTECTED BY THE CONTRACTOR. IF A MONUMENT IS IN DANGER OF BEING DESTROYED AND HAS NOT BEEN PROPERLY REFERENCED, THE PROJECT ADMINISTRATOR SHOULD NOTIFY OKALOOSA COUNTY, WITHOUT DELAY, BY TELEPHONE.
9.

IF A MONITORING WELL IS ENCOUNTERED WITHIN OR ADJACENT TO THE PROJECT CORRIDOR, AND IS NOT SHOWN ON THE PLANS, THE CONTRACTOR SHALL IMMEDIATELY NOTIFY OKALOOSA COUNTY. ALL PROJECTS REQUIRING WELL-POINTING OR OTHER PUMPING OF GROUNDWATER OR SURFACE WATER WILL NEED TO BE COORDINATED WITH THE COUNTY IN ORDER ENSURE TO ALL ASPECTS OF THE PERMIT REQUIREMENTS ARE FULFILLED. AN ADDITIONAL PERMIT MAY BE NEEDED DEPENDENT UPON THE CONTRACTOR'S APPROACH TO CERTAIN ASPECTS OF THE PROJECT.
10.

CONSTRUCTION DEBRIS GENERATED BY THE CONTRACTOR DURING CONSTRUCTION OF THE PROJECT IS TO BE REMOVED BY THE CONTRACTOR AND DISPOSED OF IN APPROVED DISPOSAL SITES FURNISHED BY THE CONTRACTOR.
11.

ALL SIGNS TO BE REMOVED SHALL BE STOCKPILED AT AN AGREED UPON LOCATION WITH THE COUNTY ENGINEER OR REPRESENTATIVE. SIGNS SHALL REMAIN IN USE UNTIL RELOCATION AND/OR INSTALLATION OF REPLACEMENT SIGNS.
12.

THE CONTRACTOR SHALL PROPOSE STORAGE AREAS TO BE DISCUSSED AND AGREED UPON DURING THE PRECONSTRUCTION MEETING.
13.

PURSUANT TO OKALOOSA COUNTY LAND DEVELOPMENT CODE SECTION 6.02.04, DISCOLORING MATERIALS SUCH AS RED AND YELLOW CLAY, UNCLEAN SAND, AND SIMILAR MATERIALS CONTAINING DISCOLORING PARTICLES ARE PROHIBITED ALONG SANTA ROSA BLVD.

14.

EXCAVATED MATERIALS BELONG TO THE CONTRACTOR AT THE TIME OF EXCAVATION AND MAY BE USED TO OFFSET BORROW REQUIREMENTS IF SPECIFICATIONS ARE MET. UNCLASSIFIED MATERIAL WILL BE TESTED AND THE COST OF ALL TESTING IS THE RESPONSIBILITY OF THE CONTRACTOR. IF THE CONTRACTOR ELECTS TO USE THE EXCAVATED MATERIAL TO REDUCE THE REQUIREMENTS FOR BORROW AND ALL THE SPECIFICATIONS ARE MET, NO ADDITIONAL PAYMENT WILL BE MADE ON BORROW ITEMS FOR THIS MATERIAL.
15.

EXISTING COUNTY-OWNED DRAINAGE OUTFALLS TO THE NORTH OF SANTA ROSA BLVD ARE NOT TO BE USED AS STORAGE OR STAGING AREAS DURING CONSTRUCTION.
16.

THE CONTRACTOR IS REQUIRED TO USE A LICENSED AND LEGAL BORROW PIT THAT HAS BEEN CERTIFIED BE THE COUNTY PUBLIC WORKS DEPARTMENT.
17.

SPECIAL ATTENTION IS DIRECTED TO THE FACT THAT PORTIONS OF SOME DRAINAGE STRUCTURES EXTEND INTO THE STABILIZED PORTION OF THE ROADBED AND EXTREME CAUTION WILL BE NECESSARY IN STABILIZATION OPERATIONS AT THESE LOCATIONS.
18.

PER FDOT SPECIFICATION 8-6.4, SUSPENSION OF CONTRACTOR'S OPERATIONS - HOLIDAYS AND SPECIAL EVENTS, SPECIAL EVENTS FOR THIS PROJECT INCLUDE:
MARDI GRAS ON THE ISLAND FEBRUARY
SPRING BREAK MARCH
OPEN HOUSE AND AIR SHOW (EGLIN AFB) APRIL
BILLY BOWLEGS PIRATE FESTIVAL JUNE
FORT WALTON BEACH GREEK FESTIVAL SEPTEMBER
NORTHWEST FLORIDA FAIR OCTOBER
DESTIN SEAFOOD FESTIVAL OCTOBER

NOTES TO REVIEWERS

1.

EXISTING UTILITIES IDENTIFIED IN THE PLANS WERE ESTIMATED FROM DATA PROVIDED BY THE SURVEYOR AND SHOULD BE CONSIDERED APPROXIMATE.
2.

UTILITY COORDINATION IS ONGOING AT THE TIME OF THIS SUBMITTAL.
3.

ENVIRONMENTAL PERMITTING HAS BEEN EXCLUDED AS PART OF THIS SUBMITTAL.
4.

DESIGN VARIANCES AND EXCEPTIONS HAVE BEEN EXCLUDED AS PART OF THIS SUBMITTAL.
5.

COORDINATION WITH THE FDOT BROOKS BRIDGE PROJECT TEAM IS ONGOING AT THE TIME OF THIS SUBMITTAL. AS SUCH, THE END OF PROJECT LIMITS AND PROPOSED TRANSITIONS FOR SIDEWALK, MULTI-USE TRAIL, CURB & GUTTER, BIKE LANES, AND TRAVEL LANES SHOWN IN THE PLANS SHOULD BE CONSIDERED APPROXIMATE AND WILL BE SUBJECT TO CHANGE AS THE DESIGN PROGRESSES.

PAY ITEM NOTES

1.

350 30 13, CONCRETE PAVEMENT FOR ROUNDABOUT APRON, 12" DEPTH TRUCK APRON SHALL BE CONSTRUCTED ACCORDING TO FDM 213.3.8. TRUCK APRON SHALL BE RED IN COLOR, CLOSELY MATCHING AMS-STD-59521105 RED.
2.

430 982 125, MITERED END SECTION, OPTIONAL ROUND, 18" CD
430 982 140, MITERED END SECTION, OPTIONAL ROUND, 42" CD
430 982 623, MITERED END SECTION, OPTIONAL OTHER, 15" CD
430 984 623, MITERED END SECTION, OPTIONAL OTHER, 15" SD
ALL MITERED END SECTIONS TO INCLUDE SUMPED OUTFALL PER DETAIL ON SHEET 60 OF THE PLANS. THE COST OF SUMPED OUTFALLS IS TO BE INCLUDED IN THE COST OF THESE PAY ITEMS, AS APPLICABLE.
3.

520 1 10, CONCRETE CURB & GUTTER, TYPE F (RIBBON CURB)
THE COST OF THIS PAY ITEM INCLUDES MODIFIED TYPE F RIBBON CURB. SEE TYPICAL SECTIONS (SHEETS 13 THROUGH 15) FOR RIBBON CURB DETAIL.
4.

700 1 50, SINGLE POST SIGN, RELOCATE
ALL STREET NAME SIGNS SHALL BE RELOCATED WITH CORRESPONDING STOP SIGN RELOCATIONS.
5.

700 1 50A, SINGLE POST SIGN, RELOCATE
THE CONTRACTOR SHALL RELOCATE ALL BUS STOP SIGNS AND BUS STOP FURNISHINGS PER DIRECTION FROM OKALOOSA COUNTY.
6.

700 142 802, ENHANCED HIGHWAY SIGN ASSEMBLY, SOLAR POWERED, RELOCATE
RELOCATION OF EXISTING RECTANGULAR REFLECTIVE FLASHING BEACONS (RRFB'S) ARE TO BE INCLUDED IN THE COST OF THIS PAY ITEM. REMOVAL OF ONE SIDE OF DUAL PANEL RRFB'S IS TO BE INCLUDED IN THE COST OF THIS PAY ITEM. SIGN PANELS THAT ARE REMOVED SHALL BE RETURNED TO OKALOOSA COUNTY.

REVISIONS			
DATE	DESCRIPTION	DATE	DESCRIPTION



MARK T. LLEWELLYN, JR., P.E.
LICENSE NUMBER: 80712
HALFF ASSOCIATES, INC.
TALLAHASSEE, FLORIDA 32309





OKALOOSA COUNTY
PROJECT
SANTA ROSA BOULEVARD

GENERAL NOTES	SHEET NO.
	19

THE OFFICIAL RECORD OF THIS SHEET IS THE ELECTRONIC FILE DIGITALLY SIGNED AND SEALED UNDER RULE 61G15-23.004, F.A.C.



7/19/2024 5:43:32 PM ah3923
A:\420005\42280\003\0123456789\Roadway\FLA\FD01.dgn

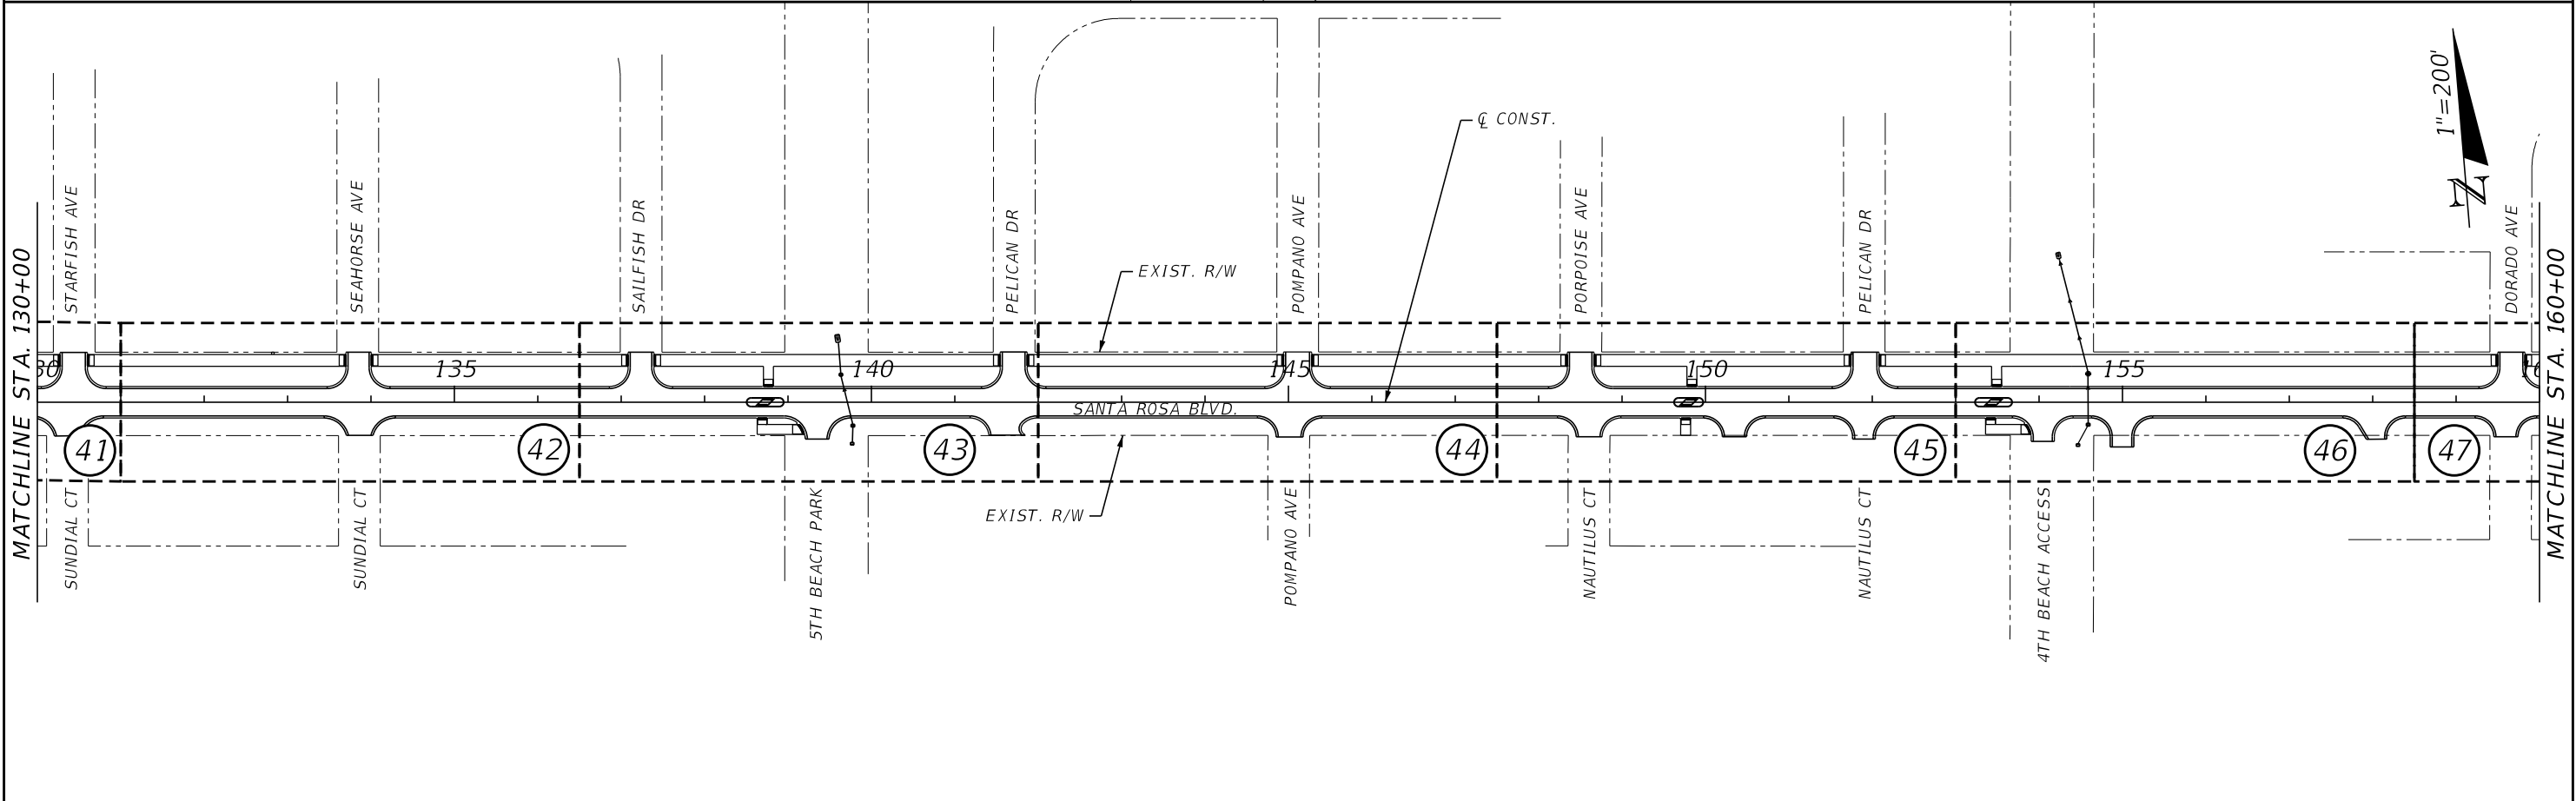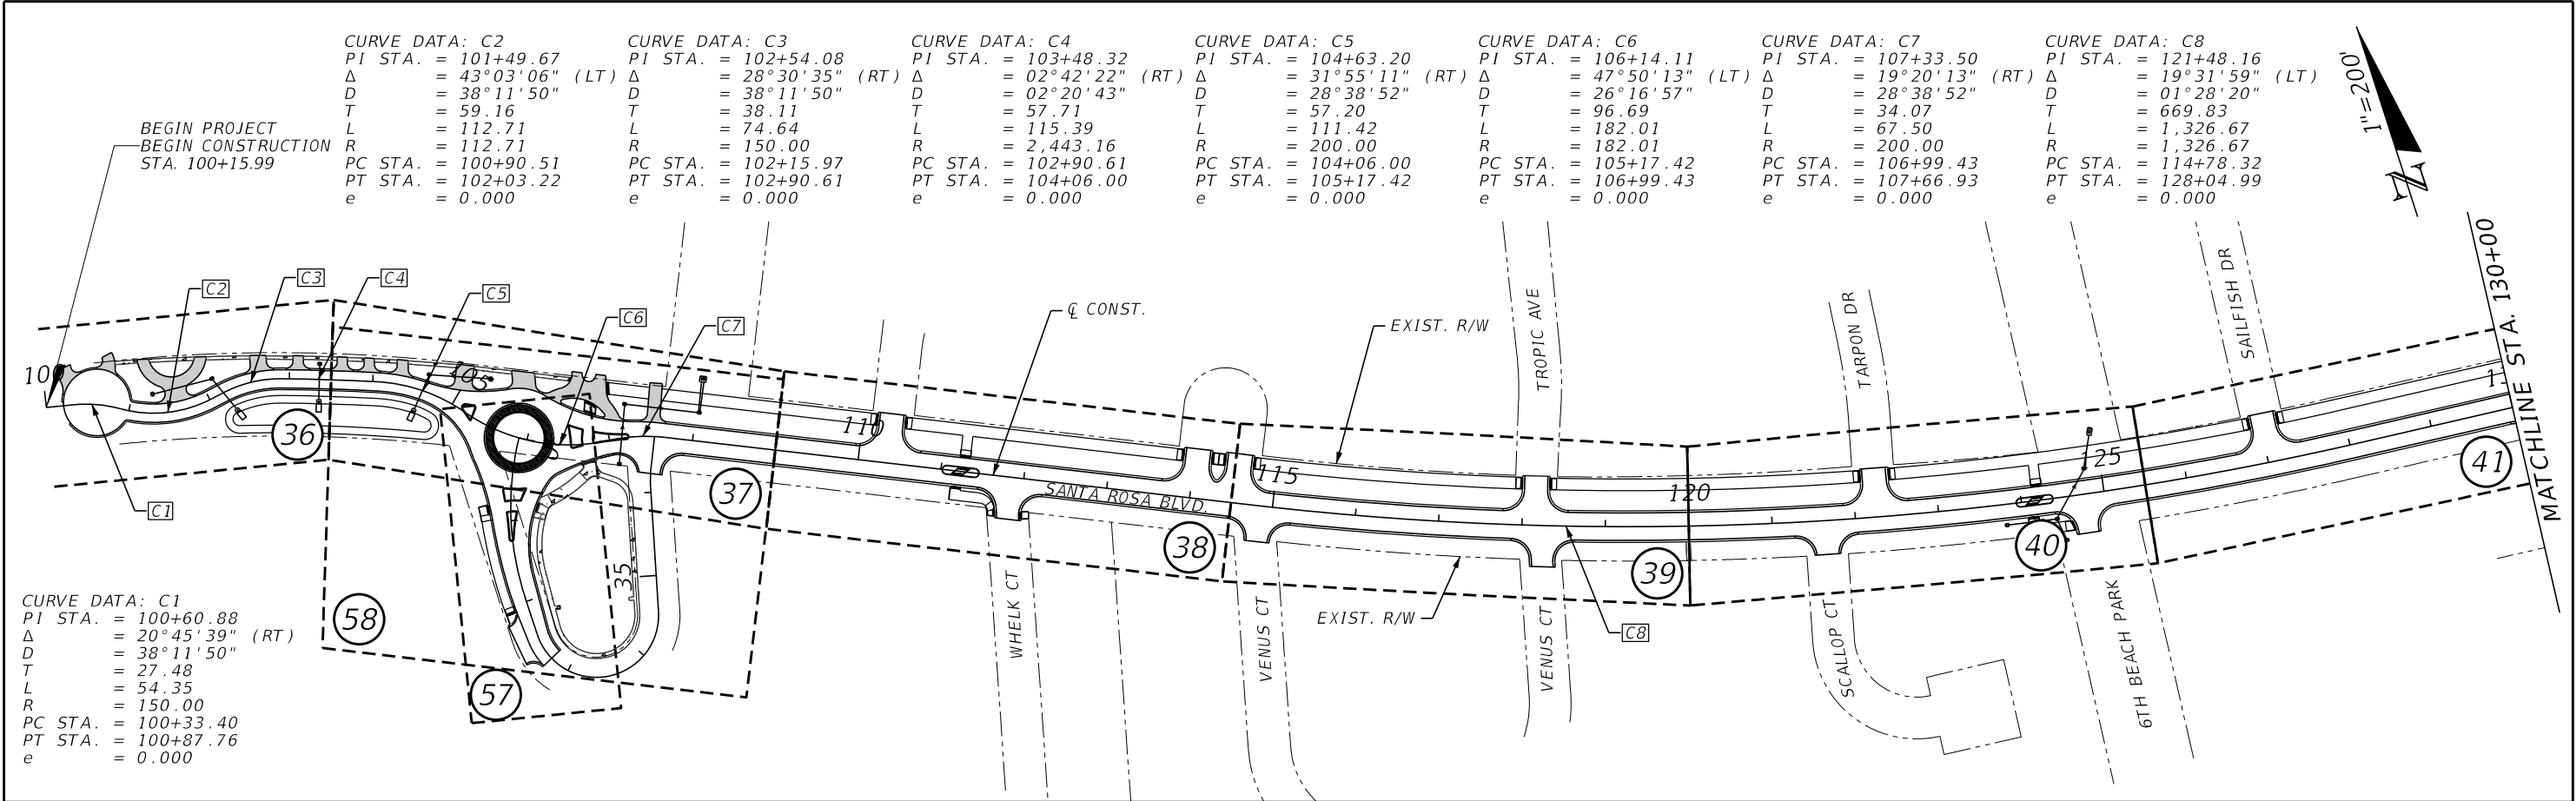

REVISIONS				 MARK T. LLEWELLYN, JR., P.E. LICENSE NUMBER: 80712 HALFF ASSOCIATES, INC. TALLAHASSEE, FLORIDA 32309		OKALOOSA COUNTY	PROJECT LAYOUT	SHEET NO.
DATE	DESCRIPTION	DATE	DESCRIPTION			PROJECT		20
						SANTA ROSA BOULEVARD		

THE OFFICIAL RECORD OF THIS SHEET IS THE ELECTRONIC FILE DIGITALLY SIGNED AND SEALED UNDER RULE 61G15-23.004, F.A.C.


7/19/2024 5:43:34 PM ah3923
A:\420005\42280\003\0123456789\Roadway\PLAYRD01.dgn

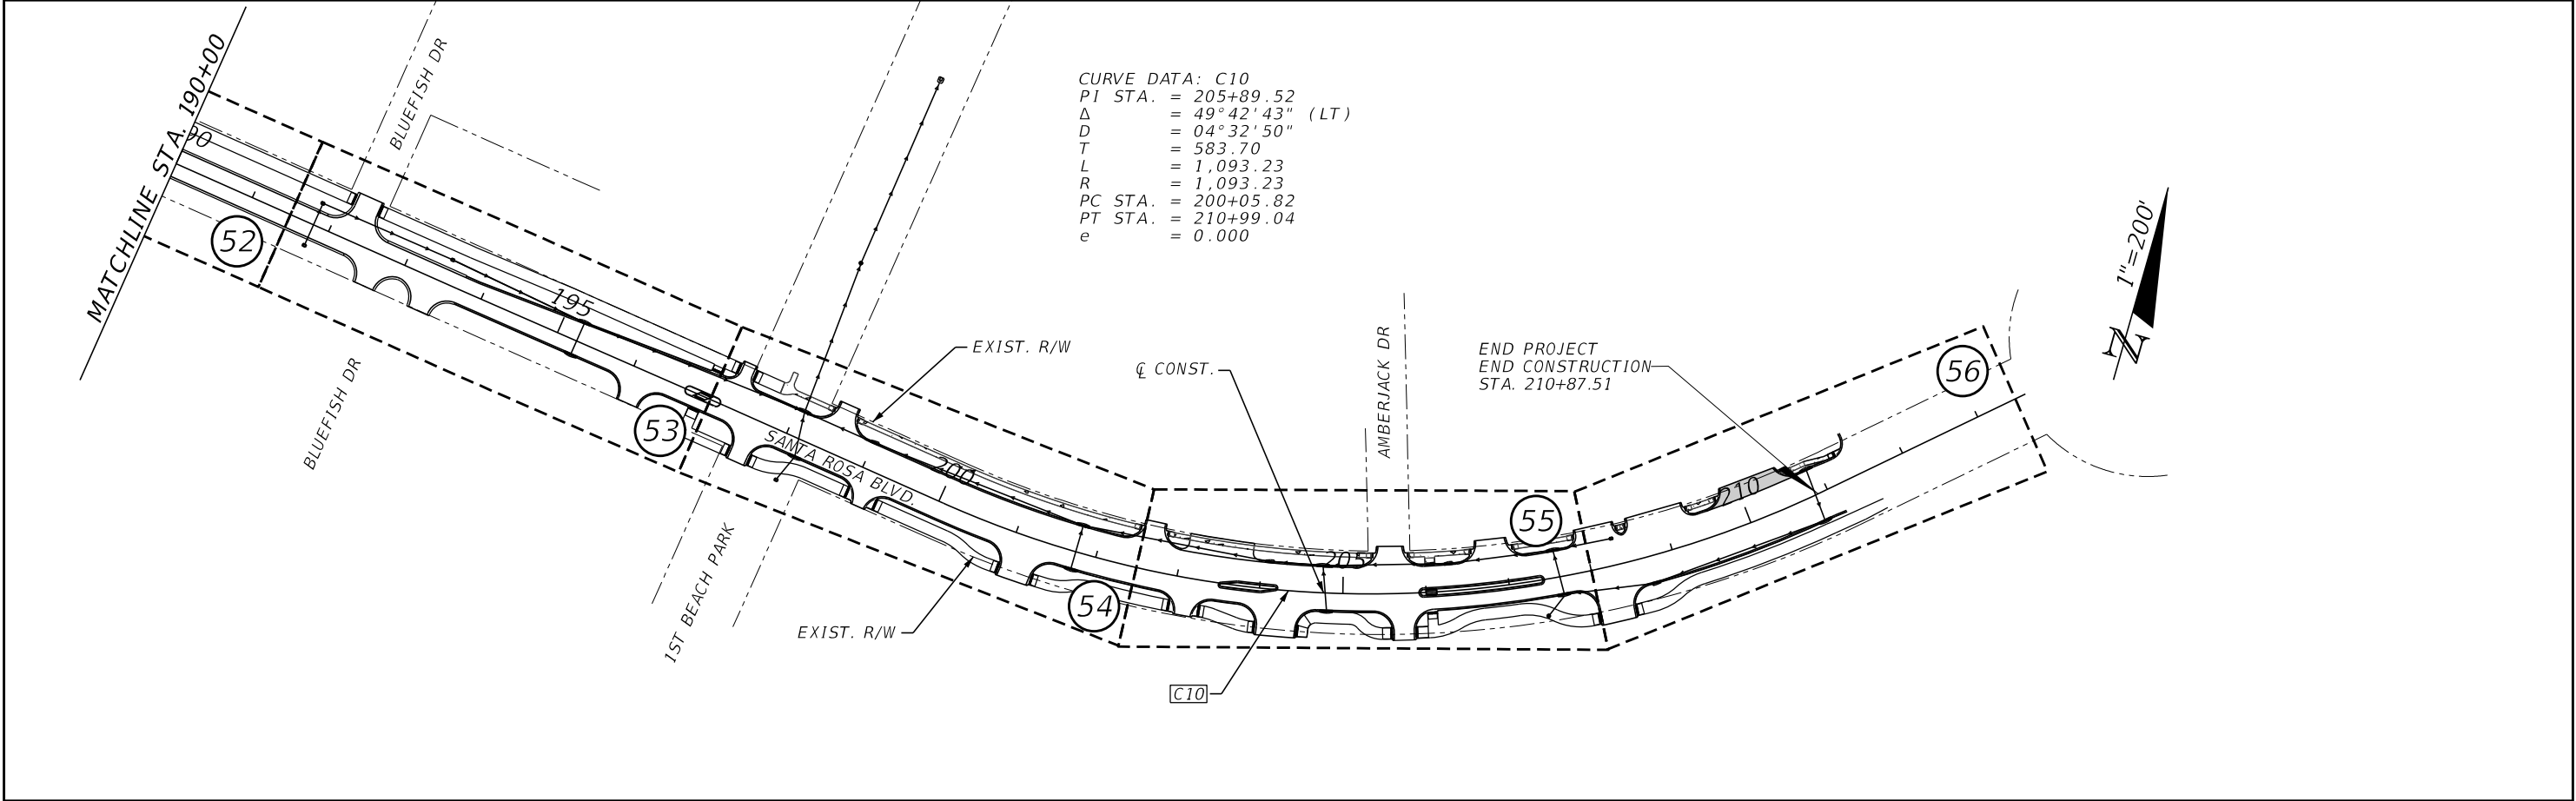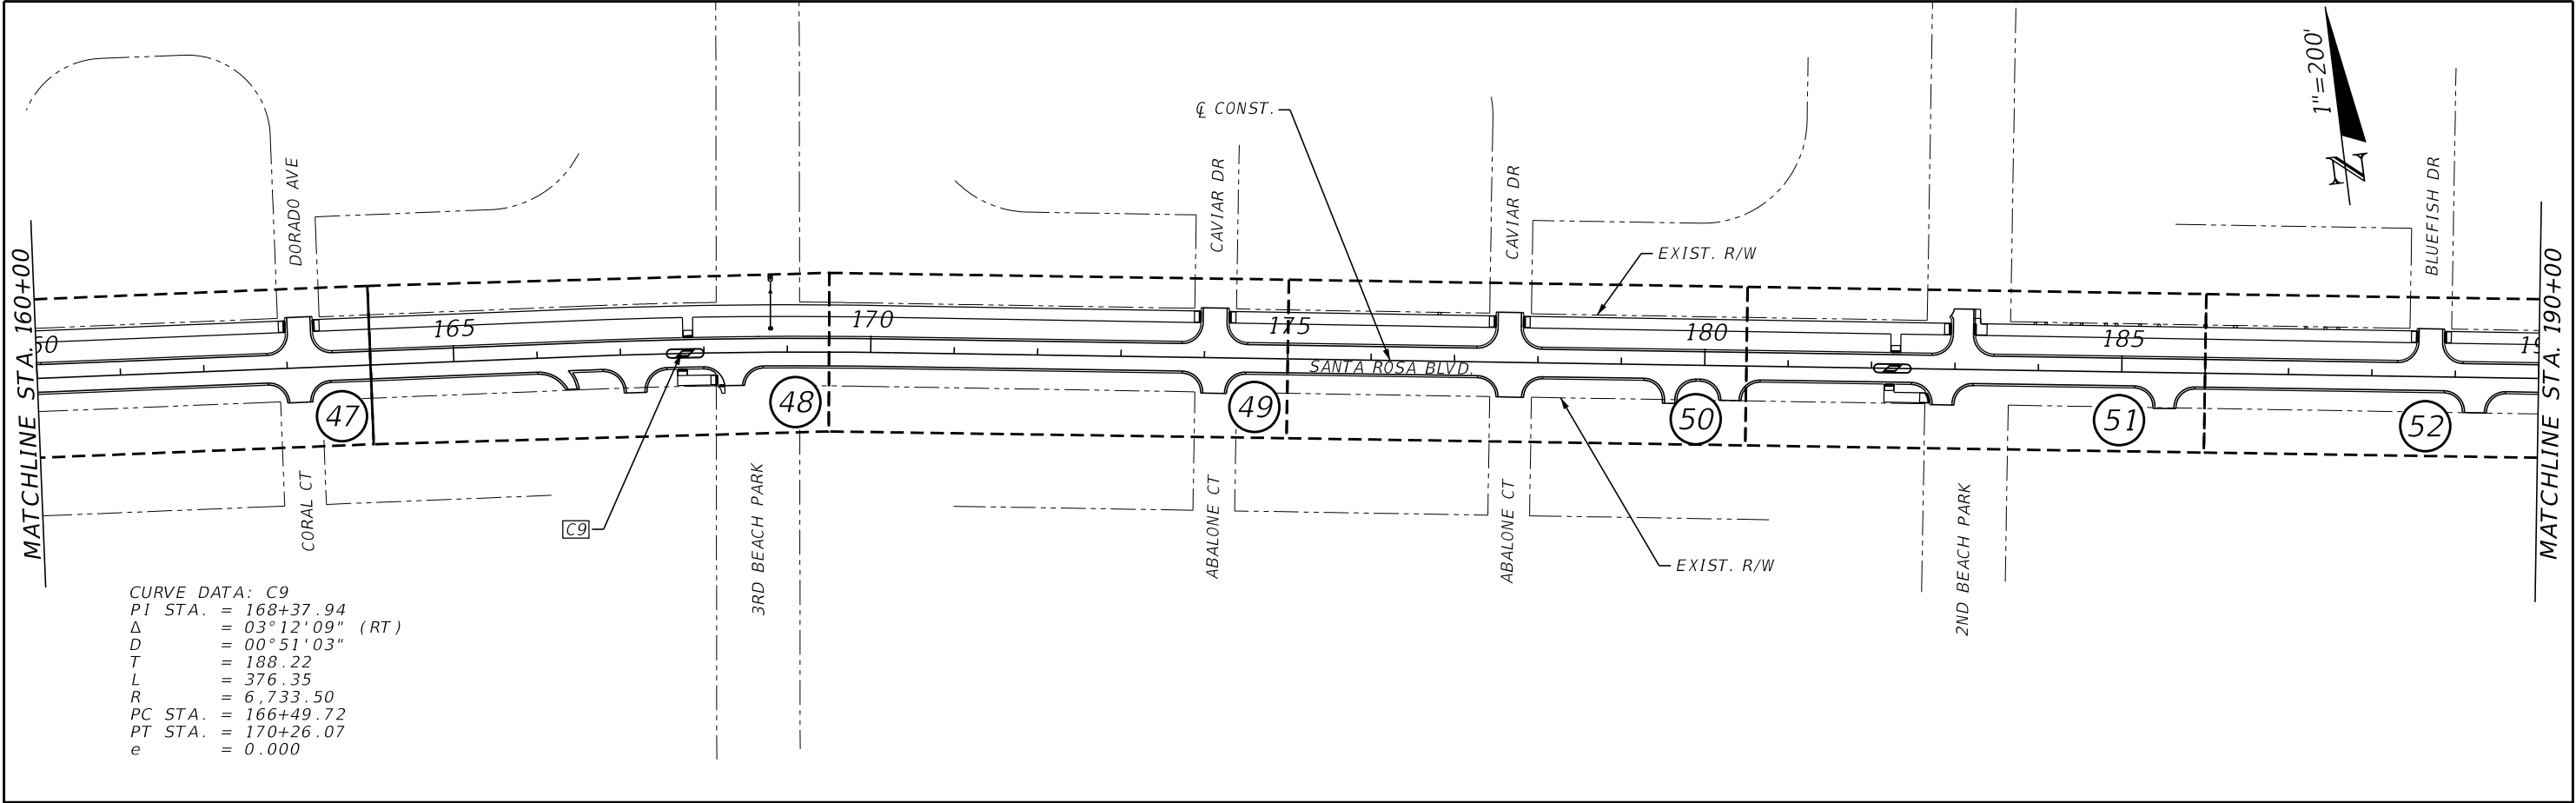

REVISIONS				 MARK T. LLEWELLYN, JR., P.E. LICENSE NUMBER: 80712 HALFF ASSOCIATES, INC. TALLAHASSEE, FLORIDA 32309		OKALOOSA COUNTY	PROJECT LAYOUT	SHEET NO.
DATE	DESCRIPTION	DATE	DESCRIPTION			PROJECT		21
						SANTA ROSA BOULEVARD		

THE OFFICIAL RECORD OF THIS SHEET IS THE ELECTRONIC FILE DIGITALLY SIGNED AND SEALED UNDER RULE 61G15-23.004, F.A.C.

PROJECT CONTROL POINTS
CL SURVEY SANTA ROSA BLVD.
(NOT TO SCALE)

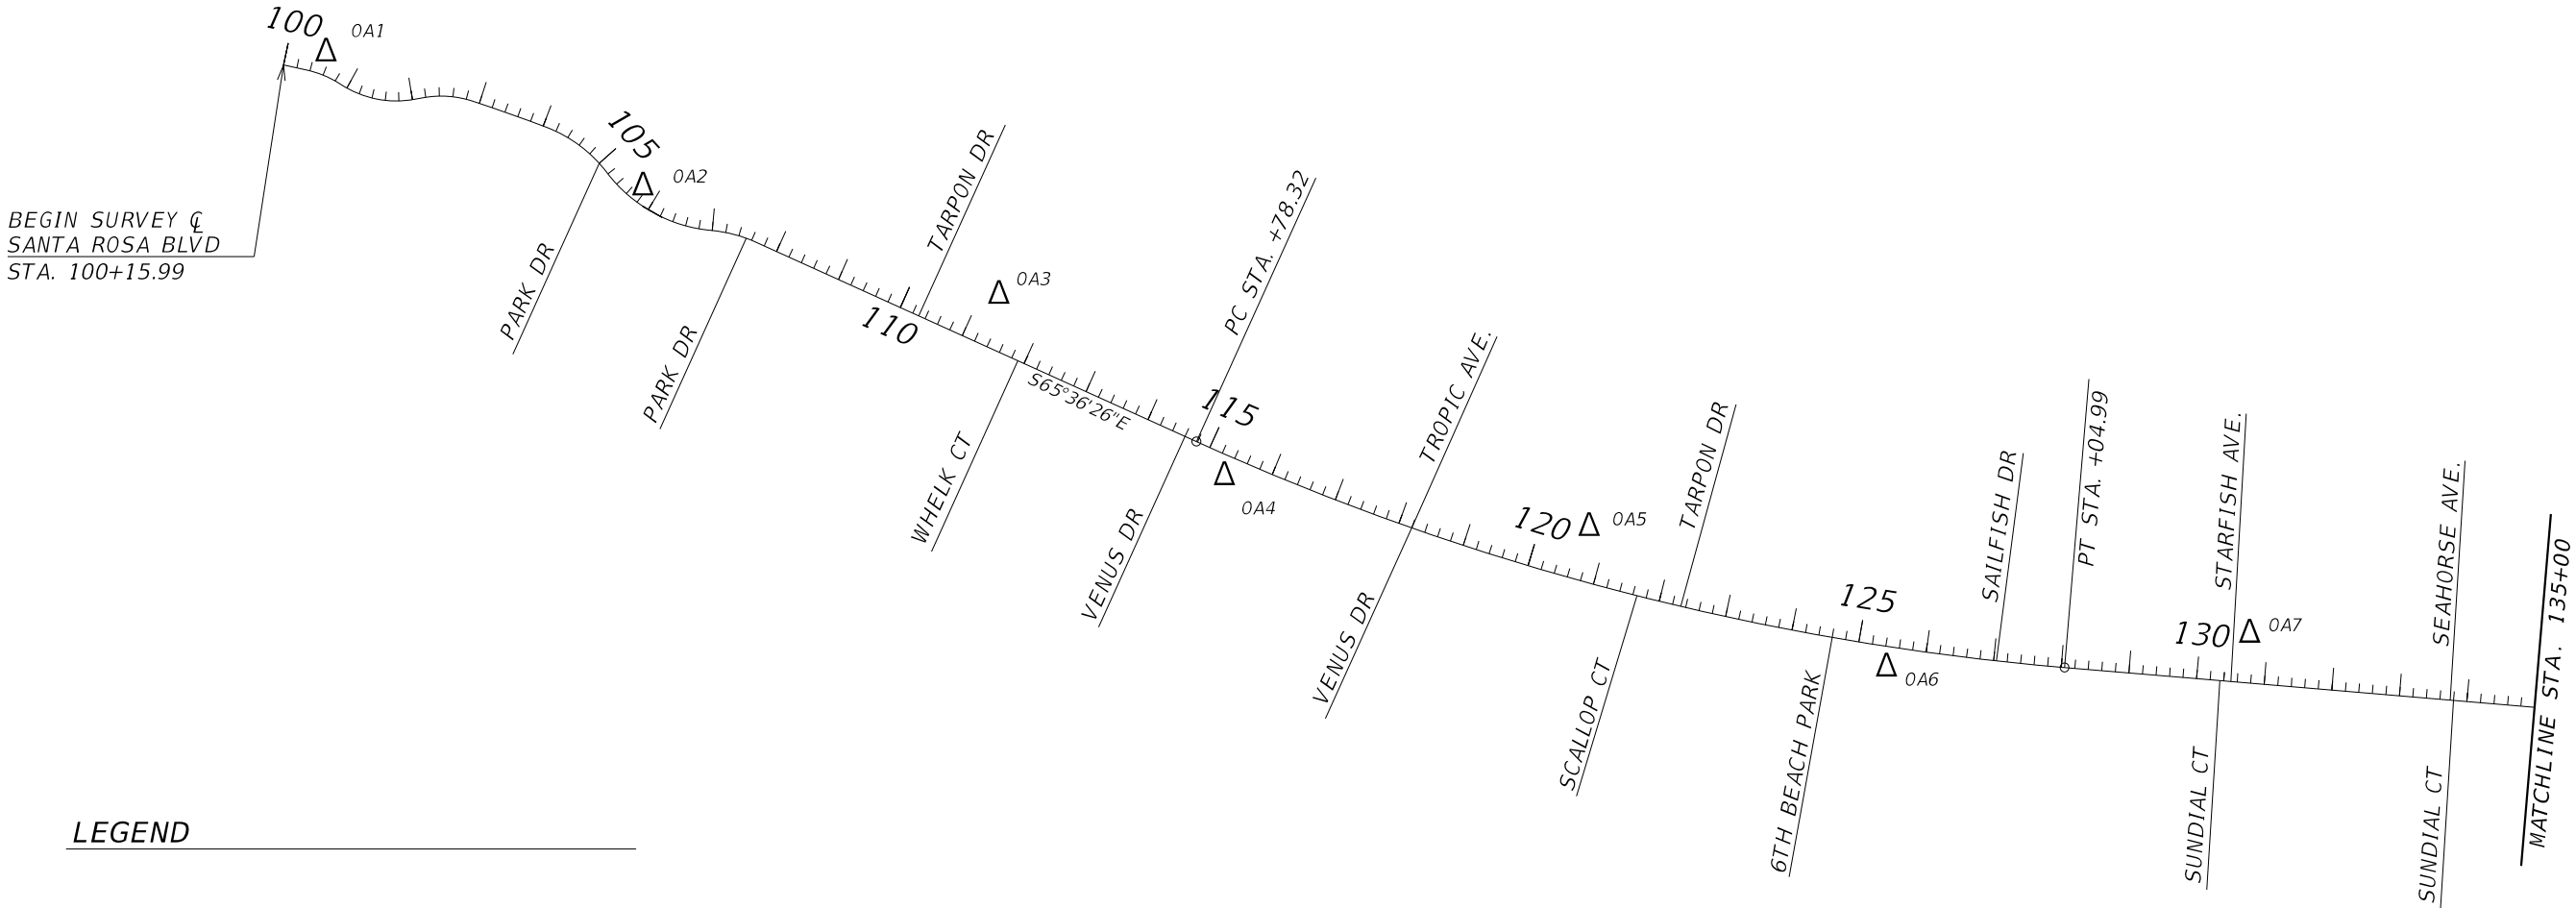

LEGEND

Δ = SET MAG NAIL AND TARGET

HORIZONTAL AND VERTICAL CONTROL

1. PROJECT IS BASED ON THE FLORIDA STATE PLANE COORDINATE SYSTEM NAD 1983/2011 HORIZONTAL DATUM.
2. BENCHMARK ELEVATIONS ARE BASED ON THE NORTH AMERICAN VERTICAL DATUM 1988 (NAVD88).
3. INFORMATION FOR BENCHMARKS IS SHOWN TO THE NEAREST FOOT FOR COORDINATES & THE TENTH OF A SECOND FOR LATITUDE / LONGITUDE AND IS TO BE USED FOR RECON PURPOSES ONLY, SHOULD NOT BE USED FOR HORIZONTAL CONTROL.

CONTROL POINTS	CL STATION	OFFSET	ELEVATION (Z)	DESCRIPTION	NORTHING (Y)	EASTING (X)	LATITUDE	LONGITUDE	SCALE FACTOR
OA1	100+28.42	-7.0060	6.3381	MAG NAIL AND TARGET	515561.3380	1296023.1421	30° 24' 01.25148"	86° 37' 59.47642"	0.999956673000
OA2	105+89.83	-3.2120	5.5117	MAG NAIL AND TARGET	515355.5200	1296523.9143	30° 23' 59.30727"	86° 37' 53.71515"	0.999956635000
OA3	111+23.39	-41.8390	5.3273	MAG NAIL AND TARGET	515190.8333	1297031.3701	30° 23' 57.77128"	86° 37' 47.88641"	0.999956605000
OA4	115+51.54	18.3040	5.6891	MAG NAIL AND TARGET	514959.9399	1297397.1948	30° 23' 55.55383"	86° 37' 43.66060"	0.999956561000
OA5	120+56.89	-42.7590	6.1308	MAG NAIL AND TARGET	514848.8096	1297891.9485	30° 23' 54.54541"	86° 37' 37.98839"	0.999956542000
OA6	125+55.24	18.8110	5.9765	MAG NAIL AND TARGET	514684.0616	1298364.3138	30° 23' 53.00215"	86° 37' 32.56041"	0.999956512000
OA7	130+71.74	-41.7040	5.3821	MAG NAIL AND TARGET	514692.7959	1298884.4265	30° 23' 53.18453"	86° 37' 26.62426"	0.999956515000

REVISIONS			
DATE	DESCRIPTION	DATE	DESCRIPTION

THOMAS K. MEAD, P.S.M.
LICENSE NUMBER: 5624
SOUTHEASTERN SURVEYING AND MAPPING
CHIPLEY, FLORIDA 32428




OKALOOSA COUNTY
PROJECT
SANTA ROSA BOULEVARD

PROJECT CONTROL
22

SHEET NO.

PROJECT CONTROL POINTS
SURVEY SANTA ROSA BLVD.
(NOT TO SCALE)

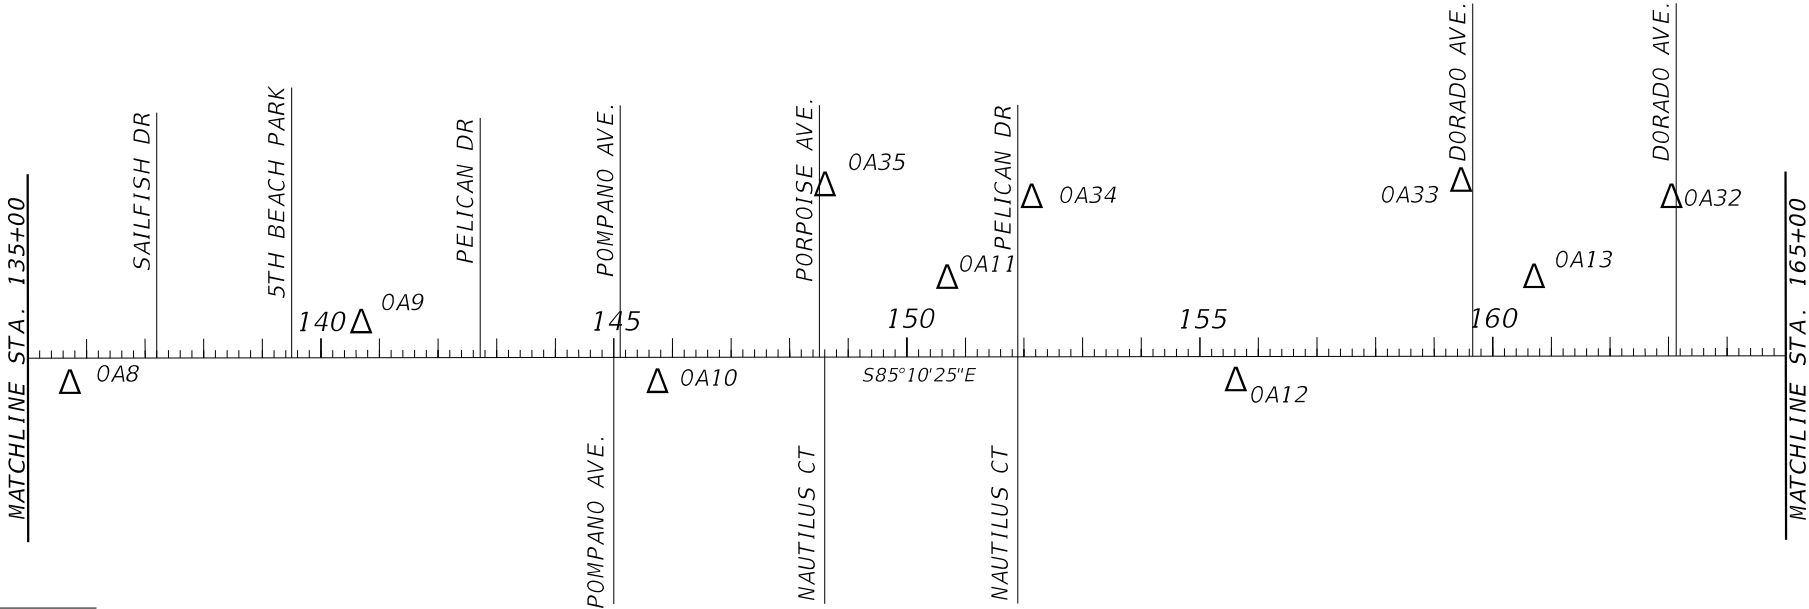

LEGEND

Δ = SET MAG NAIL AND TARGET

HORIZONTAL AND VERTICAL CONTROL

1. PROJECT IS BASED ON THE FLORIDA STATE PLANE COORDINATE SYSTEM NAD 1983/2011 HORIZONTAL DATUM.
2. BENCHMARK ELEVATIONS ARE BASED ON THE NORTH AMERICAN VERTICAL DATUM 1988 (NAVD88).
3. INFORMATION FOR BENCHMARKS IS SHOWN TO THE NEAREST FOOT FOR COORDINATES & THE TENTH OF A SECOND FOR LATITUDE / LONGITUDE AND IS TO BE USED FOR RECON PURPOSES ONLY, SHOULD NOT BE USED FOR HORIZONTAL CONTROL.

CONTROL POINTS	STATION	OFFSET	ELEVATION (Z)	DESCRIPTION	NORTHING (Y)	EASTING (X)	LATITUDE	LONGITUDE	SCALE FACTOR
OA8	135+69.11	18.0140	6.0488	MAG NAIL AND TARGET	514591.4417	1299375.0079	30° 23' 52.27188"	86° 37' 21.00185"	0.999956497000
OA9	140+71.67	-41.9650	6.6914	MAG NAIL AND TARGET	514608.9244	1299880.8256	30° 23' 52.53807"	86° 37' 15.23077"	0.999956503000
OA10	145+68.31	18.2980	6.7131	MAG NAIL AND TARGET	514507.0877	1300370.6361	30° 23' 51.62037"	86° 37' 09.61710"	0.999956485000
OA35	148+63.83	-262.7670	6.7470	MAG NAIL AND TARGET	514762.2909	1300688.7640	30° 23' 54.20456"	86° 37' 06.03925"	0.999956535000
OA11	150+64.29	-42.5920	7.3323	MAG NAIL AND TARGET	514526.0301	1300869.9824	30° 23' 51.89968"	86° 37' 03.92021"	0.999956490000
OA34	152+03.16	-212.2270	6.8913	MAG NAIL AND TARGET	514683.3788	1301022.6385	30° 23' 53.48497"	86° 37' 02.21074"	0.999956521000
OA12	155+61.06	17.7420	8.3907	MAG NAIL AND TARGET	514424.1133	1301359.9106	30° 23' 50.98107"	86° 36' 58.30522"	0.999956472000
OA33	159+52.60	-224.9940	9.2825	MAG NAIL AND TARGET	514633.0447	1301770.4898	30° 23' 53.12421"	86° 36' 53.66200"	0.999956514000
OA13	160+64.46	-42.7150	7.7605	MAG NAIL AND TARGET	514441.9998	1301866.6129	30° 23' 51.25114"	86° 36' 52.52412"	0.999956478000
OA32	163+04.07	-207.1730	7.8540	MAG NAIL AND TARGET	514585.7141	1302119.2172	30° 23' 52.71980"	86° 36' 49.67063"	0.999956506000

REVISIONS				THOMAS K. MEAD, P.S.M. LICENSE NUMBER: 5624 SOUTHEASTERN SURVEYING AND MAPPING CHIPLEY, FLORIDA 32428		OKALOOSA COUNTY		PROJECT CONTROL
DATE	DESCRIPTION	DATE	DESCRIPTION			PROJECT		
						SANTA ROSA BOULEVARD		

NOTE: EXISTING TERRAIN WITHIN FOOTPRINT OF PROPOSED CONSTRUCTION WILL REQUIRE FULL REMOVAL.

BEGIN PROJECT
BEGIN DEMOLITION
STA. 100+15.99

100

S77°59'6"E

101

S57°13'27"E

SANTA ROSA BLVD.

CL CONST.

102

N79°43'27"E

103


MATCHLINE STA. 103+50.00

LEGEND:

ASPHALT REMOVAL

CONCRETE REMOVAL

PROPOSED CONSTRUCTION

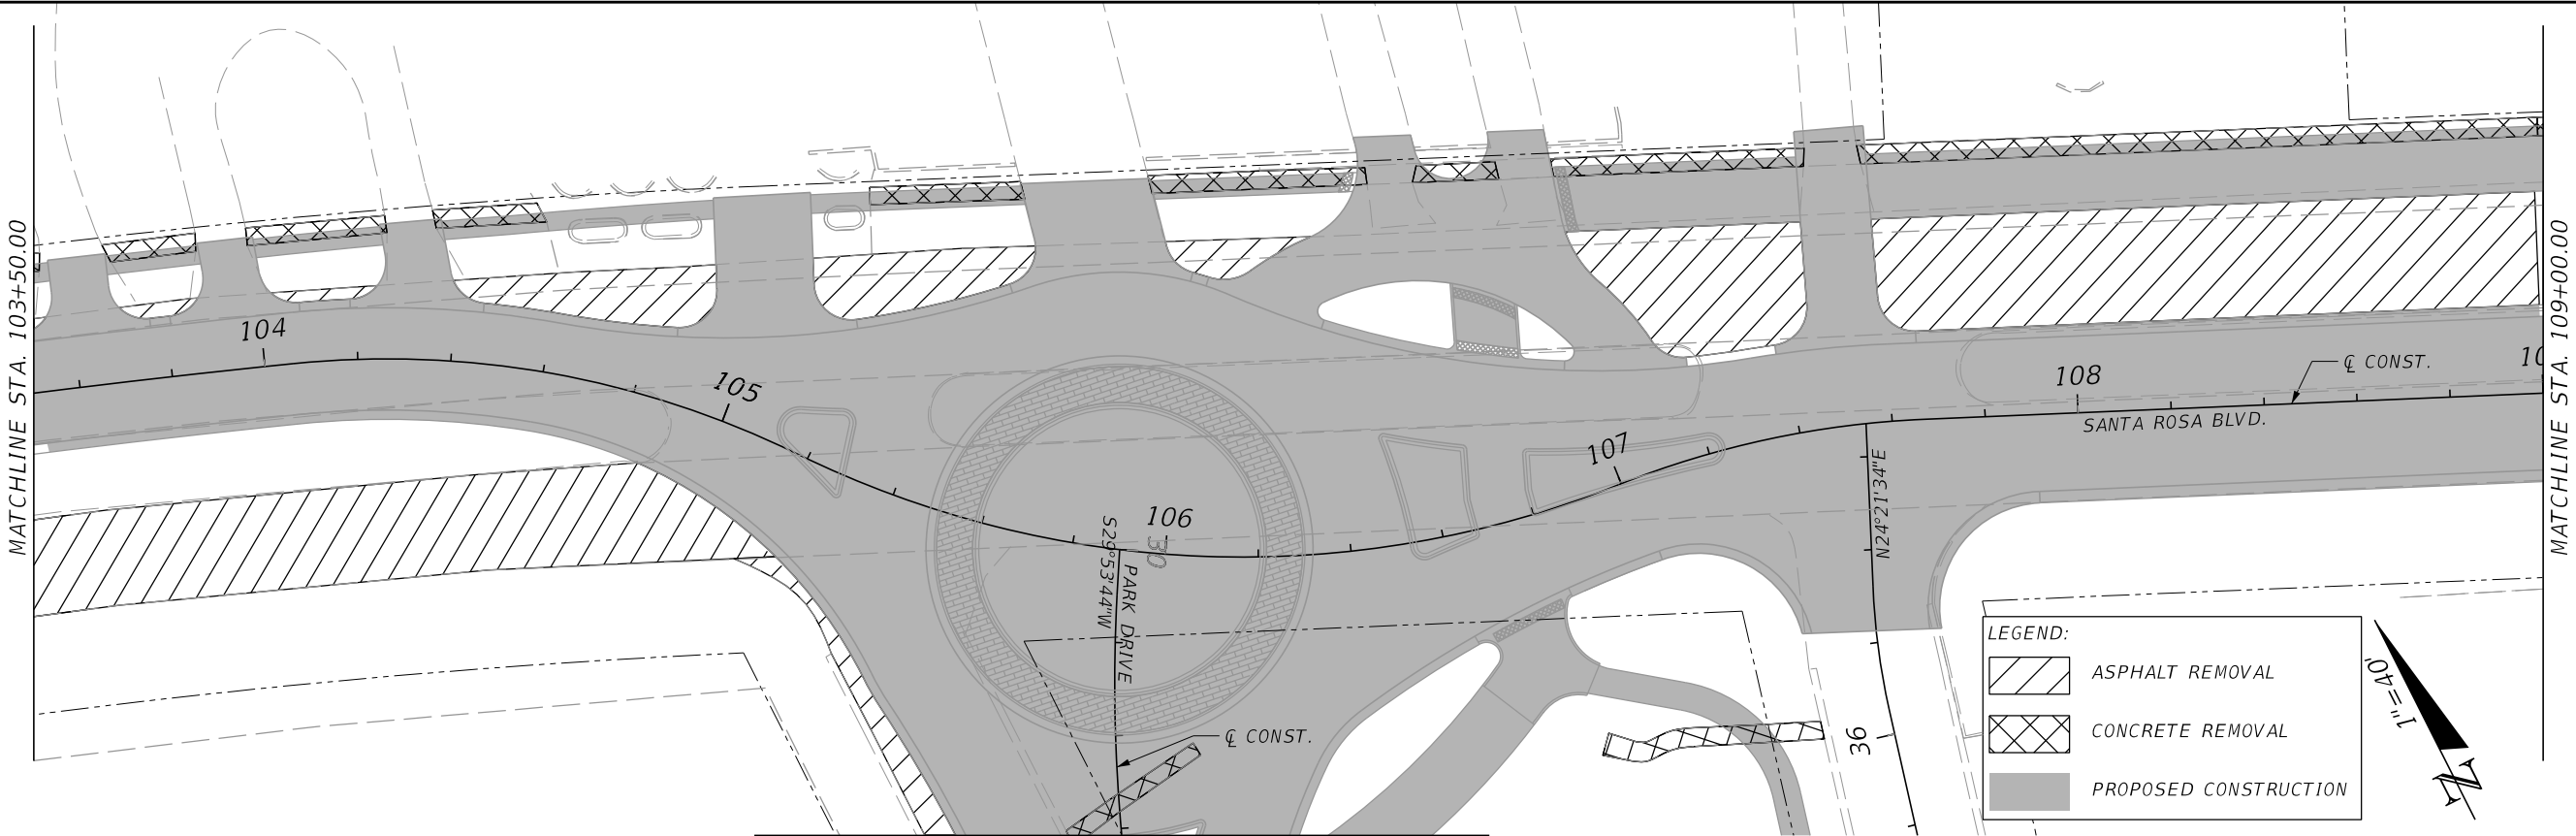

MATCHLINE STA. 30+61.50 (SEE SHEET 35)

7/19/2024 5:44:24 PM ah3923
A:\420005\42280\003\0123456789\Roadway\PLANRD02.dgn

REVISIONS			
DATE	DESCRIPTION	DATE	DESCRIPTION



MARK T. LEWELLYN, JR., P.E.
LICENSE NUMBER: 80712
HALFF ASSOCIATES, INC.
TALLAHASSEE, FLORIDA 32309





OKALOOSA COUNTY
PROJECT
SANTA ROSA BOULEVARD

DEMOLITION SHEET

SHEET NO.
25



THE OFFICIAL RECORD OF THIS SHEET IS THE ELECTRONIC FILE DIGITALLY SIGNED AND SEALED UNDER RULE 61G15-23.004, F.A.C.

7/19/2024 5:45:23 PM ah3923
A:\420005\42280\003\0123456789\Roadway\PLANRD02.dgn

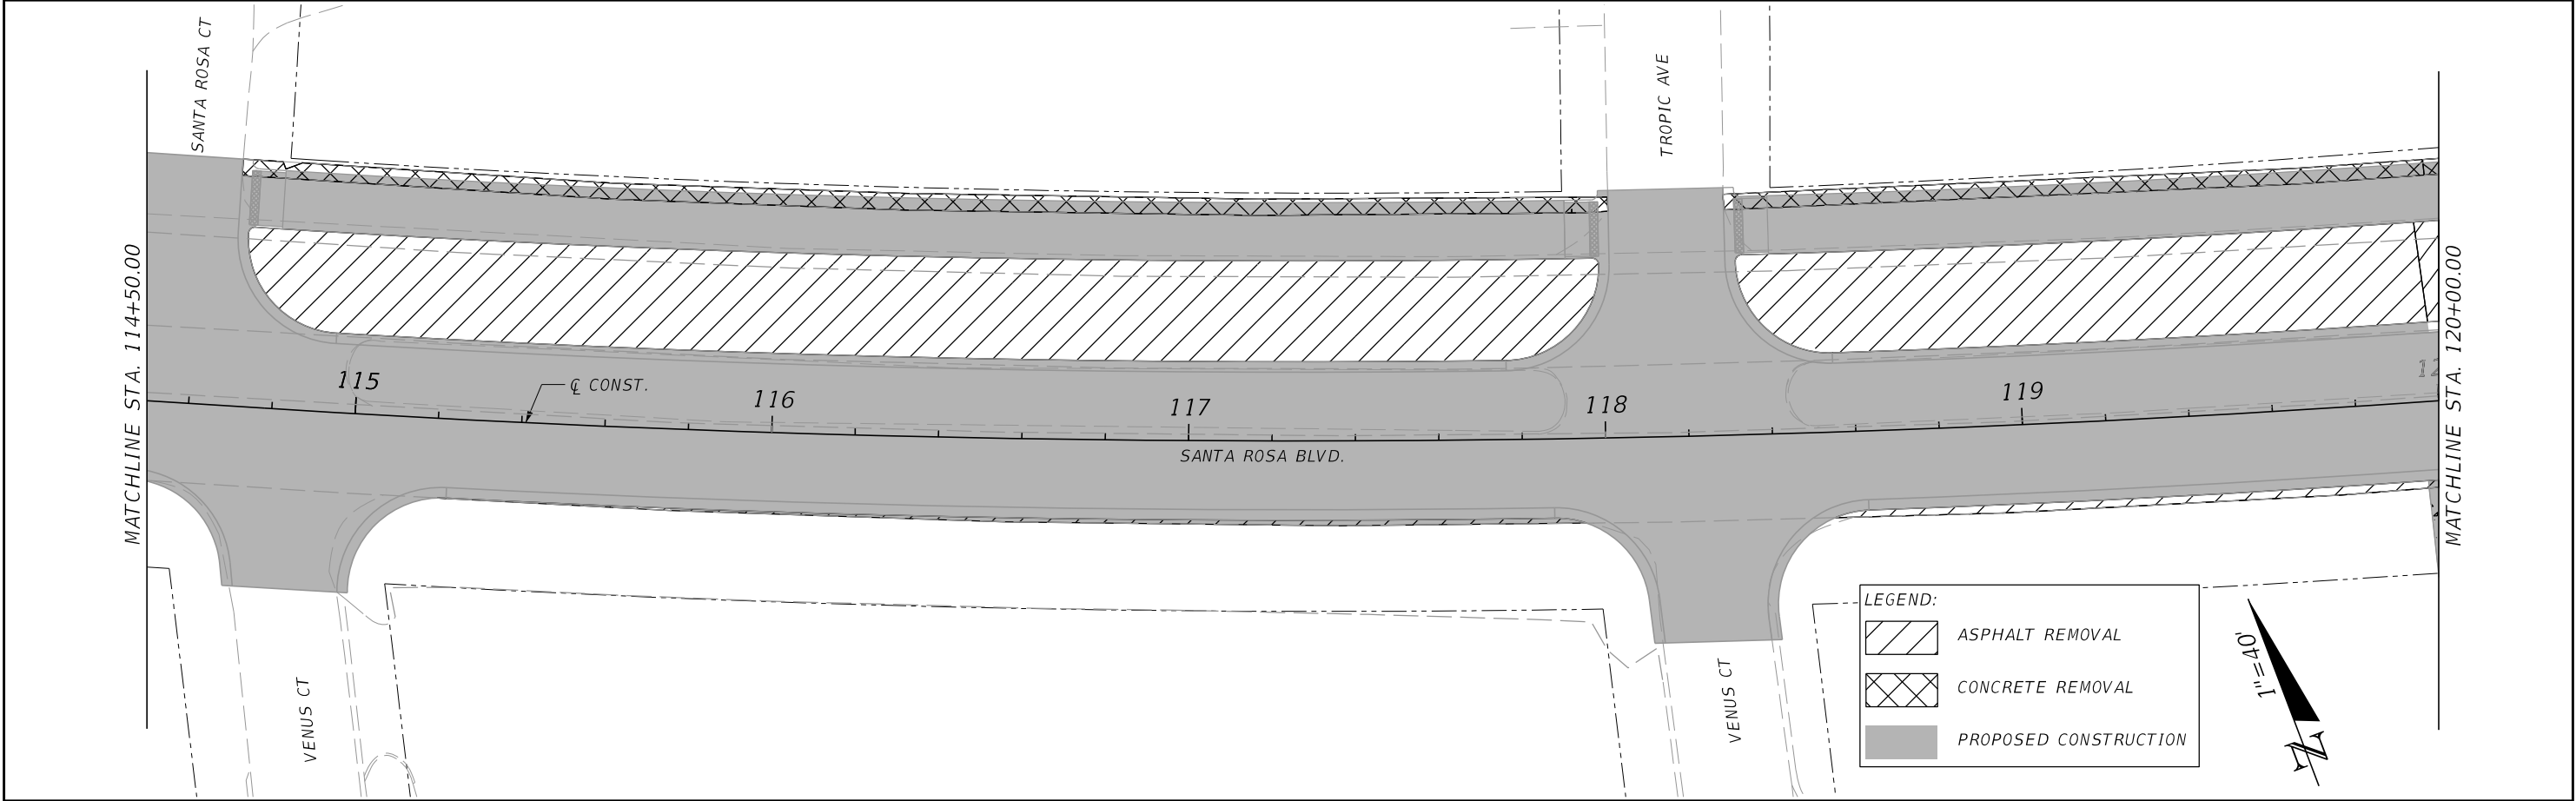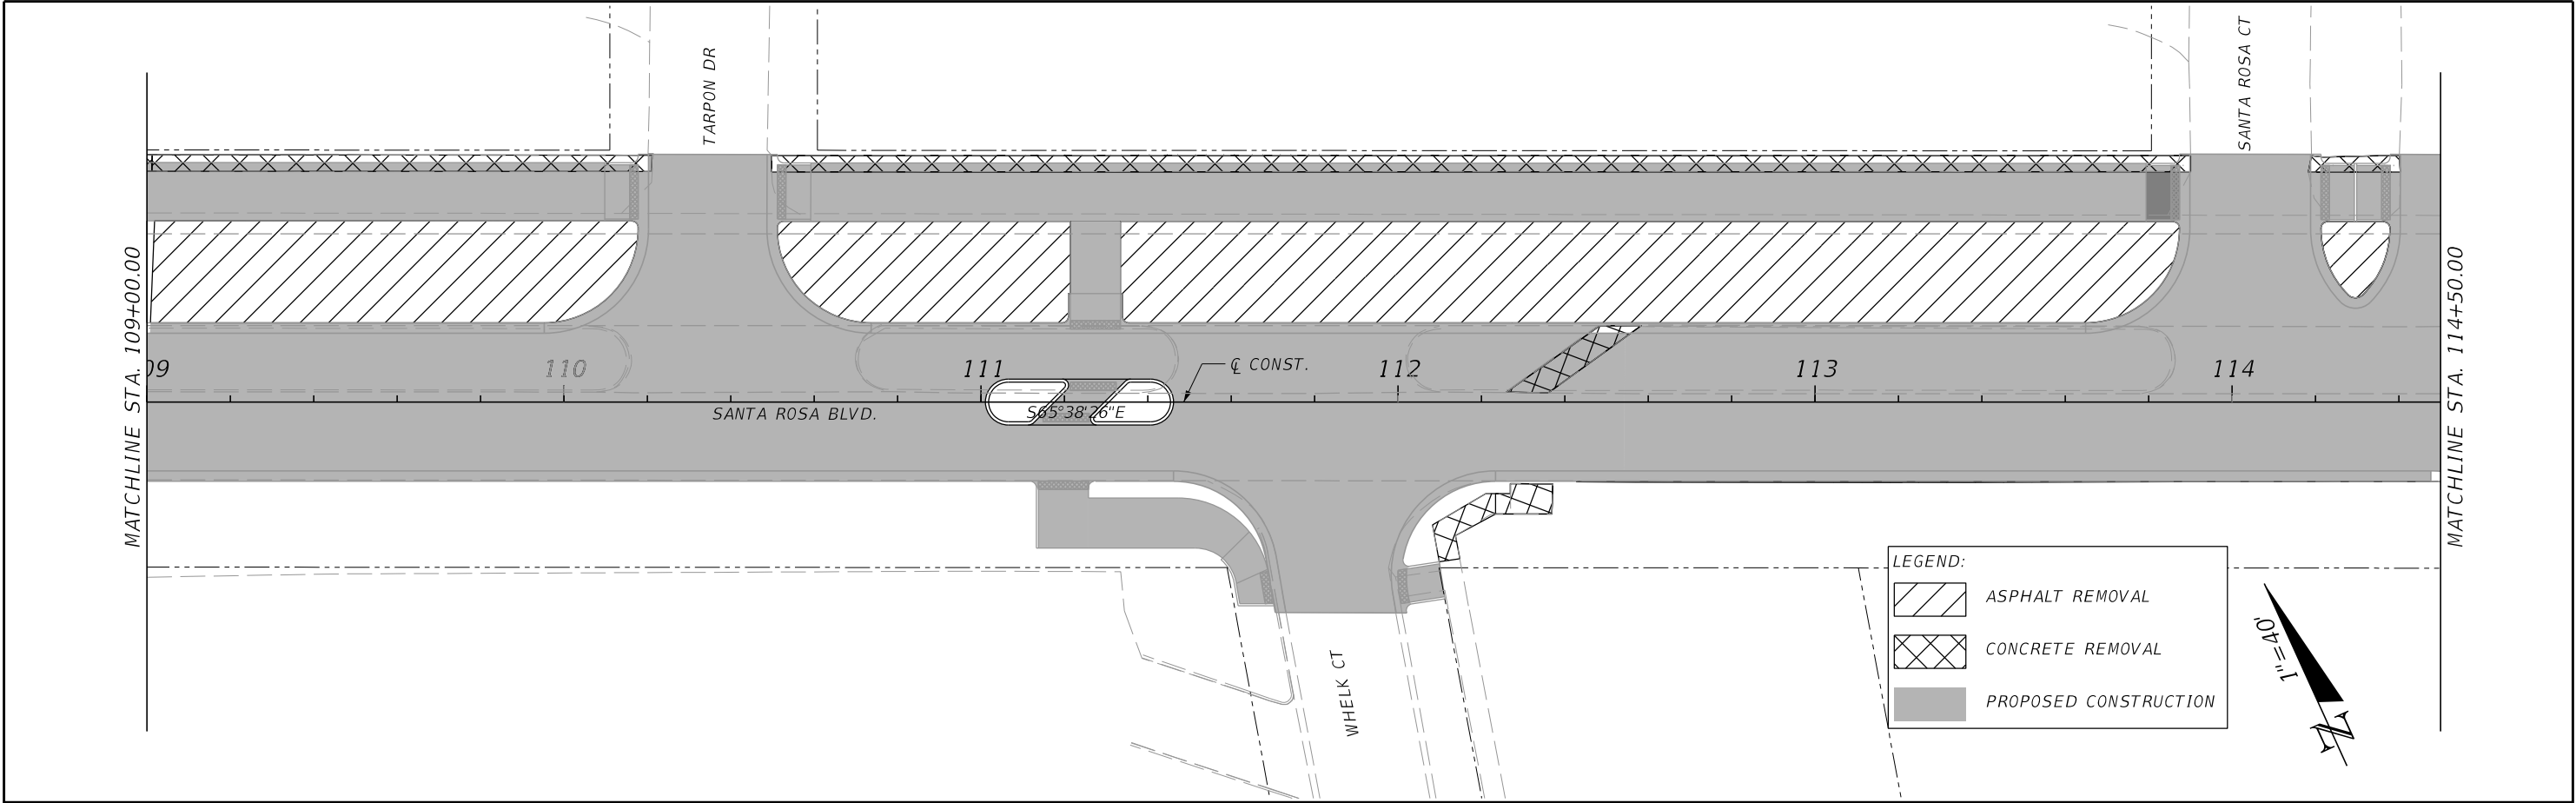

REVISIONS				 MARK T. LLEWELLYN, JR., P.E. LICENSE NUMBER: 80712 HALFF ASSOCIATES, INC. TALLAHASSEE, FLORIDA 32309		OKALOOSA COUNTY	DEMOLITION SHEET	SHEET NO.
DATE	DESCRIPTION	DATE	DESCRIPTION			PROJECT		26
						SANTA ROSA BOULEVARD		



7/19/2024 5:45:24 PM ah3923
A:\420005\42280\003\0123456789\Roadway\PLANRD02.dgn

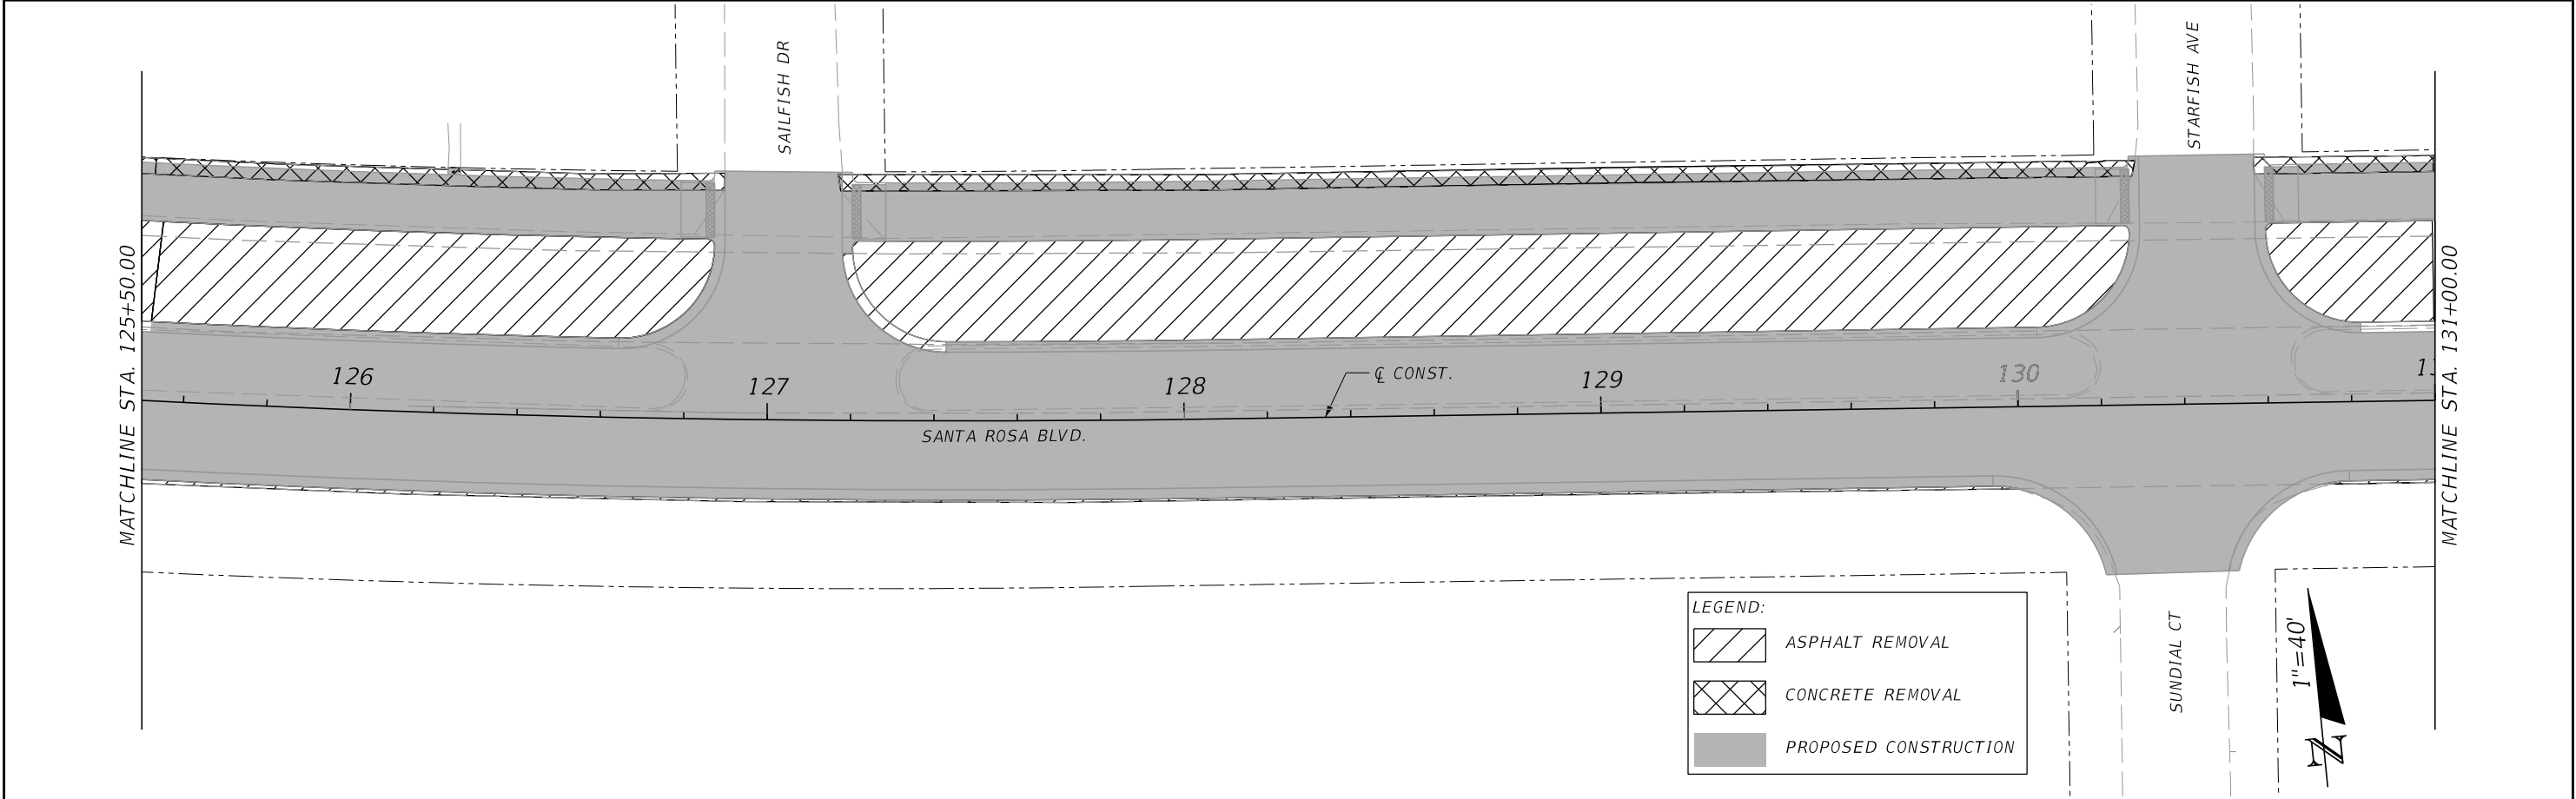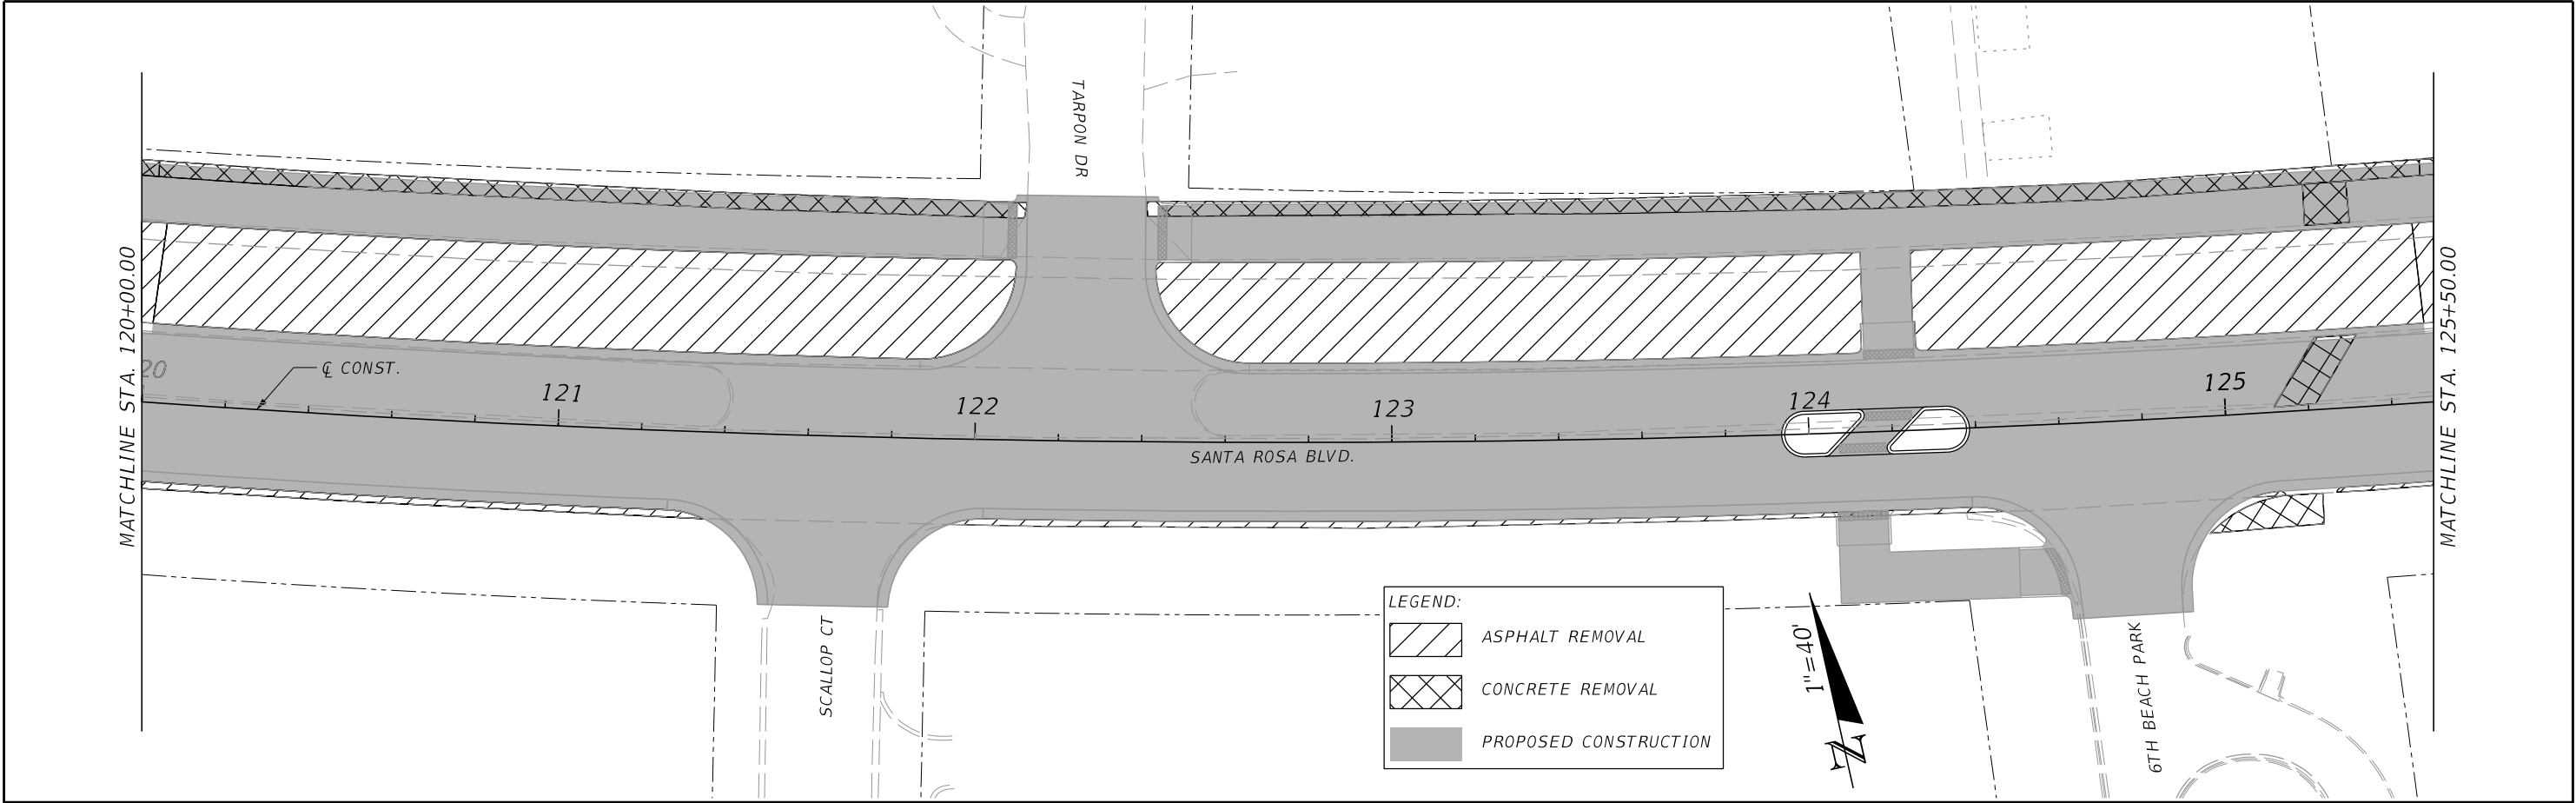

REVISIONS				 MARK T. LLEWELLYN, JR., P.E. LICENSE NUMBER: 80712 HALFF ASSOCIATES, INC. TALLAHASSEE, FLORIDA 32309		OKALOOSA COUNTY		DEMOLITION SHEET	SHEET NO.
DATE	DESCRIPTION	DATE	DESCRIPTION			PROJECT			
						SANTA ROSA BOULEVARD			27

THE OFFICIAL RECORD OF THIS SHEET IS THE ELECTRONIC FILE DIGITALLY SIGNED AND SEALED UNDER RULE 61G15-23.004, F.A.C.

7/19/2024 5:45:25 PM ah3923
A:\420005\42280\003\0123456789\Roadway\PLANRD02.dgn

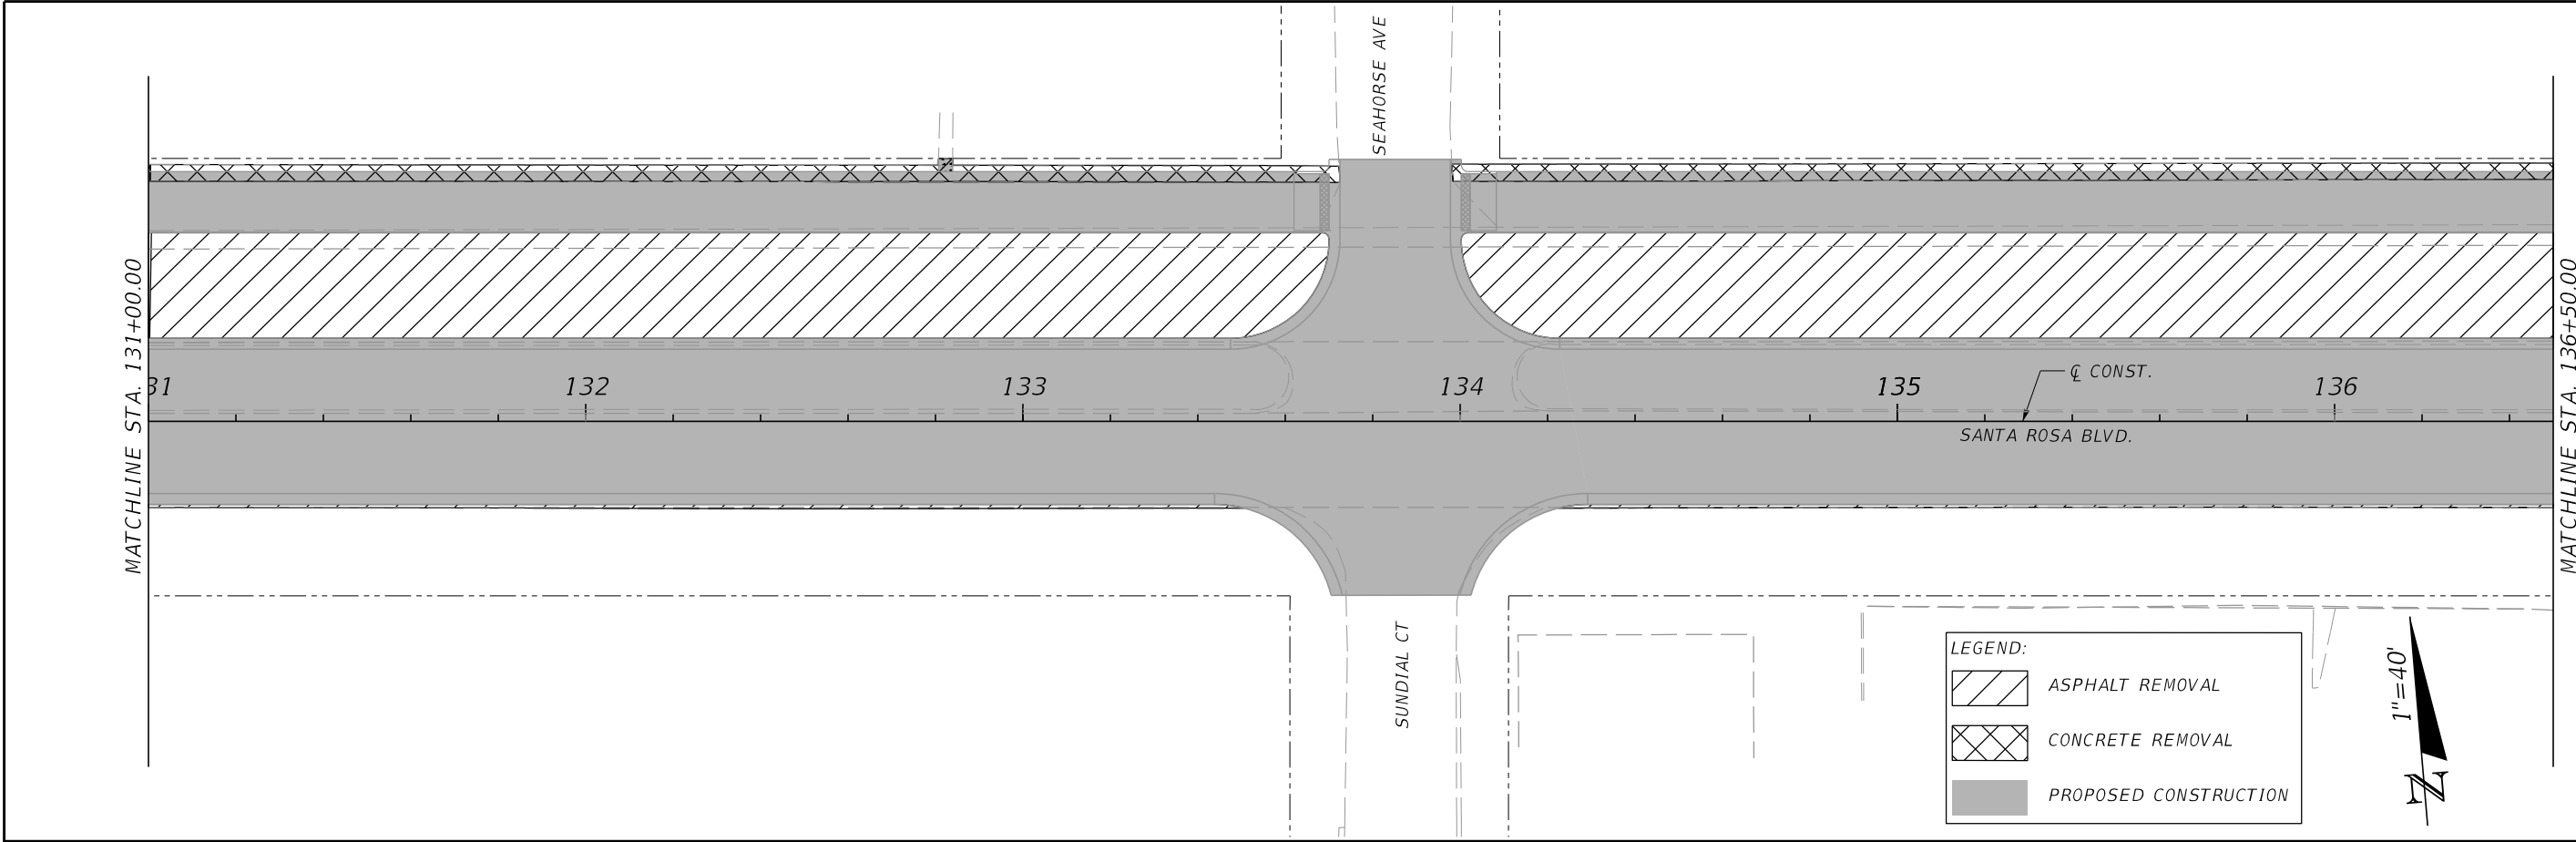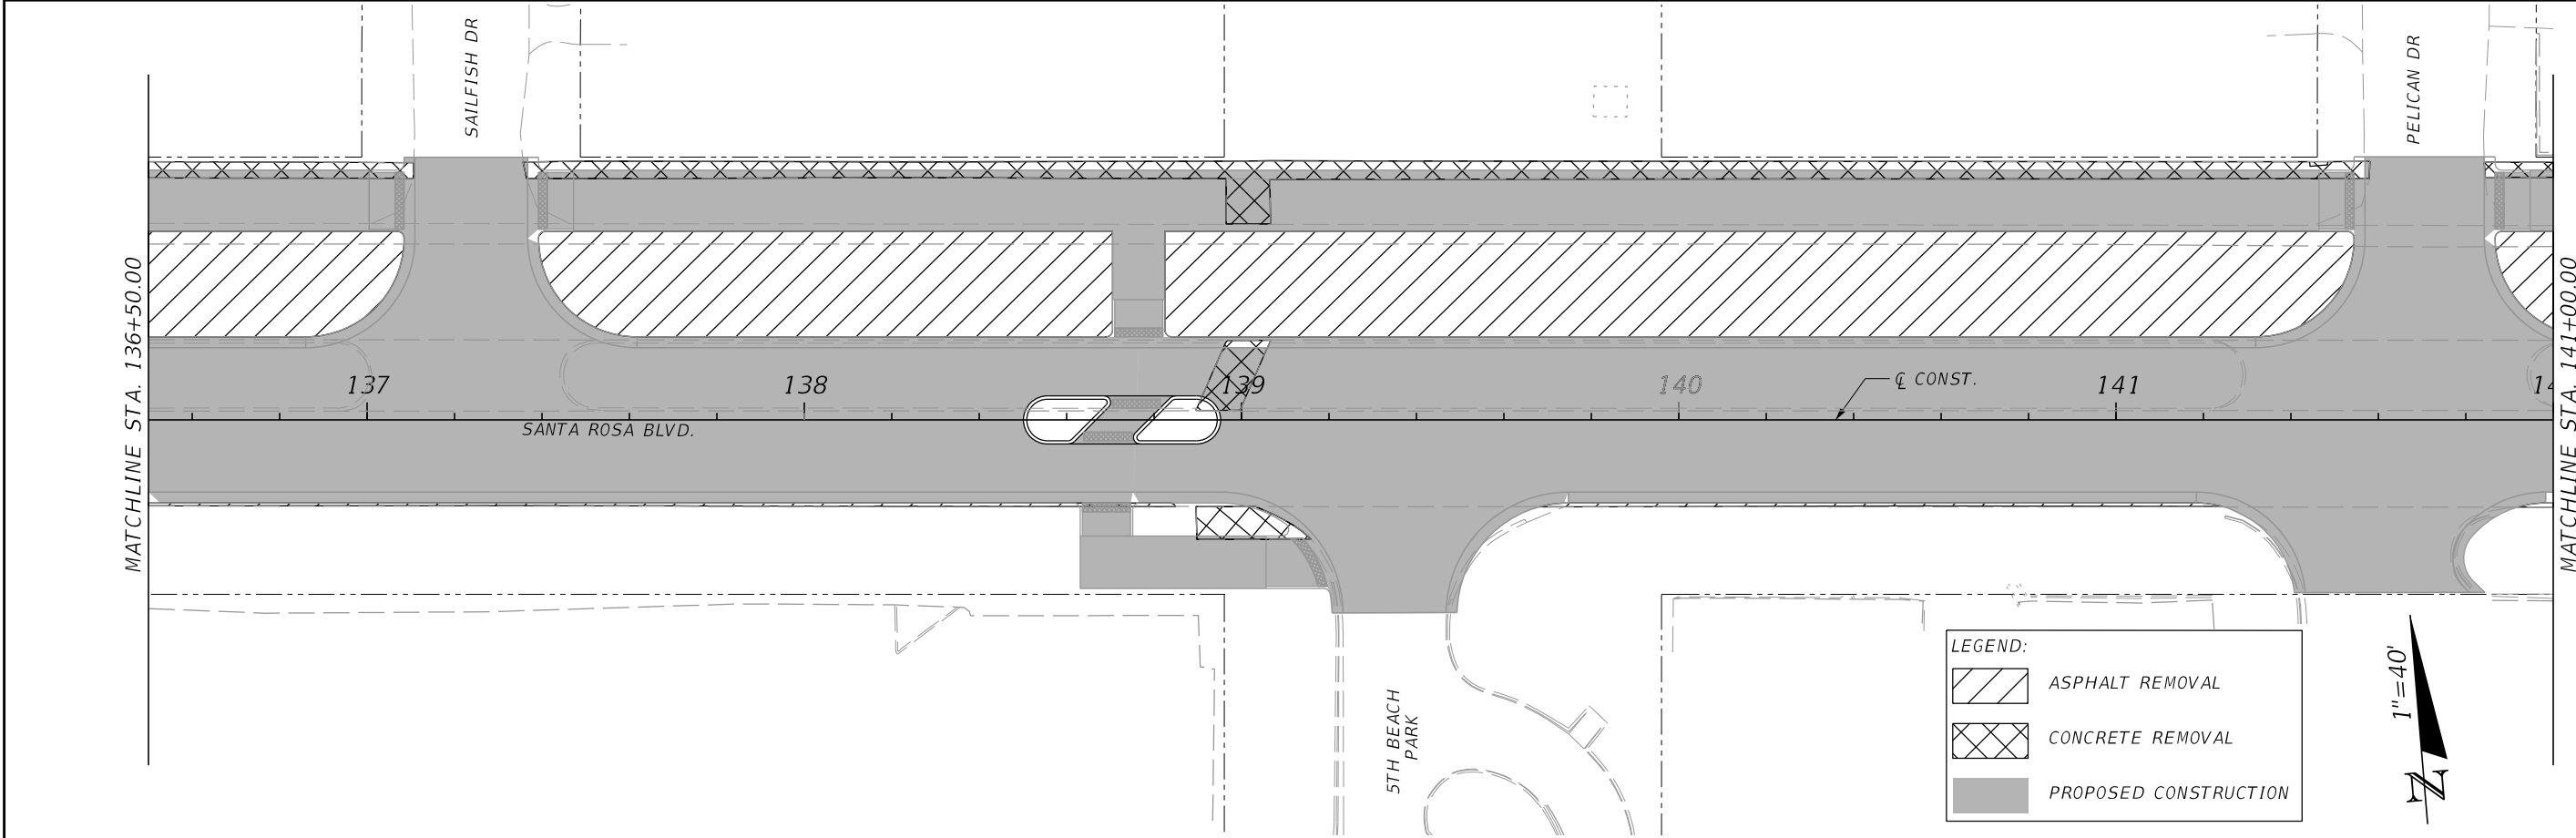

REVISIONS			
DATE	DESCRIPTION	DATE	DESCRIPTION





MARK T. LLEWELLYN, JR., P.E.
LICENSE NUMBER: 80712
HALFF ASSOCIATES, INC.
TALLAHASSEE, FLORIDA 32309



OKALOOSA COUNTY
PROJECT
SANTA ROSA BOULEVARD

DEMOLITION SHEET	
SHEET NO.	28

7/19/2024 5:45:25 PM ah3923
A:\420005\42280\003\0123456789\Roadway\FLA\RD02.dgn

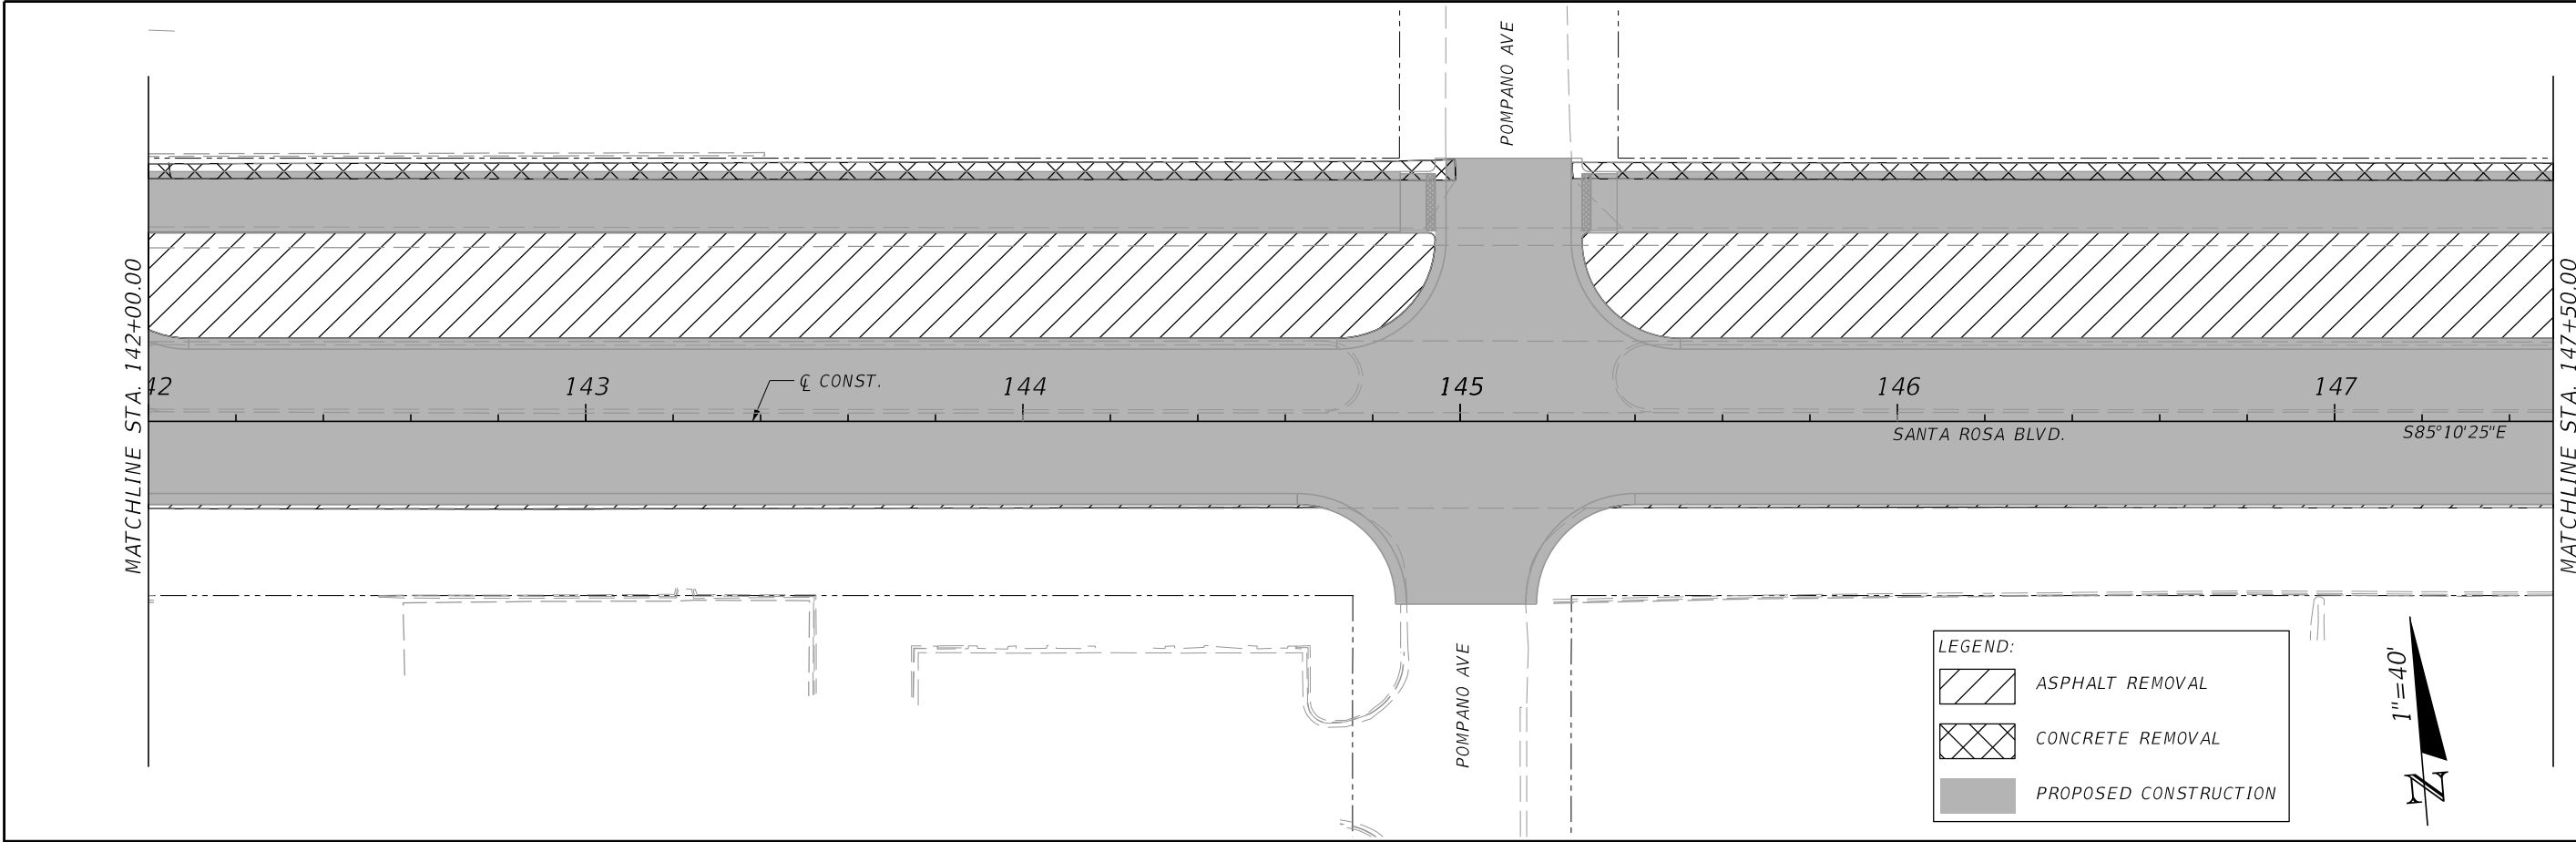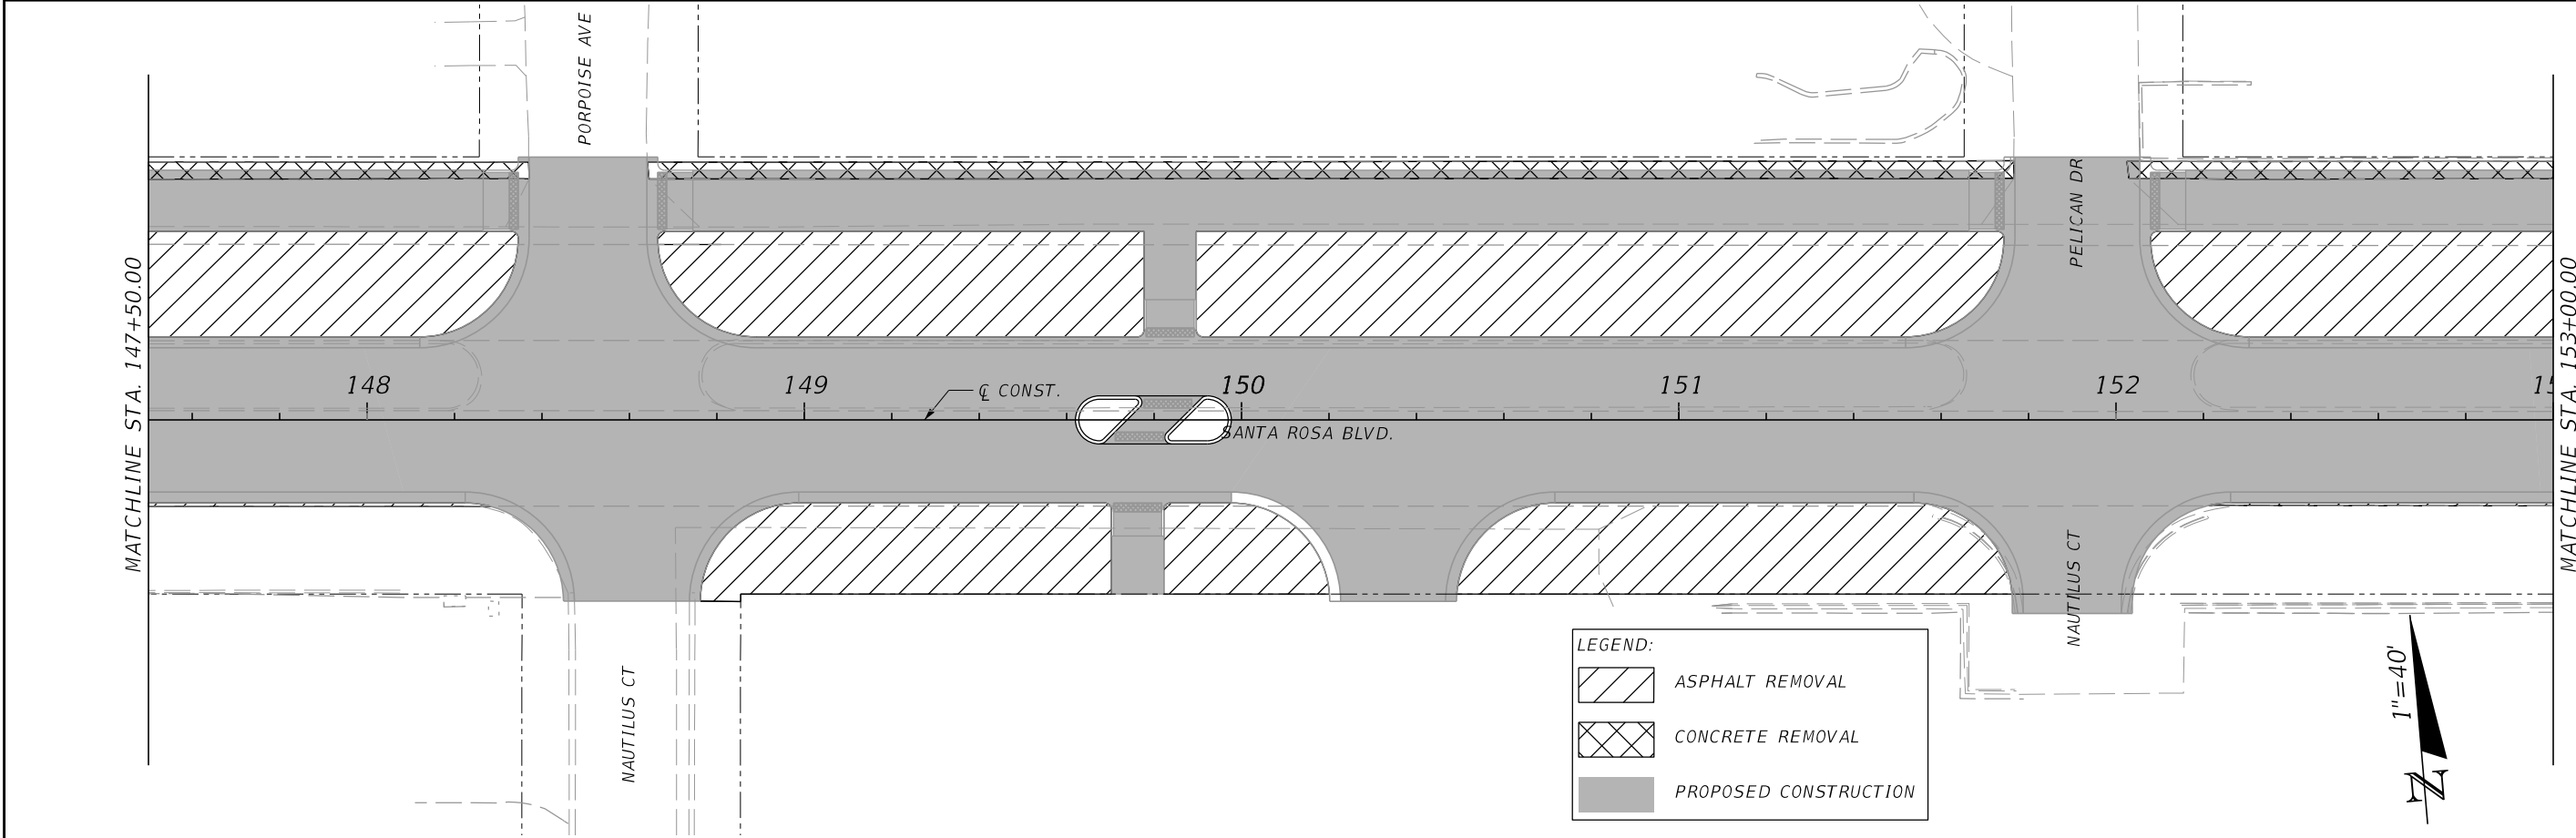

REVISIONS			
DATE	DESCRIPTION	DATE	DESCRIPTION





MARK T. LLEWELLYN, JR., P.E.
LICENSE NUMBER: 80712
HALFF ASSOCIATES, INC.
TALLAHASSEE, FLORIDA 32309



OKALOOSA COUNTY
PROJECT
SANTA ROSA BOULEVARD

DEMOLITION SHEET	SHEET NO.
	29



7/19/2024 5:45:26 PM ah3923
A:\420005\42280\003\0123456789\Roadway\PLANRD02.dgn

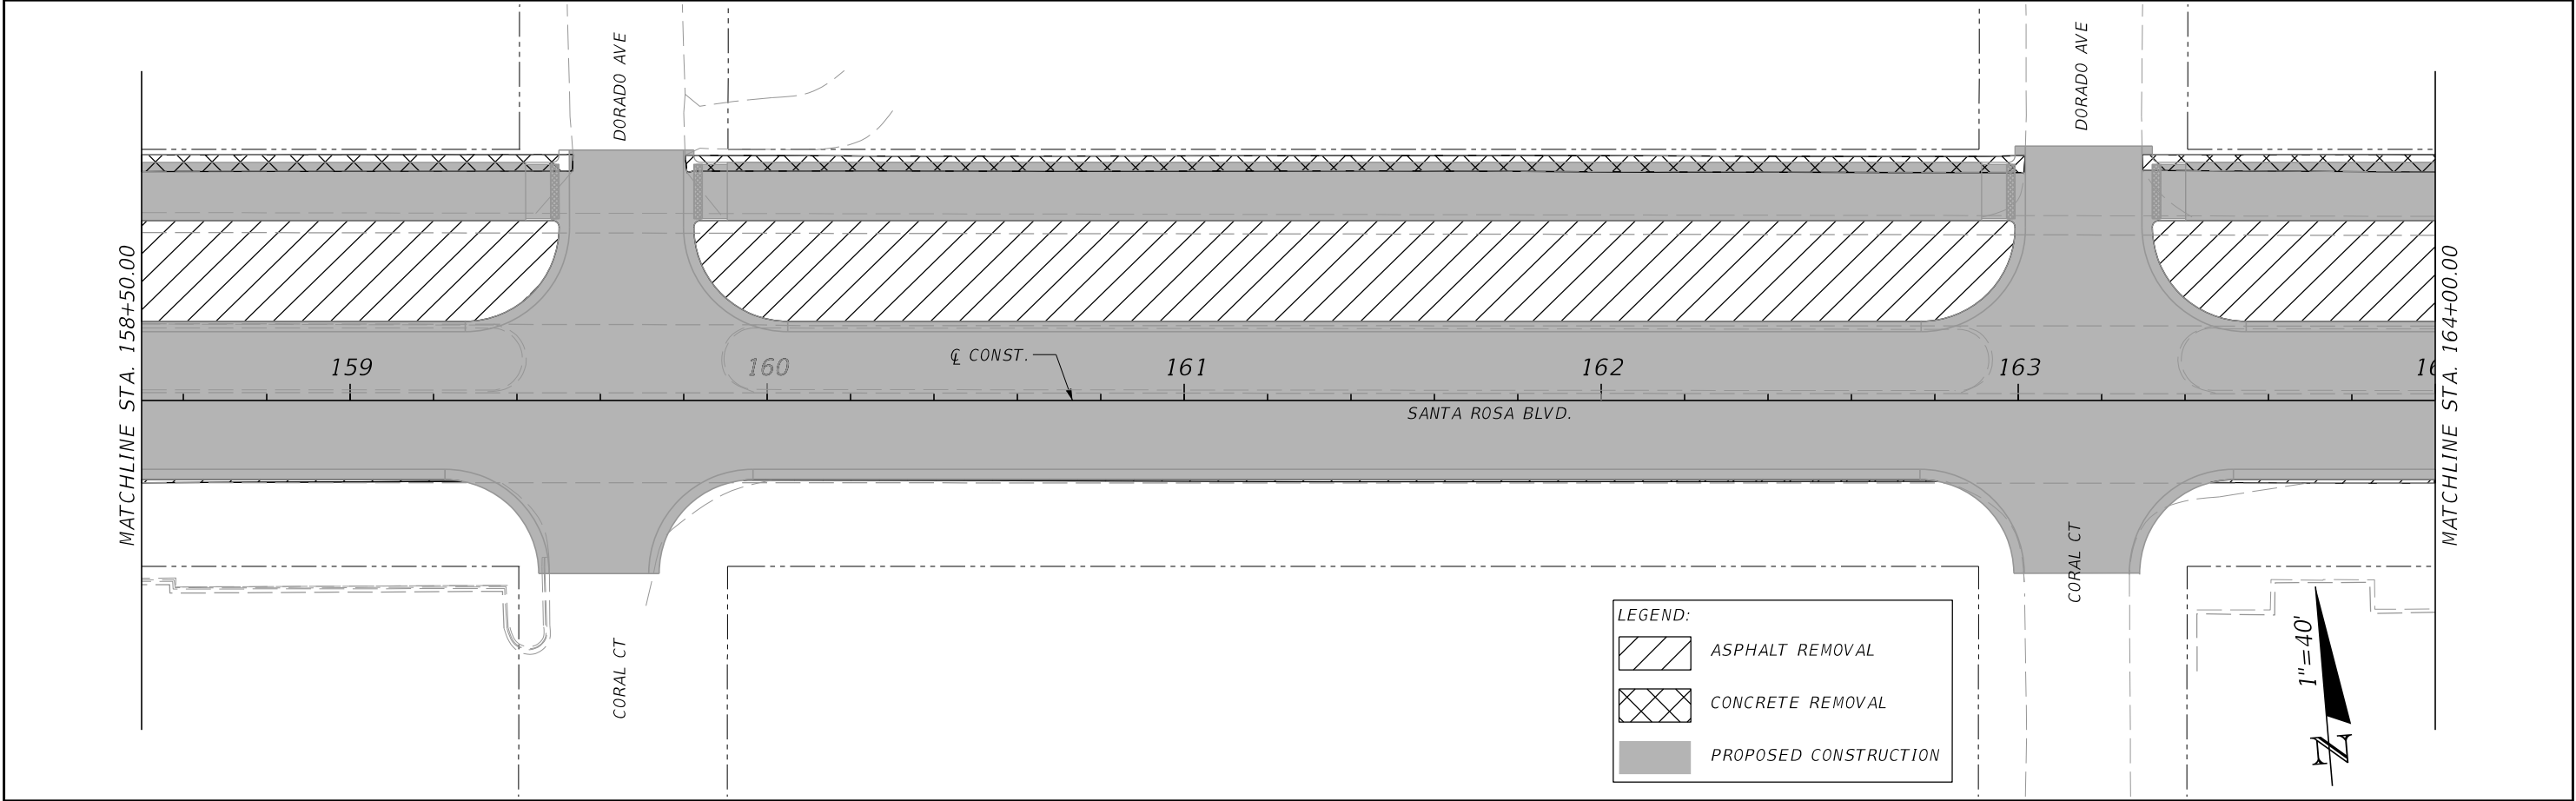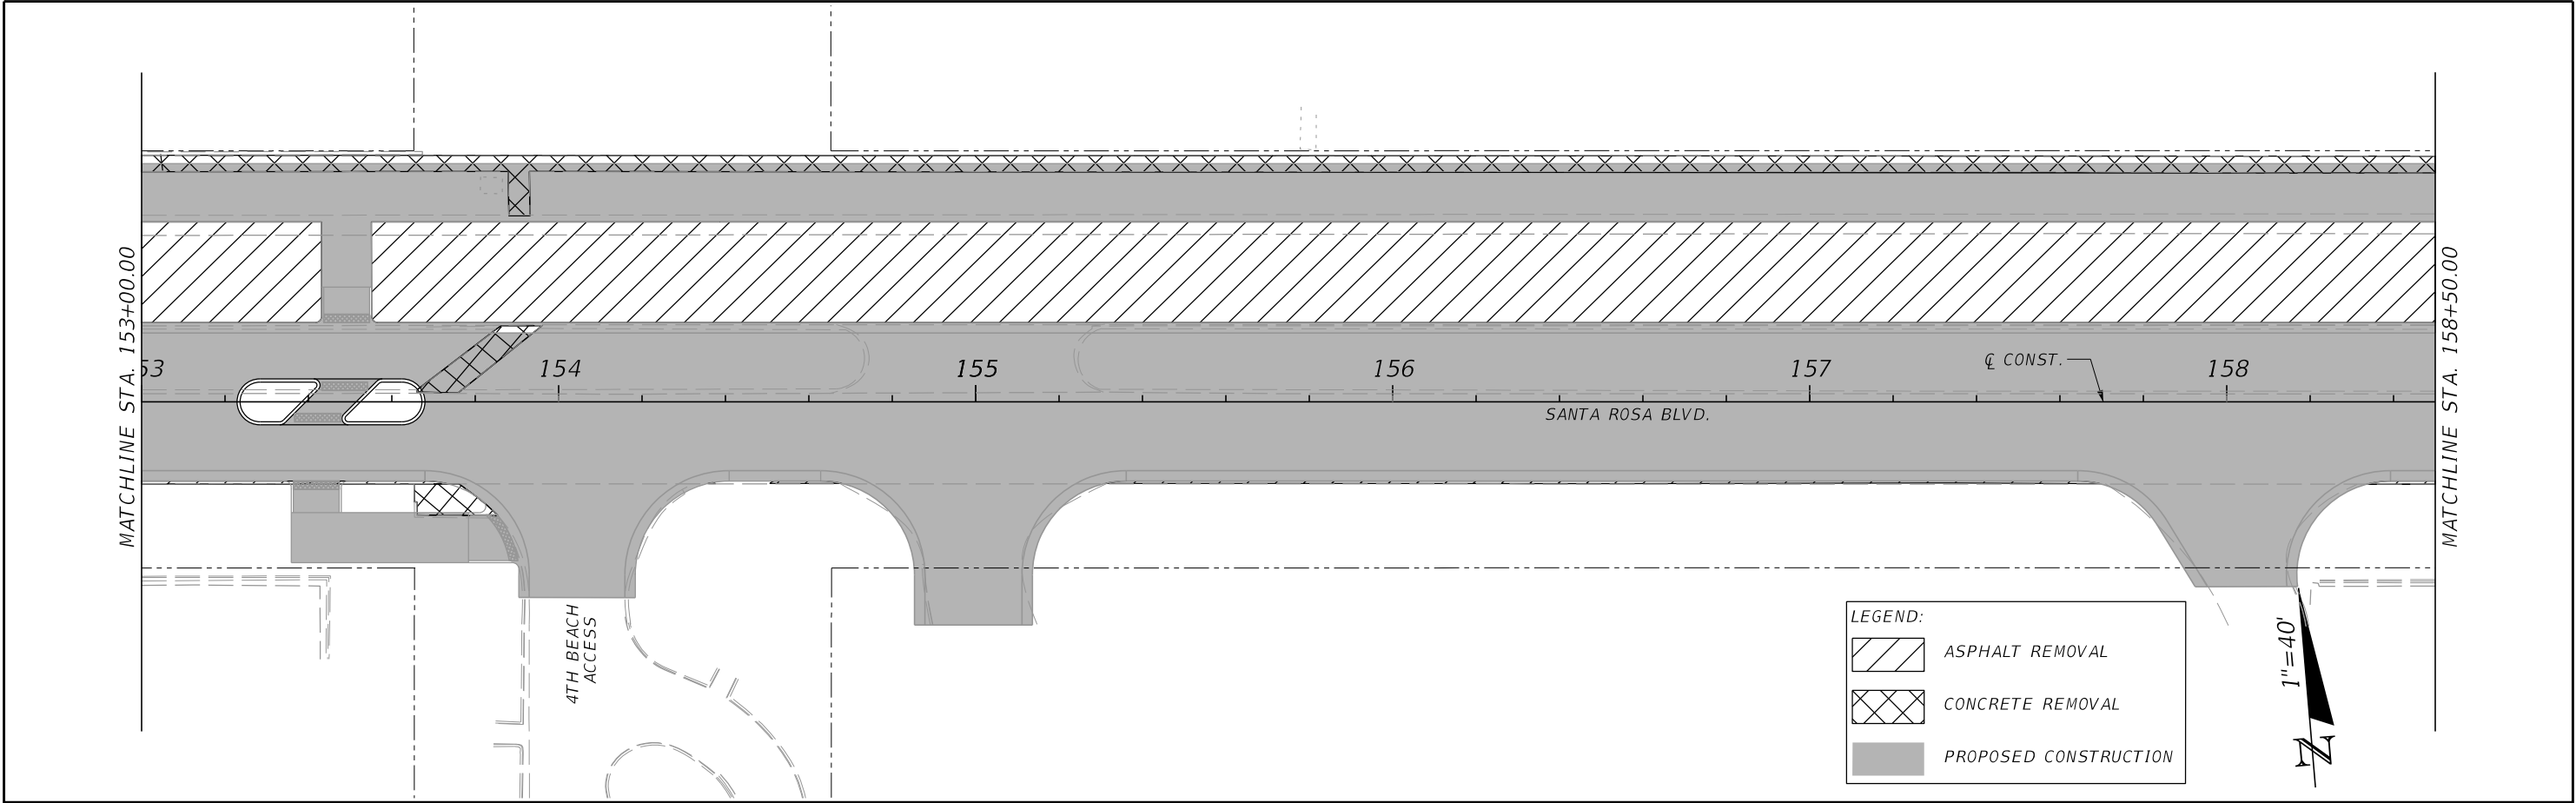

REVISIONS				 MARK T. LLEWELLYN, JR., P.E. LICENSE NUMBER: 80712 HALFF ASSOCIATES, INC. TALLAHASSEE, FLORIDA 32309		OKALOOSA COUNTY	<i>DEMOLITION SHEET</i>	SHEET NO.
DATE	DESCRIPTION	DATE	DESCRIPTION			PROJECT		30
						SANTA ROSA BOULEVARD		

THE OFFICIAL RECORD OF THIS SHEET IS THE ELECTRONIC FILE DIGITALLY SIGNED AND SEALED UNDER RULE 61G15-23.004, F.A.C.



7/19/2024 5:45:27 PM ah3923
A:\420005\42280\003\0123456789\Roadway\PLANRD02.dgn

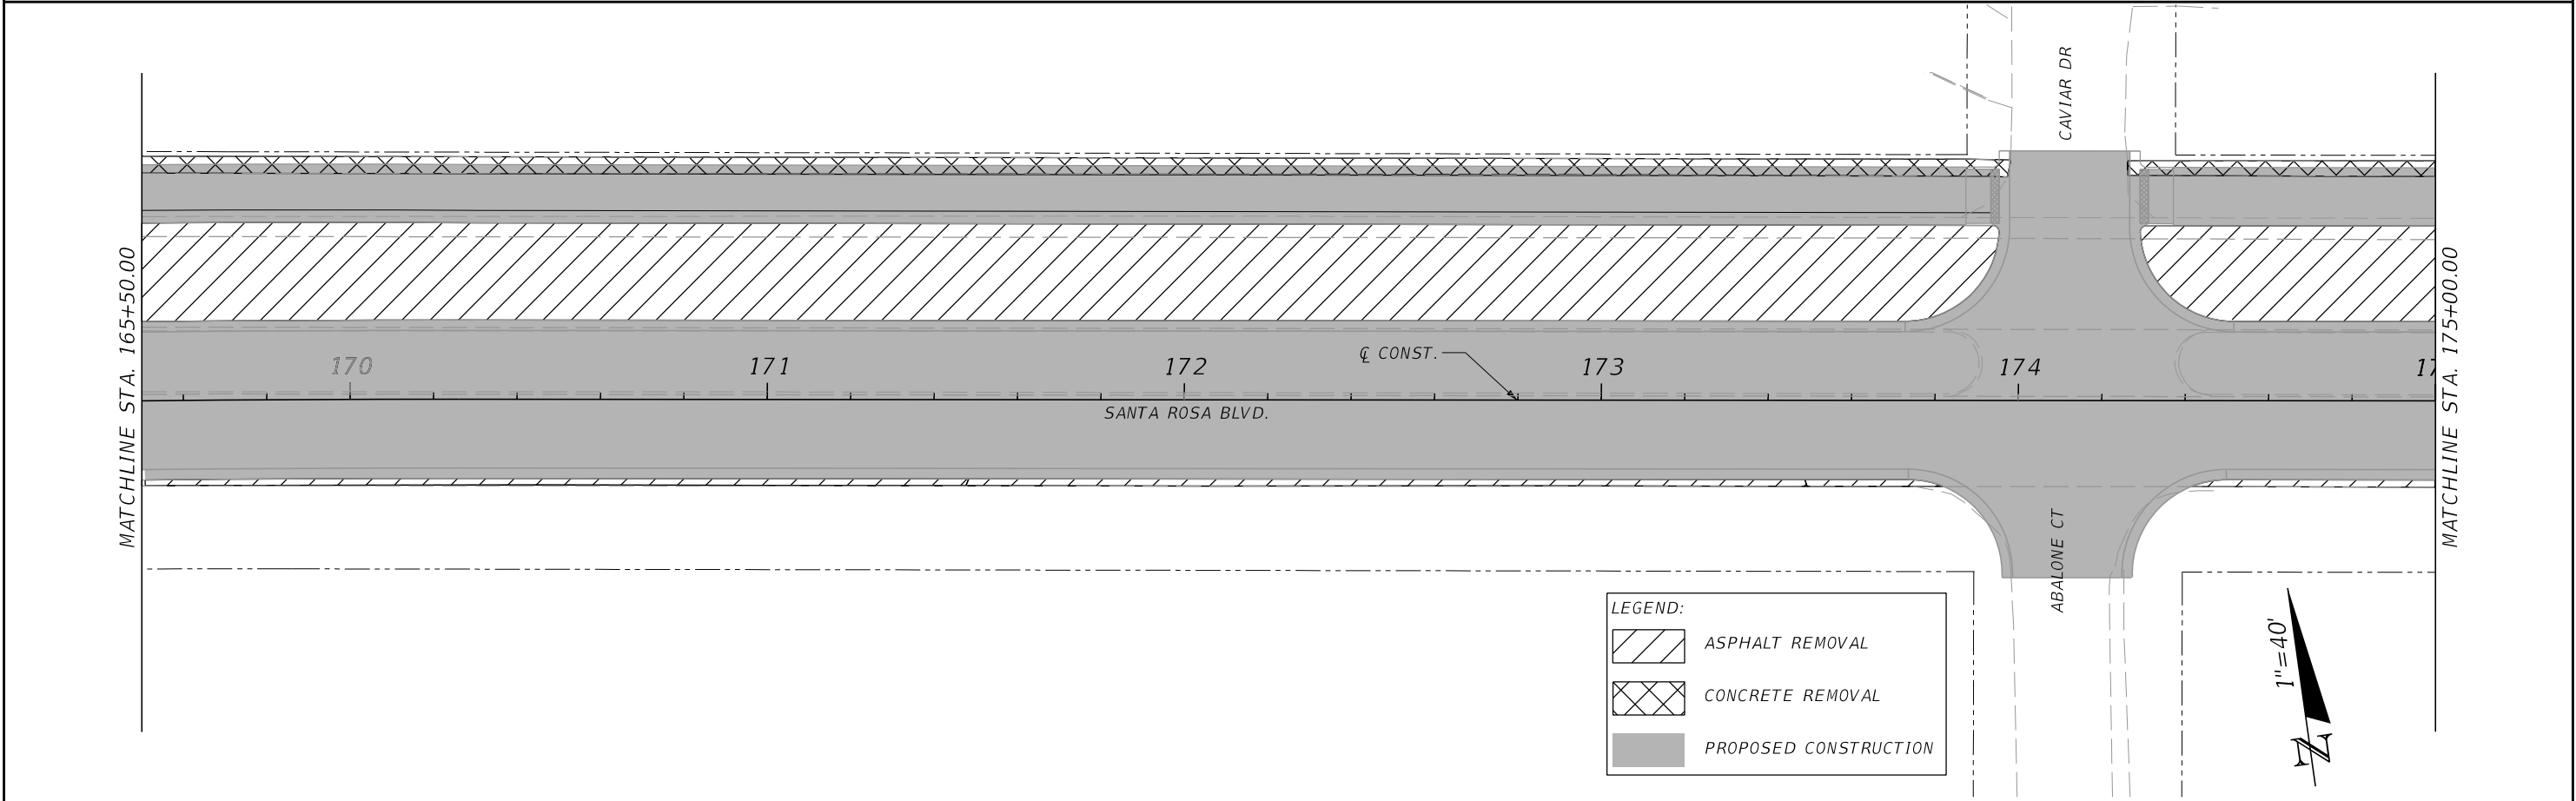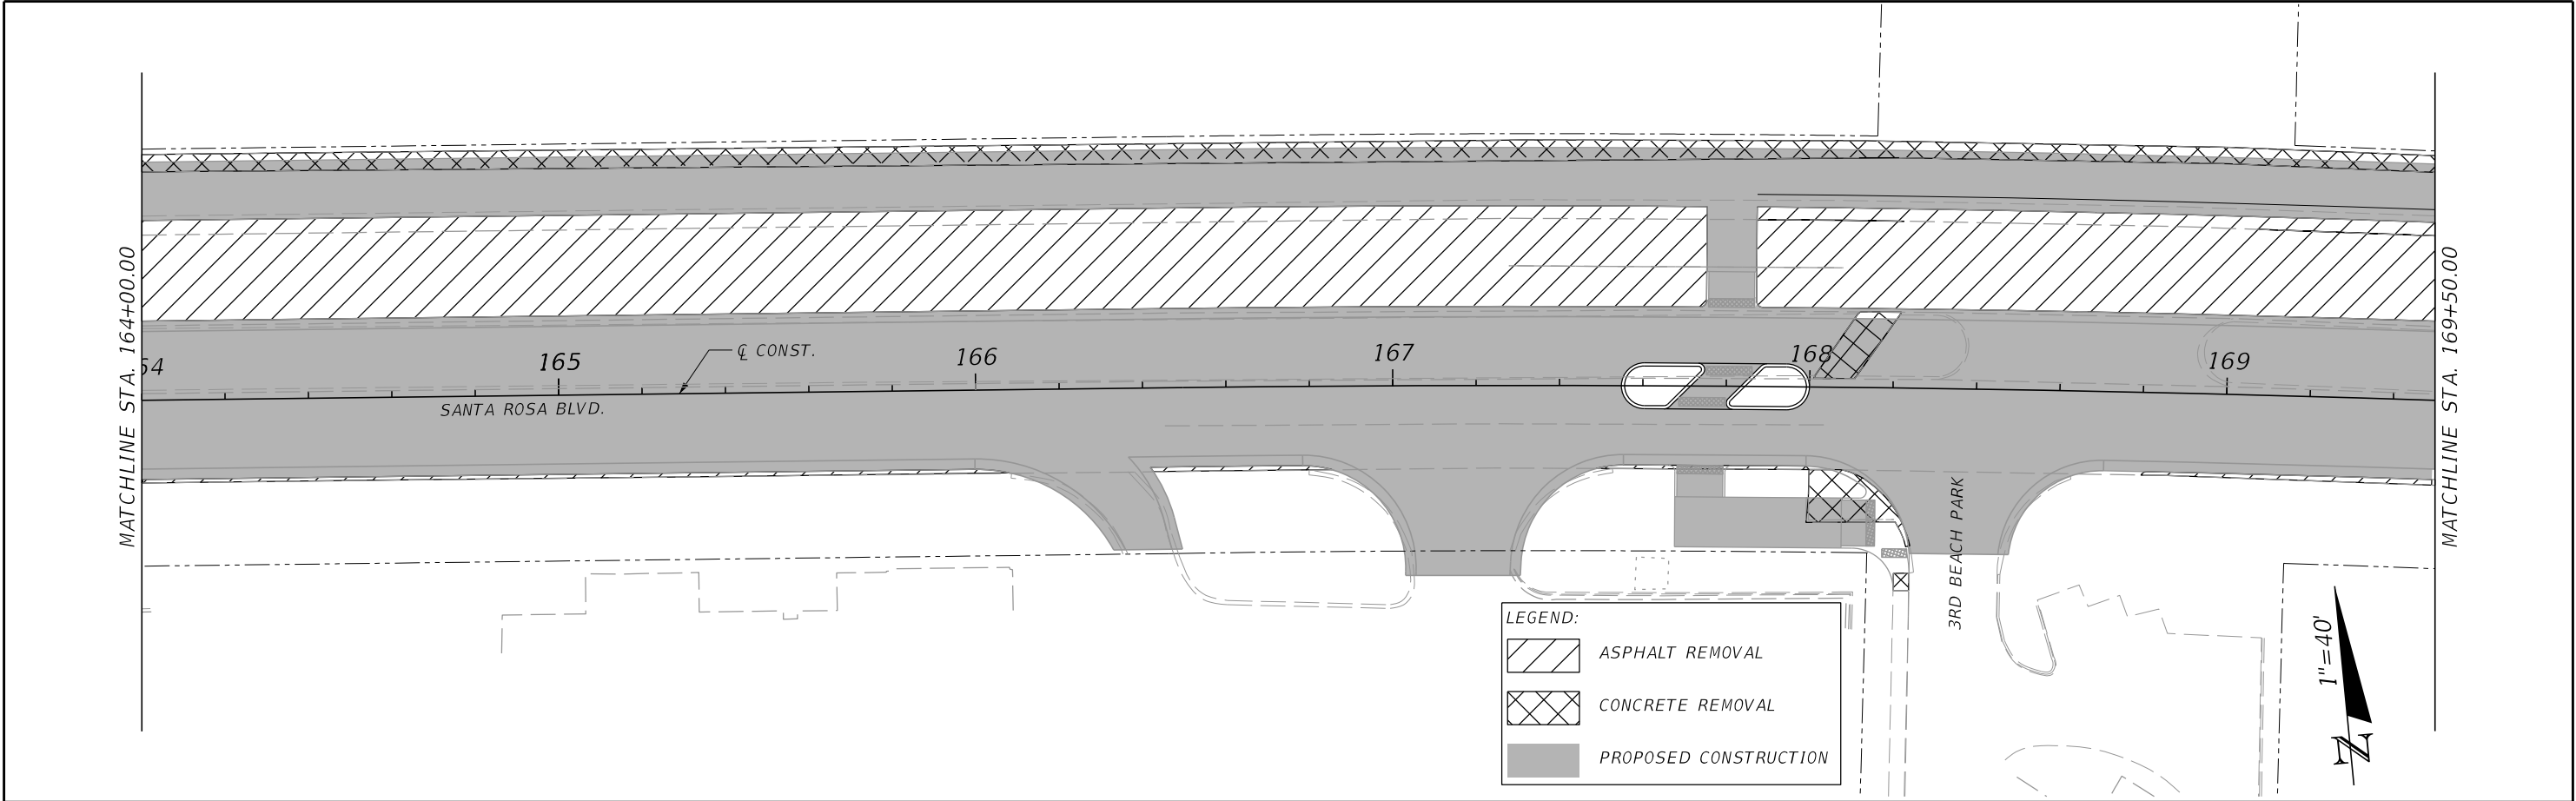

REVISIONS				 MARK T. LLEWELLYN, JR., P.E. LICENSE NUMBER: 80712 HALFF ASSOCIATES, INC. TALLAHASSEE, FLORIDA 32309		OKALOOSA COUNTY	DEMOLITION SHEET	SHEET NO.
DATE	DESCRIPTION	DATE	DESCRIPTION			PROJECT		31
						SANTA ROSA BOULEVARD		

THE OFFICIAL RECORD OF THIS SHEET IS THE ELECTRONIC FILE DIGITALLY SIGNED AND SEALED UNDER RULE 61G15-23.004, F.A.C.



7/19/2024 5:45:27 PM ah3923
A:\420005\42280\003\0123456789\Roadway\PLANRD02.dgn

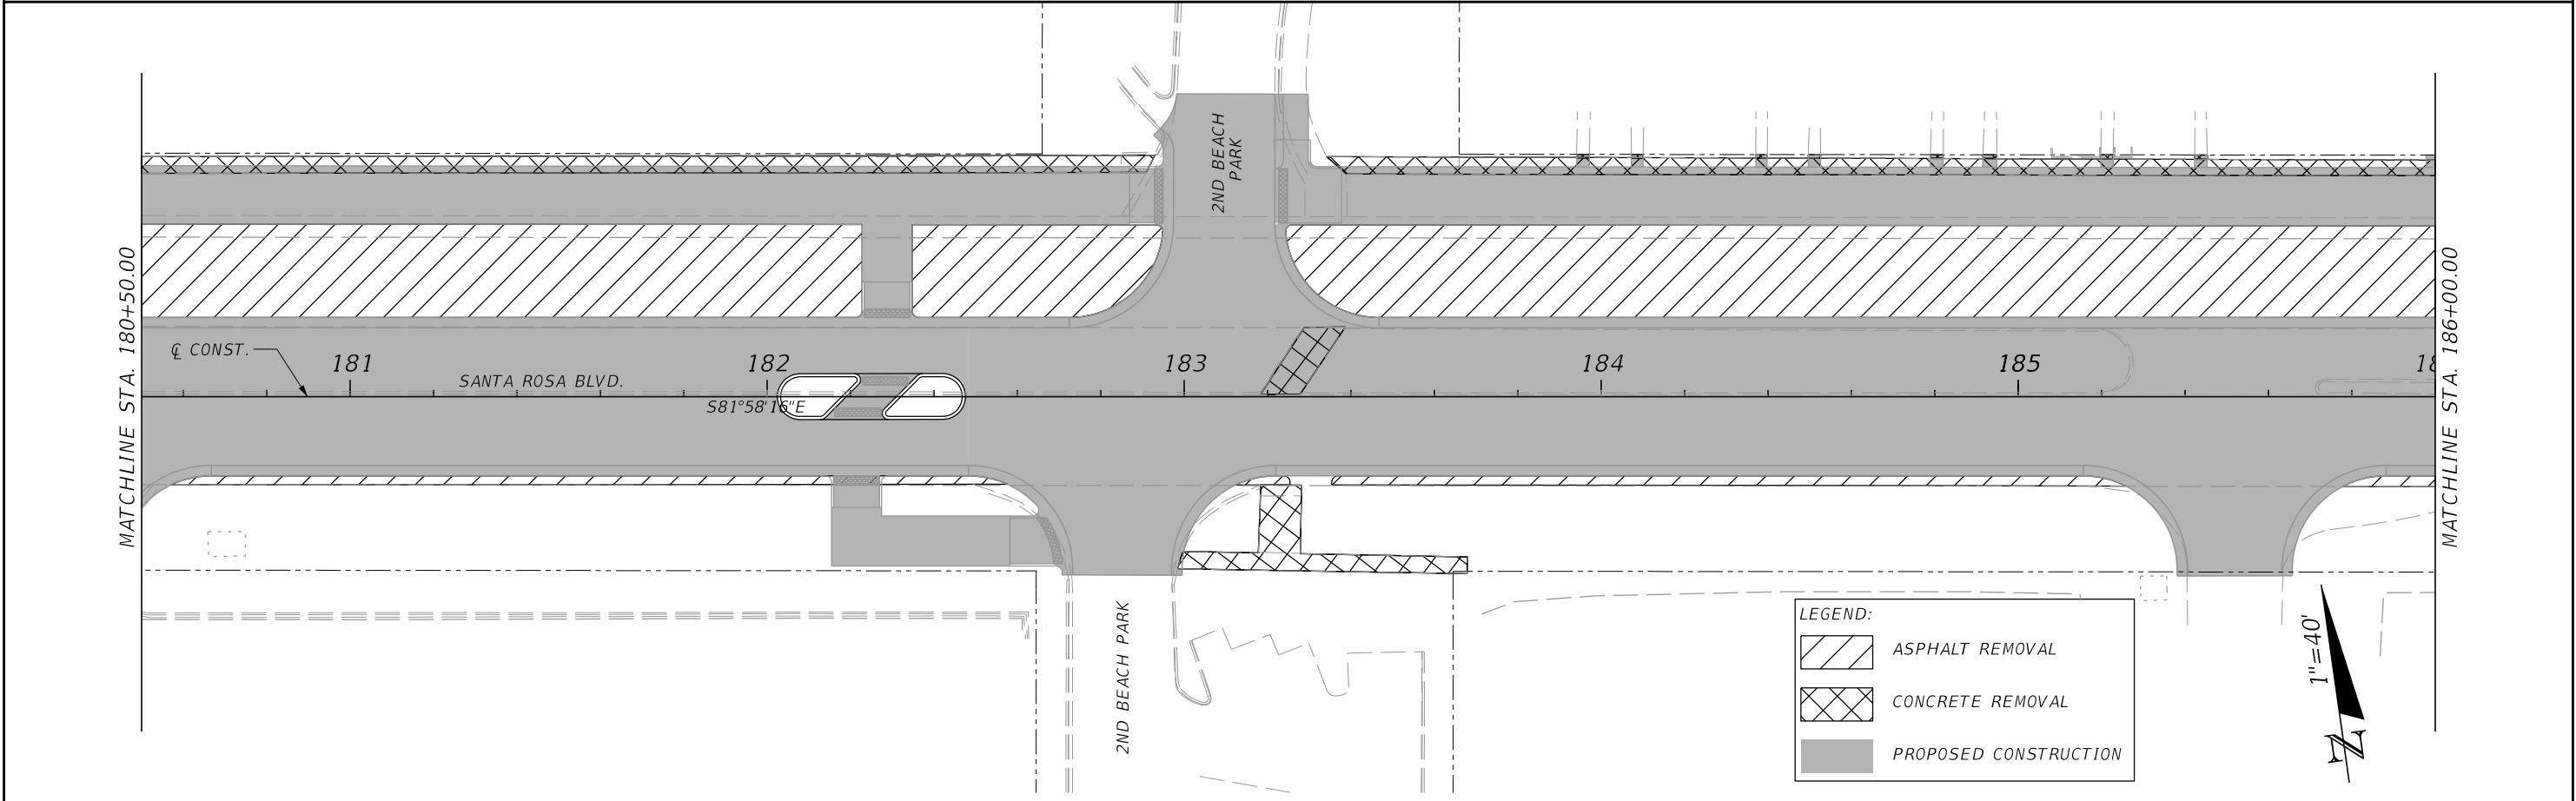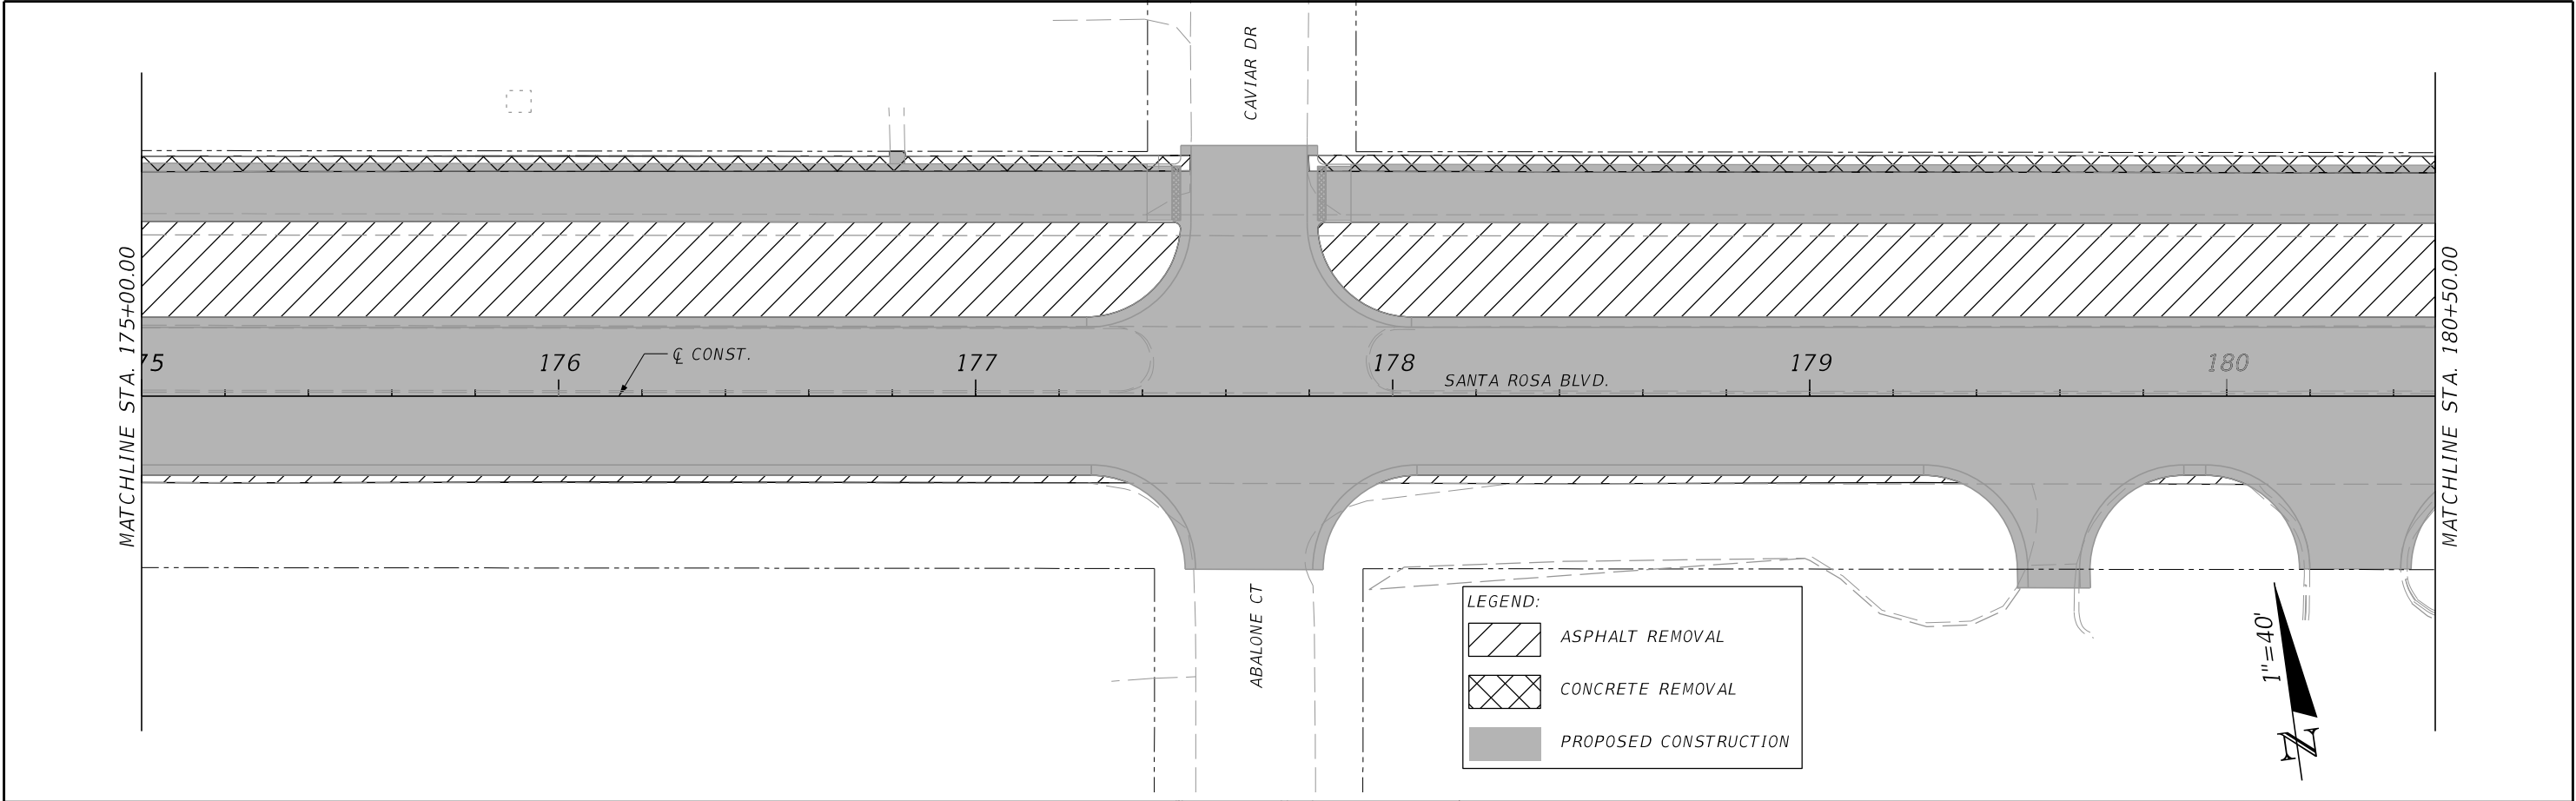

REVISIONS				 MARK T. LLEWELLYN, JR., P.E. LICENSE NUMBER: 80712 HALFF ASSOCIATES, INC. TALLAHASSEE, FLORIDA 32309		OKALOOSA COUNTY	DEMOLITION SHEET	SHEET NO.
DATE	DESCRIPTION	DATE	DESCRIPTION			PROJECT		32
						SANTA ROSA BOULEVARD		



THE OFFICIAL RECORD OF THIS SHEET IS THE ELECTRONIC FILE DIGITALLY SIGNED AND SEALED UNDER RULE 61G15-23.004, F.A.C.

7/19/2024 5:45:28 PM ah3923
A:\420005\42280\003\0123456789\Roadway\PLANRD02.dgn

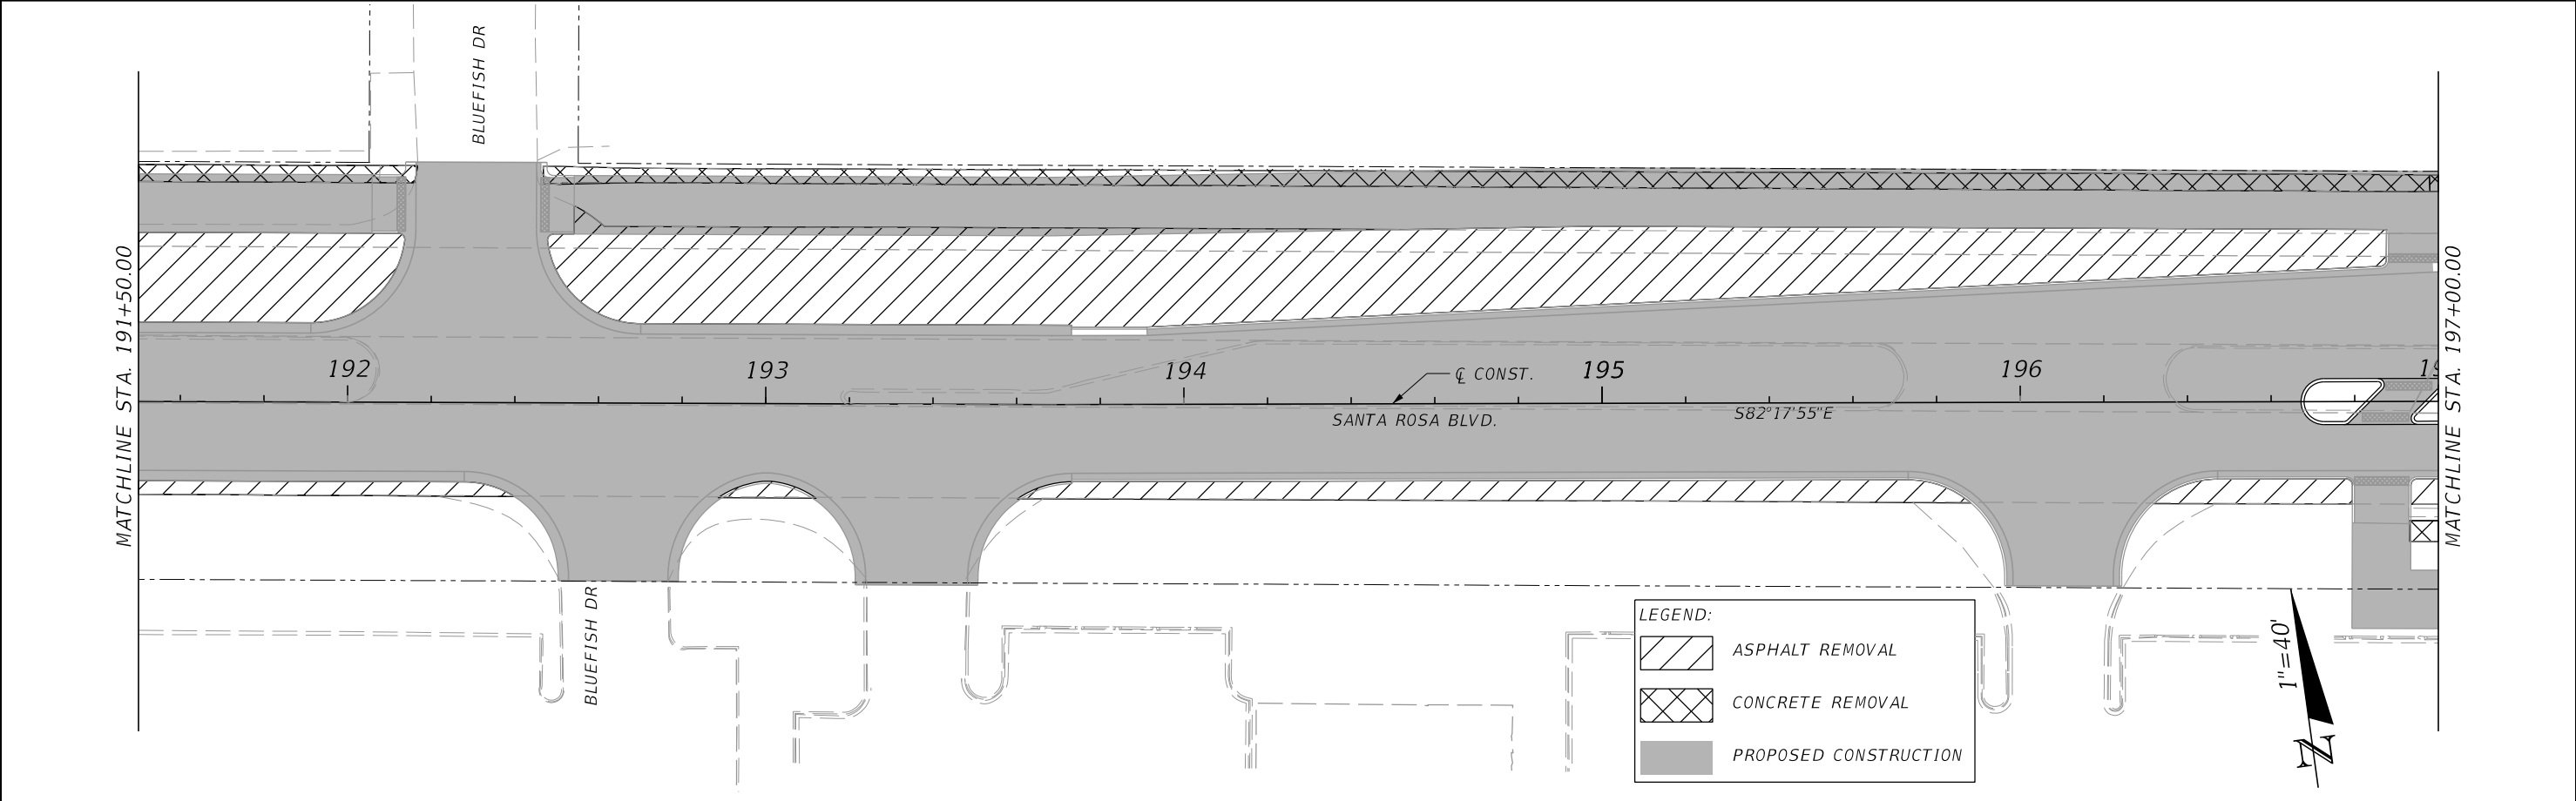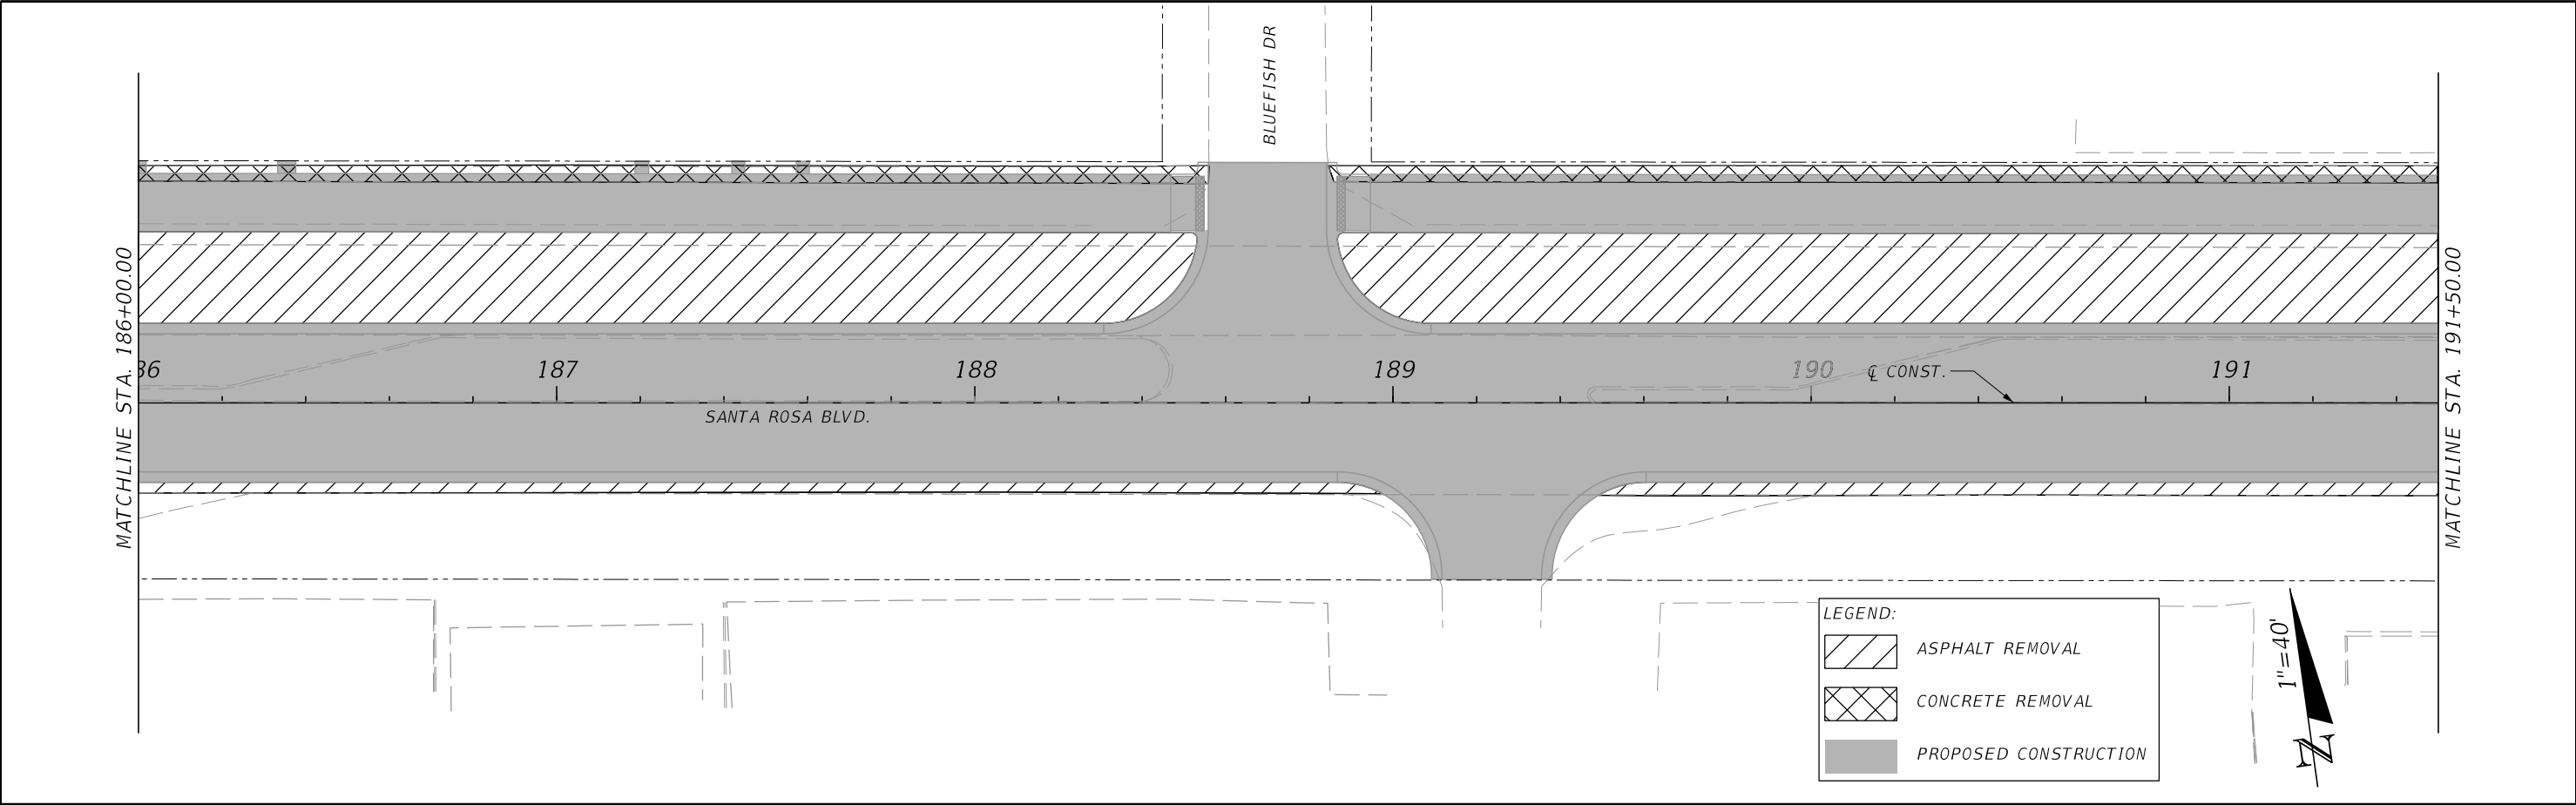

REVISIONS				 MARK T. LLEWELLYN, JR., P.E. LICENSE NUMBER: 80712 HALFF ASSOCIATES, INC. TALLAHASSEE, FLORIDA 32309		OKALOOSA COUNTY	DEMOLITION SHEET	SHEET NO.
DATE	DESCRIPTION	DATE	DESCRIPTION			PROJECT		
						SANTA ROSA BOULEVARD		33



7/19/2024 5:45:29 PM ah3923
A:\420005\42280\003\0123456789\Roadway\PLANRD02.dgn

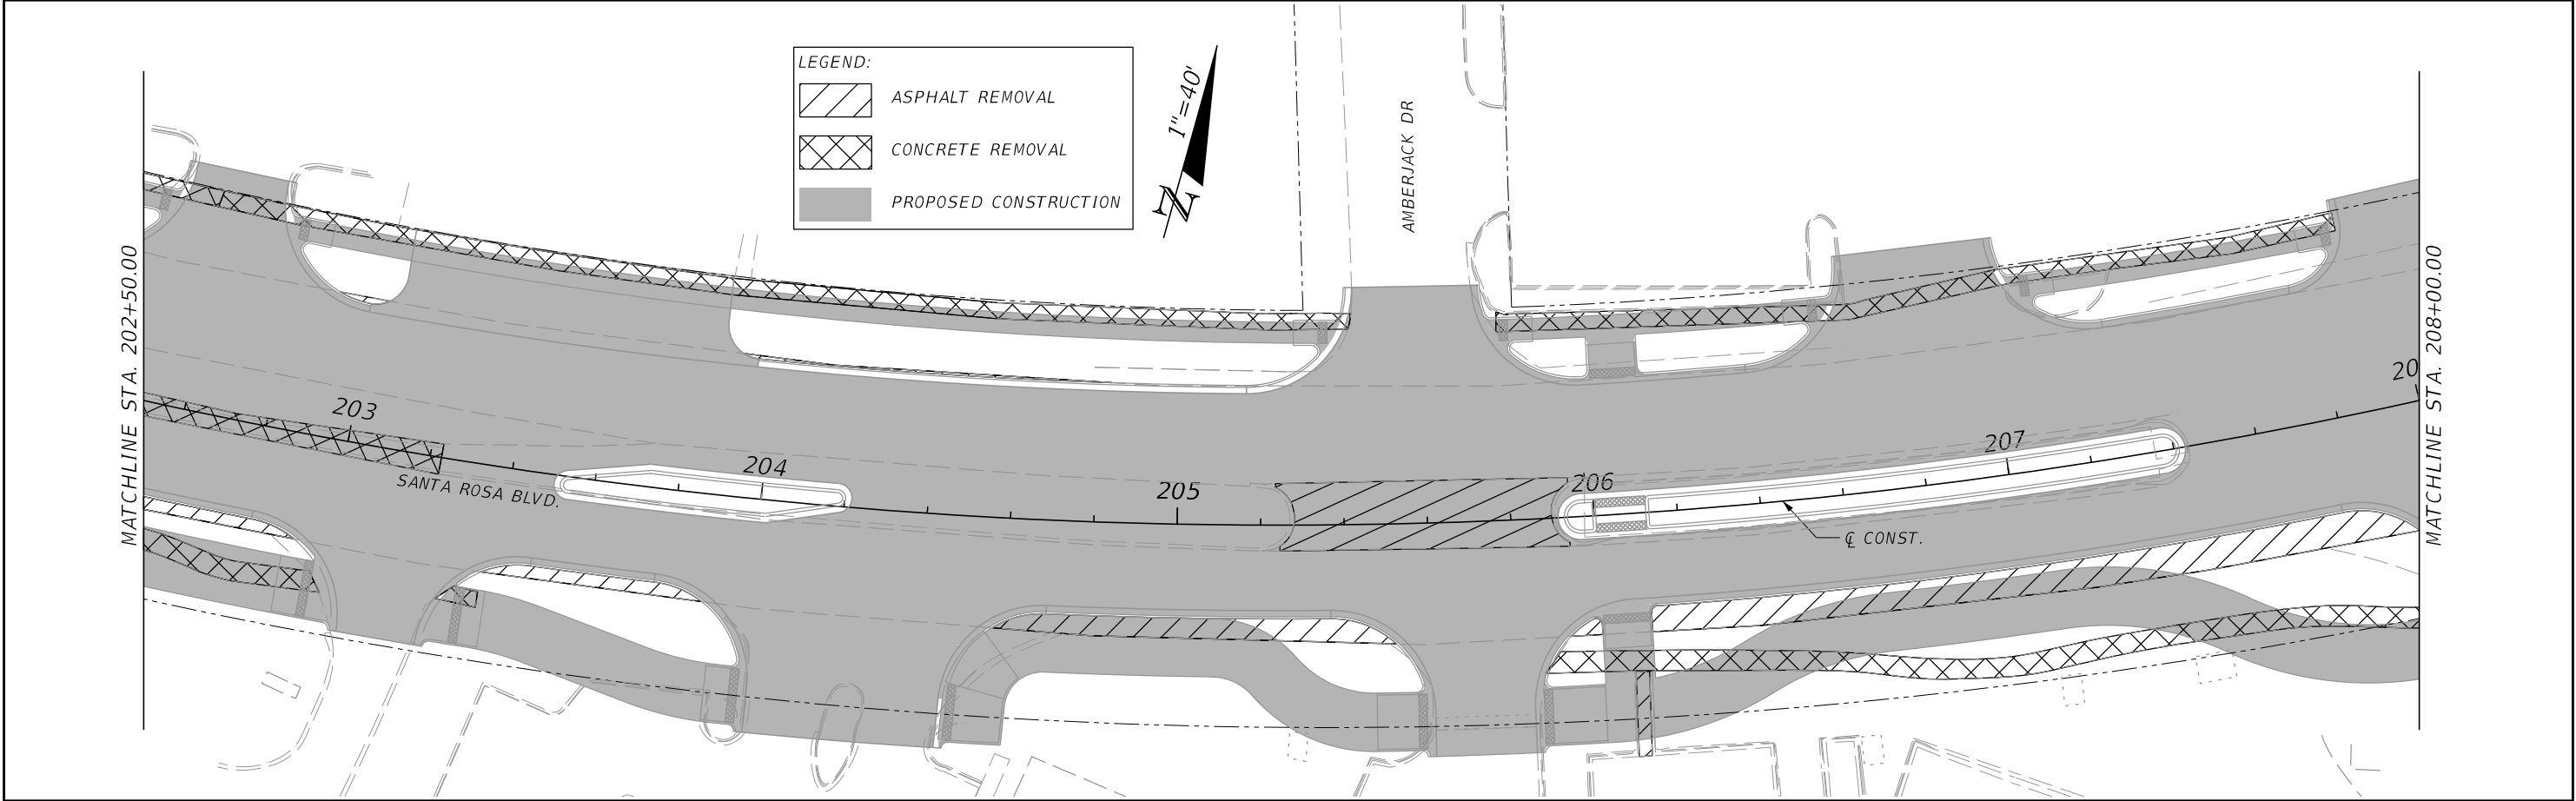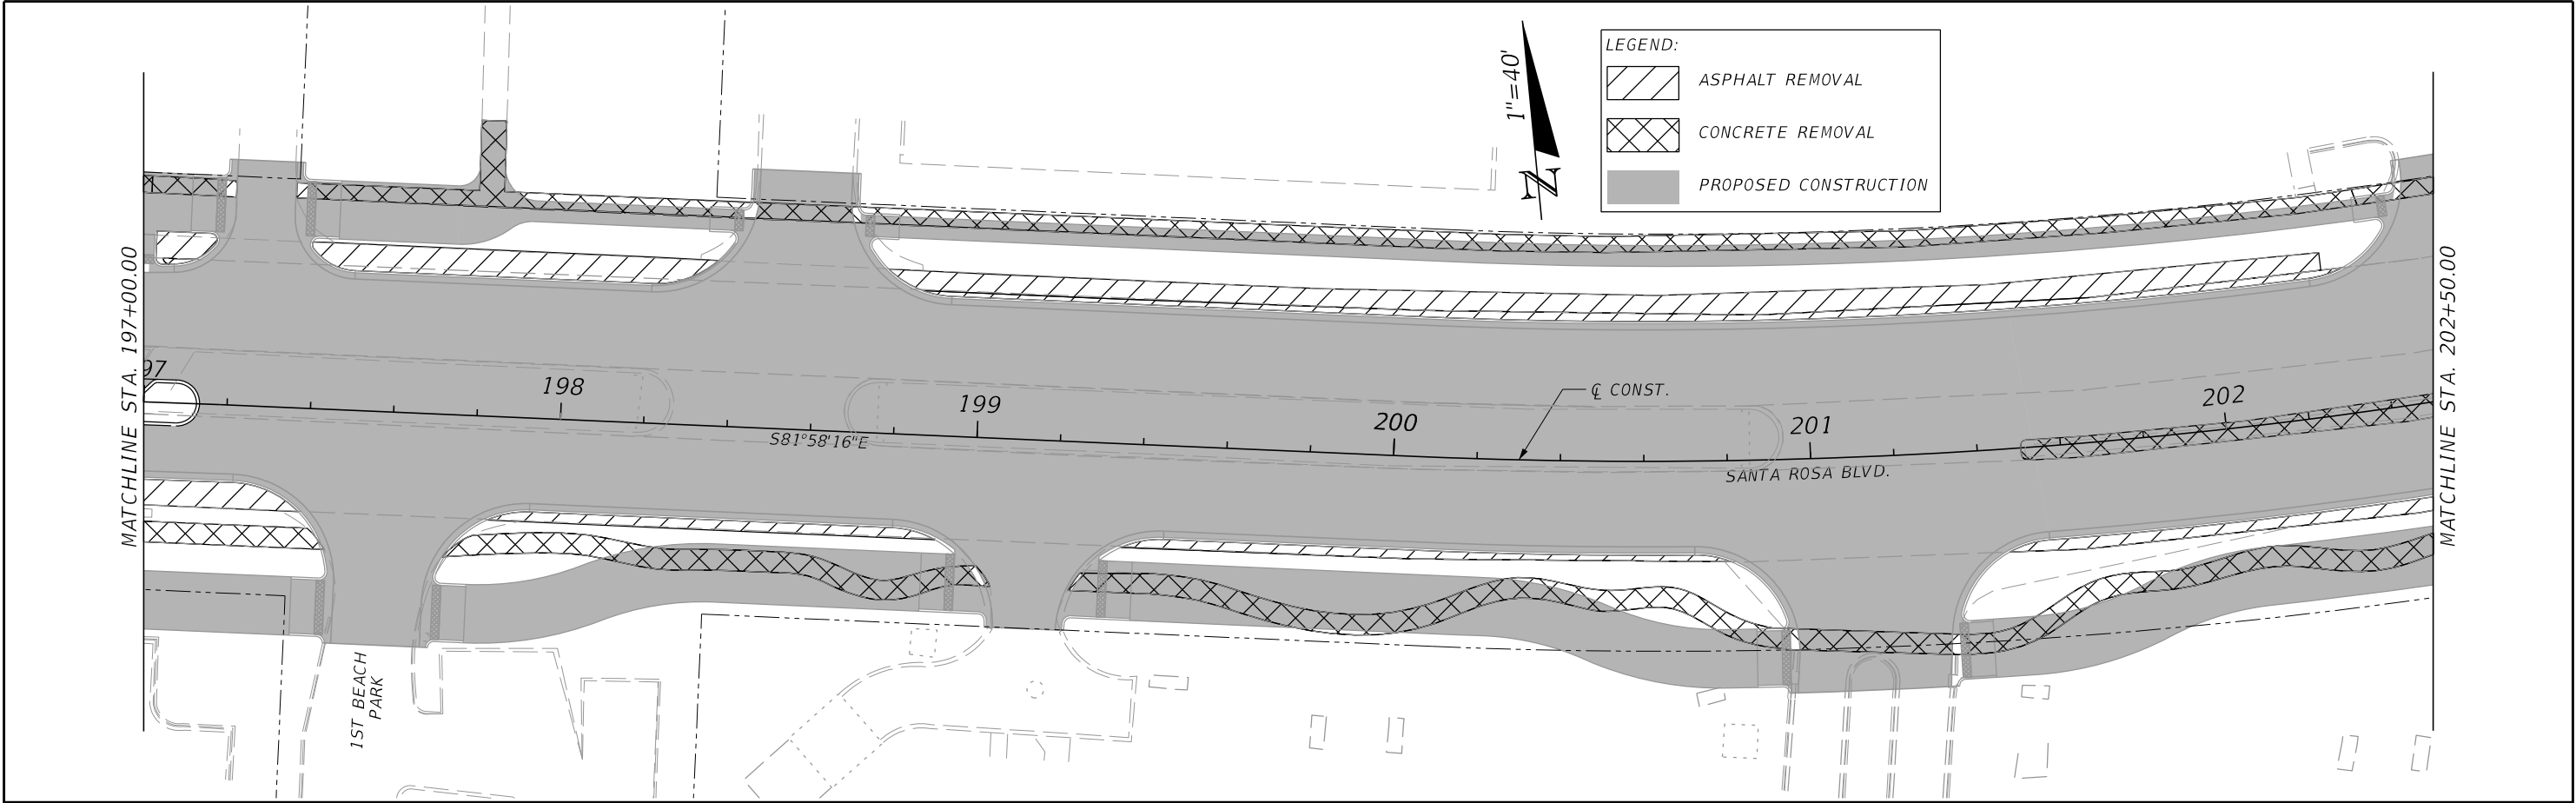

REVISIONS				 MARK T. LLEWELLYN, JR., P.E. LICENSE NUMBER: 80712 HALFF ASSOCIATES, INC. TALLAHASSEE, FLORIDA 32309		OKALOOSA COUNTY		<i>DEMOLITION SHEET</i>	SHEET NO.
DATE	DESCRIPTION	DATE	DESCRIPTION			PROJECT			34
						SANTA ROSA BOULEVARD			

THE OFFICIAL RECORD OF THIS SHEET IS THE ELECTRONIC FILE DIGITALLY SIGNED AND SEALED UNDER RULE 61G15-23.004, F.A.C.

7/19/2024 5:45:30 PM ah3923
A:\420005\42280\003\0123456789\Roadway\FL\NRD02.dgn

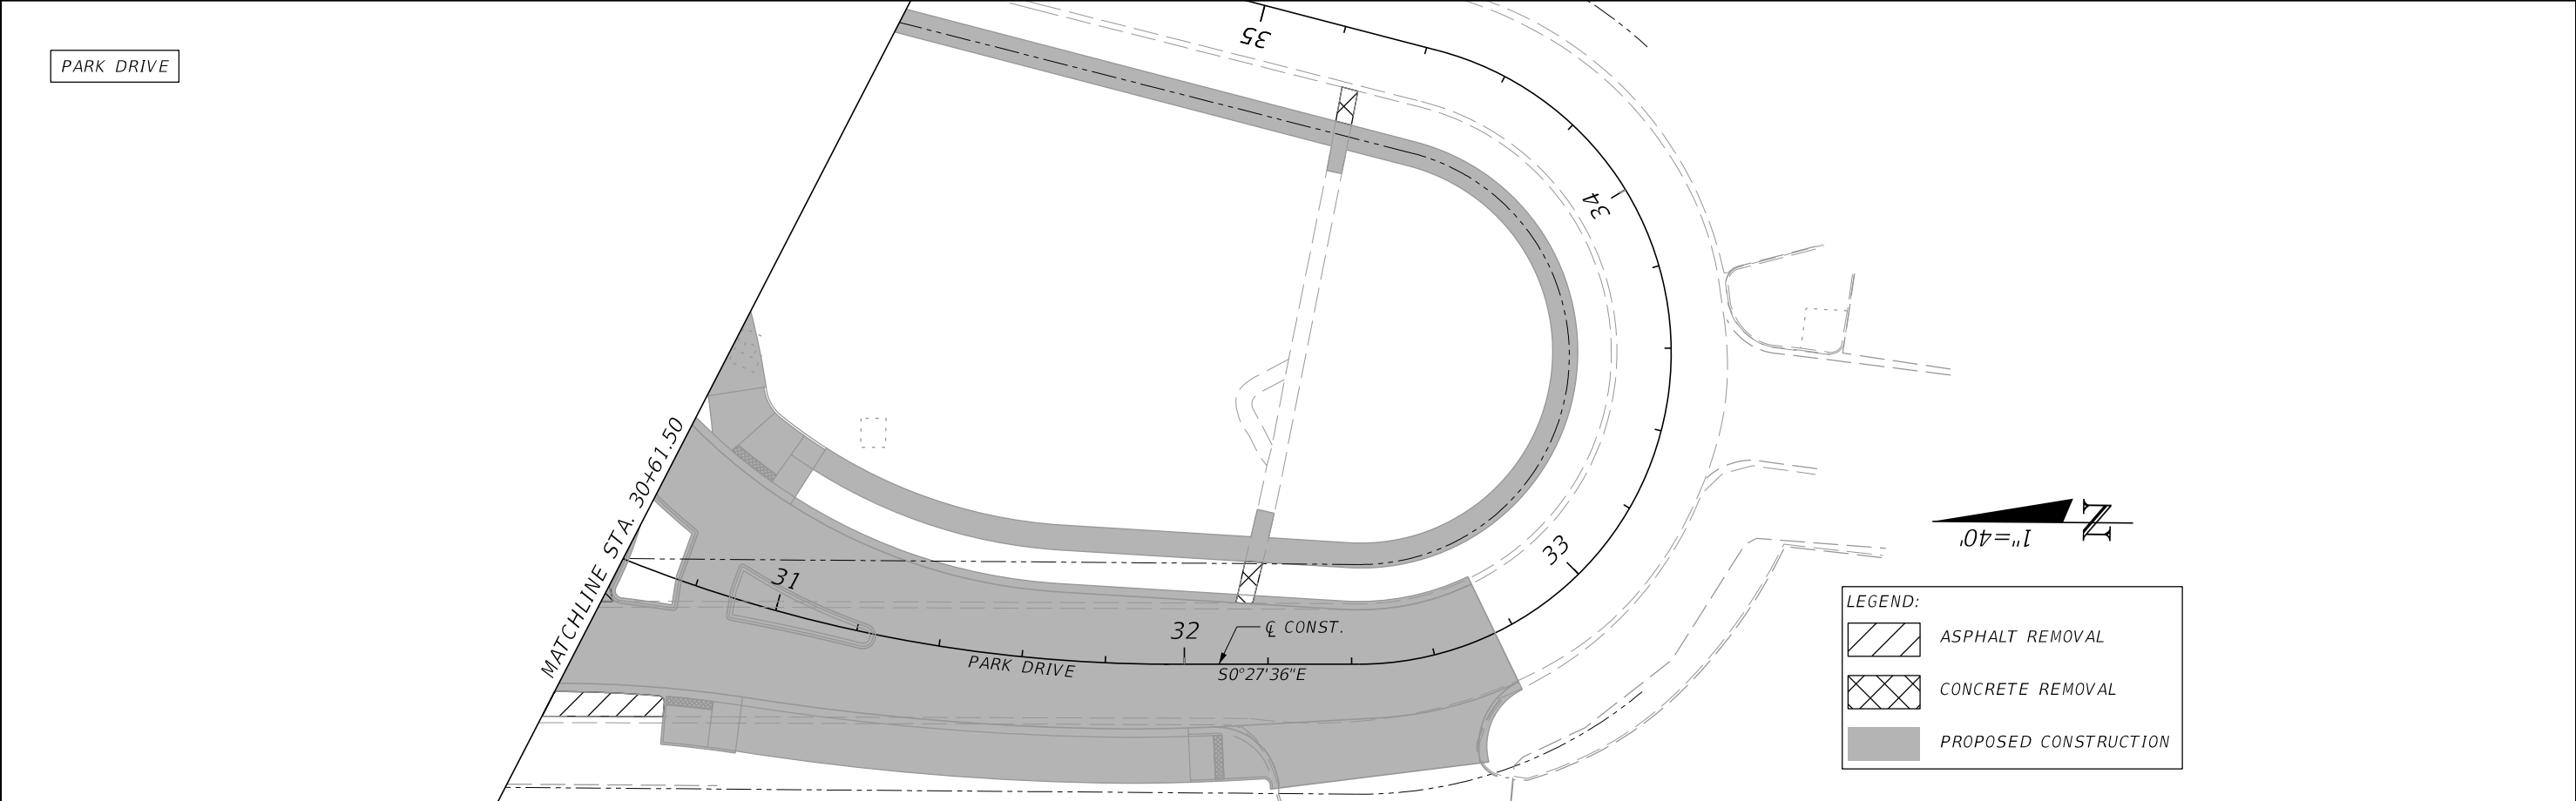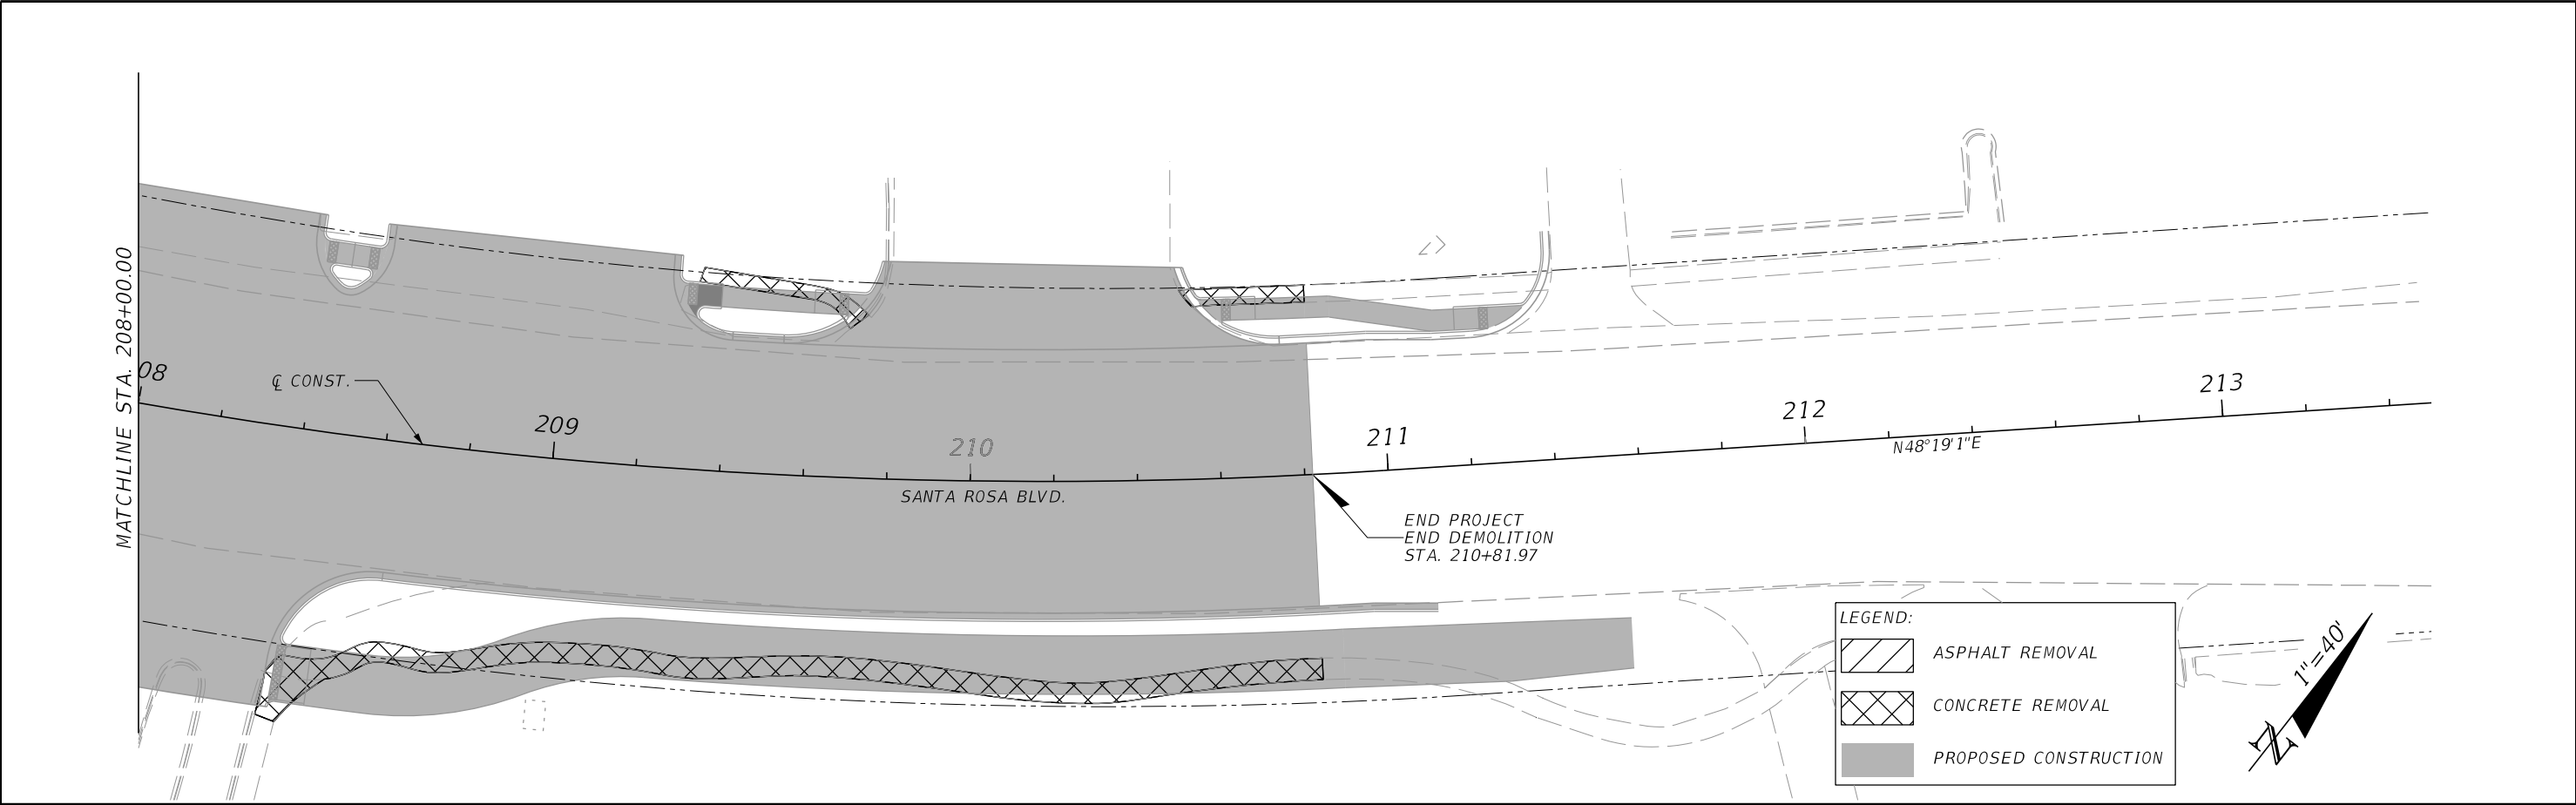

REVISIONS				 MARK T. LLEWELLYN, JR., P.E. LICENSE NUMBER: 80712 HALFF ASSOCIATES, INC. TALLAHASSEE, FLORIDA 32309		OKALOOSA COUNTY		DEMOLITION SHEET	SHEET NO.
DATE	DESCRIPTION	DATE	DESCRIPTION			PROJECT			35
						SANTA ROSA BOULEVARD			


THE OFFICIAL RECORD OF THIS SHEET IS THE ELECTRONIC FILE DIGITALLY SIGNED AND SEALED UNDER RULE 61G15-23.004, F.A.C.

FOR SANTA ROSA BLVD CURVE DATA
SEE THE PROJECT LAYOUT SHEETS.


EGLIN AFB

LEGEND:

- 6" CONCRETE DRIVEWAY
- 4" CONCRETE SIDEWALK

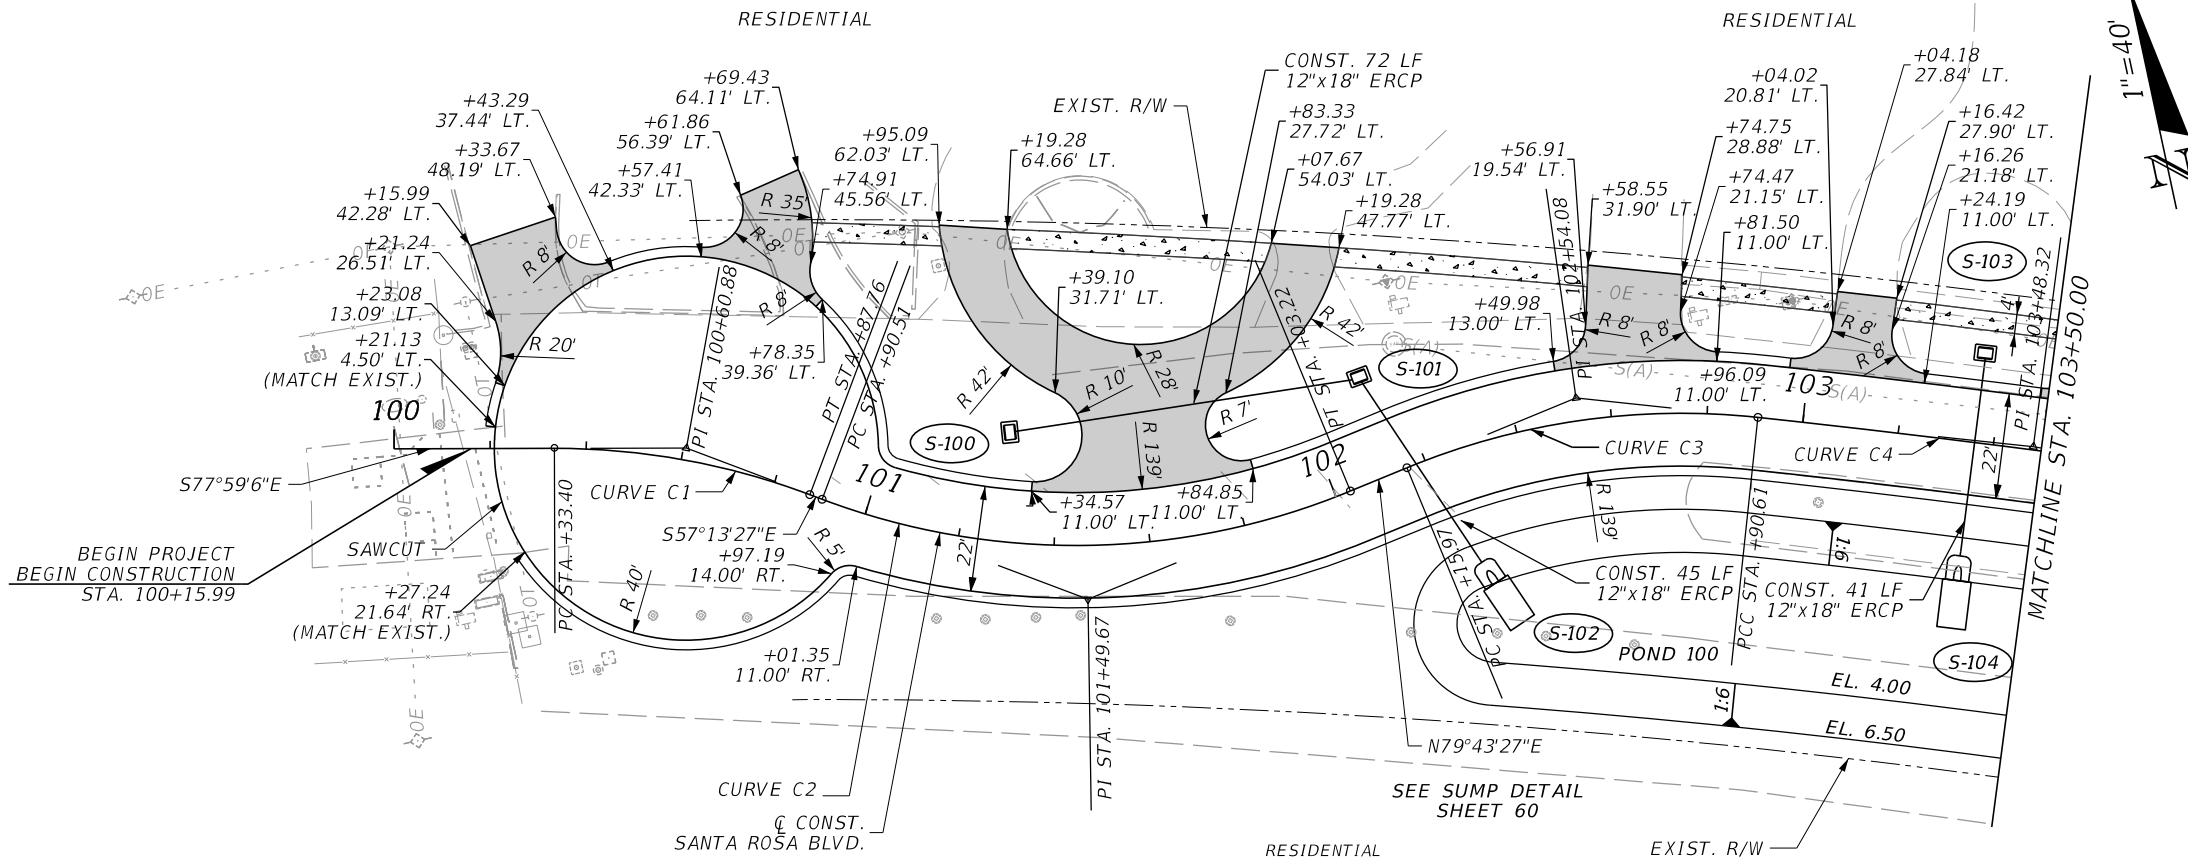

1"=40'

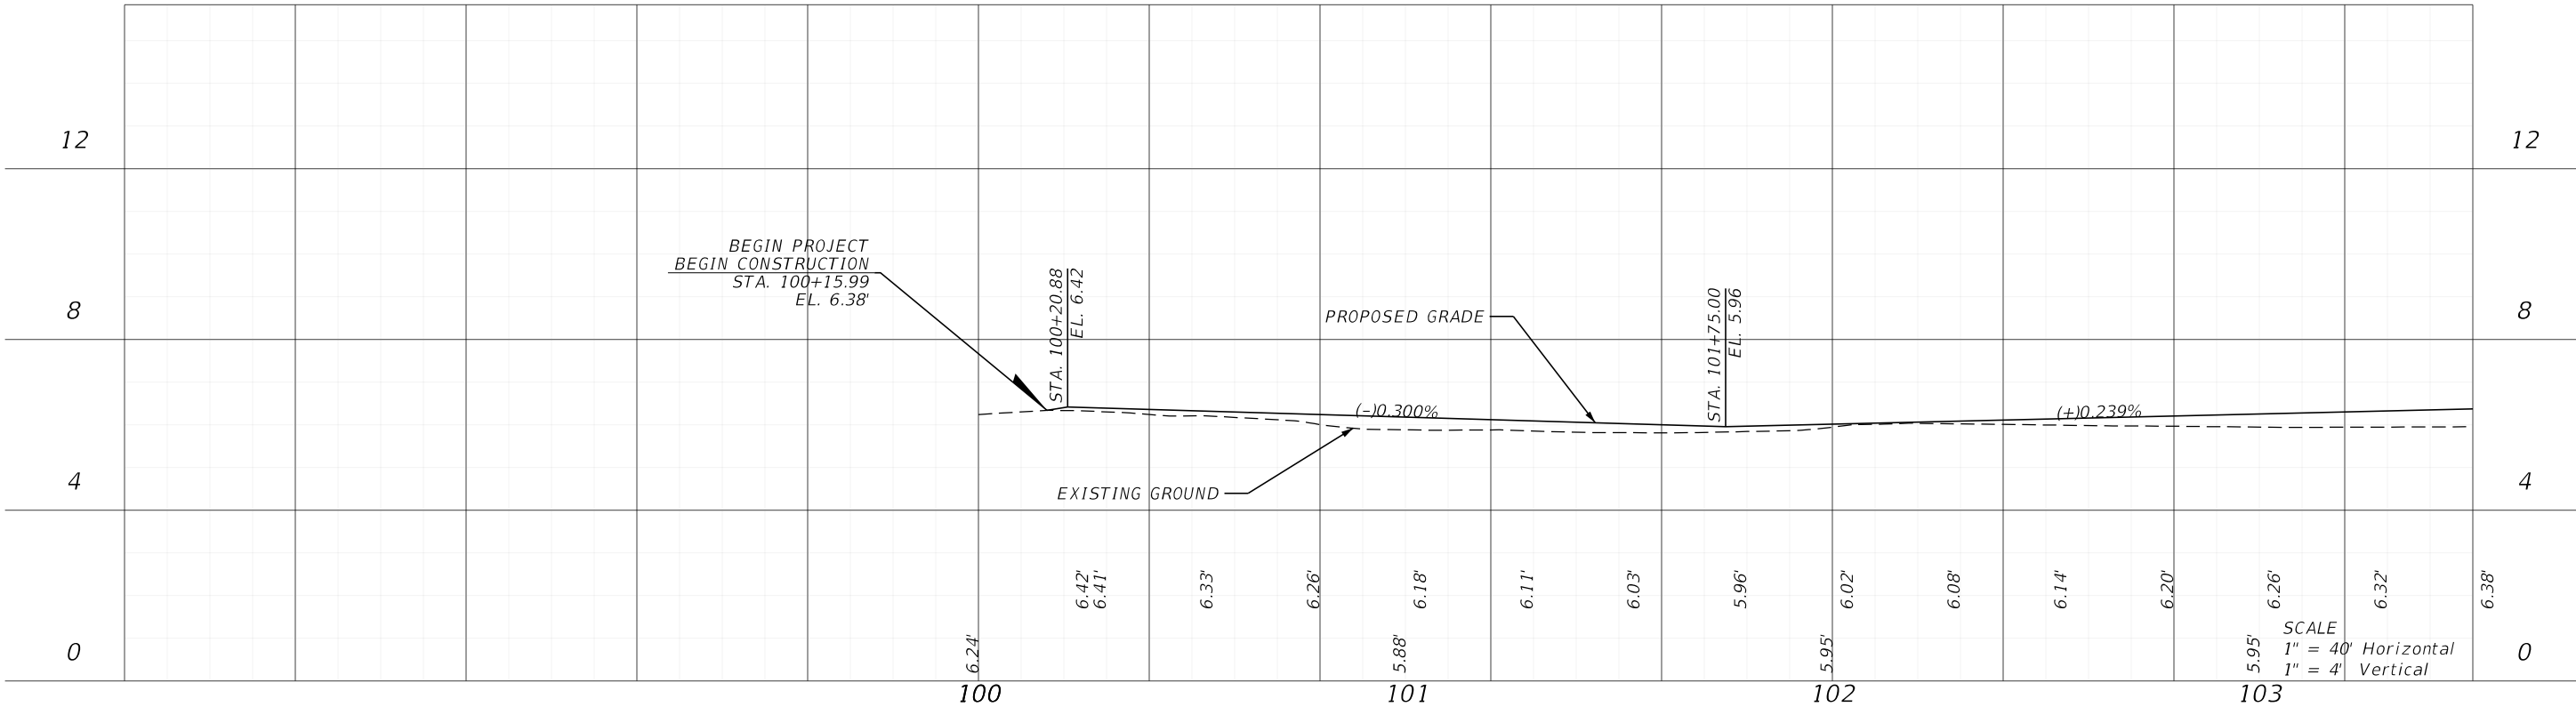


REVISIONS

DATE	DESCRIPTION	DATE	DESCRIPTION



MARK T. LLEWELLYN, JR., P.E.
LICENSE NUMBER: 80712
HALFF ASSOCIATES, INC.
TALLAHASSEE, FLORIDA 32309

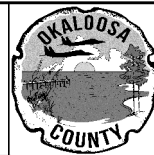

OKALOOSA COUNTY

PROJECT

SANTA ROSA BOULEVARD



ROADWAY PLAN AND PROFILE

SHEET NO.

36

THE OFFICIAL RECORD OF THIS SHEET IS THE ELECTRONIC FILE DIGITALLY SIGNED AND SEALED UNDER RULE 61G15-23.004, F.A.C.

7/19/2024 5:45:43 PM ah3923
\\halff.ad\p2a\avo\420005\42280\003\0123456789\Roadway\PLPRRD01.dgn

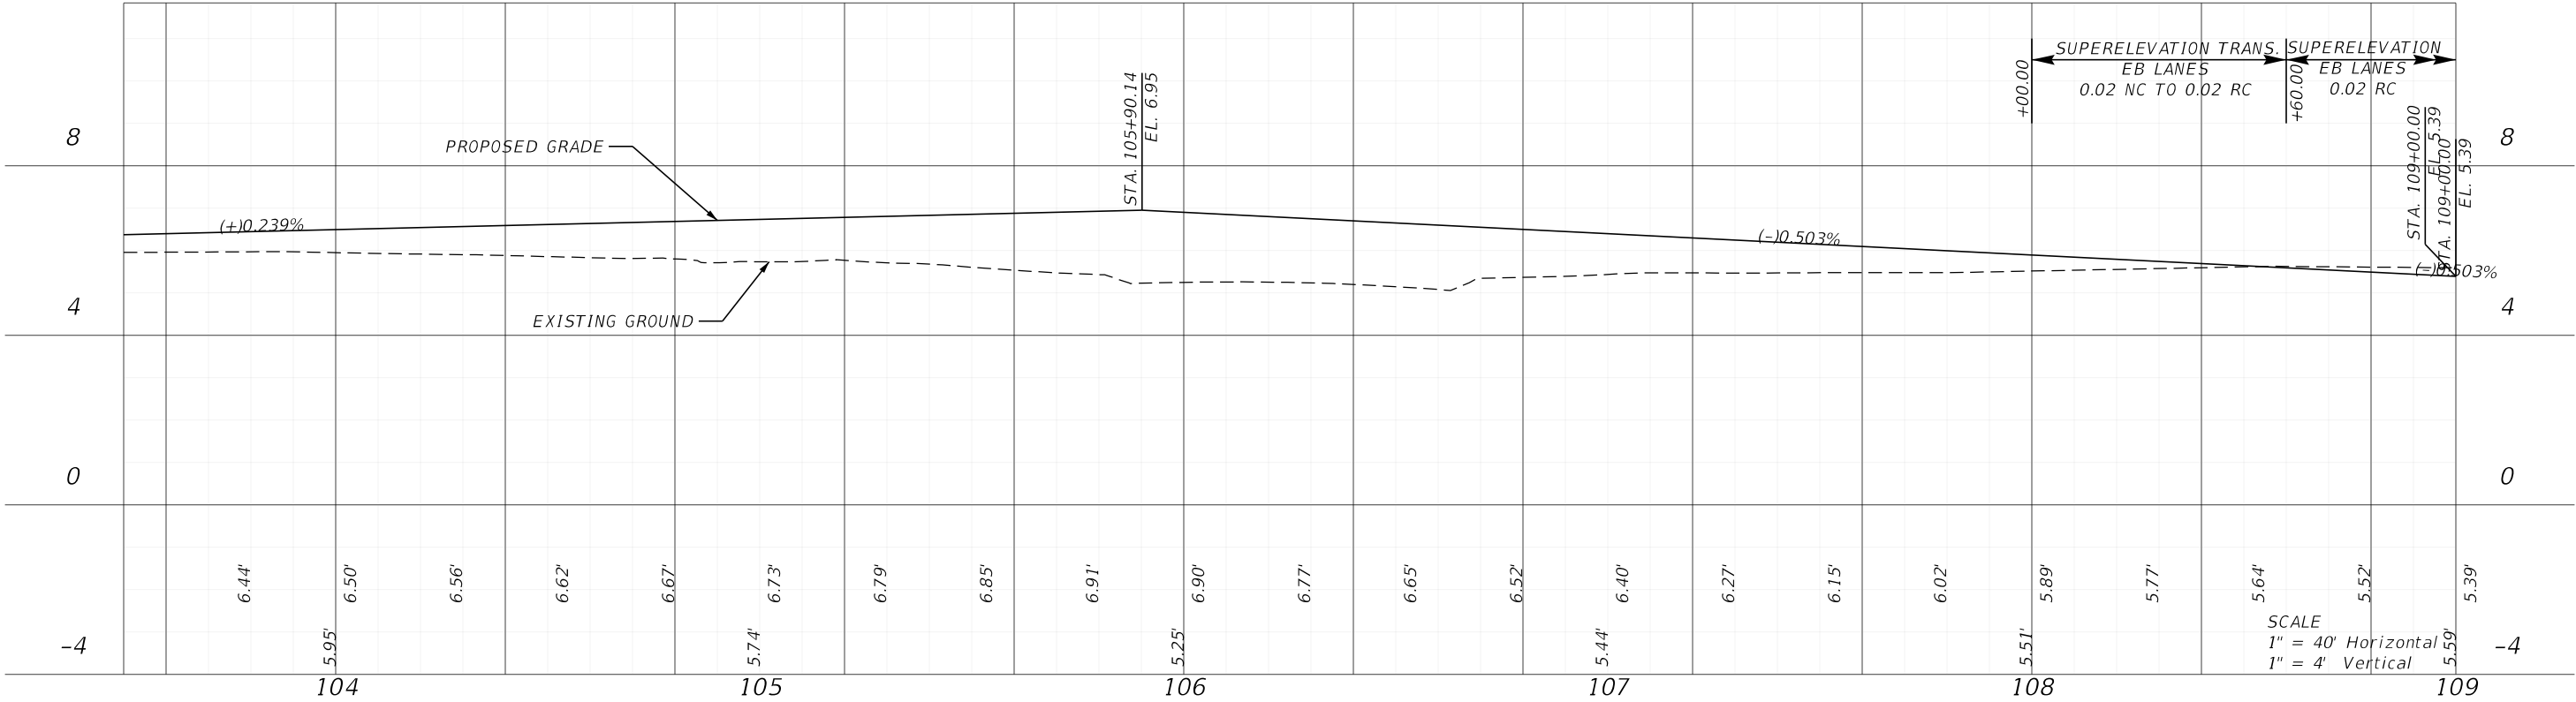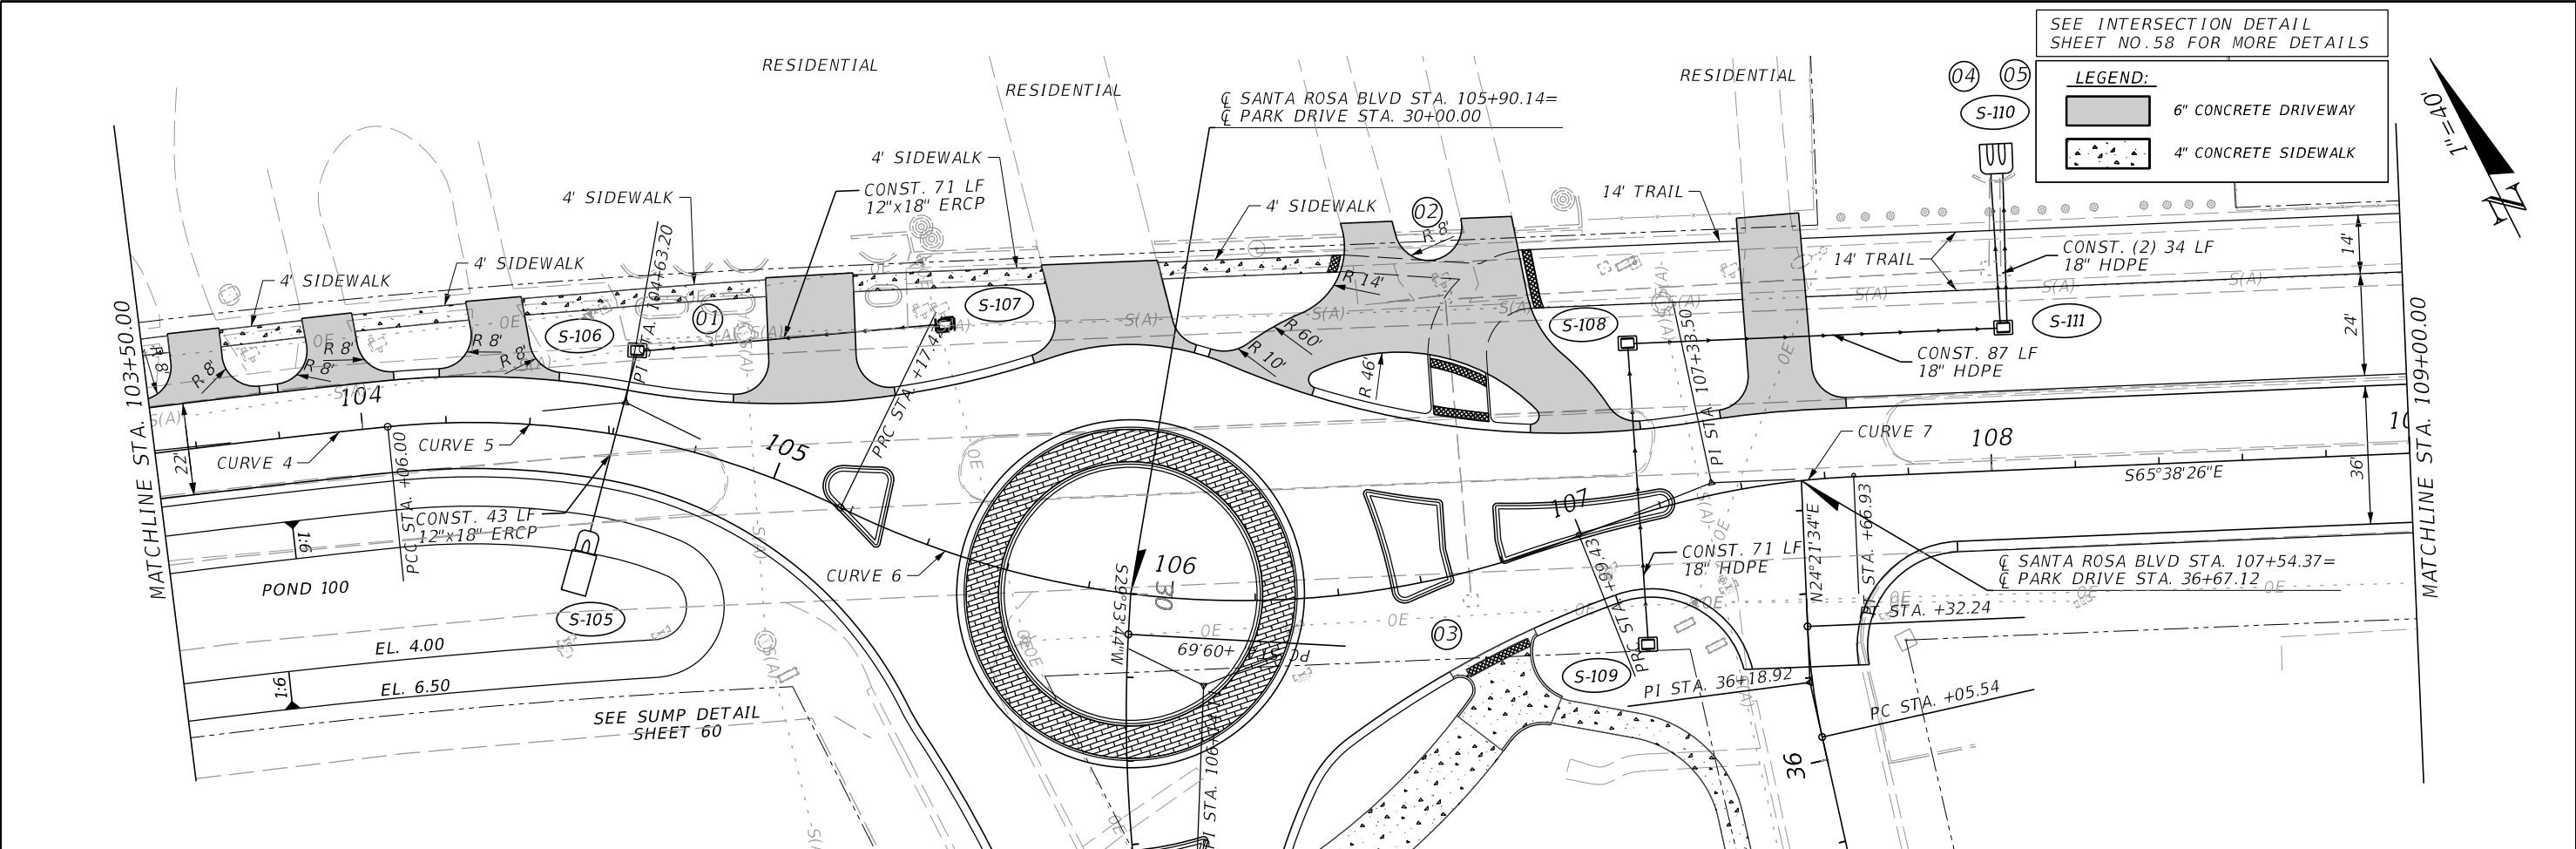

REVISIONS			
DATE	DESCRIPTION	DATE	DESCRIPTION

halff
MARK T. LEWELLYN, JR., P.E.
LICENSE NUMBER: 80712
HALFF ASSOCIATES, INC.
TALLAHASSEE, FLORIDA 32309





OKALOOSA COUNTY
PROJECT
SANTA ROSA BOULEVARD

ROADWAY PLAN AND PROFILE
SHEET NO.
37


THE OFFICIAL RECORD OF THIS SHEET IS THE ELECTRONIC FILE DIGITALLY SIGNED AND SEALED UNDER RULE 61G15-23.004, F.A.C.

7/19/2024 5:45:44 PM ah3923
\\halff.ad\p2a\avo\420005\42280\003\0123456789\Roadway\PLPRRD01.dgn

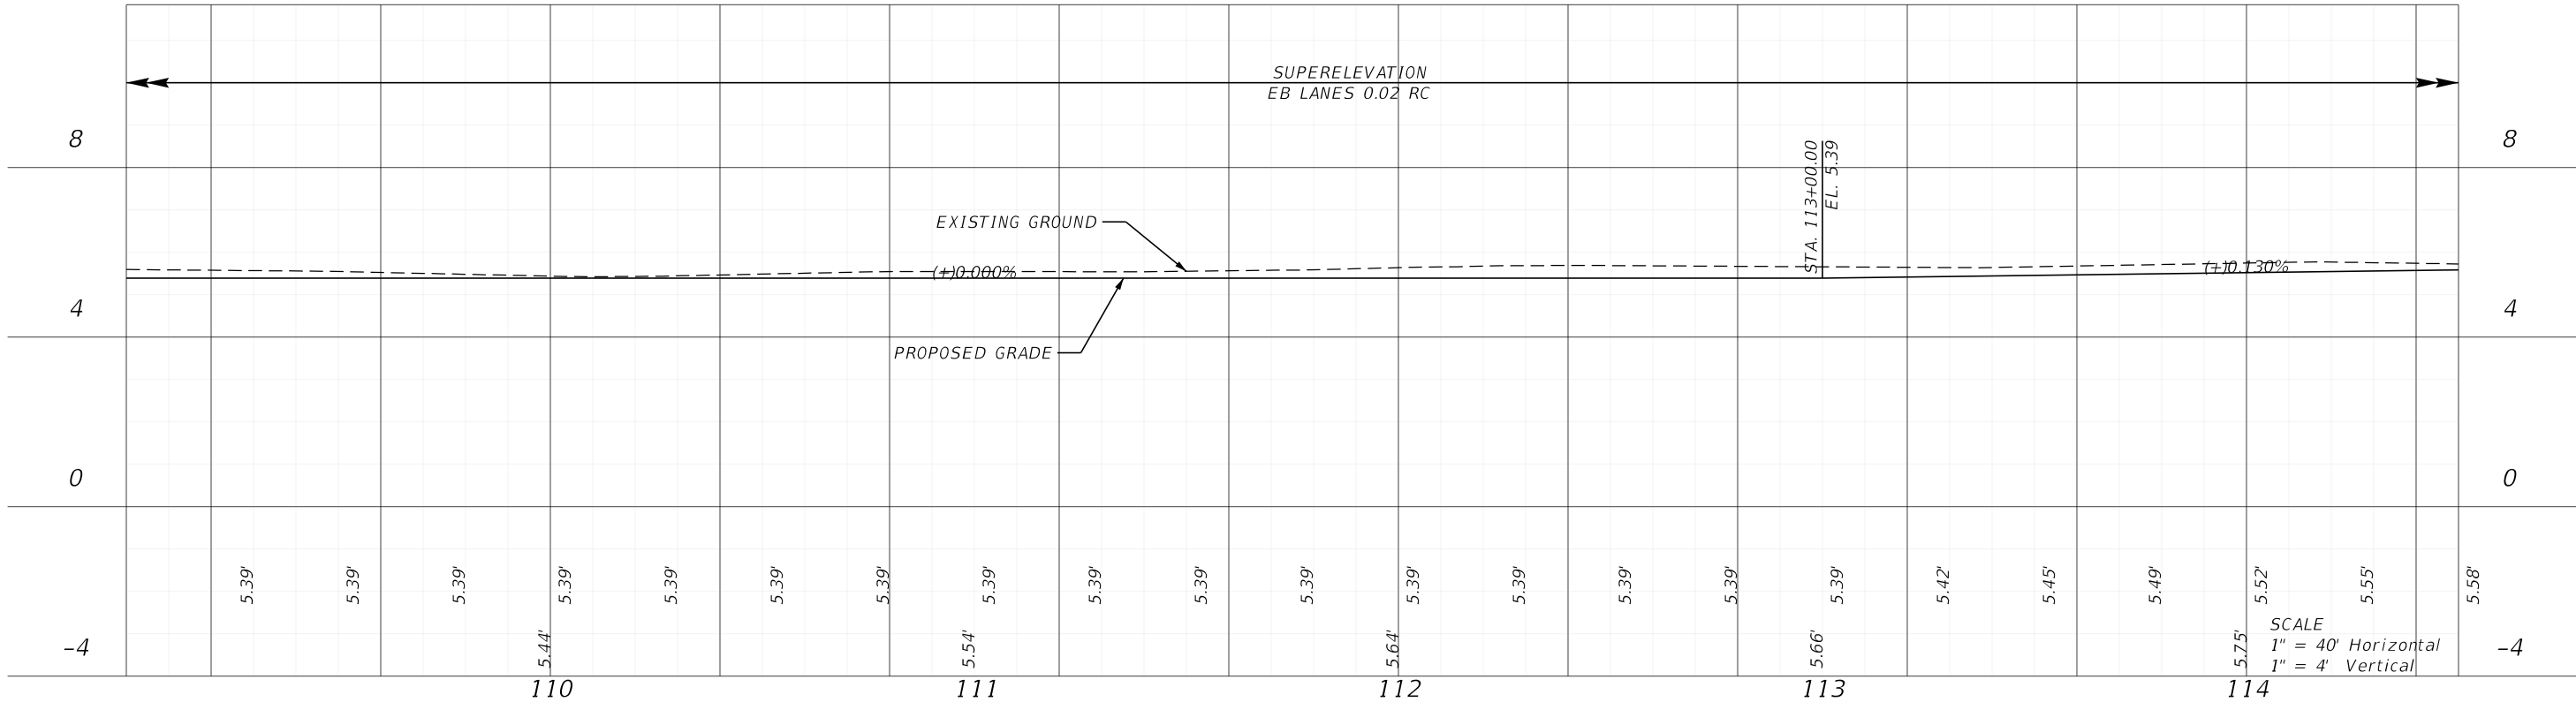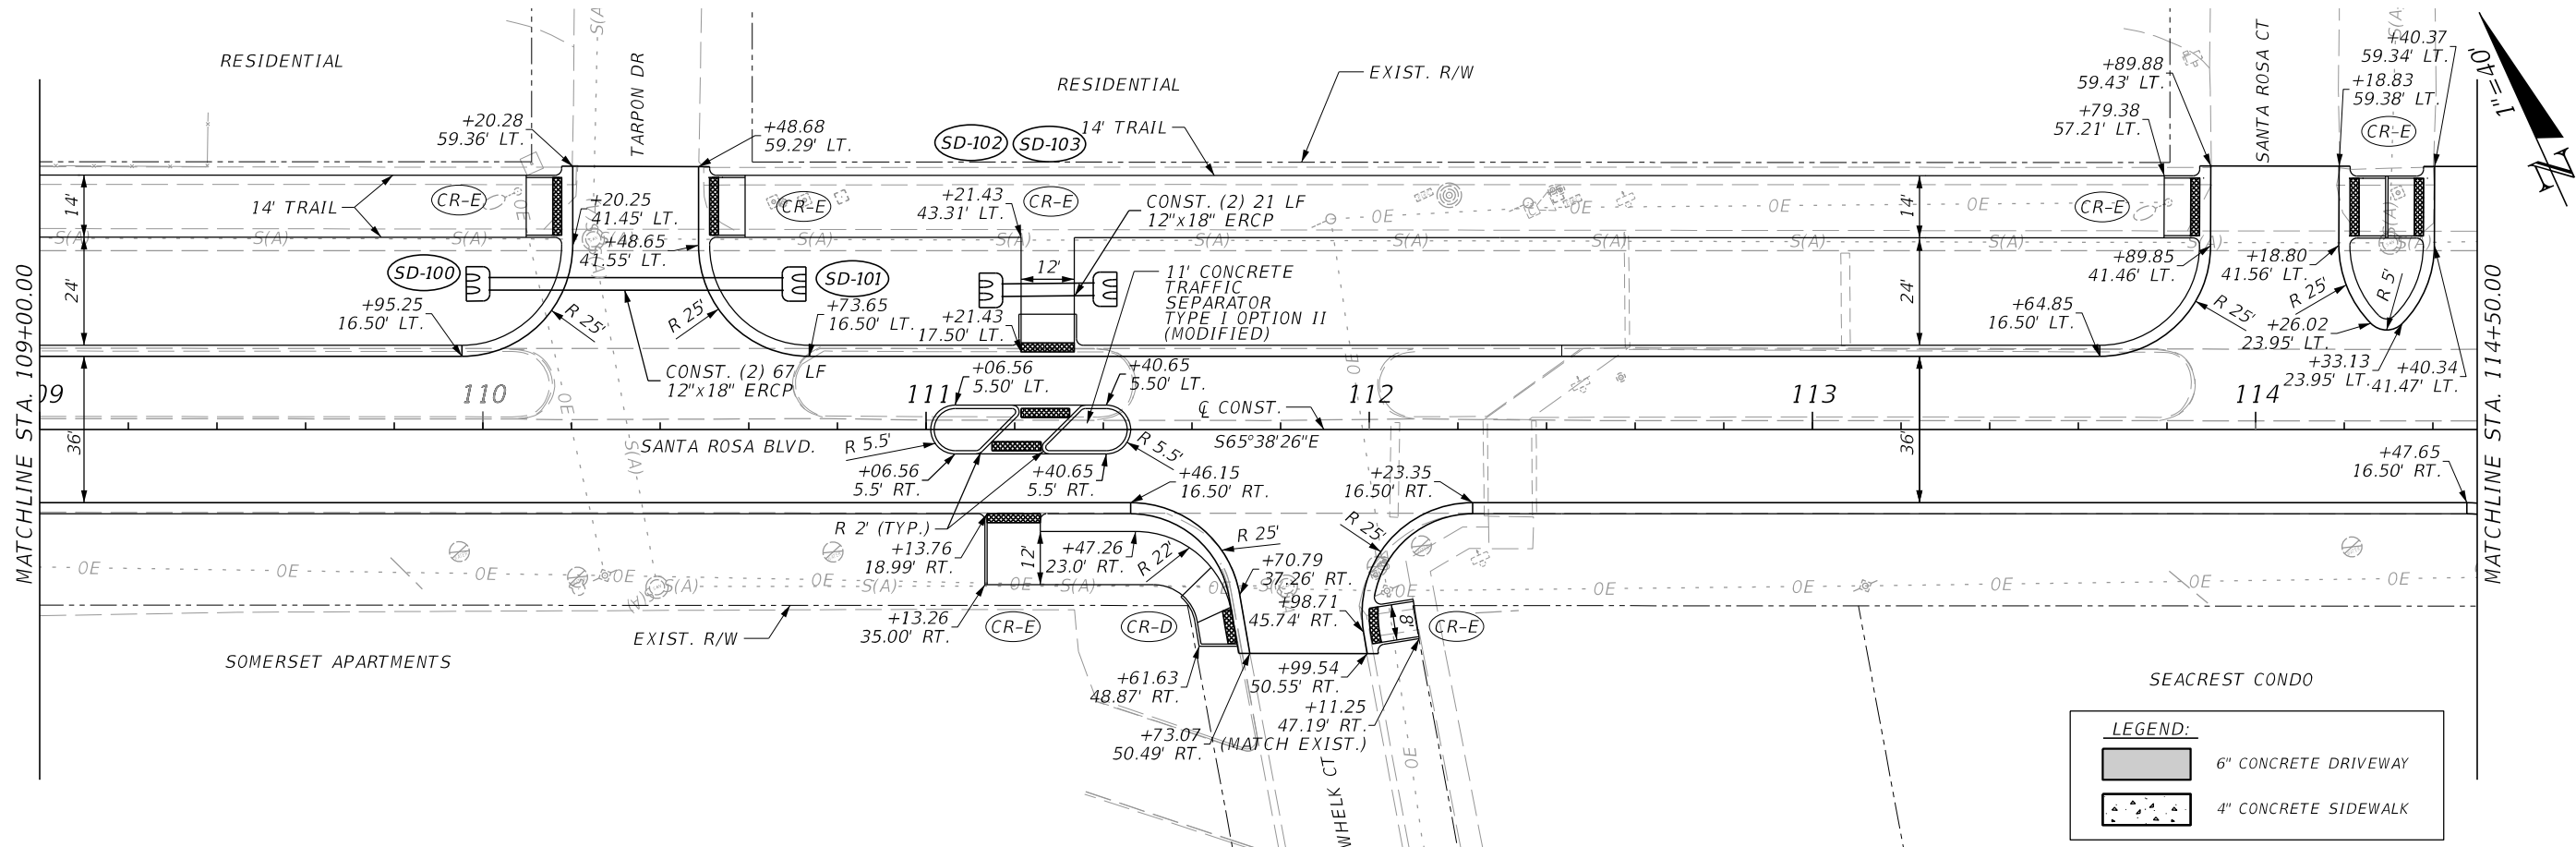

REVISIONS			
DATE	DESCRIPTION	DATE	DESCRIPTION

halff
MARK T. LLEWELLYN, JR., P.E.
LICENSE NUMBER: 80712
HALFF ASSOCIATES, INC.
TALLAHASSEE, FLORIDA 32309


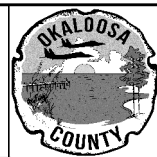


OKALOOSA COUNTY
PROJECT
SANTA ROSA BOULEVARD

ROADWAY PLAN AND PROFILE
SHEET NO.
38

THE OFFICIAL RECORD OF THIS SHEET IS THE ELECTRONIC FILE DIGITALLY SIGNED AND SEALED UNDER RULE 61G15-23.004, F.A.C.

7/19/2024 5:45:45 PM ah3923
A:\420005\42280\003\0123456789\Roadway\PLPRRD01.dgn

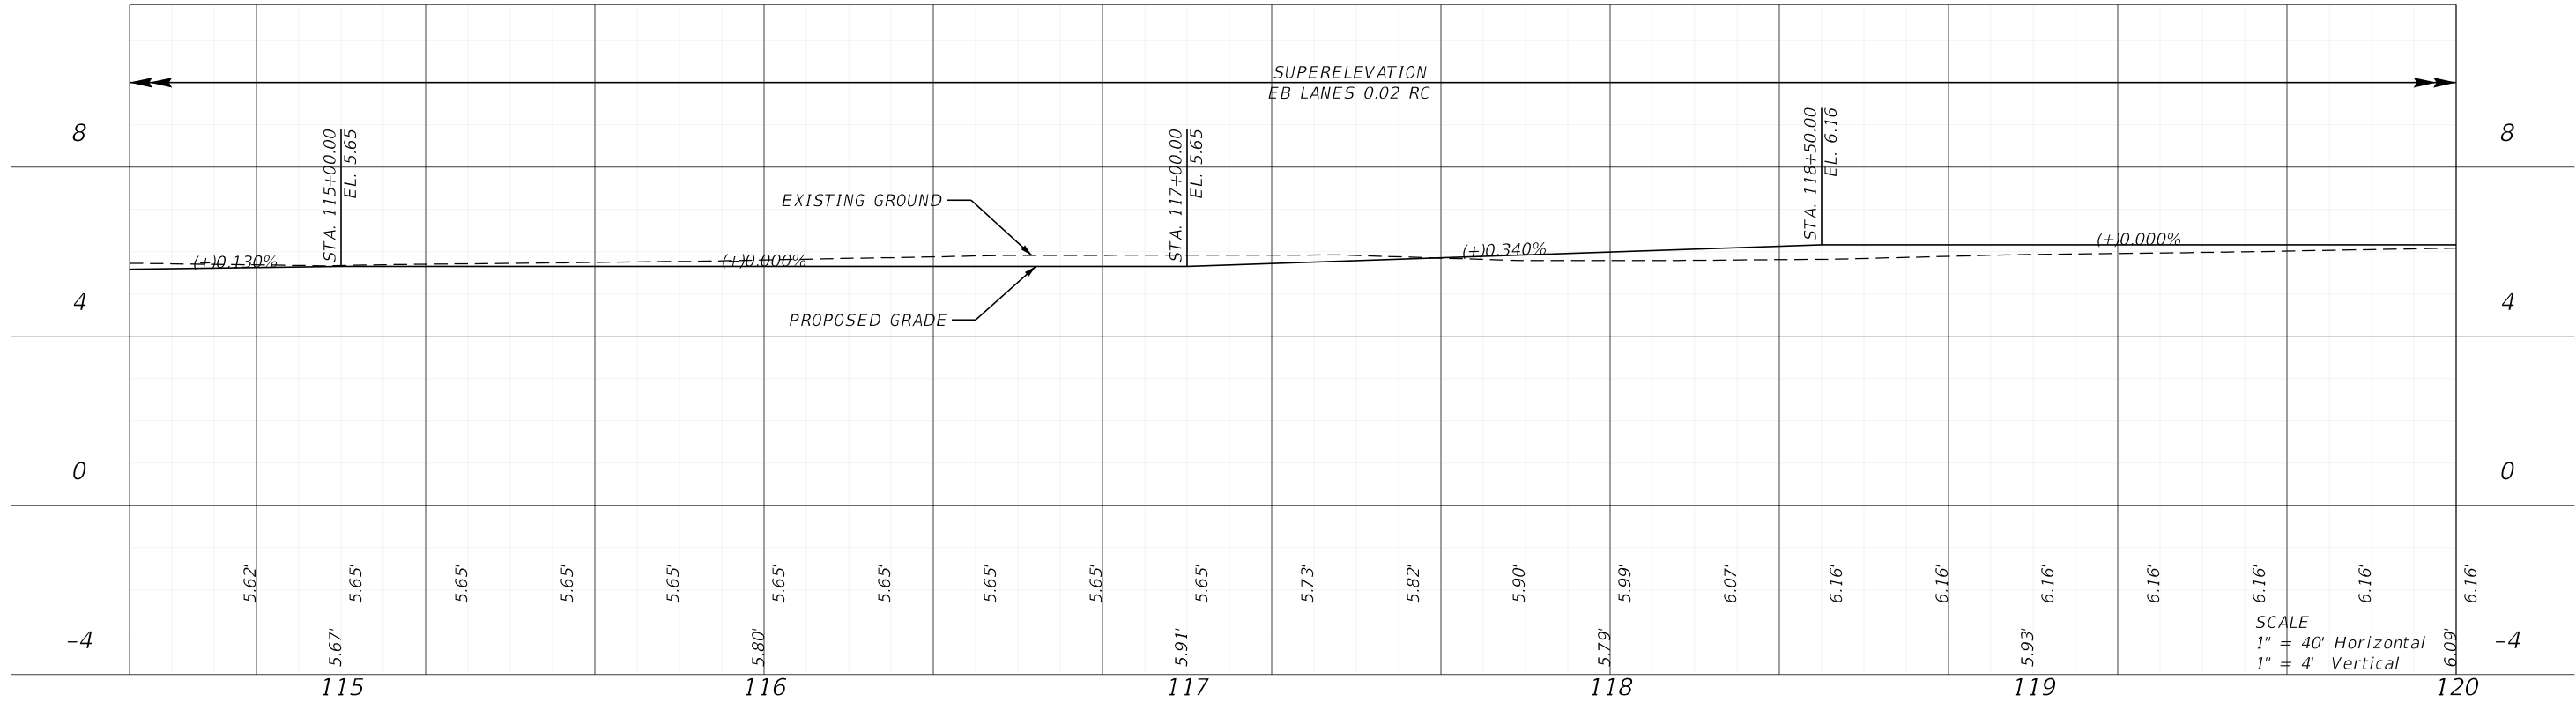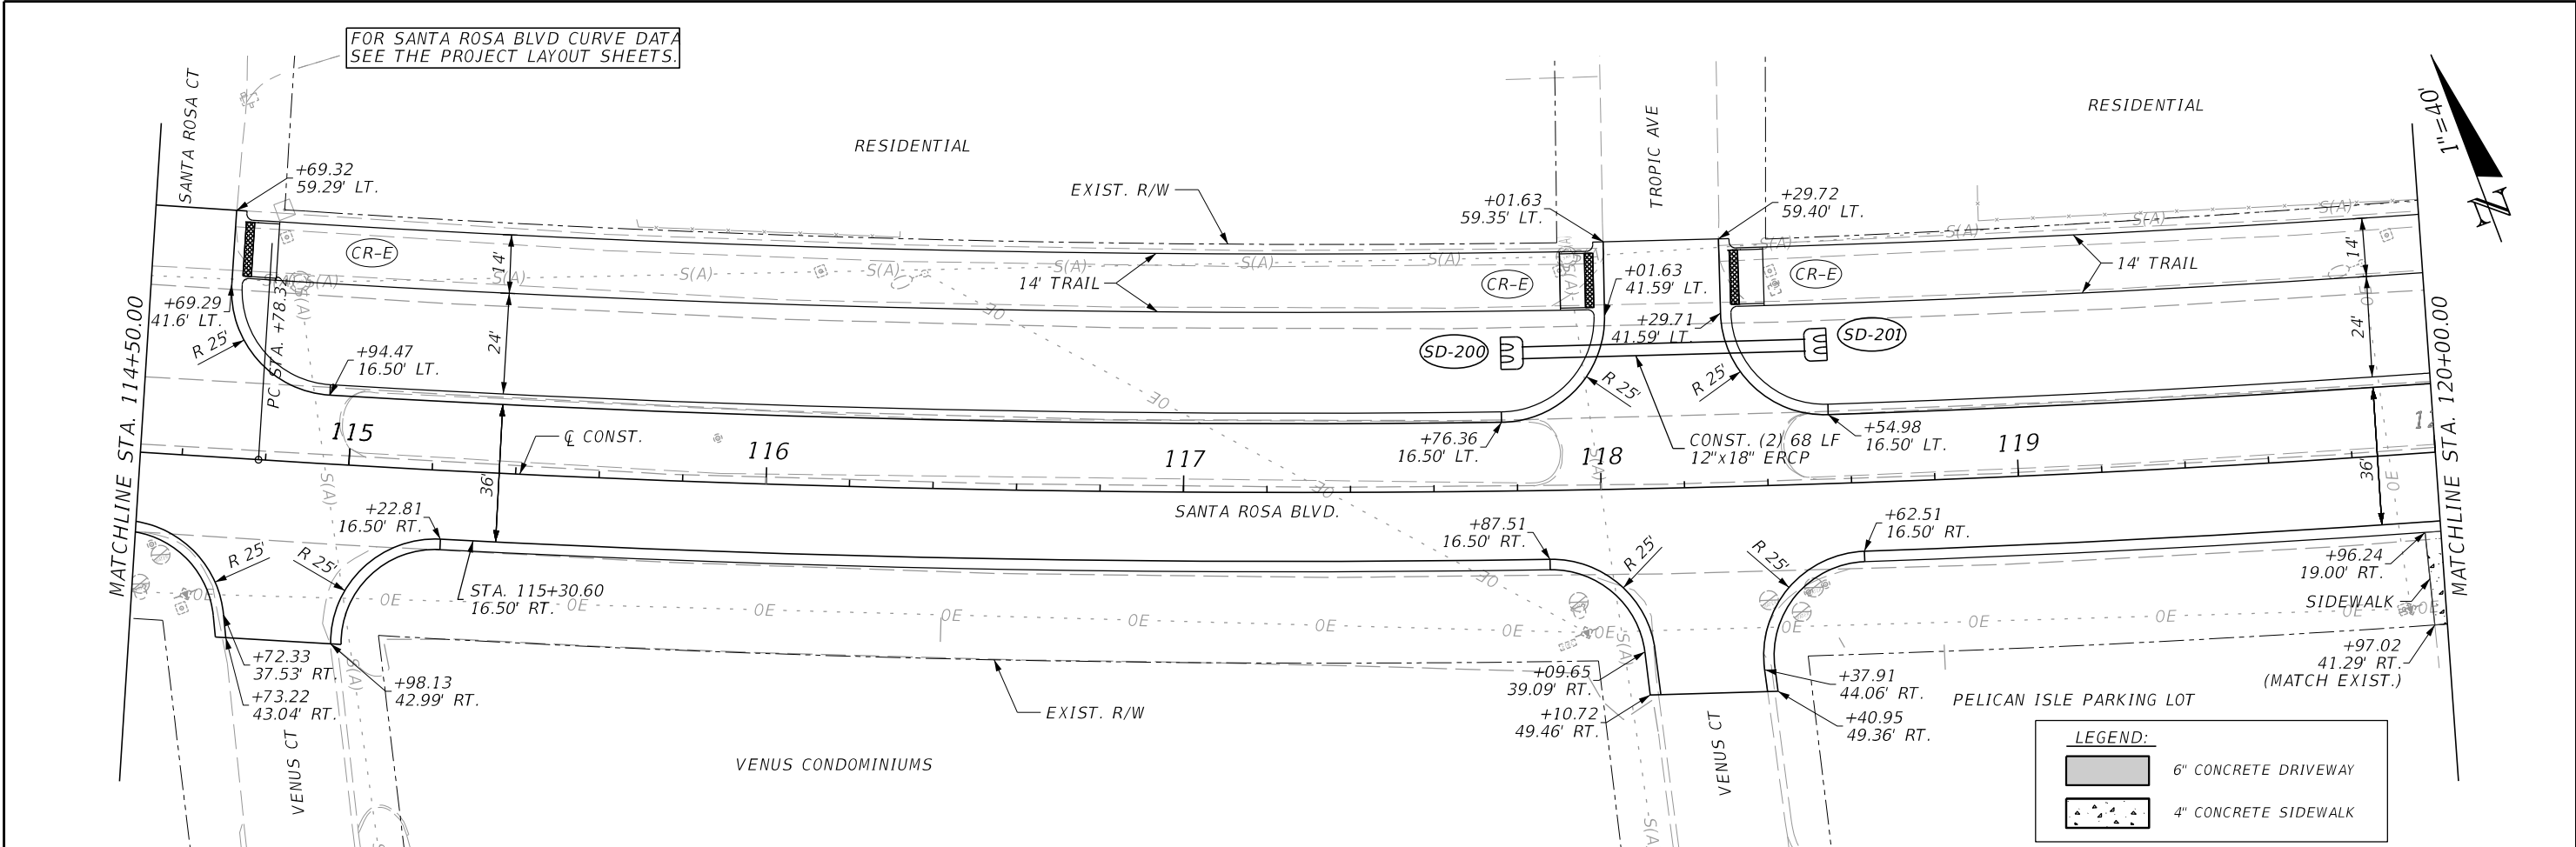

REVISIONS			
DATE	DESCRIPTION	DATE	DESCRIPTION

halff
MARK T. LLEWELLYN, JR., P.E.
LICENSE NUMBER: 80712
HALFF ASSOCIATES, INC.
TALLAHASSEE, FLORIDA 32309





OKALOOSA COUNTY
PROJECT
SANTA ROSA BOULEVARD

ROADWAY PLAN AND PROFILE

SHEET NO.
39


THE OFFICIAL RECORD OF THIS SHEET IS THE ELECTRONIC FILE DIGITALLY SIGNED AND SEALED UNDER RULE 61G15-23.004, F.A.C.

FOR SANTA ROSA BLVD CURVE DATA
SEE THE PROJECT LAYOUT SHEETS.

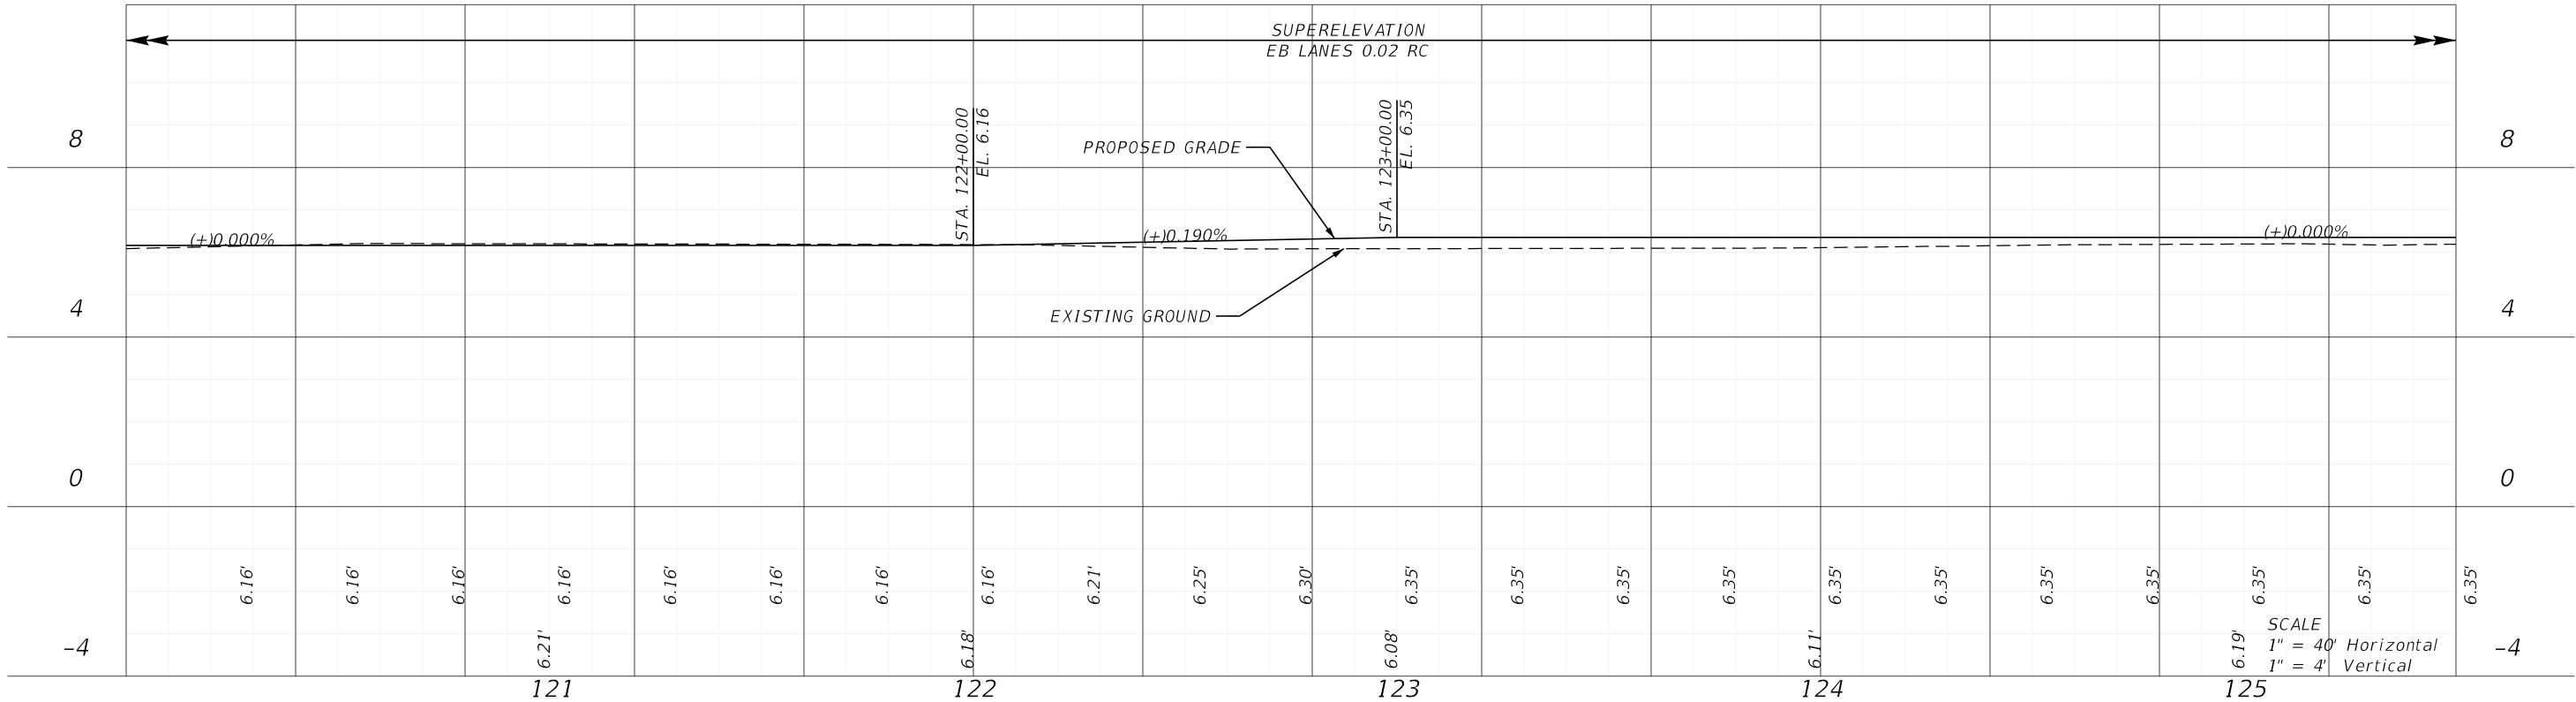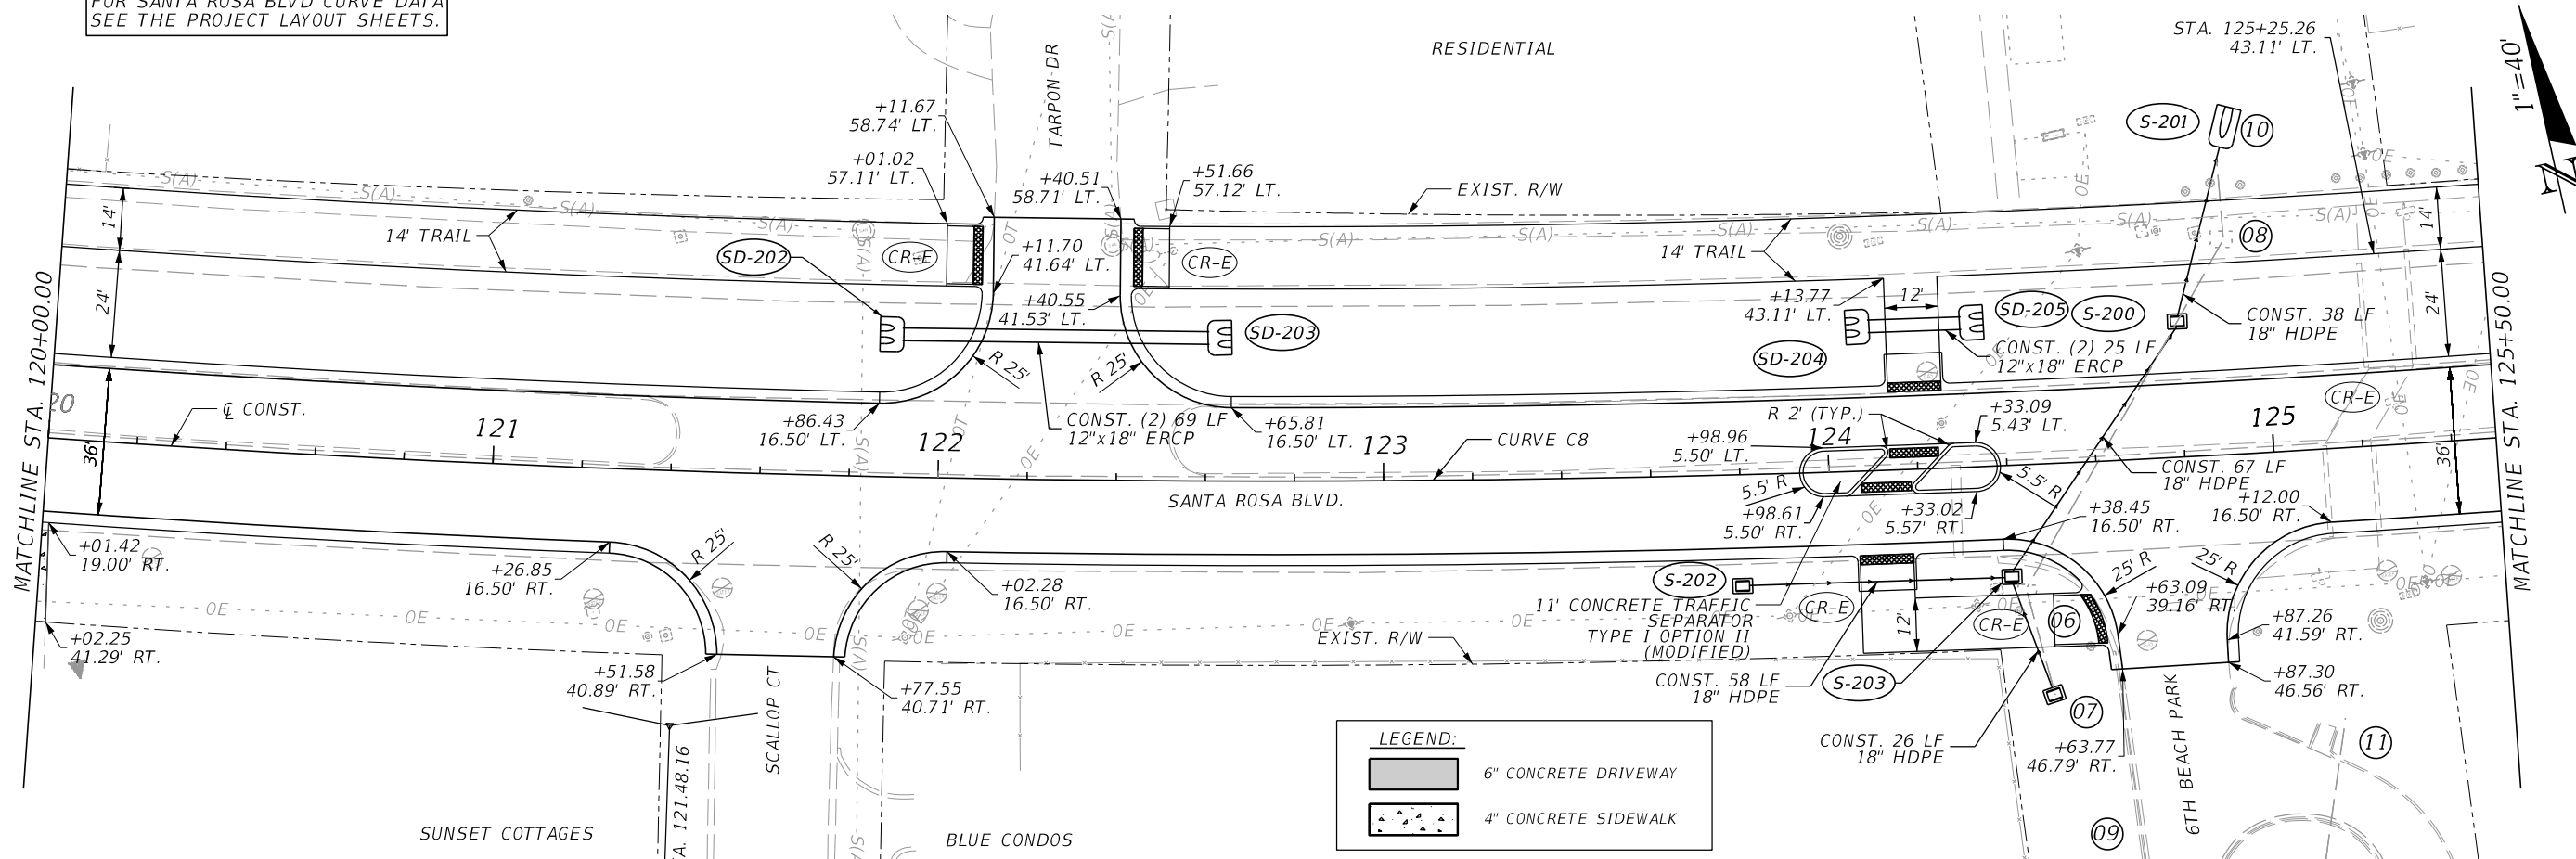

REVISIONS			
DATE	DESCRIPTION	DATE	DESCRIPTION



halff
MARK T. LLEWELLYN, JR., P.E.
LICENSE NUMBER: 80712
HALFF ASSOCIATES, INC.
TALLAHASSEE, FLORIDA 32309

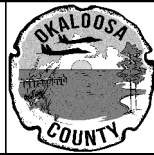

OKALOOSA COUNTY
PROJECT
SANTA ROSA BOULEVARD


ROADWAY PLAN AND PROFILE
SHEET NO.
40

FOR SANTA ROSA BLVD CURVE DATA
SEE THE PROJECT LAYOUT SHEETS.

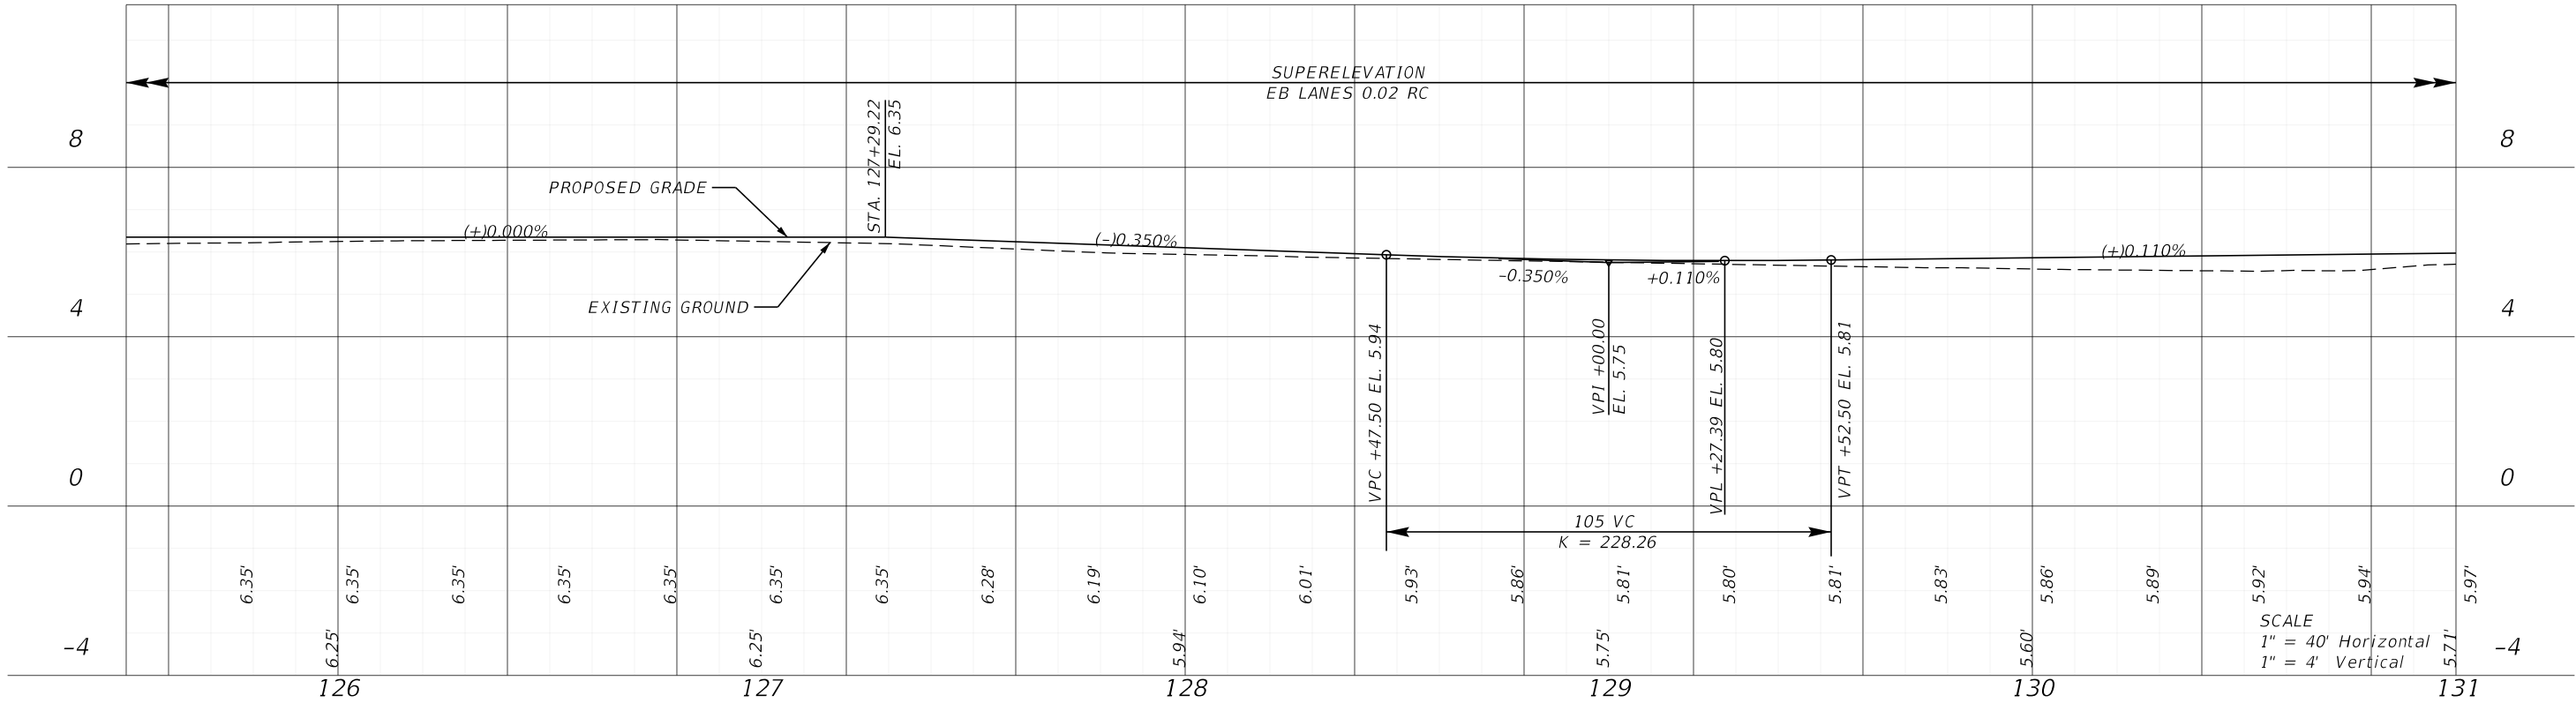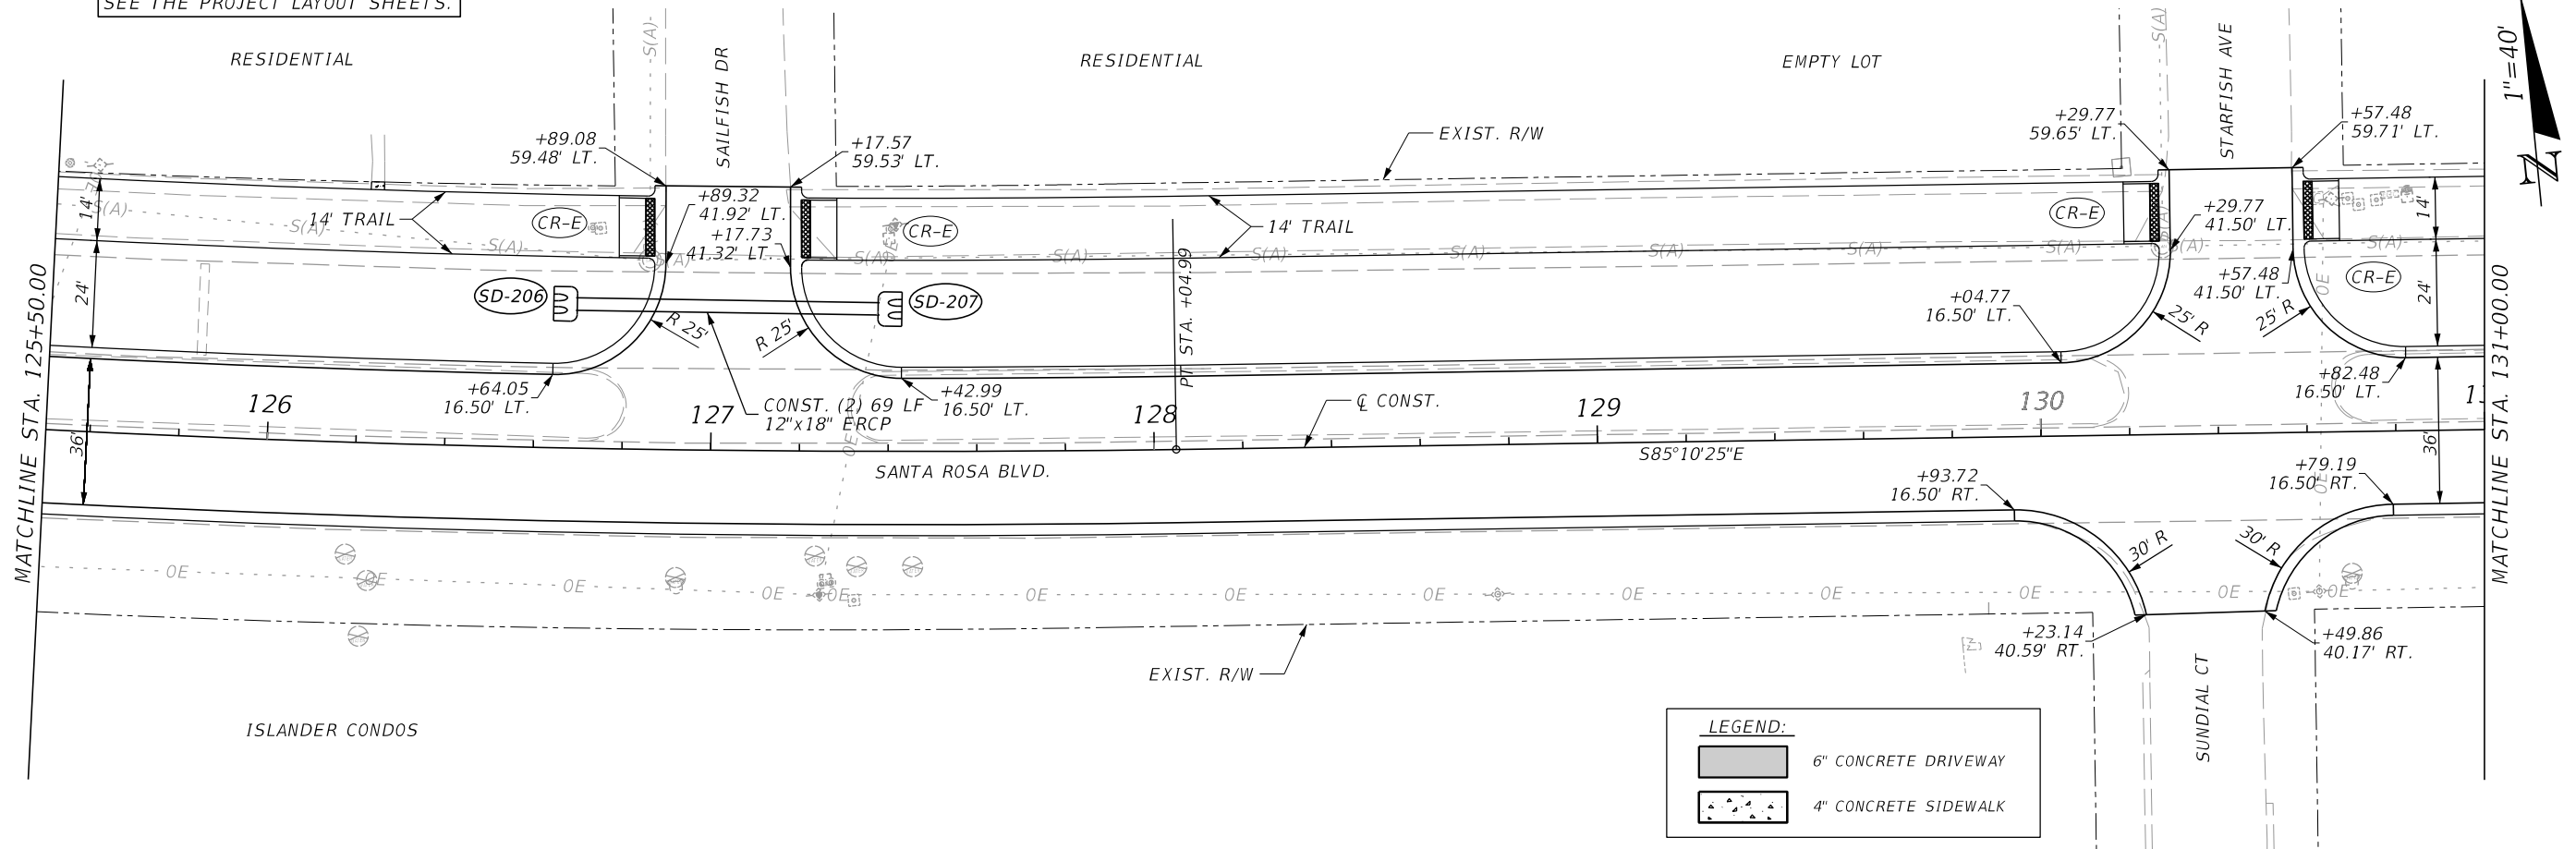

REVISIONS			
DATE	DESCRIPTION	DATE	DESCRIPTION



halff
MARK T. LLEWELLYN, JR., P.E.
LICENSE NUMBER: 80712
HALFF ASSOCIATES, INC.
TALLAHASSEE, FLORIDA 32309

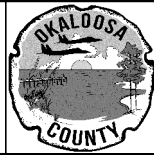

OKALOOSA COUNTY
PROJECT
SANTA ROSA BOULEVARD

ROADWAY PLAN AND PROFILE
SHEET NO.
41

7/19/2024 5:45:48 PM ah3923
A:\420005\42280\003\0123456789\Roadway\FLPRRD01.dgn

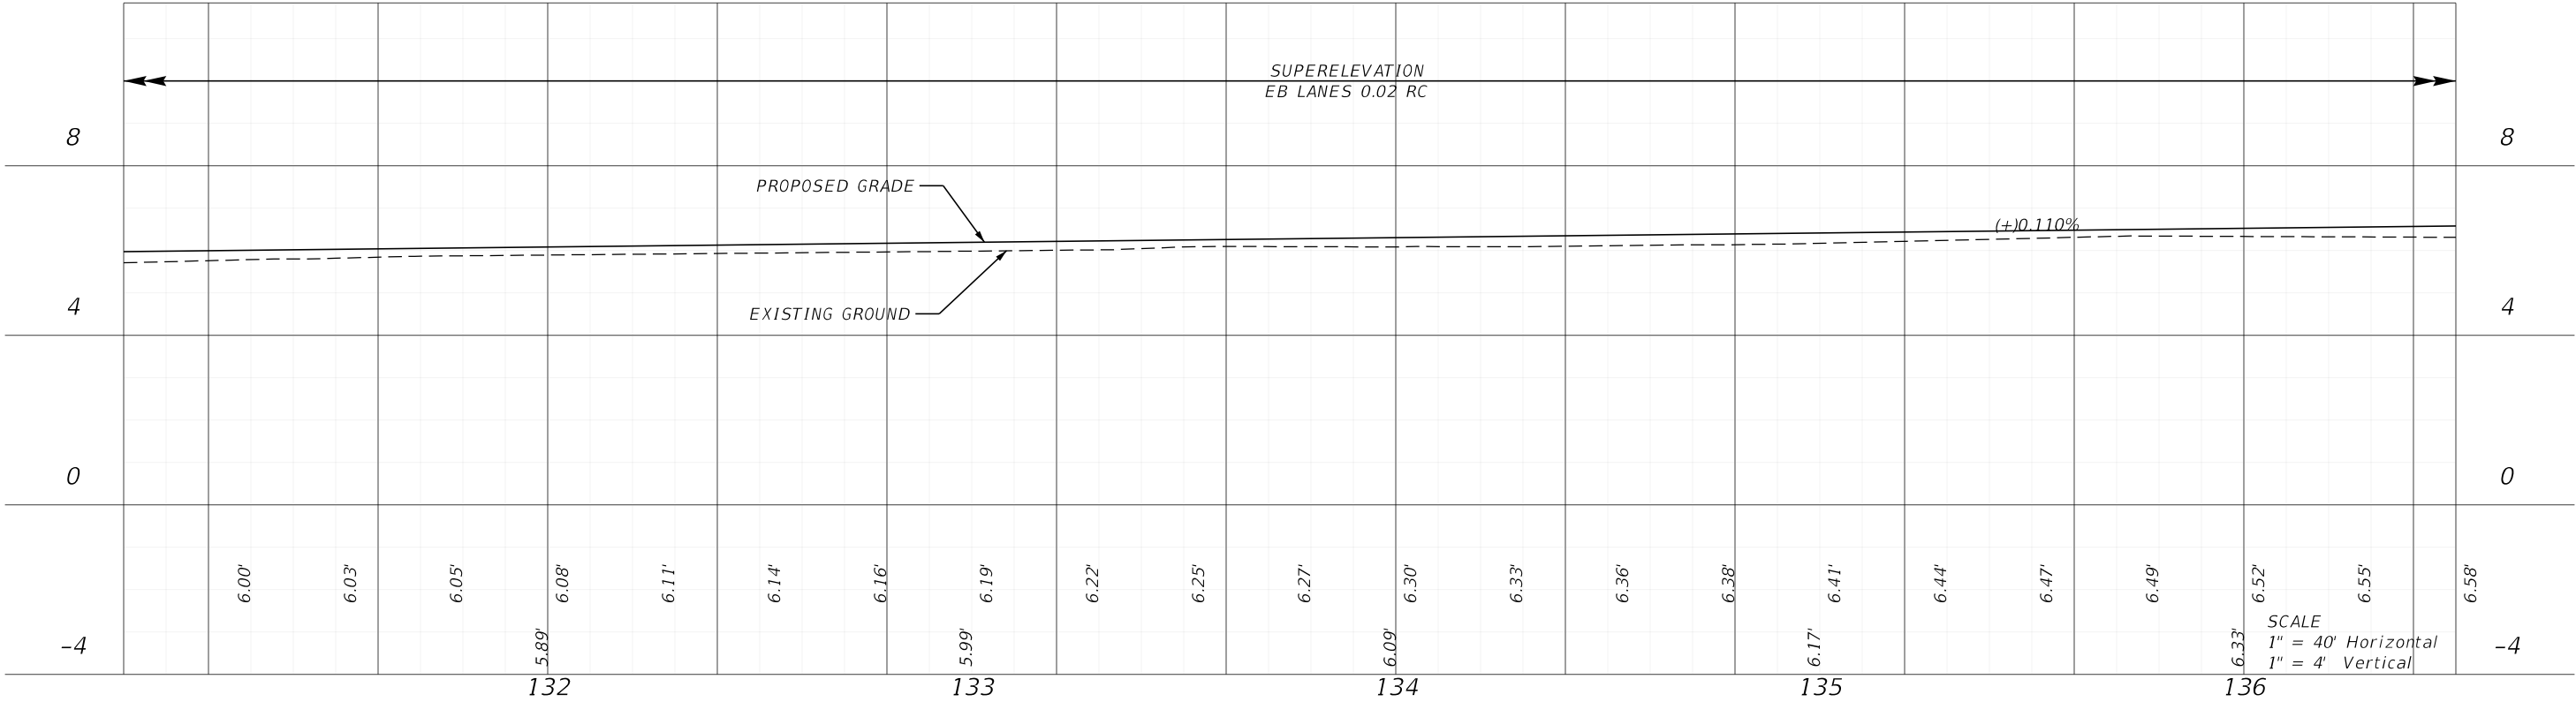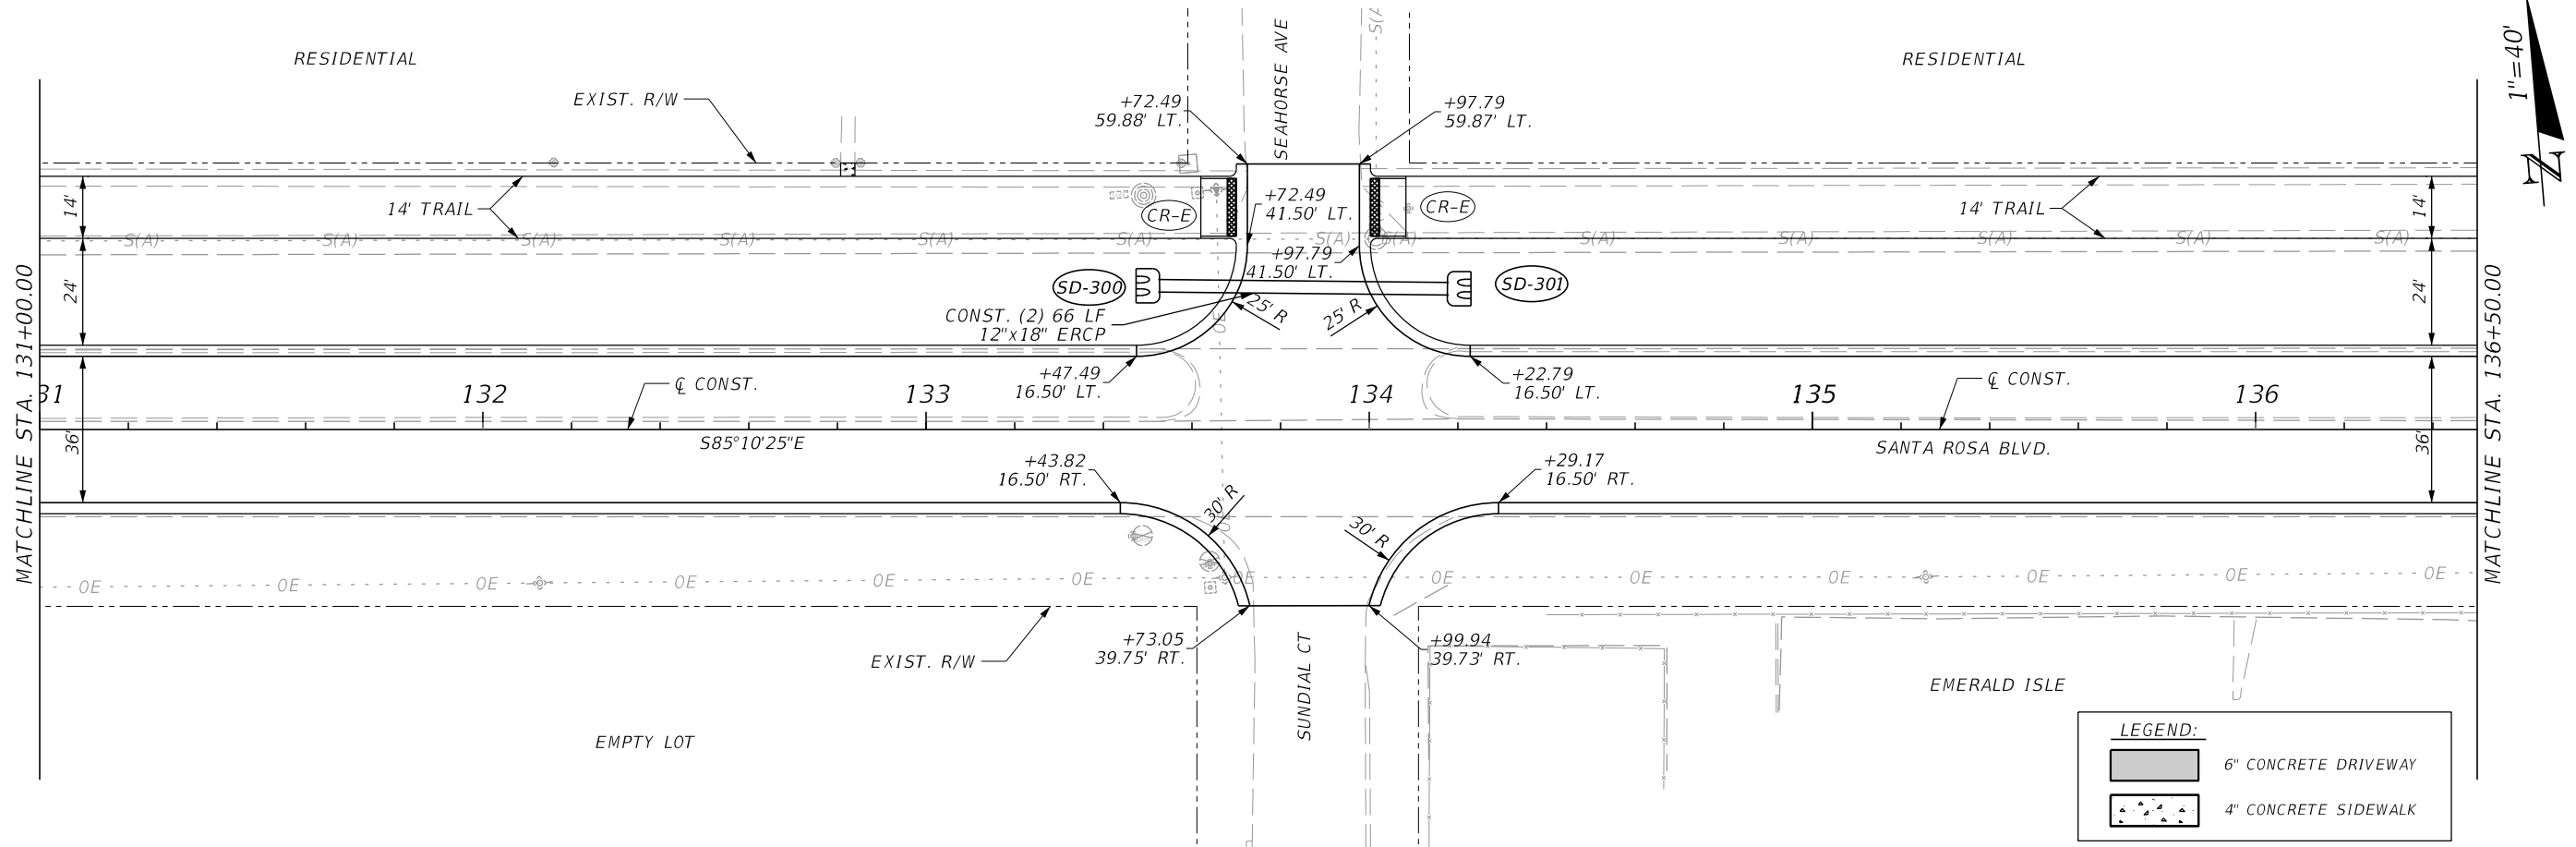

REVISIONS			
DATE	DESCRIPTION	DATE	DESCRIPTION



MARK T. LLEWELLYN, JR., P.E.
LICENSE NUMBER: 80712
HALFF ASSOCIATES, INC.
TALLAHASSEE, FLORIDA 32309





OKALOOSA COUNTY
PROJECT
SANTA ROSA BOULEVARD

ROADWAY PLAN AND PROFILE

SHEET NO. 42

THE OFFICIAL RECORD OF THIS SHEET IS THE ELECTRONIC FILE DIGITALLY SIGNED AND SEALED UNDER RULE 61G15-23.004, F.A.C.



7/19/2024 5:45:49 PM ah3923
A:\420005\42280\003\0123456789\Roadway\PLPRRD01.dgn

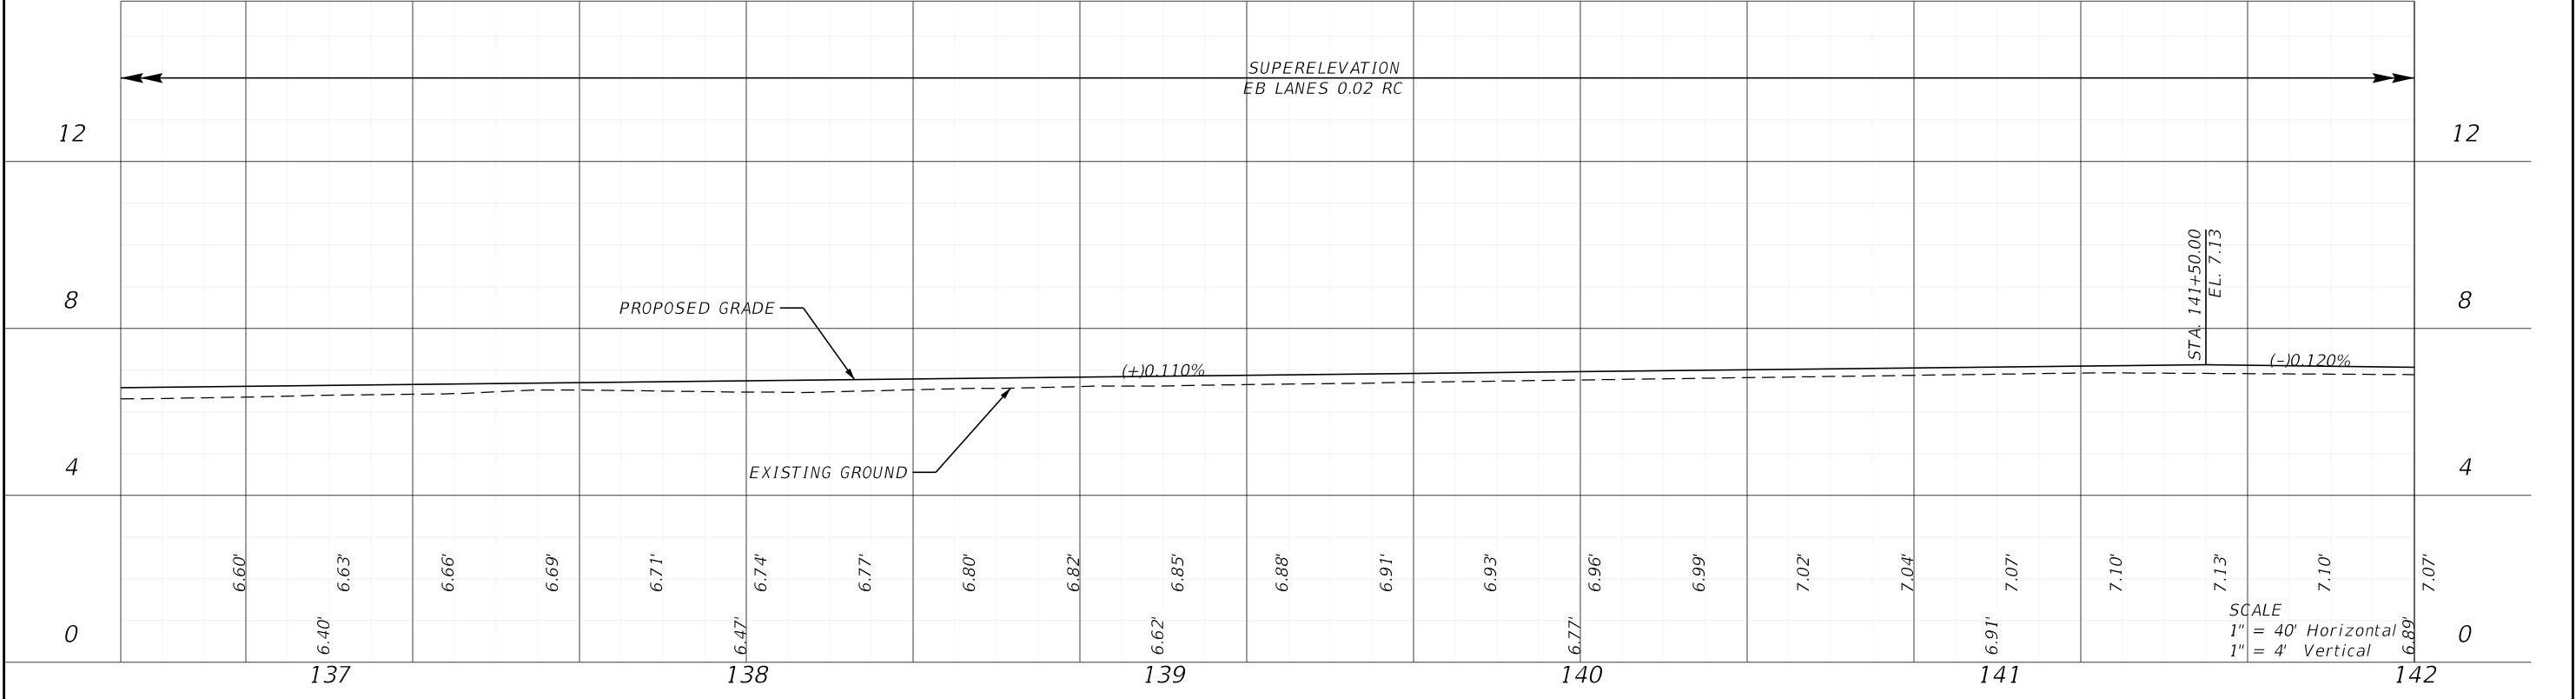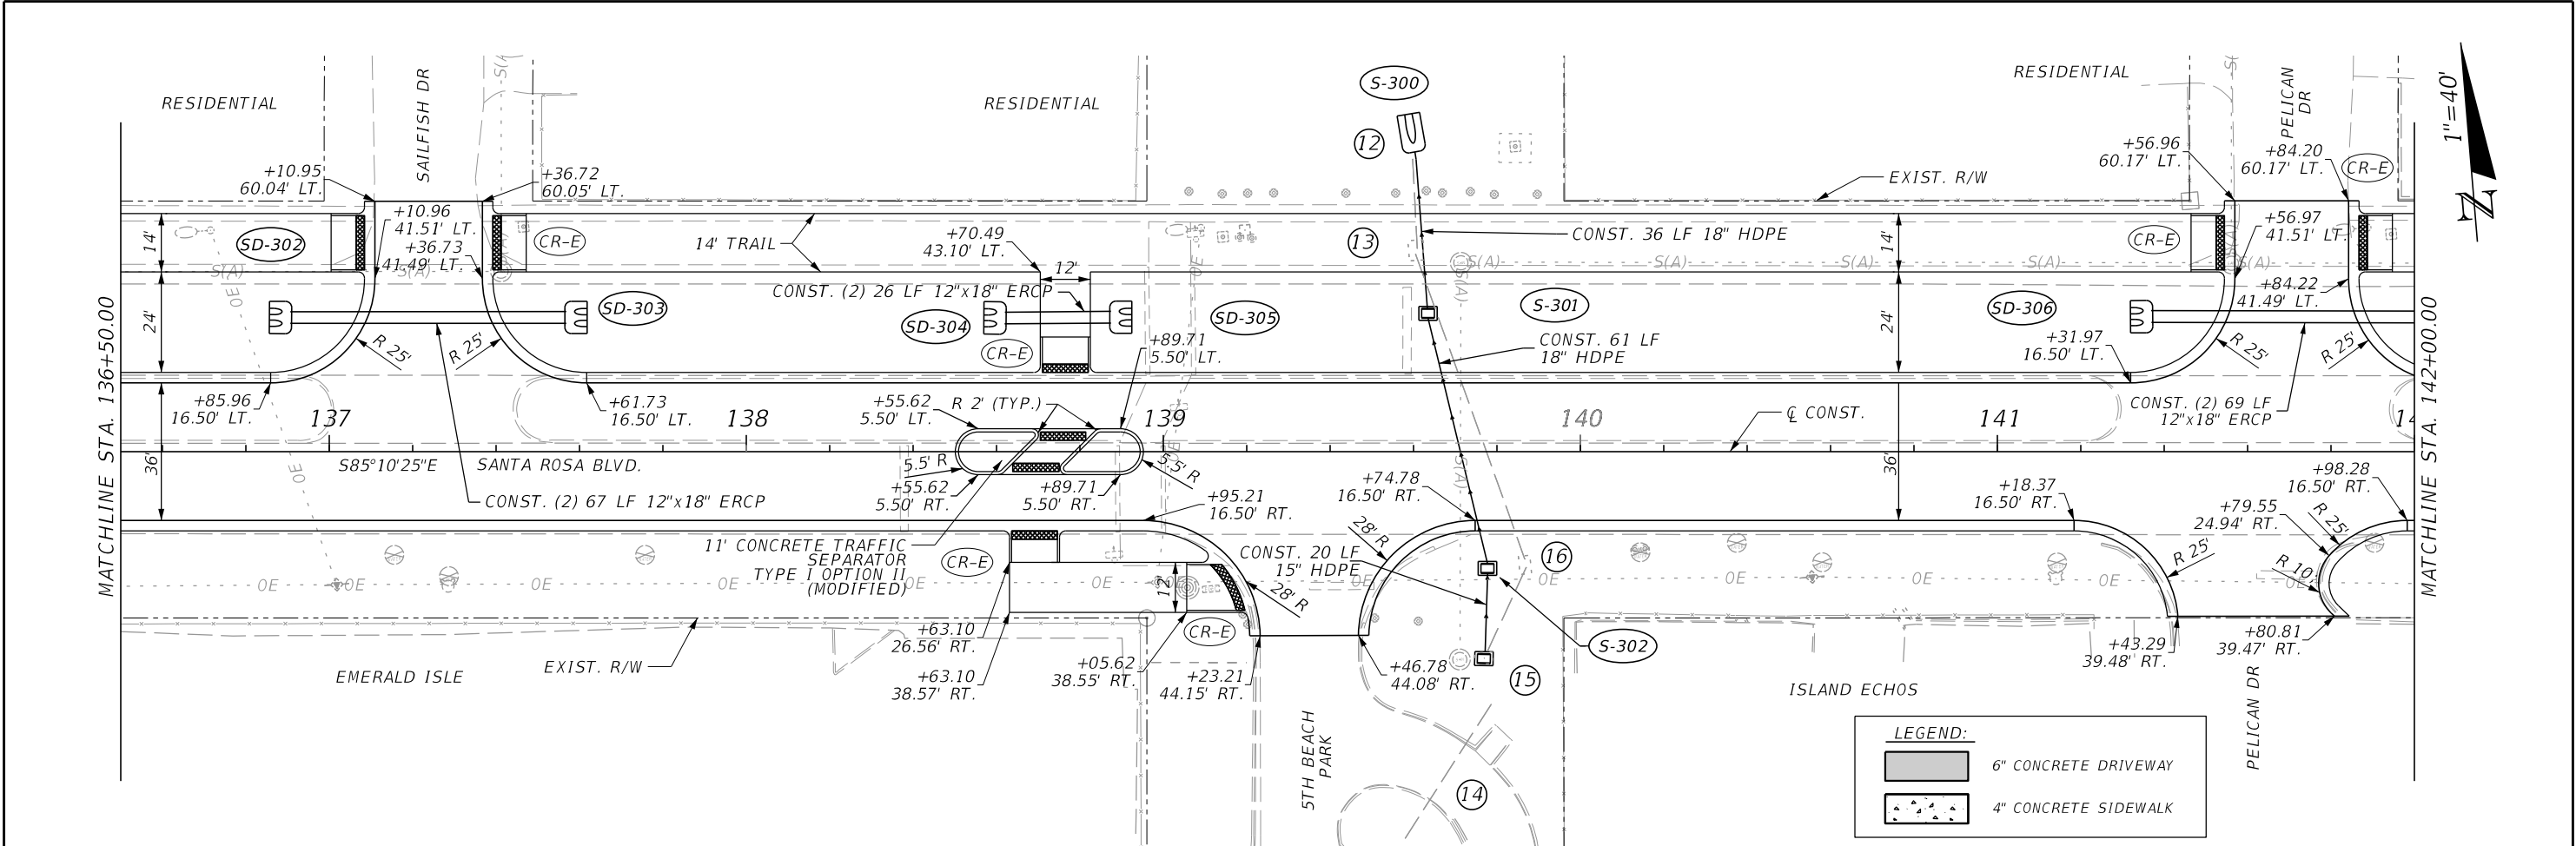

REVISIONS				 MARK T. LLEWELLYN, JR., P.E. LICENSE NUMBER: 80712 HALFF ASSOCIATES, INC. TALLAHASSEE, FLORIDA 32309		OKALOOSA COUNTY PROJECT SANTA ROSA BOULEVARD	ROADWAY PLAN AND PROFILE		SHEET NO.
DATE	DESCRIPTION	DATE	DESCRIPTION						43

THE OFFICIAL RECORD OF THIS SHEET IS THE ELECTRONIC FILE DIGITALLY SIGNED AND SEALED UNDER RULE 61G15-23.004, F.A.C.



7/19/2024 5:45:49 PM ah3923
A:\420005\42280\003\0123456789\Roadway\PLPRRD01.dgn

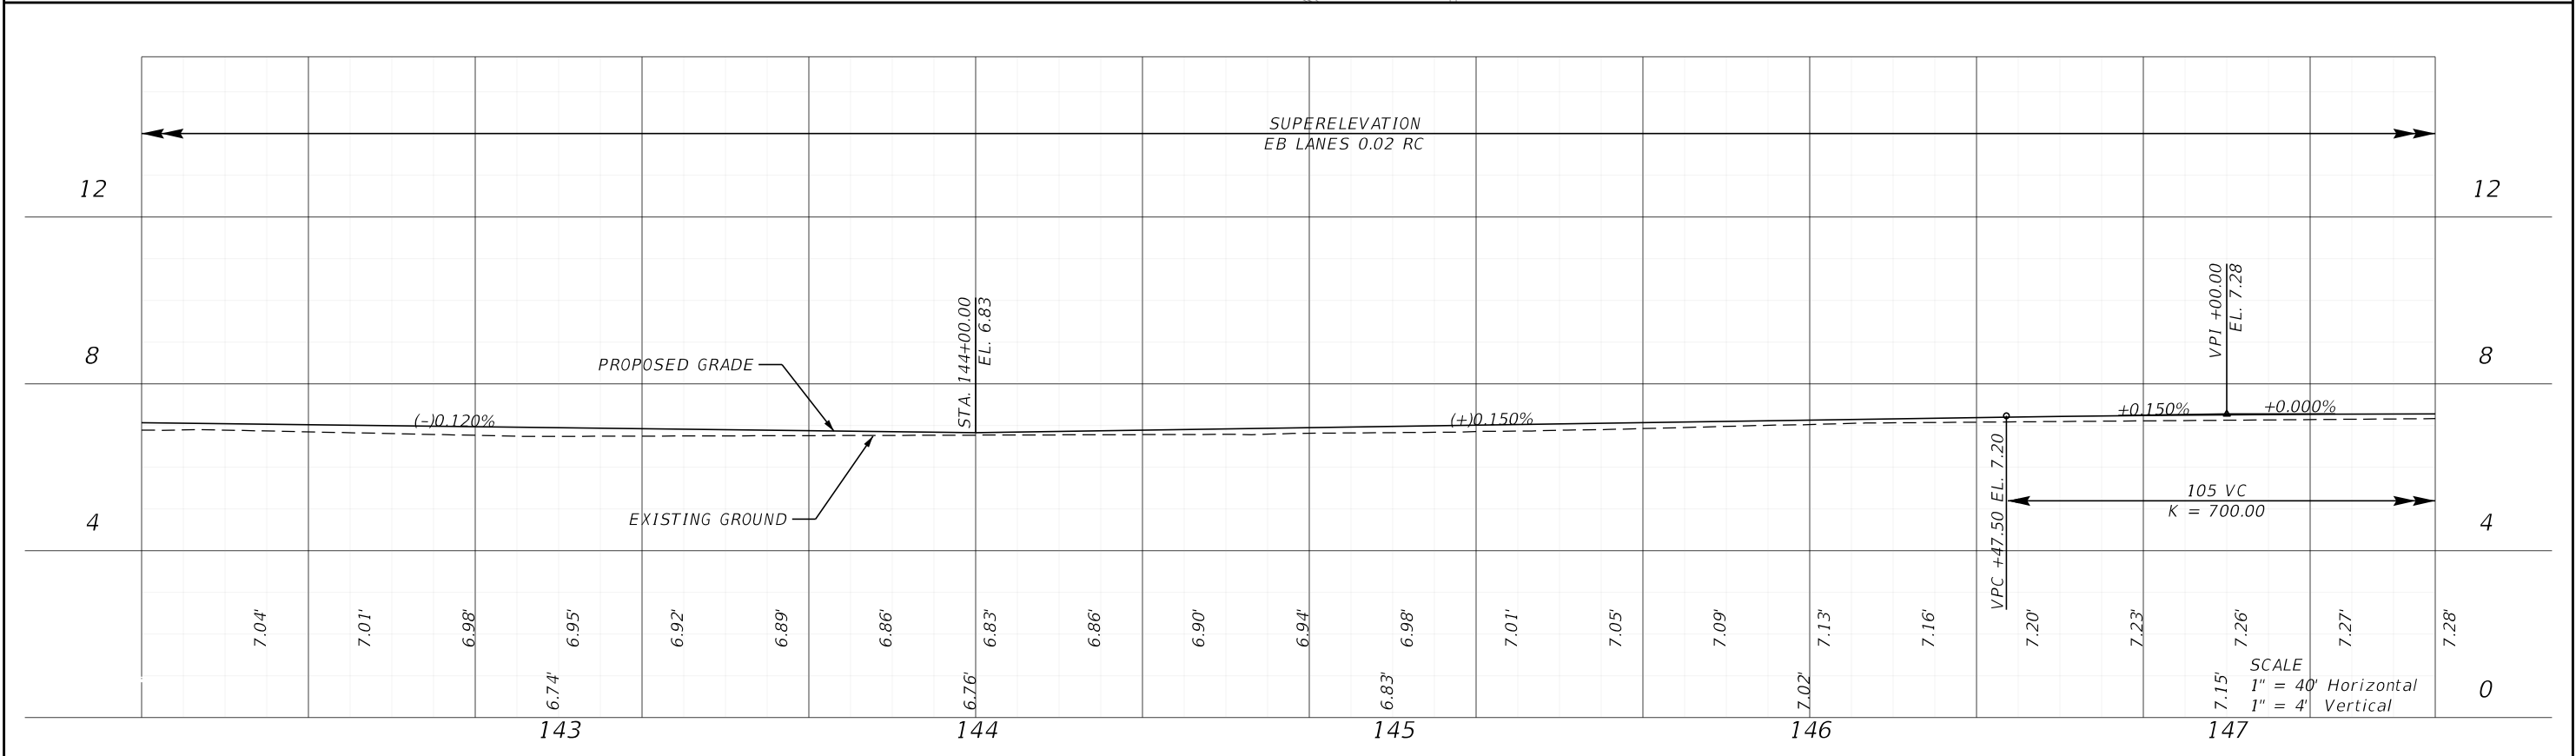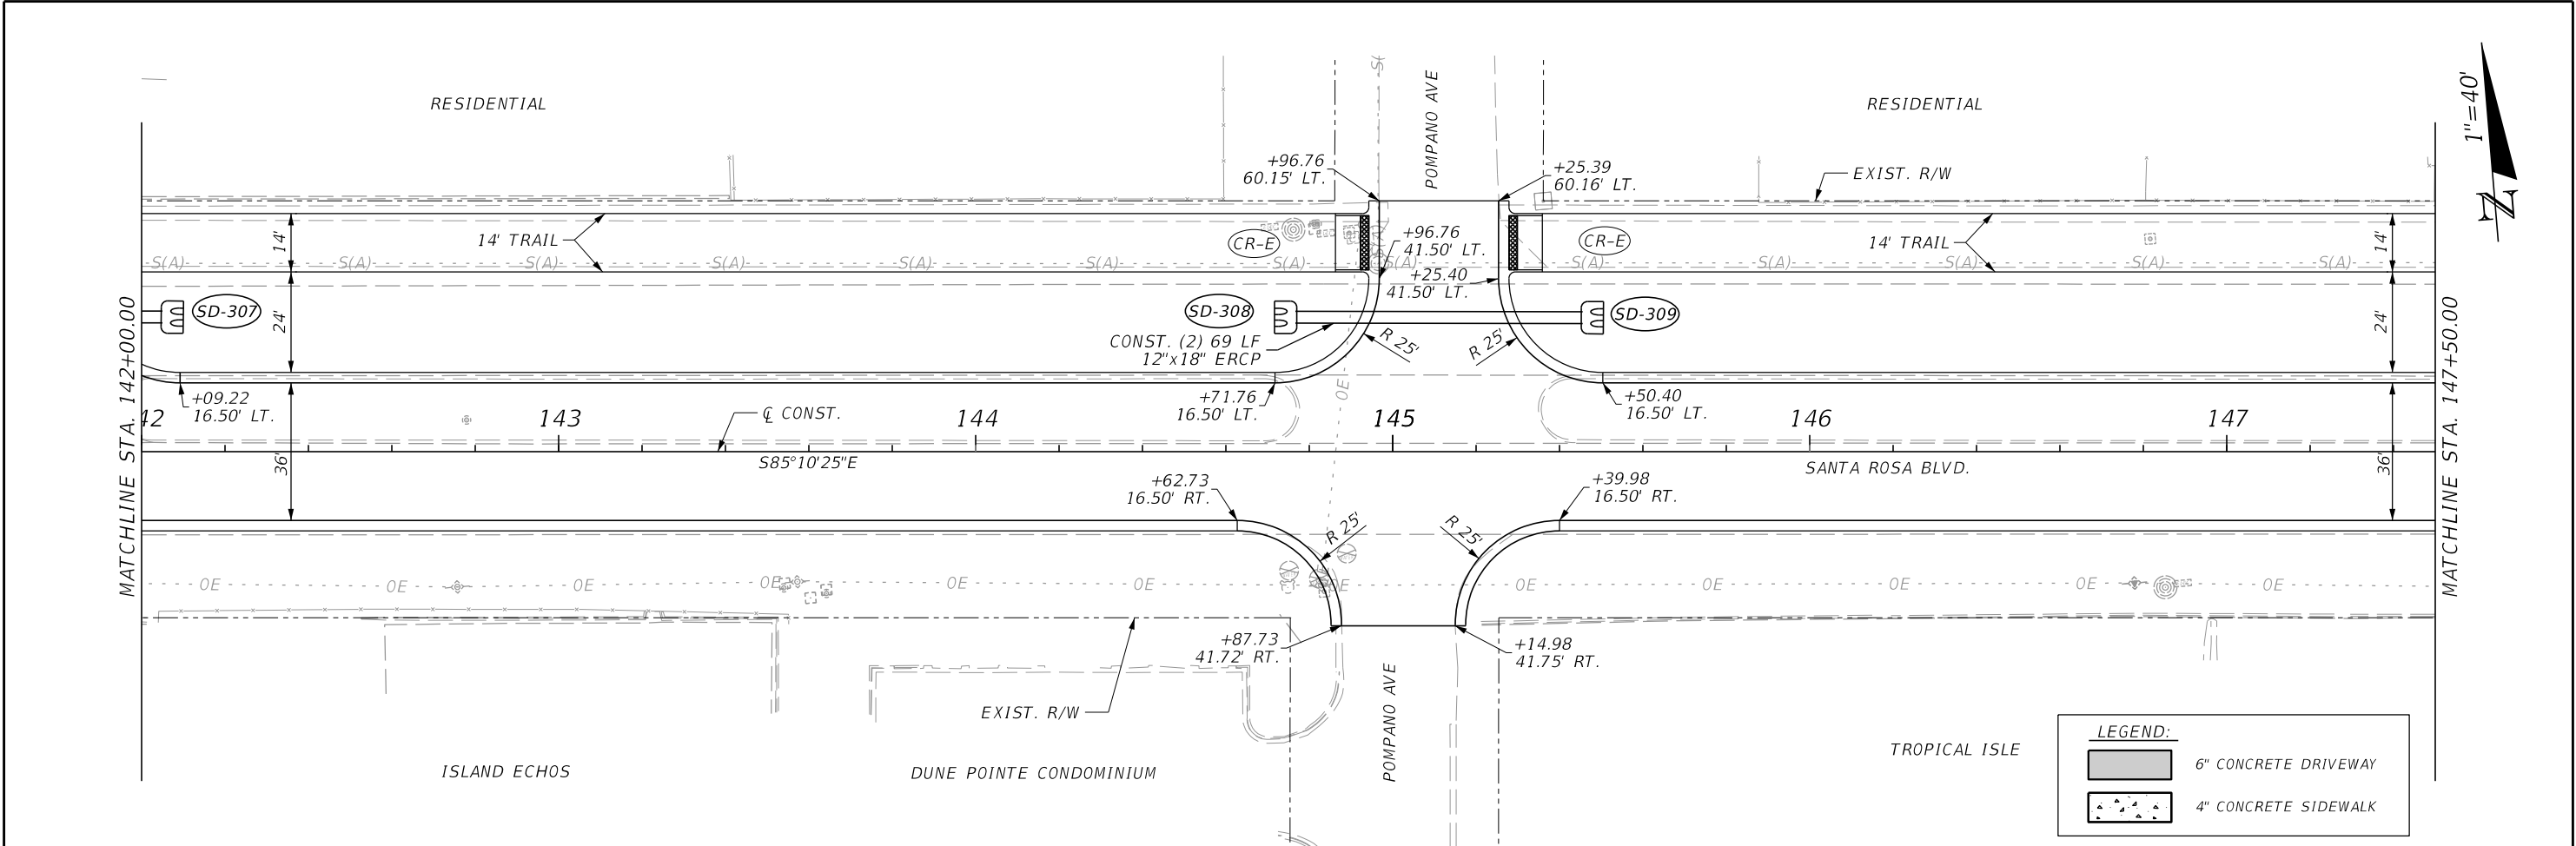

REVISIONS				 MARK T. LLEWELLYN, JR., P.E. LICENSE NUMBER: 80712 HALFF ASSOCIATES, INC. TALLAHASSEE, FLORIDA 32309		OKALOOSA COUNTY	ROADWAY PLAN AND PROFILE	SHEET NO.
DATE	DESCRIPTION	DATE	DESCRIPTION			PROJECT		44
						SANTA ROSA BOULEVARD		


THE OFFICIAL RECORD OF THIS SHEET IS THE ELECTRONIC FILE DIGITALLY SIGNED AND SEALED UNDER RULE 61G15-23.004, F.A.C.

7/19/2024 5:45:50 PM ah3923
A:\420005\42280\003\0123456789\Roadway\PLPRRD01.dgn

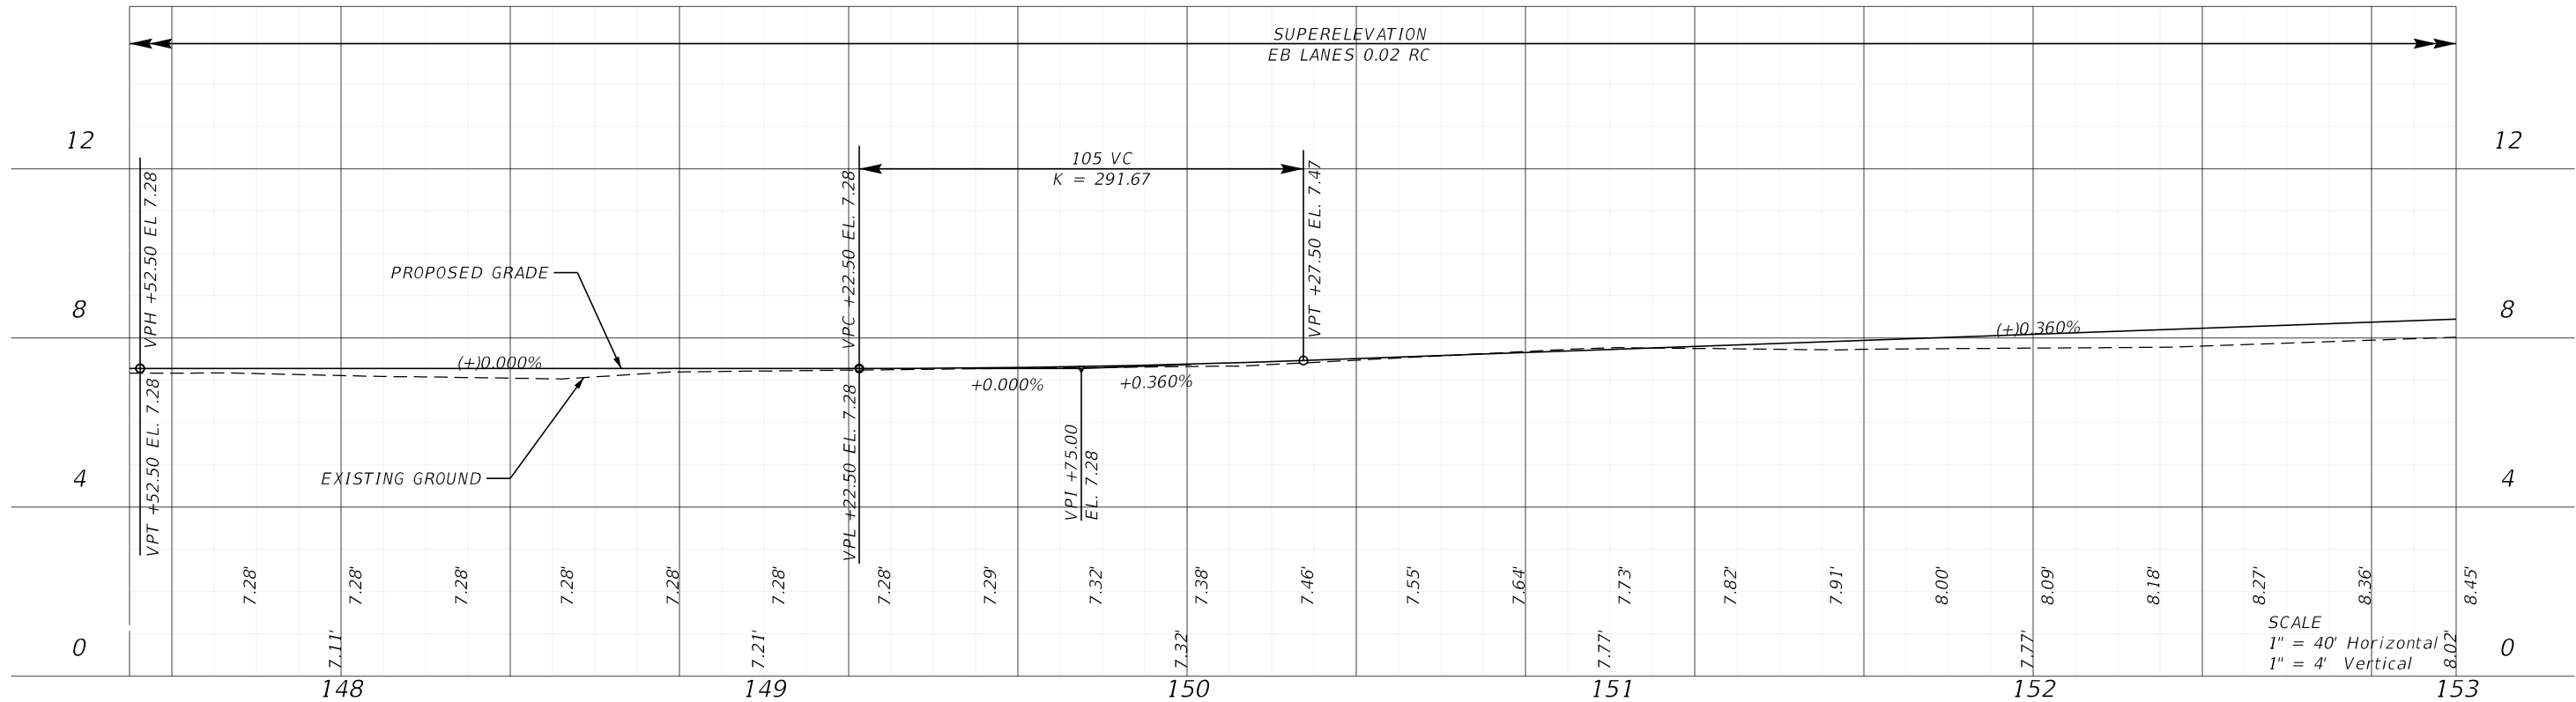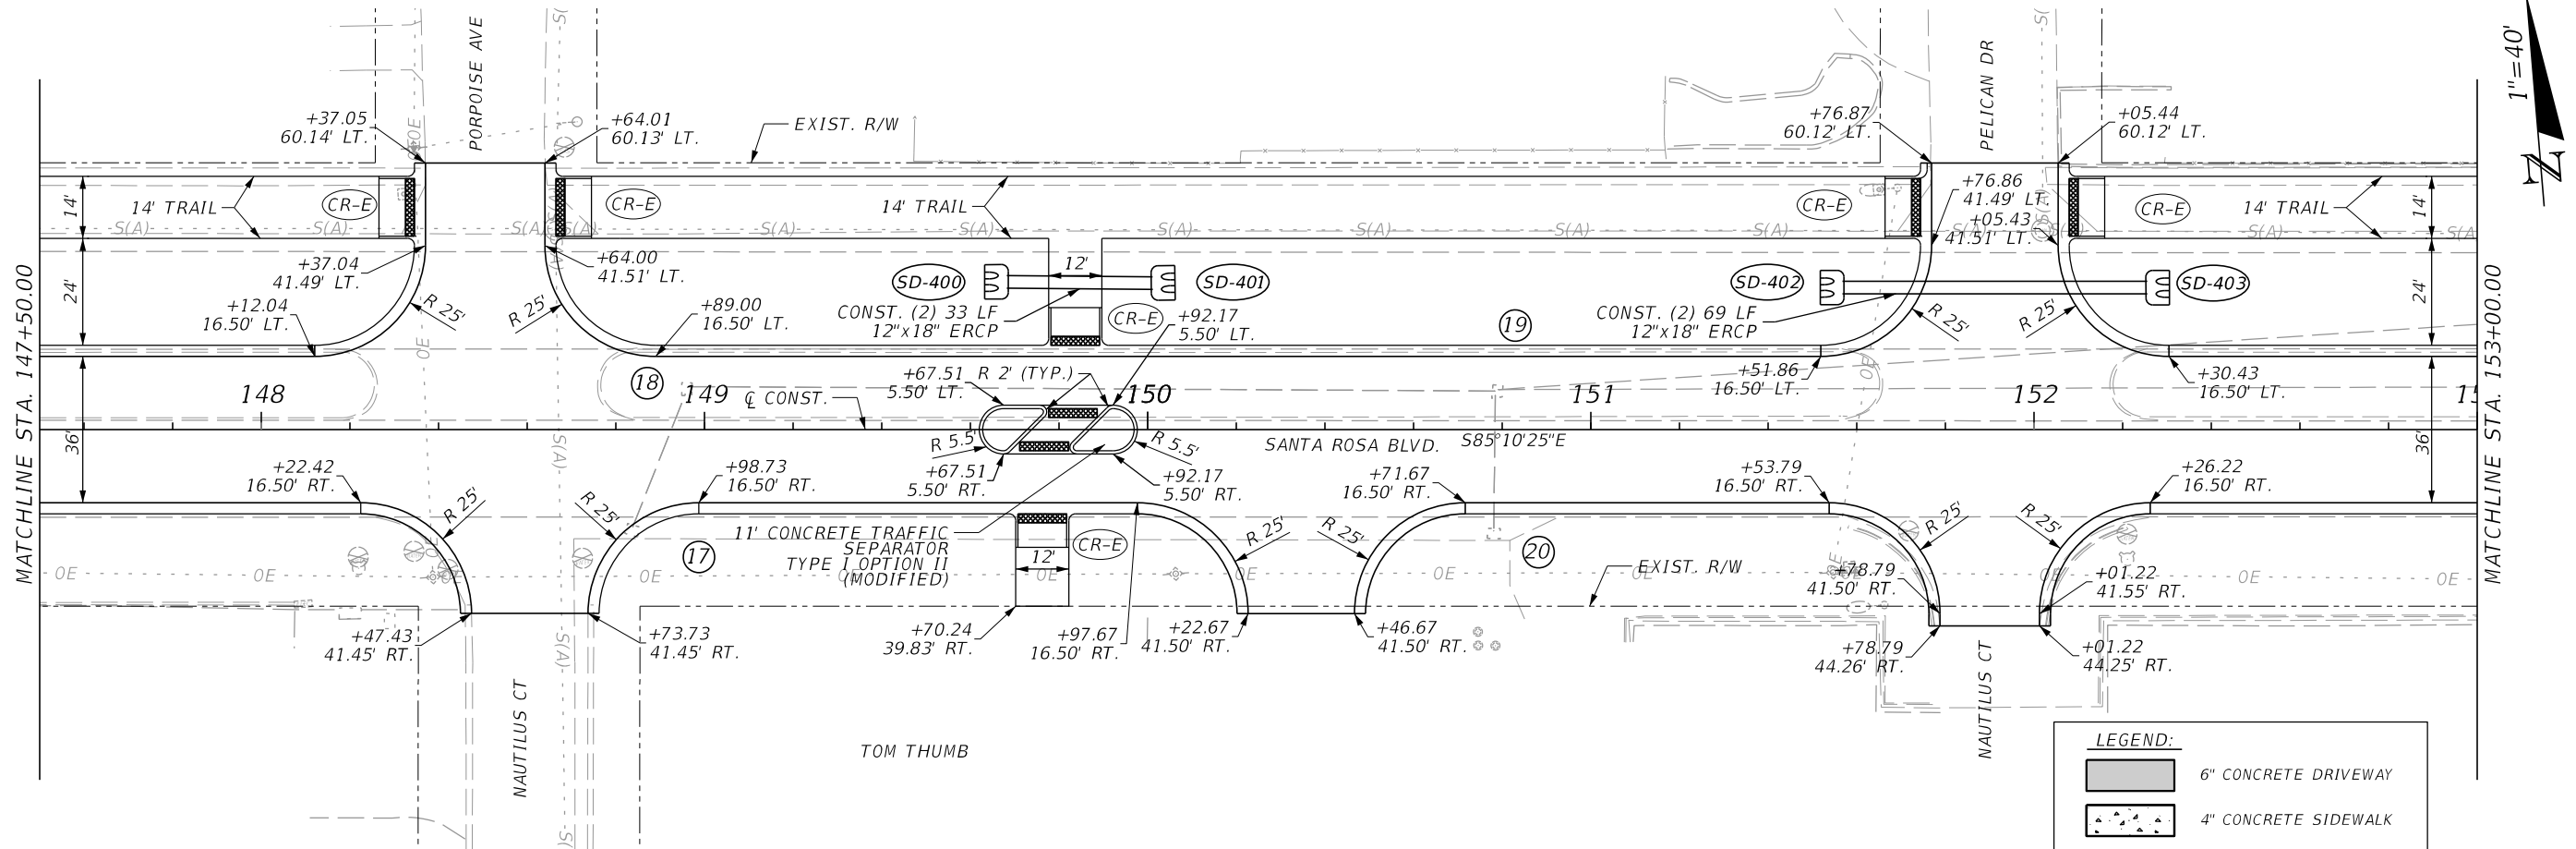

REVISIONS			
DATE	DESCRIPTION	DATE	DESCRIPTION

halff
MARK T. LLEWELLYN, JR., P.E.
LICENSE NUMBER: 80712
HALFF ASSOCIATES, INC.
TALLAHASSEE, FLORIDA 32309


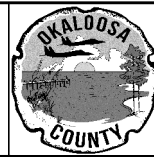


OKALOOSA COUNTY
PROJECT
SANTA ROSA BOULEVARD

ROADWAY PLAN AND PROFILE

SHEET
NO.
45


THE OFFICIAL RECORD OF THIS SHEET IS THE ELECTRONIC FILE DIGITALLY SIGNED AND SEALED UNDER RULE 61G15-23.004, F.A.C.

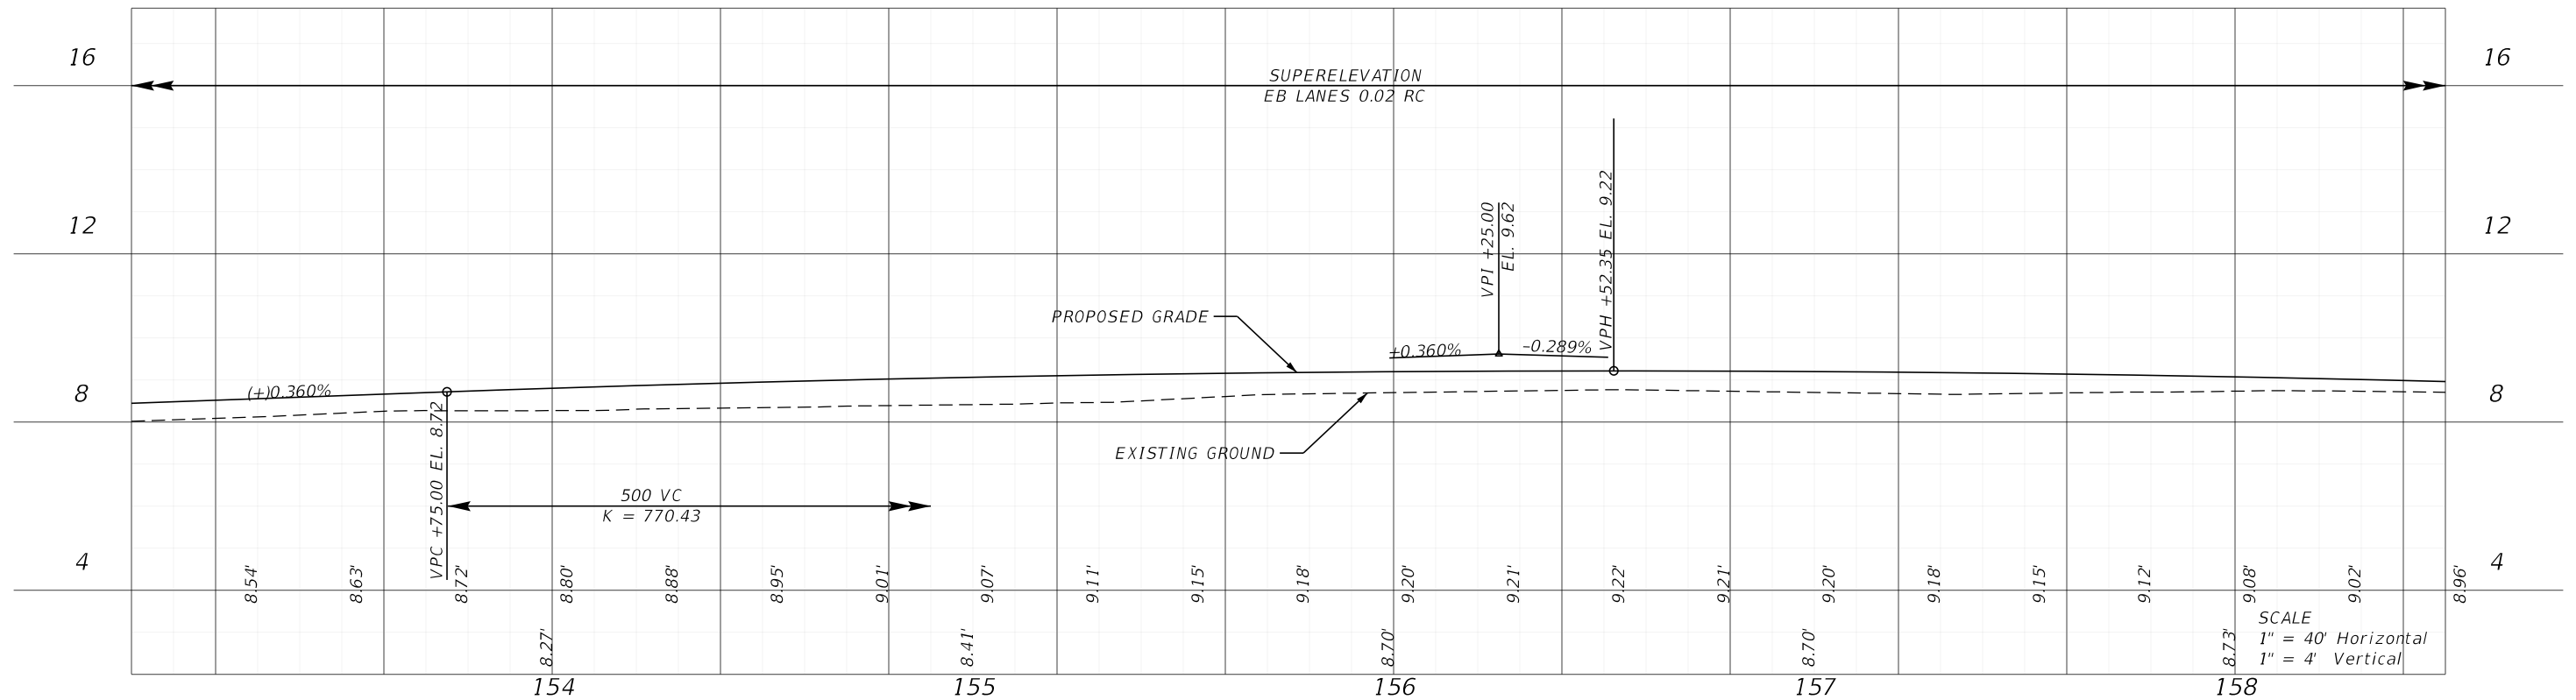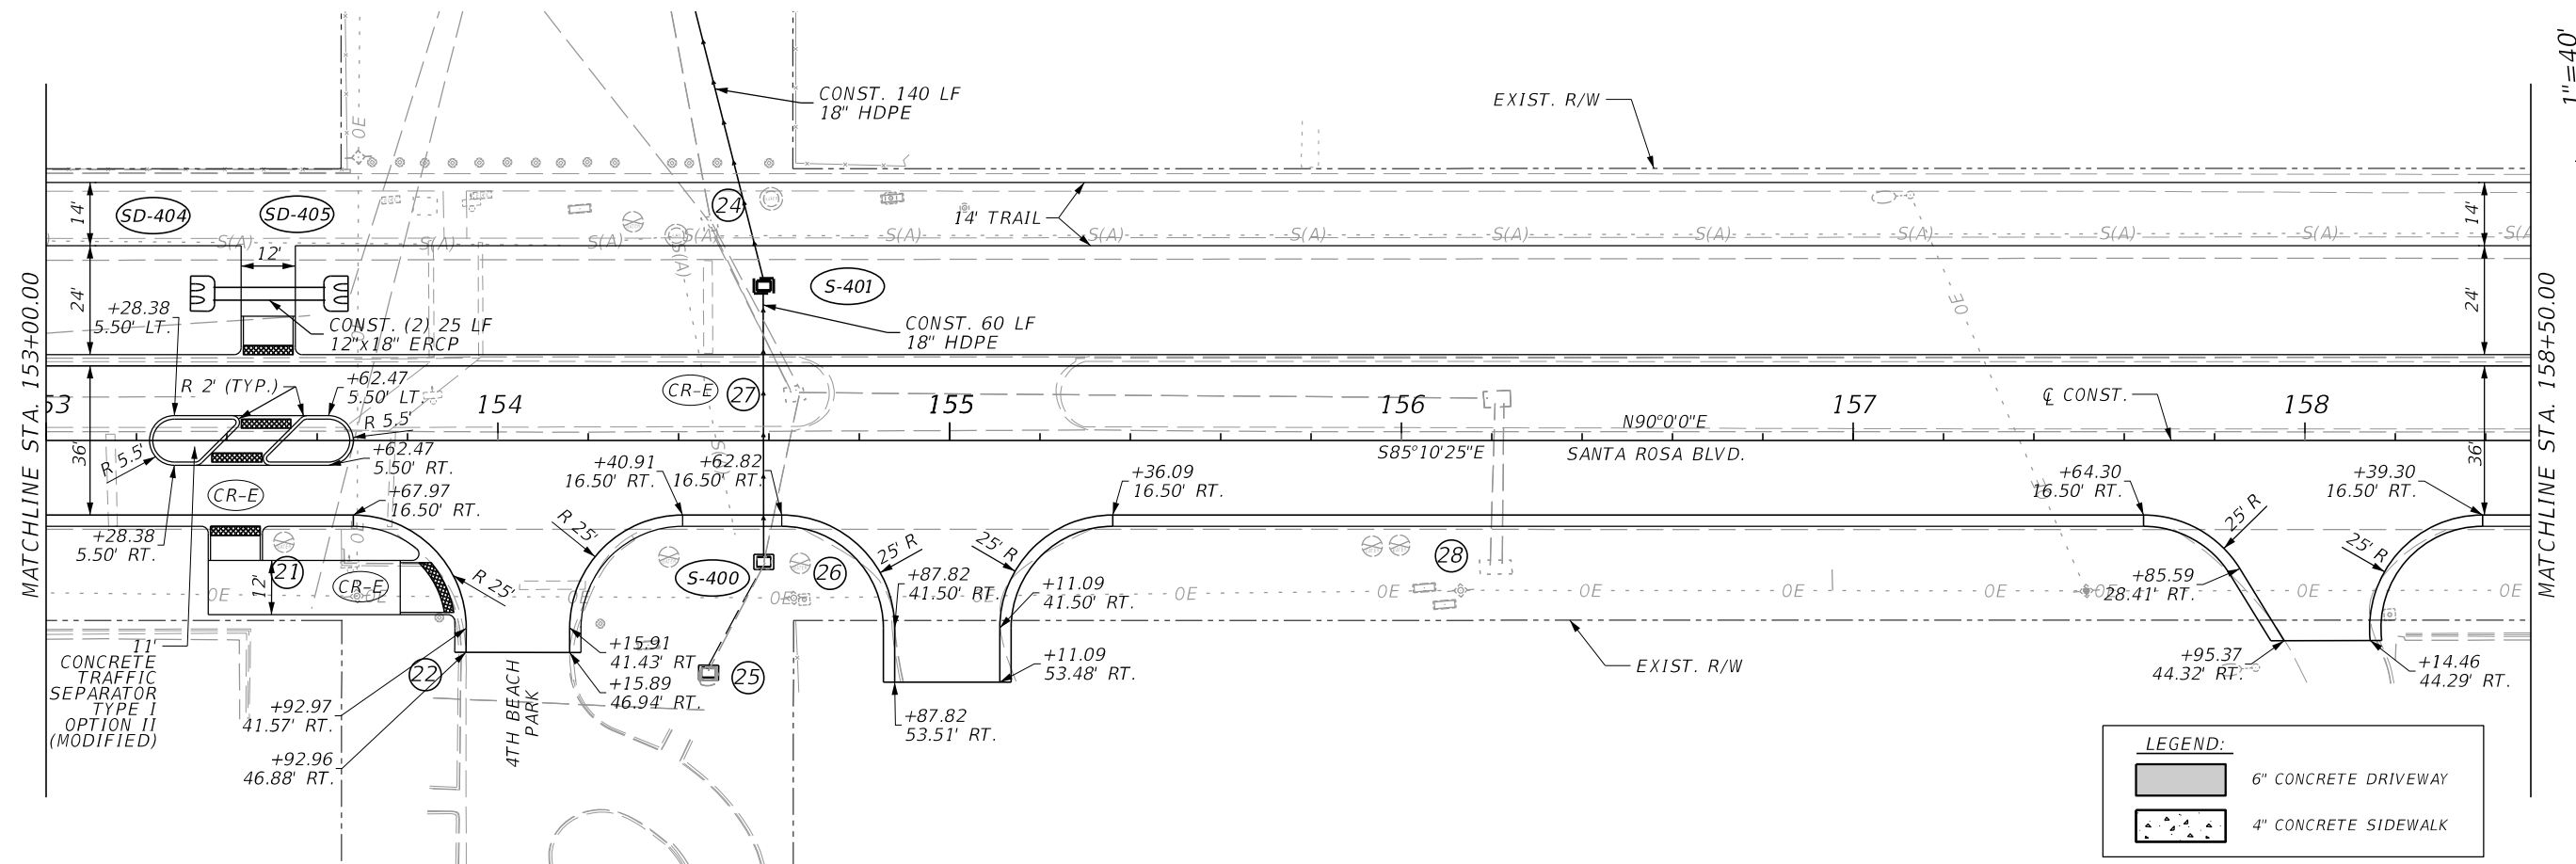

REVISIONS			
DATE	DESCRIPTION	DATE	DESCRIPTION



MARK T. LLEWELLYN, JR., P.E.
LICENSE NUMBER: 80712
HALFF ASSOCIATES, INC.
TALLAHASSEE, FLORIDA 32309

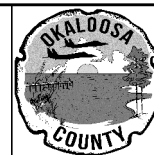

OKALOOSA COUNTY

PROJECT



SANTA ROSA BOULEVARD

ROADWAY PLAN AND PROFILE

SHEET
NO.

46

7/19/2024 5:45:52 PM ah3923
A:\420005\42280\003\0123456789\Roadway\FLPRRD01.dgn

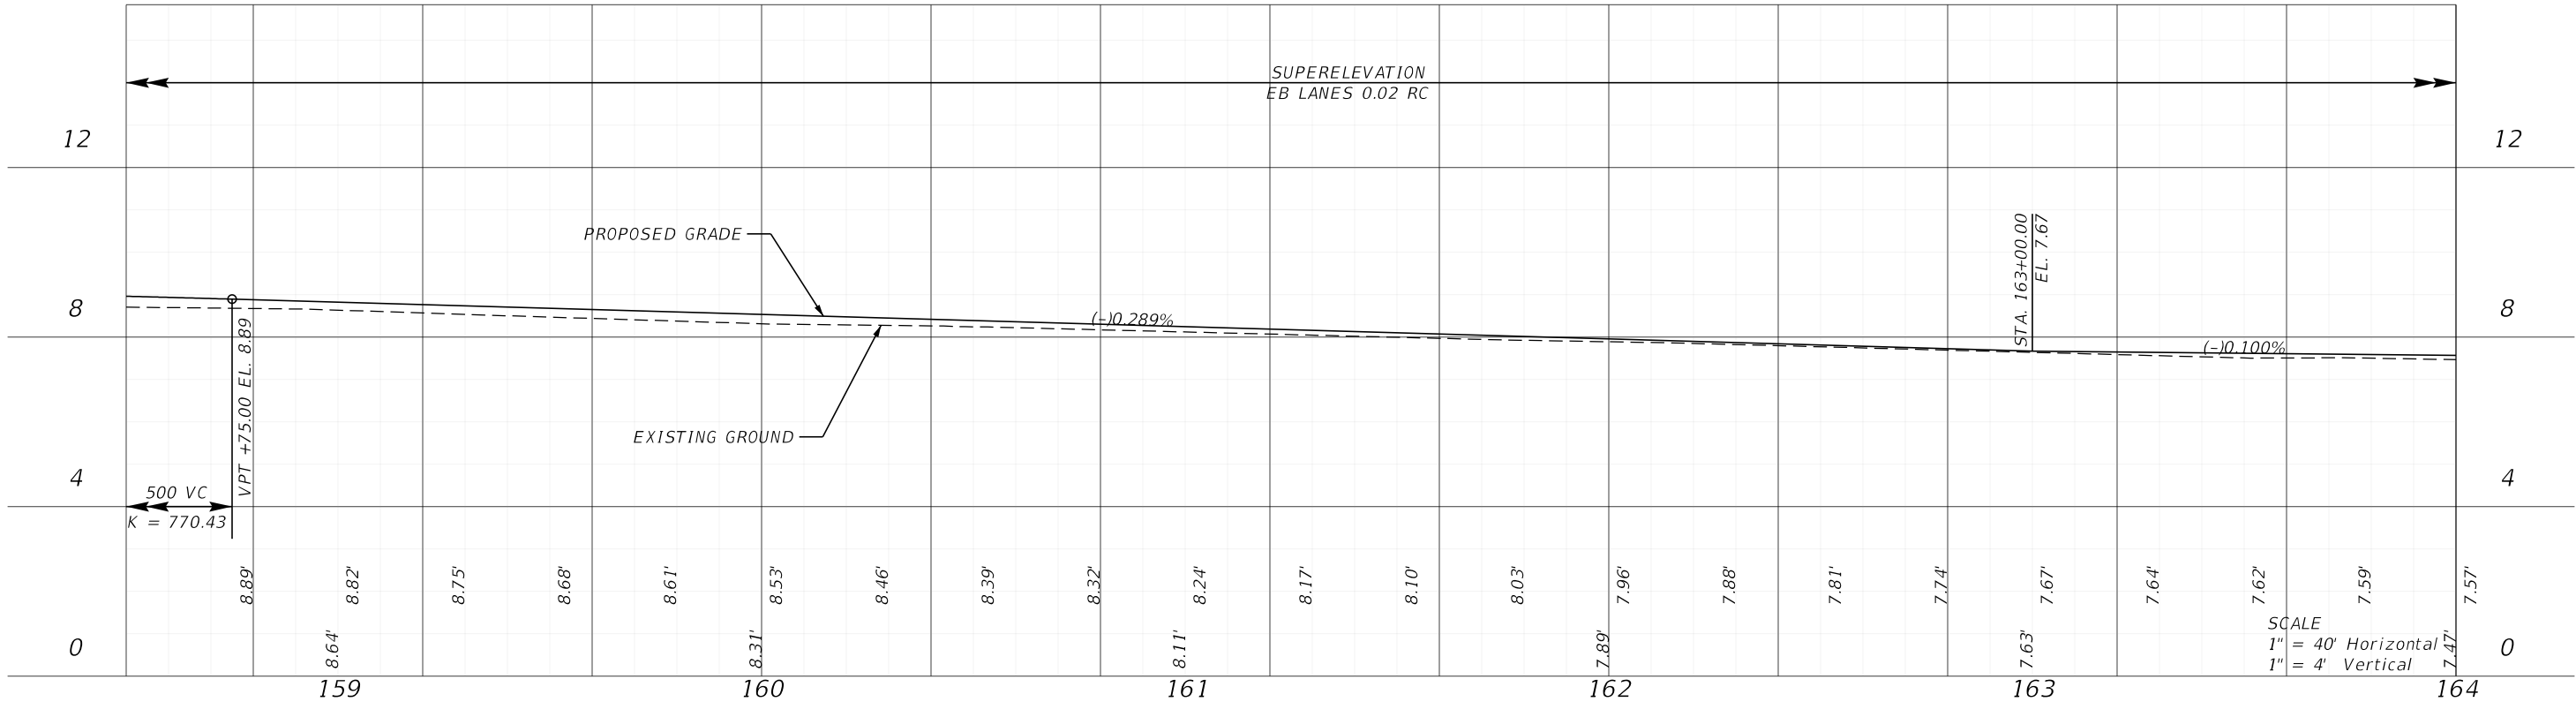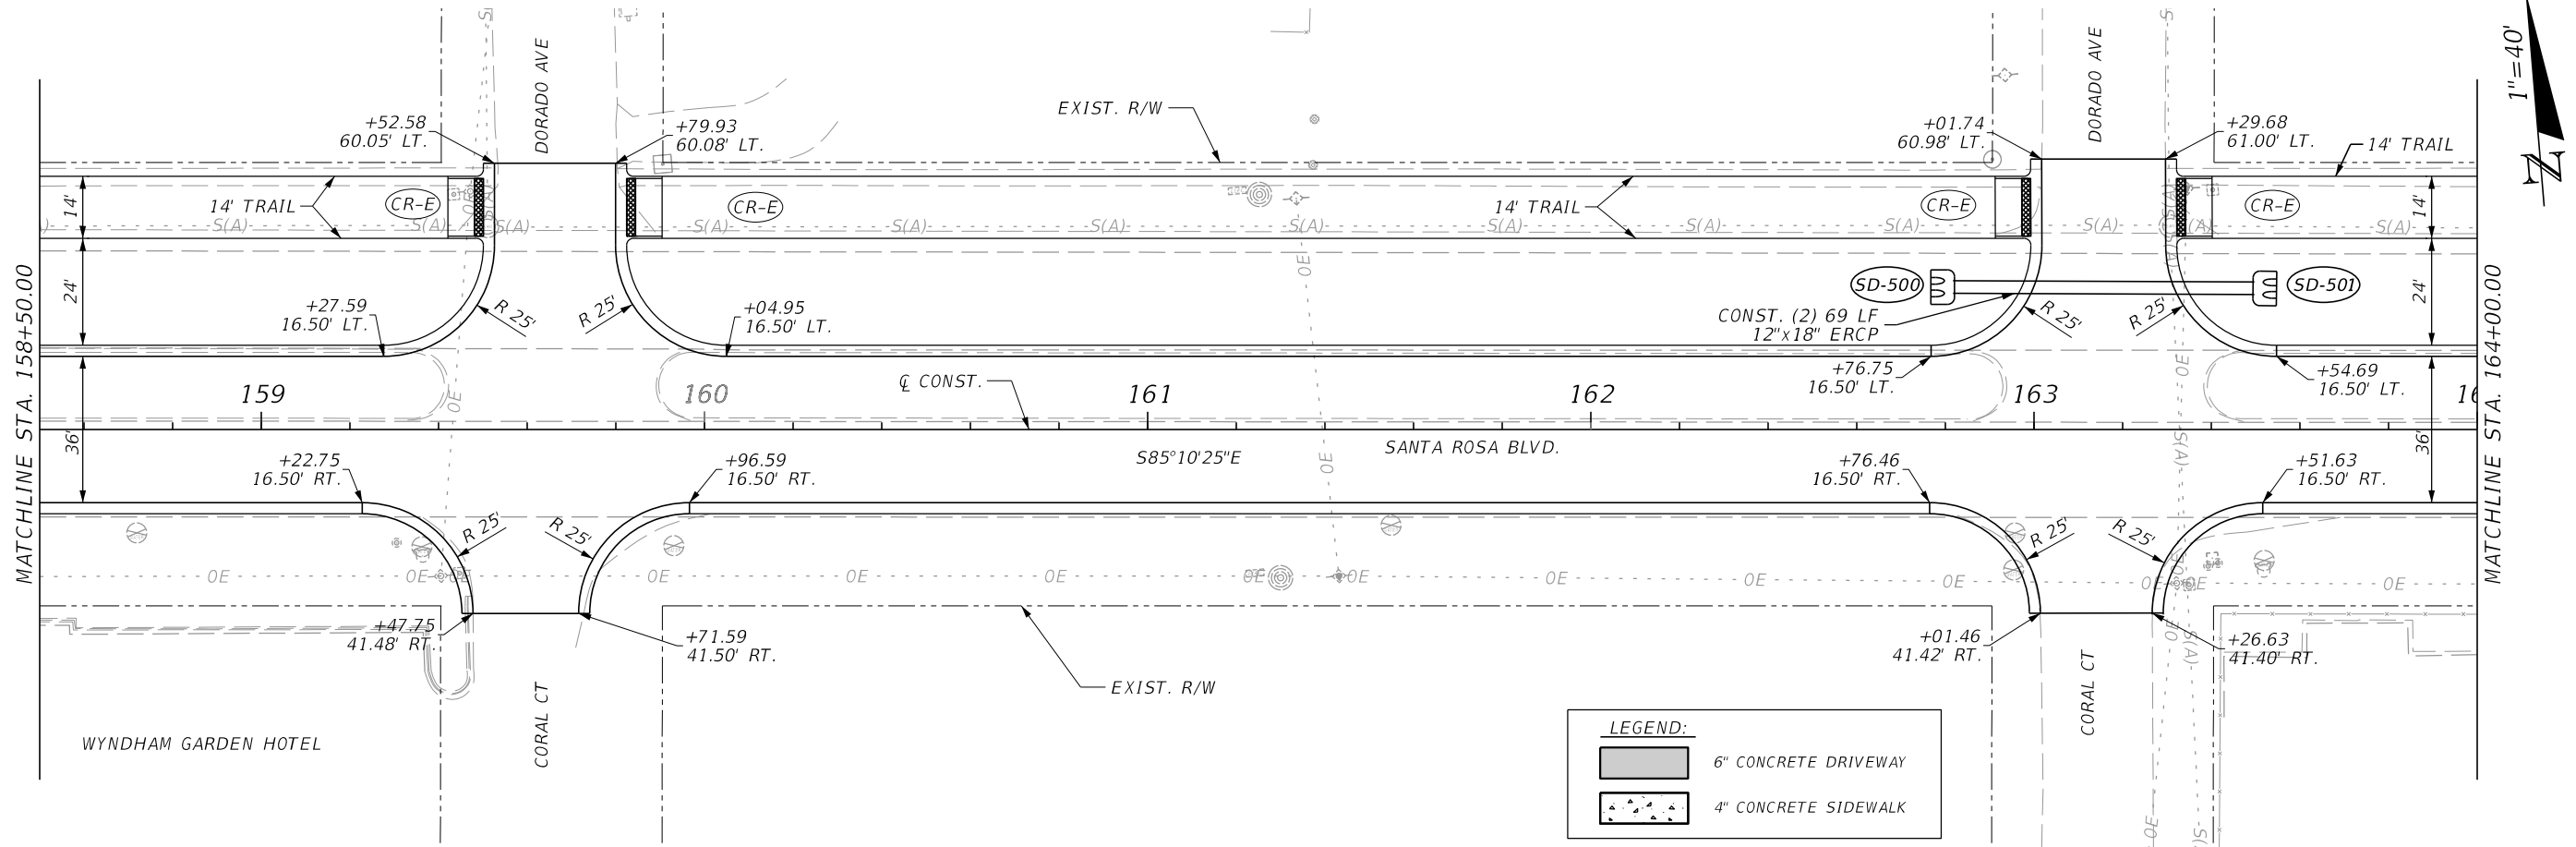

REVISIONS			
DATE	DESCRIPTION	DATE	DESCRIPTION

halff
MARK T. LLEWELLYN, JR., P.E.
LICENSE NUMBER: 80712
HALFF ASSOCIATES, INC.
TALLAHASSEE, FLORIDA 32309





OKALOOSA COUNTY
PROJECT
SANTA ROSA BOULEVARD

ROADWAY PLAN AND PROFILE
47

SHEET NO.
47


THE OFFICIAL RECORD OF THIS SHEET IS THE ELECTRONIC FILE DIGITALLY SIGNED AND SEALED UNDER RULE 61G15-23.004, F.A.C.

FOR SANTA ROSA BLVD CURVE DATA
SEE THE PROJECT LAYOUT SHEETS.

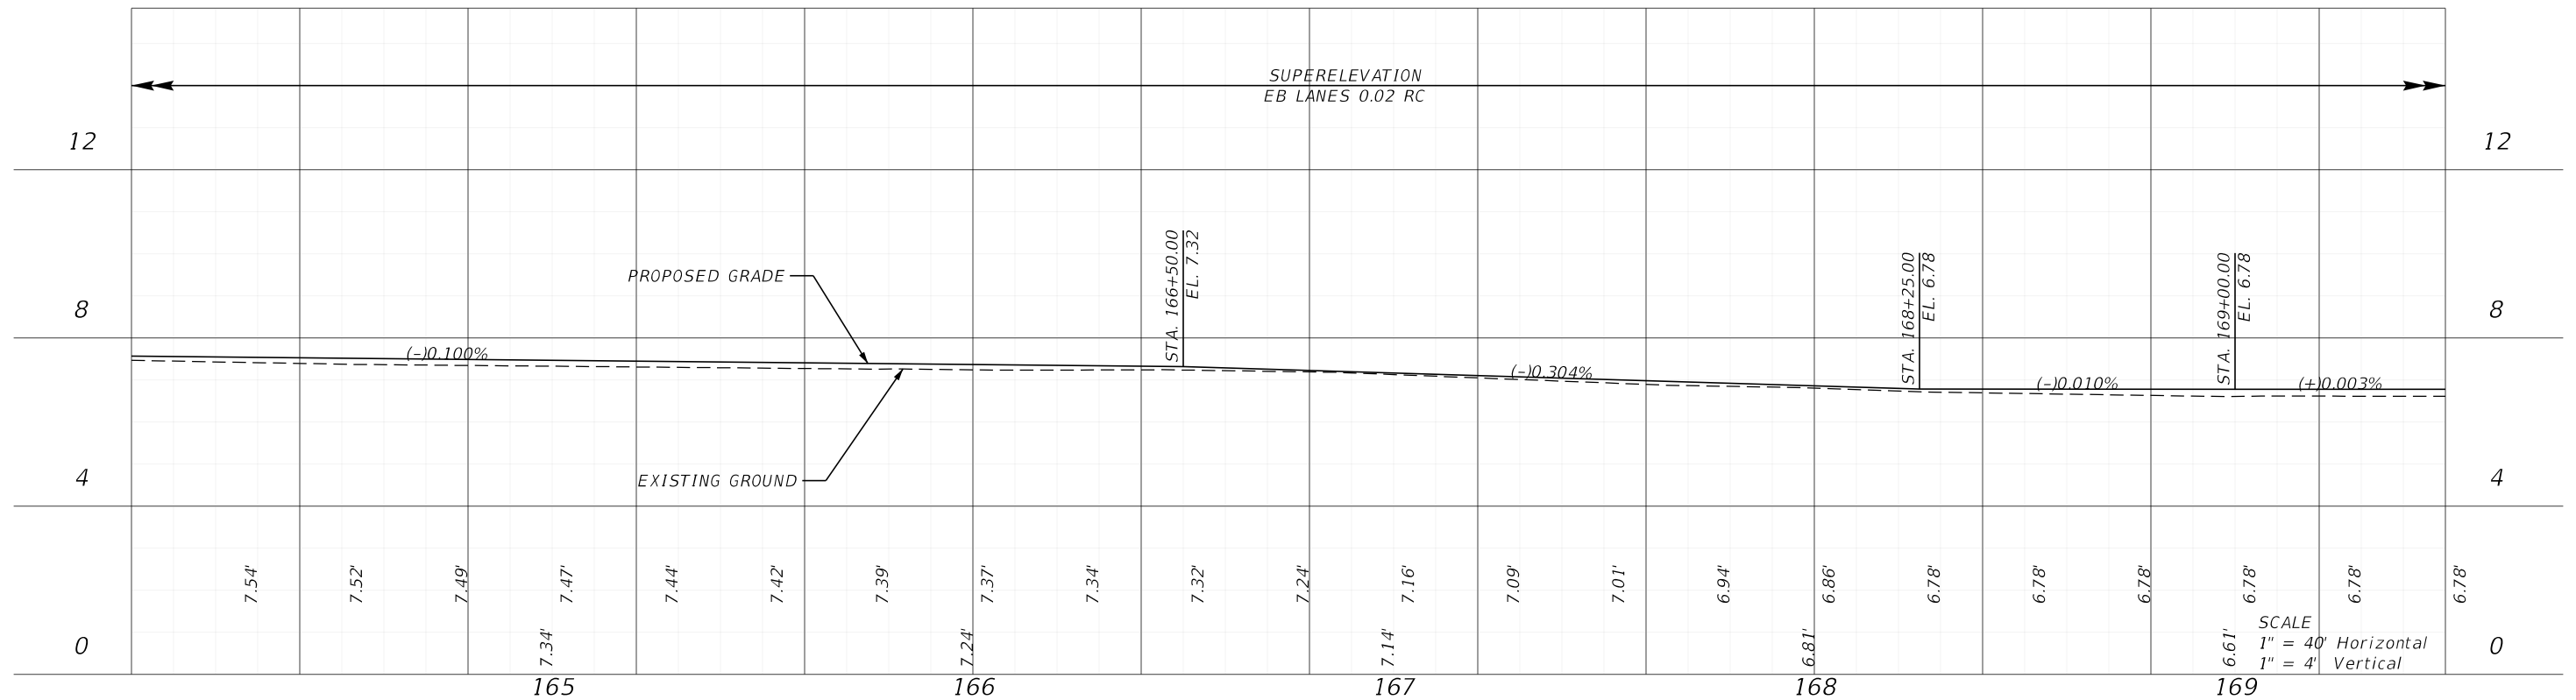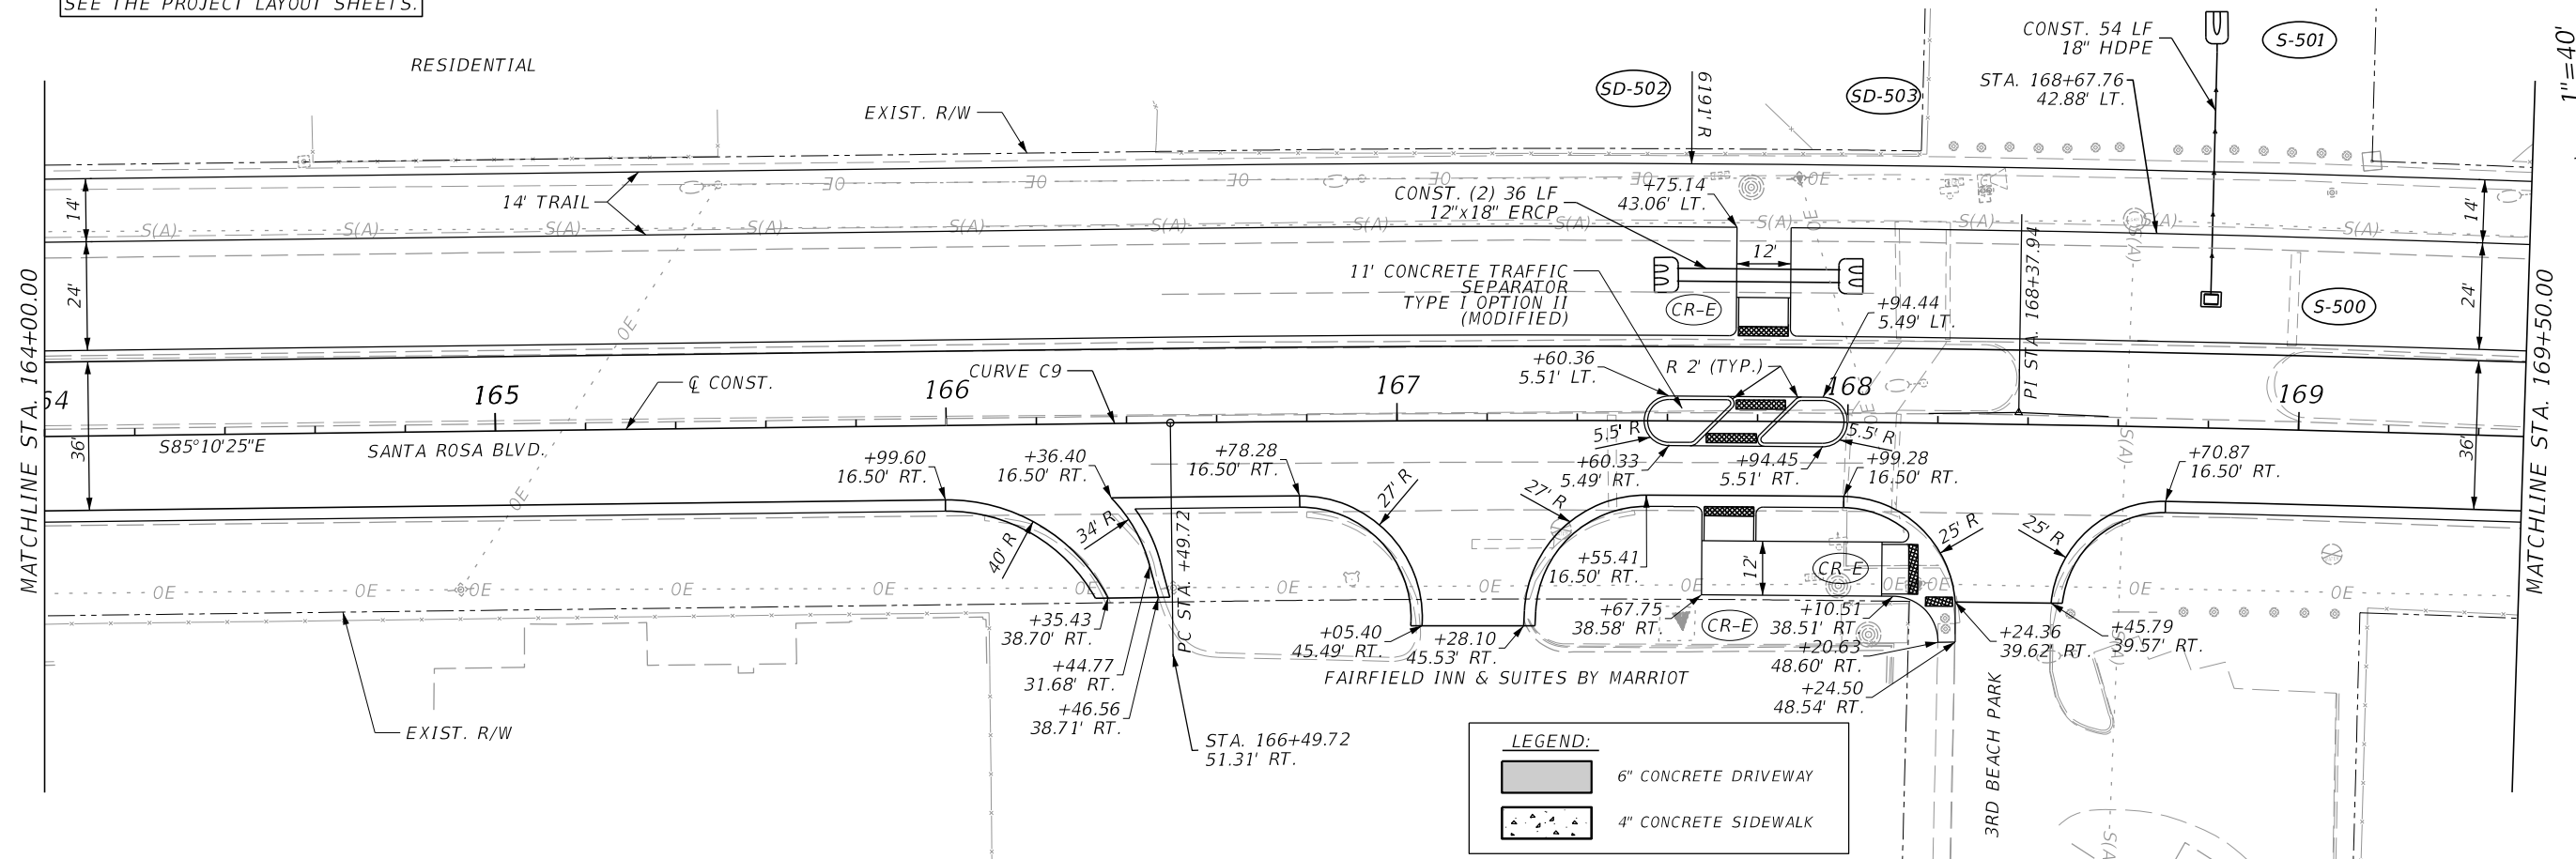

REVISIONS			
DATE	DESCRIPTION	DATE	DESCRIPTION

 **halff**
MARK T. LEWELLYN, JR., P.E.
LICENSE NUMBER: 80712
HALFF ASSOCIATES, INC.
TALLAHASSEE, FLORIDA 32309

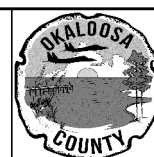

OKALOOSA COUNTY

PROJECT

SANTA ROSA BOULEVARD

ROADWAY PLAN AND PROFILE



SHEET
NO.

48

7/19/2024 5:45:53 PM ah3923
A:\42000s\42280\003\0123456789\Roadway\PLPRRD01.dgn

THE OFFICIAL RECORD OF THIS SHEET IS THE ELECTRONIC FILE DIGITALLY SIGNED AND SEALED UNDER RULE 61G15-23.004, F.A.C.

FOR SANTA ROSA BLVD CURVE DATA
SEE THE PROJECT LAYOUT SHEETS.

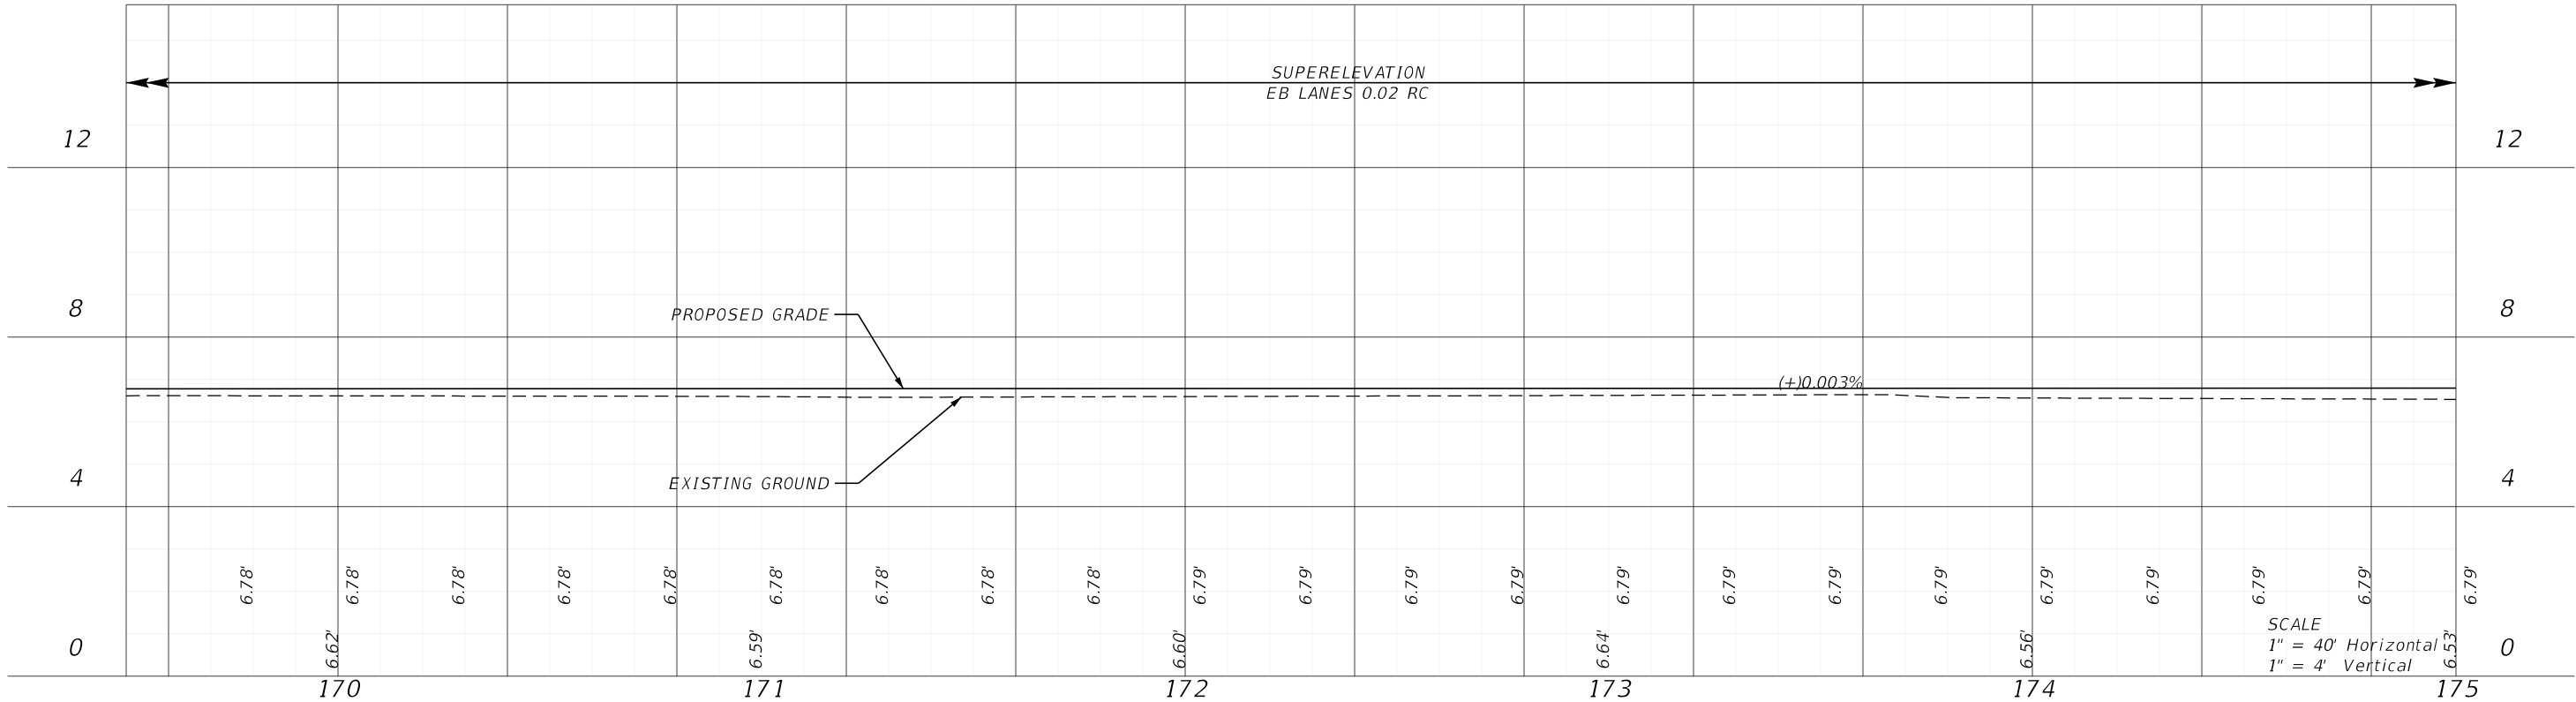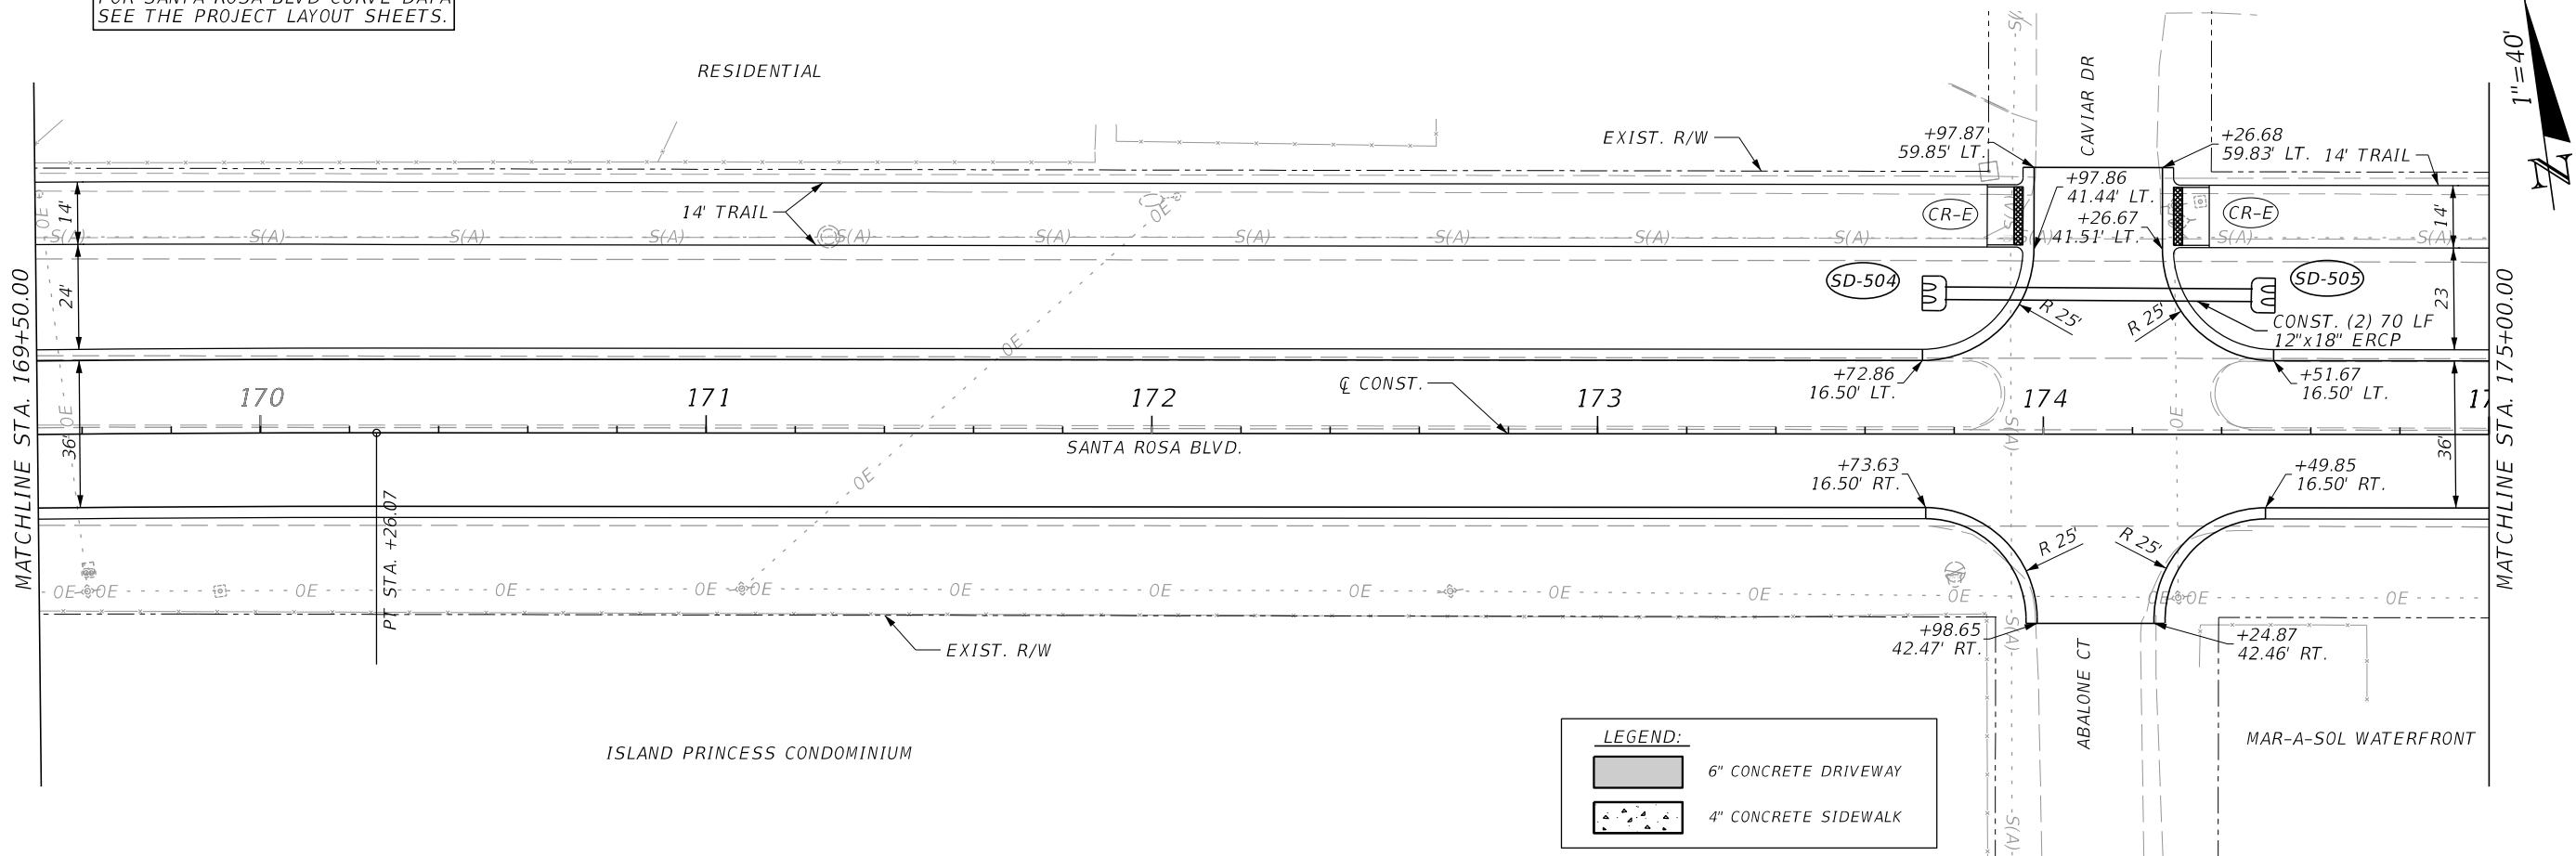

REVISIONS			
DATE	DESCRIPTION	DATE	DESCRIPTION

halff
MARK T. LLEWELLYN, JR., P.E.
LICENSE NUMBER: 80712
HALFF ASSOCIATES, INC.
TALLAHASSEE, FLORIDA 32309





OKALOOSA COUNTY
PROJECT
SANTA ROSA BOULEVARD

ROADWAY PLAN AND PROFILE
SHEET NO.
49

7/19/2024 5:45:54 PM ah3923
A:\420005\42280\003\0123456789\Roadway\PLPRRD01.dgn

THE OFFICIAL RECORD OF THIS SHEET IS THE ELECTRONIC FILE DIGITALLY SIGNED AND SEALED UNDER RULE 61G15-23.004, F.A.C.

7/19/2024 5:46:54 PM ah3923
A:\420005\42280\003\0123456789\Roadway\PLPRD01.dgn

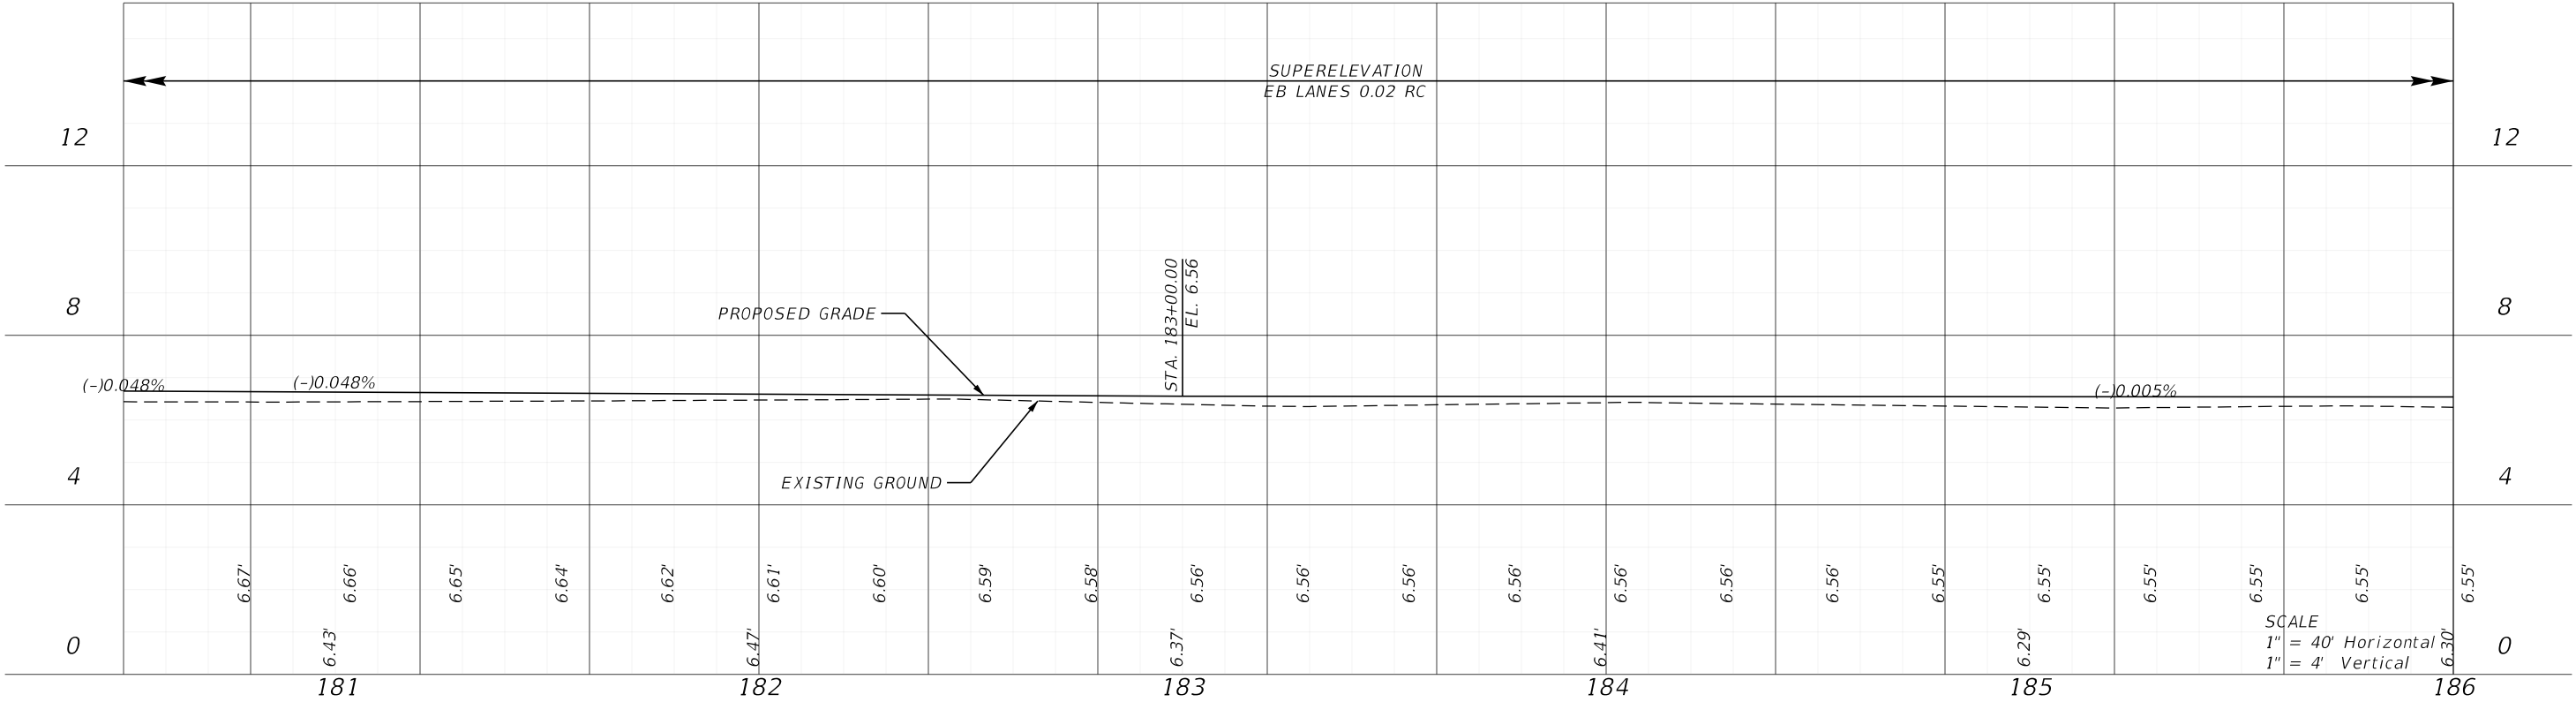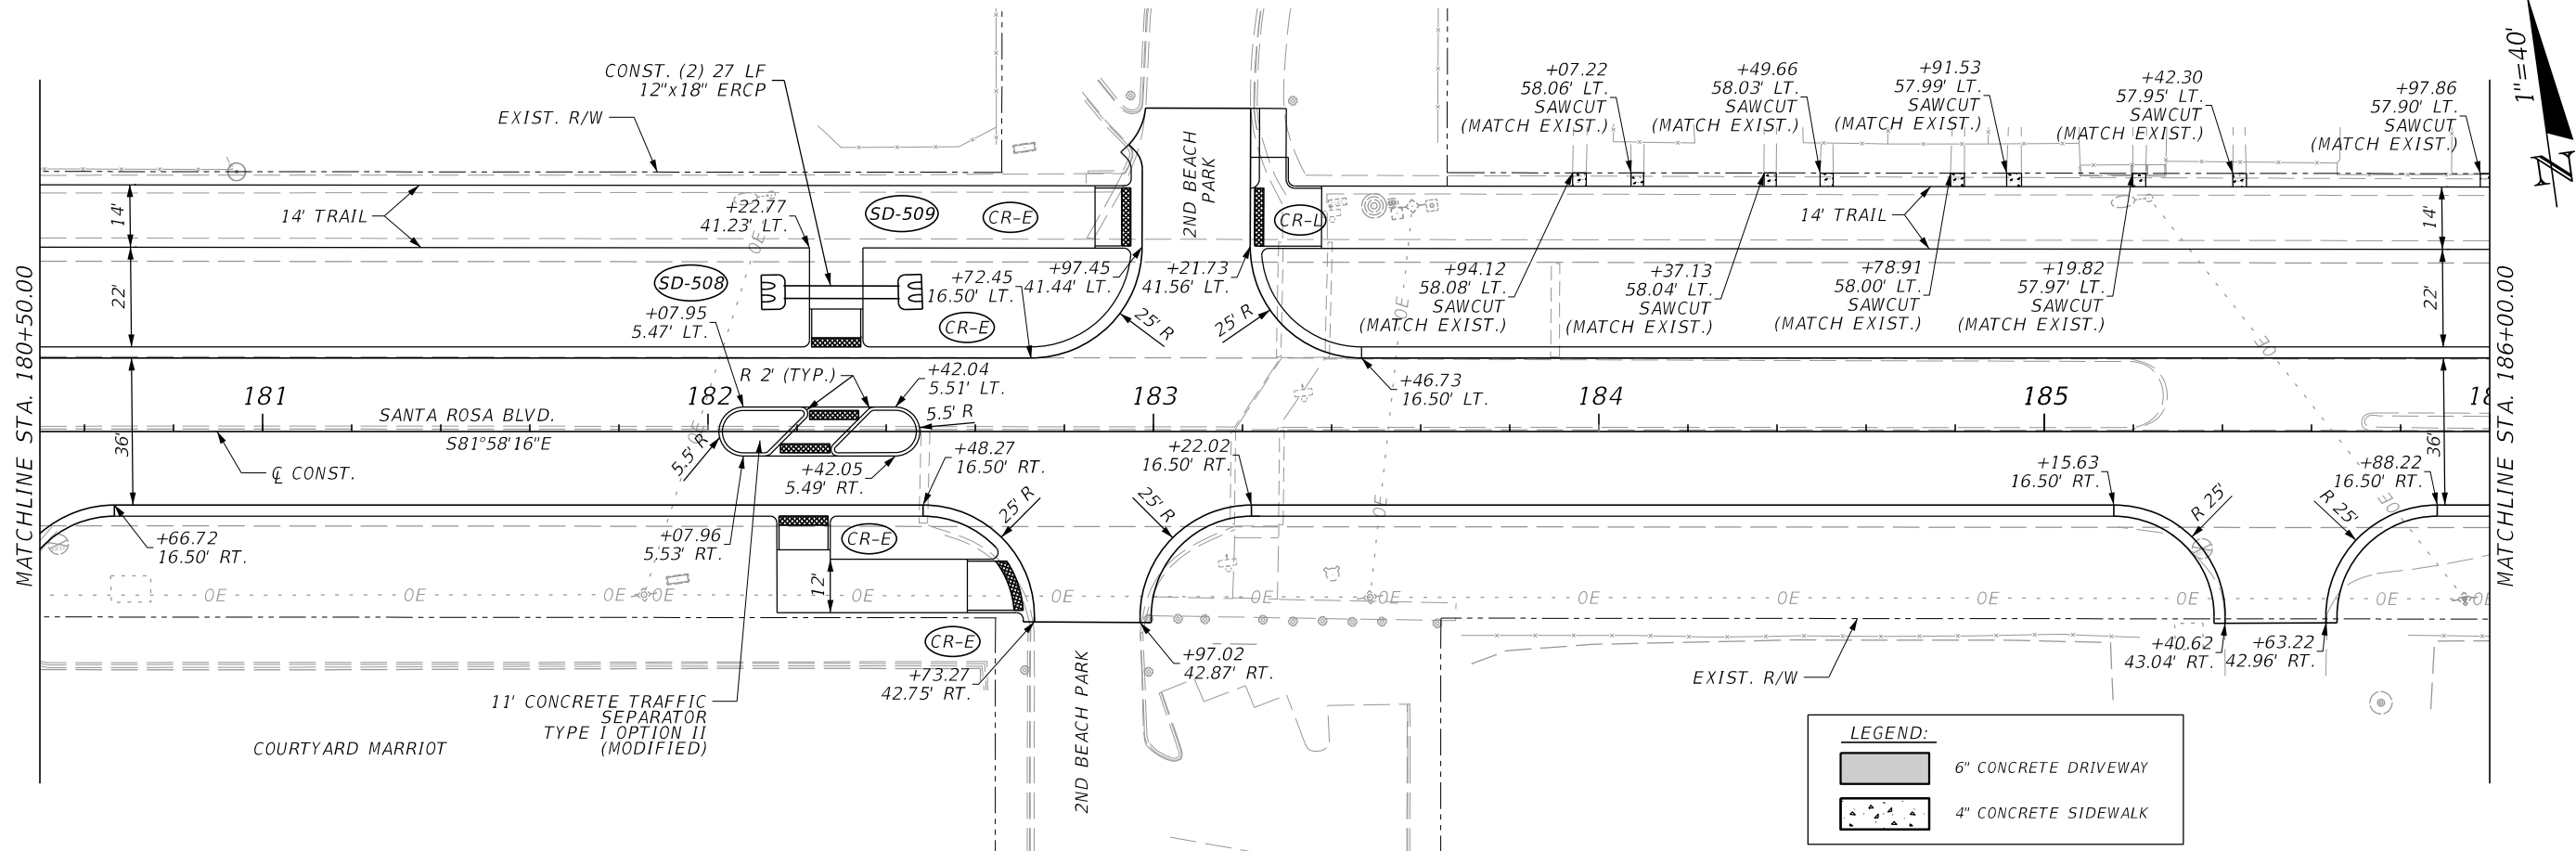

REVISIONS			
DATE	DESCRIPTION	DATE	DESCRIPTION



MARK T. LEWELLYN, JR., P.E.
LICENSE NUMBER: 80712
HALFF ASSOCIATES, INC.
TALLAHASSEE, FLORIDA 32309





OKALOOSA COUNTY
PROJECT
SANTA ROSA BOULEVARD

ROADWAY PLAN AND PROFILE

51

THE OFFICIAL RECORD OF THIS SHEET IS THE ELECTRONIC FILE DIGITALLY SIGNED AND SEALED UNDER RULE 61G15-23.004, F.A.C.

7/19/2024 5:46:55 PM ah3923
A:\420005\42280\003\0123456789\Roadway\PLPRRD01.dgn

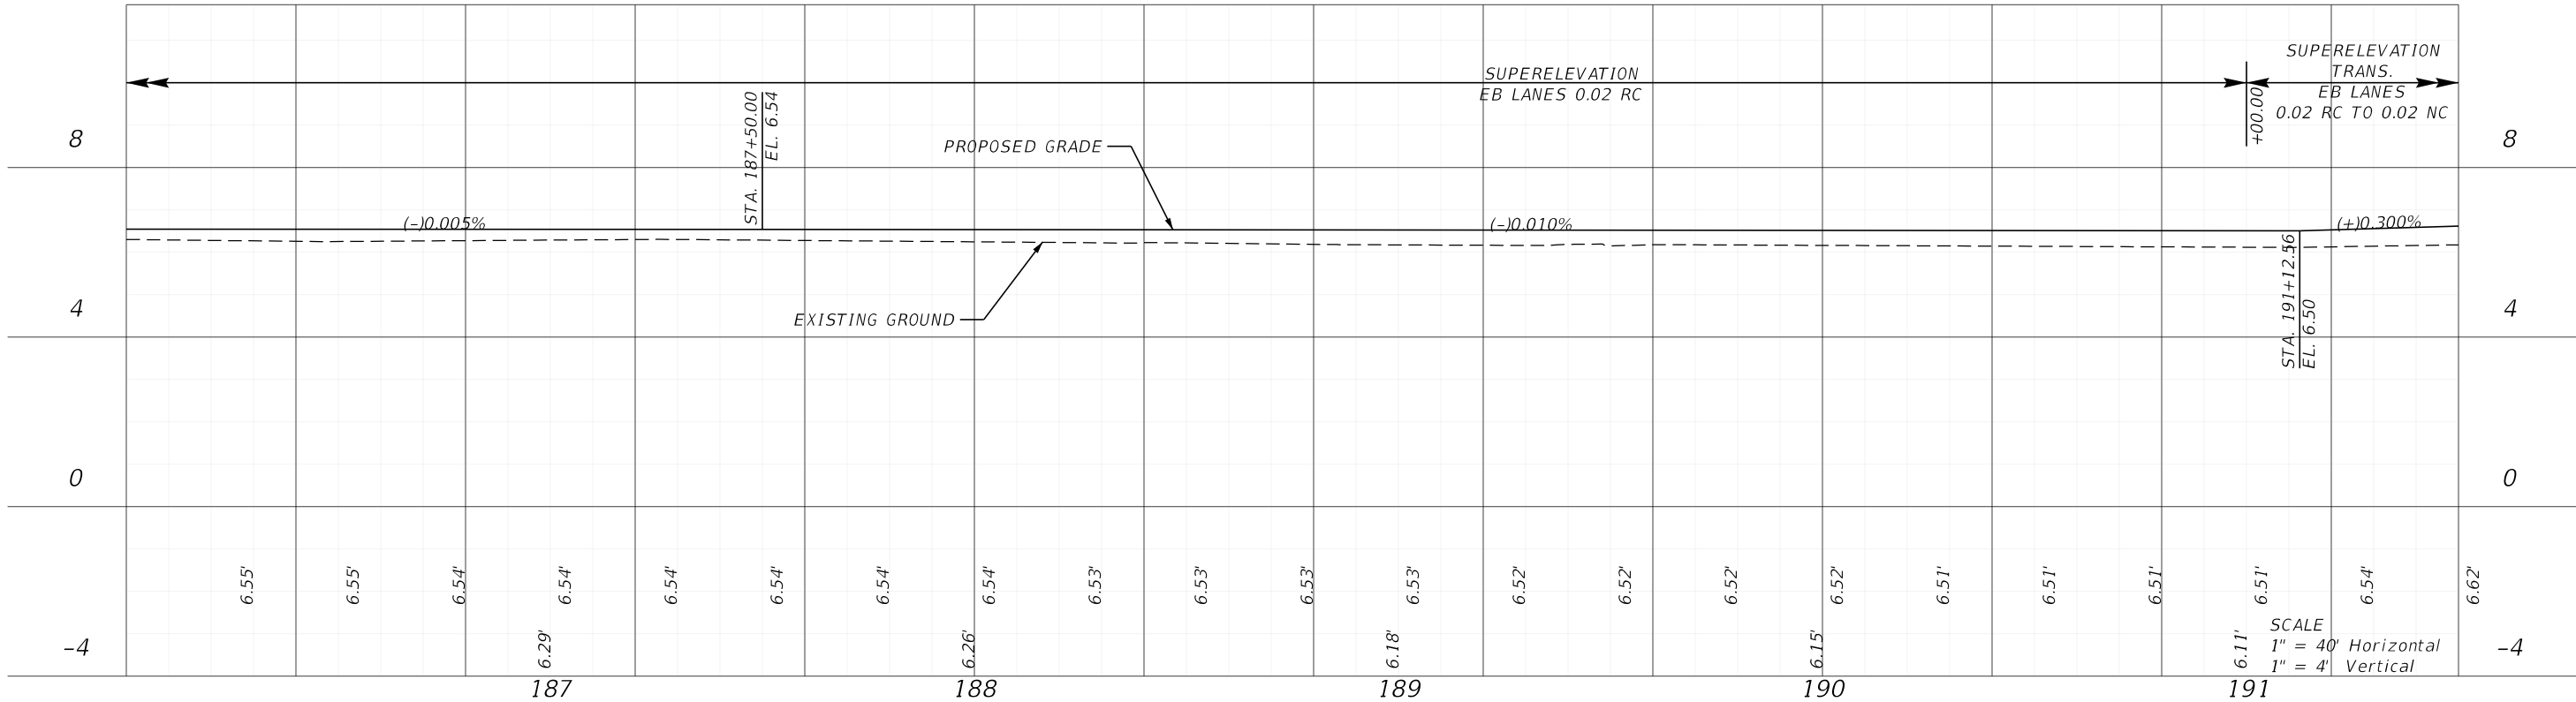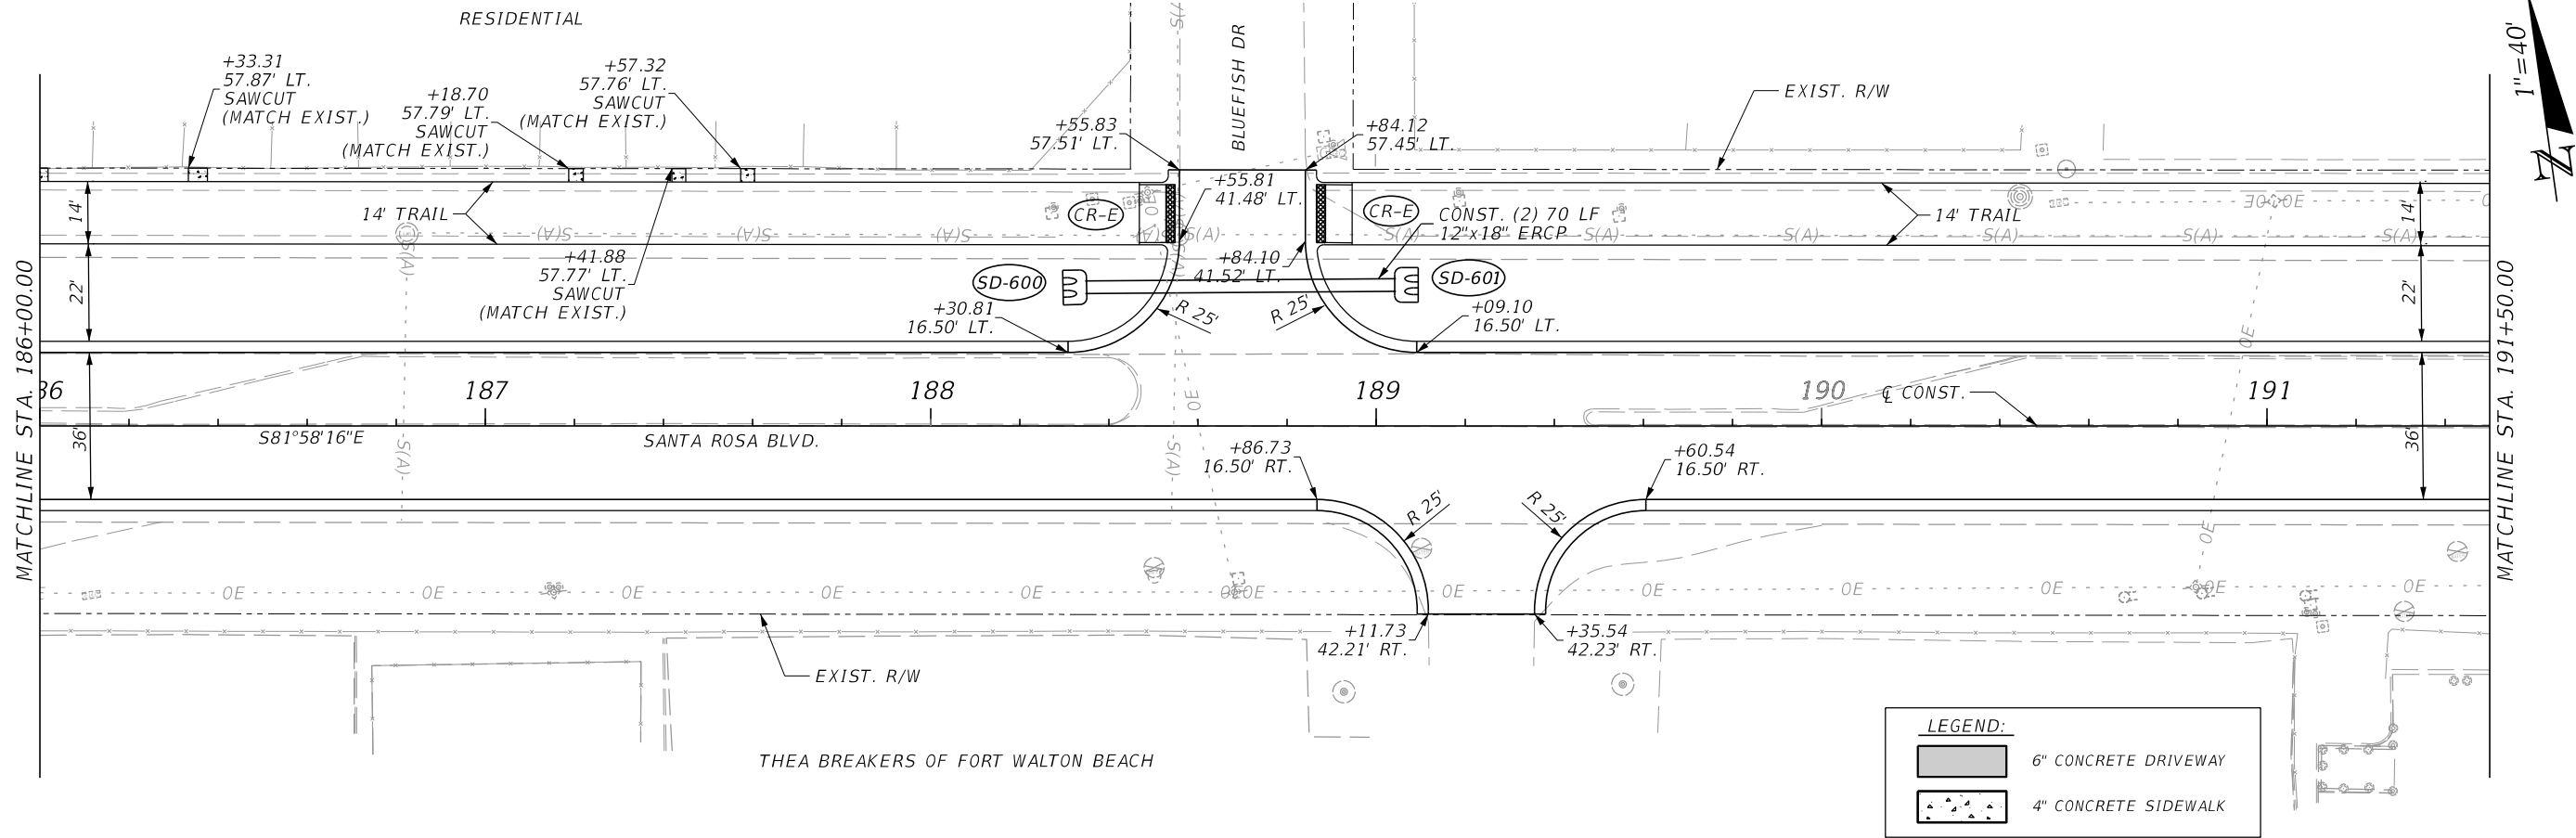

REVISIONS			
DATE	DESCRIPTION	DATE	DESCRIPTION

halff
MARK T. LLEWELLYN, JR., P.E.
LICENSE NUMBER: 80712
HALFF ASSOCIATES, INC.
TALLAHASSEE, FLORIDA 32309





OKALOOSA COUNTY
PROJECT
SANTA ROSA BOULEVARD

ROADWAY PLAN AND PROFILE
SHEET NO.
52


THE OFFICIAL RECORD OF THIS SHEET IS THE ELECTRONIC FILE DIGITALLY SIGNED AND SEALED UNDER RULE 61G15-23.004, F.A.C.

FOR SANTA ROSA BLVD CURVE DATA
SEE THE PROJECT LAYOUT SHEETS.

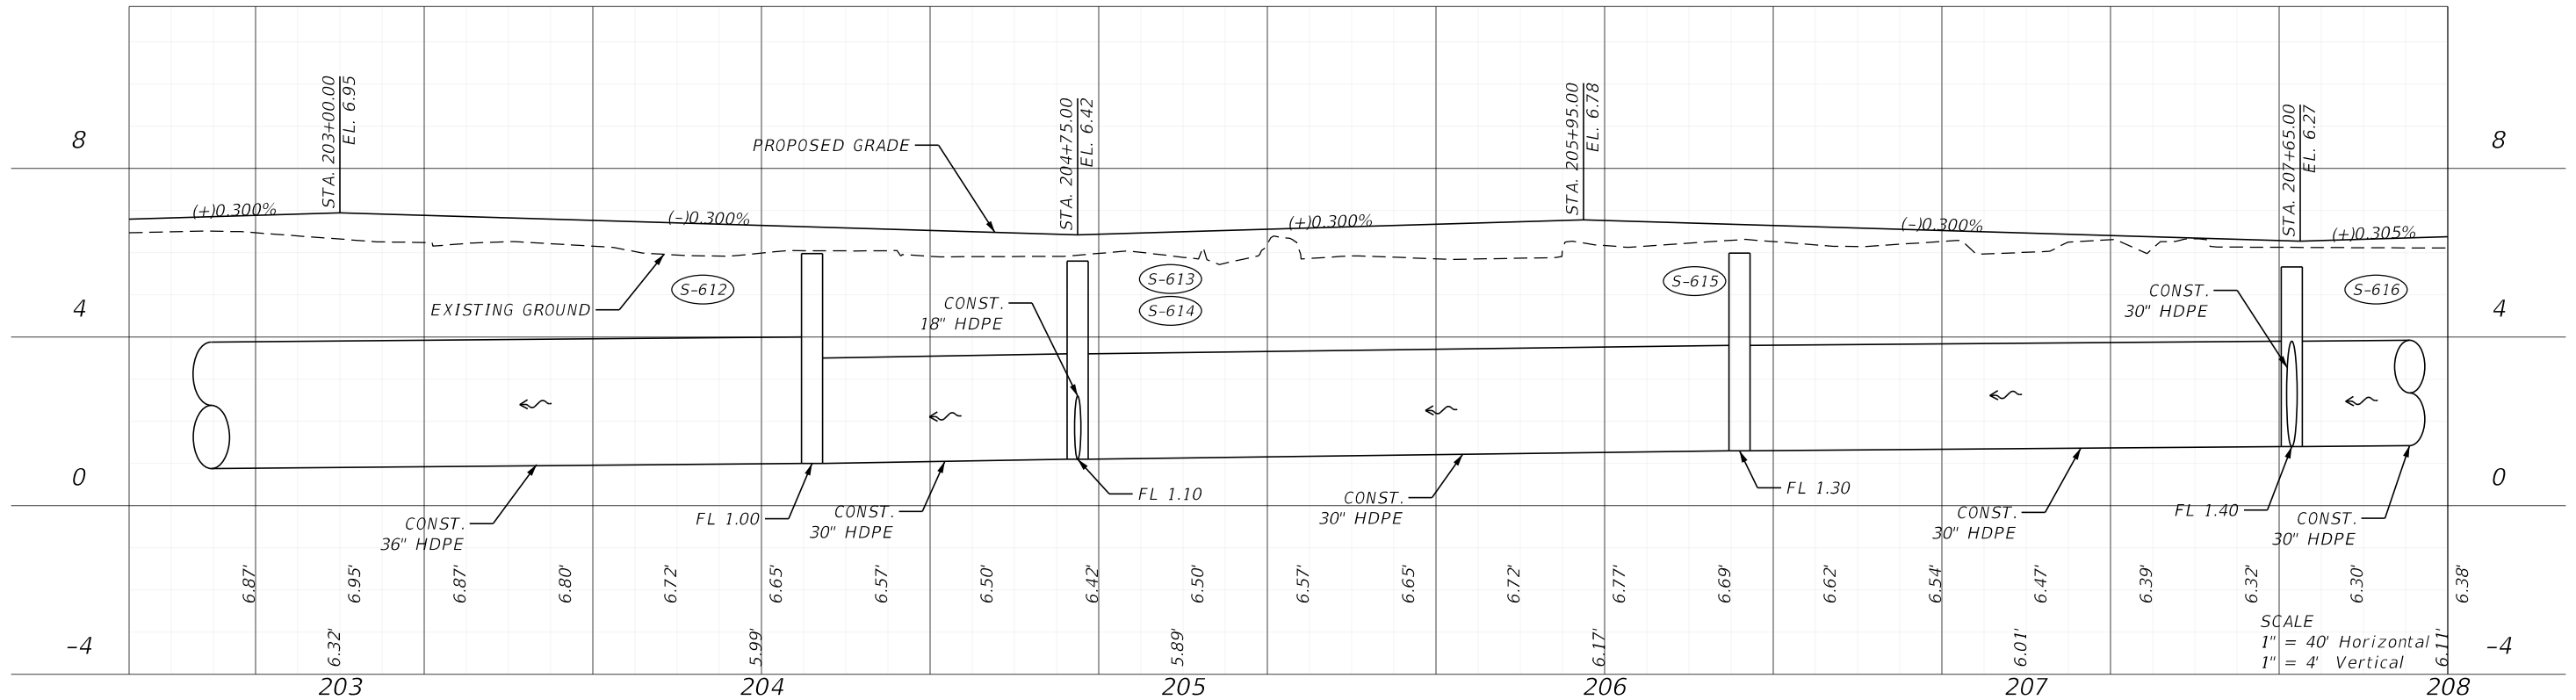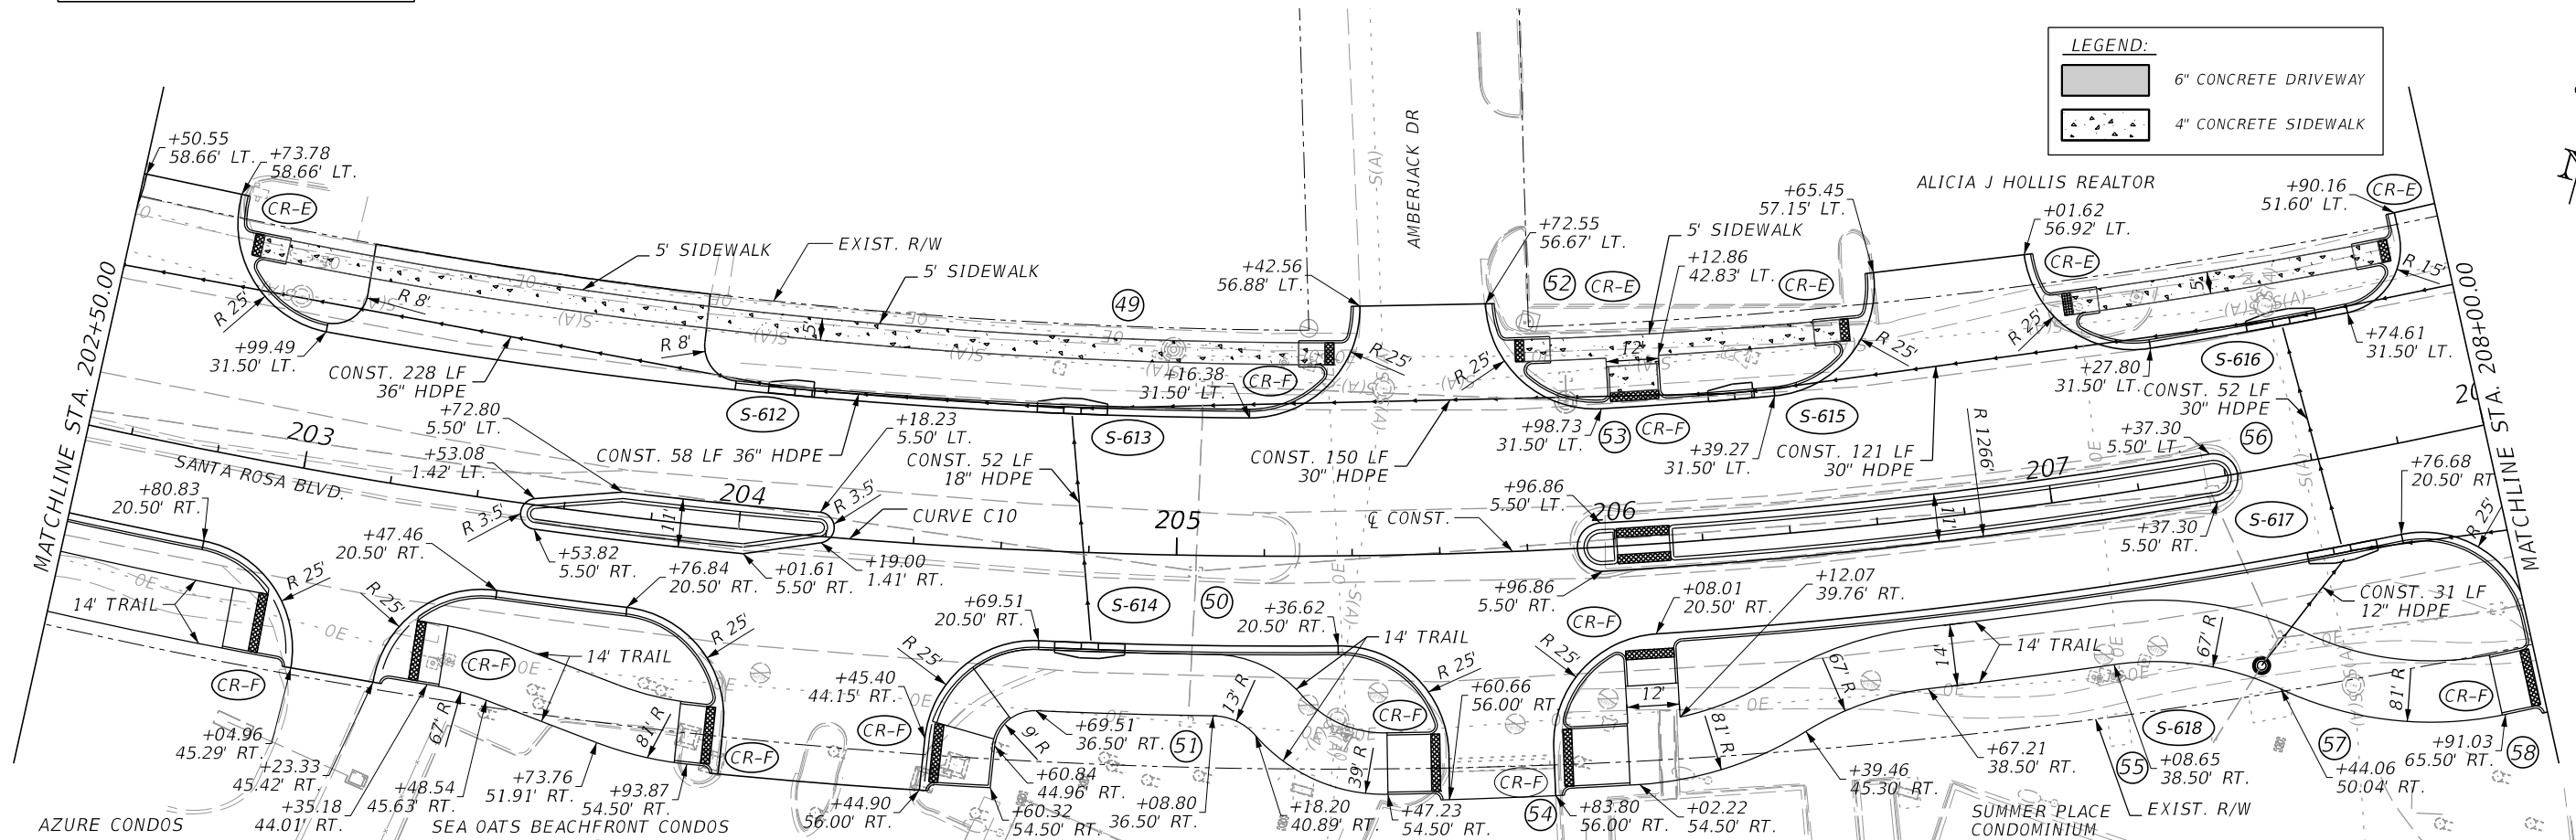

REVISIONS			
DATE	DESCRIPTION	DATE	DESCRIPTION

halff
MARK T. LLEWELLYN, JR., P.E.
LICENSE NUMBER: 80712
HALFF ASSOCIATES, INC.
TALLAHASSEE, FLORIDA 32309

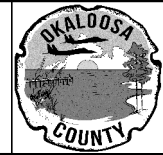

OKALOOSA COUNTY
PROJECT
SANTA ROSA BOULEVARD

ROADWAY PLAN AND PROFILE
SHEET NO.
55

THE OFFICIAL RECORD OF THIS SHEET IS THE ELECTRONIC FILE DIGITALLY SIGNED AND SEALED UNDER RULE 61G15-23.004, F.A.C.

FOR SANTA ROSA BLVD CURVE DATA
SEE THE PROJECT LAYOUT SHEETS.



AJ'S OYSTER SHANTY

CASH'S LIQUORS

JAMES F. HOOK PUBLIC
SAFETY CENTER - FIRE
STATION 4

**NOTE: END PROJECT/END CONSTRUCTION SUBJECT TO CHANGE AND MAY BE DEPENDENT UPON CONSTRUCTION TIMING WITH BROOKS BRIDGE PROJECT.*


1"=40'

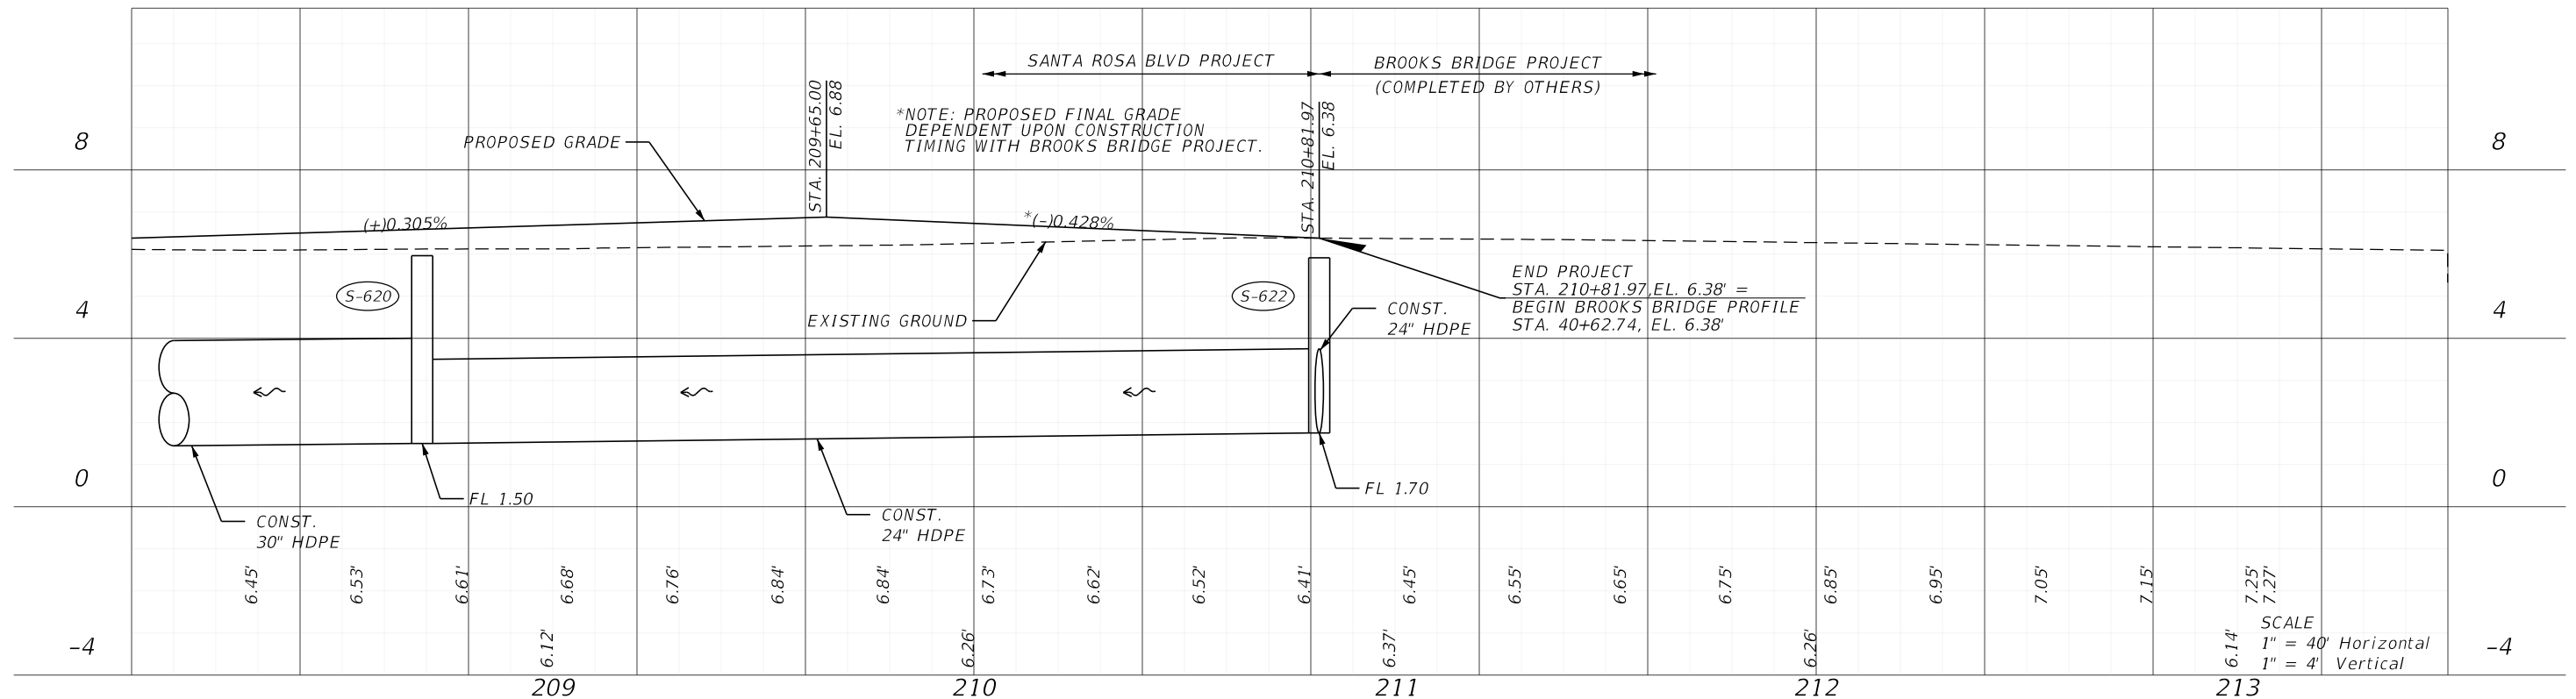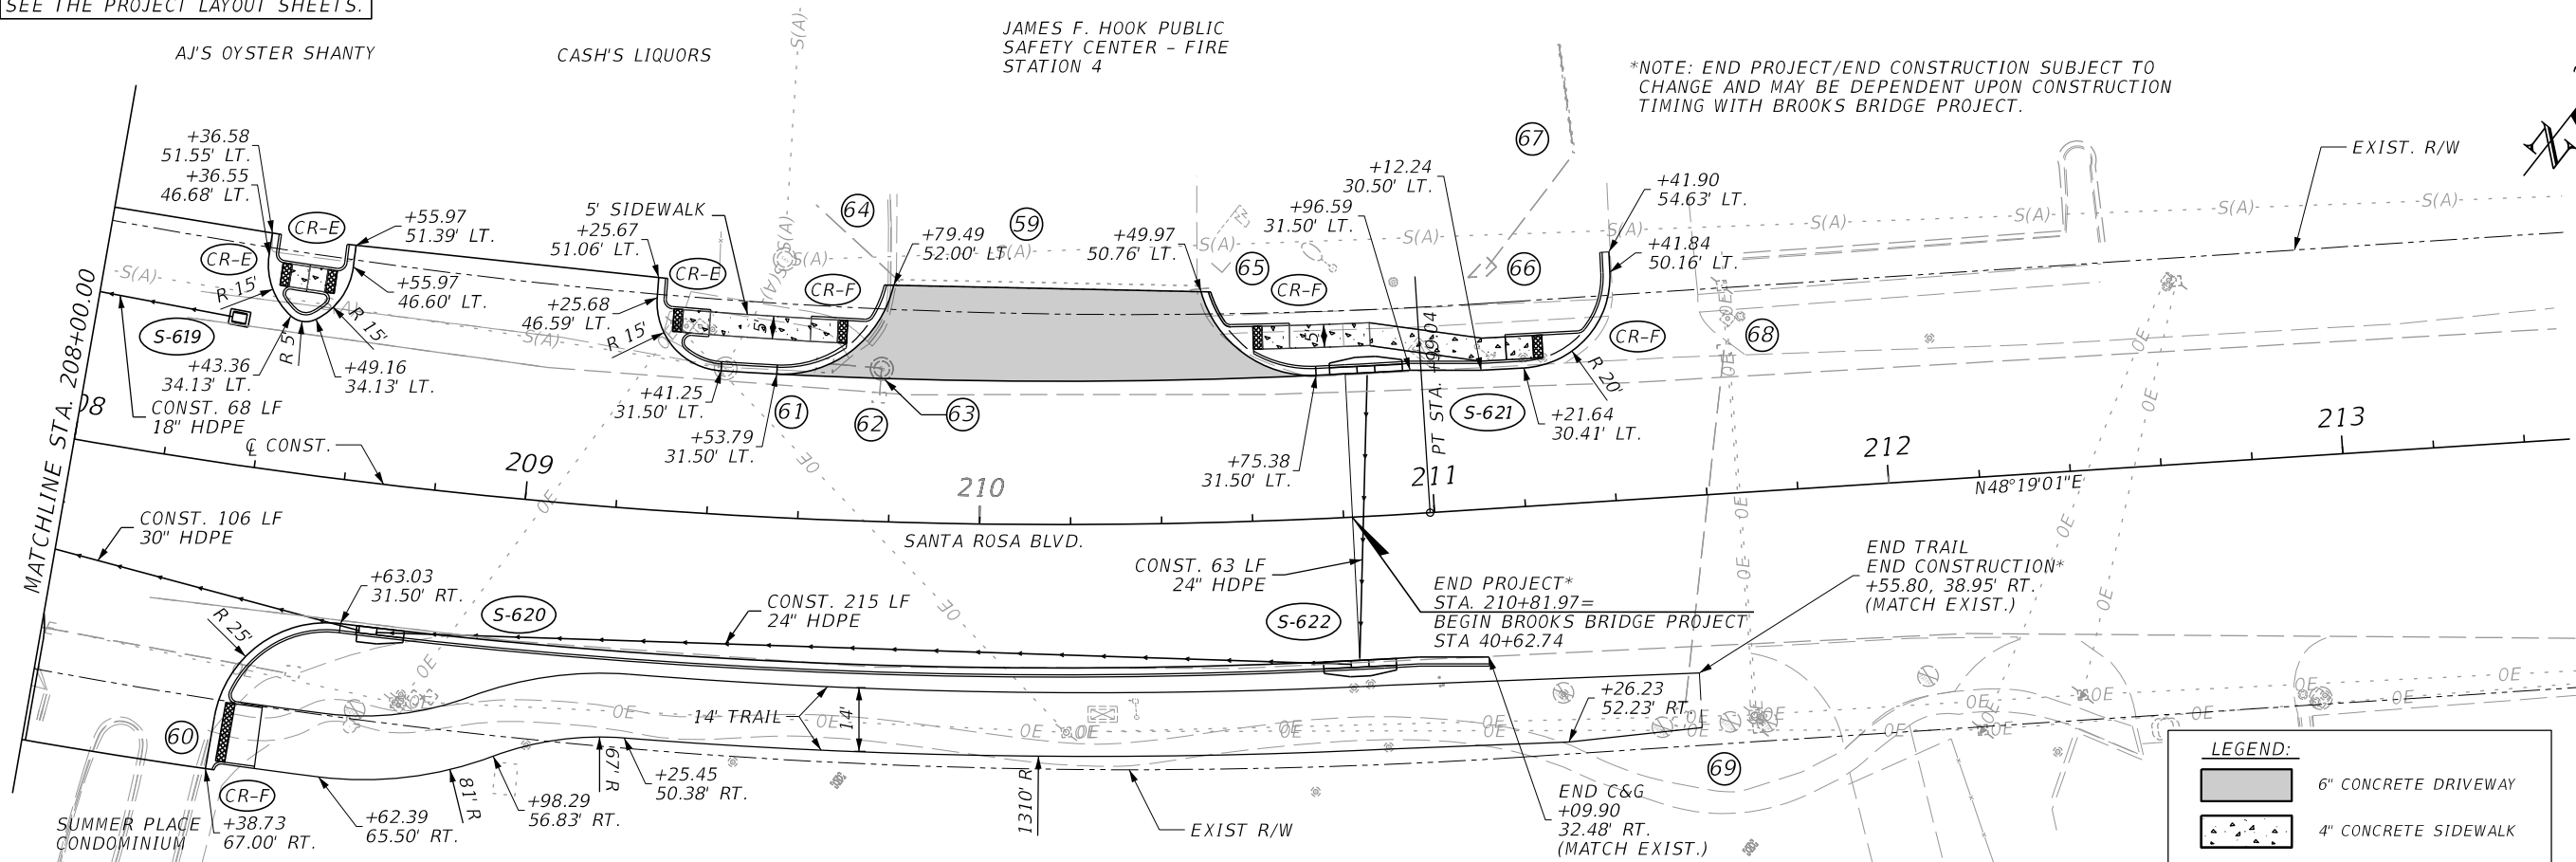

REVISIONS			
DATE	DESCRIPTION	DATE	DESCRIPTION



halff
 MARK T. LLEWELLYN, JR., P.E.
 LICENSE NUMBER: 80712
 HALFF ASSOCIATES, INC.
 TALLAHASSEE, FLORIDA 32309

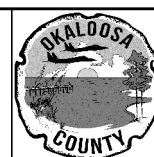

OKALOOSA COUNTY

PROJECT

SANTA ROSA BOULEVARD



ROADWAY PLAN AND PROFILE

SHEET
NO.

56

7/19/2024 5:47:00 PM ah3923
A:\420005\42280\003\0123456789\Roadway\PLPRD01.dgn

THE OFFICIAL RECORD OF THIS SHEET IS THE ELECTRONIC FILE DIGITALLY SIGNED AND SEALED UNDER RULE 61G15-23.004, F.A.C.

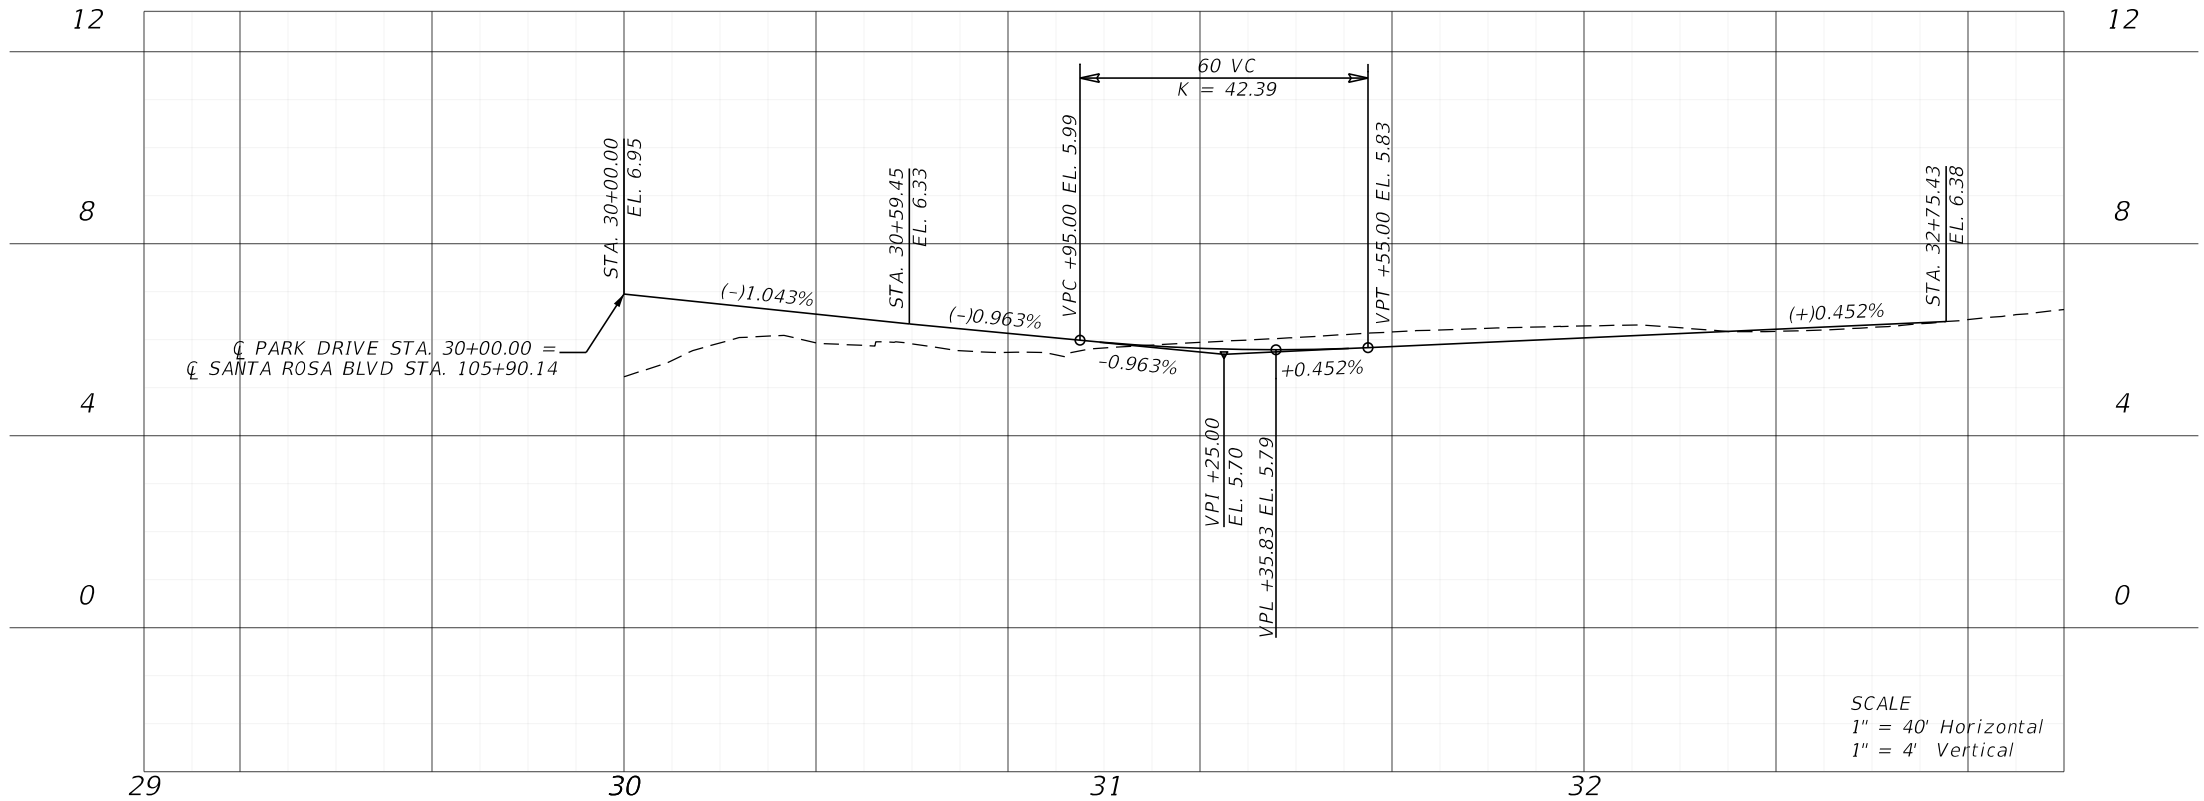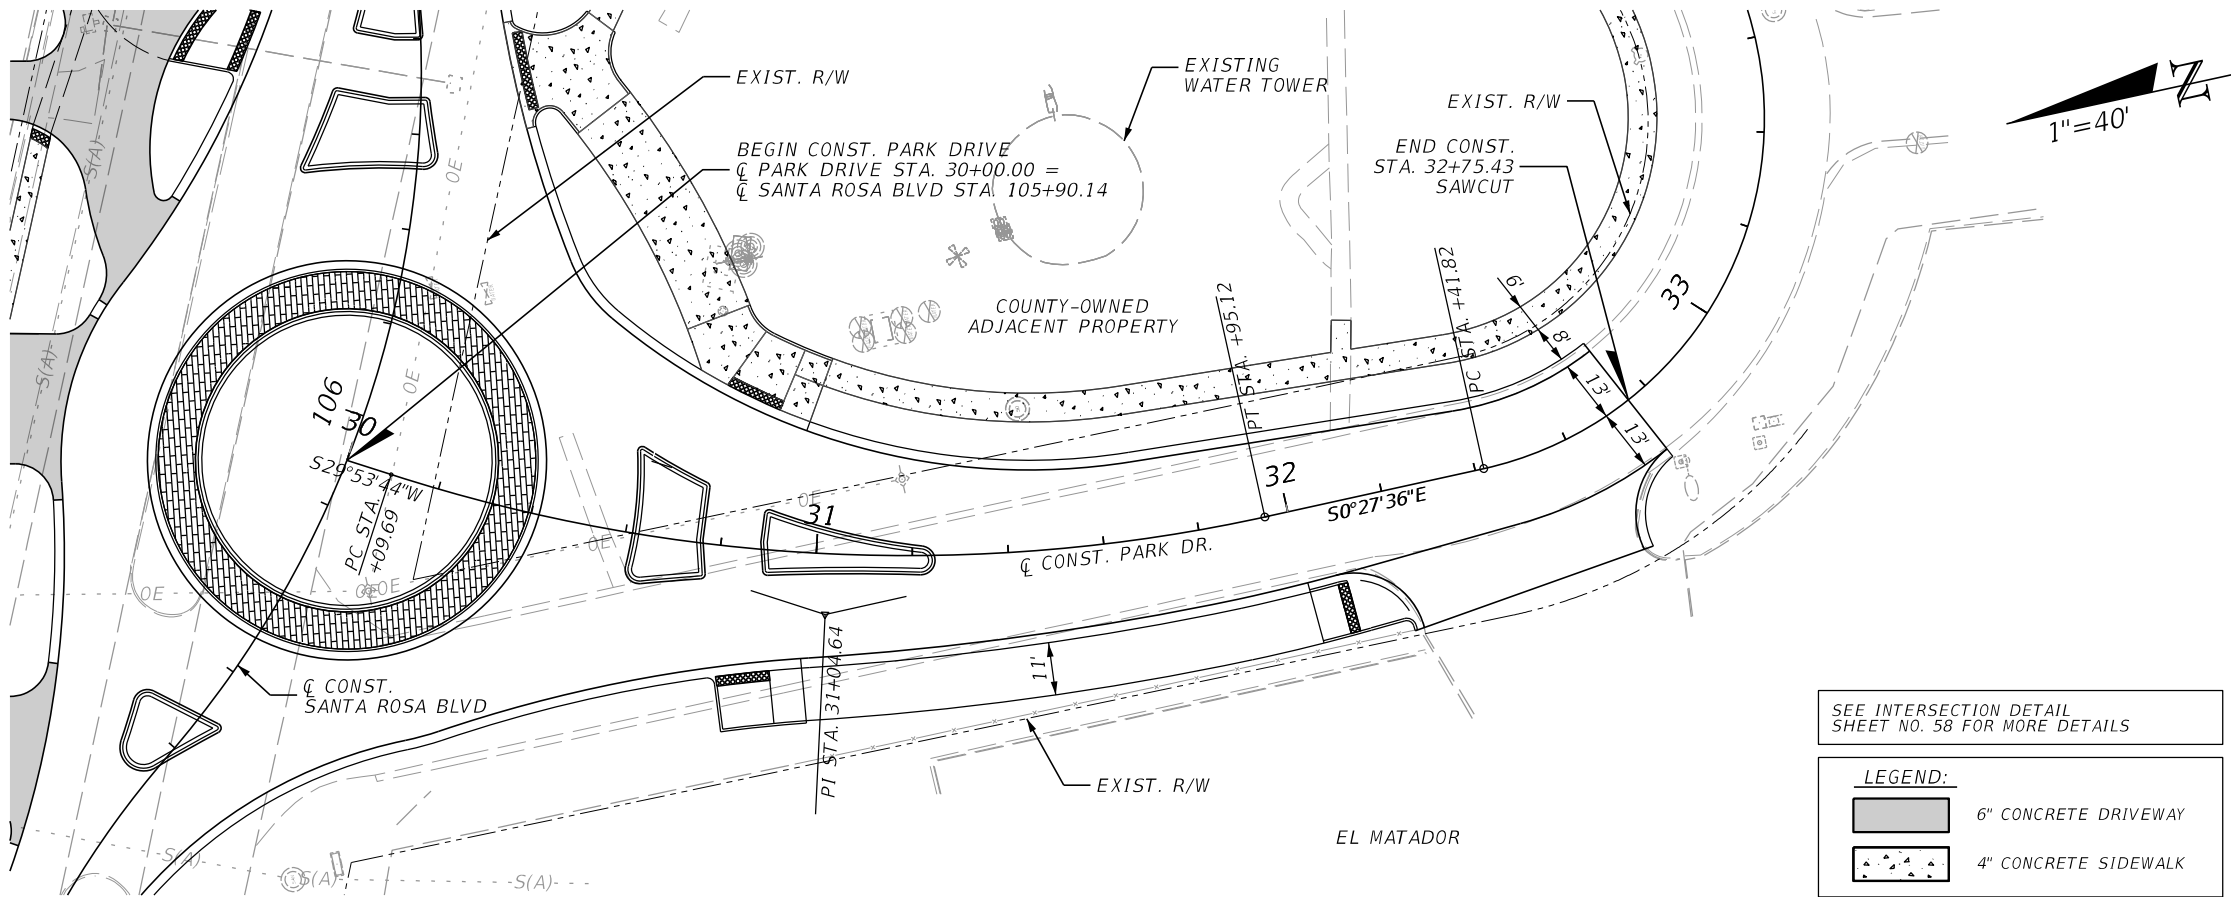

SCALE
1" = 40' Horizontal
1" = 4' Vertical

REVISIONS			
DATE	DESCRIPTION	DATE	DESCRIPTION

halff
MARK T. LLEWELLYN, JR., P.E.
LICENSE NUMBER: 80712
HALFF ASSOCIATES, INC.
TALLAHASSEE, FLORIDA 32309



OKALOOSA COUNTY
PROJECT
SANTA ROSA BOULEVARD


ROADWAY PLAN AND PROFILE
PARK DRIVE

SHEET NO.
57

7/19/2024 6:36:11 PM ah3923
A:\420005\42280\003\0123456789\Roadway\PLPRRD01.dgn

THE OFFICIAL RECORD OF THIS SHEET IS THE ELECTRONIC FILE DIGITALLY SIGNED AND SEALED UNDER RULE 61G15-23.004, F.A.C.

7/19/2024 5:47:03 PM ah3923
\\halff.ad\p2a\avo\420005\42280\003\0123456789\Roadway\PLPRRD01.dgn

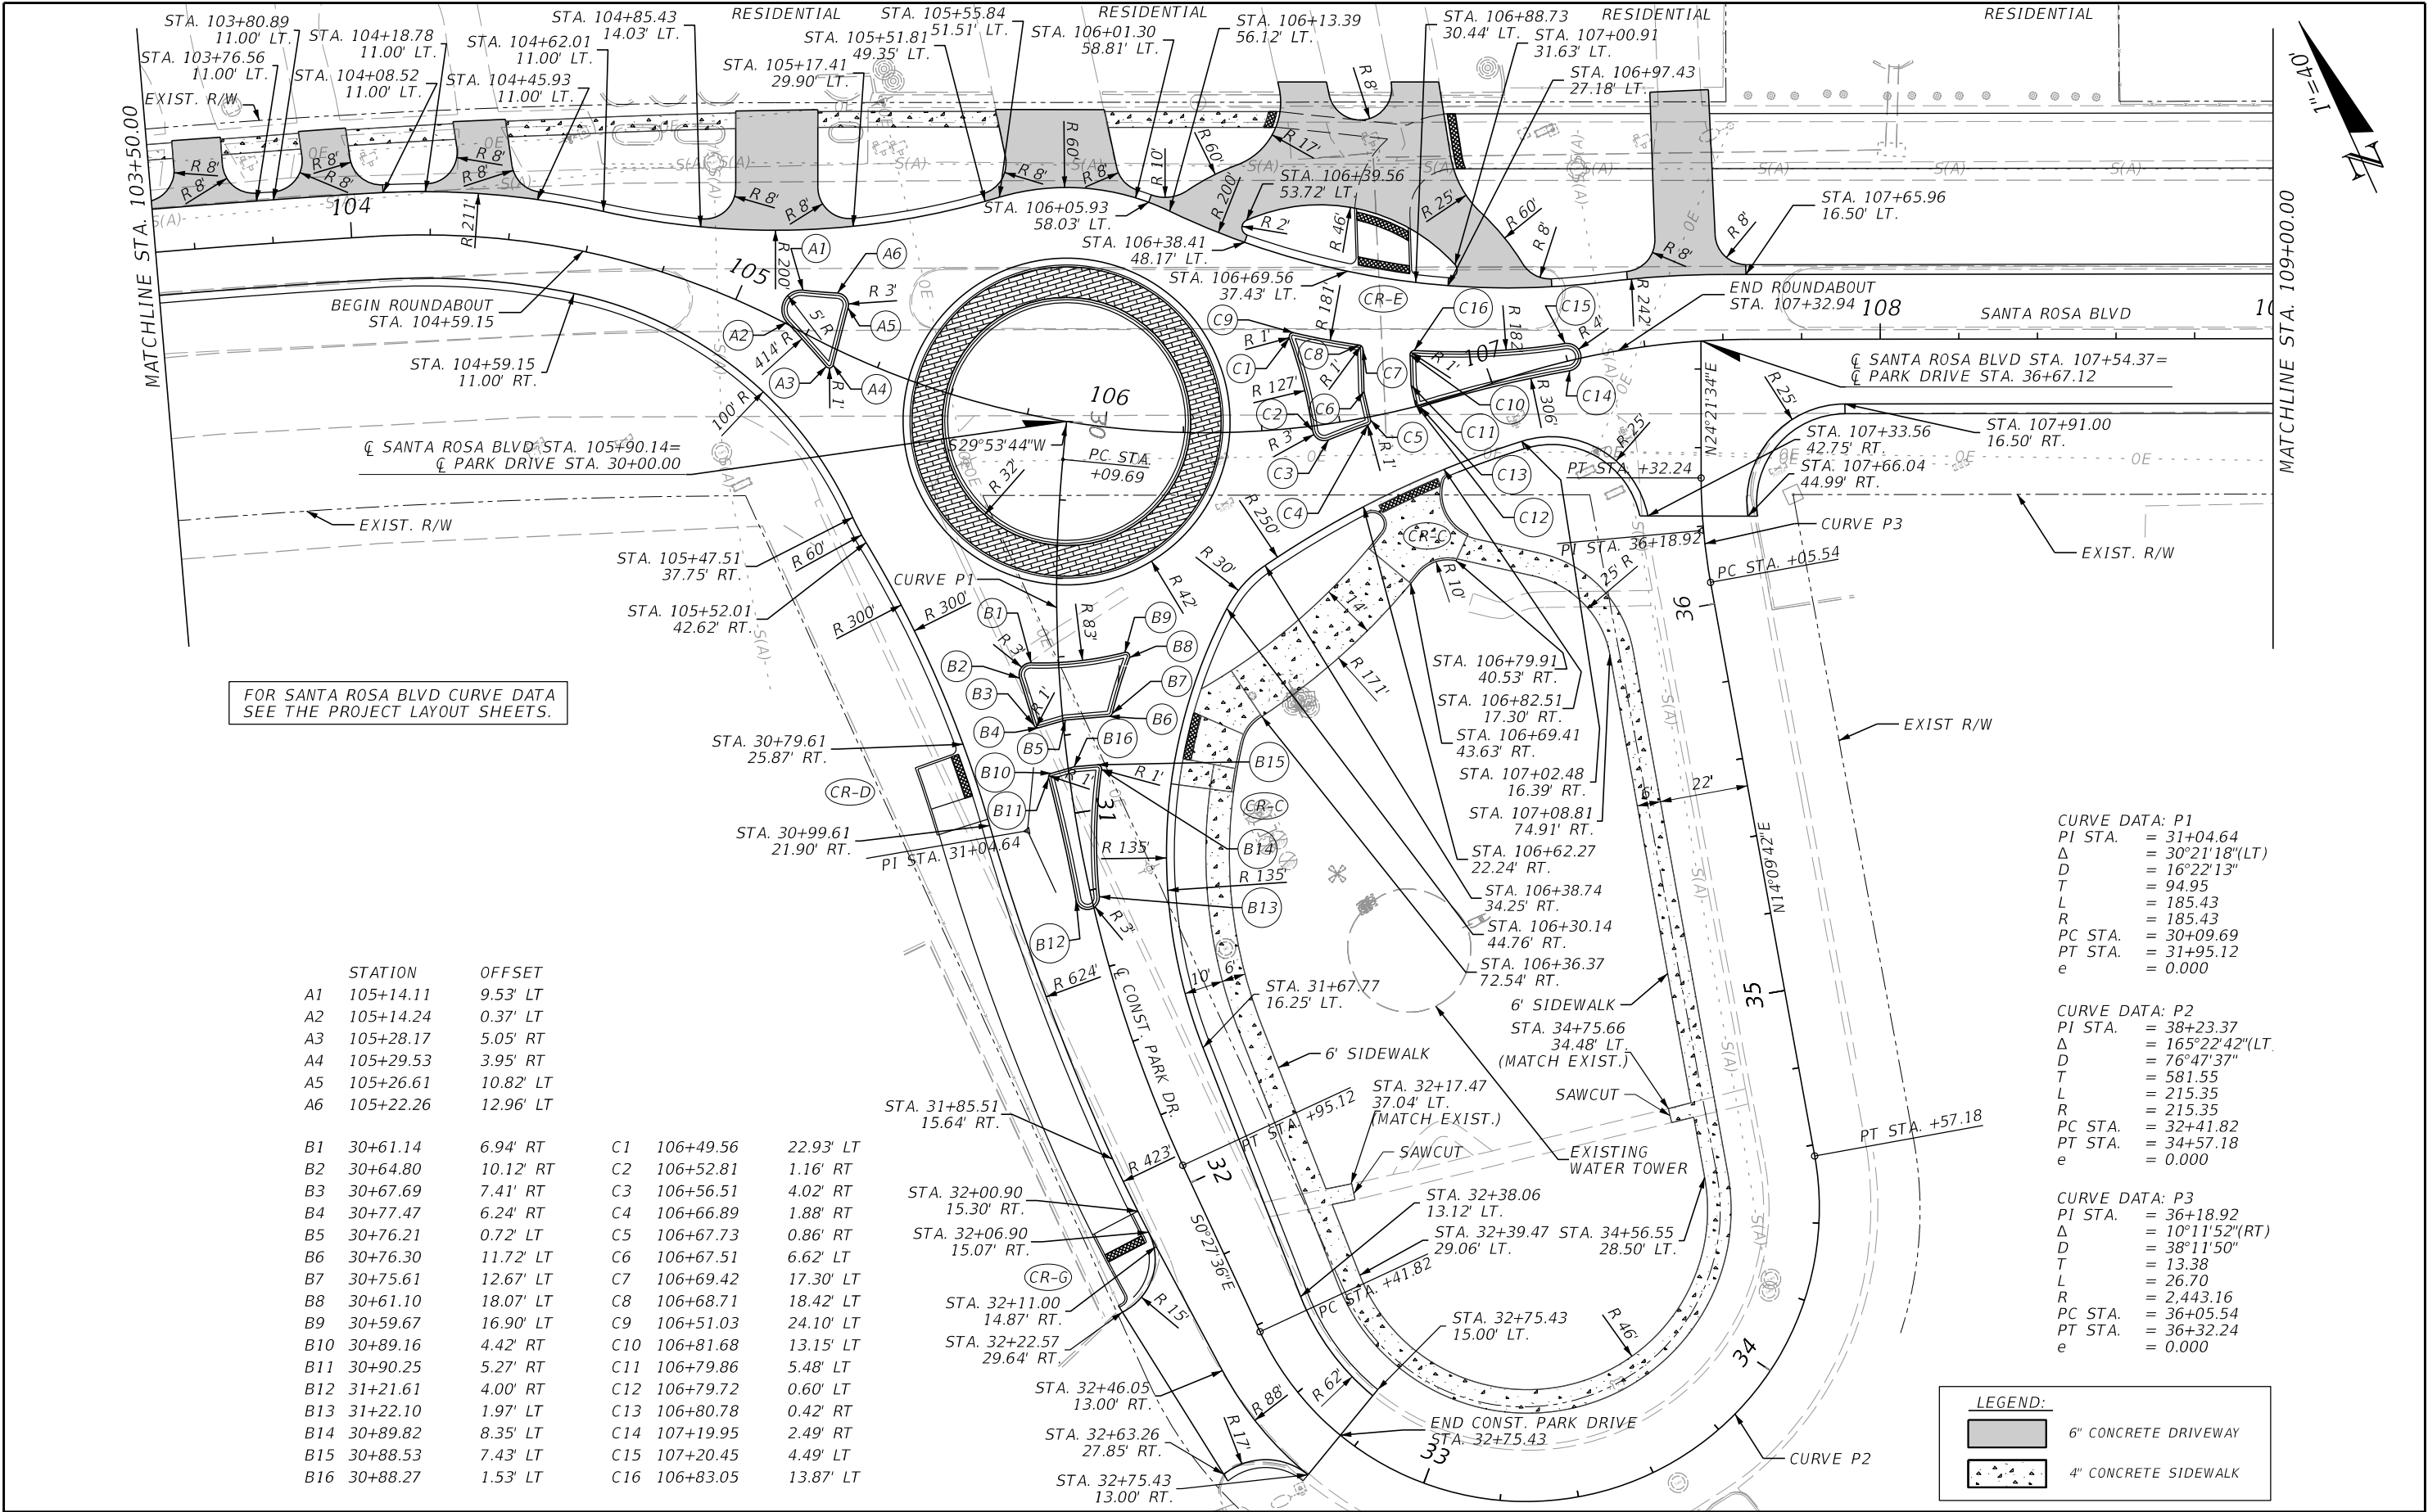

FOR SANTA ROSA BLVD CURVE DATA
SEE THE PROJECT LAYOUT SHEETS.

STATION	OFFSET
A1 105+14.11	9.53' LT
A2 105+14.24	0.37' LT
A3 105+28.17	5.05' RT
A4 105+29.53	3.95' RT
A5 105+26.61	10.82' LT
A6 105+22.26	12.96' LT

B1 30+61.14	6.94' RT
B2 30+64.80	10.12' RT
B3 30+67.69	7.41' RT
B4 30+77.47	6.24' RT
B5 30+76.21	0.72' LT
B6 30+76.30	11.72' LT
B7 30+75.61	12.67' LT
B8 30+61.10	18.07' LT
B9 30+59.67	16.90' LT
B10 30+89.16	4.42' RT
B11 30+90.25	5.27' RT
B12 31+21.61	4.00' RT
B13 31+22.10	1.97' LT
B14 30+89.82	8.35' LT
B15 30+88.53	7.43' LT
B16 30+88.27	1.53' LT

C1 106+49.56	22.93' LT
C2 106+52.81	1.16' RT
C3 106+56.51	4.02' RT
C4 106+66.89	1.88' RT
C5 106+67.73	0.86' RT
C6 106+67.51	6.62' LT
C7 106+69.42	17.30' LT
C8 106+68.71	18.42' LT
C9 106+51.03	24.10' LT
C10 106+81.68	13.15' LT
C11 106+79.86	5.48' LT
C12 106+79.72	0.60' LT
C13 106+80.78	0.42' RT
C14 107+19.95	2.49' RT
C15 107+20.45	4.49' LT
C16 106+83.05	13.87' LT

CURVE DATA: P1	
PI STA.	= 31+04.64
Δ	= 30°21'18"(LT)
D	= 16°22'13"
T	= 94.95
L	= 185.43
R	= 185.43
PC STA.	= 30+09.69
PT STA.	= 31+95.12
e	= 0.000

CURVE DATA: P2	
PI STA.	= 38+23.37
Δ	= 165°22'42"(LT)
D	= 76°47'37"
T	= 581.55
L	= 215.35
R	= 215.35
PC STA.	= 32+41.82
PT STA.	= 34+57.18
e	= 0.000

CURVE DATA: P3	
PI STA.	= 36+18.92
Δ	= 10°11'52"(RT)
D	= 38°11'50"
T	= 13.38
L	= 26.70
R	= 2,443.16
PC STA.	= 36+05.54
PT STA.	= 36+32.24
e	= 0.000

LEGEND:	
	6" CONCRETE DRIVEWAY
	4" CONCRETE SIDEWALK

REVISIONS			
DATE	DESCRIPTION	DATE	DESCRIPTION

MARK T. LLEWELLYN, JR., P.E.
LICENSE NUMBER: 80712
HALFF ASSOCIATES, INC.
TALLAHASSEE, FLORIDA 32309

OKALOOSA COUNTY	
PROJECT	
SANTA ROSA BOULEVARD	


INTERSECTION DETAIL	
SHEET NO.	
58	

THE OFFICIAL RECORD OF THIS SHEET IS THE ELECTRONIC FILE DIGITALLY SIGNED AND SEALED UNDER RULE 61G15-23.004, F.A.C.


7/19/2024 5:47:13 PM ah3923
A:\420003\42280\003\0123456789\Roadway\PLAN\RD03.dgn

S-100	STA. 101+28.28 (22.84 LT) CONST. DBI TYPE C INDEX NO. 425-052 GRATE EL. 5.00 FL. 2.55	S-201	STA. 124+92.26 (71.15 LT) CONST. MES (18") INDEX NO. 430-021 FL. 1.90	S-604	STA. 195+25.00 (16.50 RT) CONST. TYPE J-6 (4'x6') INDEX NO's. 425-021, 425-010 EOP EL. 6.37 FL. 1.10 (LT)	S-617	STA. 207+65.00 (20.50 RT) CONST. TYPE J-6 INDEX NO's. 425-021, 425-010 EOP EL. 5.87, FL. 1.50 (LT) FL. 1.40 (AH, BK)	SD-200	STA. 117+79.43 (33.04 LT) CONST. MES (2-12"X18") INDEX NO. 430-021 FL. 3.60	SD-305	STA. 138+89.44 (32.25 LT) CONST. MES (2-12"X18") INDEX NO. 430-022 FL. 3.41	SD-502	STA. 167+60.00 (32.40 LT) CONST. MES (2-12"X18") INDEX NO. 430-021 FL. 3.75
S-101	STA. 102+13.95 (21.34 LT) CONST. DBI TYPE C INDEX NO. 425-052 GRATE EL. 4.77 FL. 2.40 (RT, BK)	S-202	STA. 123+80.00 (25.00 RT) CONST. DBI TYPE C INDEX NO. 425-052 GRATE EL. = 6.08 FL. 3.37	S-605	STA. 199+04.00 (31.50 LT) CONST. TYPE J-5 (4'x6') INDEX NO's. 425-021, 425-010 EOP EL. 6.32 FL. 0.60 (AH, BK)	S-618	STA. 207+40.77 (44.01 RT) CONST. MANHOLE INDEX NO. 425-001 RIM EL. 6.40 FL. 1.50 (AH)	SD-201	STA. 118+52.05 (33.36 LT) CONST. MES (2-12"X18") INDEX NO. 430-021 FL. 3.60	SD-306	STA. 141+34.95 (32.39 LT) CONST. MES (2-12"X18") INDEX NO. 430-021 FL. 4.70	SD-503	STA. 168+80.00 (32.40 LT) CONST. MES (2-12"X18") INDEX NO. 430-021 FL. 3.63
S-102	STA. 102+25.58 (27.02 RT) CONST. MES (12"X18") INDEX NO. 430-021 FL. 2.3	S-203	STA. 124+19.14 (25 RT) CONST. DBI TYPE C INDEX NO. 425-052 GRATE EL. = 5.69 FL. 2.83 (RT, BK, AH)	S-606	STA. 197+98.63 (47.88 RT) CONST. DBI TYPE C INDEX NO. 425-052 EOP EL. 6.11 FL. 1.40 (AH, BK)	S-619	STA. 208+32.00 (32.00 LT) CONST. DBI TYPE C INDEX NO. 425-052 GRATE EL. 5.98 FL. 1.50 (BK)	SD-202	STA. 121+89.35 (32.05 LT) CONST. MES (2-12"X18") INDEX NO. 430-021 FL. 3.60	SD-307	STA. 142+06.97 (32.28 LT) CONST. MES (2-12"X18") INDEX NO. 430-021 FL. 4.70	SD-504	STA. 173+75.86 (31.58 LT) CONST. MES (2-12"X18") INDEX NO. 430-021 FL. 4.30
S-103	STA. 103+35.94 (18.75 LT) CONST. DBI TYPE C INDEX NO. 425-052 GRATE EL. = 6.00 FL. 3.70	S-204	STA. 103+35.94 (18.75 LT) CONST. DBI TYPE C INDEX NO. 425-052 GRATE EL. = 6.00 FL. 3.70	S-607	STA. 198+20.00 (20.50 RT) CONST. TYPE J-6 (4'x6') INDEX NO's. 425-021, 425-010 EOP EL. 6.30 FL. 1.40 (RT), FL. 1.30 (LT)	S-620	STA. 208+68.96 (32.43 RT) CONST. TYPE 5-A INDEX NO's. 425-021, 425-010 EOP EL. 5.96 FL. 1.50 (AH, BK)	SD-203	STA. 122+62.80 (32.16 LT) CONST. MES (2-12"X18") INDEX NO. 430-021 FL. 3.60	SD-308	STA. 144+74.68 (32.23 LT) CONST. MES (2-12"X18") INDEX NO. 430-021 FL. 4.60	SD-505	STA. 174+48.92 (31.17 LT) CONST. MES (2-12"X18") INDEX NO. 430-021 FL. 4.30
S-104	STA. 103+35.96 (23.94 RT) CONST. MES (12"X18") INDEX NO. 430-021 FL. 3.70	S-300	STA. 139+59.94 (74.02 LT) CONST. MES (18") INDEX NO. 430-021 FL. 2.10	S-608	STA. 198+09.52 (31.50 LT) CONST. TYPE J-6 (4'x6') INDEX NO's. 425-021, 425-010 EOP EL. 6.11 FL. 1.20 (RT) FL. 0.40 (AH, BK, LT, RT)	S-621	STA. 210+86.66 (31.50 LT) CONST. TYPE P-6 INDEX NO's. 425-010, 425-021 EOP EL. 5.91 FL. 1.90 (RT)	SD-204	STA. 125+07.81 (32.39 LT) CONST. MES (2-12"X18") INDEX NO. 430-022 FL. 3.60	SD-309	STA. 145+47.50 (32.14 LT) CONST. MES (2-12"X18") INDEX NO. 430-021 FL. 4.60	SD-506	STA. 177+29.60 (31.64 LT) CONST. MES (2-12"X18") INDEX NO. 430-021 FL. 4.40
S-105	STA. 104+58.00 (27.00 RT) CONST. MES (12"X18") INDEX NO. 430-021 FL. 3.30	S-301	STA. 139+63.47 (33.19 LT) CONST. DBI TYPE C INDEX NO. 425-052 GRATE EL. = 5.00 FL. 2.2 LT FL. 2.3 RT	S-609	STA. 197+98.55 (221.85 LT) CONST. MANHOLE INDEX NO. 425-001 RIM EL. 4.42 FL. 0.3 (RT, LT)	S-622	STA. 210+81.97 (31.50 RT) CONST. TYPE P-6 INDEX NO's. 425-010, 425-021 EOP EL. 5.91 FL. 1.75 (LT, BK)	SD-205	STA. 124+32.96 (32.34 LT) CONST. MES (2-12"X18") INDEX NO. 430-022 FL. 3.60	SD-400	STA. 149+66.00 (33.32 LT) CONST. MES (2-12"X18") INDEX NO. 430-021 FL. 5.40	SD-507	STA. 178+01.71 (29.38 LT) CONST. MES (2-12"X18") INDEX NO. 430-021 FL. 4.40
S-106	STA. 104+62.01 (20.59 LT) CONST. DBI TYPE C INDEX NO. 425-052 GRATE EL. = 5.69 FL. 3.40 (RT, AH)	S-302	STA. 139+77.73 (28.02 RT) CONST. DBI TYPE C INDEX NO. 425-052 GRATE EL. = 6.31 FL. 3.70 (RT, LT)	S-610	STA. 201+75.00 (31.50 LT) CONST. TYPE J-6 (4'x6') INDEX NO's. 425-021, 425-010 EOP EL. 5.95 FL. 1.00 (AH), FL. 0.80 (BK) FL. 1.80 (RT)	S-699	STA. 197+96.70 (460.82 LT) CONST. MES (42") INDEX NO. 430-021 FL. 0.15 (RT)	SD-206	STA. 126+67.02 (32.48 LT) CONST. MES (2-12"X18") INDEX NO. 430-021 FL. 4.10	SD-401	STA. 150+03.00 (32.07 LT) CONST. MES (2-12"X18") INDEX NO. 430-021 FL. 5.40	SD-508	STA. 182+15.00 (31.30 LT) CONST. MES (2-12"X18") INDEX NO. 430-021 FL. 3.77
S-107	STA. 105+24.79 (49.23 LT) CONST. DBI TYPE C INDEX NO. 425-052 GRATE EL. = 6.33 FL. 4.00	S-500	STA. 168+80.00 (28.54 LT) CONST. DBI TYPE C INDEX NO. 425-052 GRATE EL. = 5.00 FL. 2.10	S-611	STA. 201+75.00 (20.50 RT) CONST. TYPE J-6 (4'x6') INDEX NO's. 425-021, 425-010 EOP EL. 6.17 FL. 1.80 (LT)			SD-207	STA. 127+40.02 (32.12 LT) CONST. MES (2-12"X18") INDEX NO. 430-021 FL. 4.10	SD-402	STA. 151+55.00 (32.04 LT) CONST. MES (2-12"X18") INDEX NO. 430-021 FL. 5.40	SD-509	STA. 182+45.00 (31.30 LT) CONST. MES (2-12"X18") INDEX NO. 430-021 FL. 3.77
S-108	STA. 107+22.64 (40.04 LT) CONST. DBI TYPE C INDEX NO. 425-052 GRATE EL. = 5.83 FL. 1.80 (RT, AH)	S-501	STA. 168+80.00 (87.35 LT) CONST. MES (18") INDEX NO. 430-021 FL. 2.86	S-612	STA. 204+12.16 (32.22 LT) CONST. TYPE 5-A INDEX NO's. 425-021, 425-010 EOP EL. 5.98 FL. 1.00 (BK, AH)			SD-300	STA. 133+50.41 (32.42 LT) CONST. MES (2-12"X18") INDEX NO. 430-021 FL. 3.80	SD-403	STA. 152+28.00 (32.01 LT) CONST. MES (2-12"X18") INDEX NO. 430-021 FL. 5.40	SD-600	STA. 188+32.72 (31.12 LT) CONST. MES (2-12"X18") INDEX NO. 430-021 FL. 3.80
S-109	STA. 107+06.15 (30.17 RT) CONST. DBI TYPE C INDEX NO. 425-052 GRATE EL. = 3.55 FL. 1.29	S-600	STA. 191+80.00 (27.04 RT) CONST. DBI TYPE C INDEX NO. 425-052 GRATE EL. 6.00 FL. 1.60 (LT)	S-613	STA. 205+16.38 (31.50 LT) CONST. TYPE J-6 (4'x6') INDEX NO's. 425-021, 425-010 EOP EL. 5.80 FL. 1.10 (RT, BK, AH)	SD-100	STA. 109+99.26 (32.86 LT) CONST. MES (2-12"X18") INDEX NO. 430-021 FL. 2.37	SD-301	STA. 134+19.91 (31.76 LT) CONST. MES (2-12"X18") INDEX NO. 430-021 FL. 3.80	SD-404	STA. 153+35.00 (32.50 LT) CONST. MES (2-12"X18") INDEX NO. 430-022 FL. 5.98	SD-601	STA. 189+06.43 (31.66 LT) CONST. MES (2-12"X18") INDEX NO. 430-021 FL. 3.80
S-110	STA. 108+04.16 (73.04 LT) CONST. MES (2-18") INDEX NO. 430-021 FL. 1.60	S-601	STA. 191+80.00 (28.11 LT) CONST. DBI TYPE C INDEX NO. 425-052 GRATE EL. 5.00 FL. 1.40 (AH, RT)	S-614	STA. 204+75.00 (20.50 RT) CONST. TYPE J-6 (4'x6') INDEX NO's. 425-021, 425-010 EOP EL. 6.02 FL. 1.20 (BK)	SD-101	STA. 110+69.00 (32.81 LT) CONST. MES (2-12"X18") INDEX NO. 430-021 FL. 2.37	SD-302	STA. 136+77.12 (28.00 LT) CONST. MES (2-12"X18") INDEX NO. 430-021 FL. 4.20	SD-405	STA. 153+63.78 (32.50 LT) CONST. MES (2-12"X18") INDEX NO. 430-022 FL. 5.99		
S-111	STA. 108+04.16 (34.11 LT) CONST. DBI TYPE C INDEX NO. 425-052 GRATE EL. = 4.85 FL. 1.70 (BK, LT)	S-602	STA. 193+50.00 (29.00 LT) CONST. DBI TYPE C INDEX NO. 425-052 GRATE EL. 5.00 FL. 1.15 (AH, BK)	S-615	STA. 206+50.00 (31.50 LT) CONST. TYPE 5-A INDEX NO's. 425-021, 425-010 EOP EL. 5.99 FL. 1.30 (BK, AH)	SD-102	STA. 111+15.00 (31.40 LT) CONST. MES (2-12"X18") INDEX NO. 430-022 FL. 2.37	SD-303	STA. 137+58.81 (32.18 LT) CONST. MES (2-12"X18") INDEX NO. 430-021 FL. 4.20	SD-500	STA. 162+79.76 (32.12 LT) CONST. MES (2-12"X18") INDEX NO. 430-021 FL. 5.20		
S-200	STA. 124+79.89 (30.34 LT) CONST. DBI TYPE C INDEX NO. 425-052 GRATE EL. = 4.63 FL. 1.92 (RT, LT)	S-603	STA. 195+25.00 (22.78 LT) CONST. TYPE J-6 (4'x6') INDEX NO's. 425-021, 425-010 EOP EL. 6.25 FL. 0.9 (AH, RT, BK)	S-616	STA. 207+65.00 (33.00 LT) CONST. TYPE J-6 INDEX NO's. 425-021, 425-010 EOP EL. 5.66 FL. 1.30 (BK), FL. 1.40 (AH)	SD-103	STA. 111+40.00 (31.60 LT) CONST. MES (2-12"X18") INDEX NO. 430-022 FL. 2.37	SD-304	STA. 138+60.00 (32.01 LT) CONST. MES (2-12"X18") INDEX NO. 430-022 FL. 3.38	SD-501	STA. 163+51.69 (31.82 LT) CONST. MES (2-12"X18") INDEX NO. 430-021 FL. 5.20		
REVISIONS													
DATE	DESCRIPTION	DATE	DESCRIPTION					OKALOOSA COUNTY		PROPOSED DRAINAGE STRUCTURES			SHEET NO.
				MURRAY SANTORO, P.E. LICENSE NUMBER: 66065 HALFF ASSOCIATES, INC. TALLAHASSEE, FLORIDA 32309				PROJECT					
								SANTA ROSA BOULEVARD					

7/19/2024 5:47:20 PM ah3923
\\halff.ad\p2a\av042000s\42280\003\0123456789\Drainage\DRDTRD01.dgn

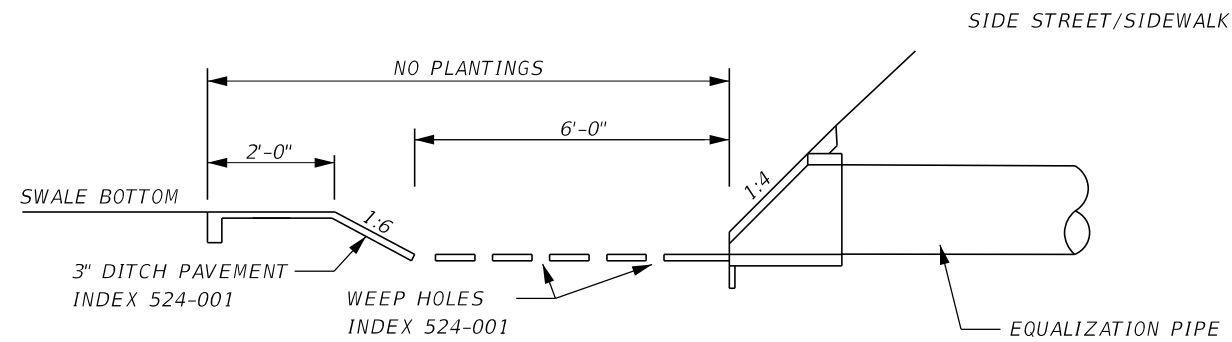

TYPICAL SUMP AT CROSS/SIDE DRAINS
NTS

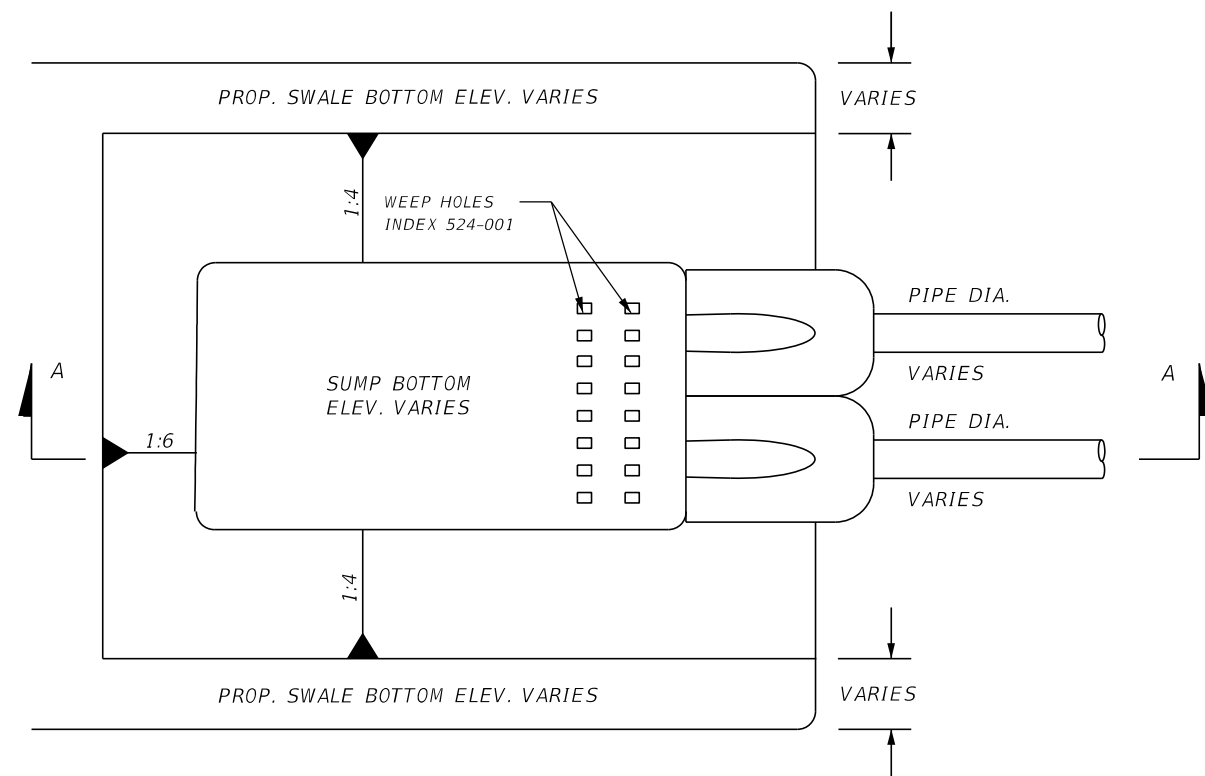

SUMPED OUTFALL DETAIL
NTS

REVISIONS			
DATE	DESCRIPTION	DATE	DESCRIPTION







MURRAY SANTORO, P.E.
LICENSE NUMBER: 66065
HALFF ASSOCIATES, INC.
TALLAHASSEE, FLORIDA 32309





OKALOOSA COUNTY
PROJECT
SANTA ROSA BOULEVARD

DRAINAGE DETAILS
SHEET NO.
60

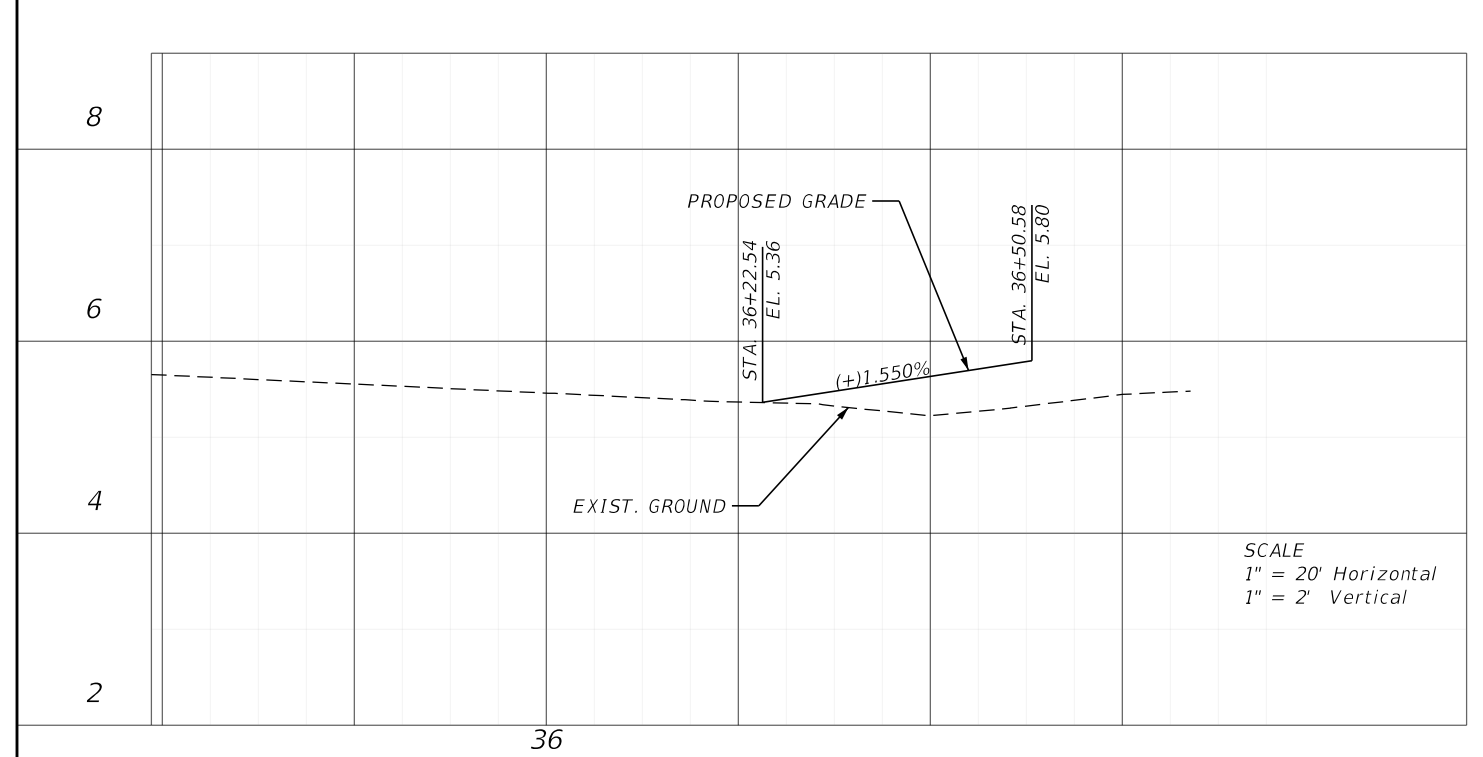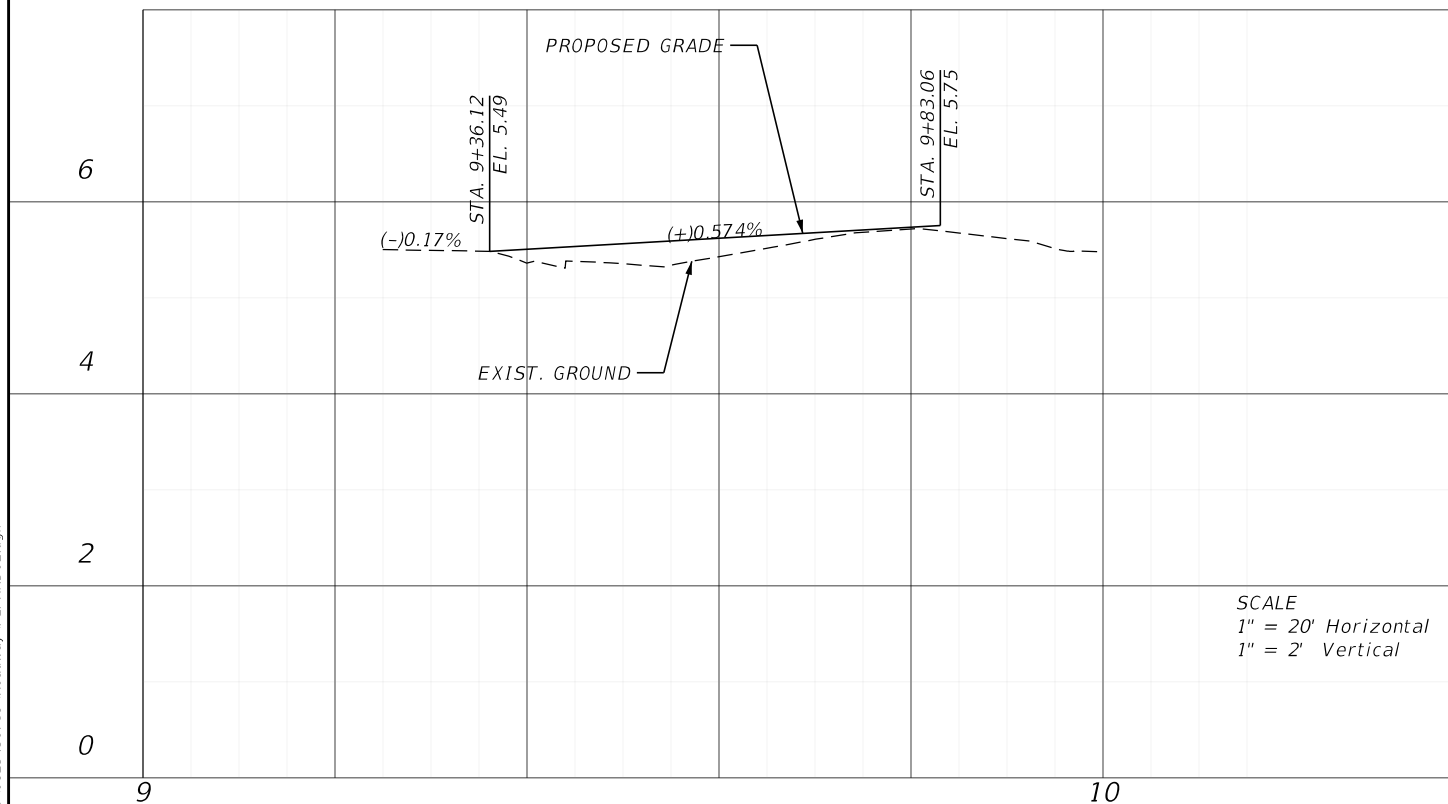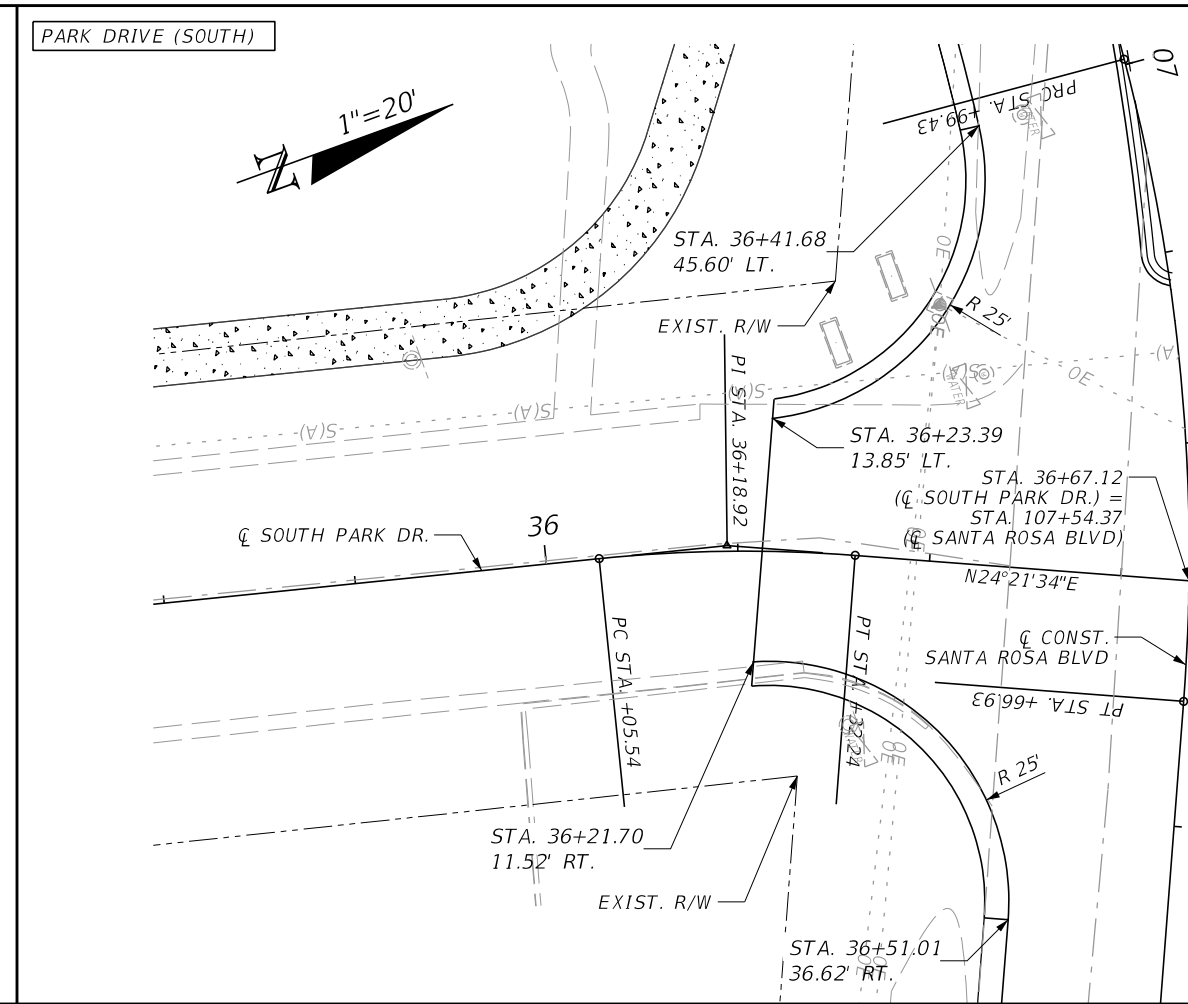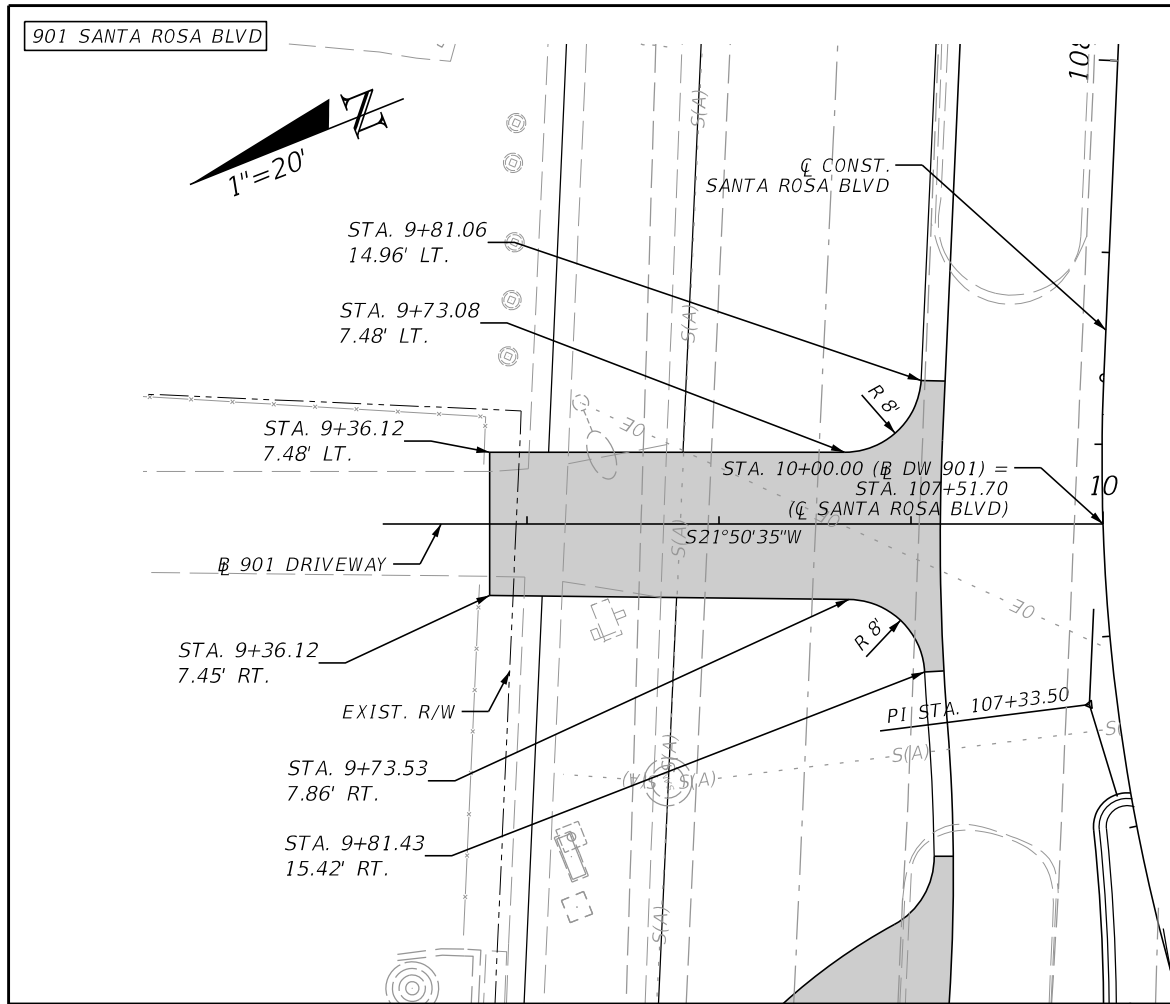

REVISIONS			
DATE	DESCRIPTION	DATE	DESCRIPTION

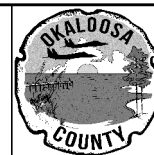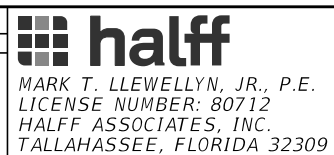

OKALOOSA COUNTY

PROJECT

SANTA ROSA BOULEVARD


*SIDE STREET
PLAN AND PROFILE*

SHEET
NO.




51

7/19/2024 5:47:37 PM ah3923
A:\420005\42280\003\0123456789\Roadway\PLPRRD02.dgn

TARPON DRIVE (WEST)

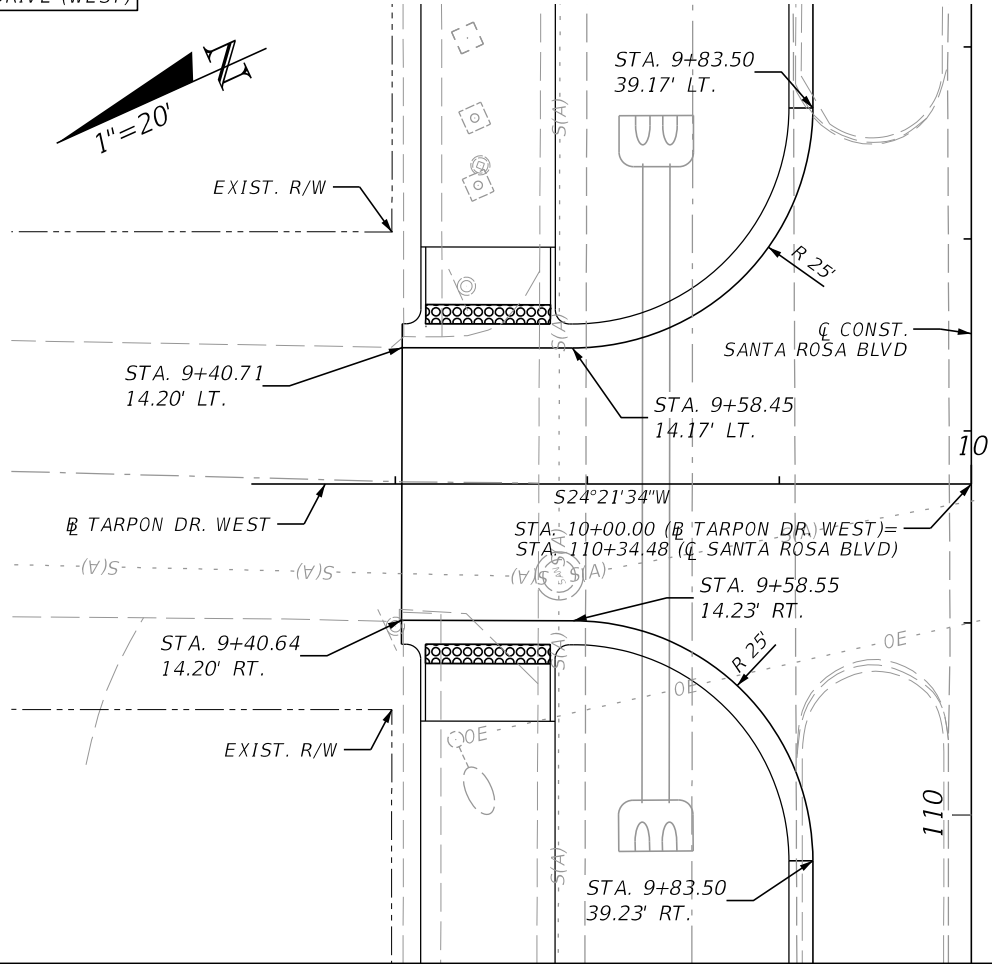


WHELK CT.

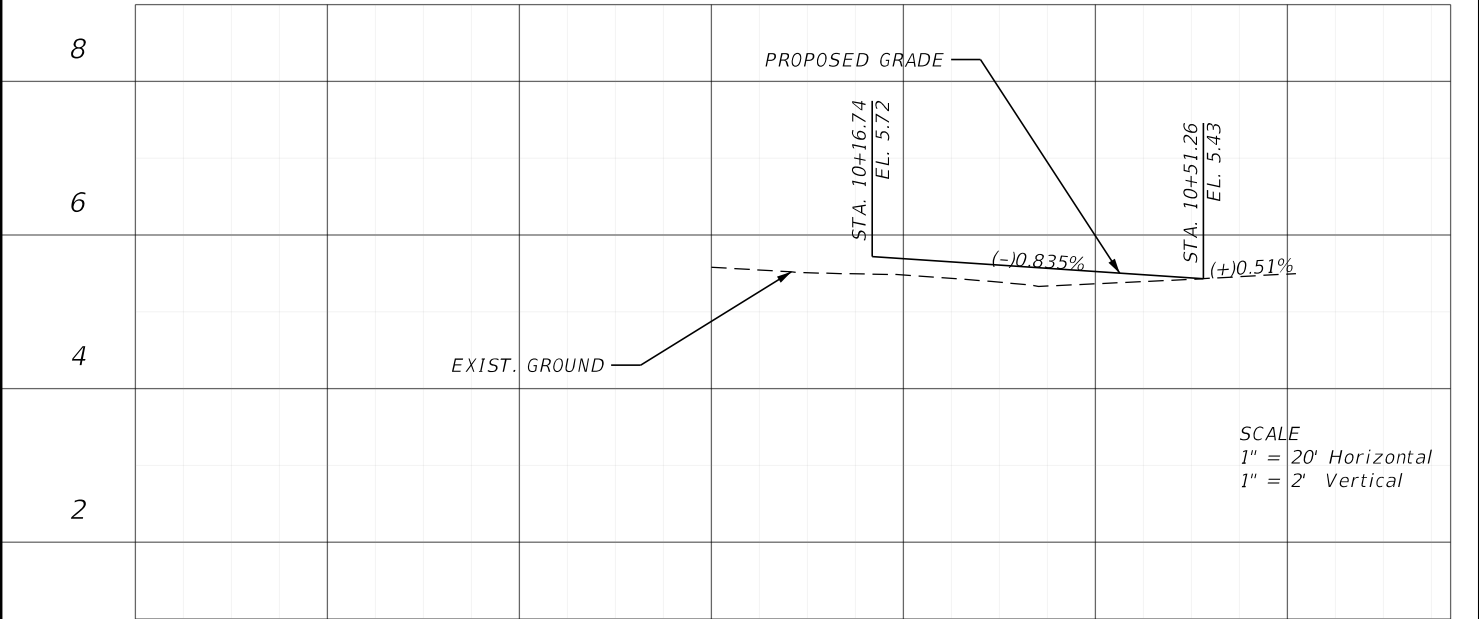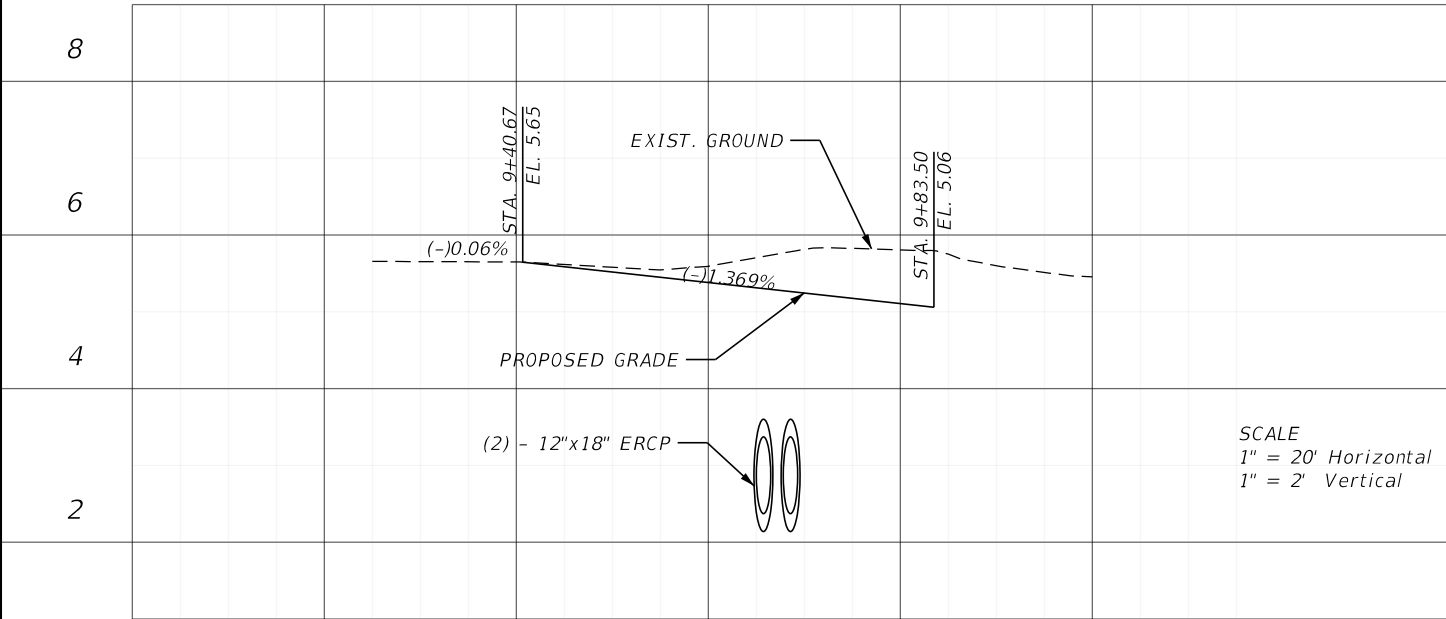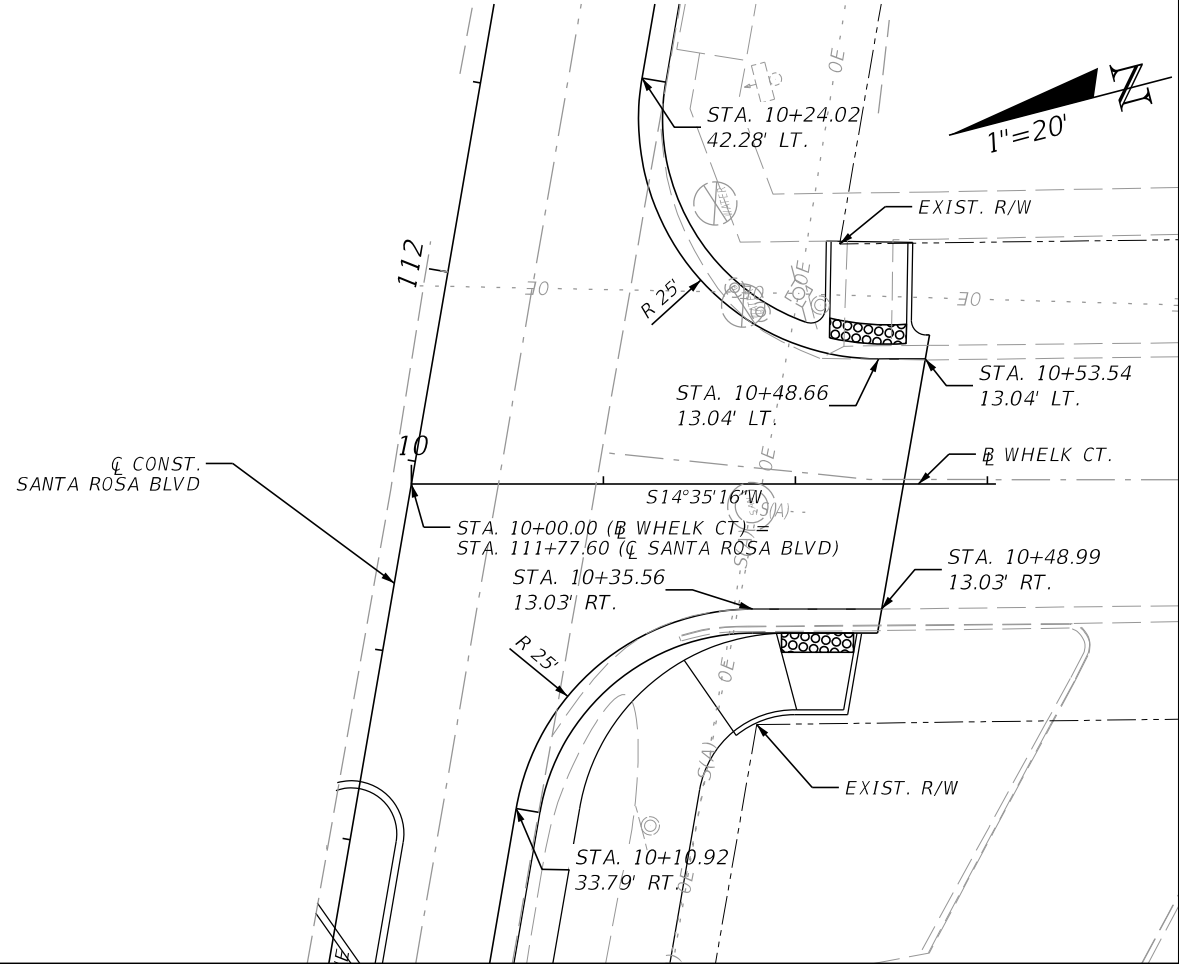

REVISIONS			
DATE	DESCRIPTION	DATE	DESCRIPTION

halff
MARK T. LLEWELLYN, JR., P.E.
LICENSE NUMBER: 80712
HALFF ASSOCIATES, INC.
TALLAHASSEE, FLORIDA 32309

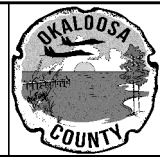





OKALOOSA COUNTY
PROJECT
SANTA ROSA BOULEVARD

SIDE STREET
PLAN AND PROFILE

SHEET
NO.
62


THE OFFICIAL RECORD OF THIS SHEET IS THE ELECTRONIC FILE DIGITALLY SIGNED AND SEALED UNDER RULE 61G15-23.004, F.A.C.

7/19/2024 5:47:38 PM ah3923
A:\420005\42280\003\0123456789\Roadway\PLPRRD02.dgn

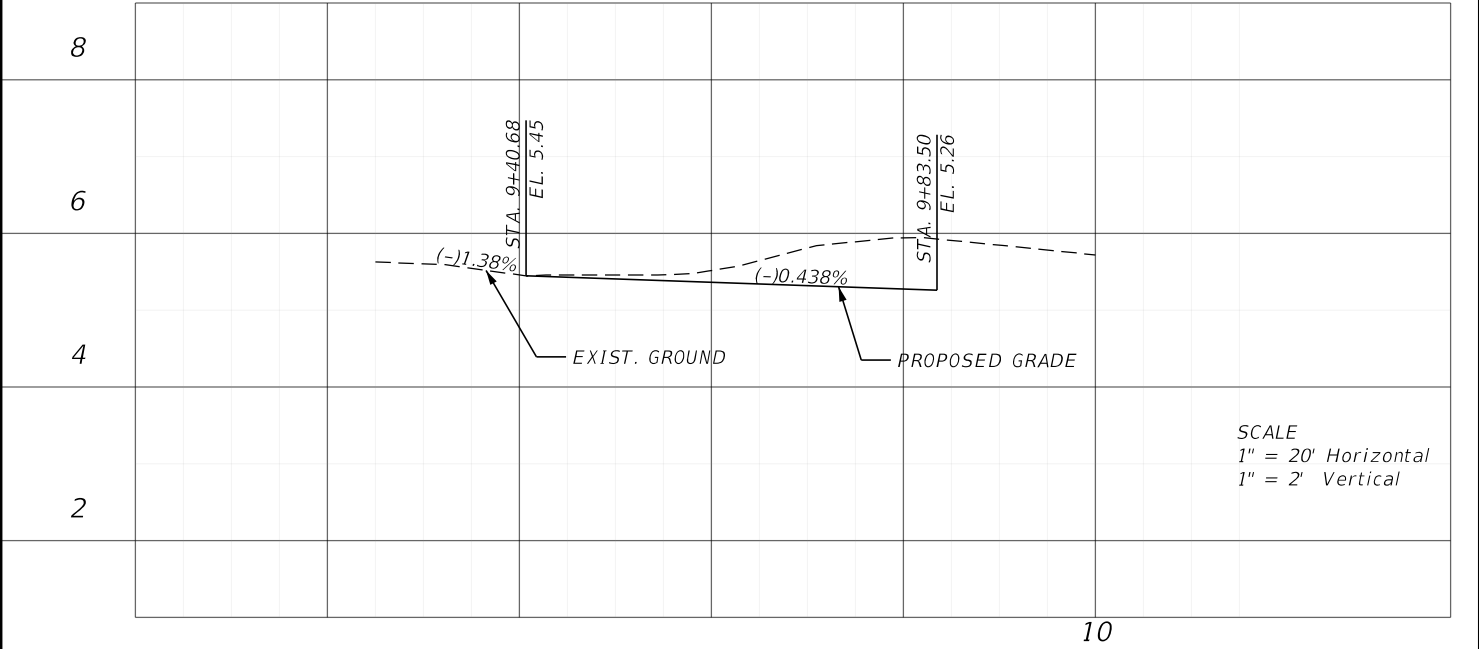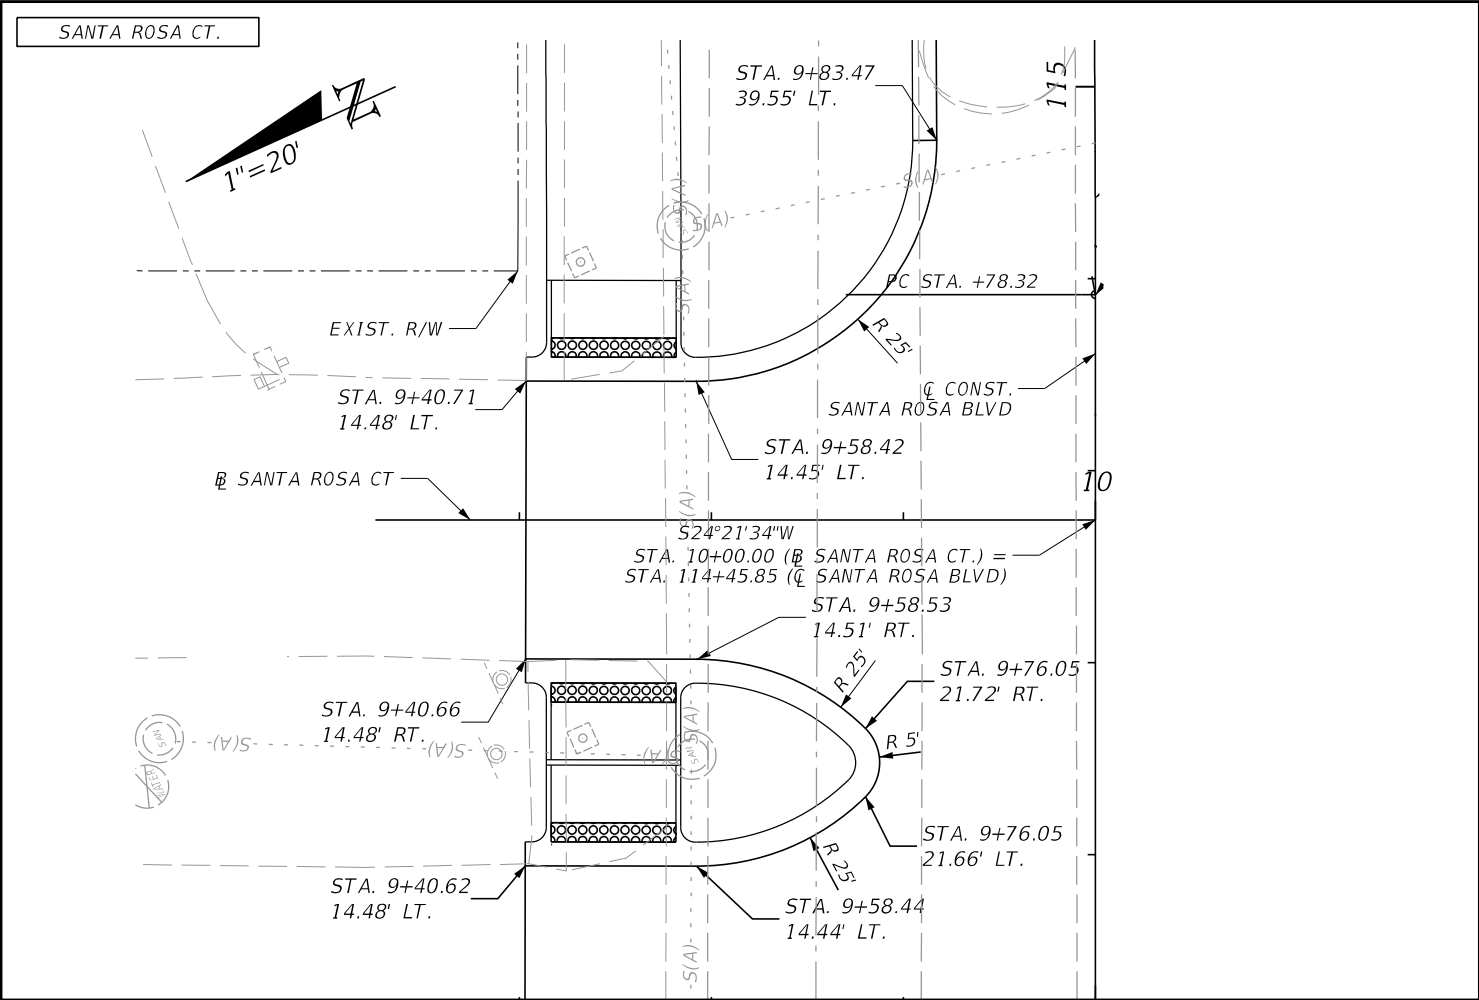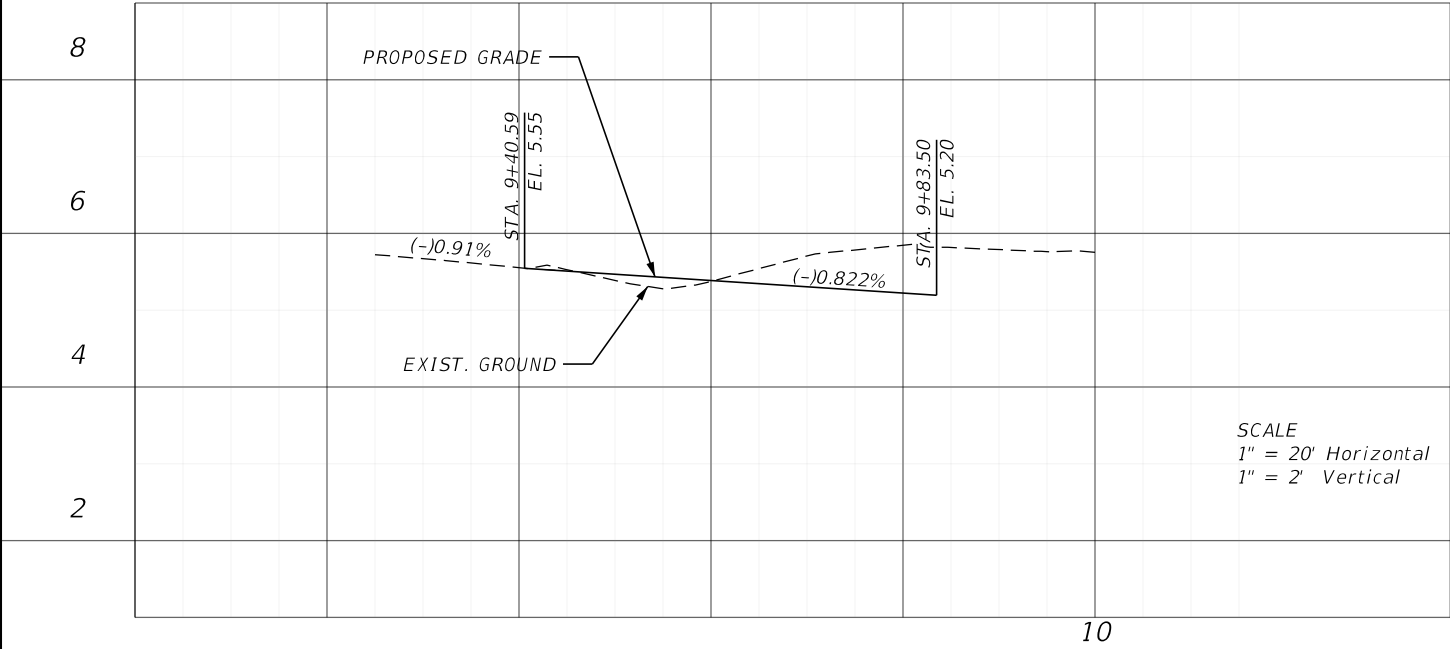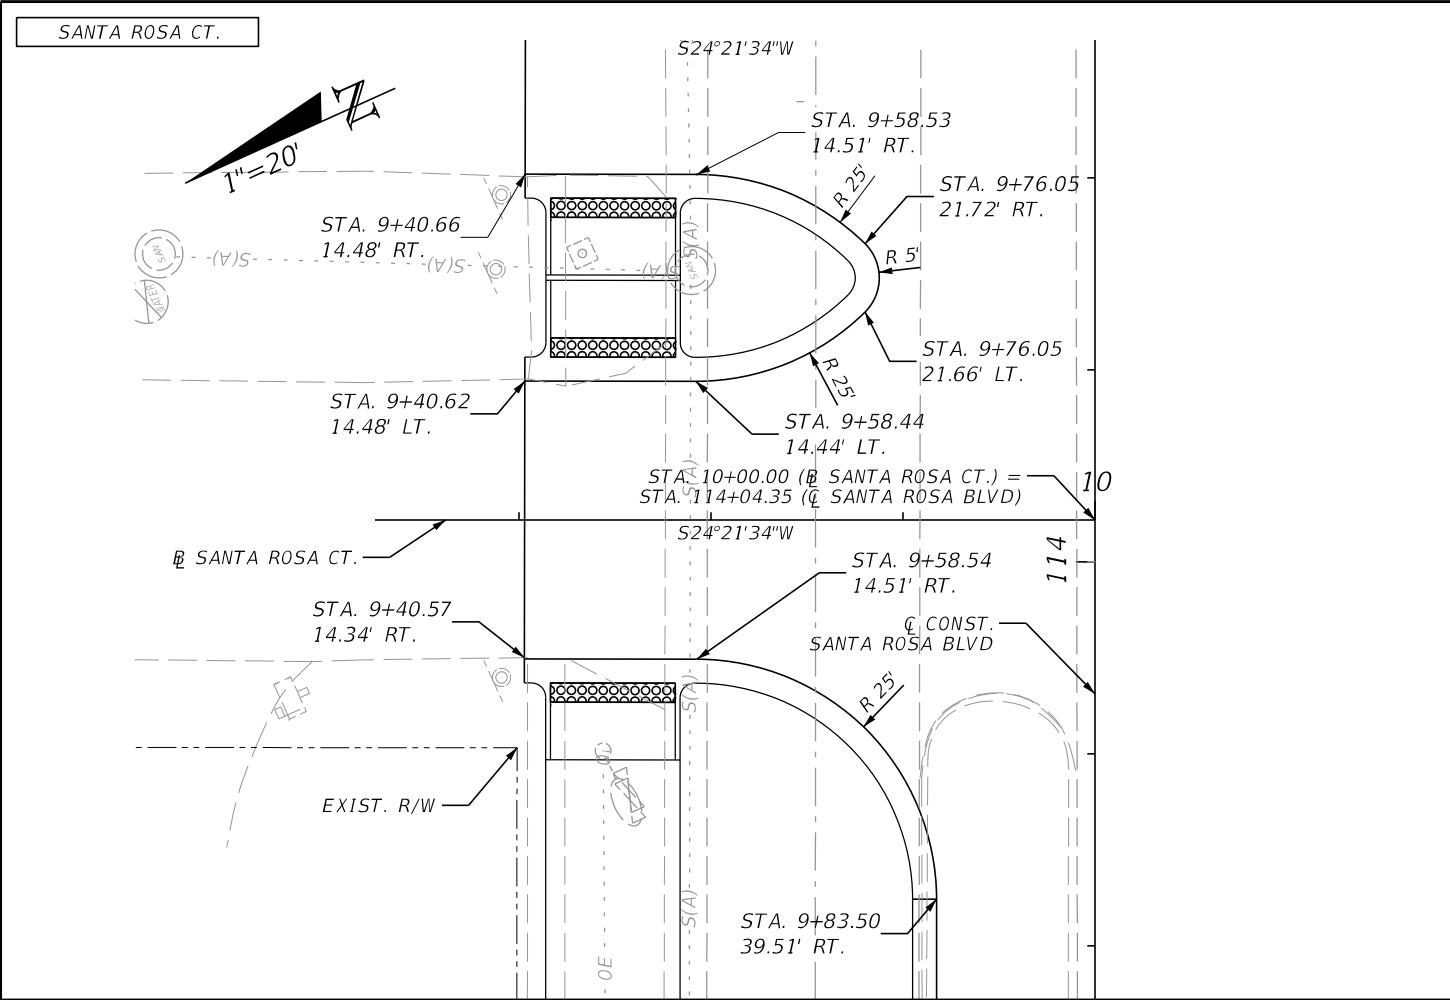

REVISIONS			
DATE	DESCRIPTION	DATE	DESCRIPTION

halff
MARK T. LLEWELLYN, JR., P.E.
LICENSE NUMBER: 80712
HALFF ASSOCIATES, INC.
TALLAHASSEE, FLORIDA 32309




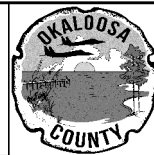


OKALOOSA COUNTY
PROJECT
SANTA ROSA BOULEVARD

SIDE STREET PLAN AND PROFILE		SHEET NO.
		63

THE OFFICIAL RECORD OF THIS SHEET IS THE ELECTRONIC FILE DIGITALLY SIGNED AND SEALED UNDER RULE 61G15-23.004, F.A.C.

7/19/2024 5:47:39 PM ah3923
A:\420005\42280\003\0123456789\Roadway\PLPRD02.dgn

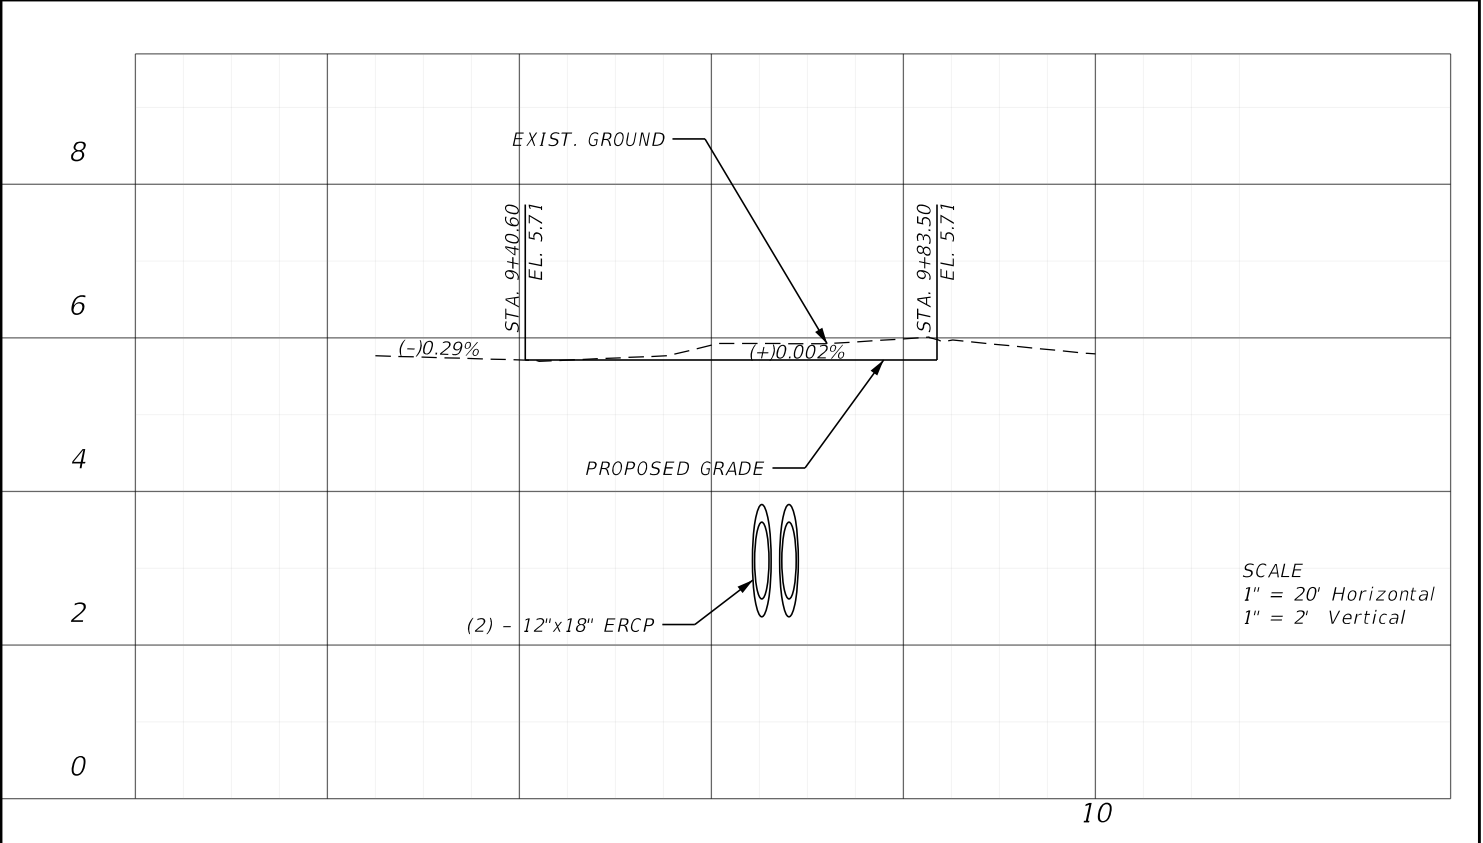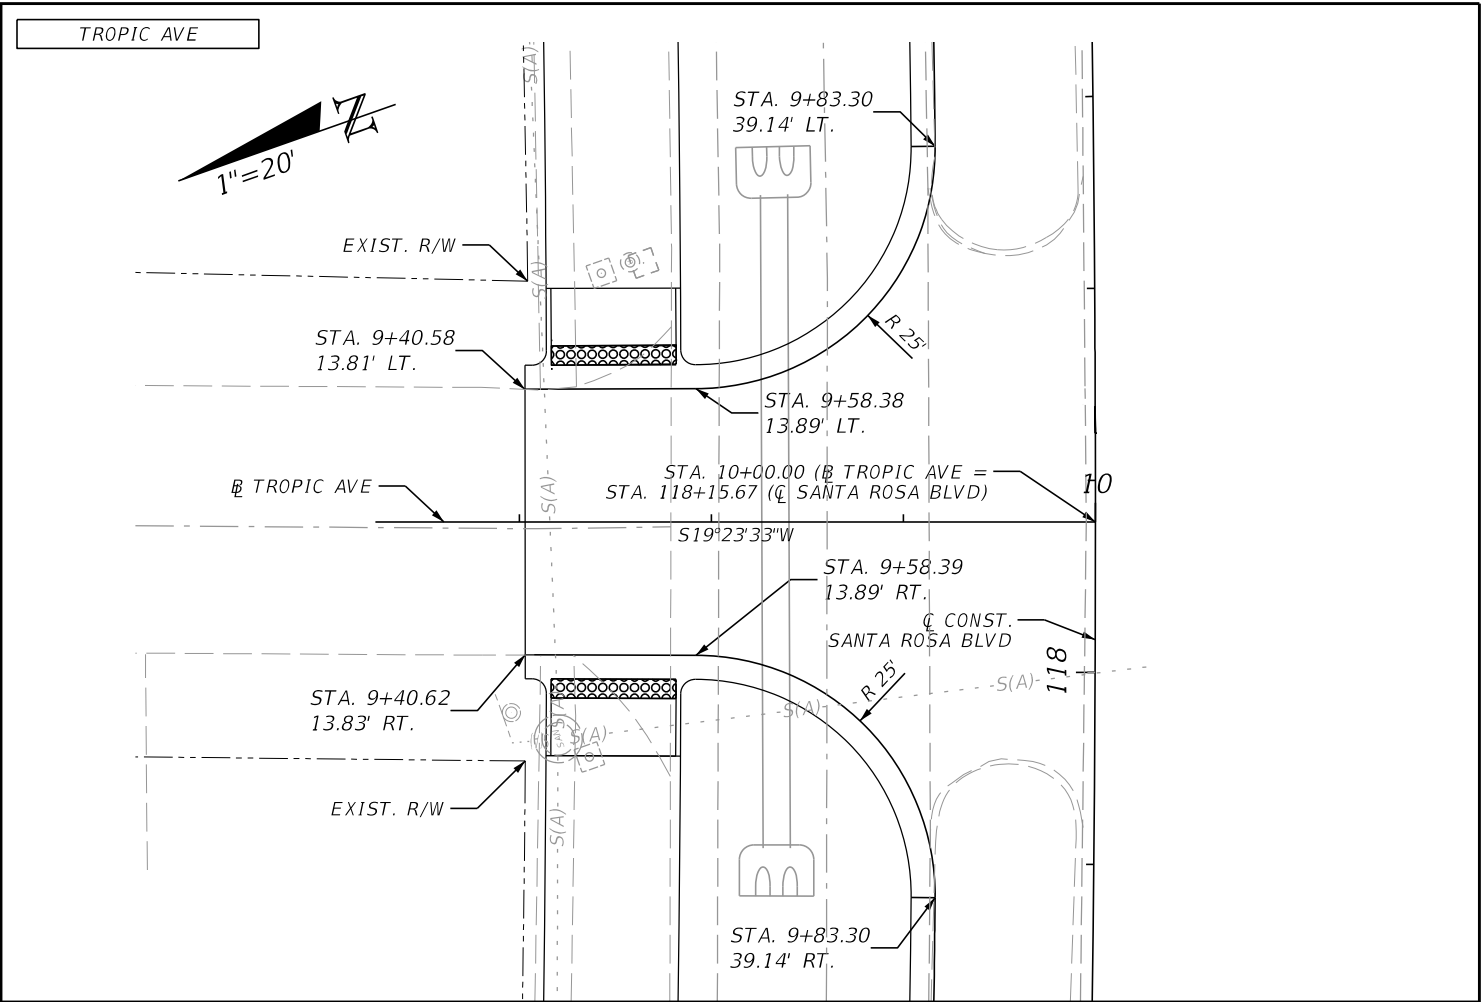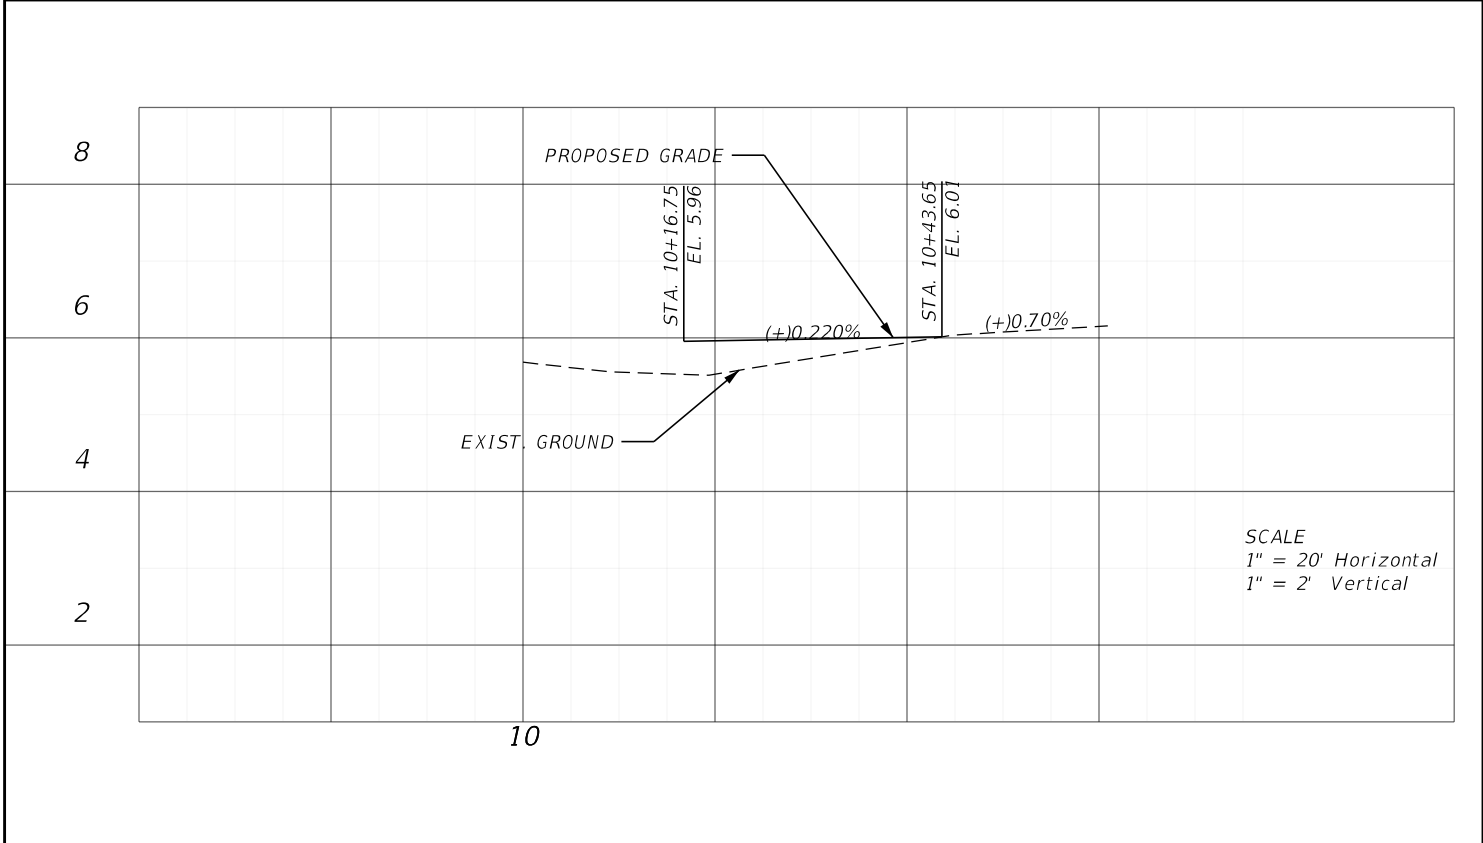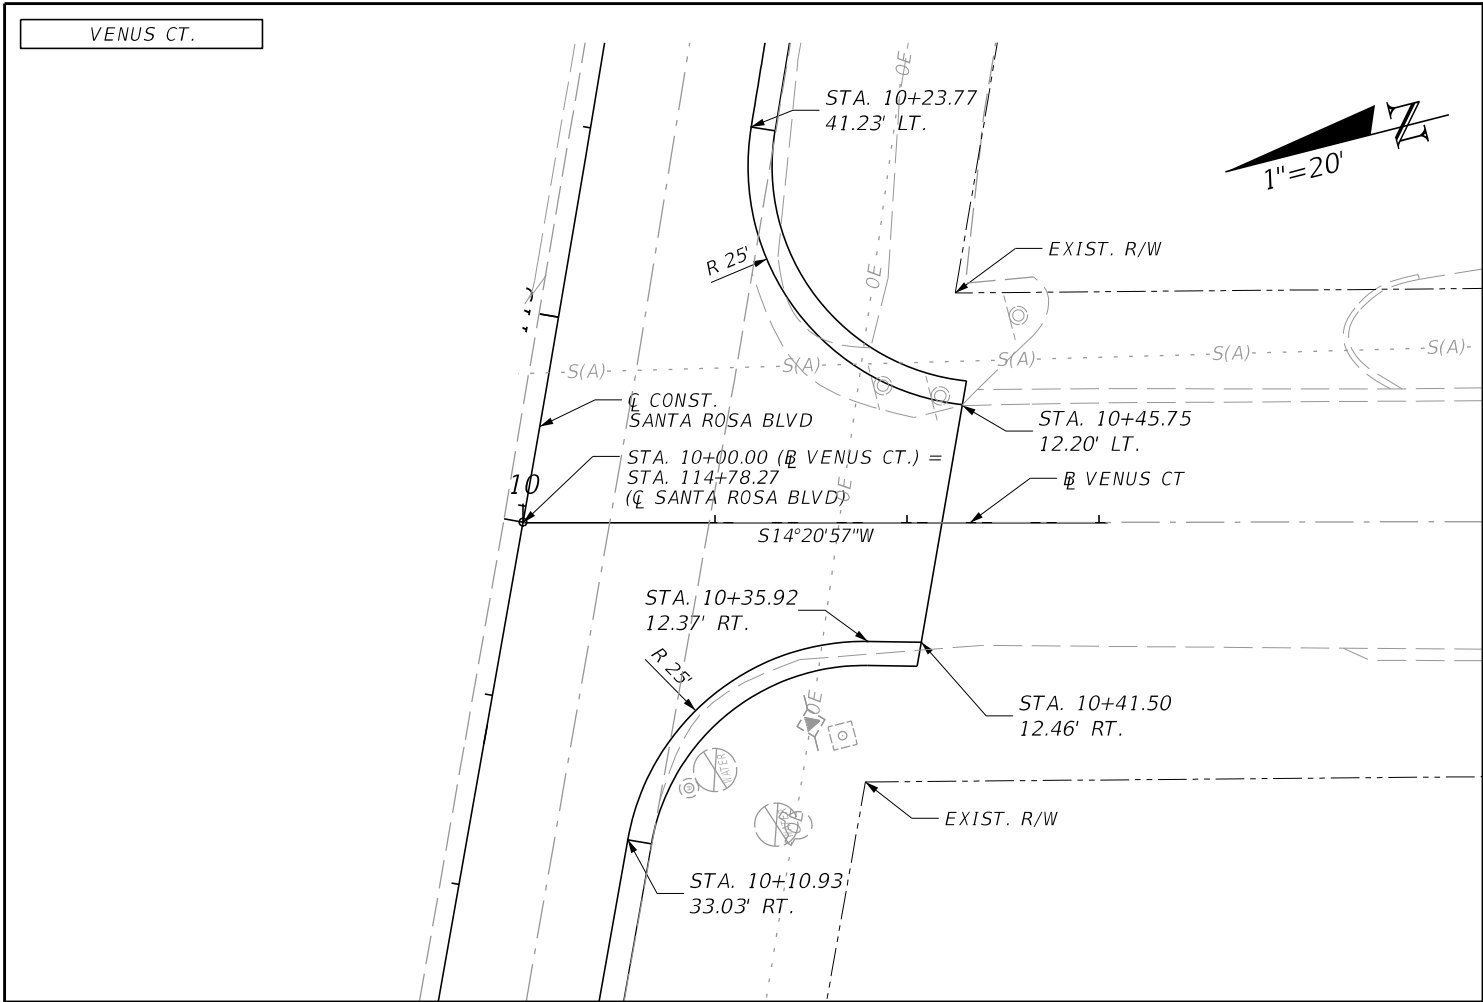

REVISIONS			
DATE	DESCRIPTION	DATE	DESCRIPTION

halff
MARK T. LLEWELLYN, JR., P.E.
LICENSE NUMBER: 80712
HALFF ASSOCIATES, INC.
TALLAHASSEE, FLORIDA 32309







OKALOOSA COUNTY
PROJECT
SANTA ROSA BOULEVARD

**SIDE STREET
PLAN AND PROFILE**

SHEET NO.
64


THE OFFICIAL RECORD OF THIS SHEET IS THE ELECTRONIC FILE DIGITALLY SIGNED AND SEALED UNDER RULE 61G15-23.004, F.A.C.

7/19/2024 5:47:39 PM ah3923
A:\420005\42280\003\0123456789\Roadway\PLPRRD02.dgn

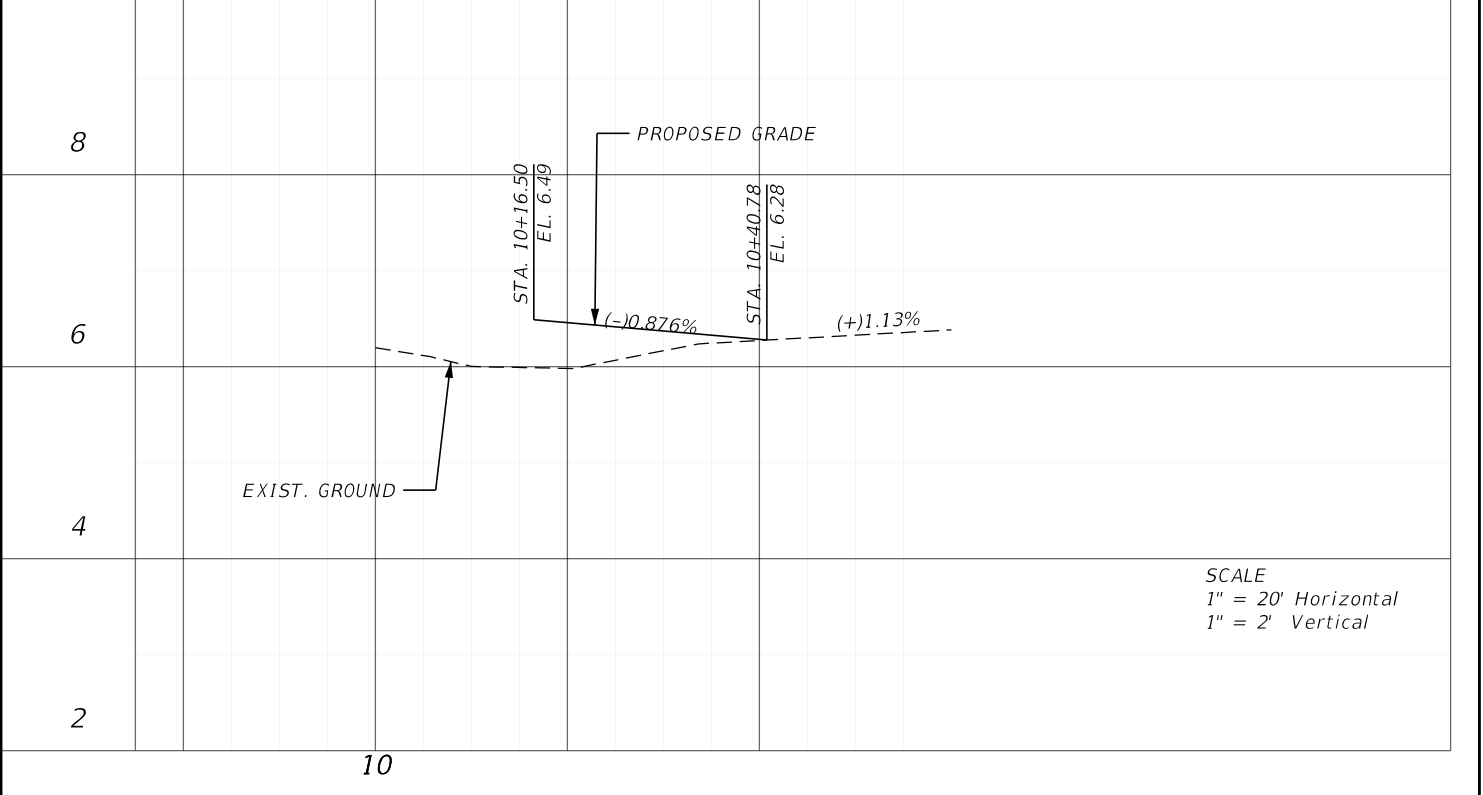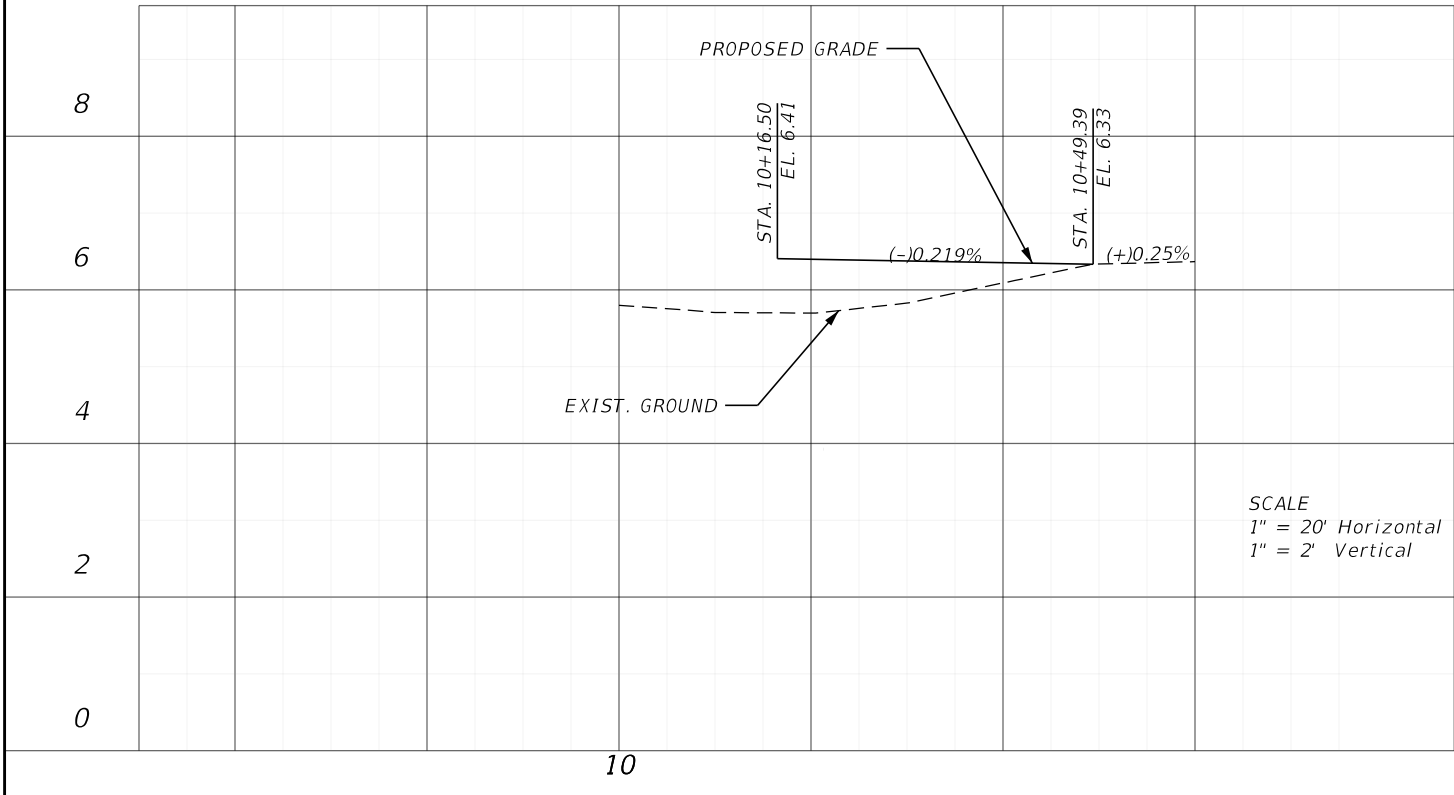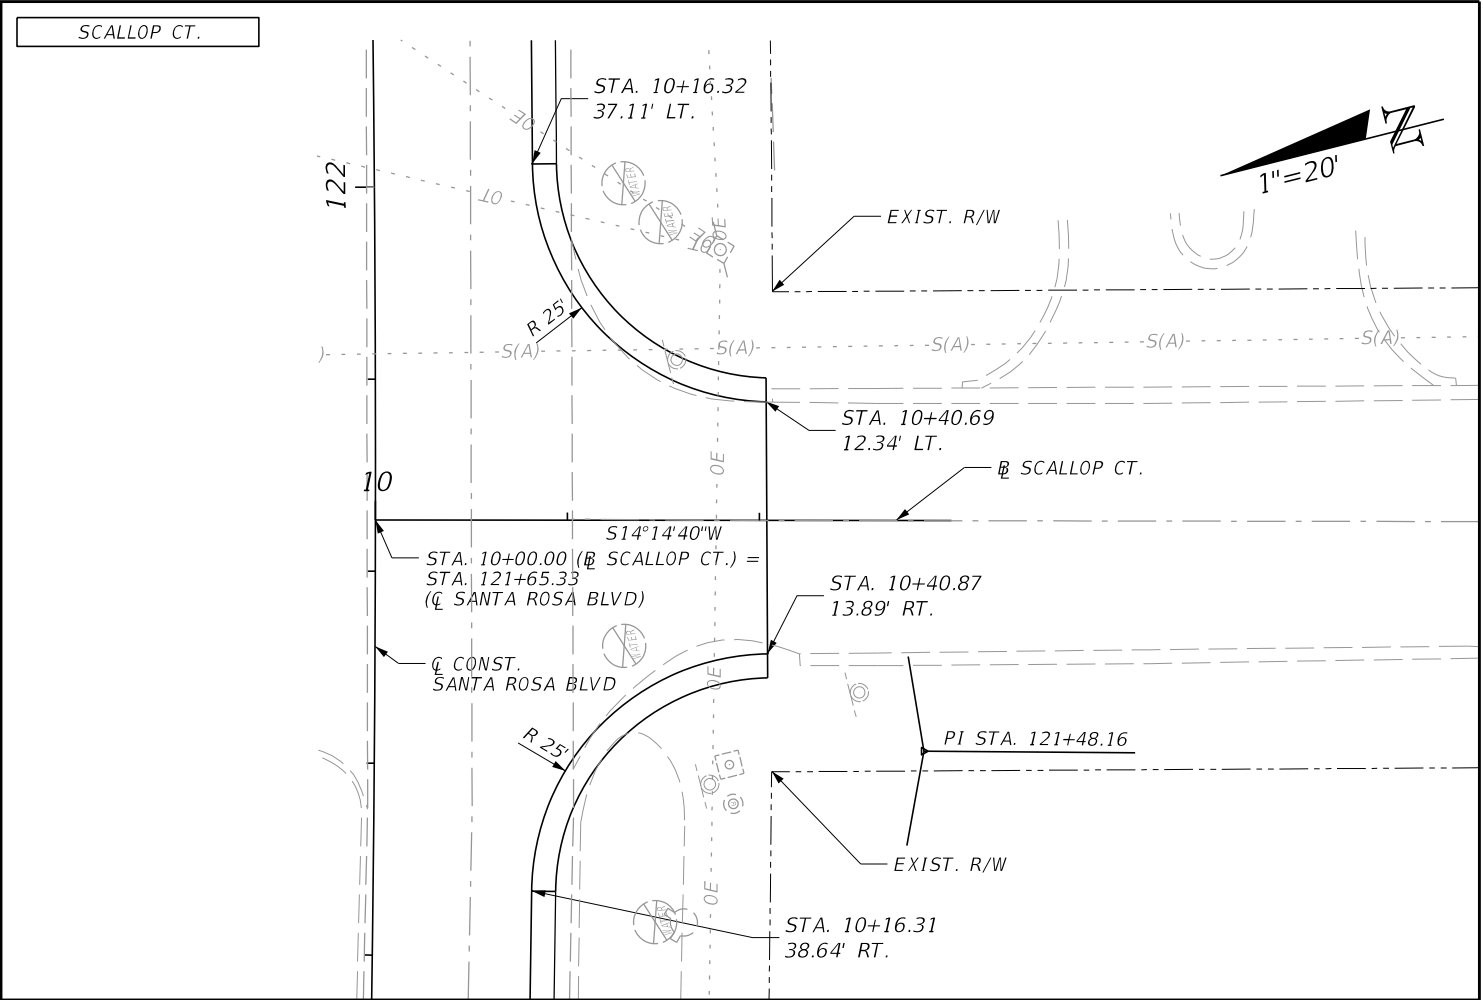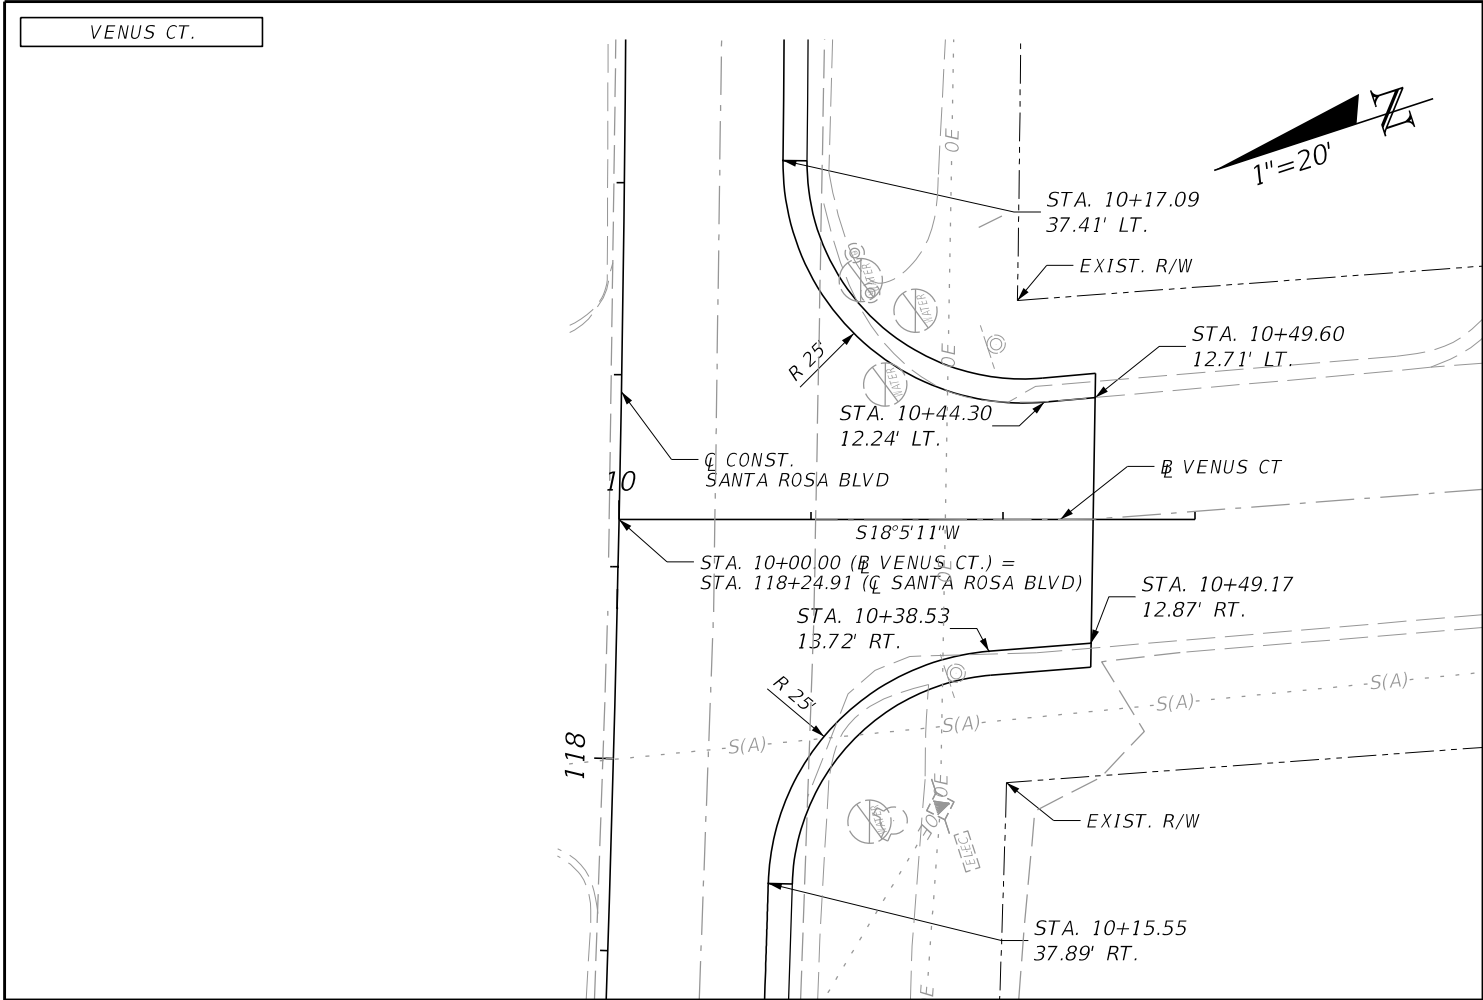

REVISIONS			
DATE	DESCRIPTION	DATE	DESCRIPTION

halff
MARK T. LLEWELLYN, JR., P.E.
LICENSE NUMBER: 80712
HALFF ASSOCIATES, INC.
TALLAHASSEE, FLORIDA 32309


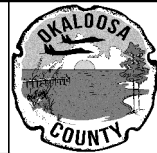


OKALOOSA COUNTY
PROJECT
SANTA ROSA BOULEVARD

SIDE STREET PLAN AND PROFILE	
SHEET NO. 65	



THE OFFICIAL RECORD OF THIS SHEET IS THE ELECTRONIC FILE DIGITALLY SIGNED AND SEALED UNDER RULE 61G15-23.004, F.A.C.

7/19/2024 5:47:40 PM ah3923
A:\420005\42280\003\0123456789\Roadway\PLPRRD02.dgn

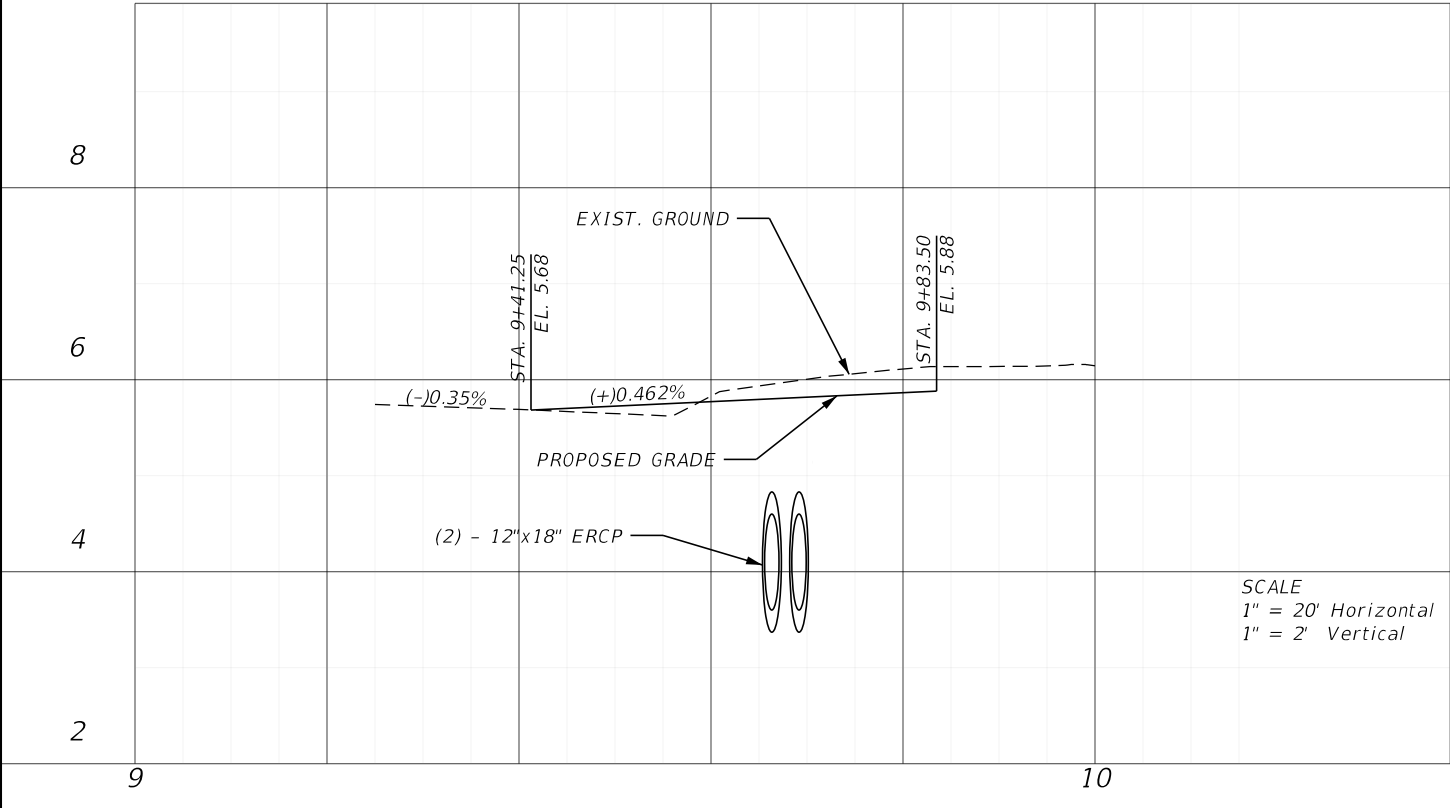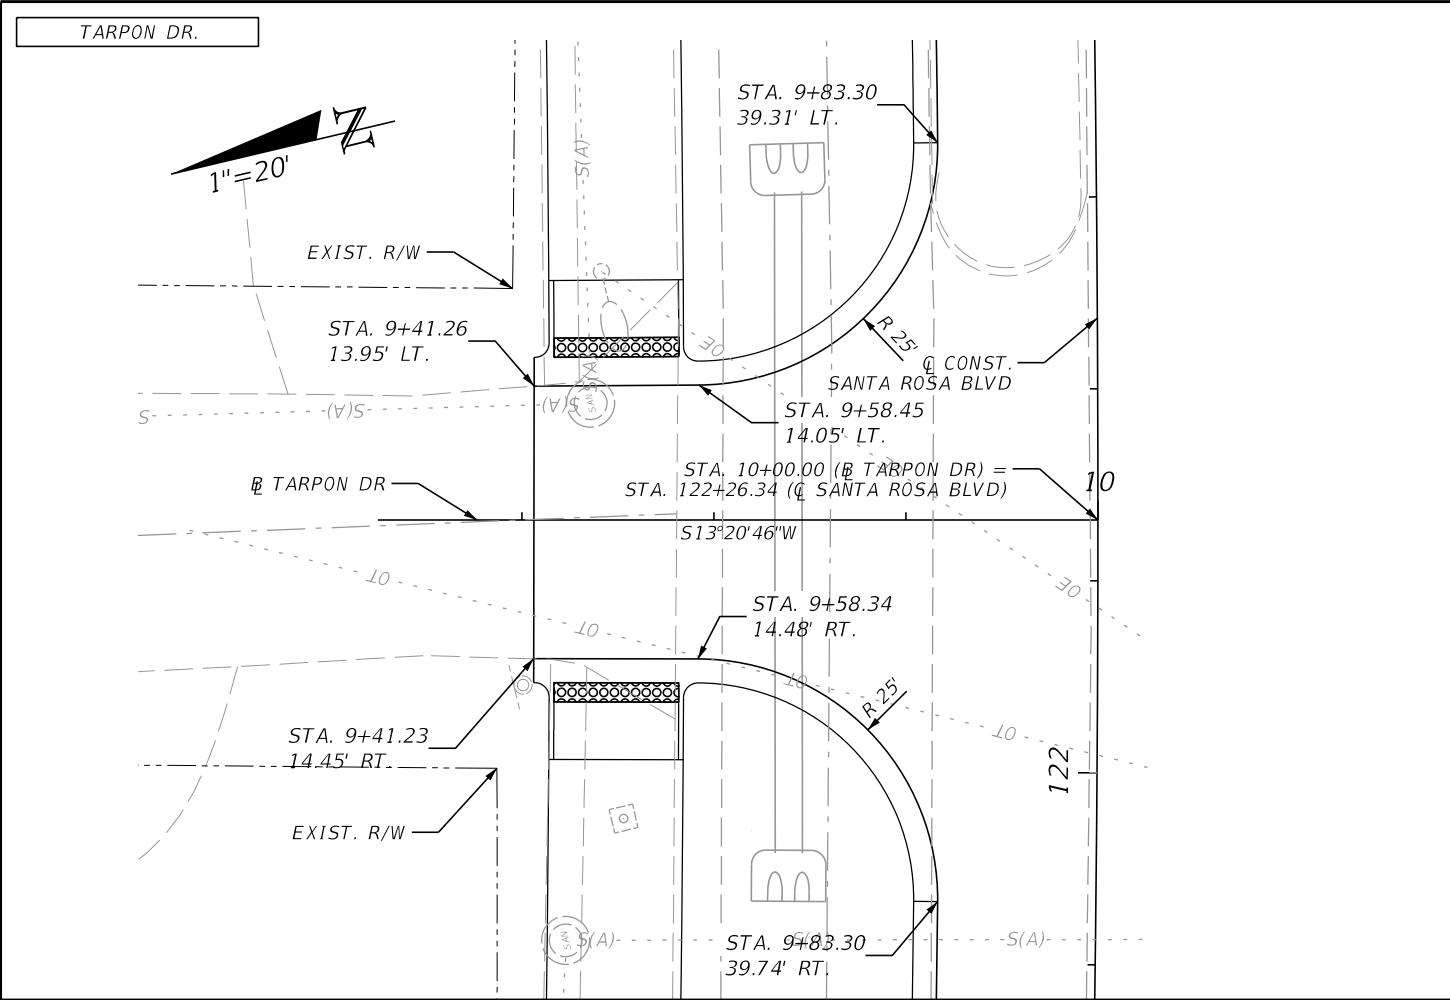

REVISIONS			
DATE	DESCRIPTION	DATE	DESCRIPTION





halff
MARK T. LLEWELLYN, JR., P.E.
LICENSE NUMBER: 80712
HALFF ASSOCIATES, INC.
TALLAHASSEE, FLORIDA 32309

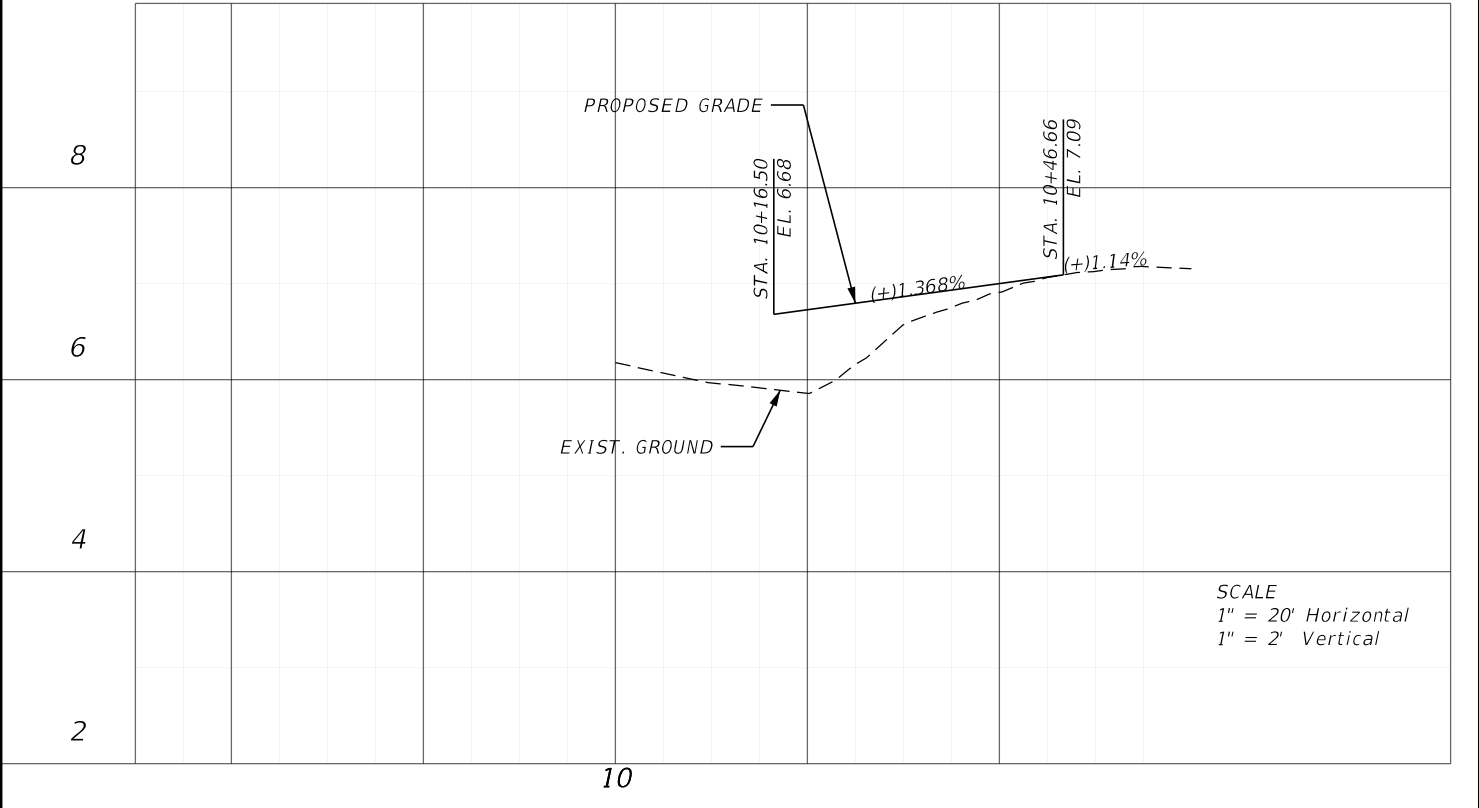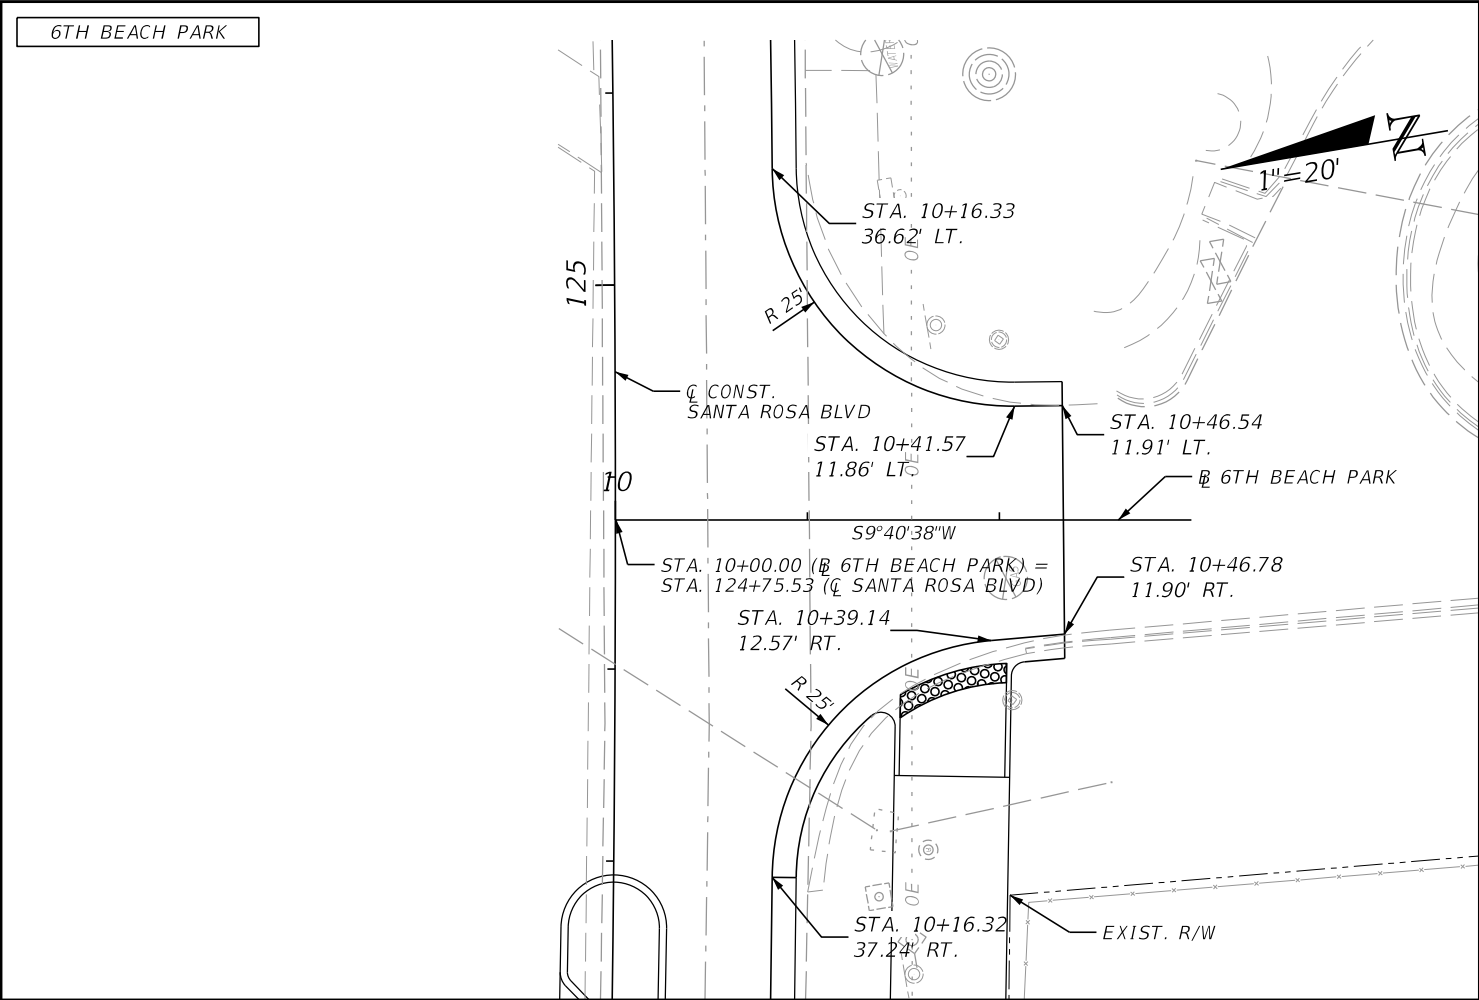

	OKALOOSA COUNTY	SIDE STREET PLAN AND PROFILE	SHEET NO.
	PROJECT		66
	SANTA ROSA BOULEVARD		

THE OFFICIAL RECORD OF THIS SHEET IS THE ELECTRONIC FILE DIGITALLY SIGNED AND SEALED UNDER RULE 61G15-23.004, F.A.C.

7/19/2024 5:47:41 PM ah3923
A:\420005\42280\003\0123456789\Roadway\PLPRRD02.dgn

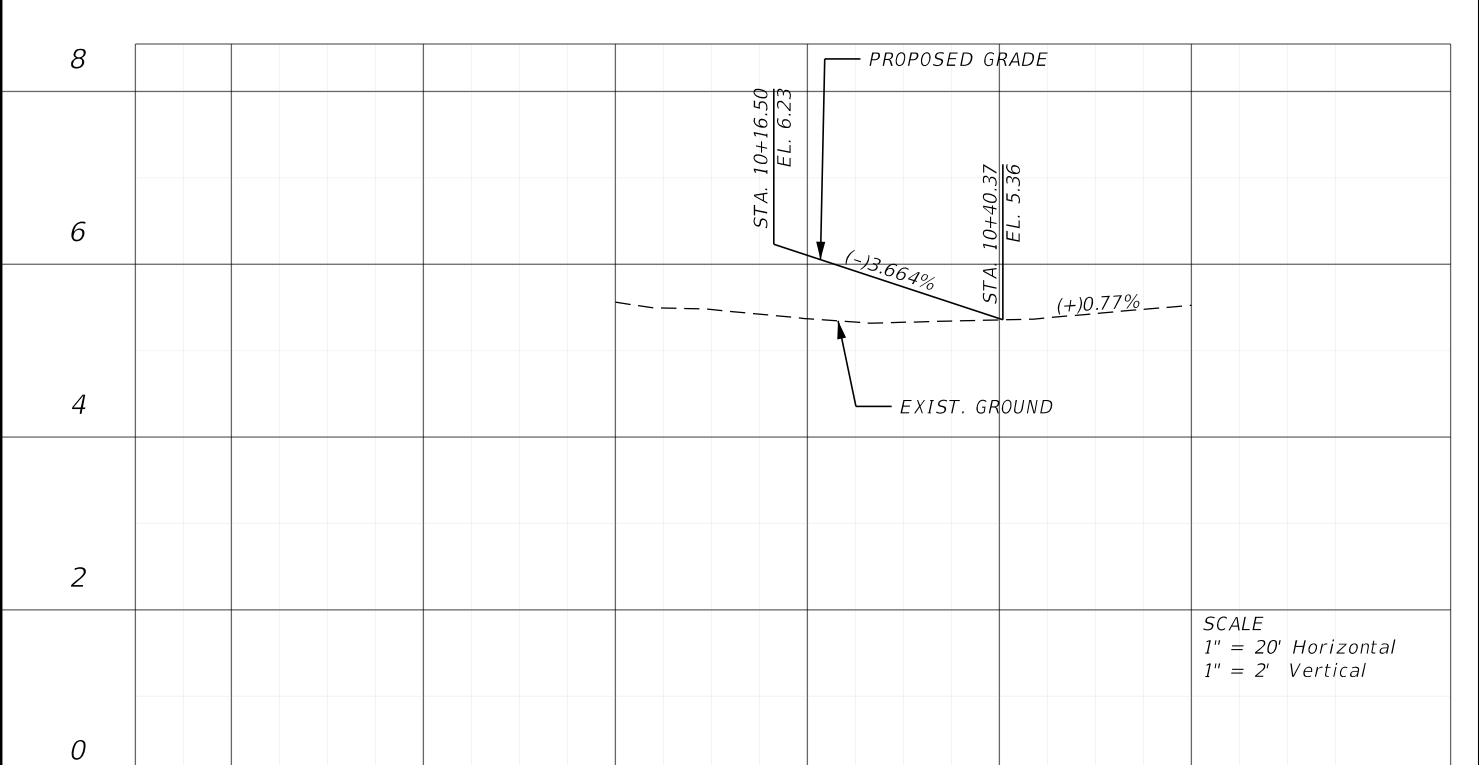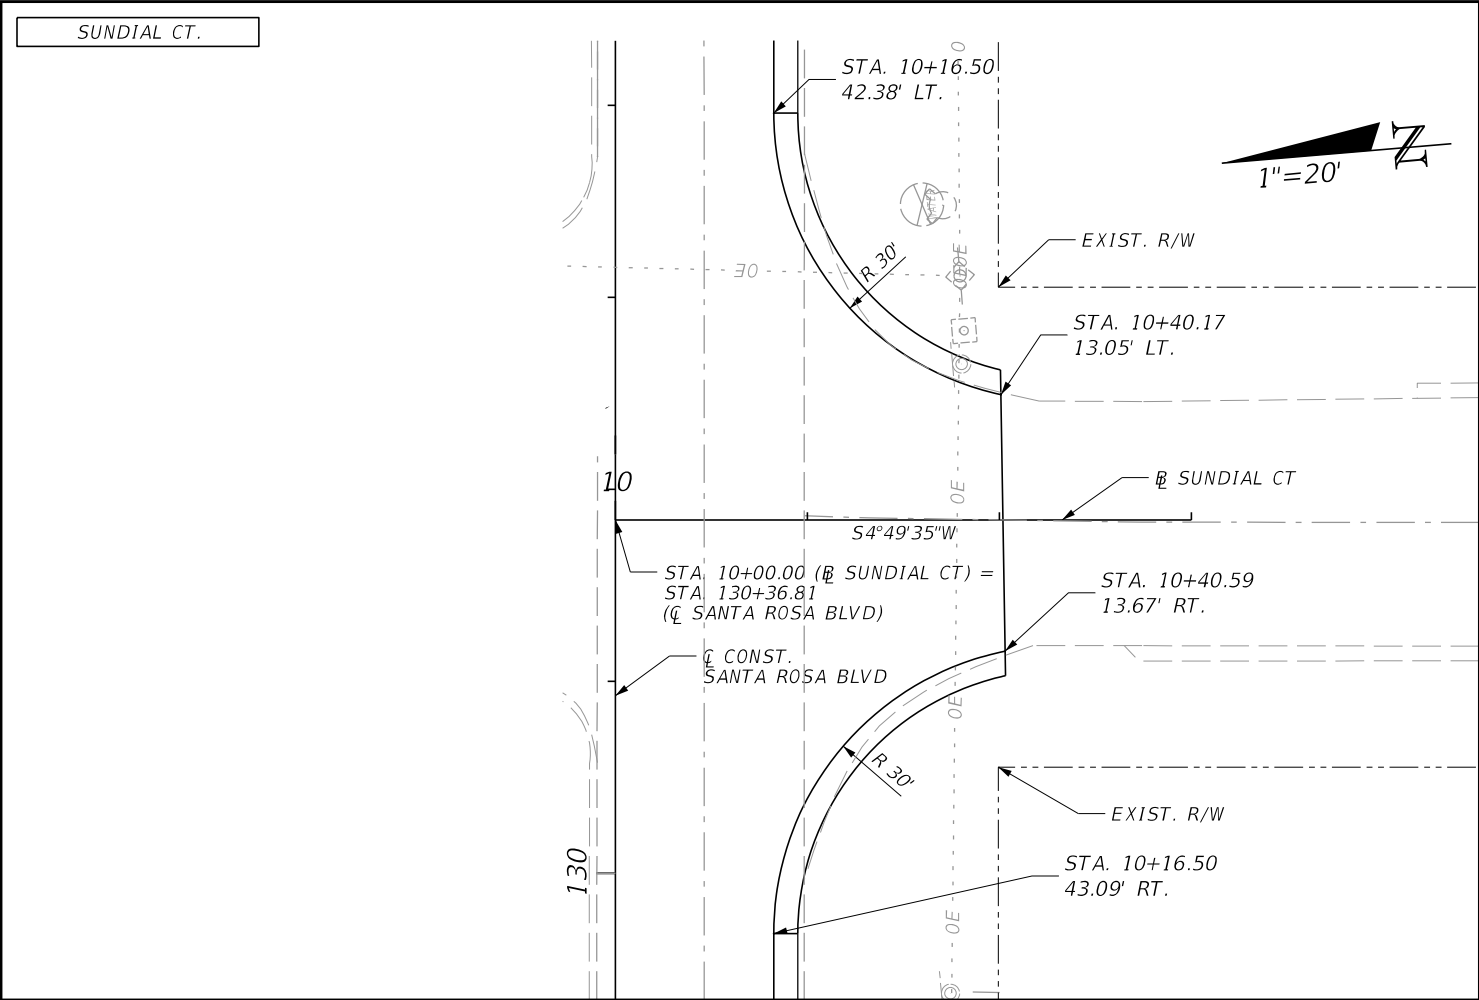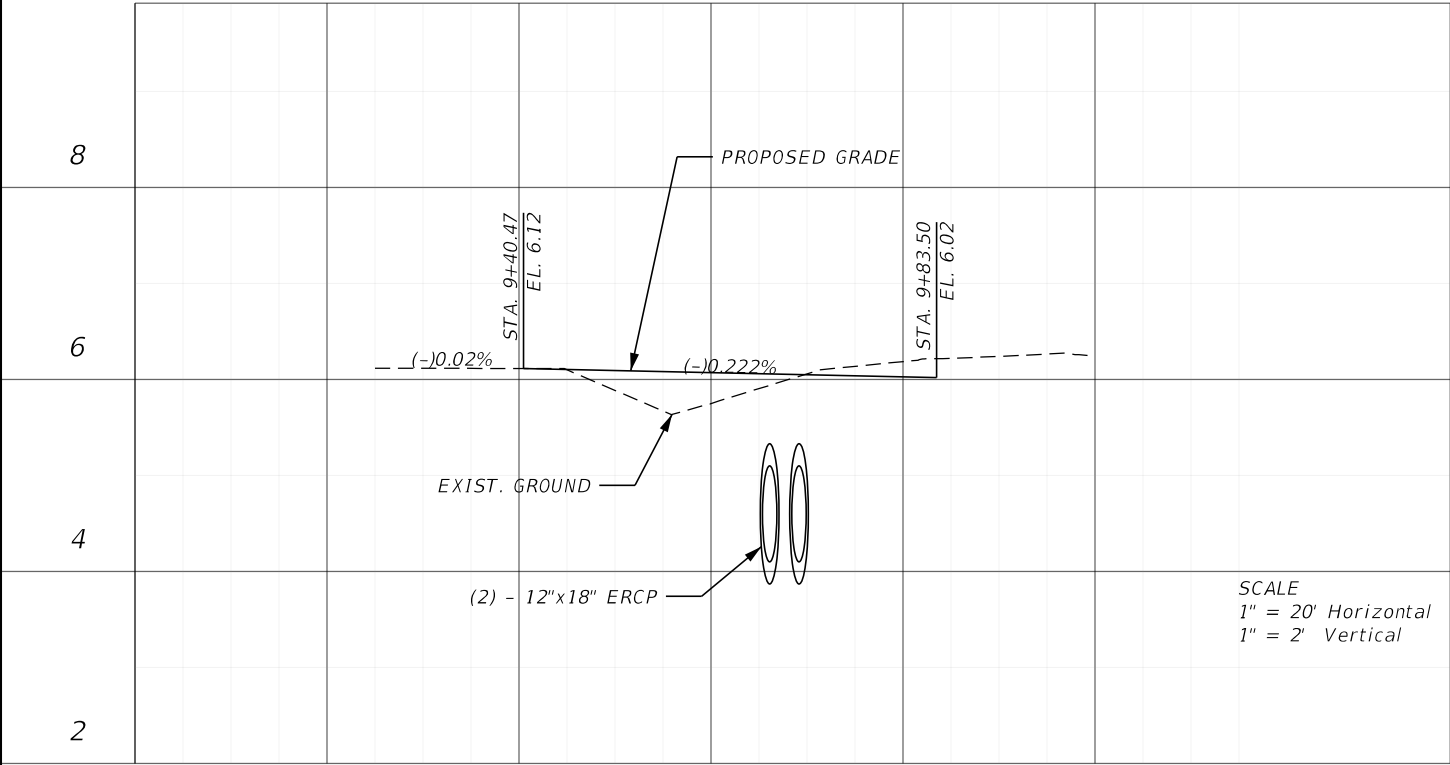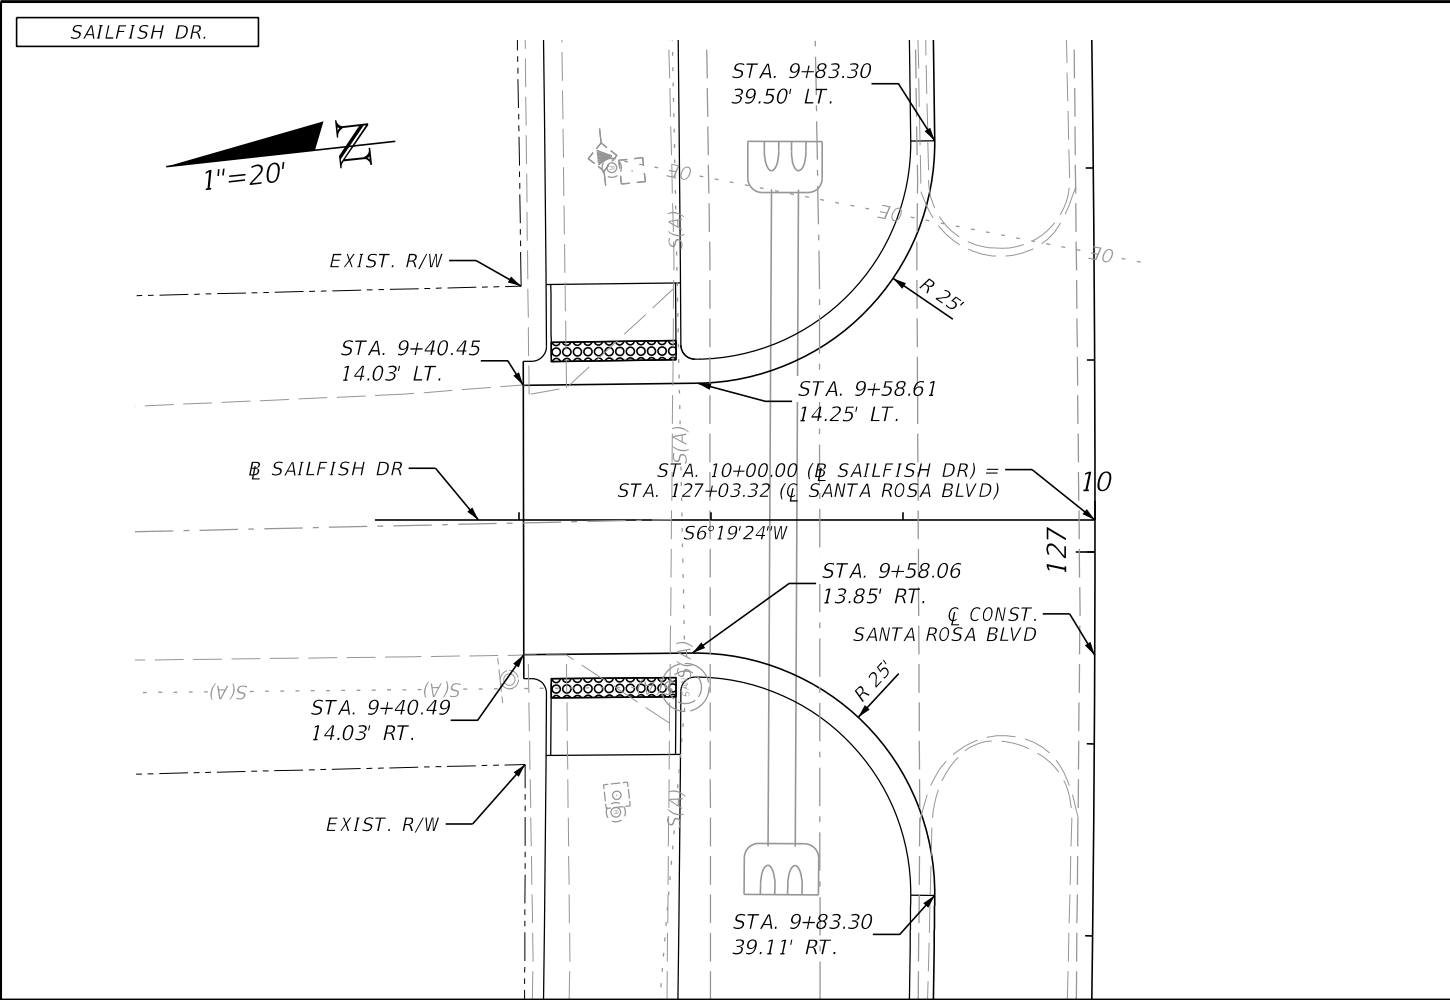

REVISIONS			
DATE	DESCRIPTION	DATE	DESCRIPTION

halff
MARK T. LLEWELLYN, JR., P.E.
LICENSE NUMBER: 80712
HALFF ASSOCIATES, INC.
TALLAHASSEE, FLORIDA 32309





OKALOOSA COUNTY
PROJECT
SANTA ROSA BOULEVARD

SIDE STREET PLAN AND PROFILE	
SHEET NO. 67	



THE OFFICIAL RECORD OF THIS SHEET IS THE ELECTRONIC FILE DIGITALLY SIGNED AND SEALED UNDER RULE 61G15-23.004, F.A.C.

7/19/2024 5:47:42 PM ah3923
A:\420005\42280\003\0123456789\Roadway\PLPRD02.dgn

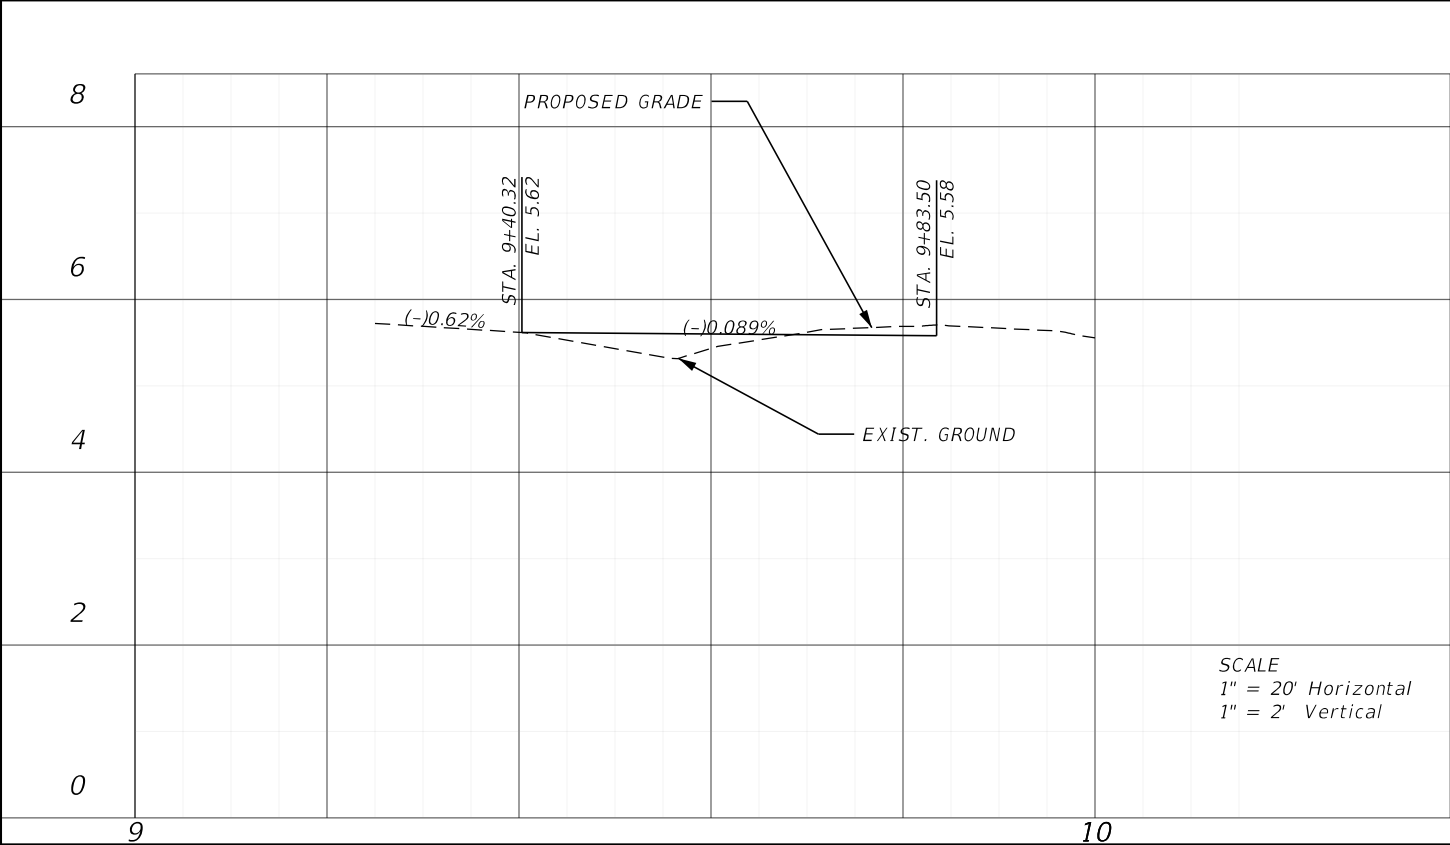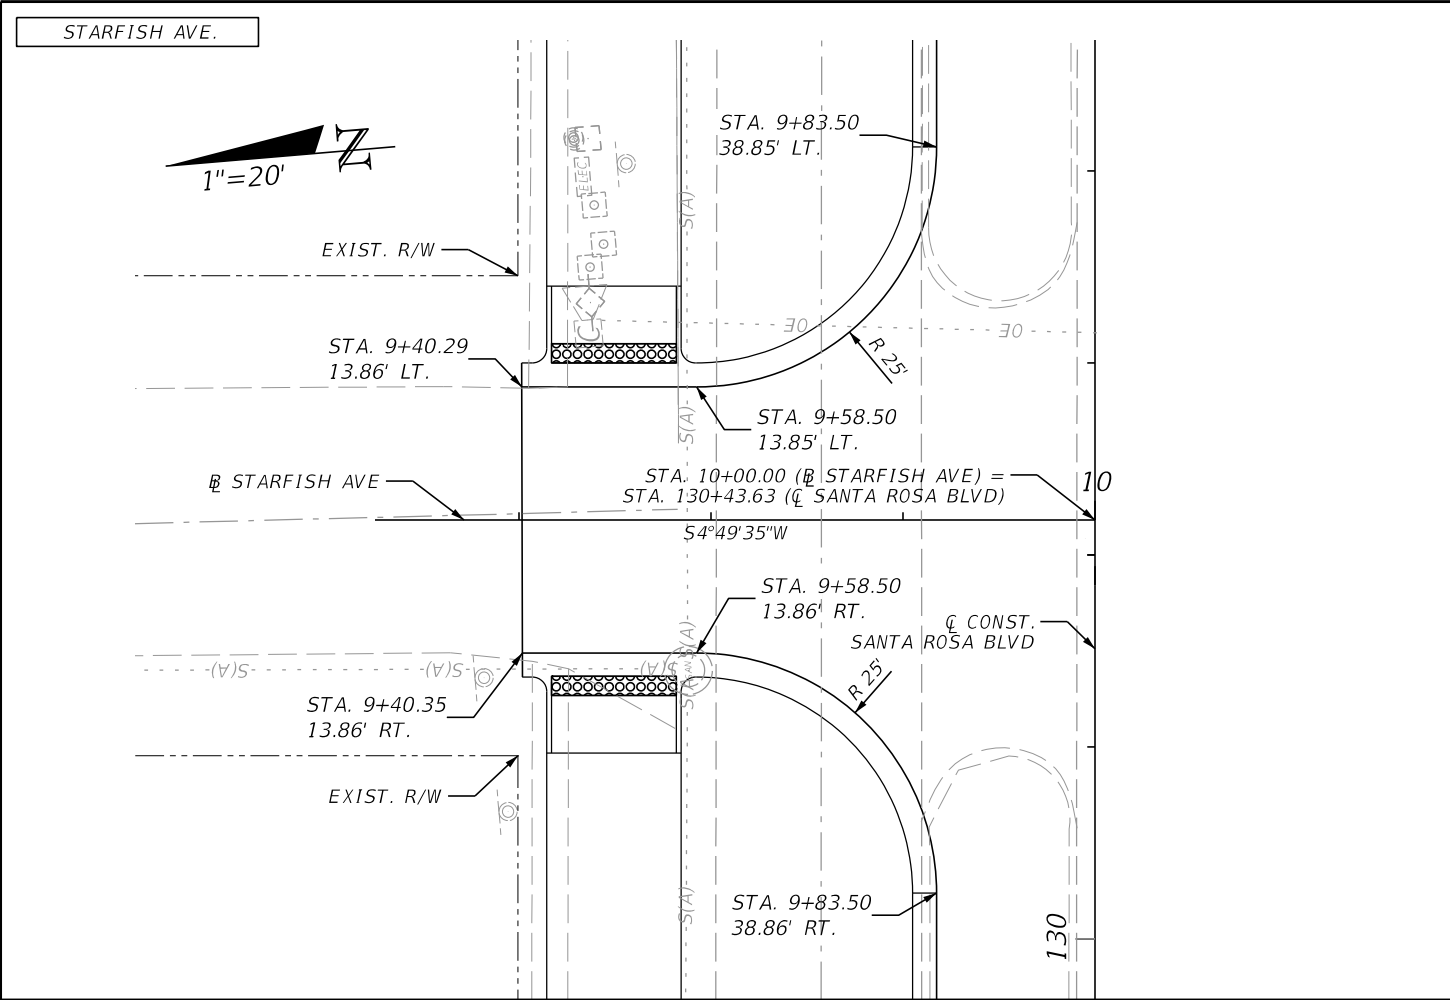

REVISIONS			
DATE	DESCRIPTION	DATE	DESCRIPTION





halff
MARK T. LLEWELLYN, JR., P.E.
LICENSE NUMBER: 80712
HALFF ASSOCIATES, INC.
TALLAHASSEE, FLORIDA 32309

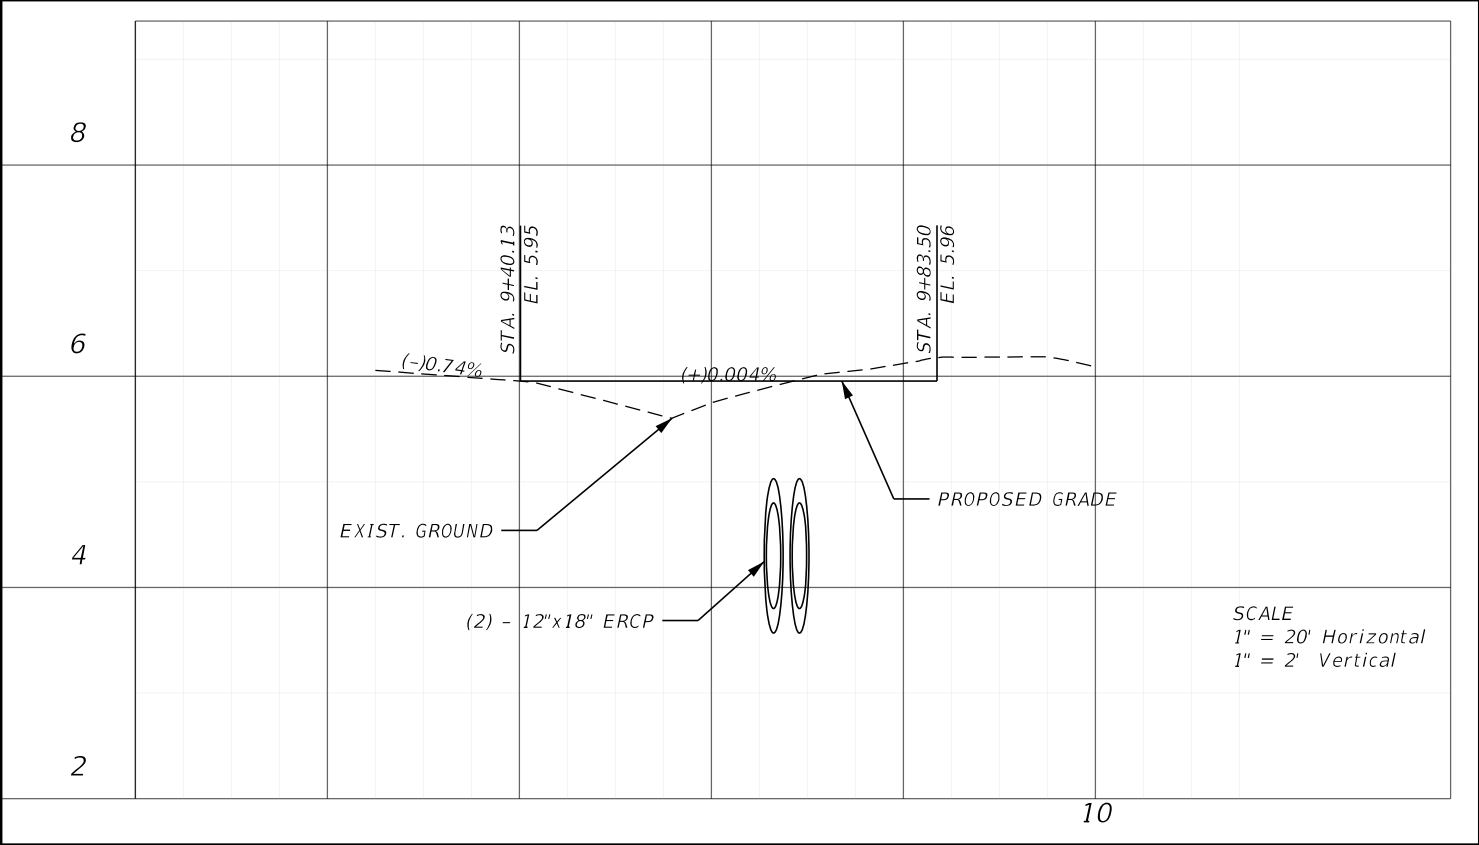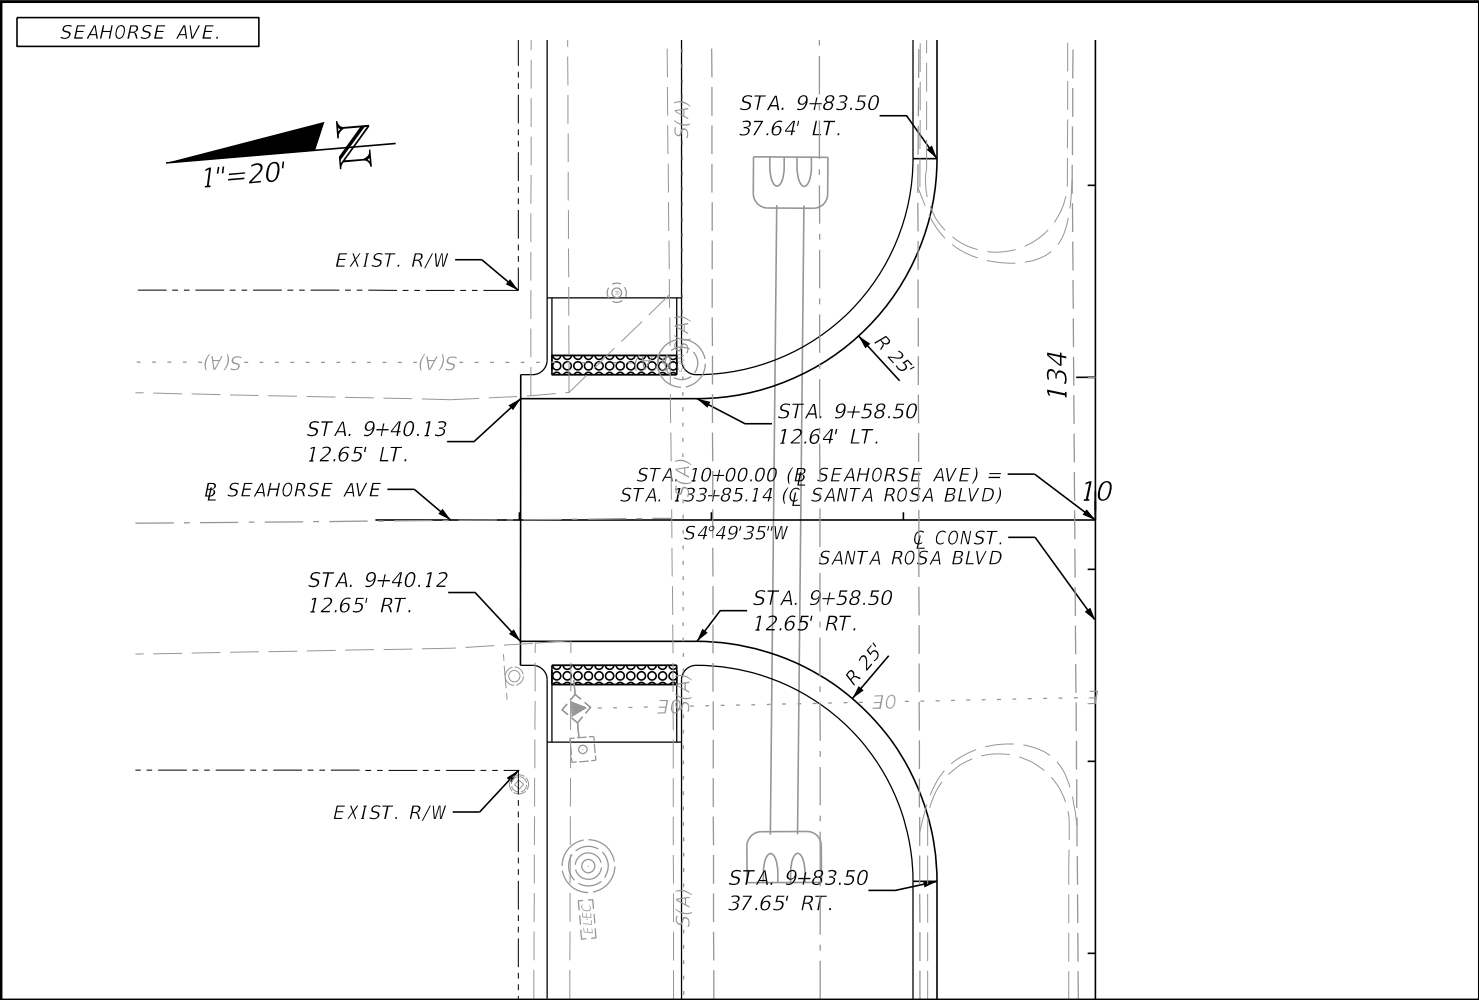

	OKALOOSA COUNTY	SIDE STREET PLAN AND PROFILE	SHEET NO.
	PROJECT		68
	SANTA ROSA BOULEVARD		

THE OFFICIAL RECORD OF THIS SHEET IS THE ELECTRONIC FILE DIGITALLY SIGNED AND SEALED UNDER RULE 61G15-23.004, F.A.C.

7/19/2024 5:47:43 PM ah3923
A:\420005\42280\003\0123456789\Roadway\PLPRRD02.dgn

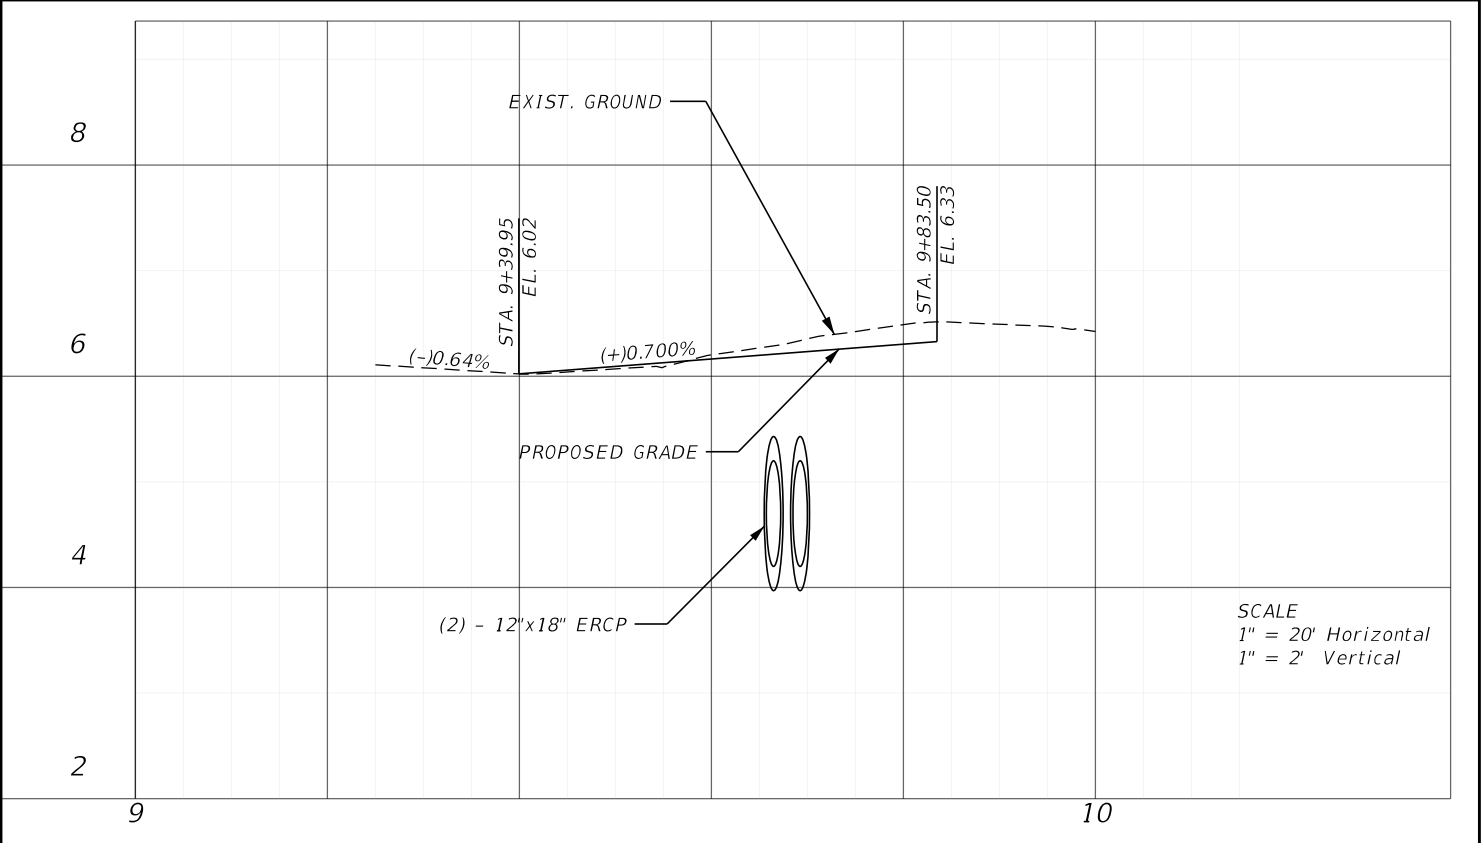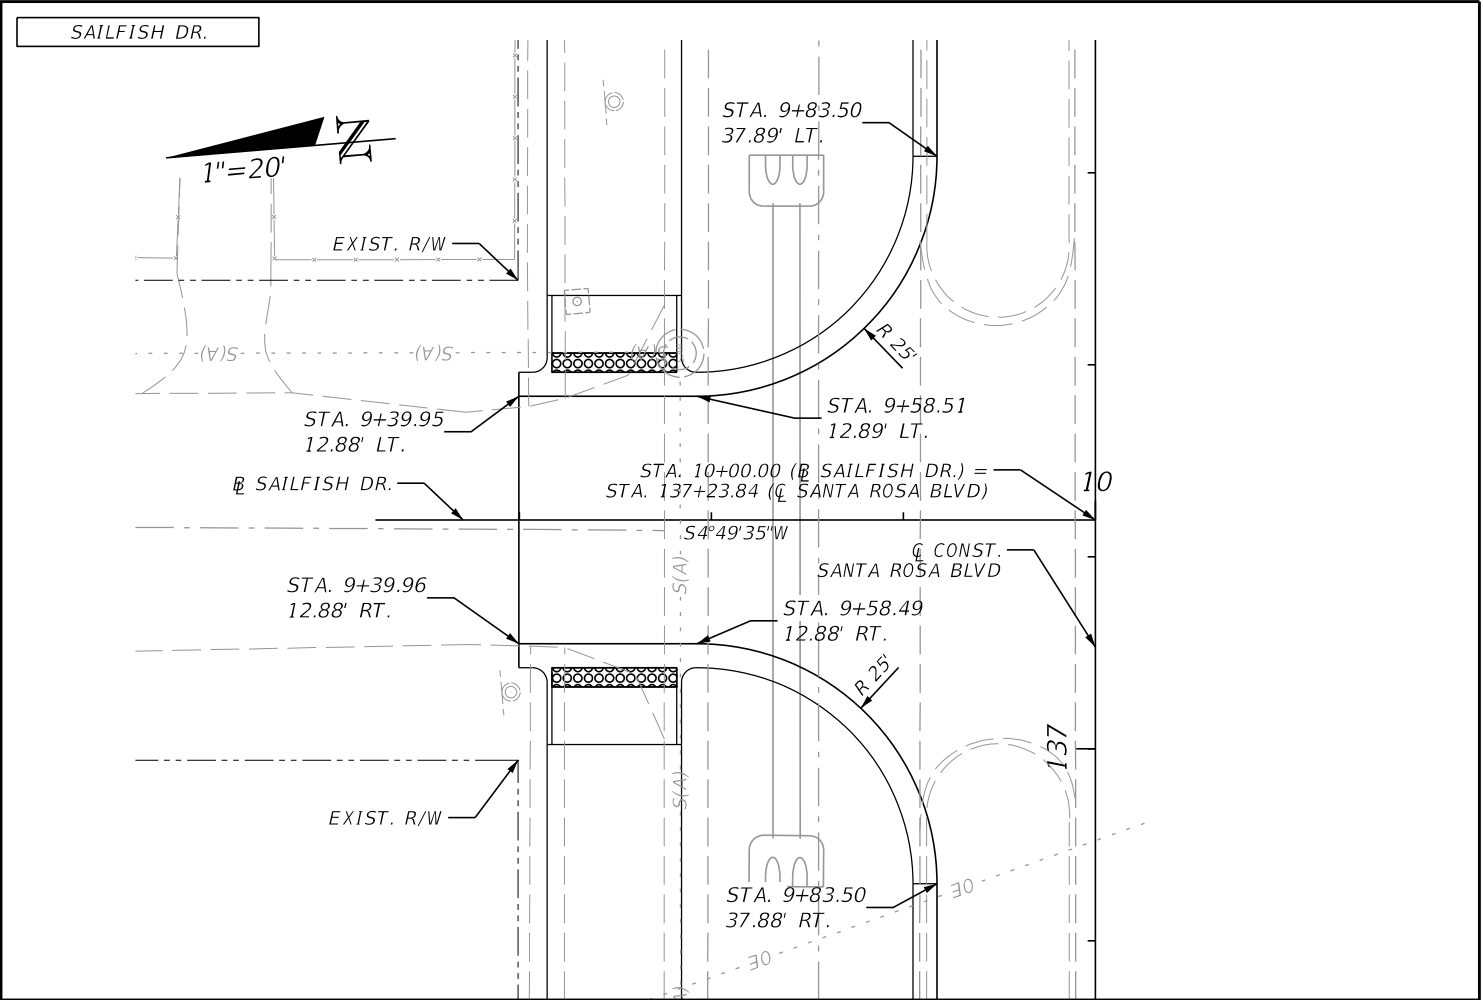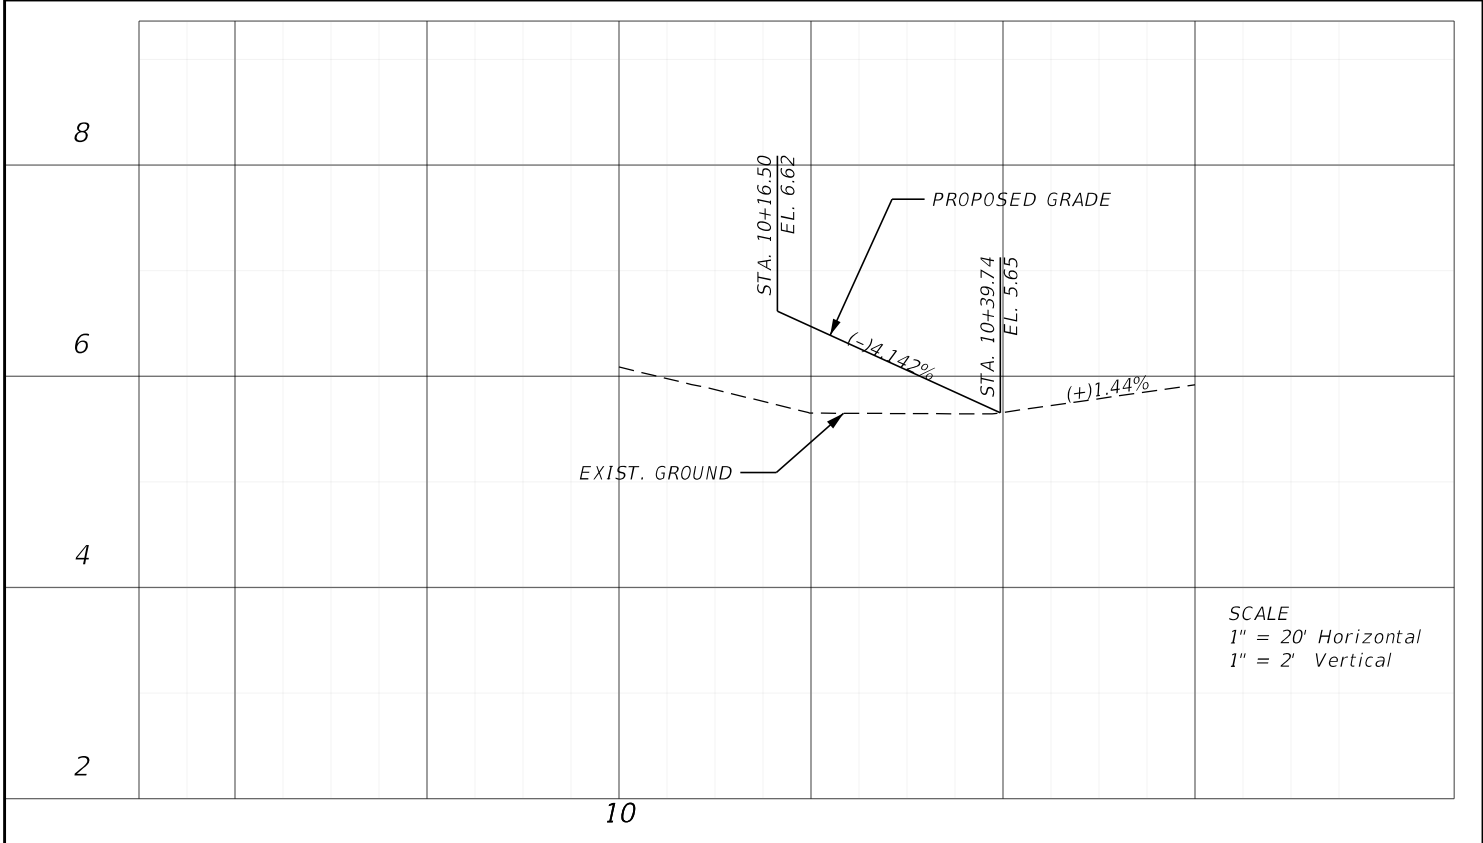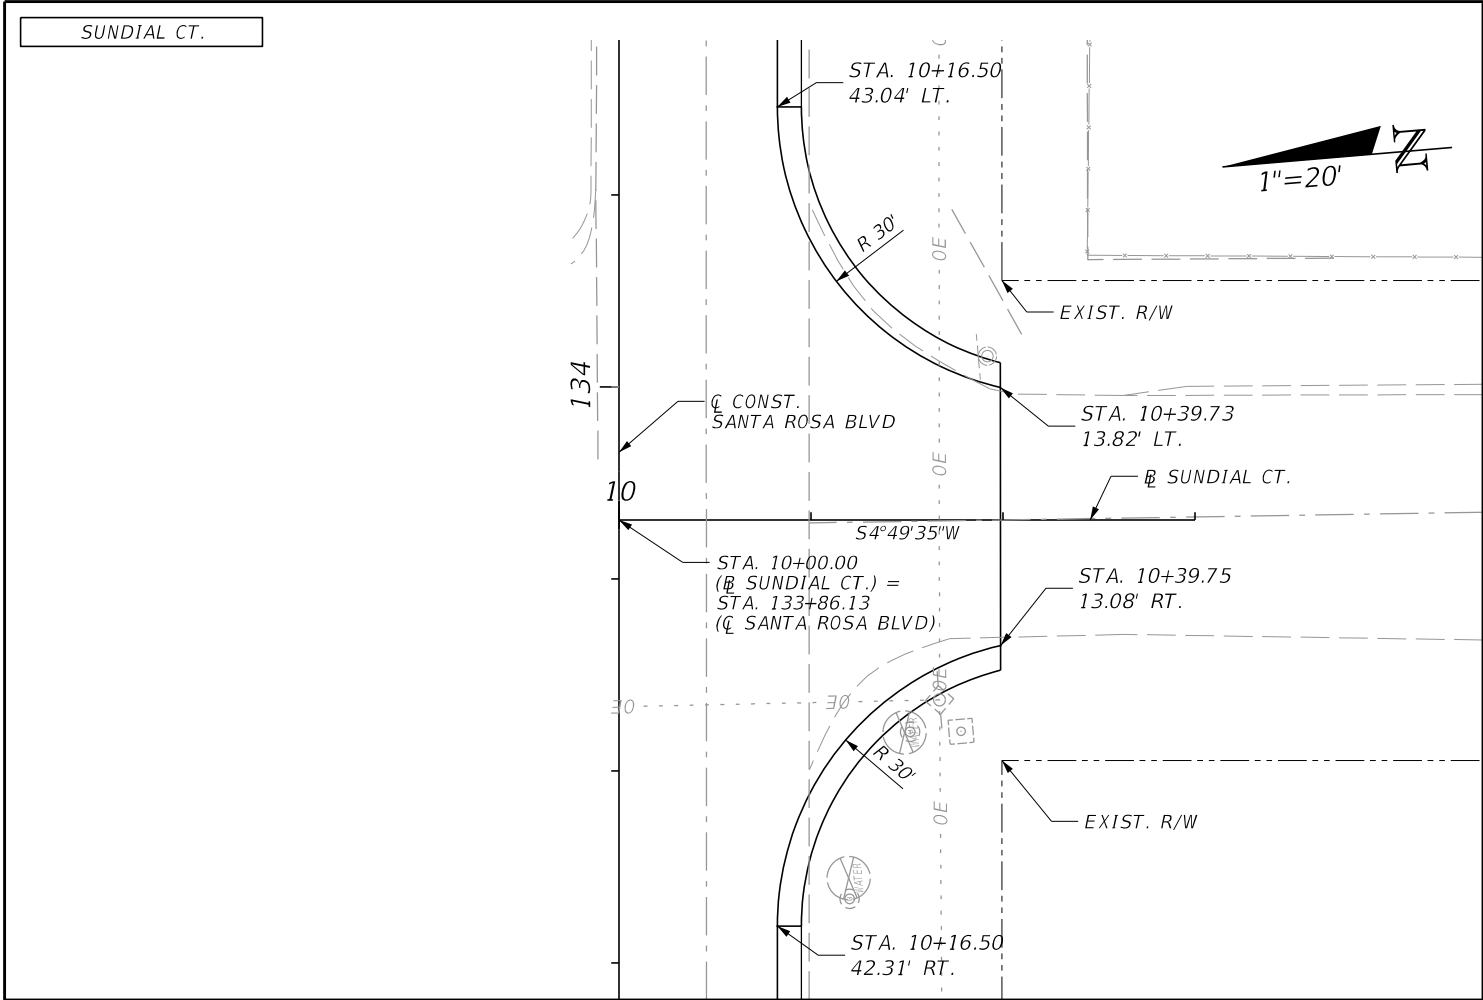

REVISIONS			
DATE	DESCRIPTION	DATE	DESCRIPTION


MARK T. LLEWELLYN, JR., P.E.
LICENSE NUMBER: 80712
HALFF ASSOCIATES, INC.
TALLAHASSEE, FLORIDA 32309







OKALOOSA COUNTY
PROJECT
SANTA ROSA BOULEVARD

*SIDE STREET
PLAN AND PROFILE*

SHEET NO.
69

THE OFFICIAL RECORD OF THIS SHEET IS THE ELECTRONIC FILE DIGITALLY SIGNED AND SEALED UNDER RULE 61G15-23.004, F.A.C.

7/19/2024 5:47:44 PM ah3923
A:\420005\42280\003\0123456789\Roadway\PLPRRD02.dgn

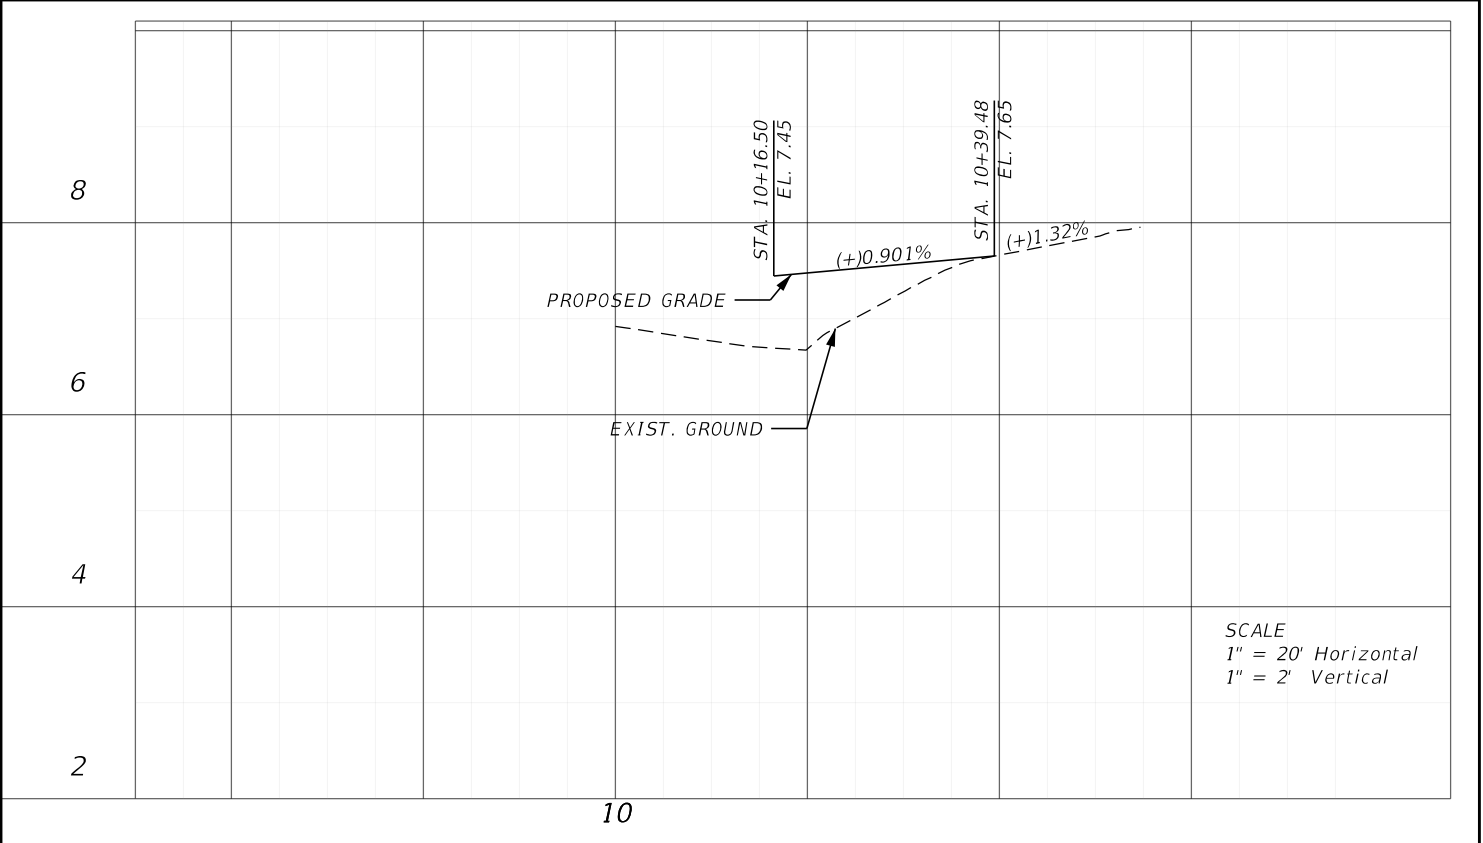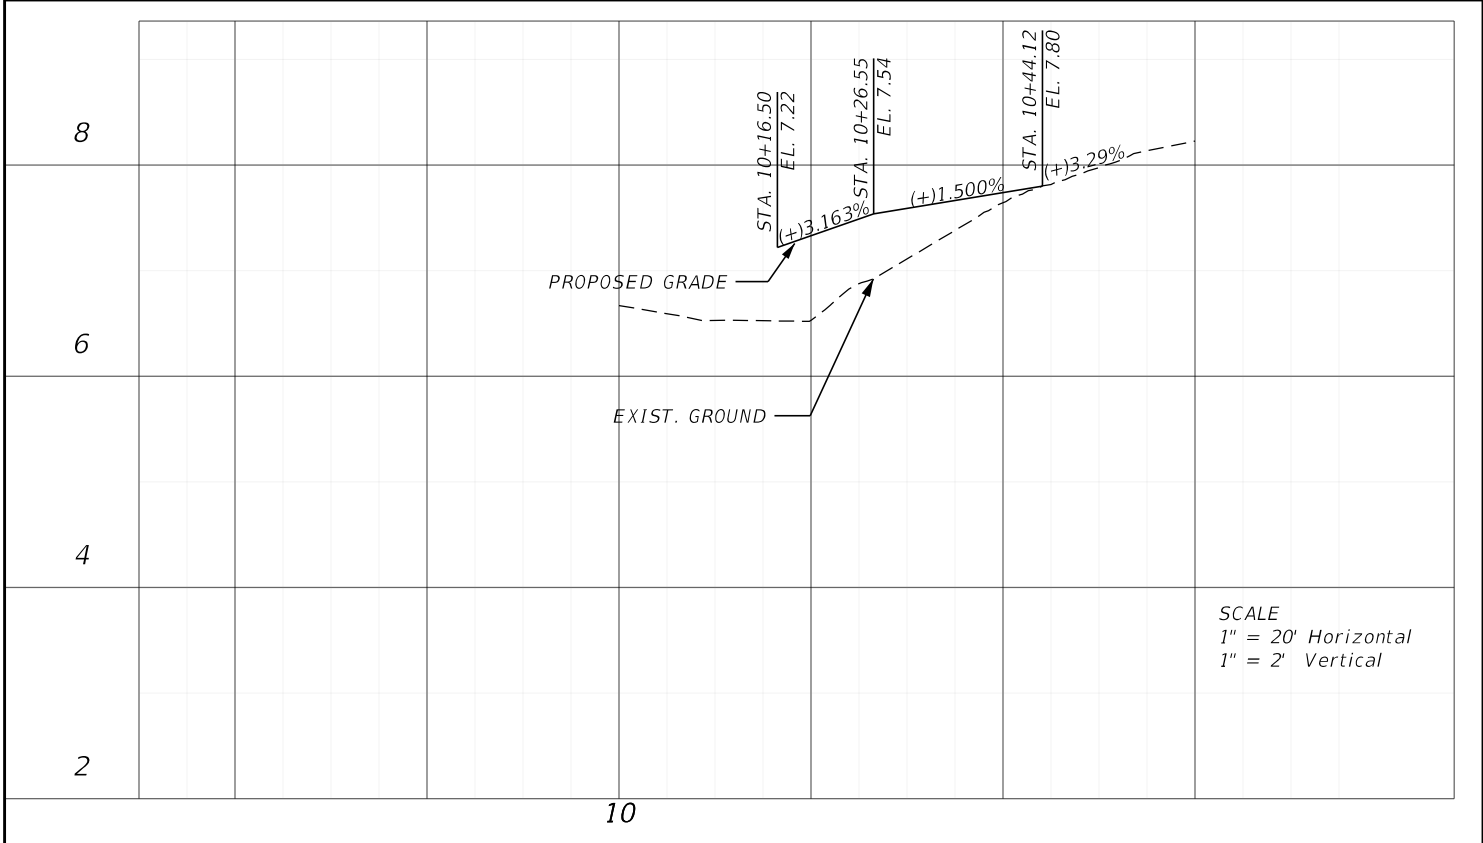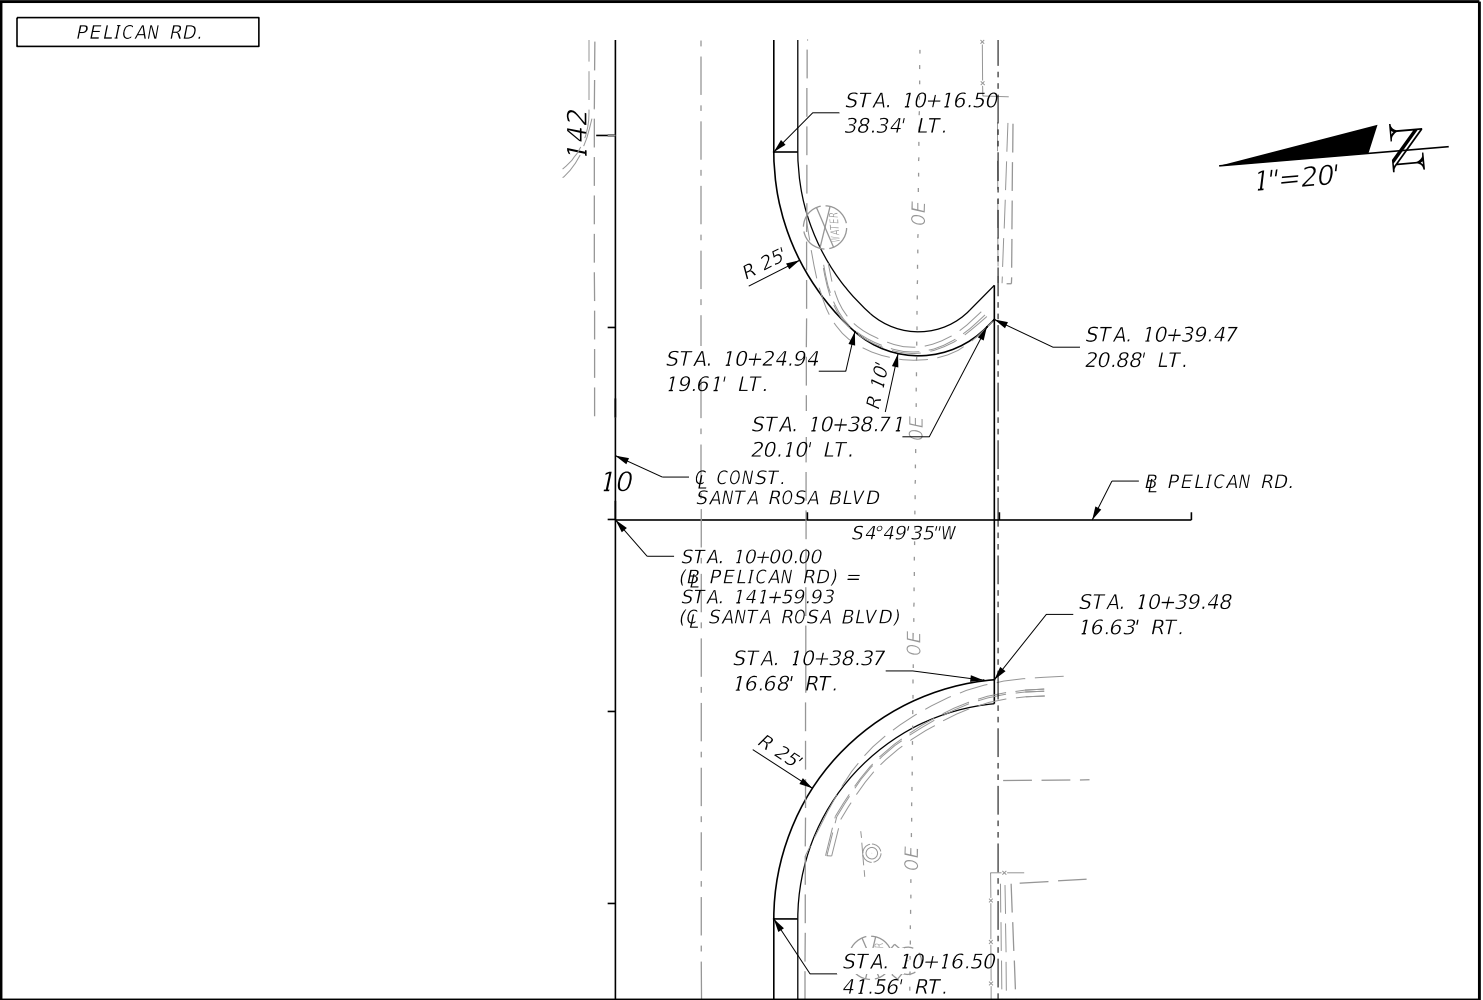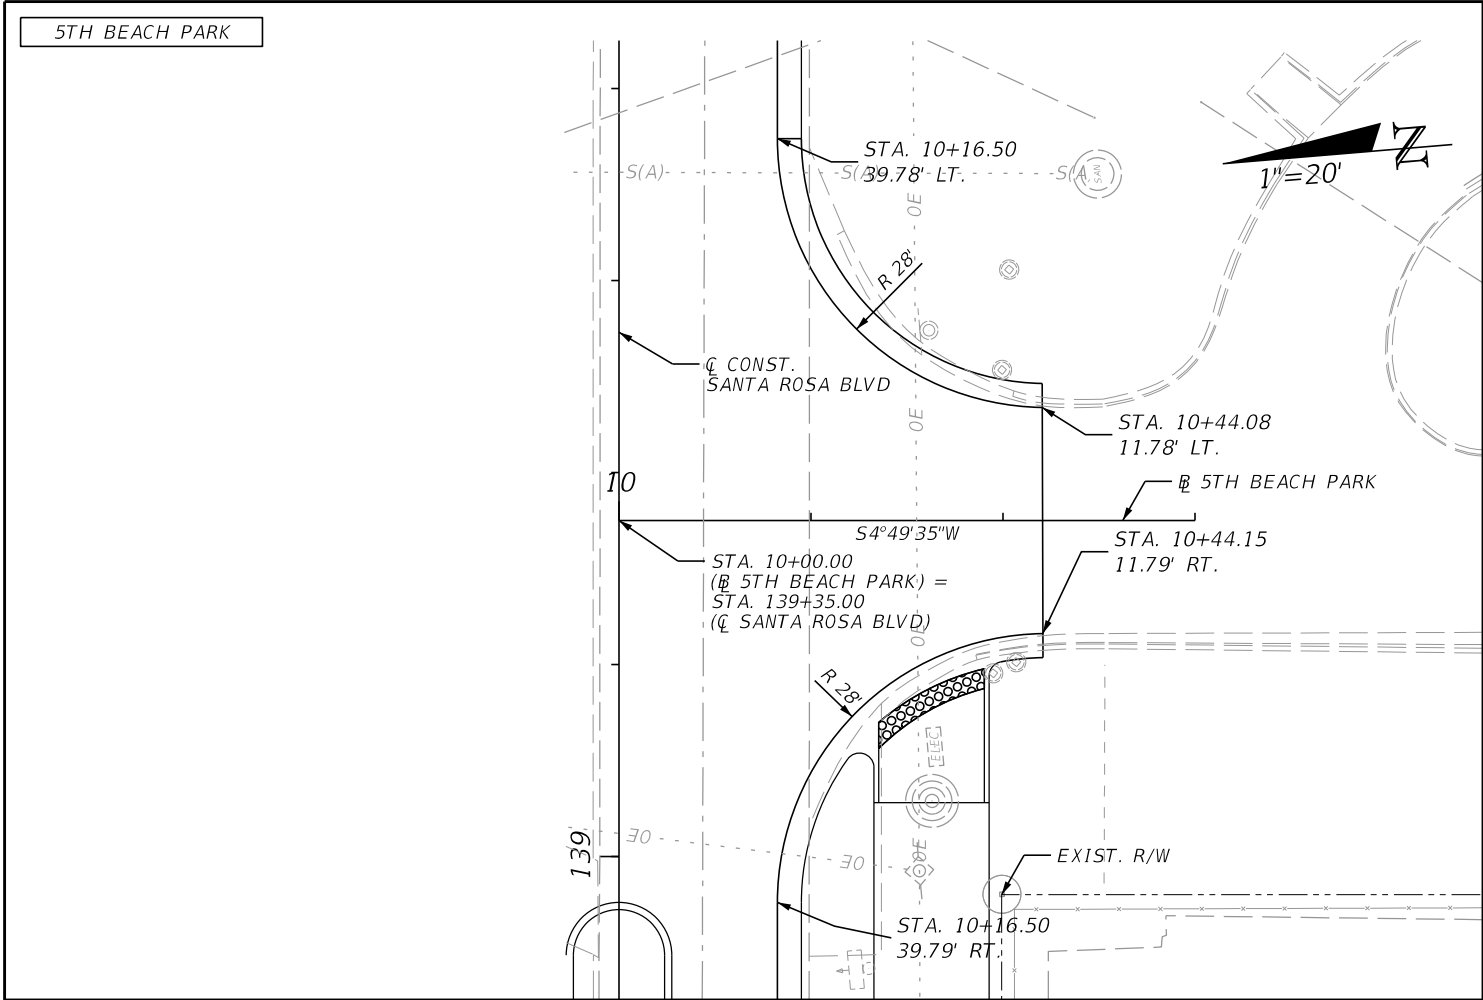



REVISIONS			
DATE	DESCRIPTION	DATE	DESCRIPTION

halff
MARK T. LLEWELLYN, JR., P.E.
LICENSE NUMBER: 80712
HALFF ASSOCIATES, INC.
TALLAHASSEE, FLORIDA 32309

	OKALOOSA COUNTY	SIDE STREET PLAN AND PROFILE	SHEET NO.
	PROJECT		70
	SANTA ROSA BOULEVARD		



THE OFFICIAL RECORD OF THIS SHEET IS THE ELECTRONIC FILE DIGITALLY SIGNED AND SEALED UNDER RULE 61G15-23.004, F.A.C.

7/19/2024 5:47:44 PM ah3923
A:\420005\42280\003\0123456789\Roadway\PLPRRD02.dgn

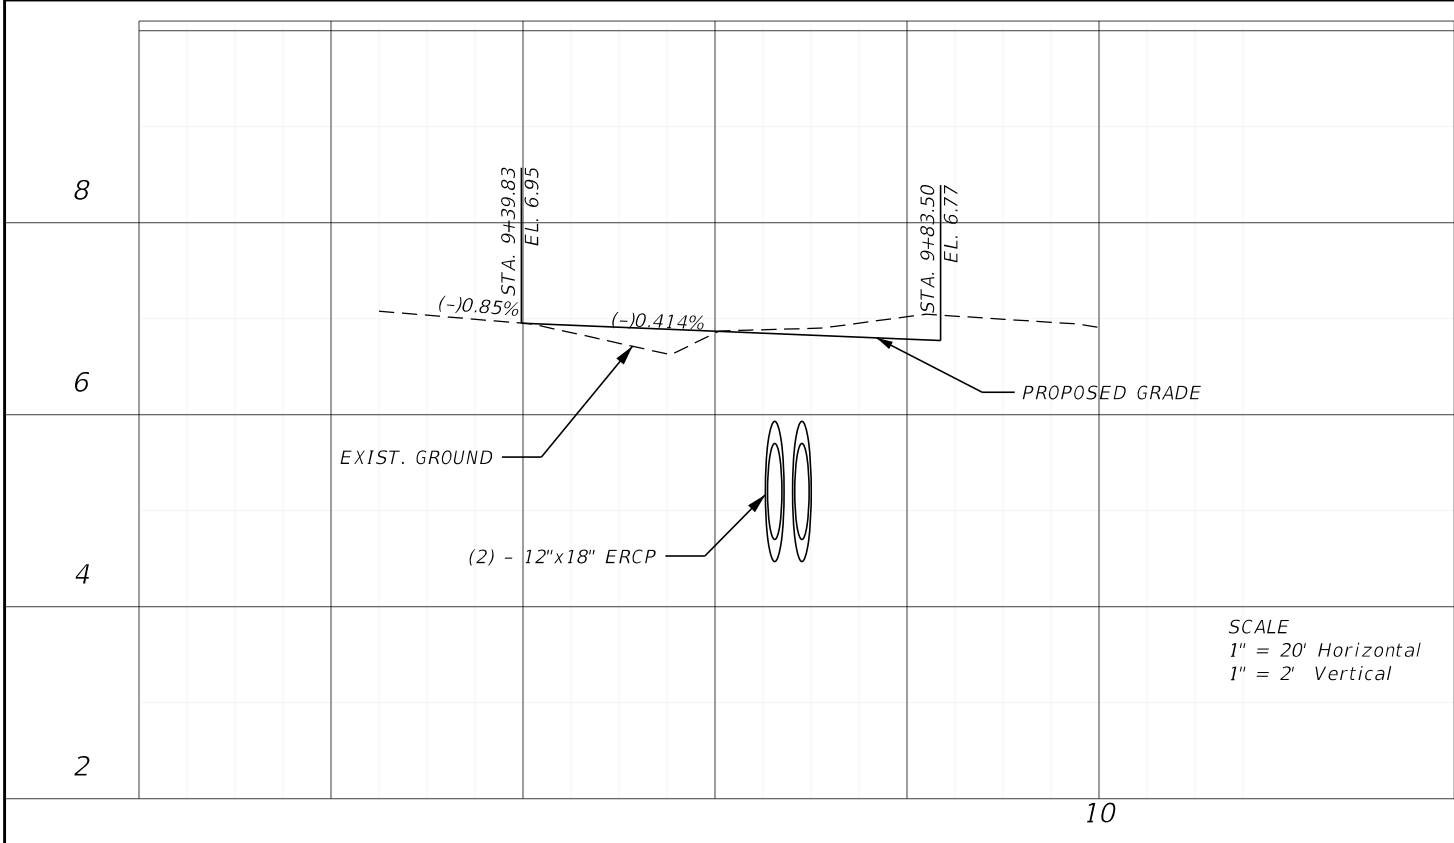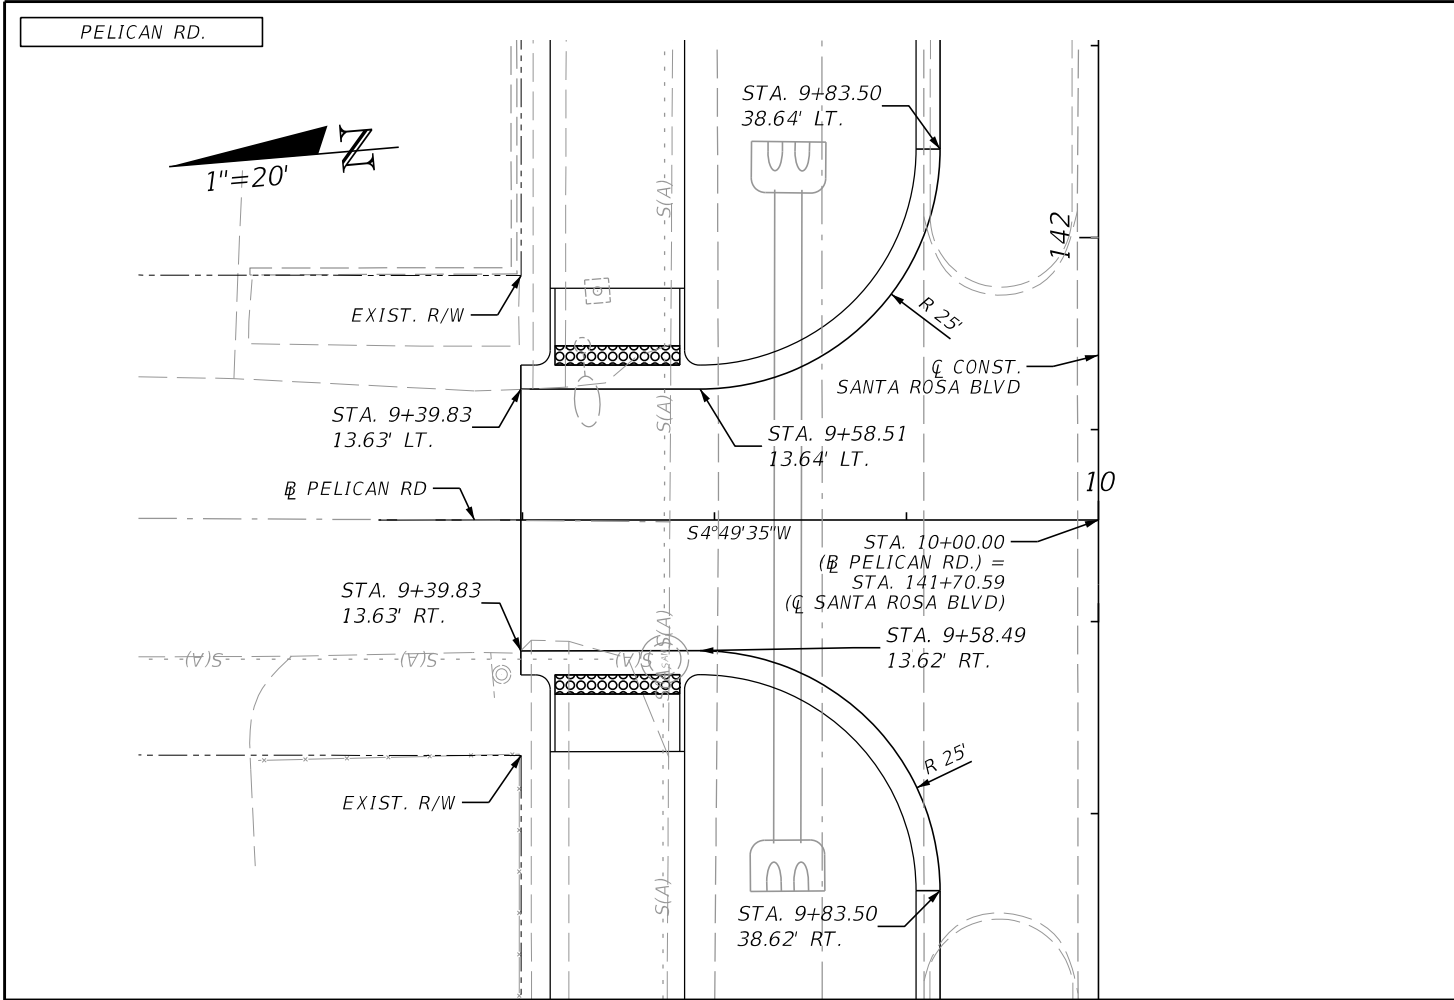

REVISIONS			
DATE	DESCRIPTION	DATE	DESCRIPTION





halff
MARK T. LLEWELLYN, JR., P.E.
LICENSE NUMBER: 80712
HALFF ASSOCIATES, INC.
TALLAHASSEE, FLORIDA 32309

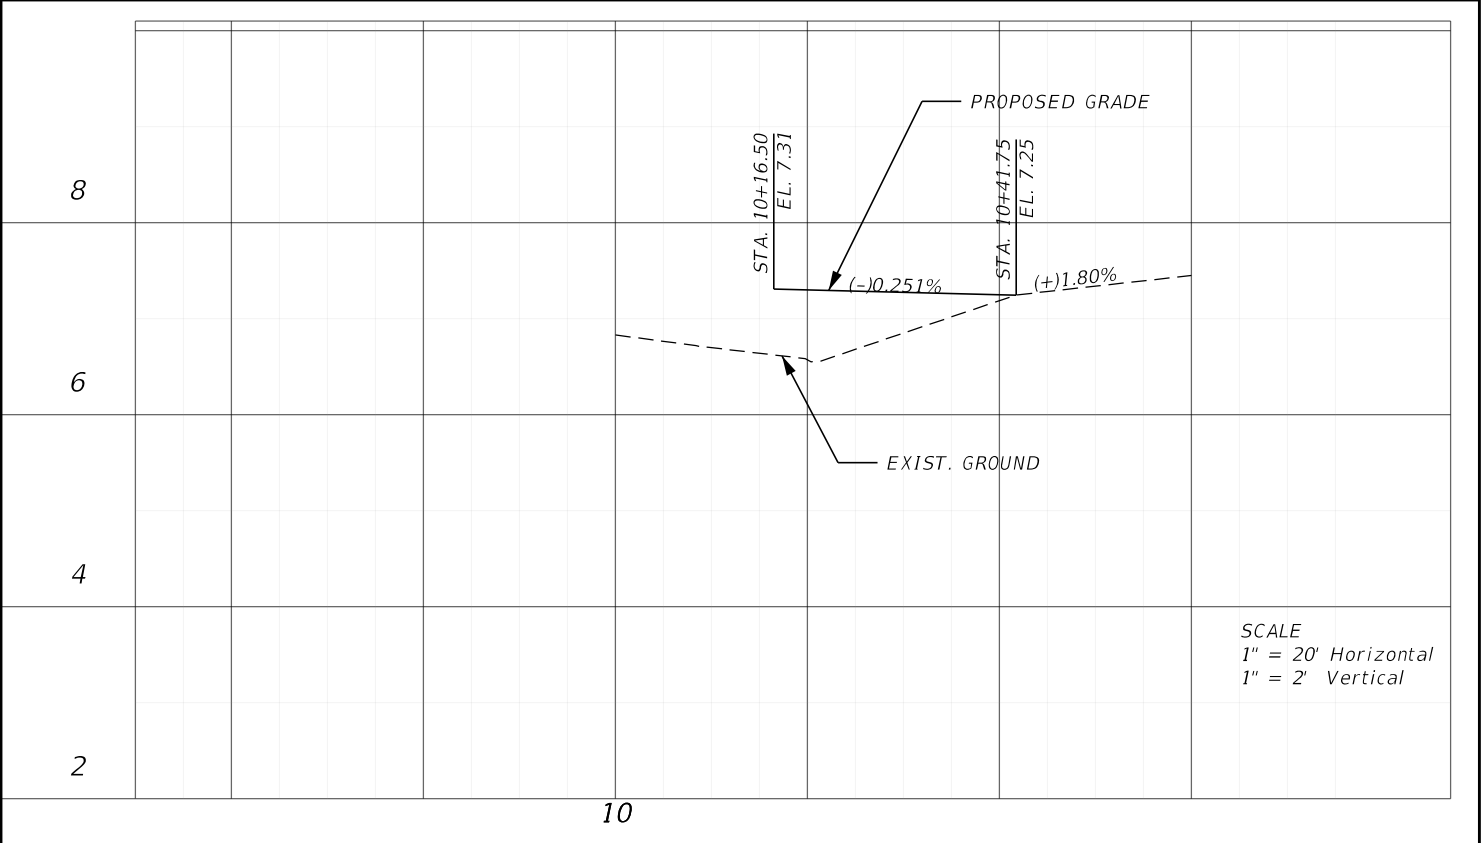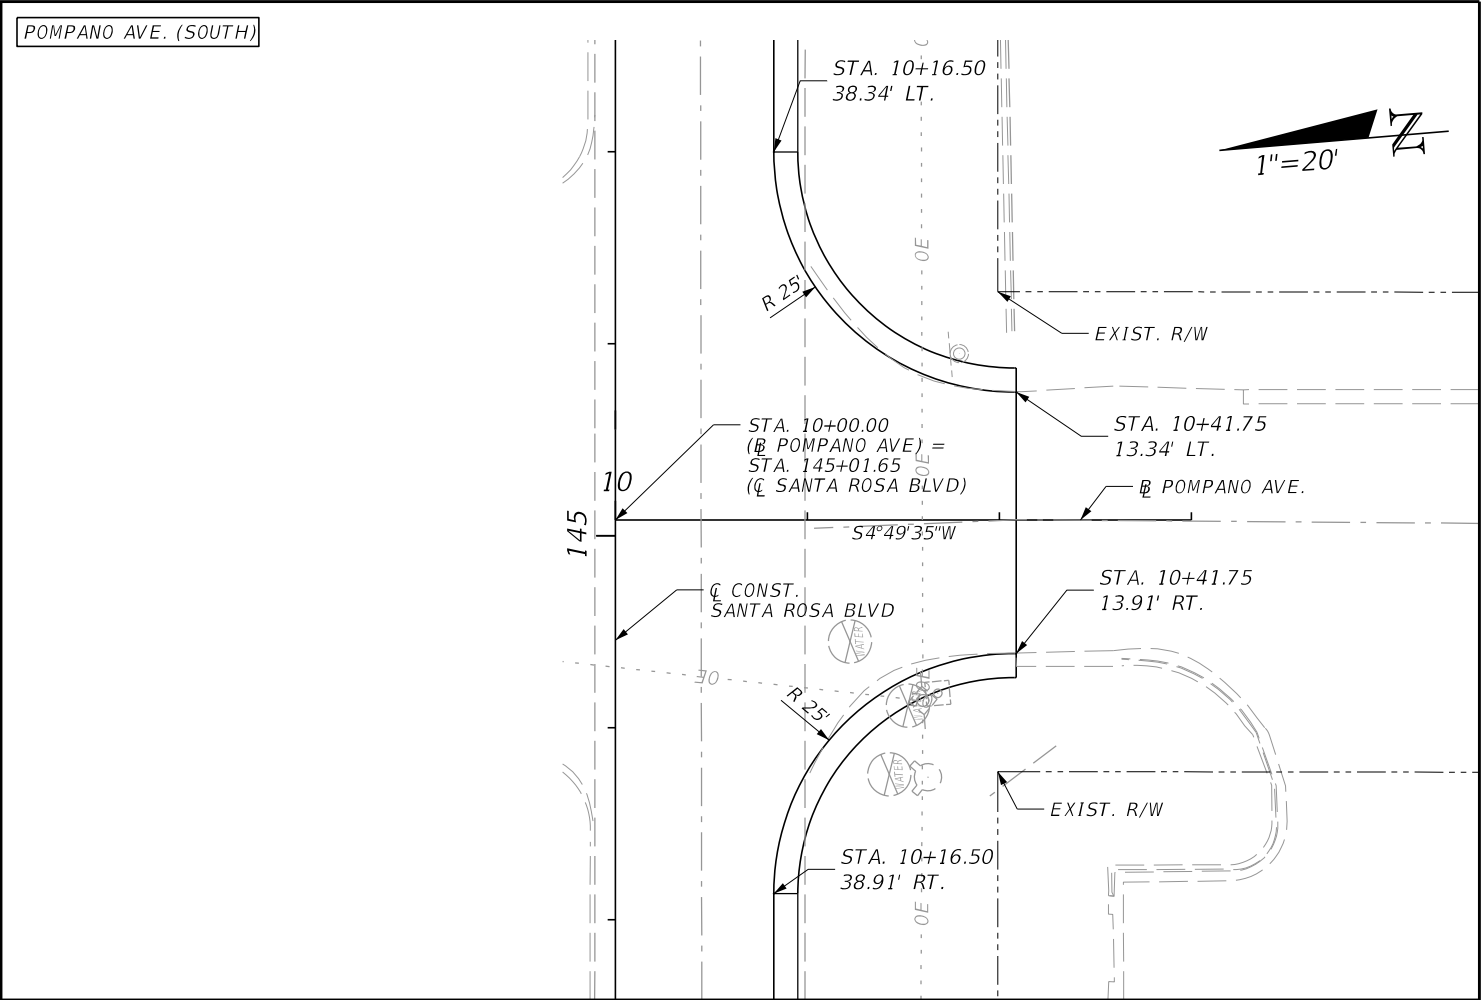

	OKALOOSA COUNTY	<i>SIDE STREET PLAN AND PROFILE</i>	SHEET NO.
	PROJECT		71
	SANTA ROSA BOULEVARD		


THE OFFICIAL RECORD OF THIS SHEET IS THE ELECTRONIC FILE DIGITALLY SIGNED AND SEALED UNDER RULE 61G15-23.004, F.A.C.

7/19/2024 5:47:45 PM ah3923
A:\420005\42280\003\0123456789\Roadway\PLPRRD02.dgn

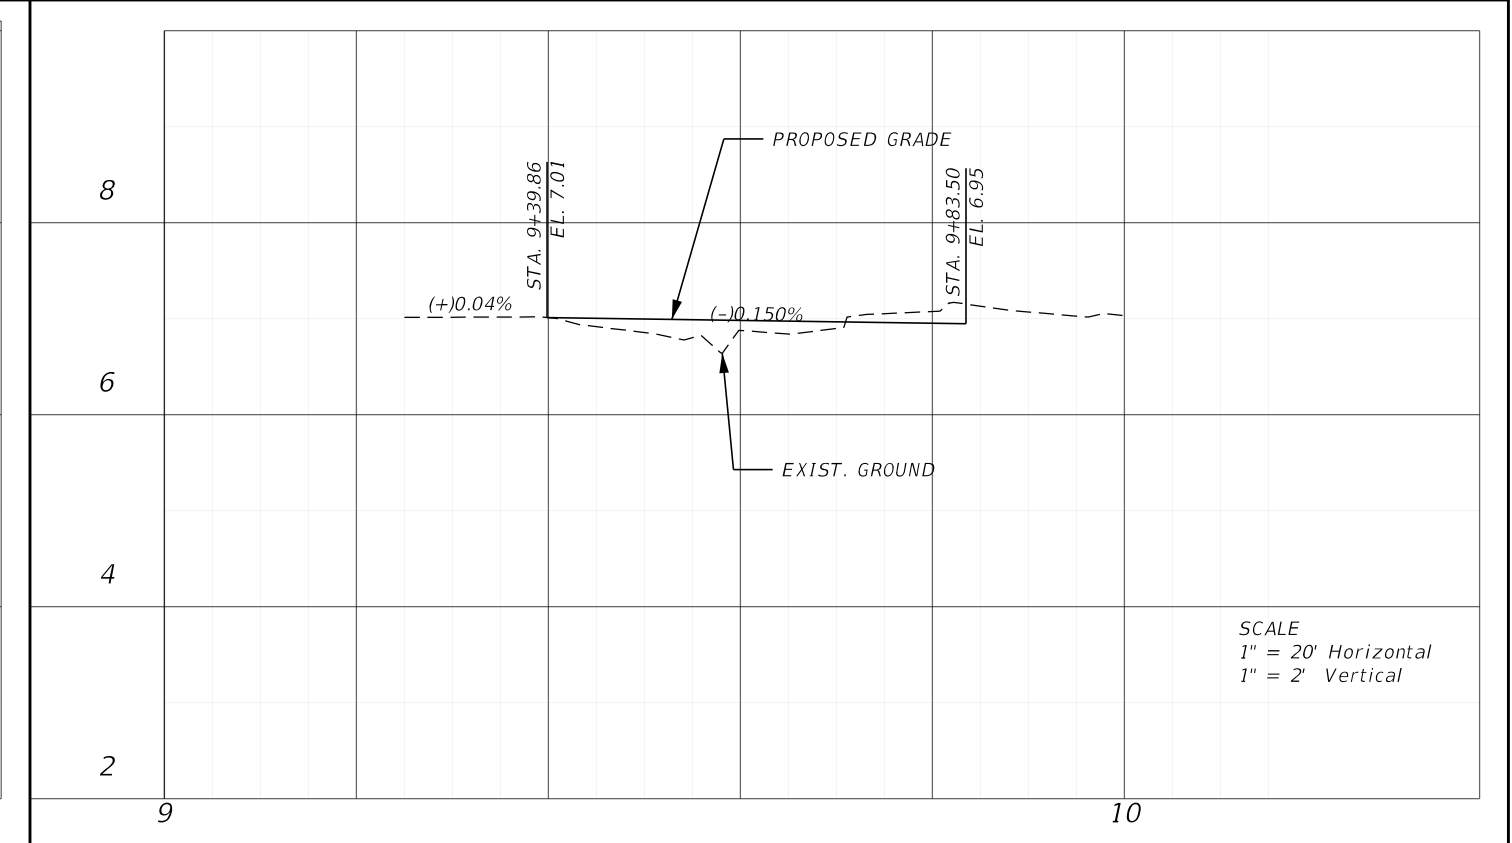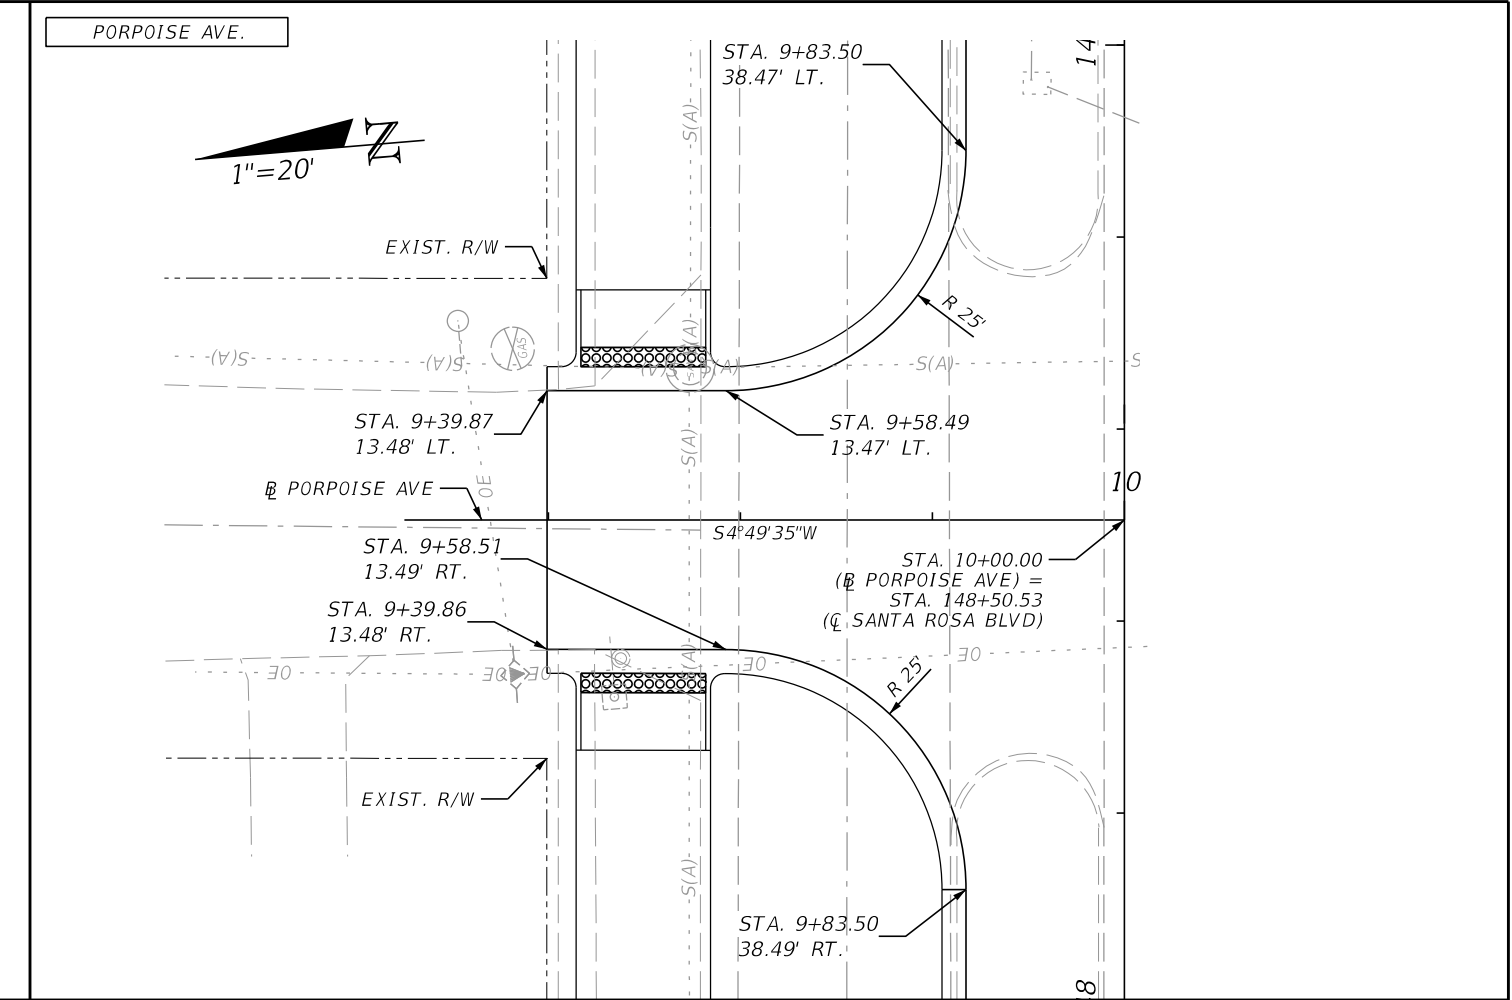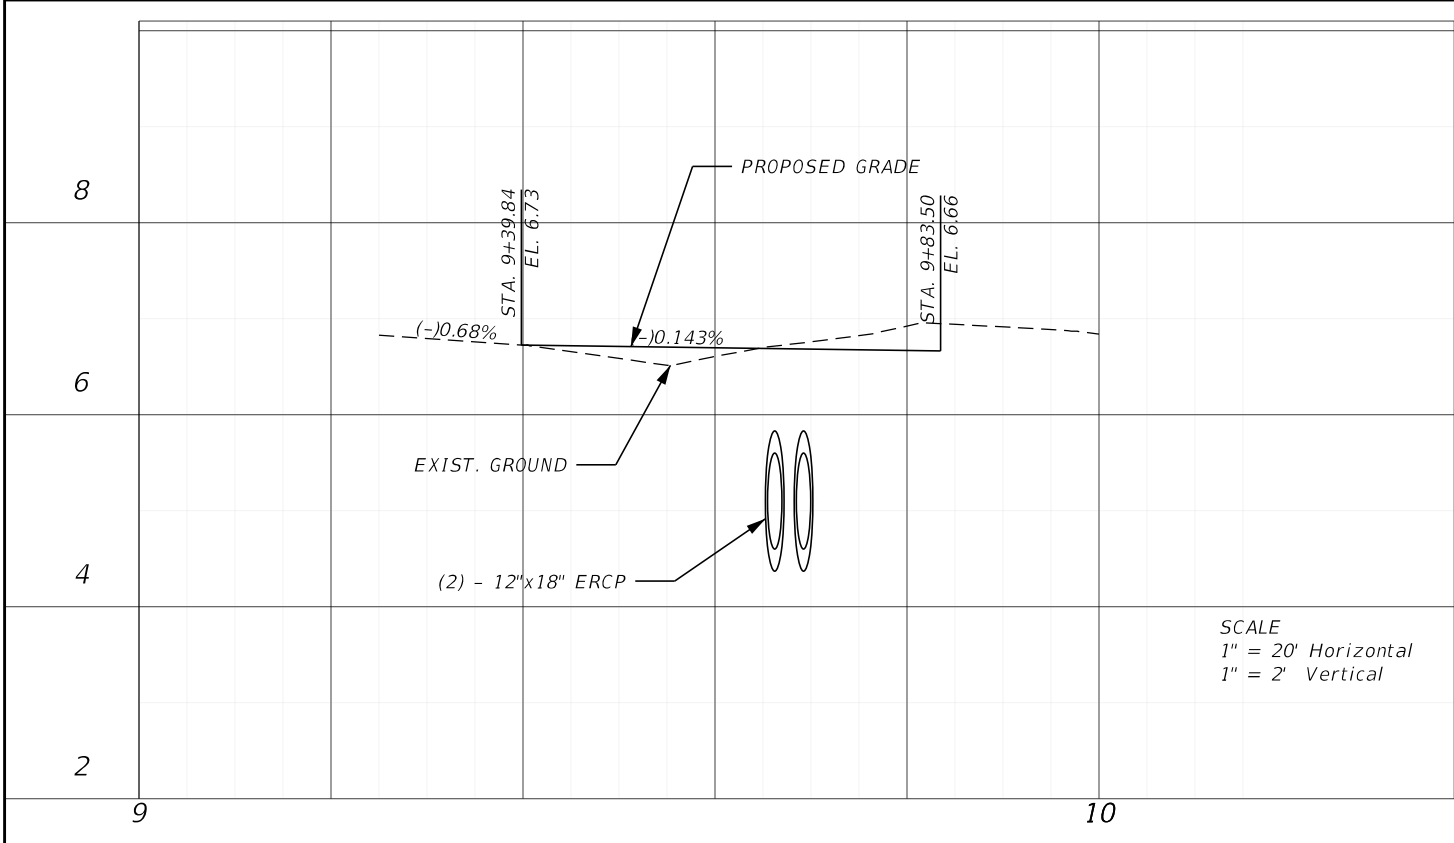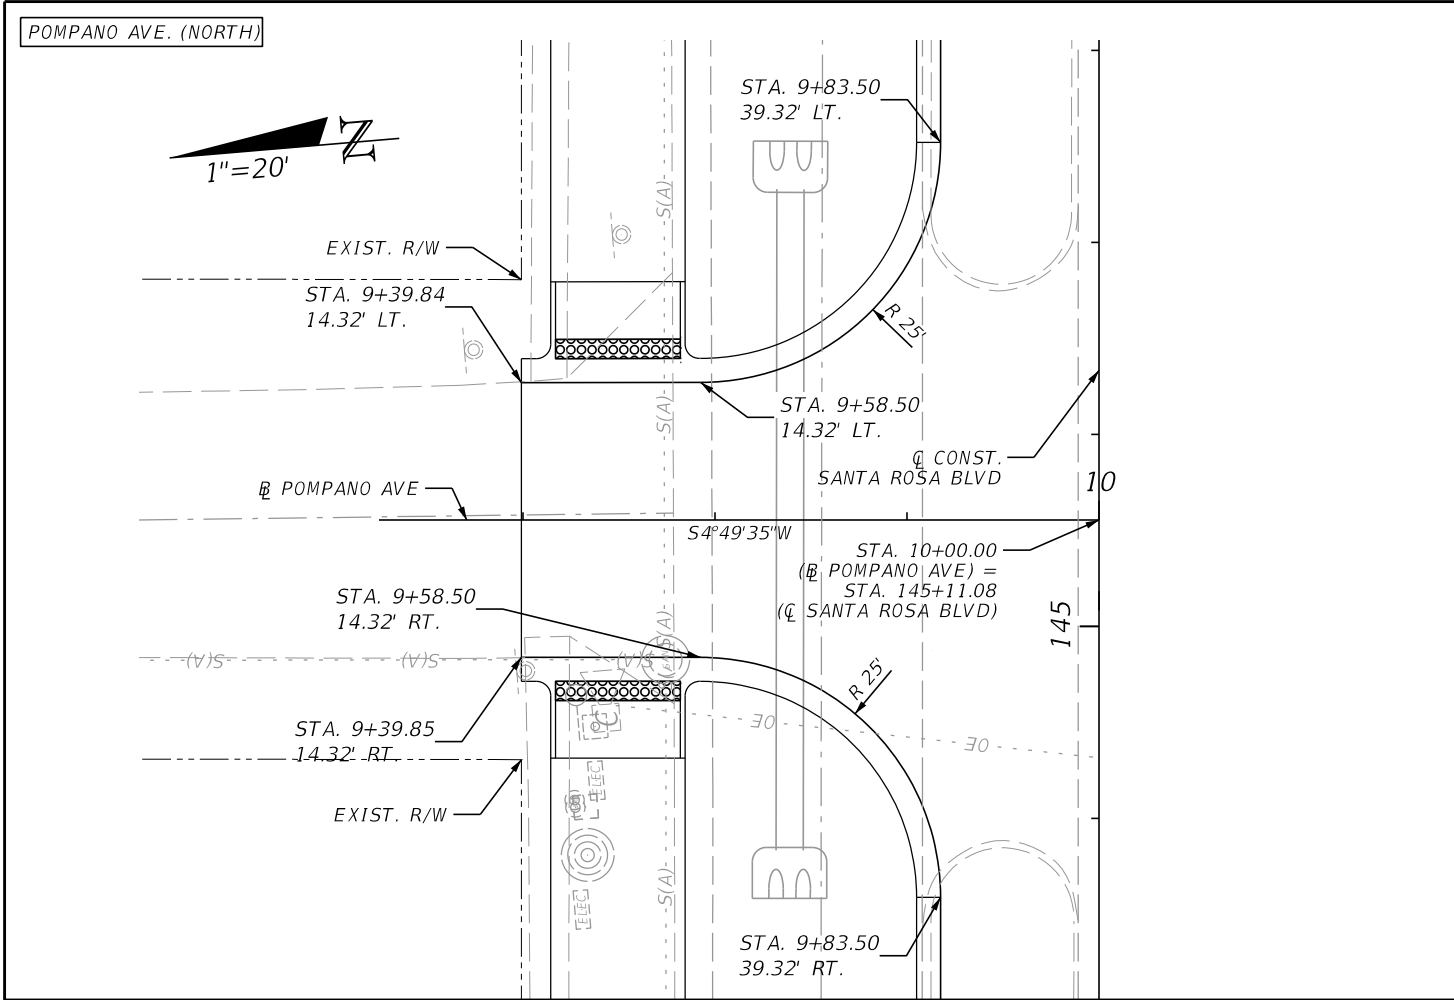

REVISIONS			
DATE	DESCRIPTION	DATE	DESCRIPTION

halff
MARK T. LLEWELLYN, JR., P.E.
LICENSE NUMBER: 80712
HALFF ASSOCIATES, INC.
TALLAHASSEE, FLORIDA 32309

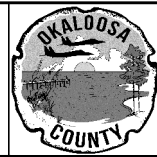

OKALOOSA COUNTY
PROJECT
SANTA ROSA BOULEVARD


**SIDE STREET
PLAN AND PROFILE**

SHEET
NO.
72


THE OFFICIAL RECORD OF THIS SHEET IS THE ELECTRONIC FILE DIGITALLY SIGNED AND SEALED UNDER RULE 61G15-23.004, F.A.C.

7/19/2024 5:47:46 PM ah3923
A:\420003\42280\003\0123456789\Roadway\PLPRRD02.dgn

NAUTILUS CT. (WEST)

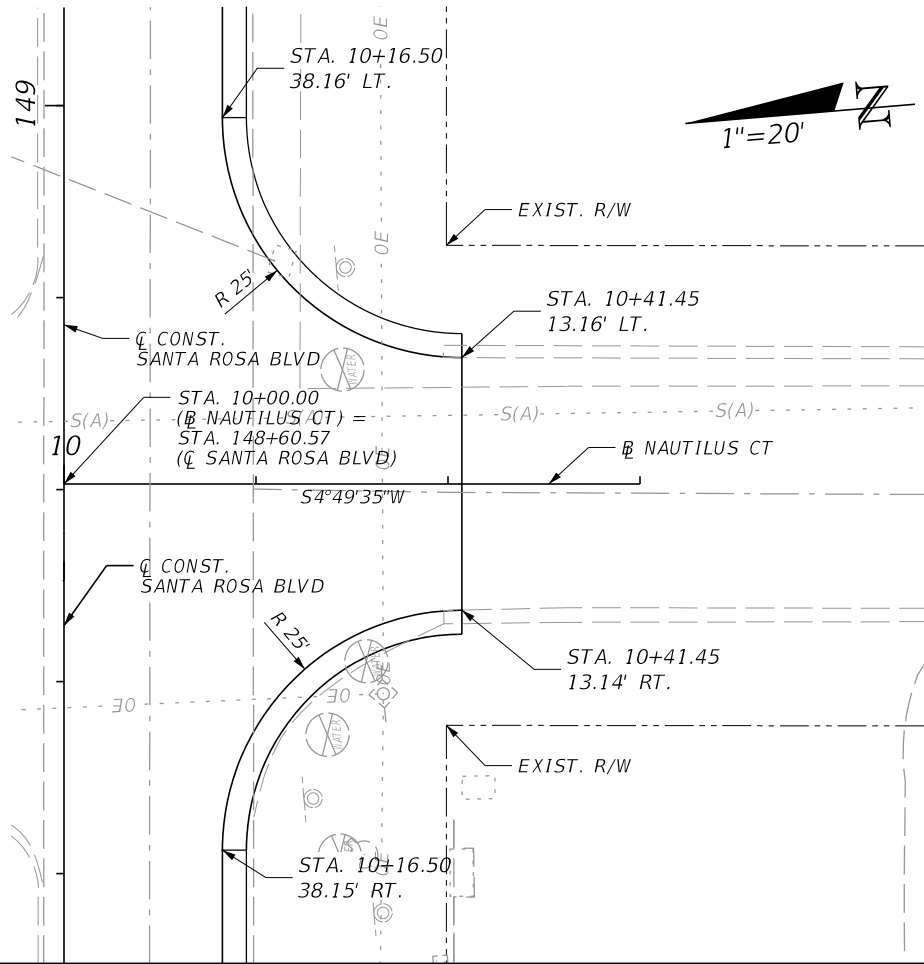

833 SANTA ROSA BLVD

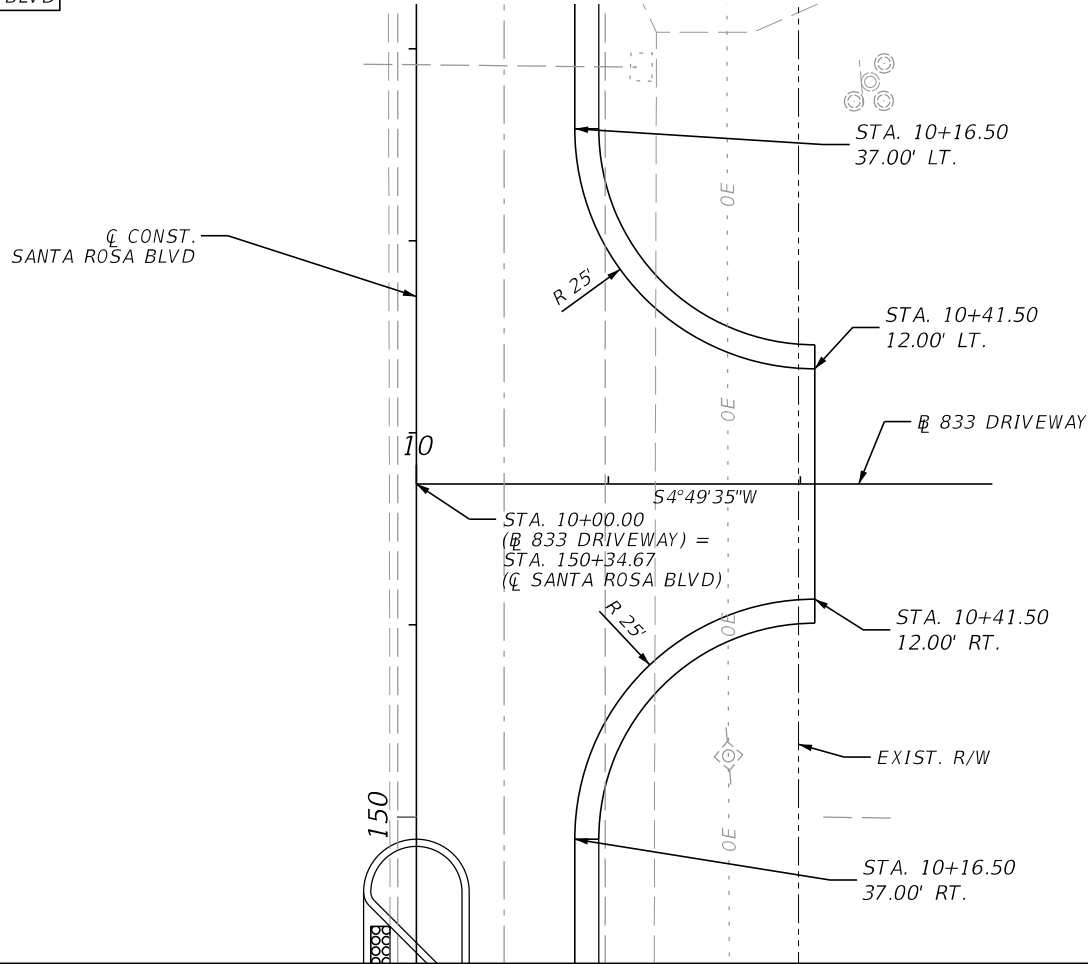


8

6

4

2

10

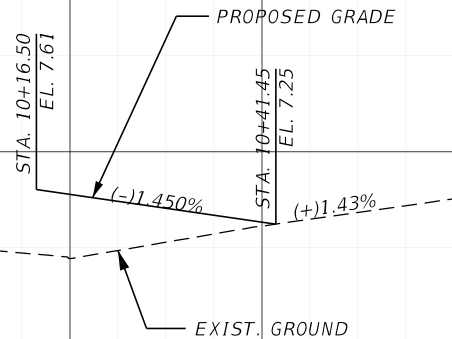


SCALE
1" = 20' Horizontal
1" = 2' Vertical

8

6

4


70

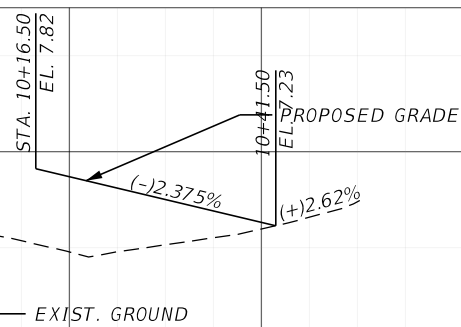

SCALE
1" = 20' Horizontal
1" = 2' Vertical

REVISIONS			
DATE	DESCRIPTION	DATE	DESCRIPTION

halff
MARK T. LLEWELLYN, JR., P.E.
LICENSE NUMBER: 80712
HALFF ASSOCIATES, INC.
TALLAHASSEE, FLORIDA 32309

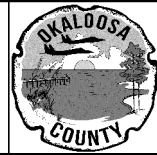

OKALOOSA COUNTY

PROJECT

SANTA ROSA BOULEVARD

**SIDE STREET
PLAN AND PROFILE**


SHEET
NO.

73


THE OFFICIAL RECORD OF THIS SHEET IS THE ELECTRONIC FILE DIGITALLY SIGNED AND SEALED UNDER RULE 61G15-23.004, F.A.C.

7/19/2024 5:47:47 PM ah3923
A:\420005\42280\003\0123456789\Roadway\PLPRD02.dgn

NAUTILUS CT. (EAST)

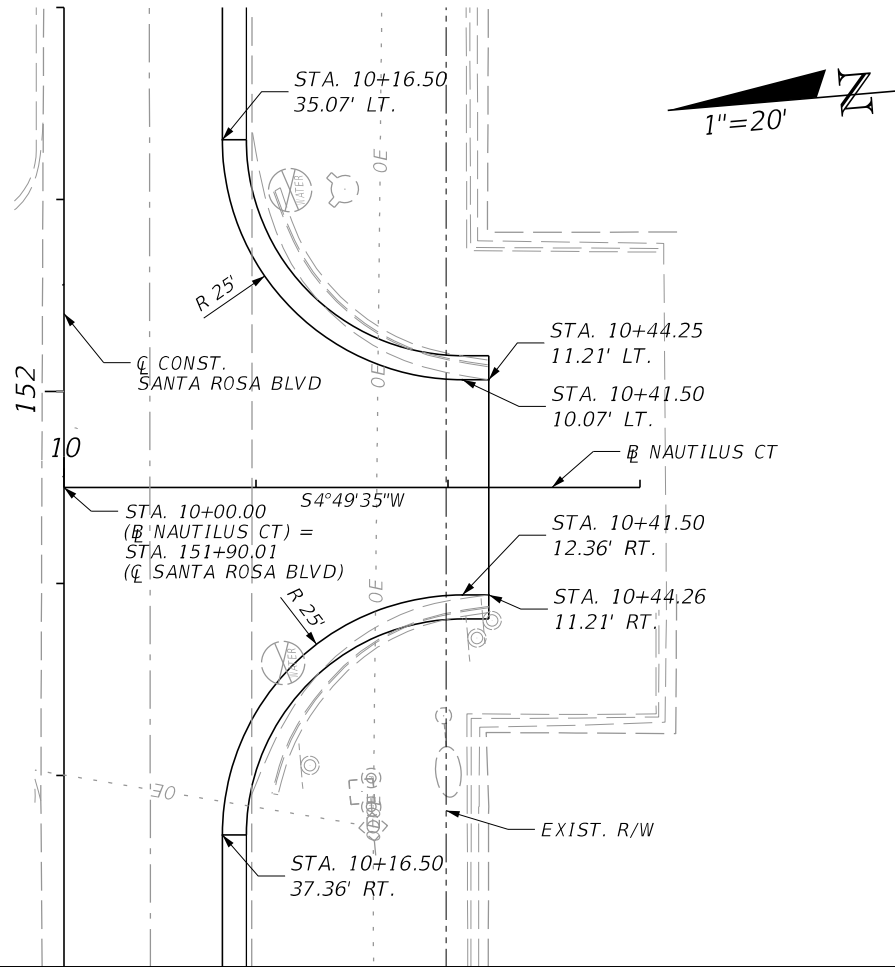

PELICAN DR.

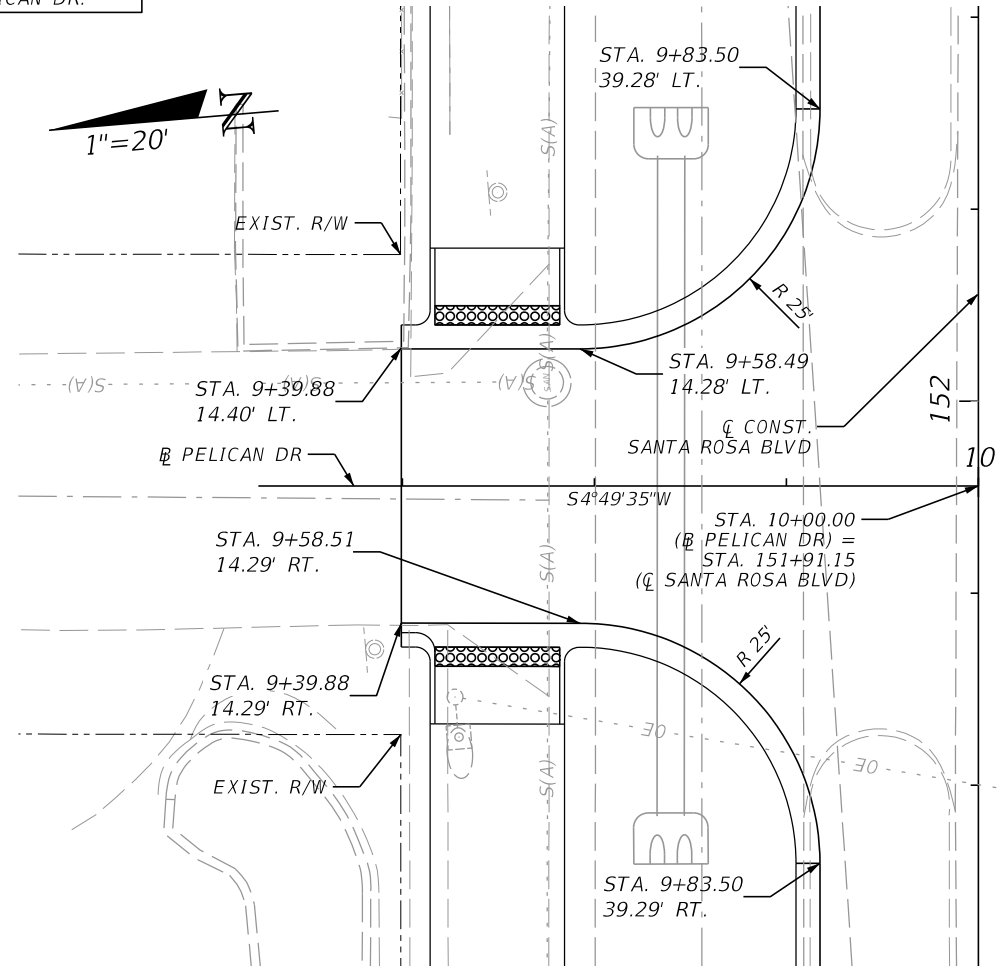


10

8

6

4

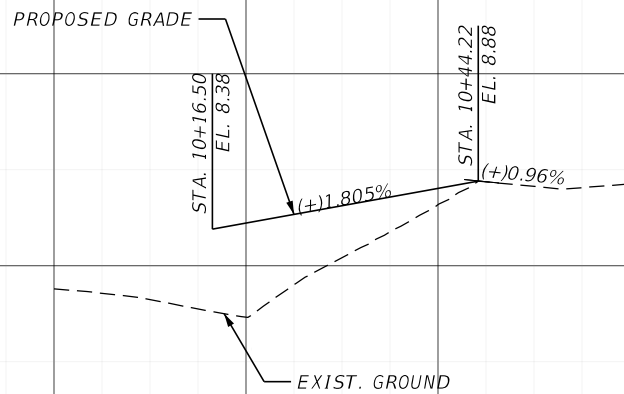


SCALE
1" = 20' Horizontal
1" = 2' Vertical

8

6

4

2

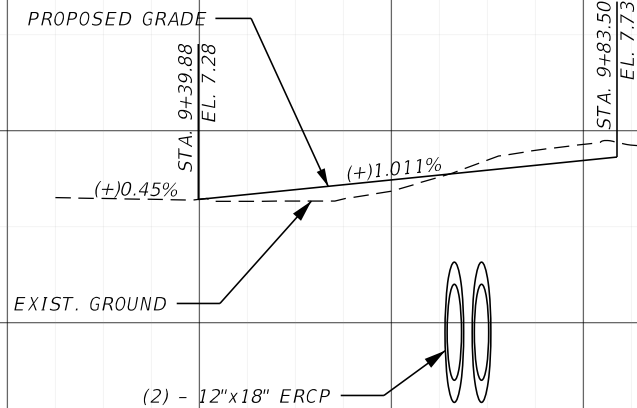


SCALE
1" = 20' Horizontal
1" = 2' Vertical

REVISIONS

DATE	DESCRIPTION	DATE	DESCRIPTION

halff
MARK T. LLEWELLYN, JR., P.E.
LICENSE NUMBER: 80712
HALFF ASSOCIATES, INC.
TALLAHASSEE, FLORIDA 32309

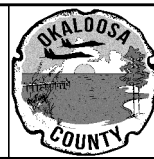

OKALOOSA COUNTY
PROJECT
SANTA ROSA BOULEVARD


**SIDE STREET
PLAN AND PROFILE**

SHEET
NO.
74



THE OFFICIAL RECORD OF THIS SHEET IS THE ELECTRONIC FILE DIGITALLY SIGNED AND SEALED UNDER RULE 61G15-23.004, F.A.C.

7/19/2024 5:47:48 PM ah3923
A:\420005\42280\003\0123456789\Roadway\FLPRRD02.dgn


4TH BEACH ACCESS

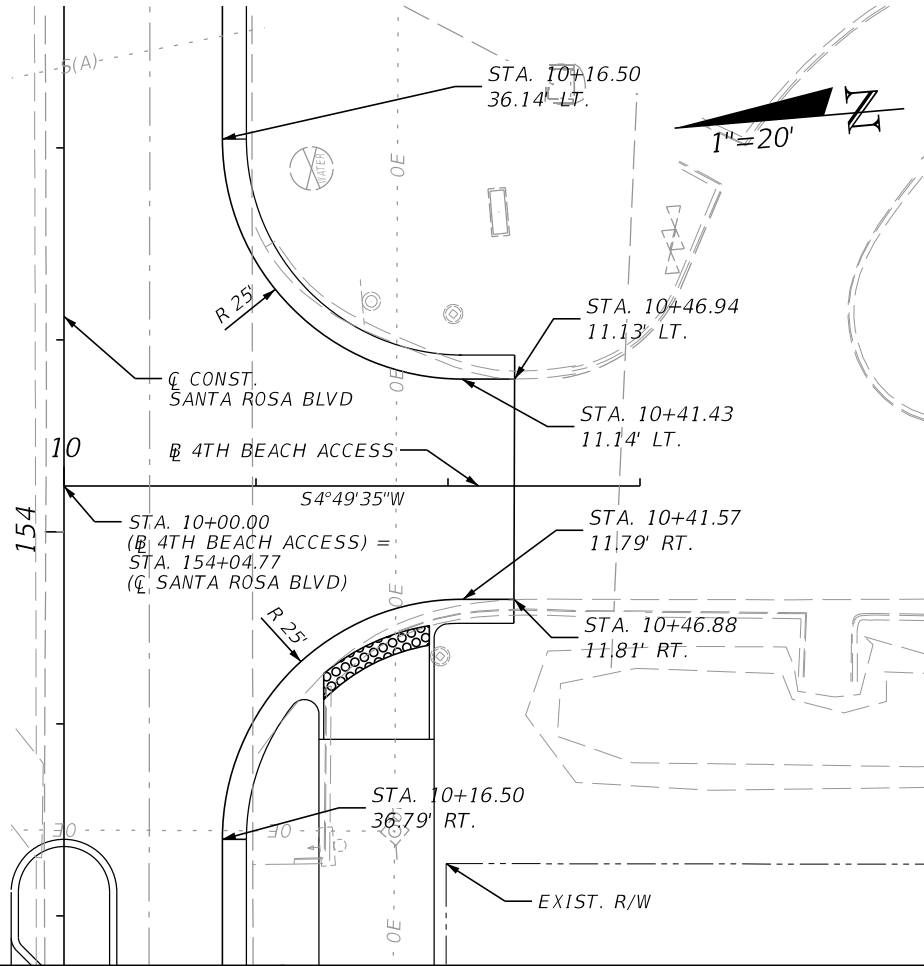

DRIVEWAY (WATER EDGE) WEST

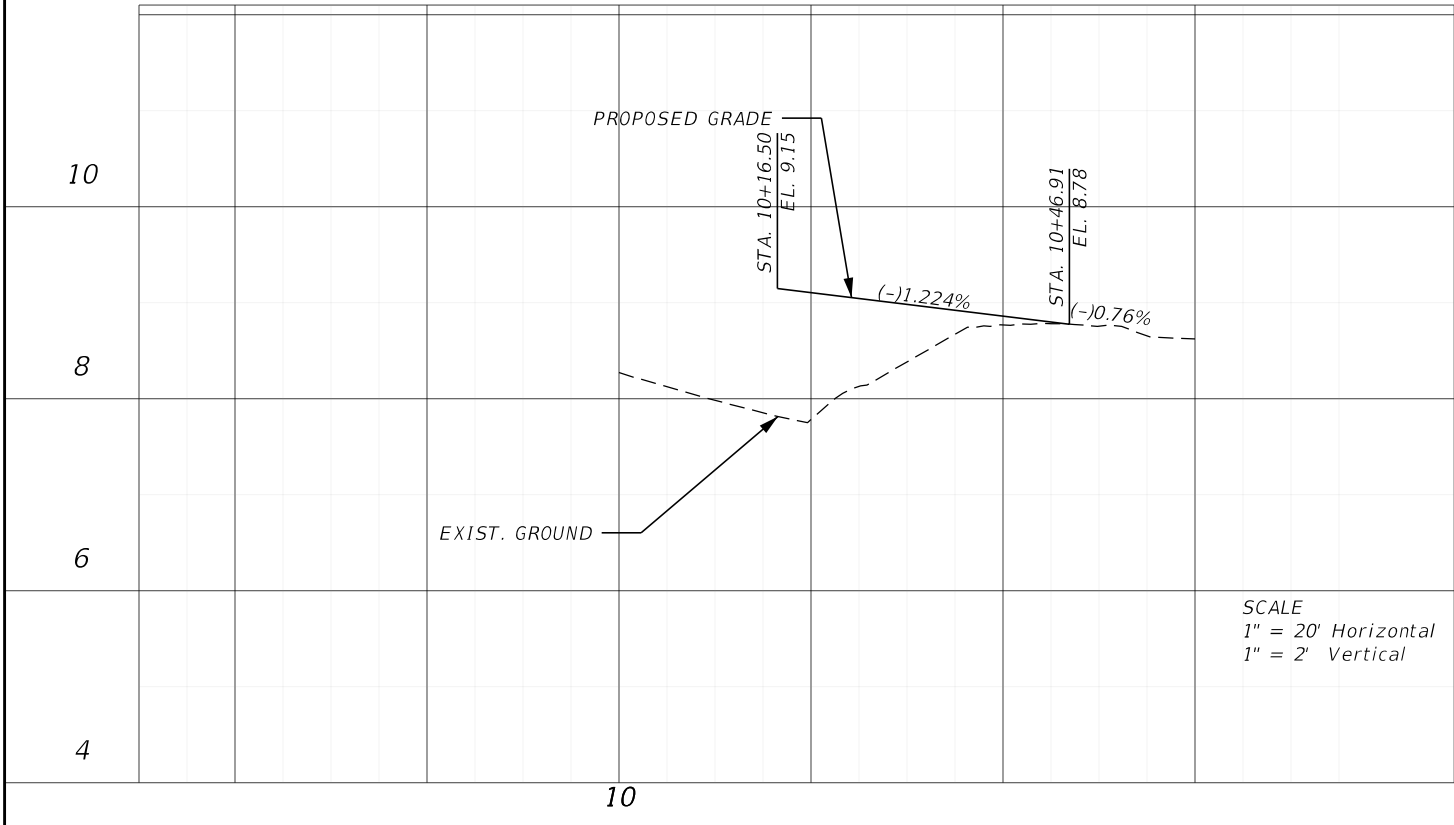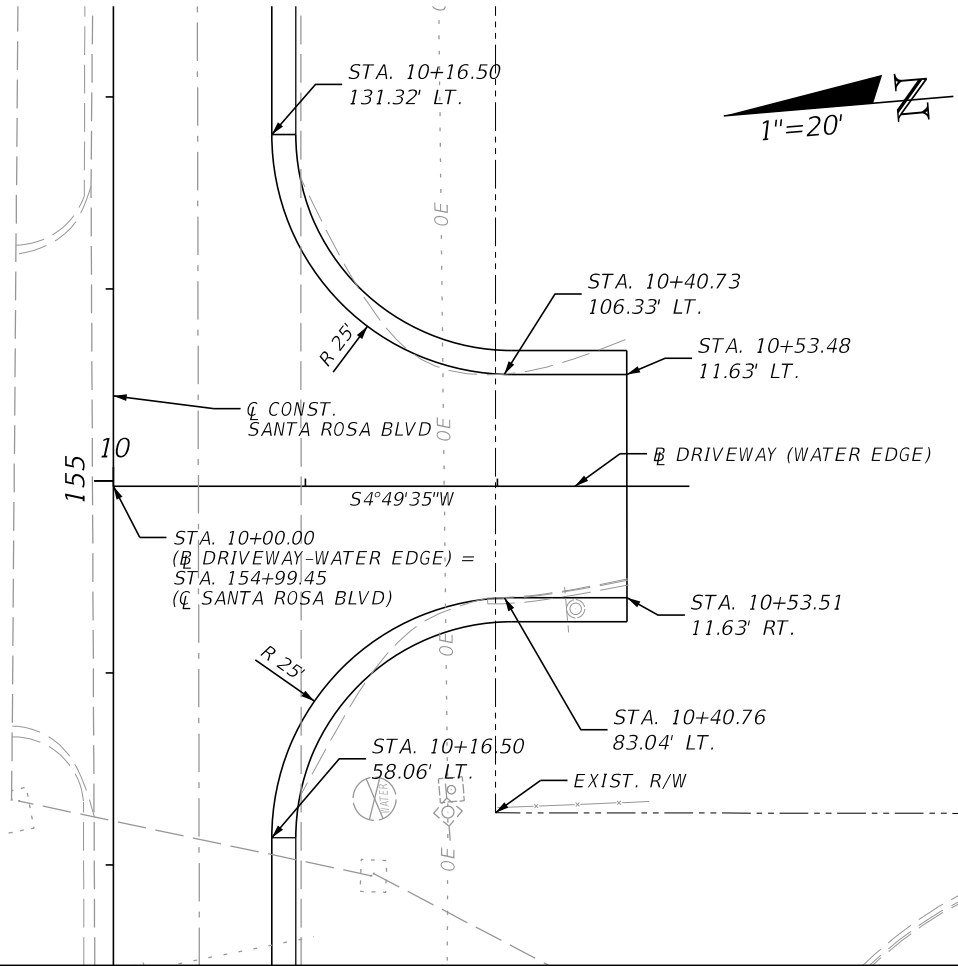


SCALE
1" = 20' Horizontal
1" = 2' Vertical

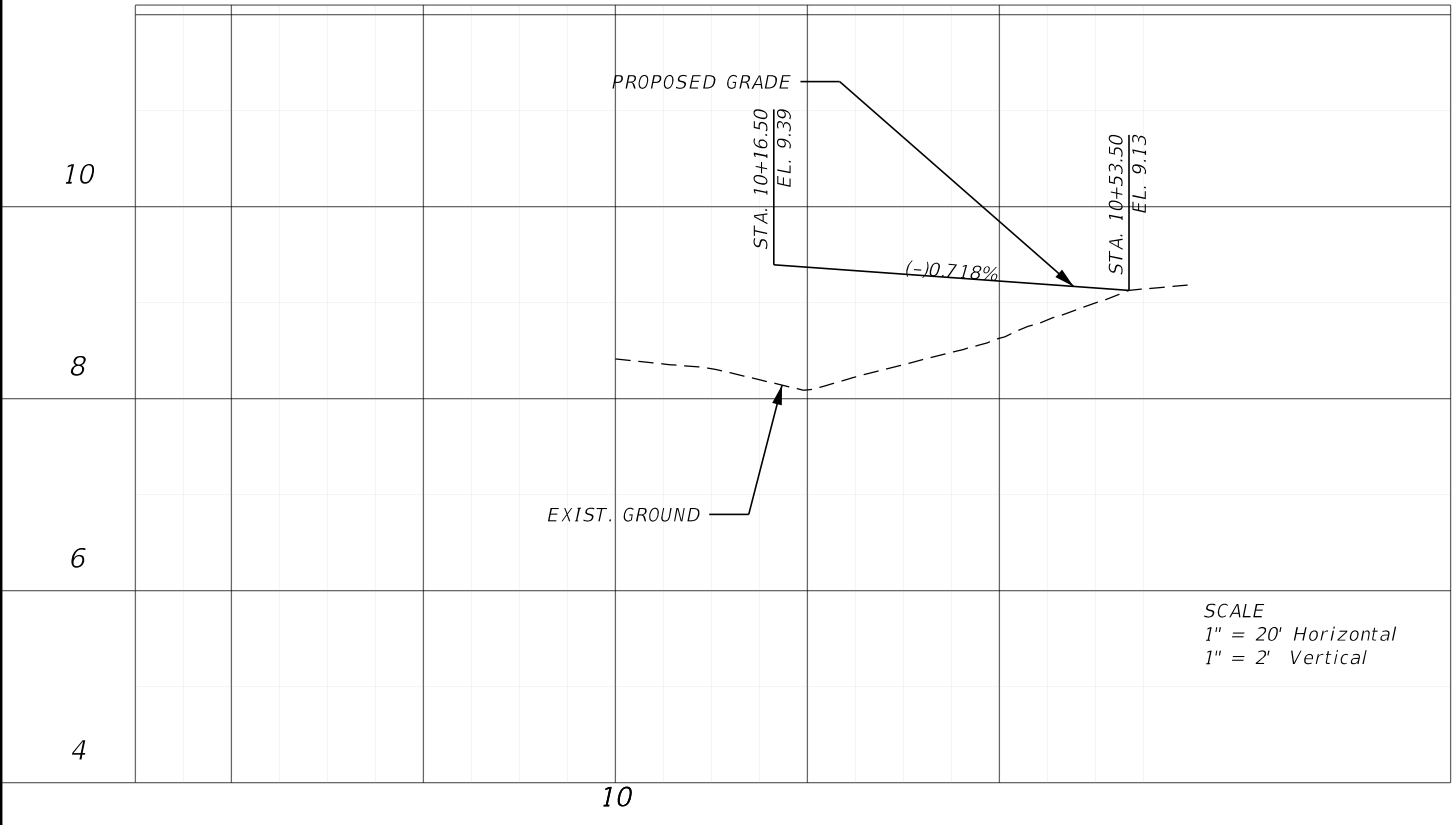

SCALE
1" = 20' Horizontal
1" = 2' Vertical

REVISIONS			
DATE	DESCRIPTION	DATE	DESCRIPTION

halff
MARK T. LLEWELLYN, JR., P.E.
LICENSE NUMBER: 80712
HALFF ASSOCIATES, INC.
TALLAHASSEE, FLORIDA 32309

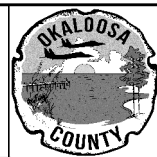


OKALOOSA COUNTY
PROJECT
SANTA ROSA BOULEVARD




SIDE STREET
PLAN AND PROFILE
75

7/19/2024 5:48:36 PM ah3923
A:\420005\42280\003\0123456789\Roadway\PLPRRD02.dgn

DRIVEWAY (WATER EDGE) EAST

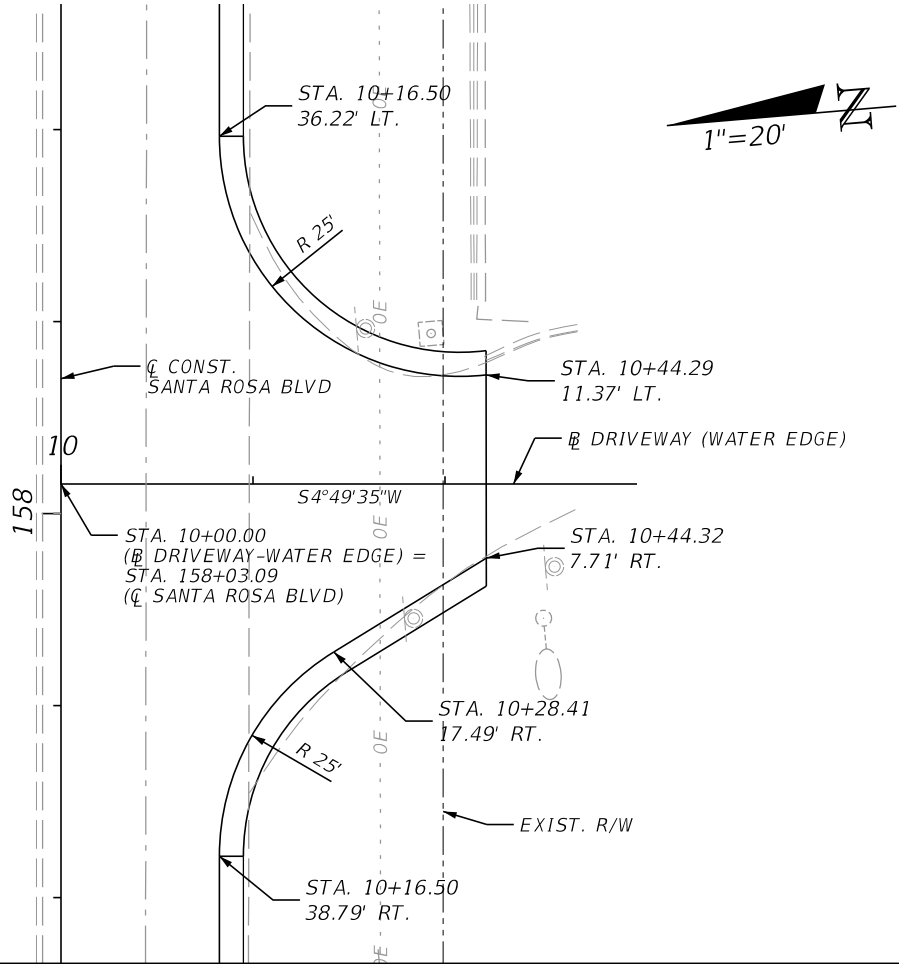

DRIVEWAY (WYNDHAM GARDEN)

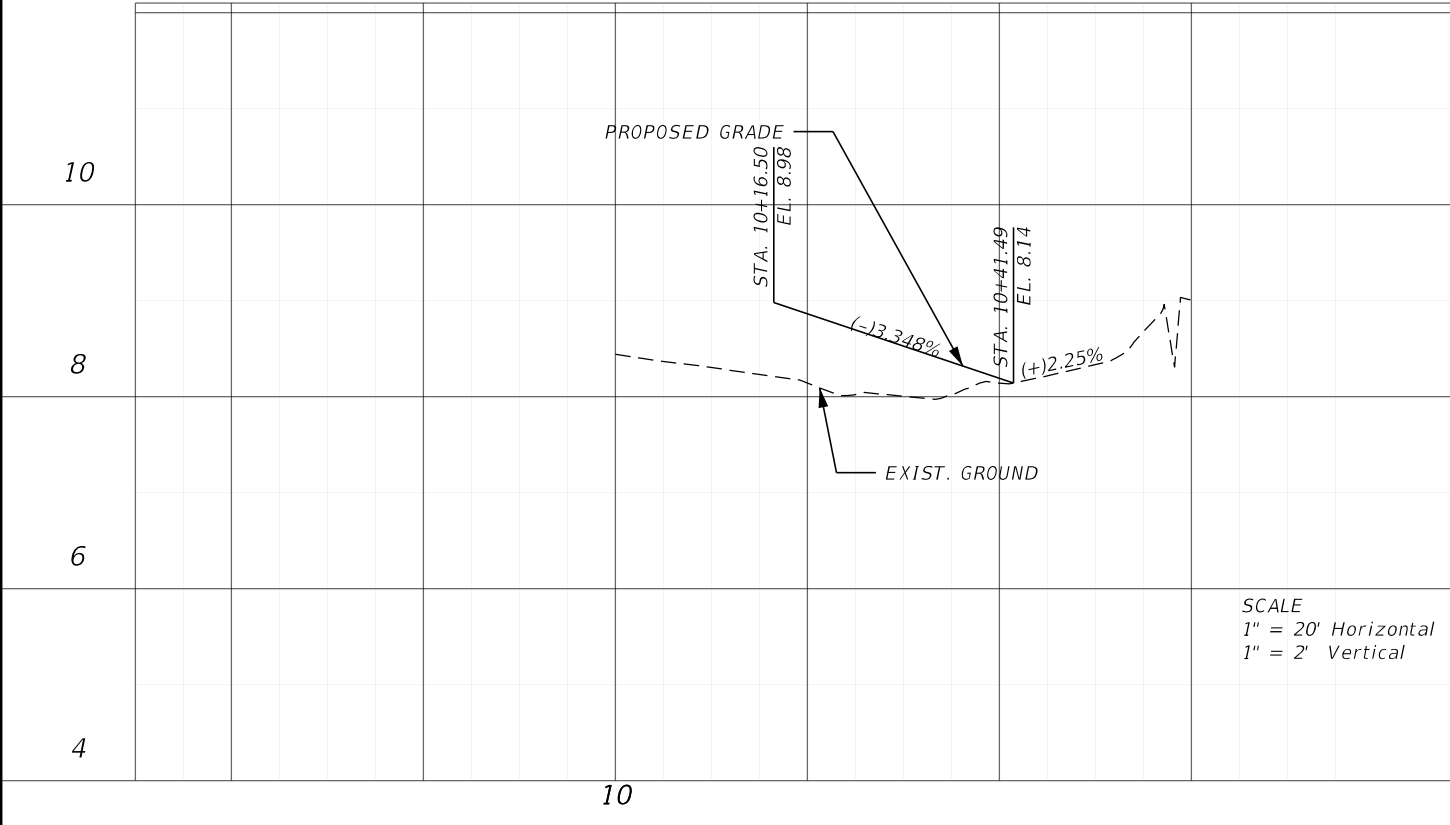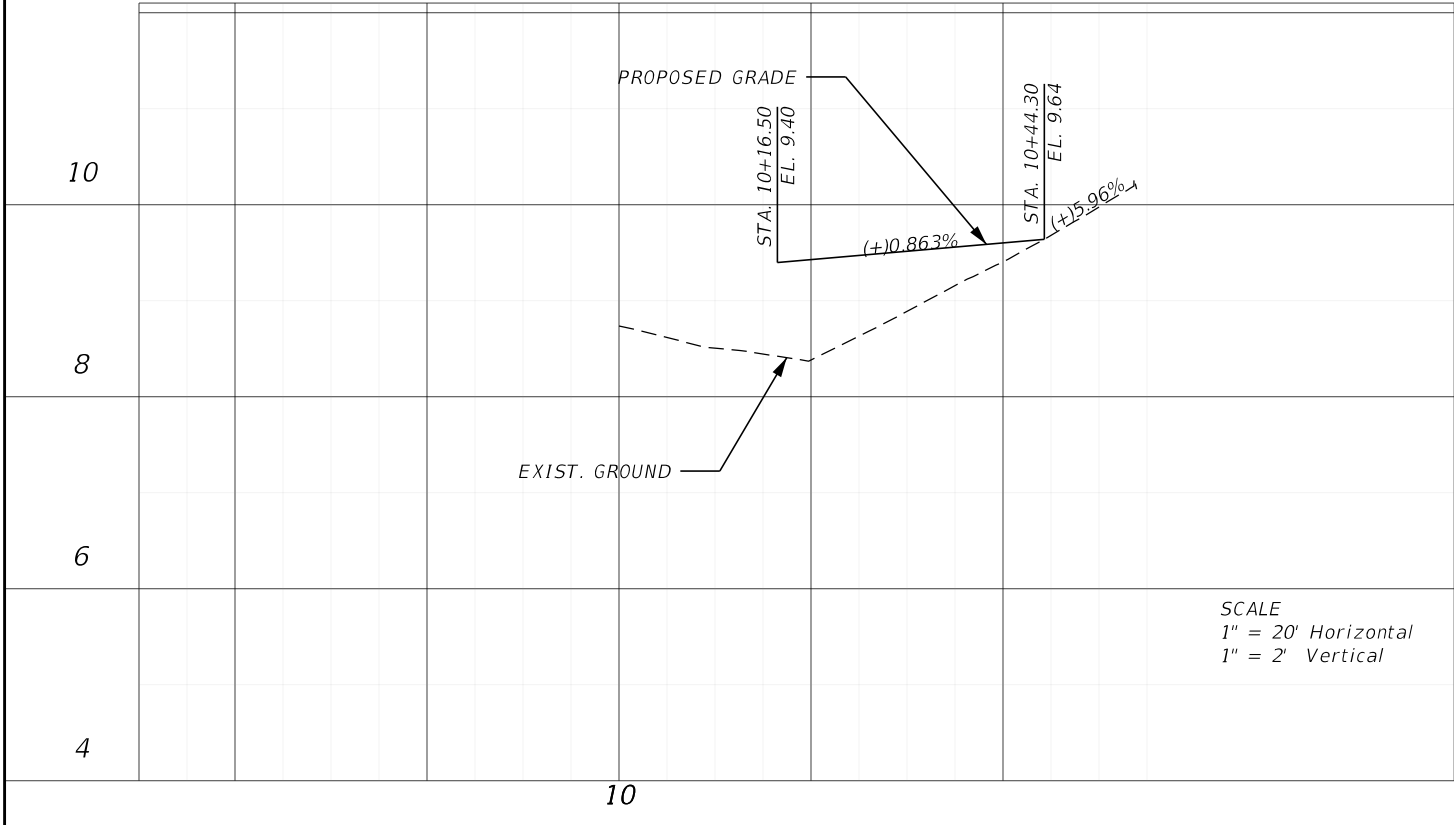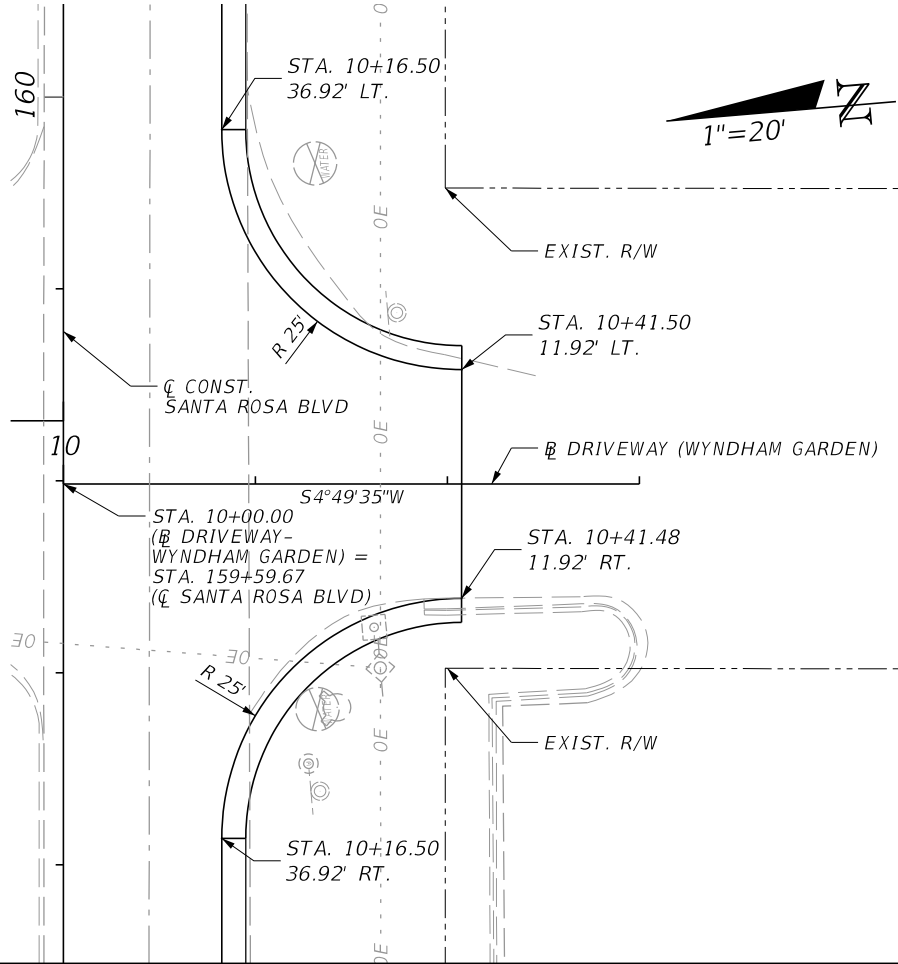

REVISIONS			
DATE	DESCRIPTION	DATE	DESCRIPTION

halff
MARK T. LLEWELLYN, JR., P.E.
LICENSE NUMBER: 80712
HALFF ASSOCIATES, INC.
TALLAHASSEE, FLORIDA 32309







OKALOOSA COUNTY
PROJECT
SANTA ROSA BOULEVARD

SIDE STREET
PLAN AND PROFILE
SHEET NO.
76


THE OFFICIAL RECORD OF THIS SHEET IS THE ELECTRONIC FILE DIGITALLY SIGNED AND SEALED UNDER RULE 61G15-23.004, F.A.C.

7/19/2024 5:48:37 PM ah3923
A:\420005\42280\003\0123456789\Roadway\PLPRRD02.dgn

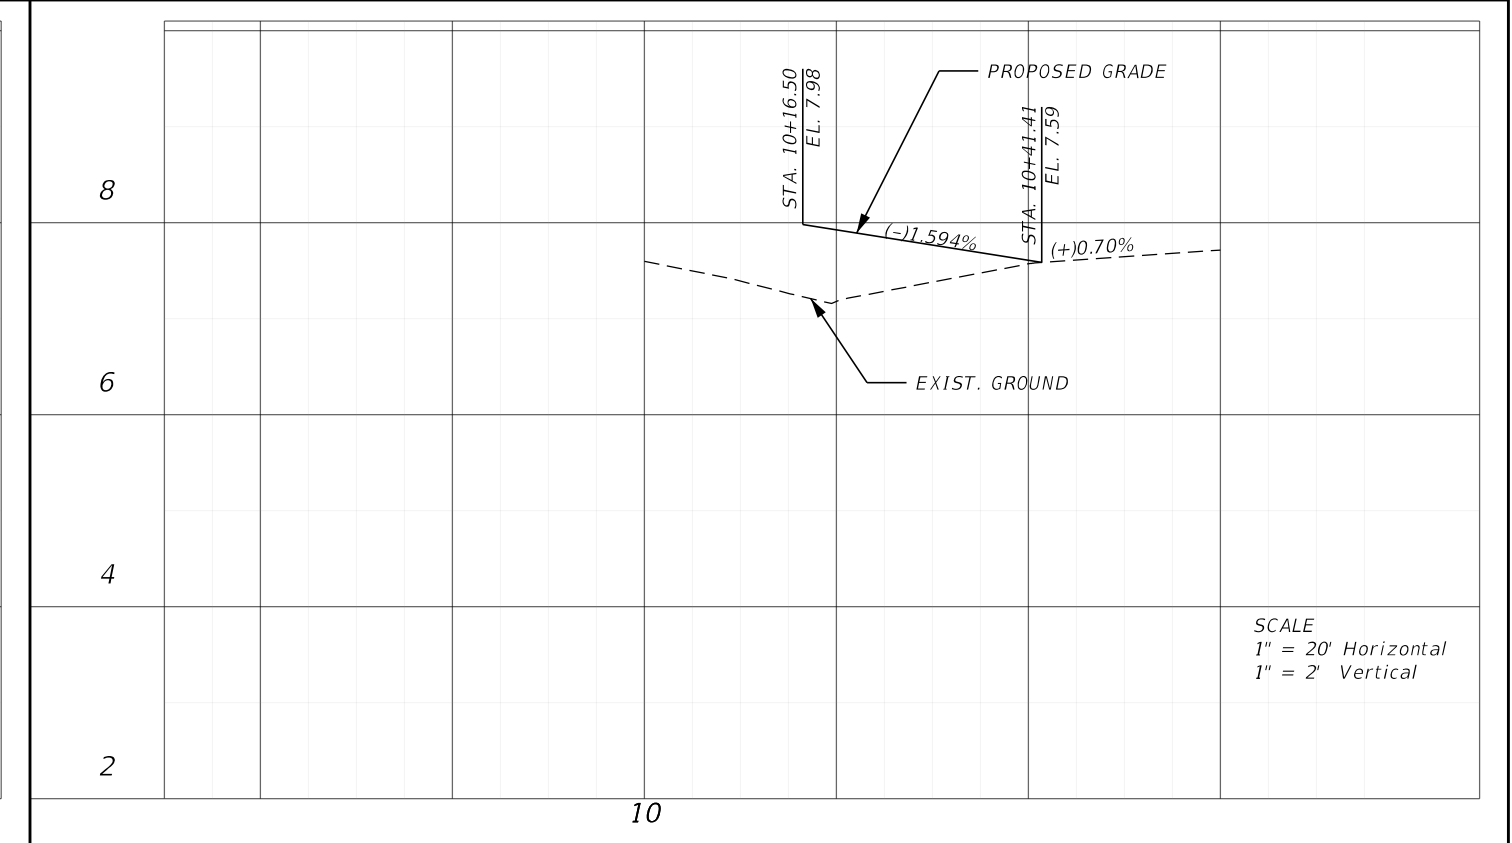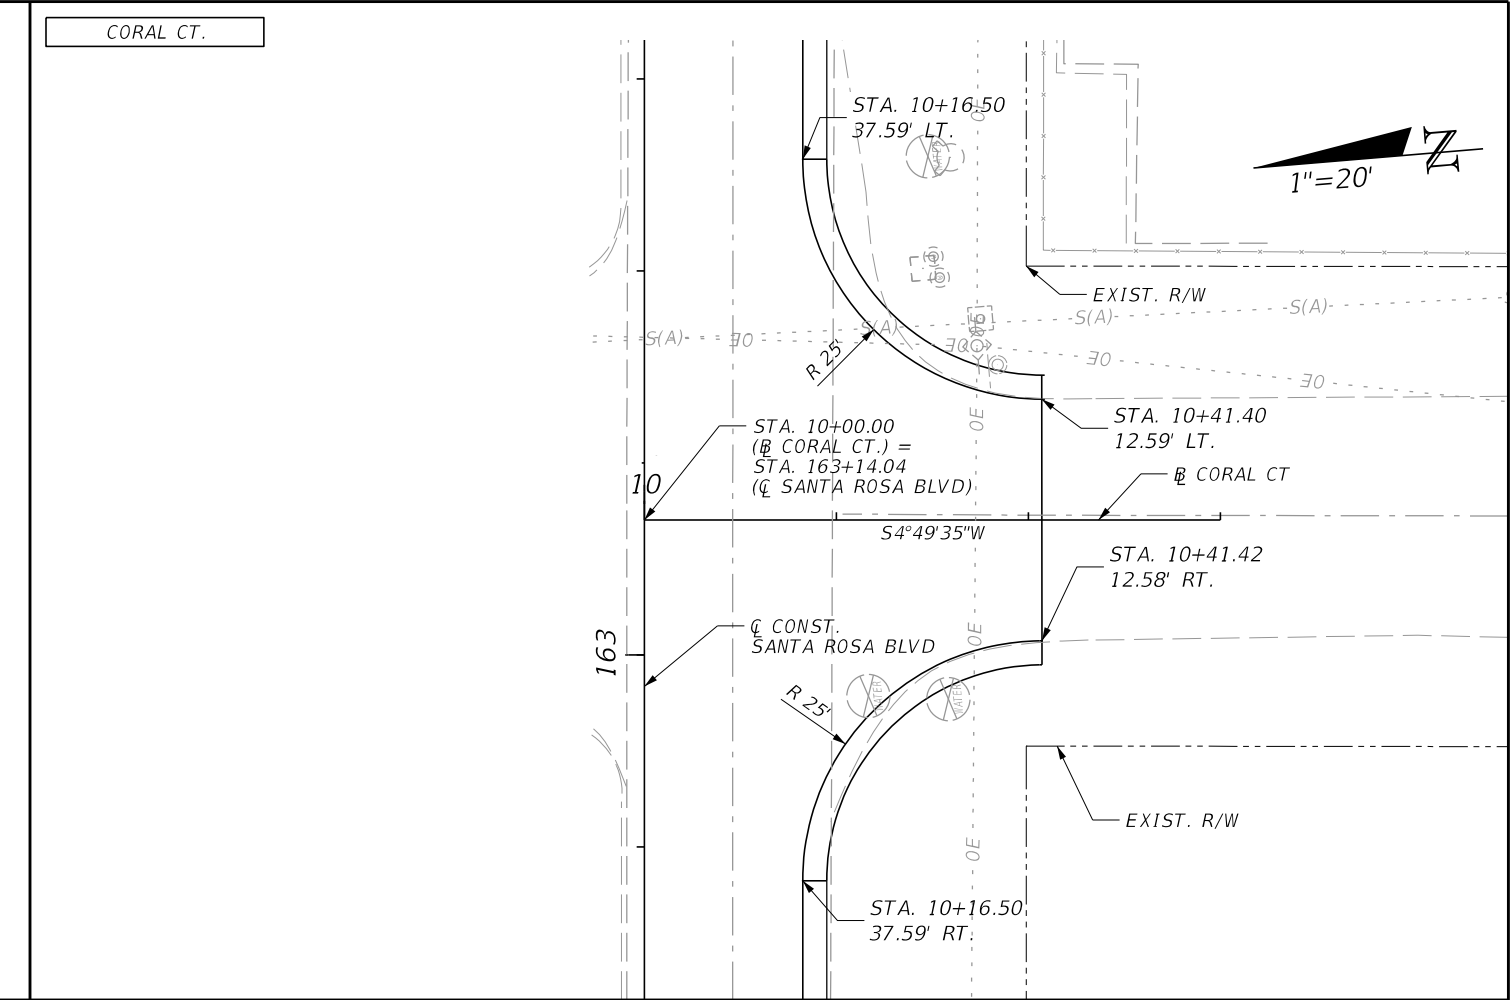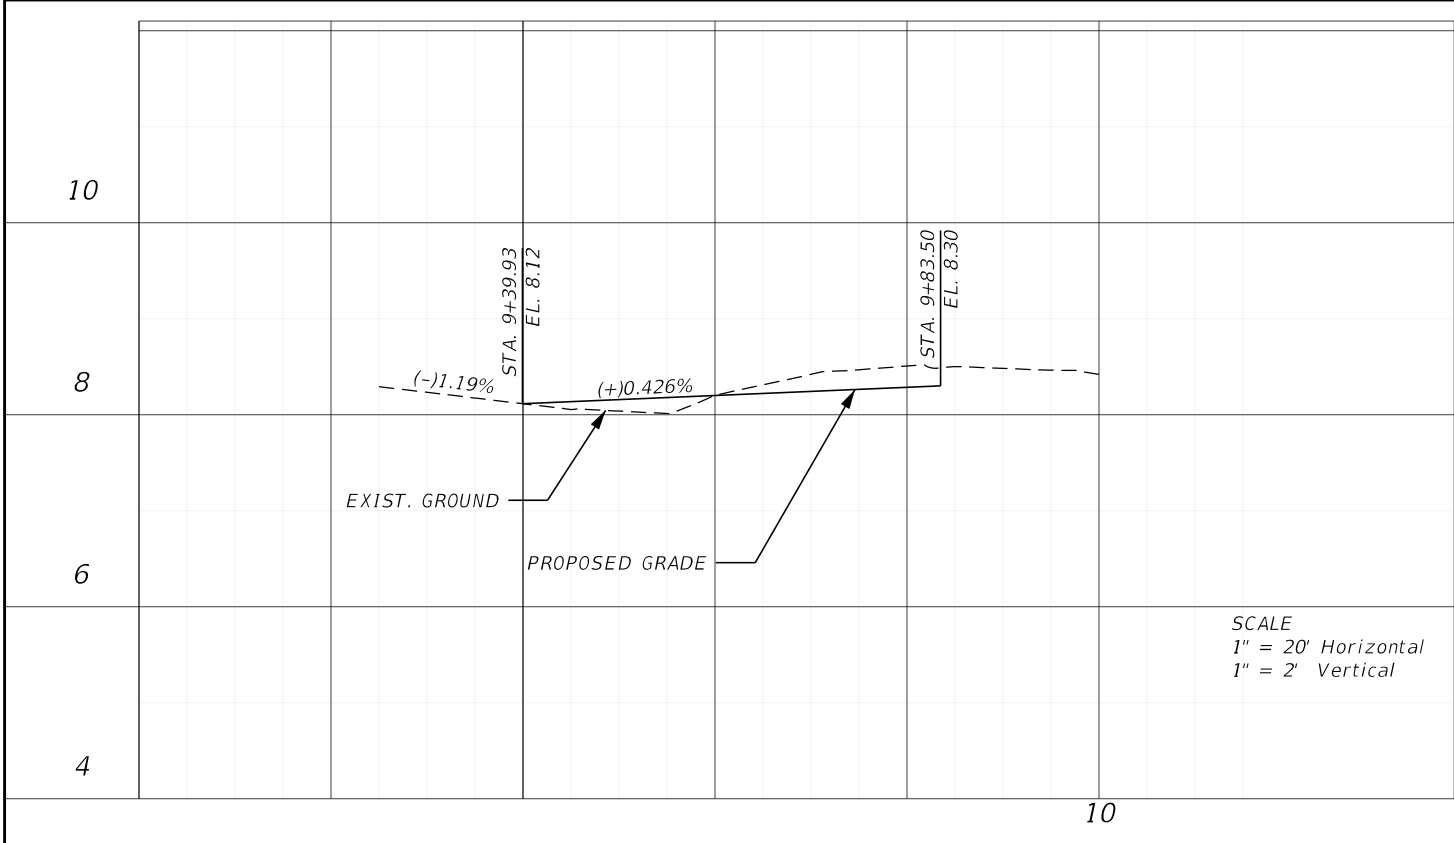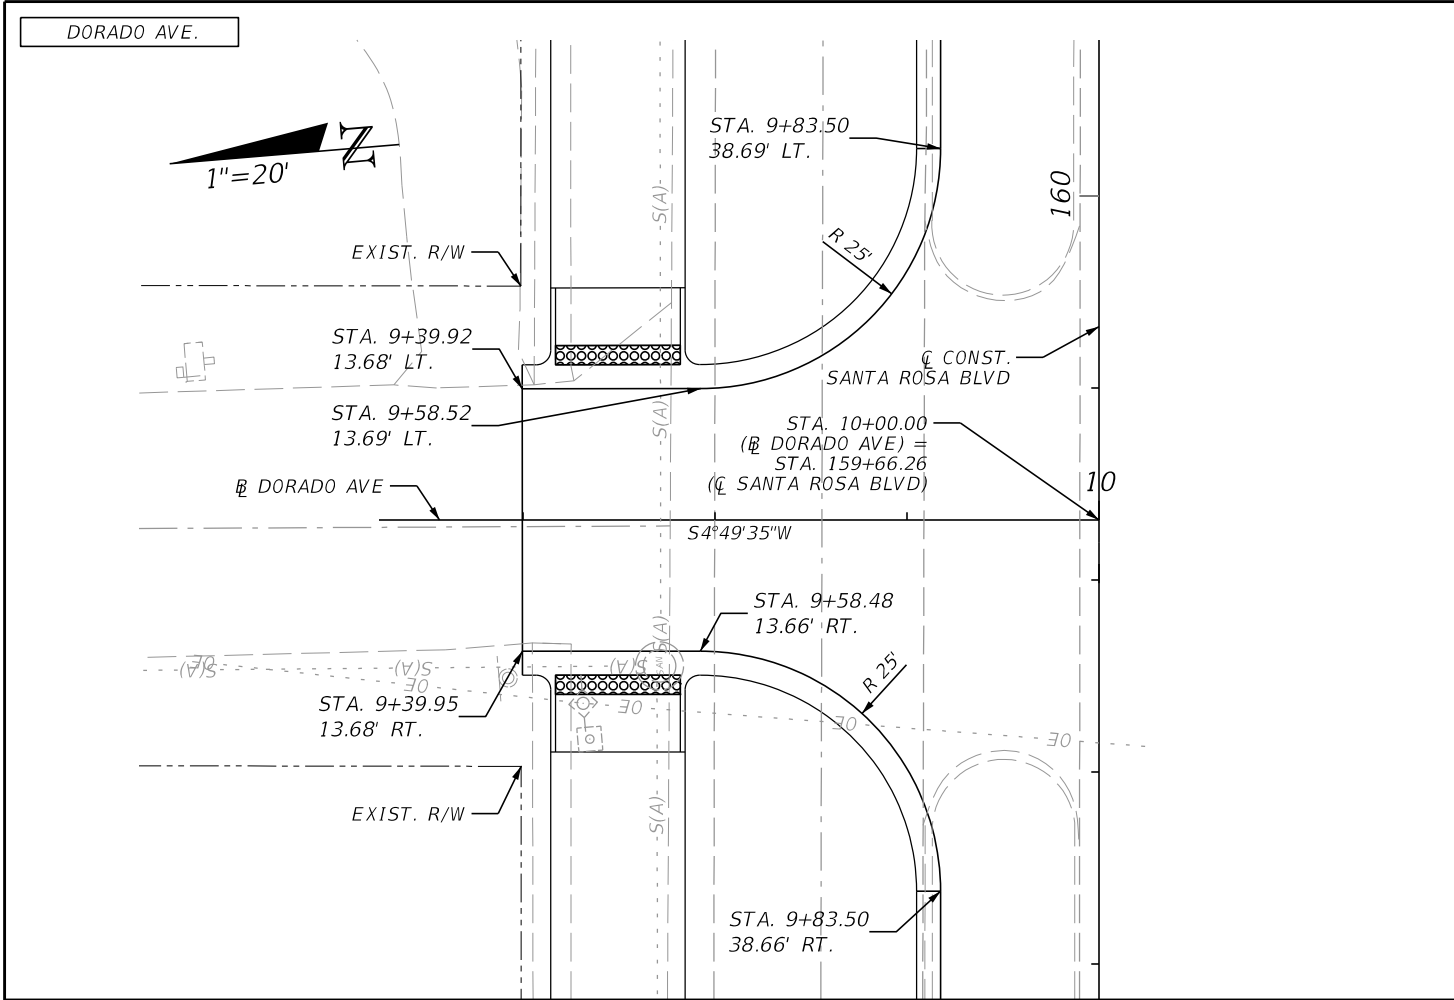

REVISIONS			
DATE	DESCRIPTION	DATE	DESCRIPTION

halff
MARK T. LLEWELLYN, JR., P.E.
LICENSE NUMBER: 80712
HALFF ASSOCIATES, INC.
TALLAHASSEE, FLORIDA 32309

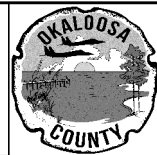



OKALOOSA COUNTY
PROJECT
SANTA ROSA BOULEVARD

**SIDE STREET
PLAN AND PROFILE**

SHEET
NO.
77



THE OFFICIAL RECORD OF THIS SHEET IS THE ELECTRONIC FILE DIGITALLY SIGNED AND SEALED UNDER RULE 61G15-23.004, F.A.C.

7/19/2024 5:48:38 PM ah3923
A:\420005\42280\003\0123456789\Roadway\PLPRD02.dgn

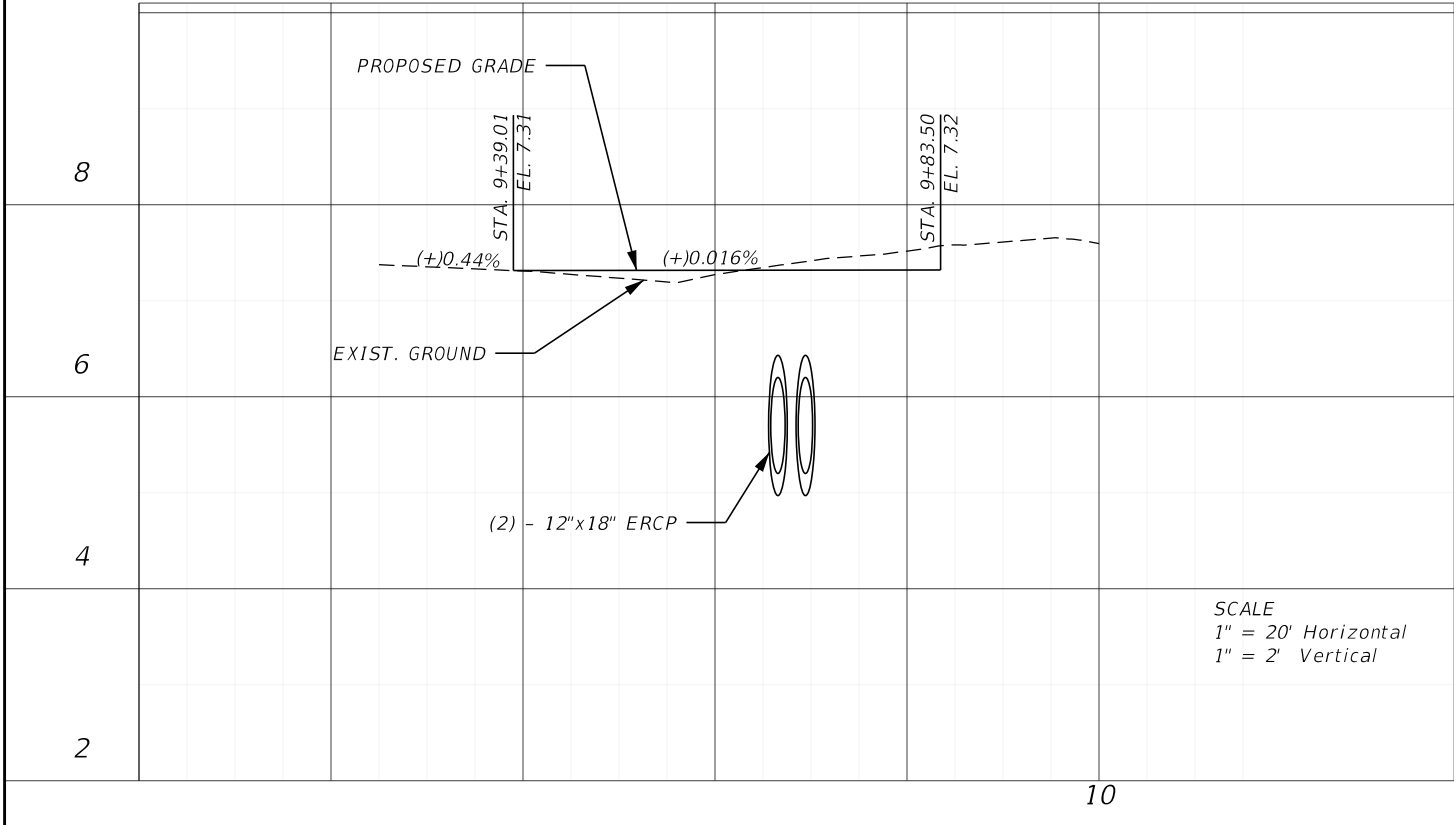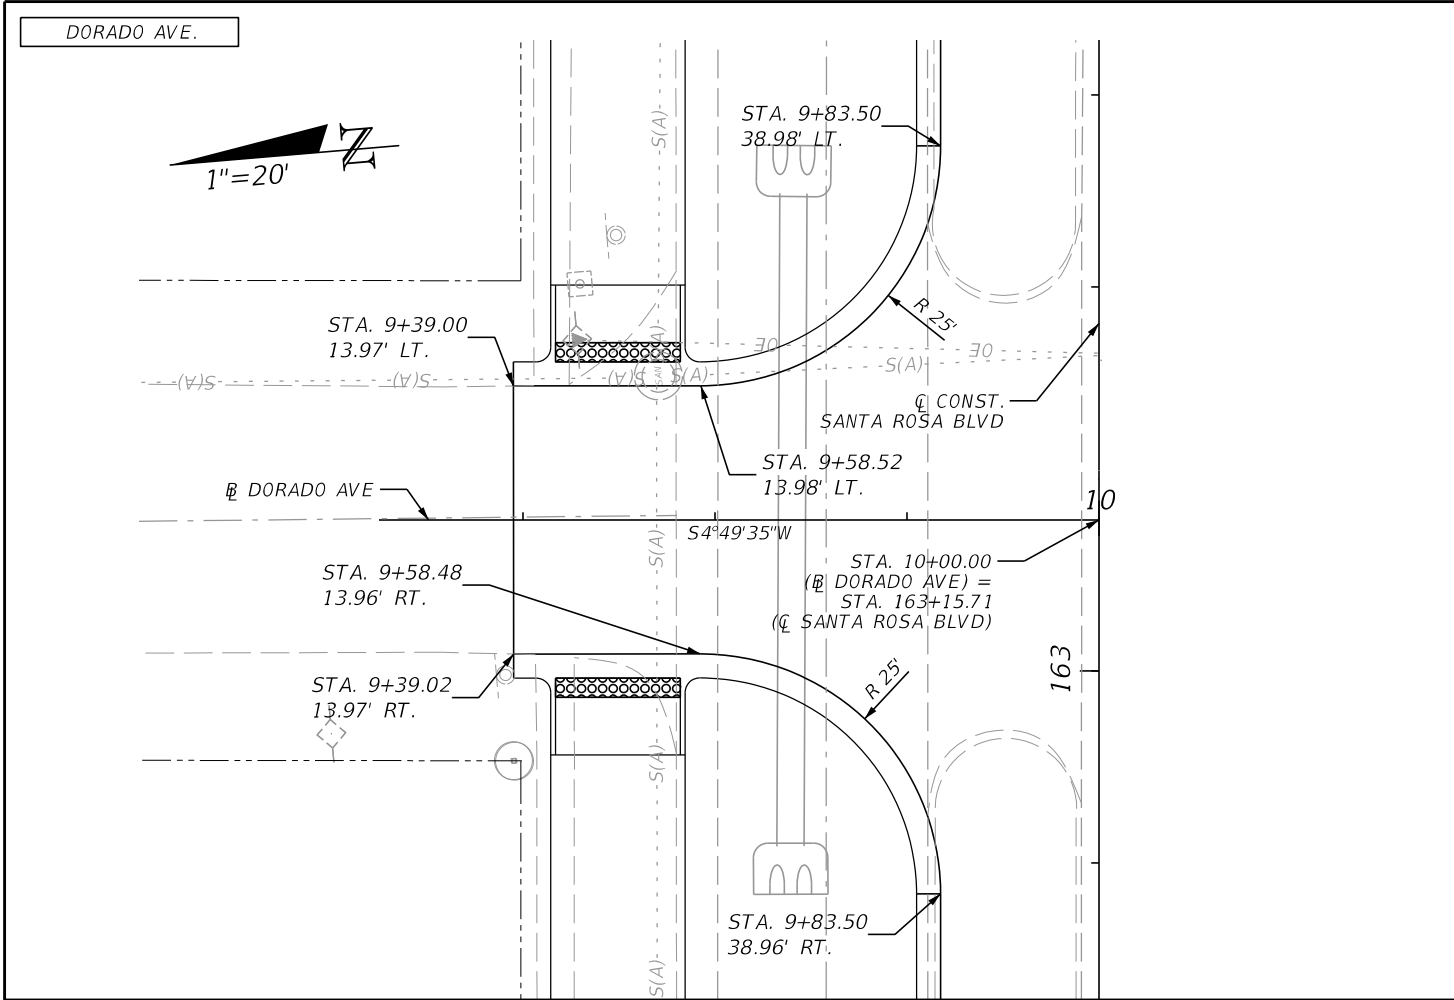

REVISIONS			
DATE	DESCRIPTION	DATE	DESCRIPTION

halff
MARK T. LLEWELLYN, JR., P.E.
LICENSE NUMBER: 80712
HALFF ASSOCIATES, INC.
TALLAHASSEE, FLORIDA 32309

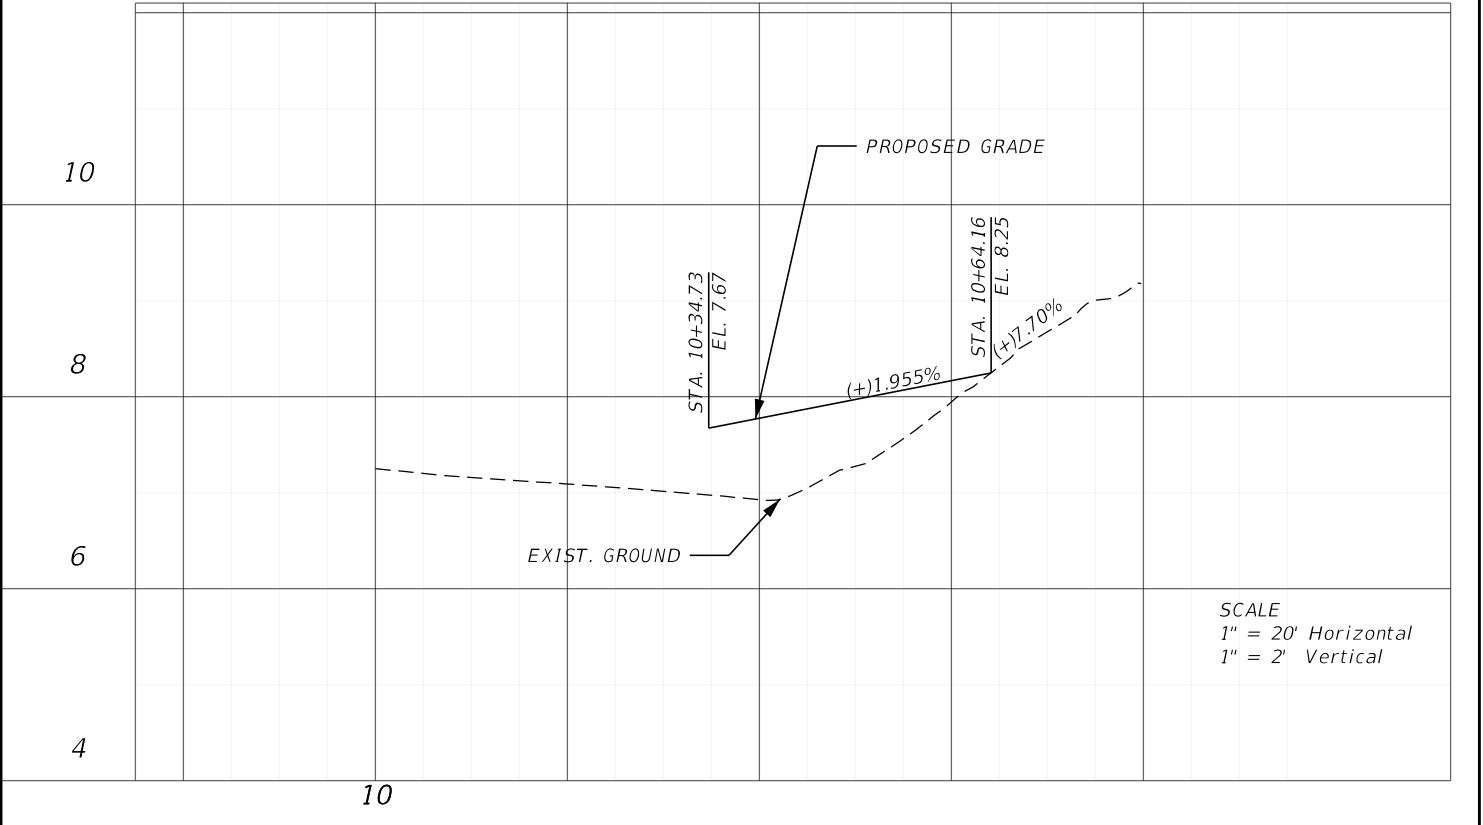
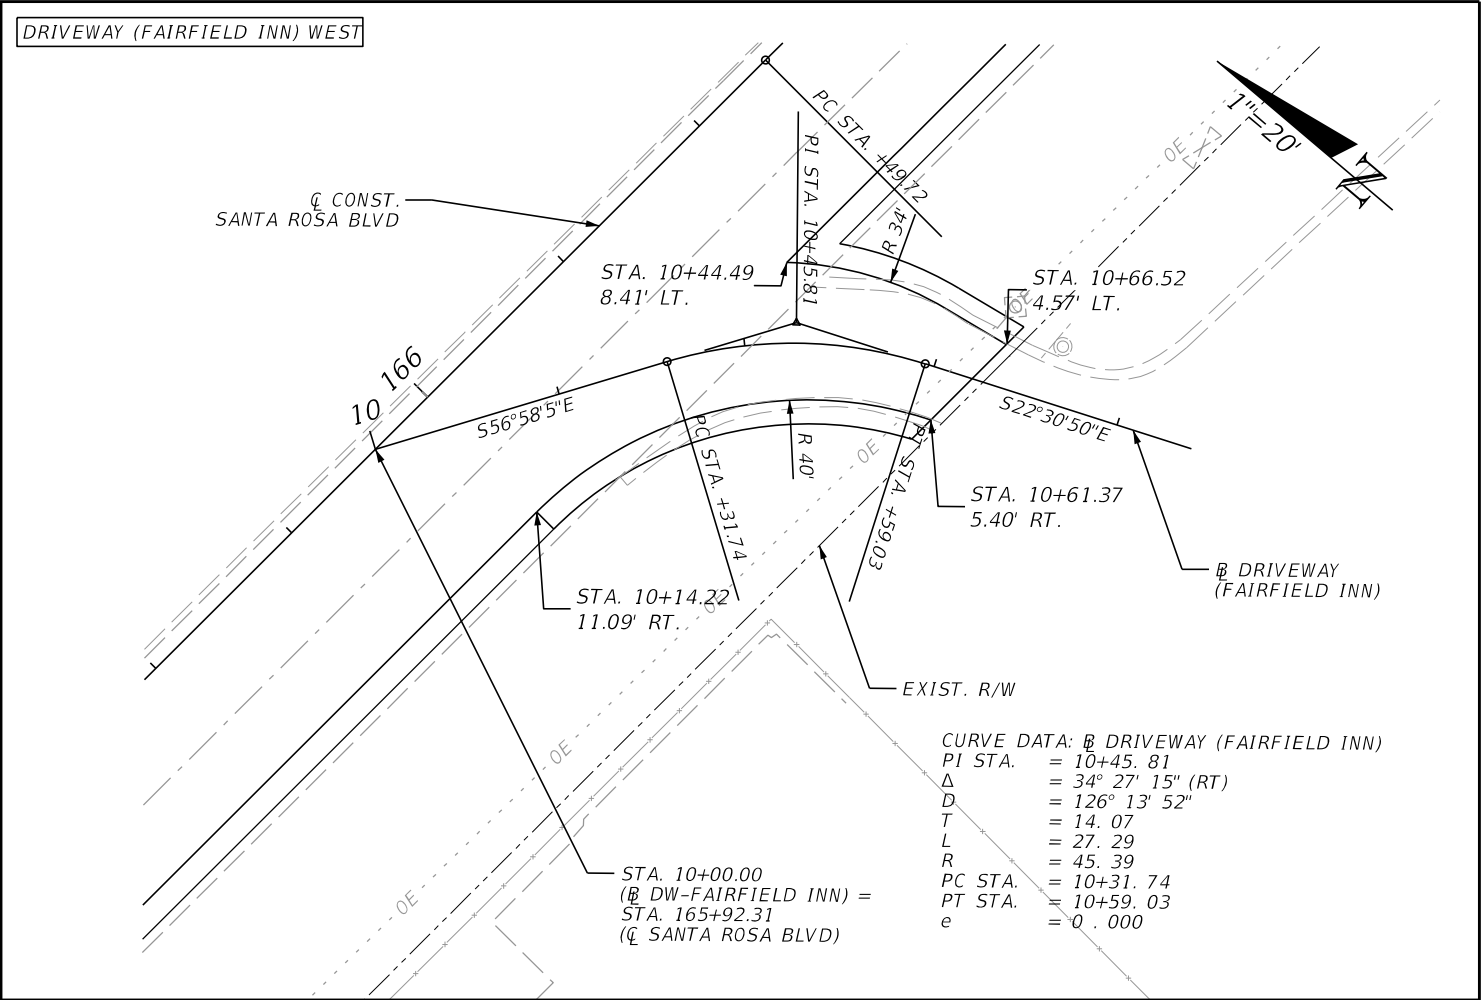


	OKALOOSA COUNTY	SIDE STREET PLAN AND PROFILE	SHEET NO.
	PROJECT		78
	SANTA ROSA BOULEVARD		



THE OFFICIAL RECORD OF THIS SHEET IS THE ELECTRONIC FILE DIGITALLY SIGNED AND SEALED UNDER RULE 61G15-23.004, F.A.C.

7/19/2024 5:48:39 PM ah3923
A:\420005\42280\003\0123456789\Roadway\PLPRD02.dgn

DRIVEWAY (FAIRFIELD INN) EAST

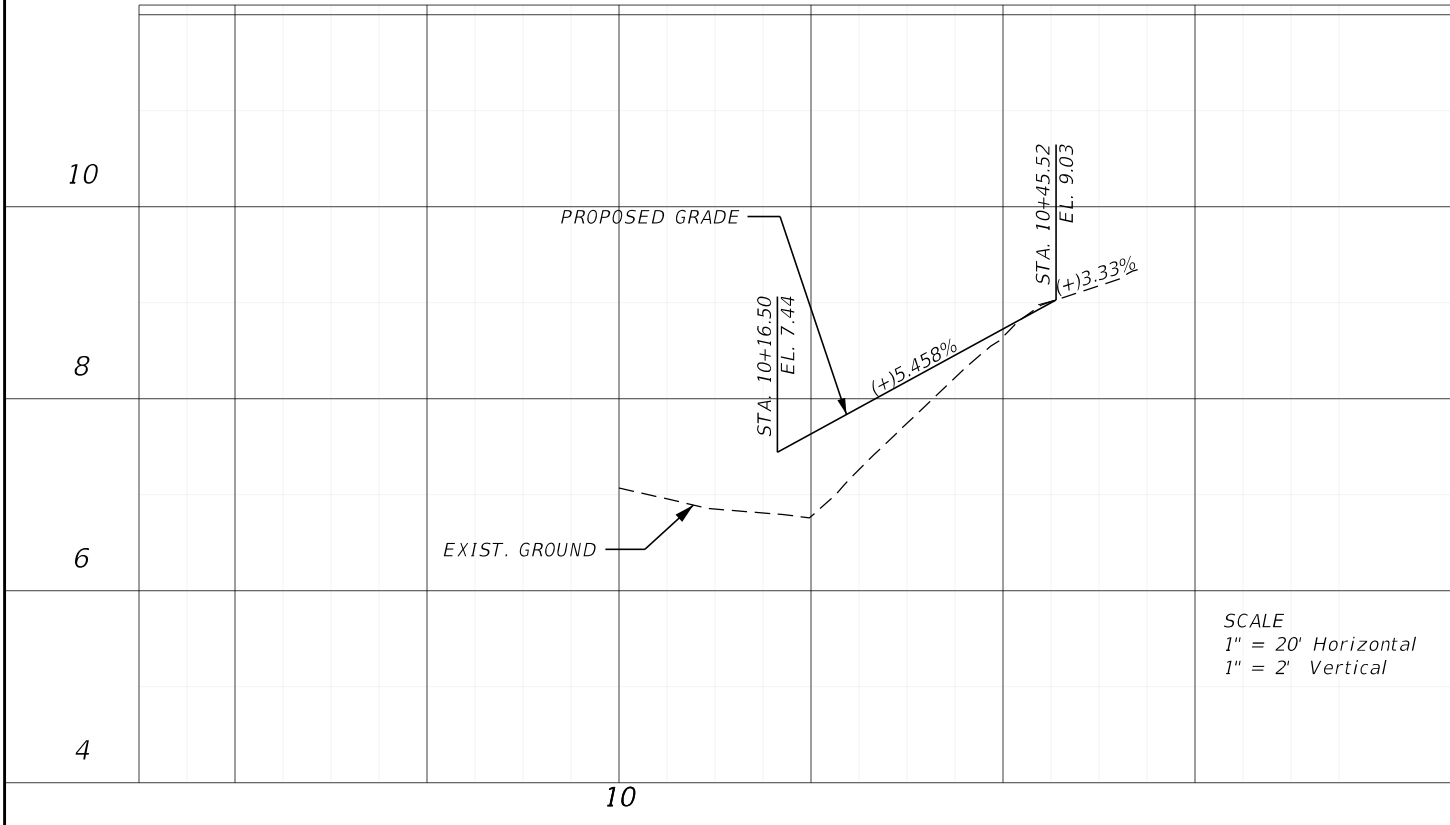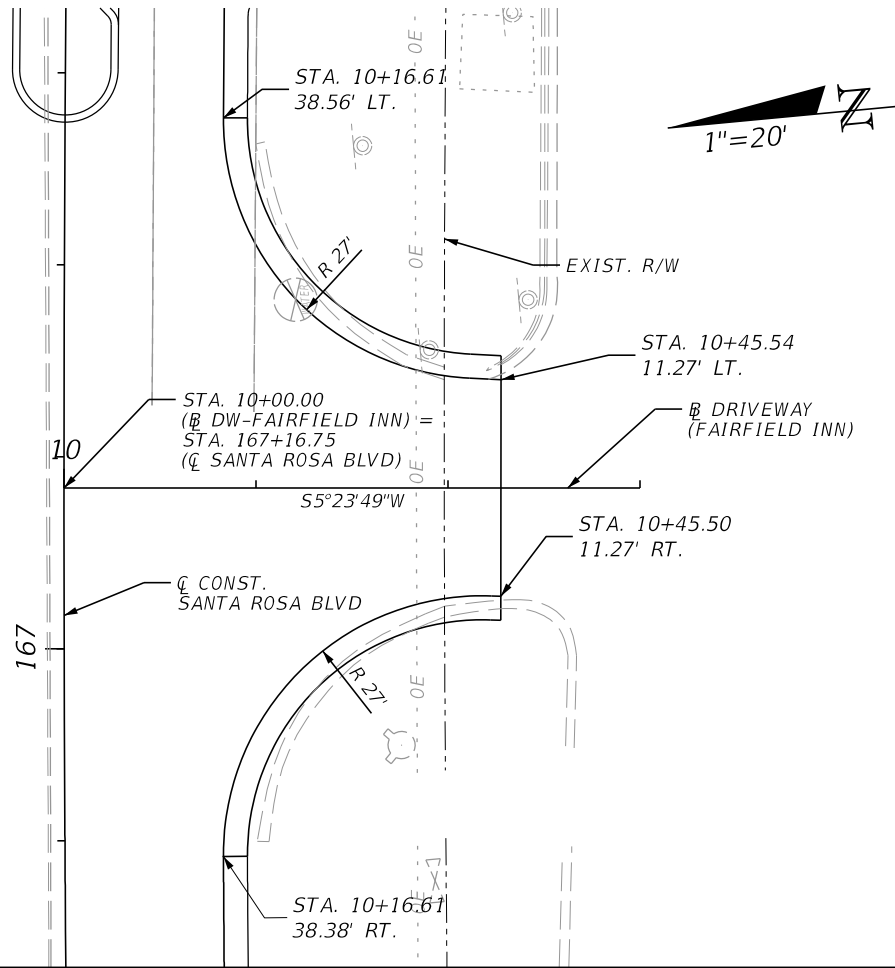


3RD BEACH PARK

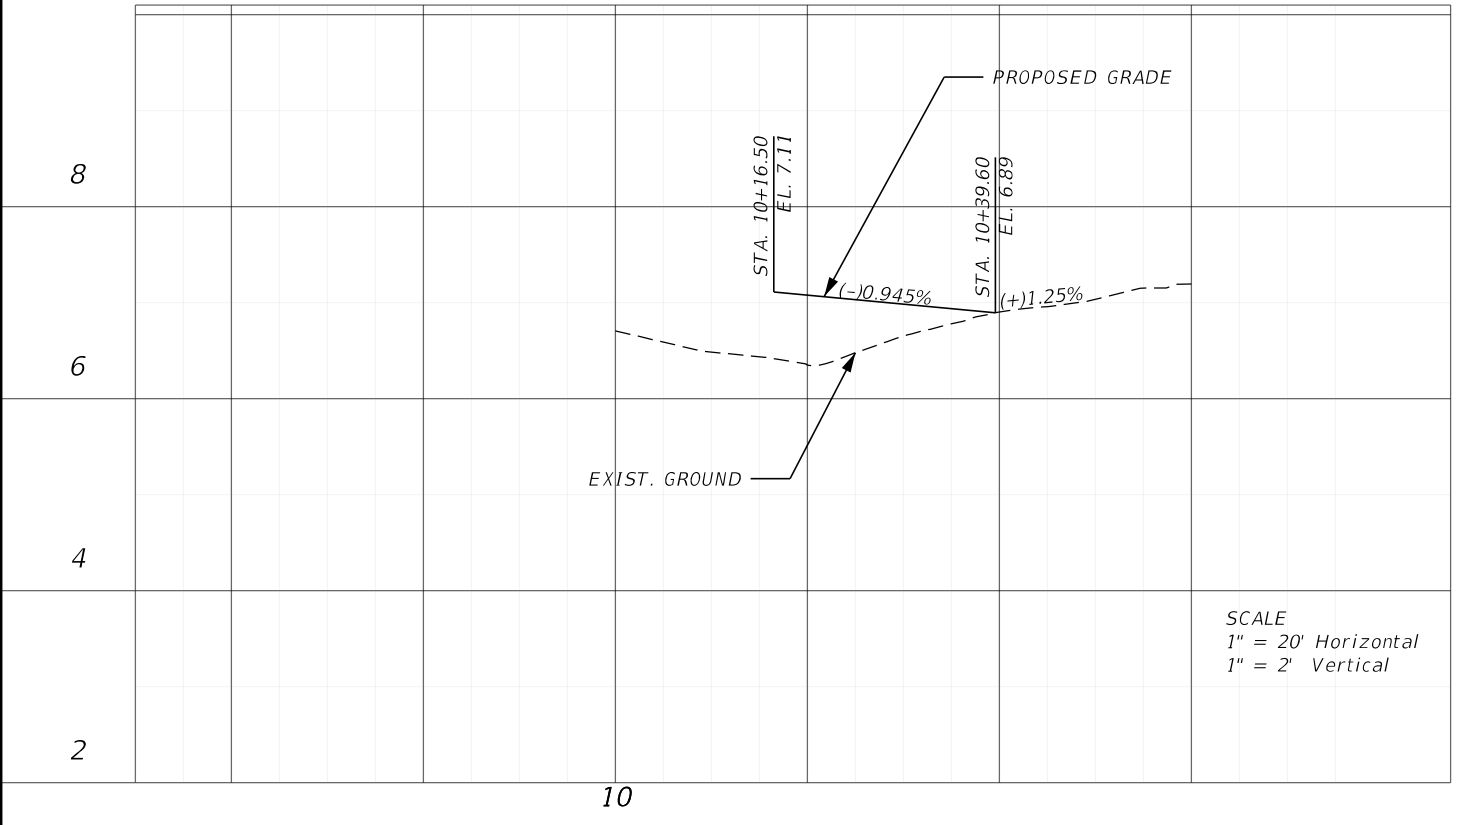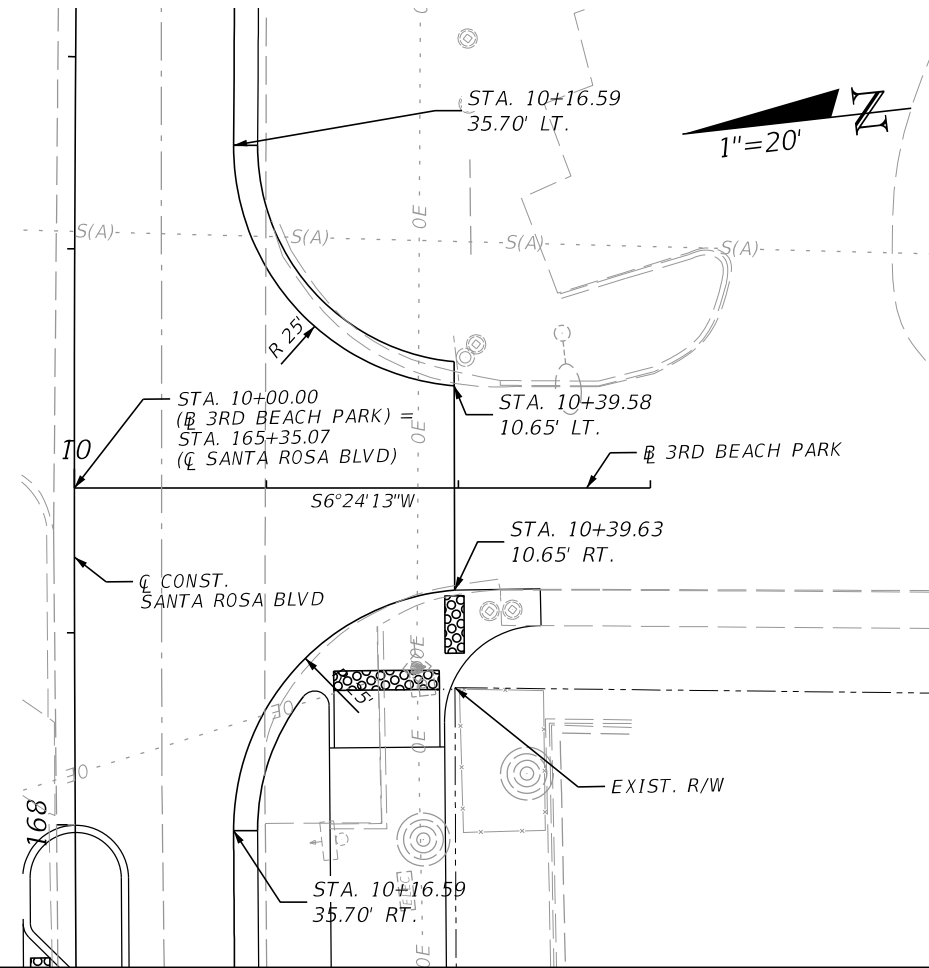

REVISIONS			
DATE	DESCRIPTION	DATE	DESCRIPTION

halff
MARK T. LLEWELLYN, JR., P.E.
LICENSE NUMBER: 80712
HALFF ASSOCIATES, INC.
TALLAHASSEE, FLORIDA 32309

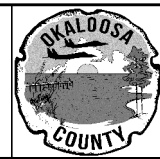


OKALOOSA COUNTY
PROJECT
SANTA ROSA BOULEVARD

SIDE STREET
PLAN AND PROFILE
79


THE OFFICIAL RECORD OF THIS SHEET IS THE ELECTRONIC FILE DIGITALLY SIGNED AND SEALED UNDER RULE 61G15-23.004, F.A.C.

7/19/2024 5:48:40 PM ah3923
A:\420005\42280\003\0123456789\Roadway\PLPRD02.dgn

ABALONE CT.

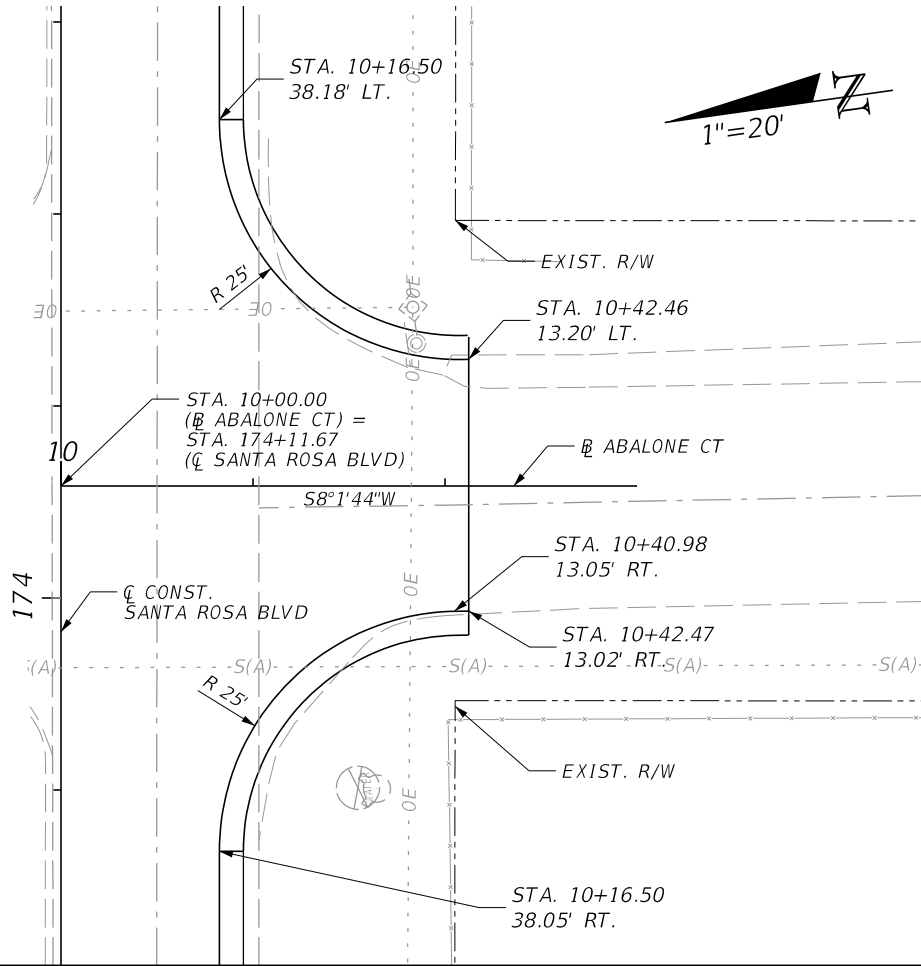

CAVIAR DR. (WEST)

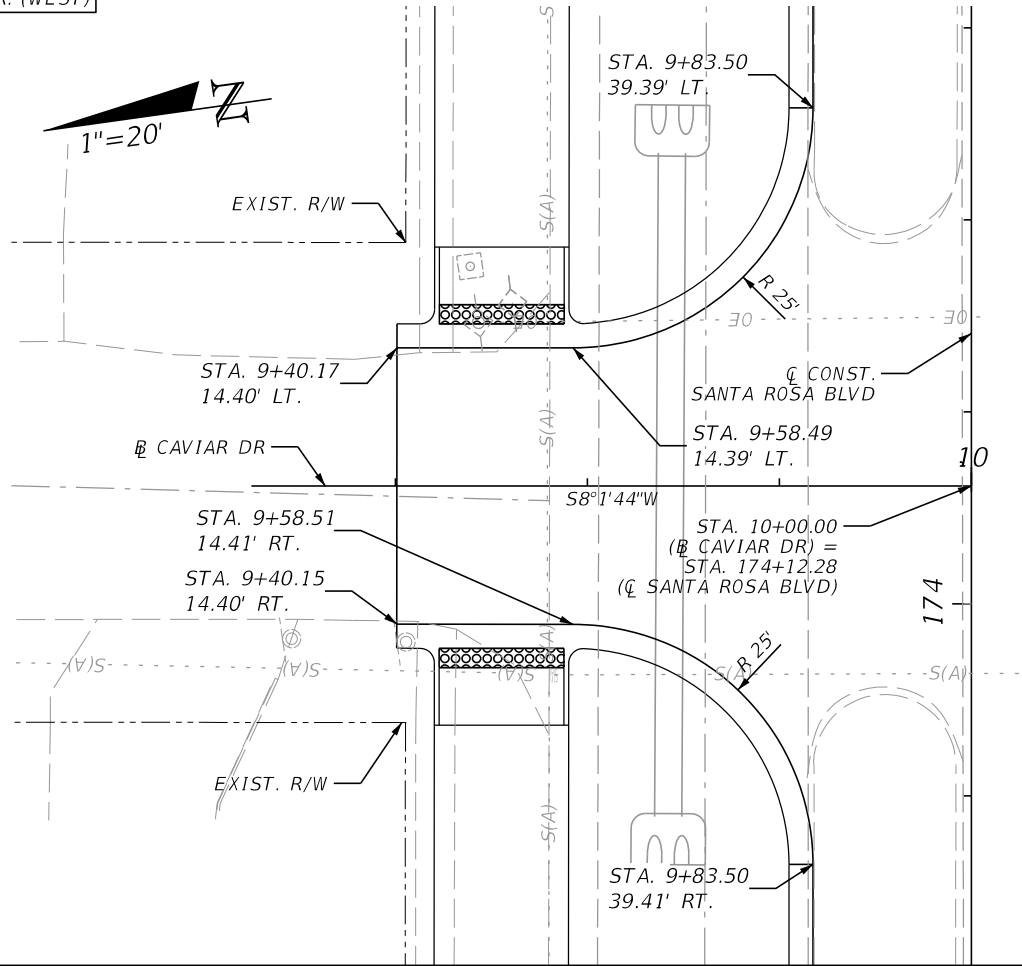


8

6

4

2

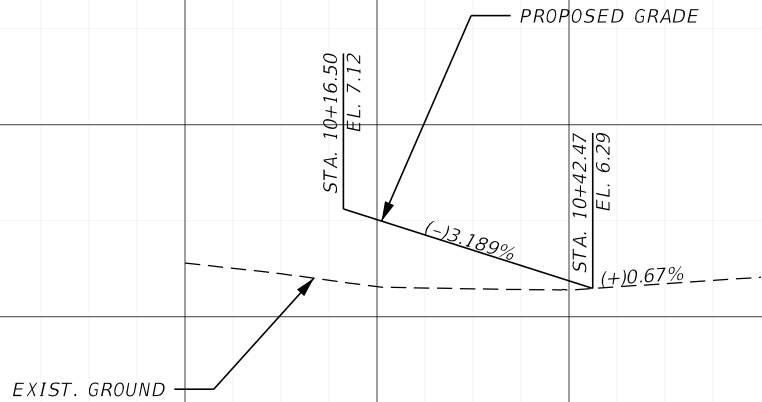


10

8

6

4

2

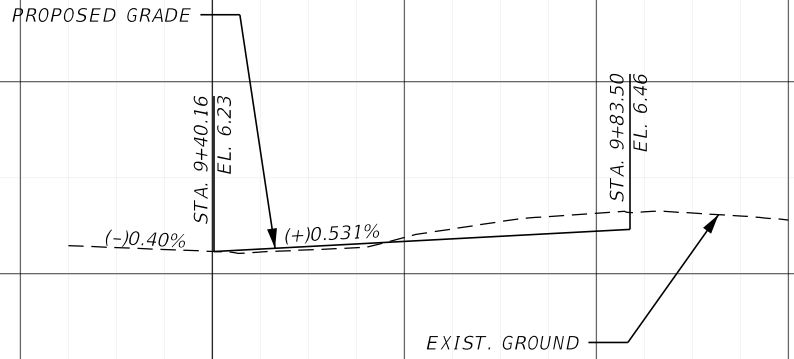


10

REVISIONS

DATE	DESCRIPTION	DATE	DESCRIPTION

halff
MARK T. LLEWELLYN, JR., P.E.
LICENSE NUMBER: 80712
HALFF ASSOCIATES, INC.
TALLAHASSEE, FLORIDA 32309

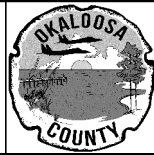





OKALOOSA COUNTY
PROJECT
SANTA ROSA BOULEVARD

**SIDE STREET
PLAN AND PROFILE**

SHEET
NO.
80


THE OFFICIAL RECORD OF THIS SHEET IS THE ELECTRONIC FILE DIGITALLY SIGNED AND SEALED UNDER RULE 61G15-23.004, F.A.C.

7/19/2024 5:48:41 PM ah3923
A:\420005\42280\003\0123456789\Roadway\PLPRRD02.dgn

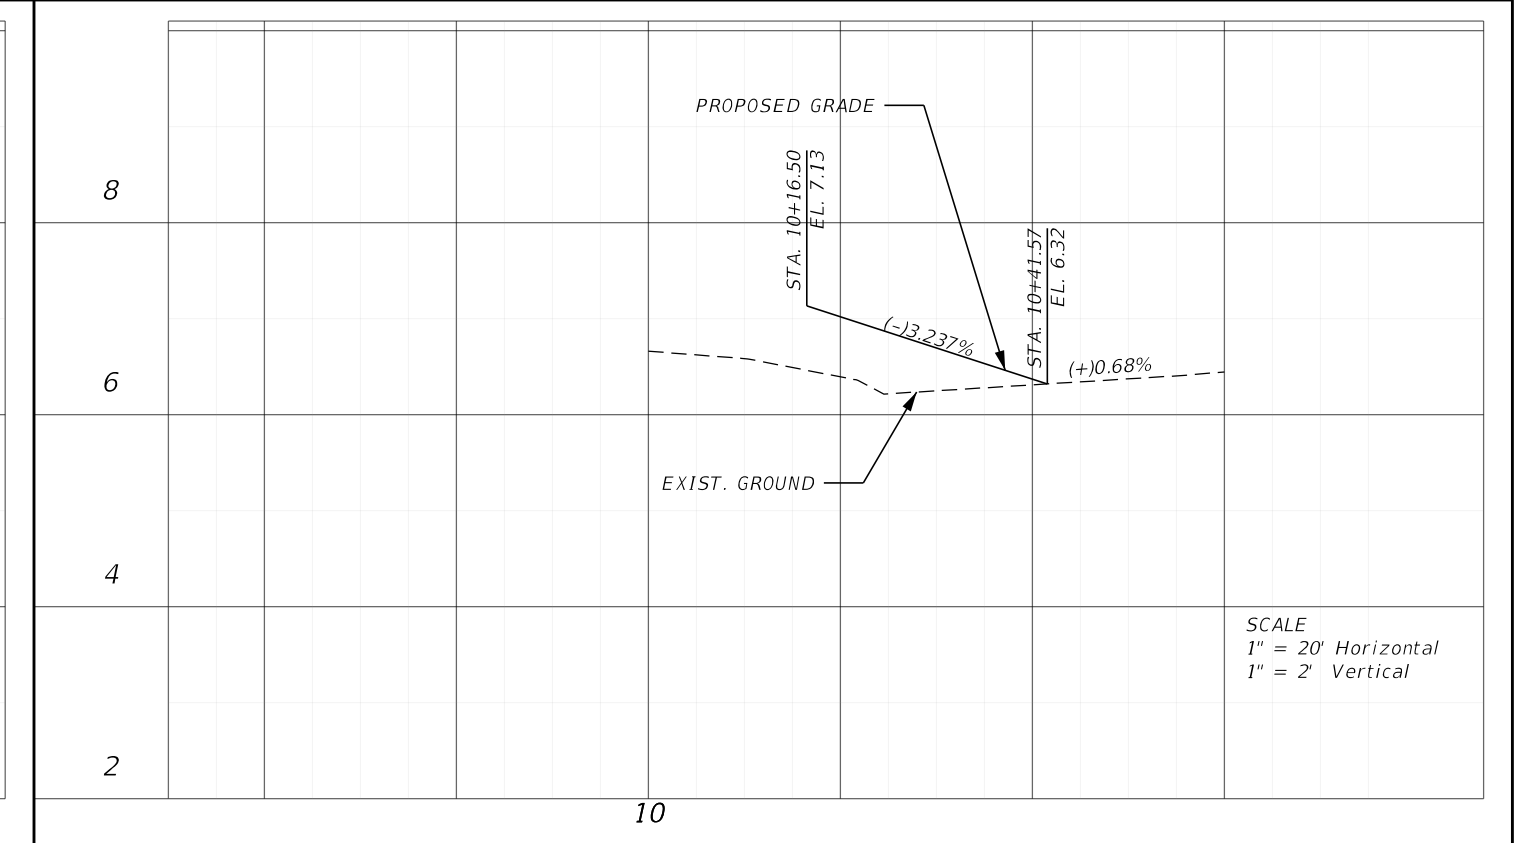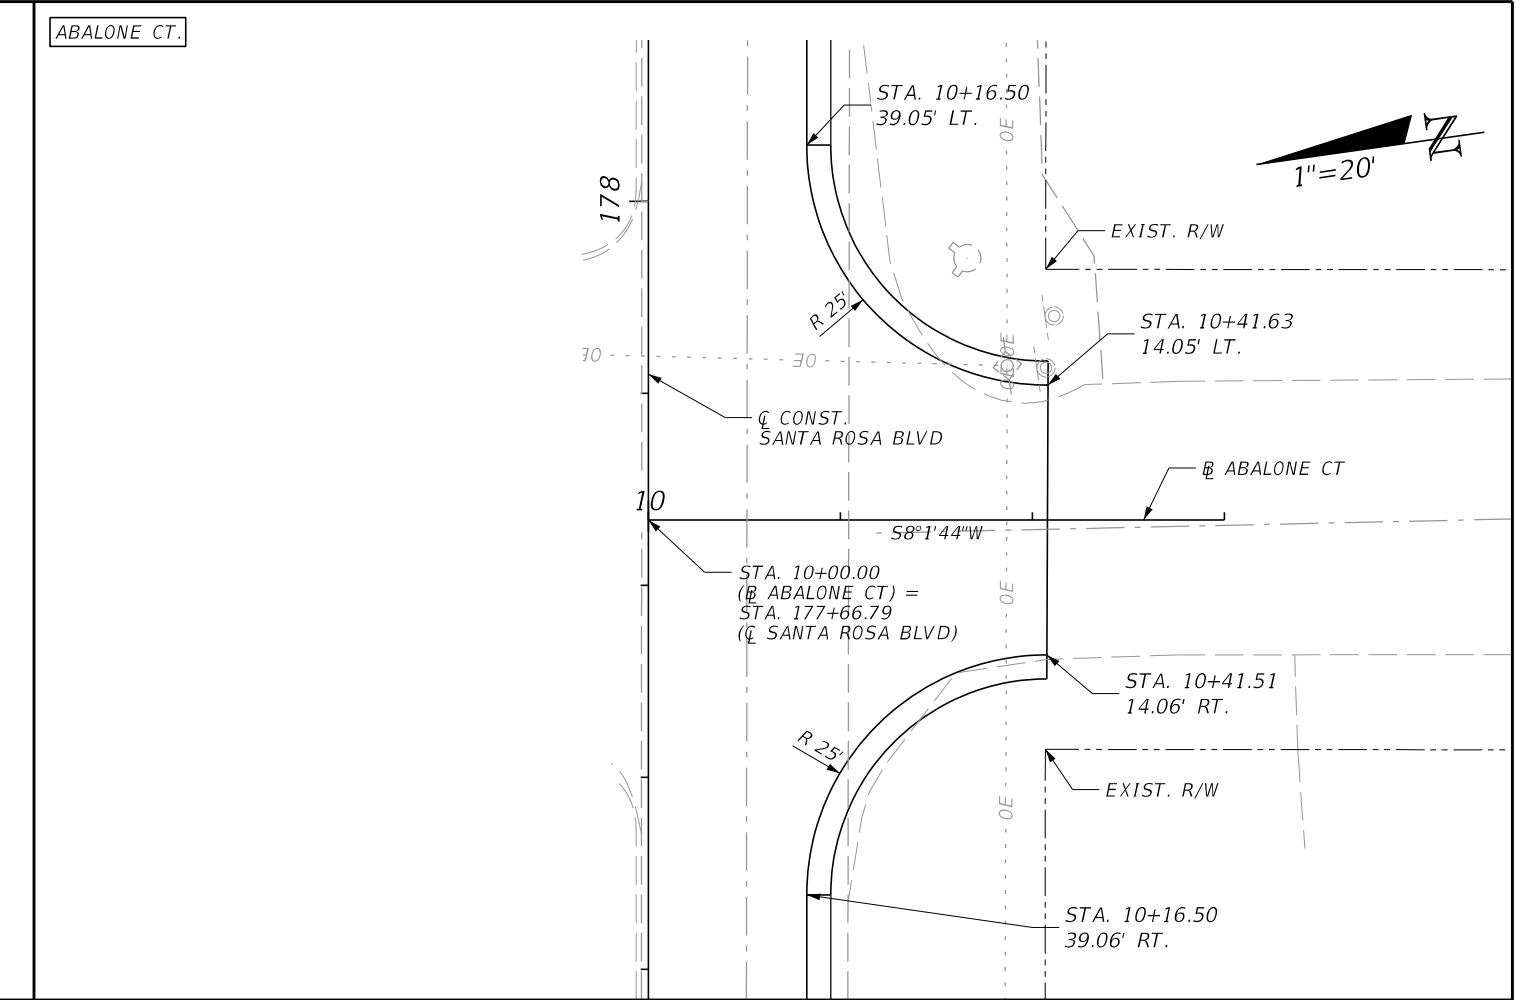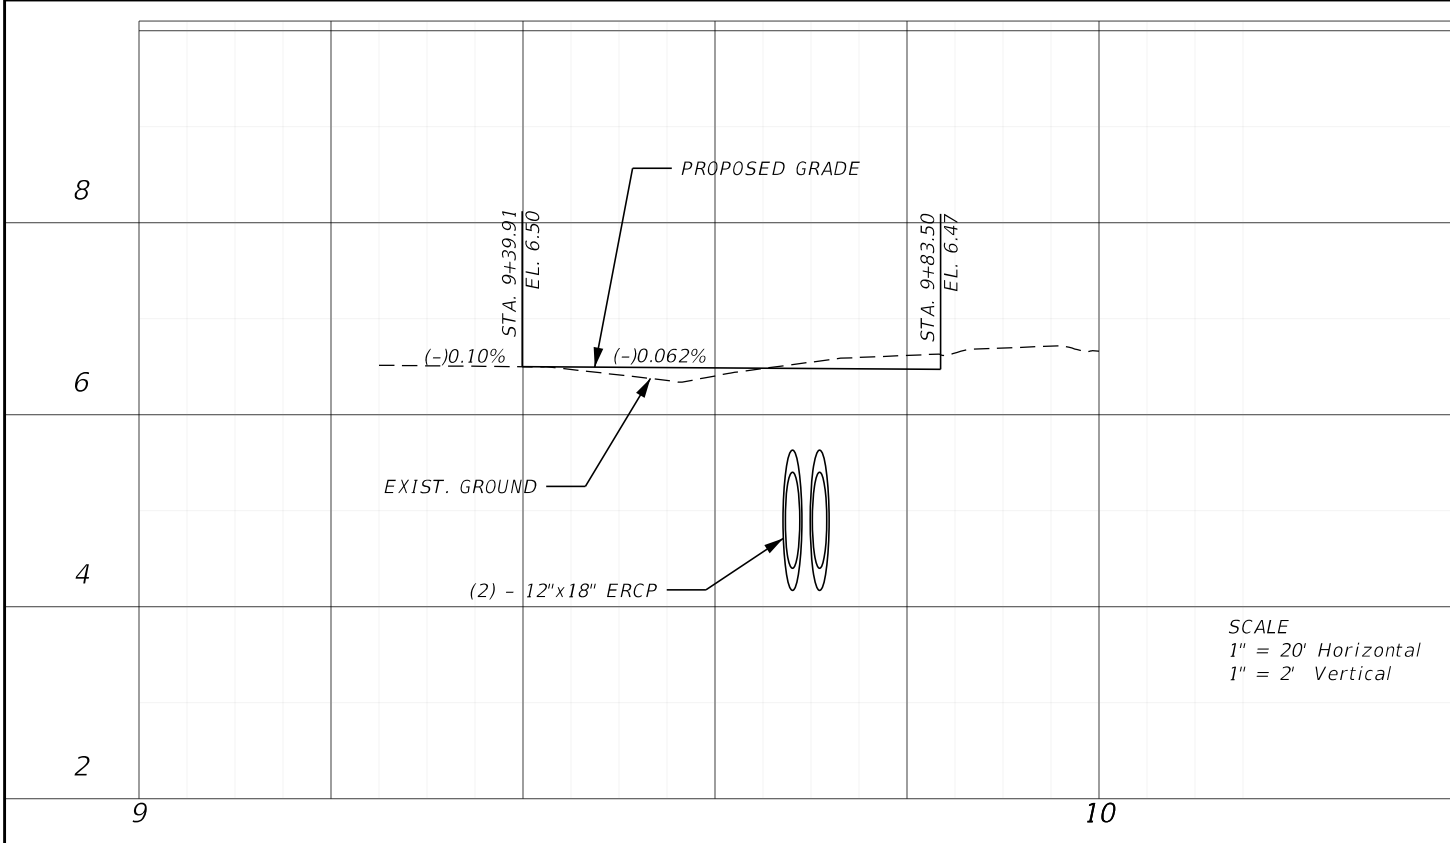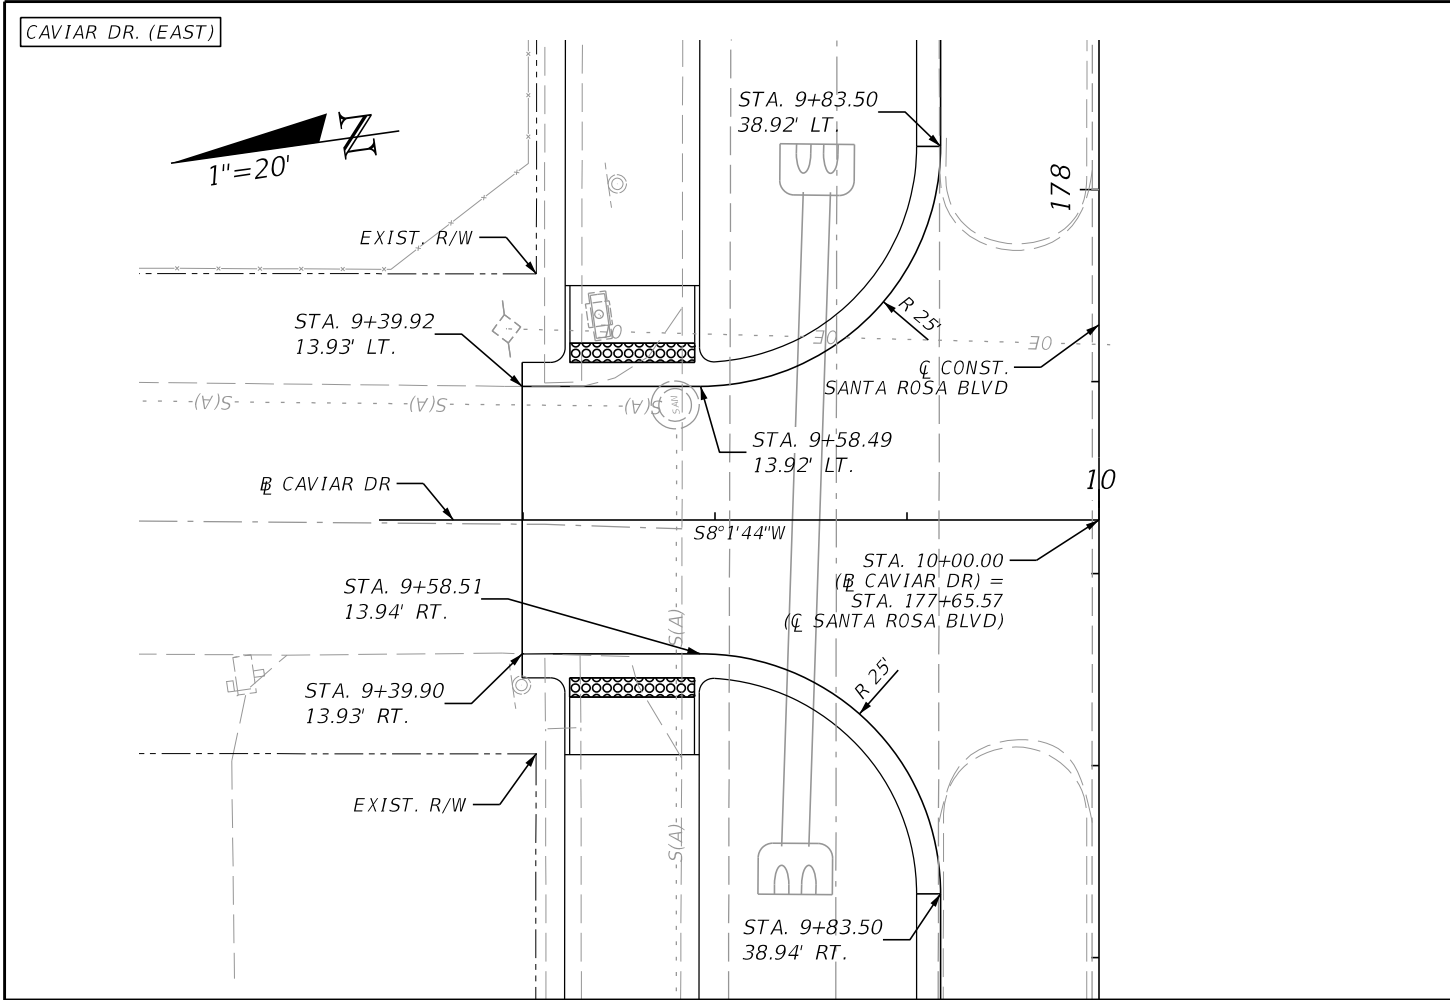

REVISIONS			
DATE	DESCRIPTION	DATE	DESCRIPTION

halff
MARK T. LLEWELLYN, JR., P.E.
LICENSE NUMBER: 80712
HALFF ASSOCIATES, INC.
TALLAHASSEE, FLORIDA 32309

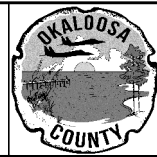


OKALOOSA COUNTY
PROJECT
SANTA ROSA BOULEVARD

SIDE STREET
PLAN AND PROFILE
SHEET NO.
81




THE OFFICIAL RECORD OF THIS SHEET IS THE ELECTRONIC FILE DIGITALLY SIGNED AND SEALED UNDER RULE 61G15-23.004, F.A.C.

7/19/2024 5:48:42 PM ah3923
A:\420005\42280\003\0123456789\Roadway\PLPRRD02.dgn

480 SANTA ROSA BLVD

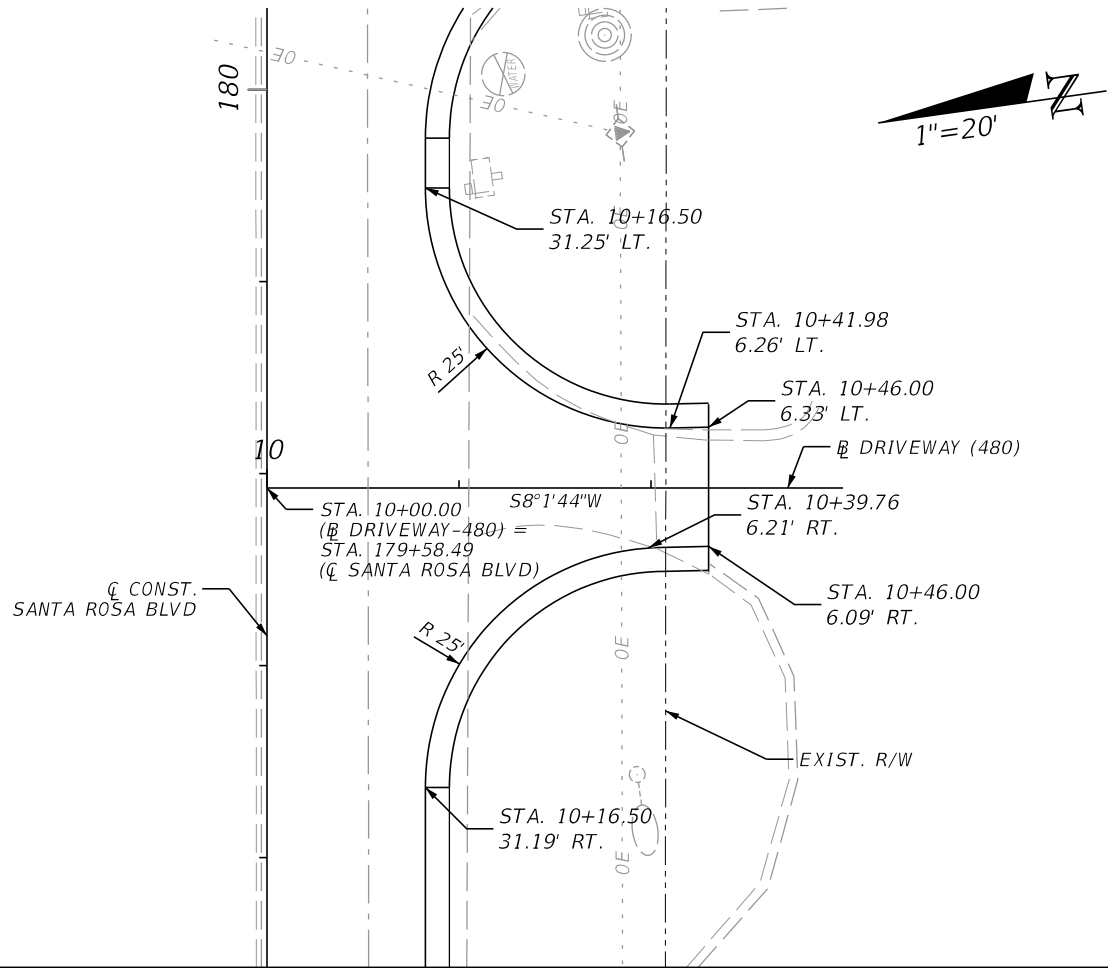

DRIVEWAY (MARRIOTT)

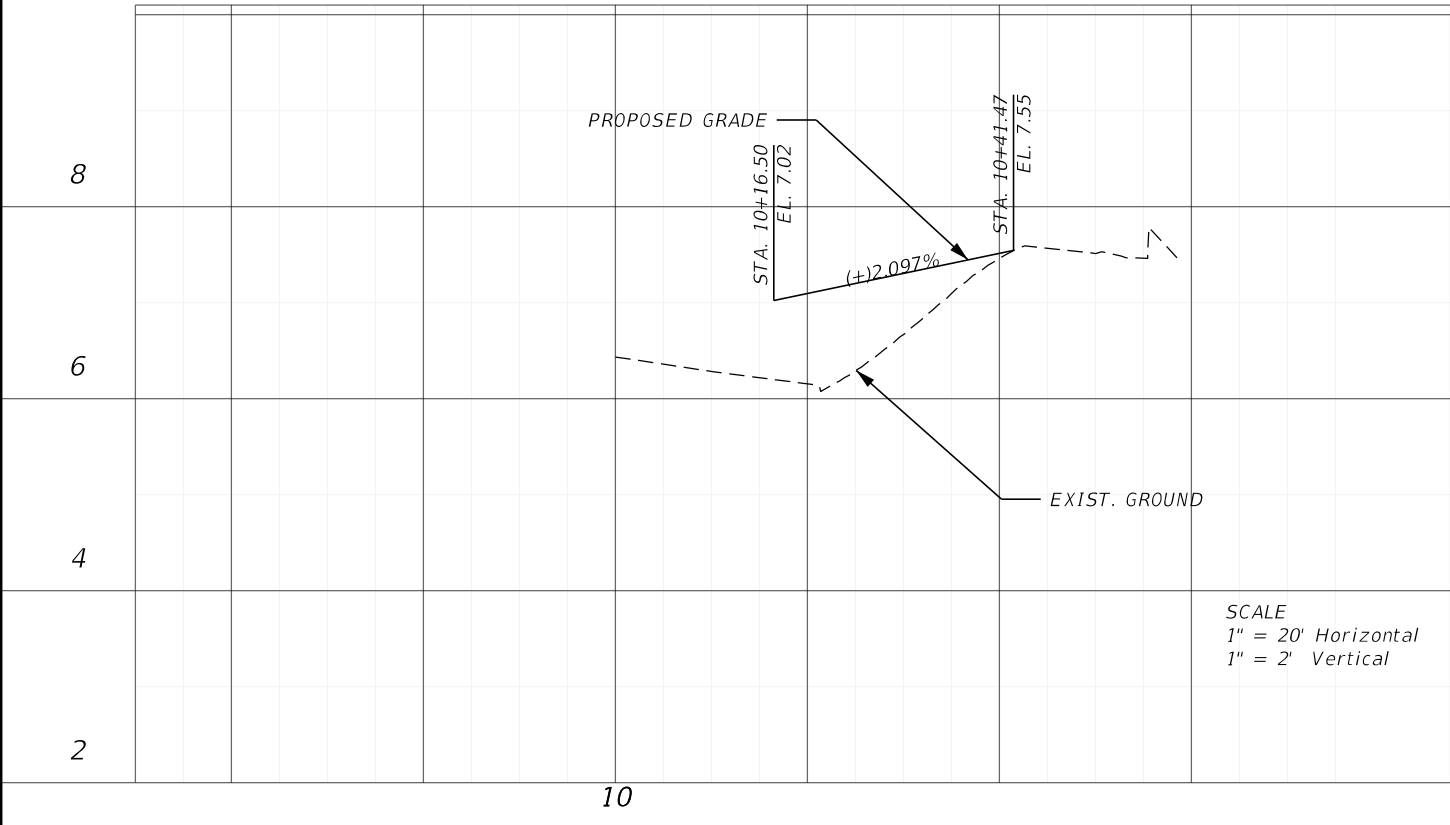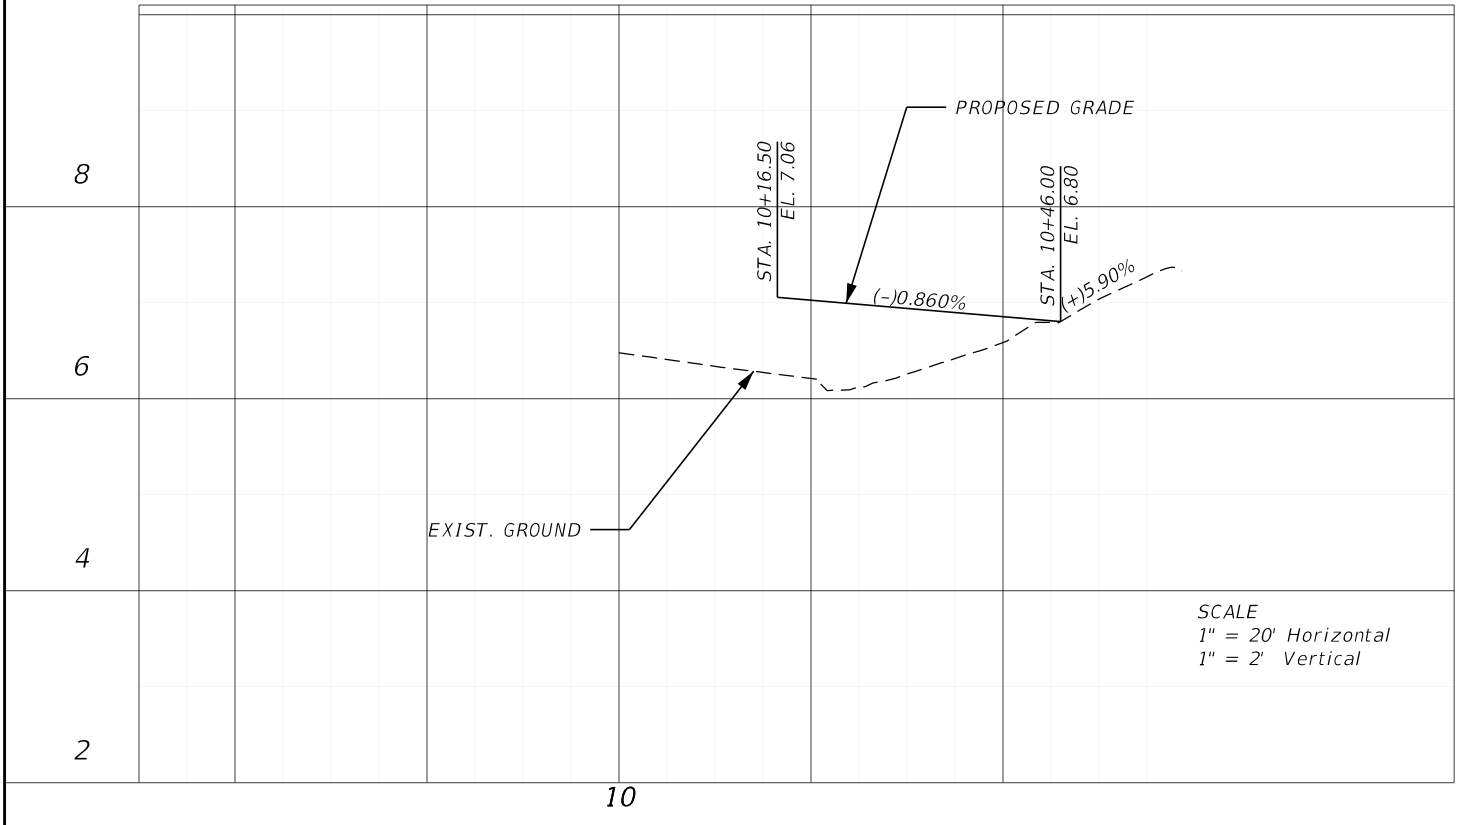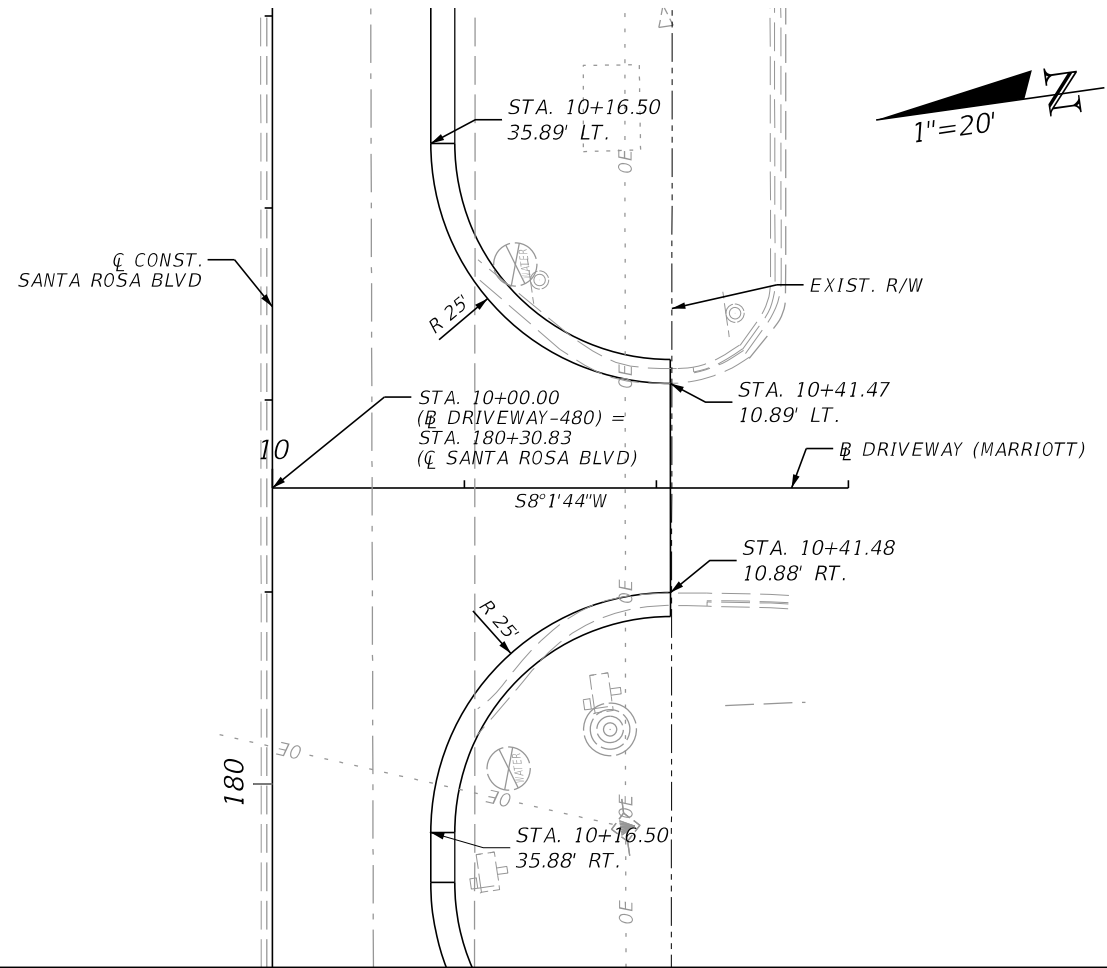


REVISIONS				 MARK T. LLEWELLYN, JR., P.E. LICENSE NUMBER: 80712 HALFF ASSOCIATES, INC. TALLAHASSEE, FLORIDA 32309		OKALOOSA COUNTY		SIDE STREET PLAN AND PROFILE	SHEET NO.
DATE	DESCRIPTION	DATE	DESCRIPTION			PROJECT			82
						SANTA ROSA BOULEVARD			




THE OFFICIAL RECORD OF THIS SHEET IS THE ELECTRONIC FILE DIGITALLY SIGNED AND SEALED UNDER RULE 61G15-23.004, F.A.C.

7/19/2024 5:48:42 PM ah3923
A:\420005\42280\003\0123456789\Roadway\PLPRD02.dgn

2ND BEACH PARK (SOUTH)

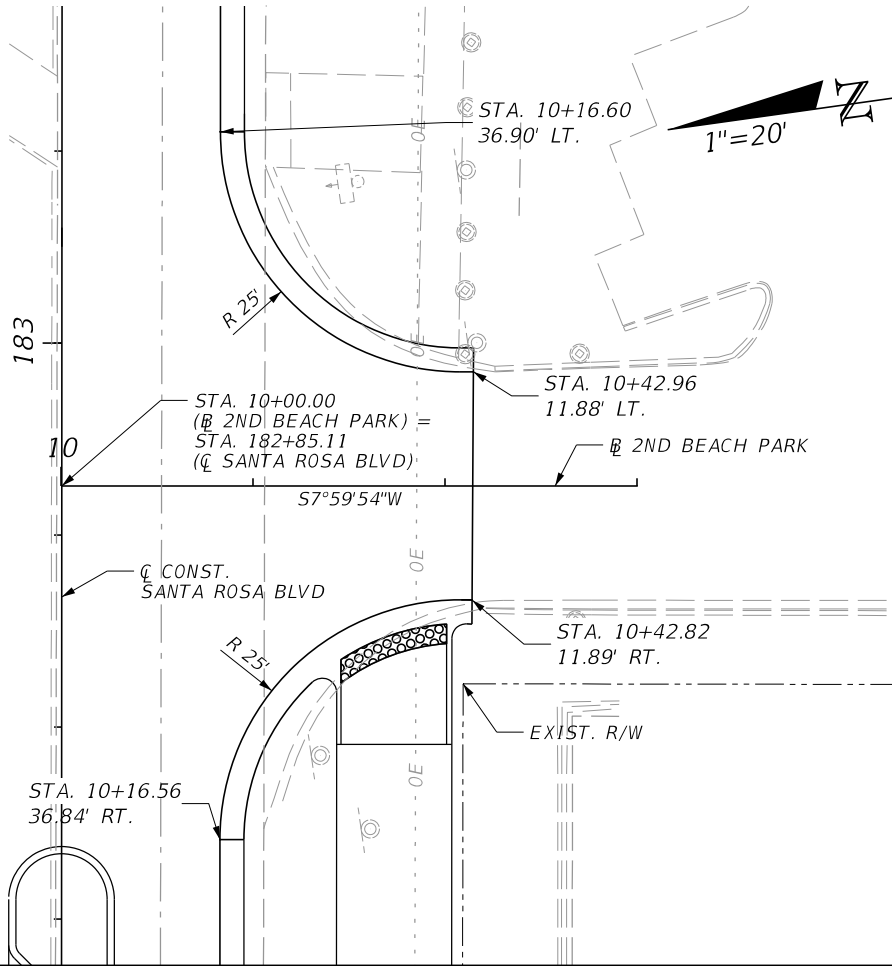

2ND BEACH PARK (NORTH)

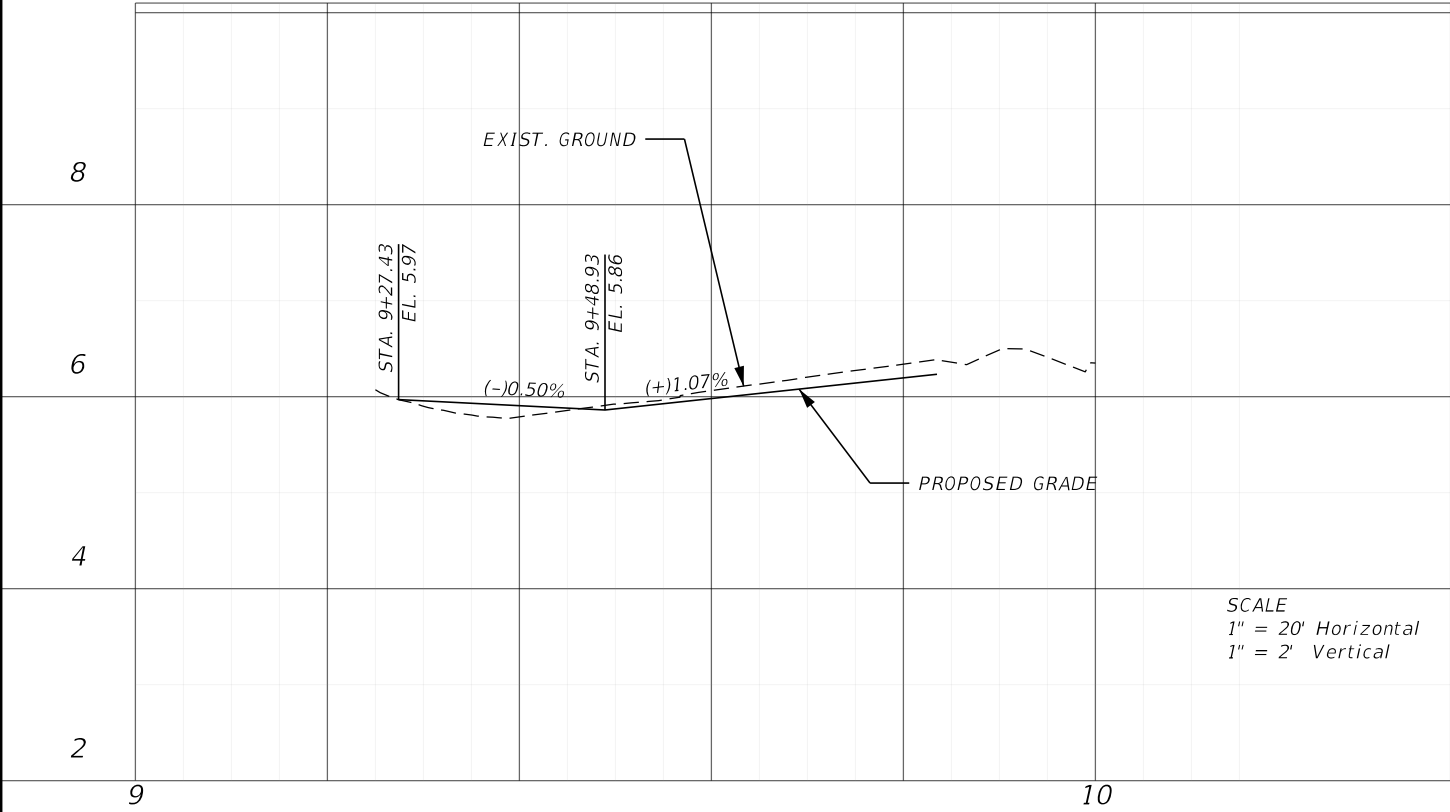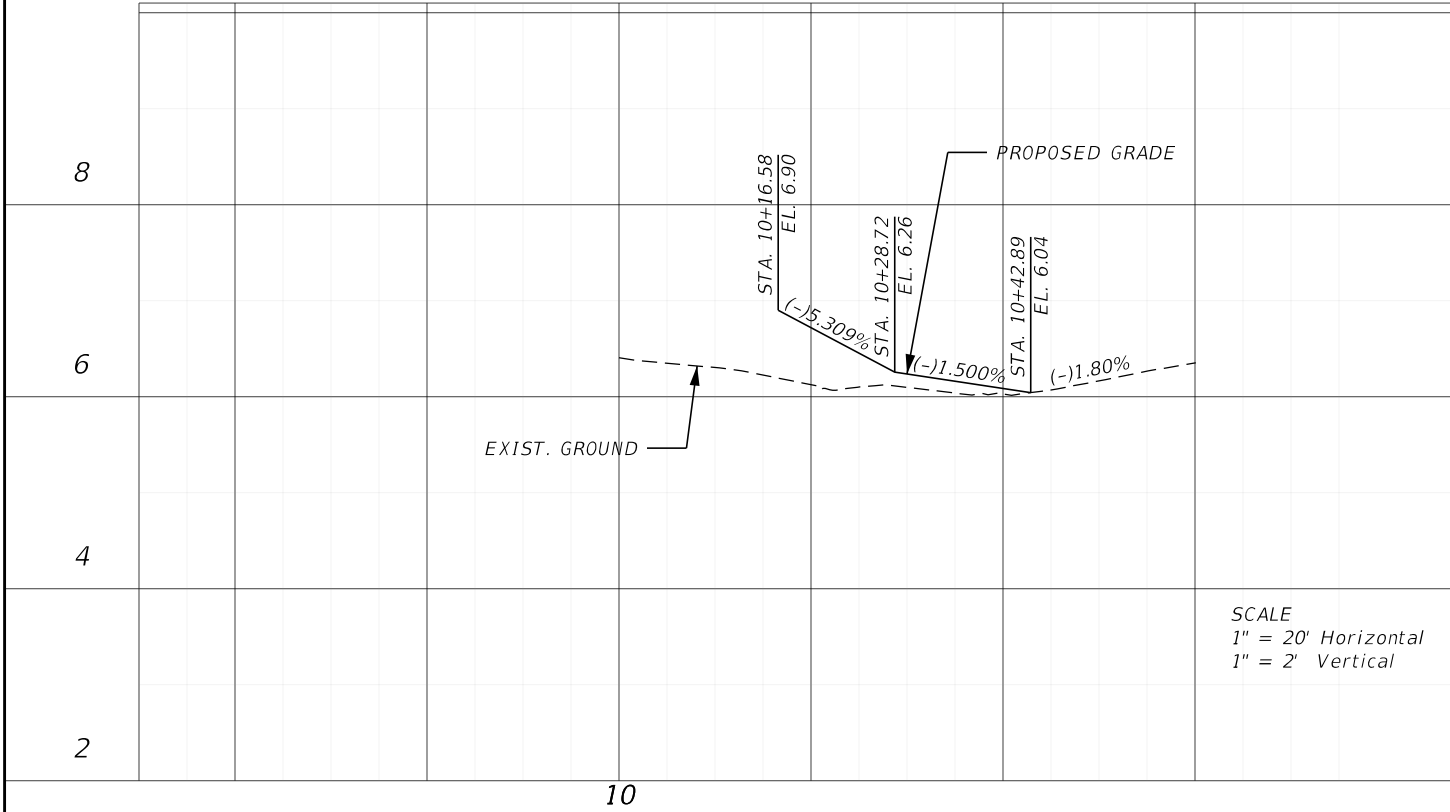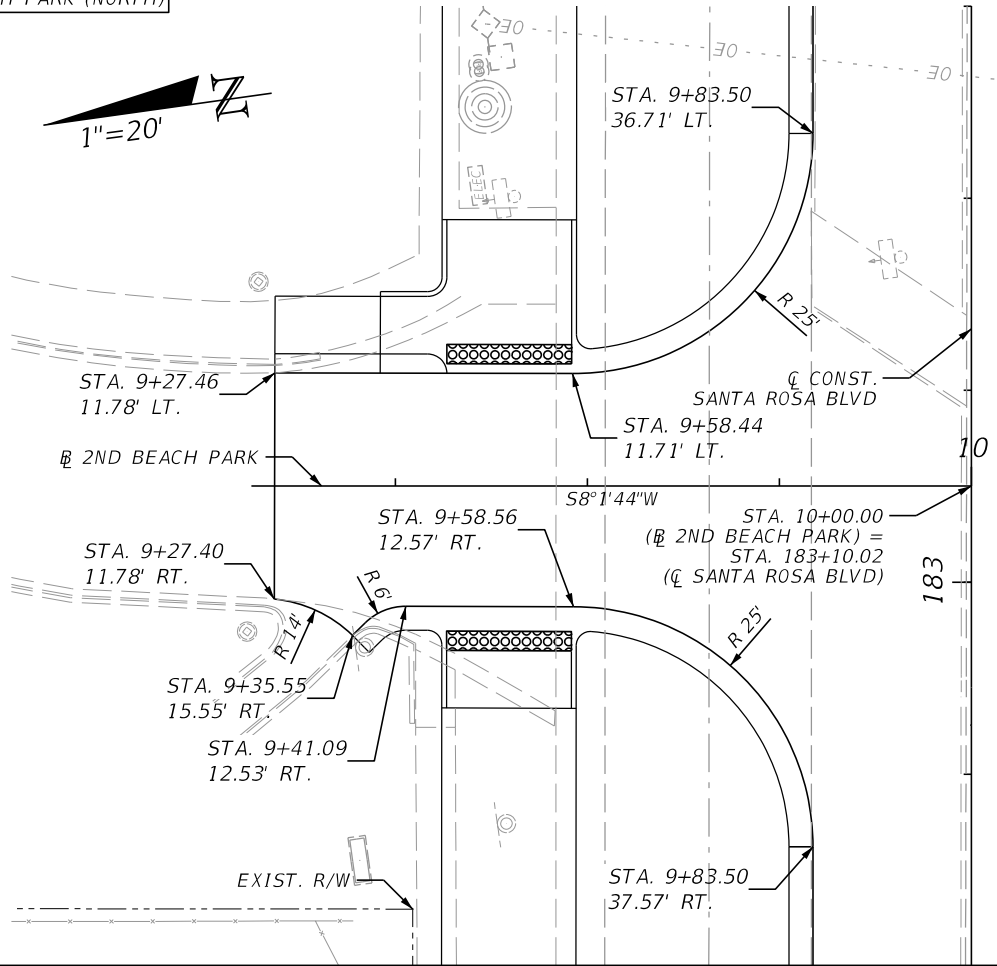

REVISIONS			
DATE	DESCRIPTION	DATE	DESCRIPTION

halff
MARK T. LLEWELLYN, JR., P.E.
LICENSE NUMBER: 80712
HALFF ASSOCIATES, INC.
TALLAHASSEE, FLORIDA 32309



OKALOOSA COUNTY
PROJECT
SANTA ROSA BOULEVARD


*SIDE STREET
PLAN AND PROFILE*

SHEET
NO.
83


THE OFFICIAL RECORD OF THIS SHEET IS THE ELECTRONIC FILE DIGITALLY SIGNED AND SEALED UNDER RULE 61G15-23.004, F.A.C.

7/19/2024 5:48:43 PM ah3923
A:\420005\42280\003\0123456789\Roadway\FLPRRD02.dgn

DRIVEWAY (BREAKERS) WEST

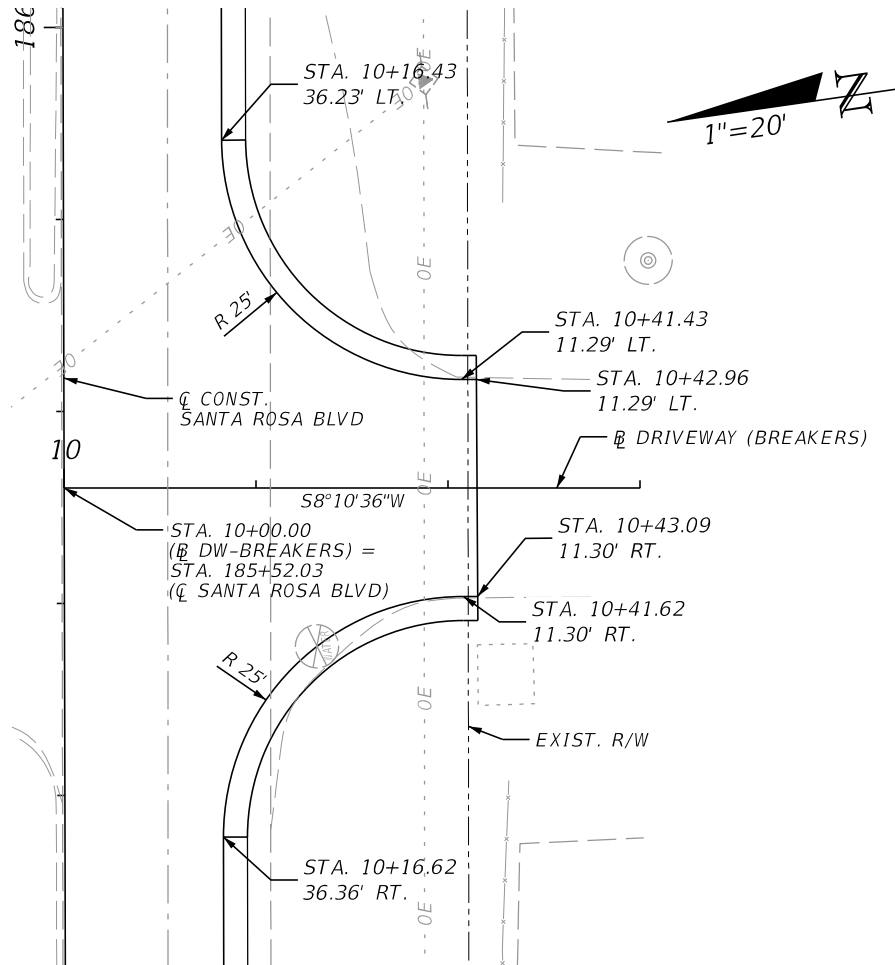

BLUEFISH DR. (WEST)

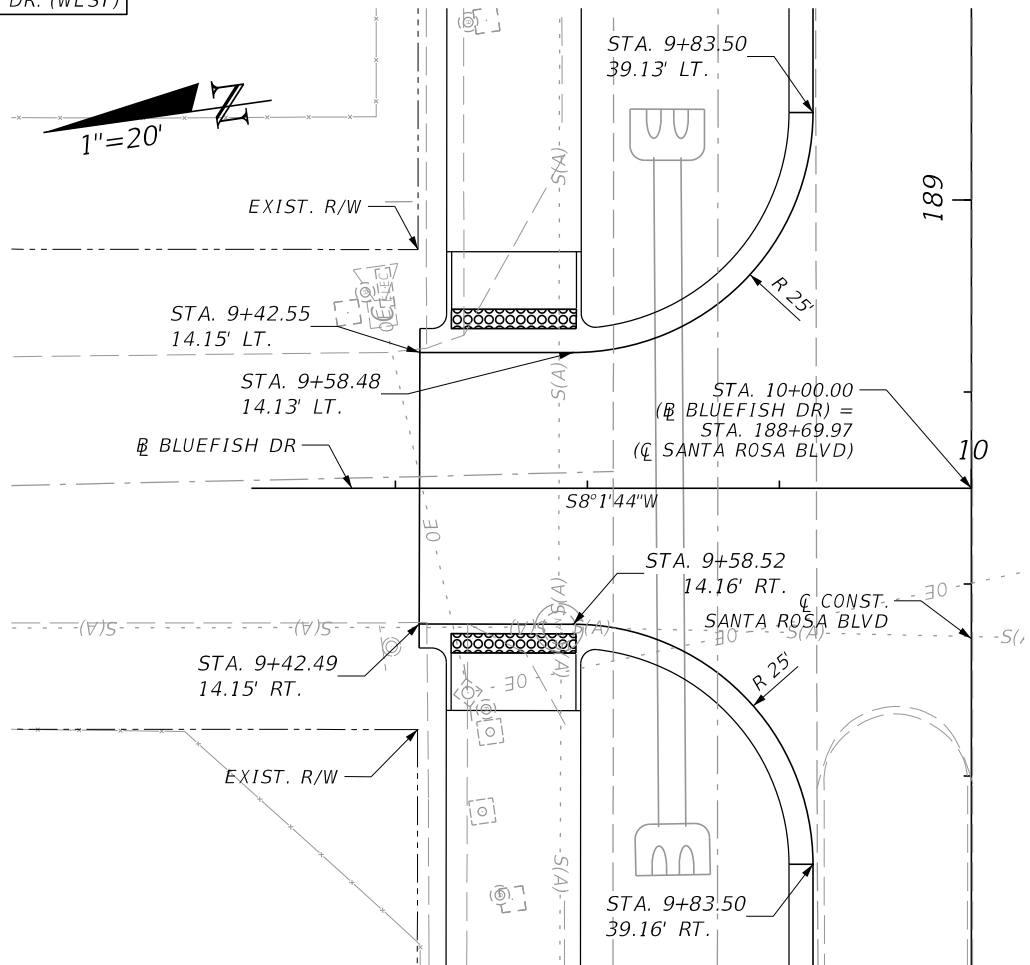


8

6

4

2

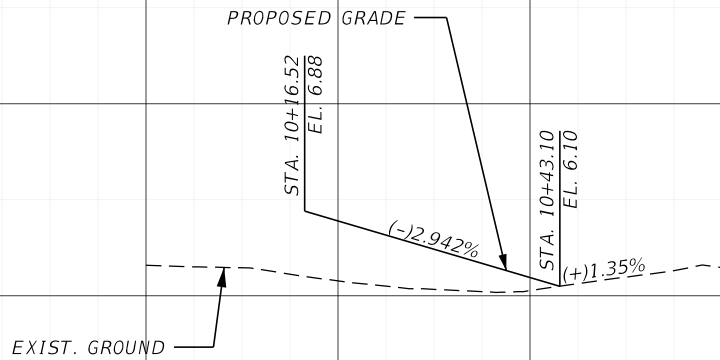


SCALE
1" = 20' Horizontal
1" = 2' Vertical

8

6

4

2

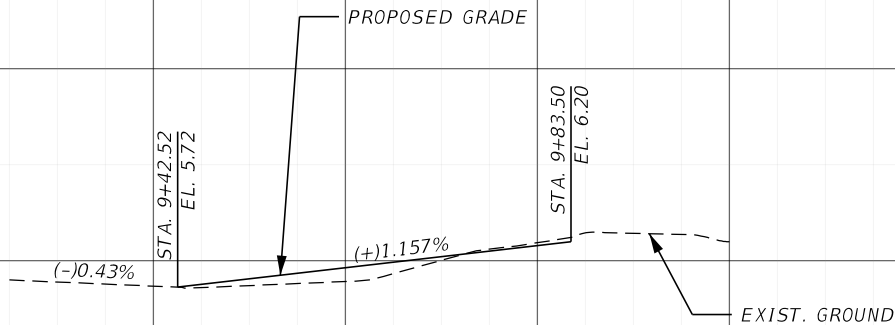

(2) - 12"x18" ERCP

SCALE
1" = 20' Horizontal
1" = 2' Vertical

REVISIONS

DATE	DESCRIPTION	DATE	DESCRIPTION

halff
MARK T. LLEWELLYN, JR., P.E.
LICENSE NUMBER: 80712
HALFF ASSOCIATES, INC.
TALLAHASSEE, FLORIDA 32309




OKALOOSA COUNTY
PROJECT
SANTA ROSA BOULEVARD

SIDE STREET
PLAN AND PROFILE



SHEET
NO.
84

7/19/2024 5:48:44 PM ah3923
A:\420005\42280\003\0123456789\Roadway\FLPRRD02.dgn


DRIVEWAY (BREAKERS) EAST

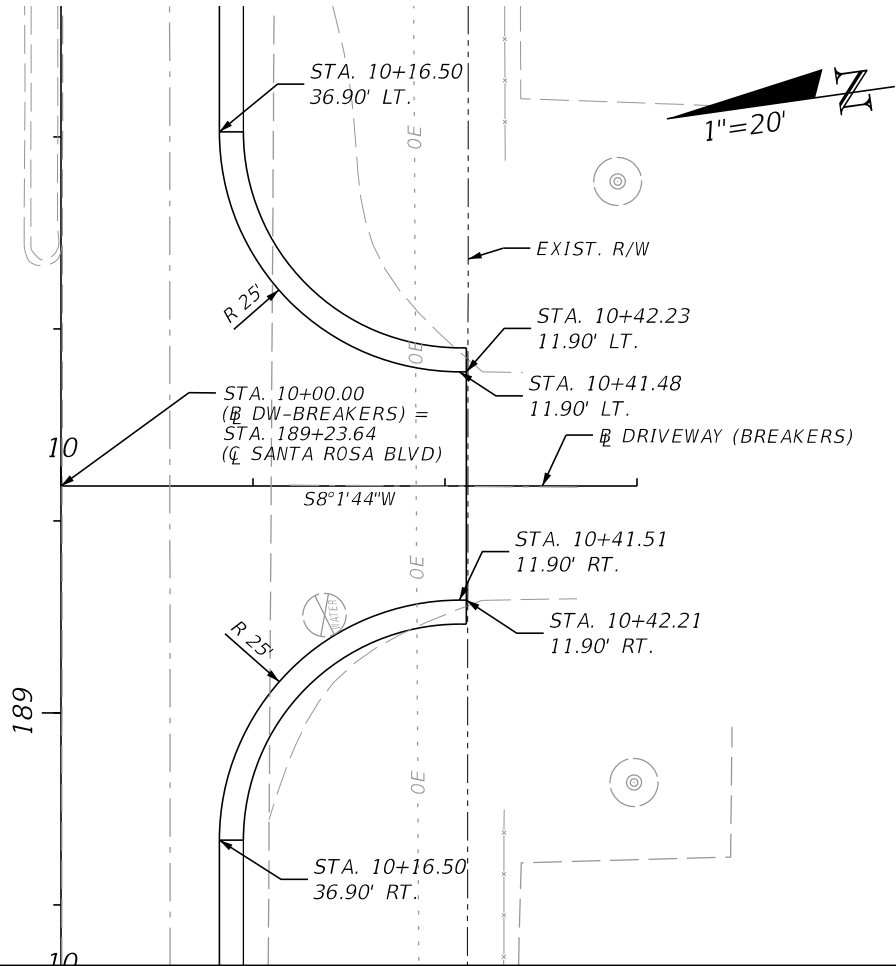

BLUEFISH DR. (EAST)

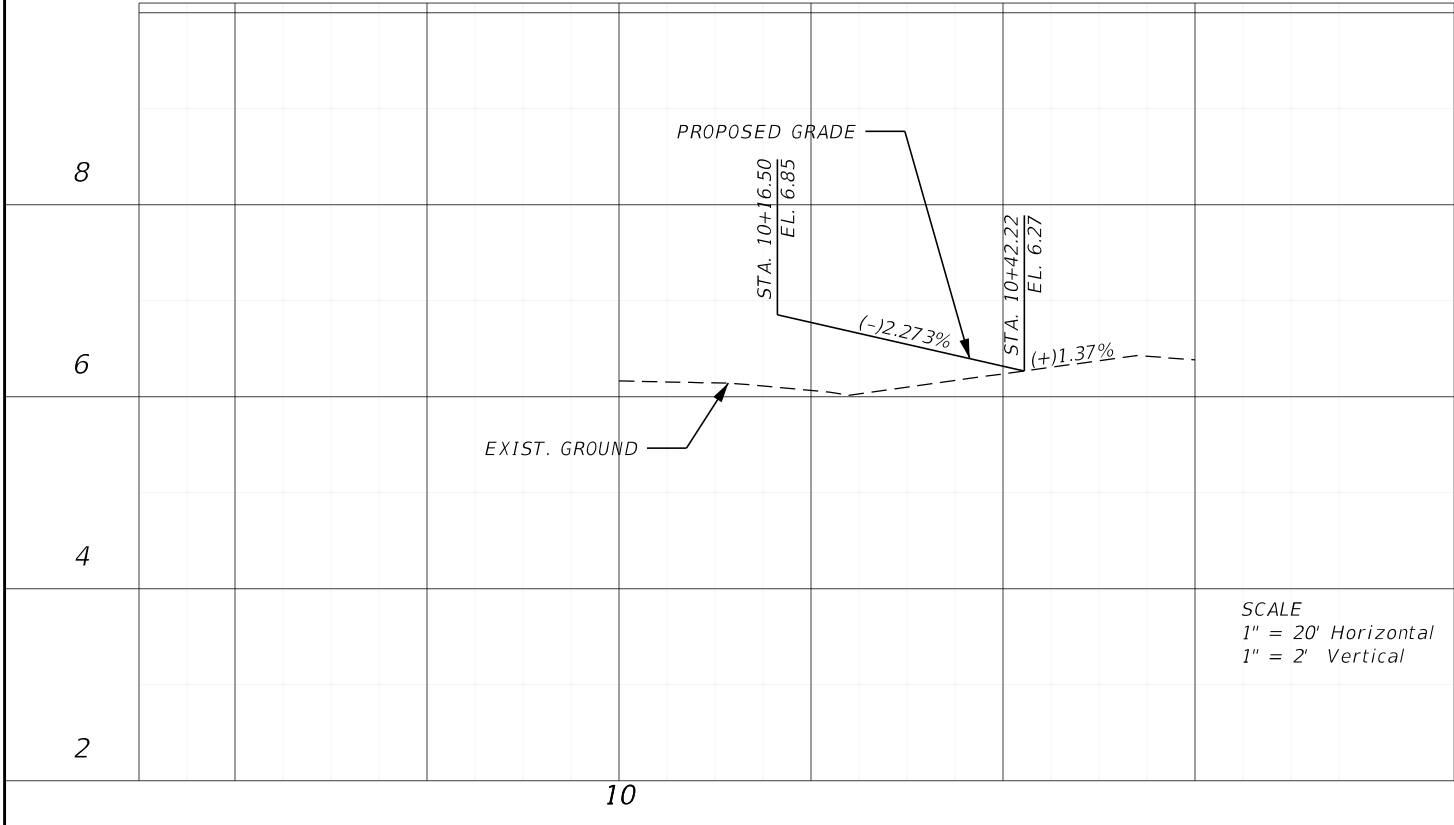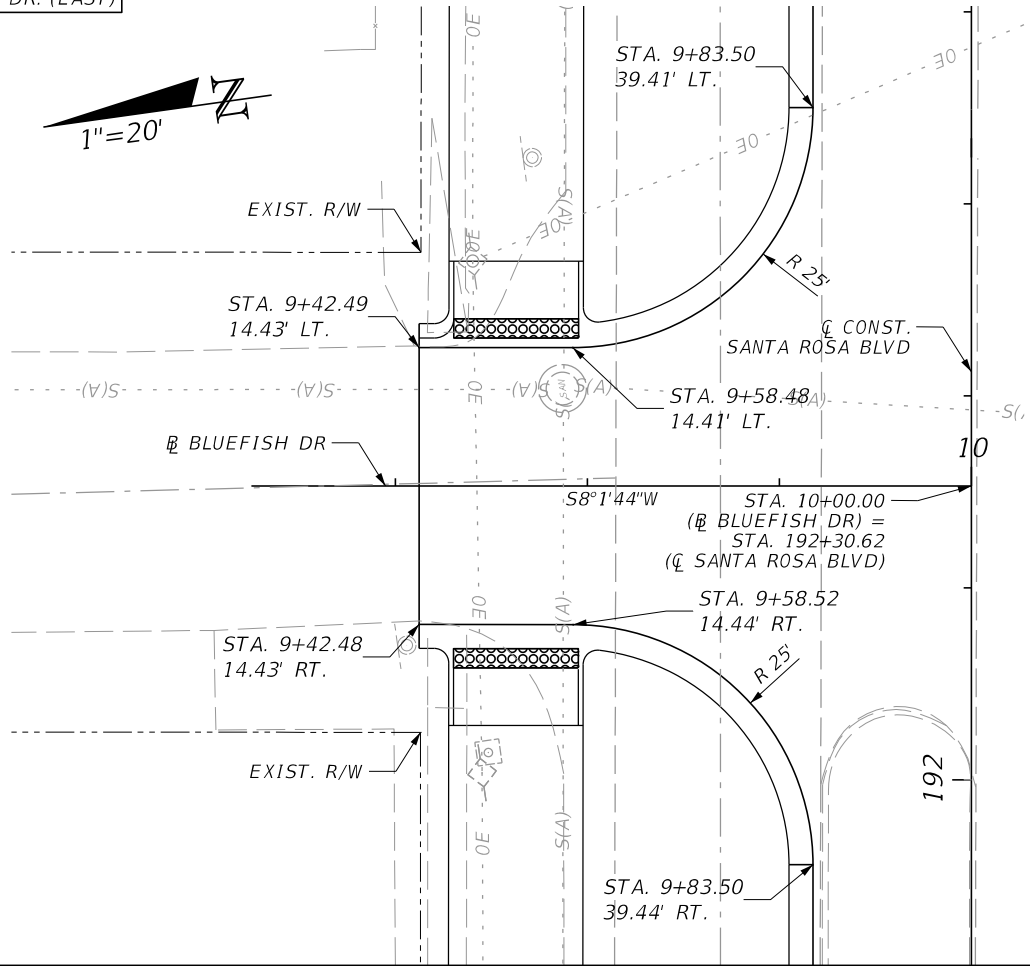


SCALE
1" = 20' Horizontal
1" = 2' Vertical

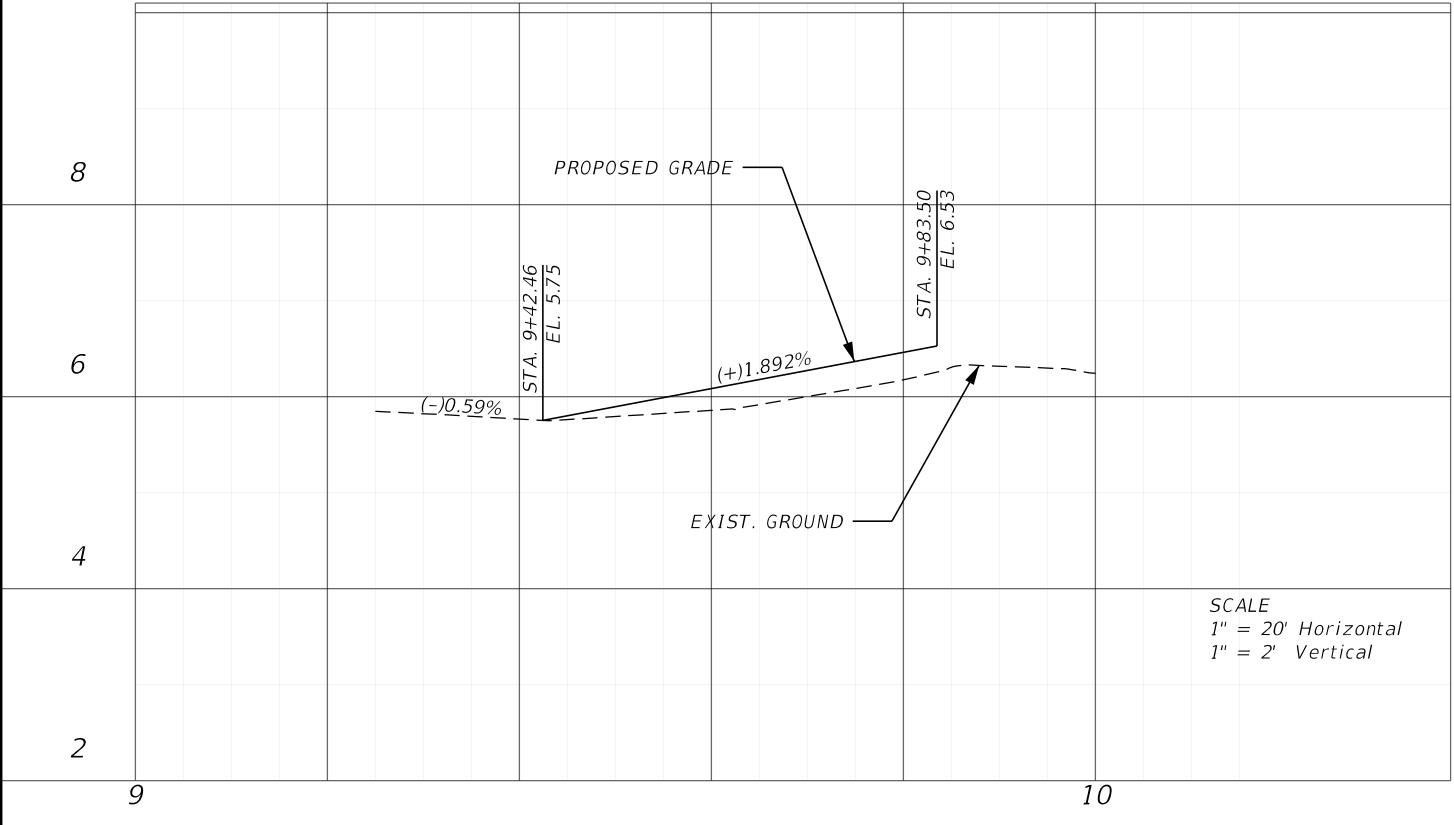

SCALE
1" = 20' Horizontal
1" = 2' Vertical

REVISIONS			
DATE	DESCRIPTION	DATE	DESCRIPTION

halff
MARK T. LLEWELLYN, JR., P.E.
LICENSE NUMBER: 80712
HALFF ASSOCIATES, INC.
TALLAHASSEE, FLORIDA 32309




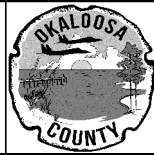


OKALOOSA COUNTY
PROJECT
SANTA ROSA BOULEVARD



SIDE STREET PLAN AND PROFILE	
SHEET NO. 85	

THE OFFICIAL RECORD OF THIS SHEET IS THE ELECTRONIC FILE DIGITALLY SIGNED AND SEALED UNDER RULE 61G15-23.004, F.A.C.

BLUEFISH DR. (SOUTH)

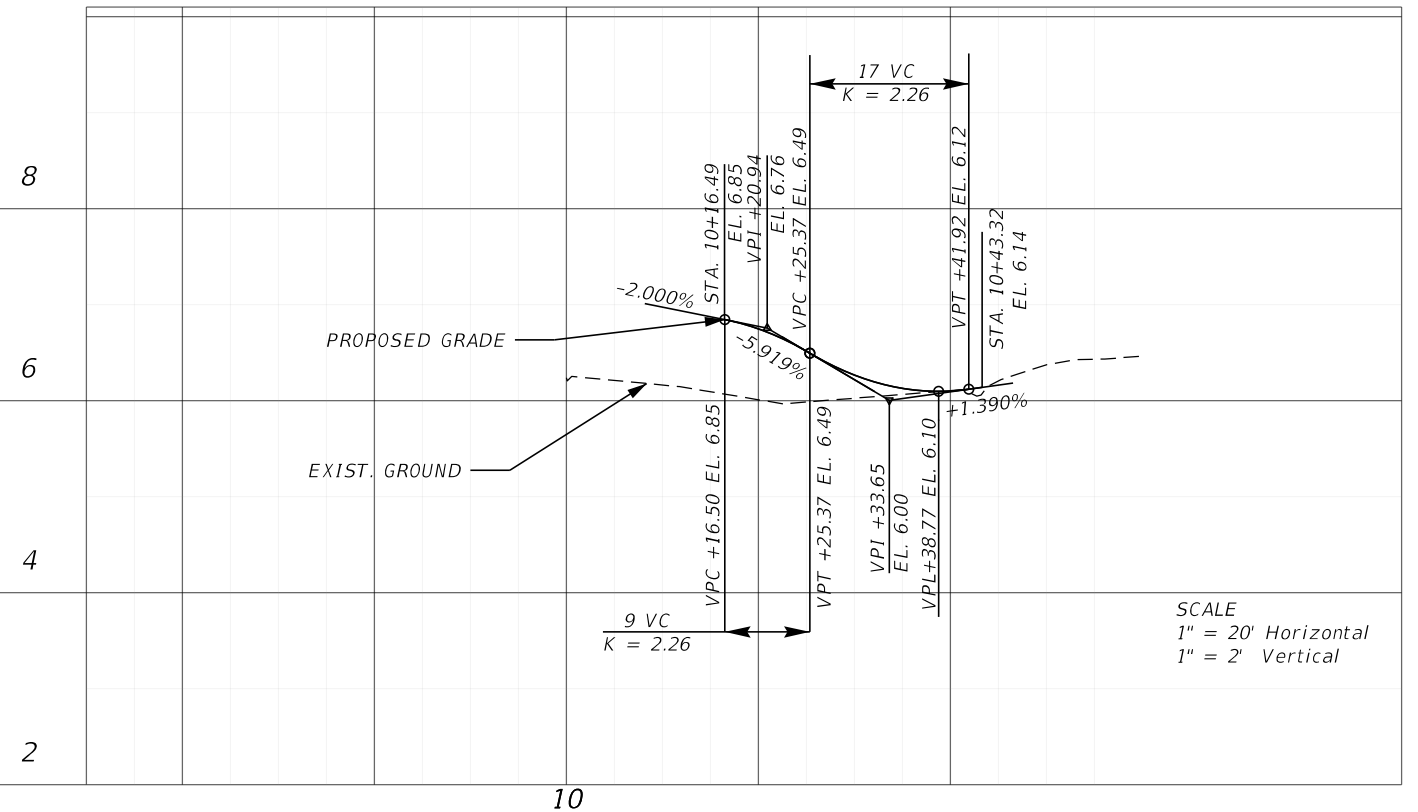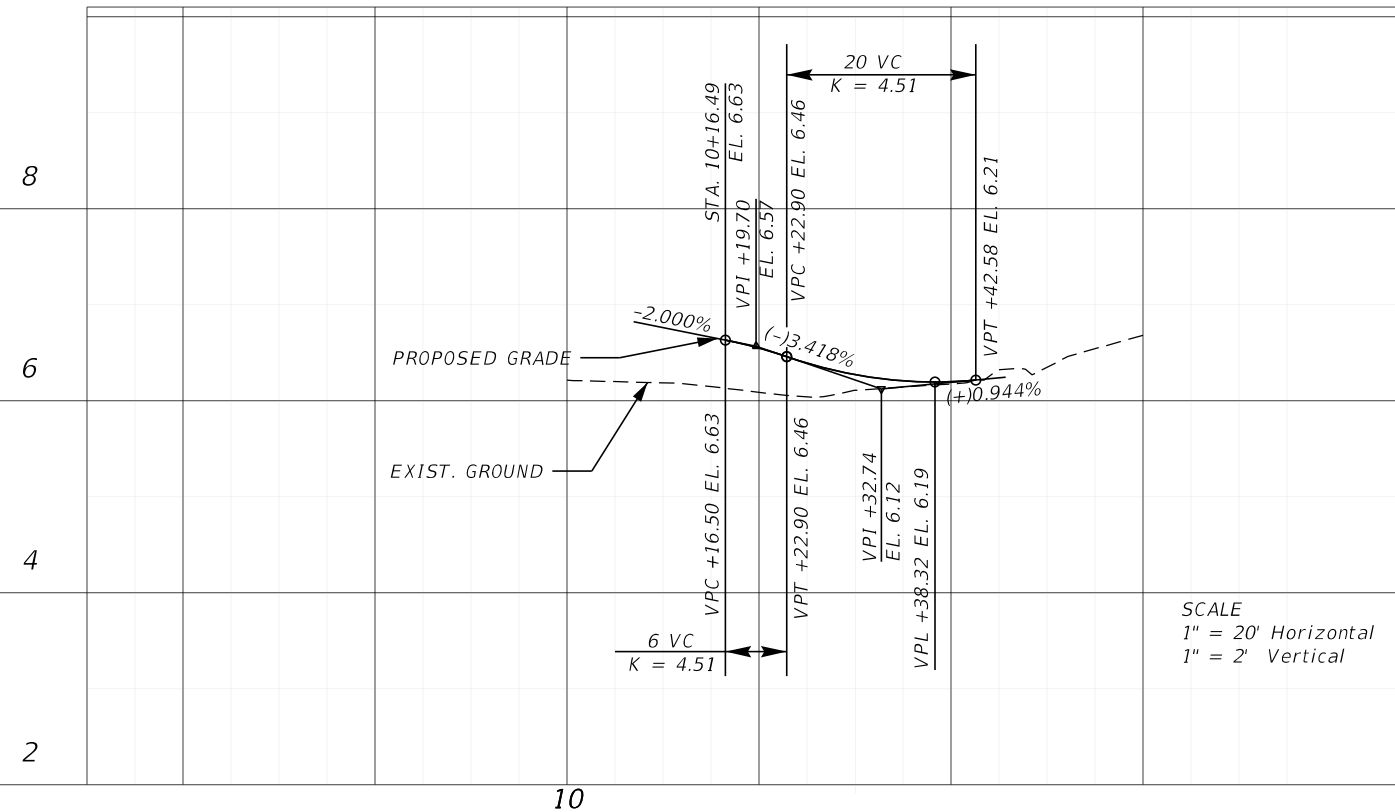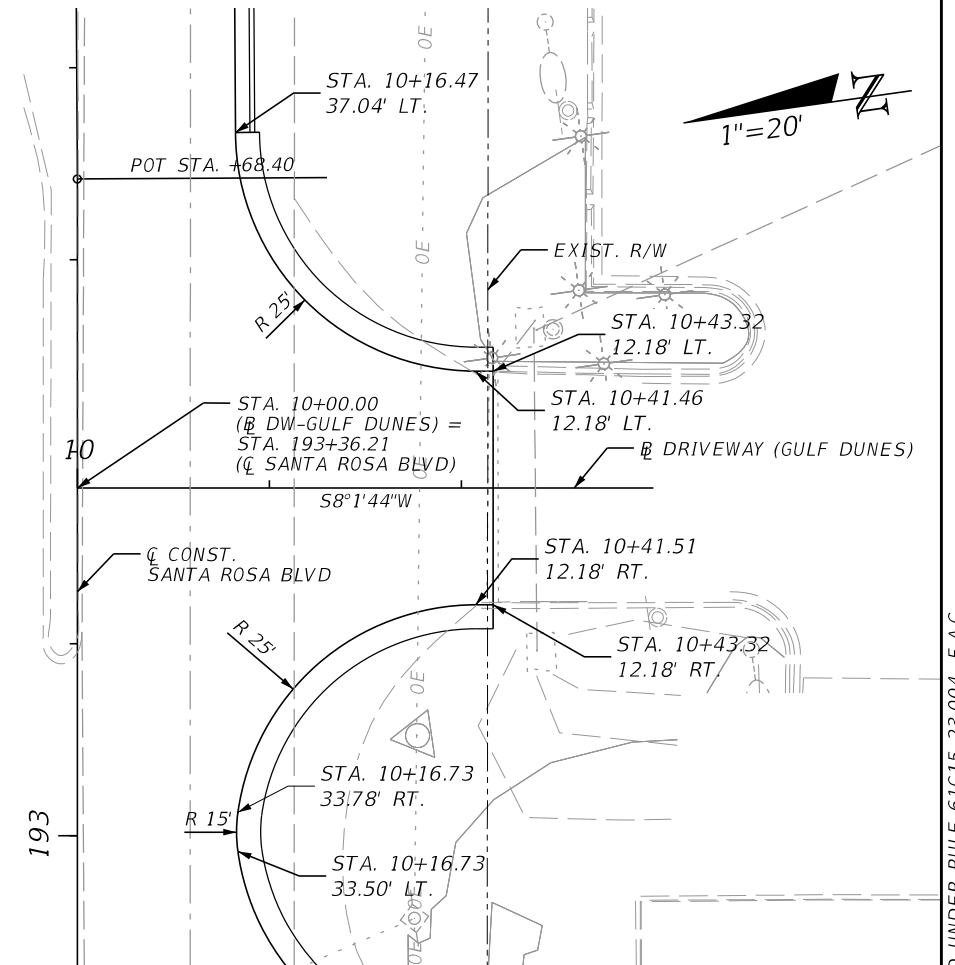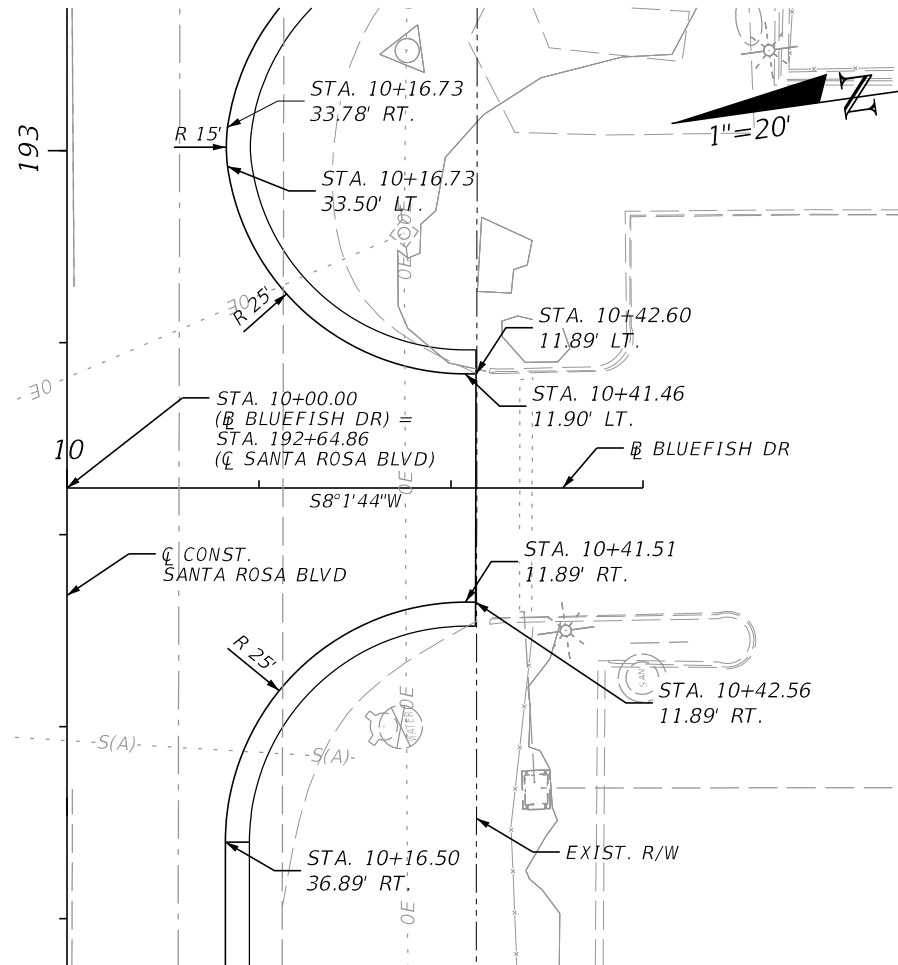

REVISIONS			
DATE	DESCRIPTION	DATE	DESCRIPTION

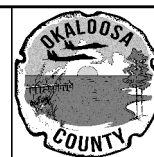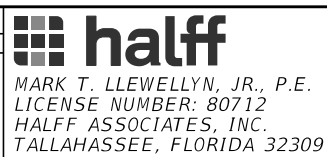

OKALOOSA COUNTY

PROJECT

SANTA ROSA BOULEVARD

*SIDE STREET
PLAN AND PROFILE*

SHEET
NO.


36

7/19/2024 5:48:45 PM ah3923
A:\42000s\42280\003\0123456789\Roadway\PLPRRD02.dgn


THE OFFICIAL RECORD OF THIS SHEET IS THE ELECTRONIC FILE DIGITALLY SIGNED AND SEALED UNDER RULE 81G13-23.004, F.A.C.

7/19/2024 5:48:46 PM ah3923
A:\420005\42280\003\0123456789\Roadway\FLPRRD02.dgn

DRIVEWAY (GULF DUNES) EAST

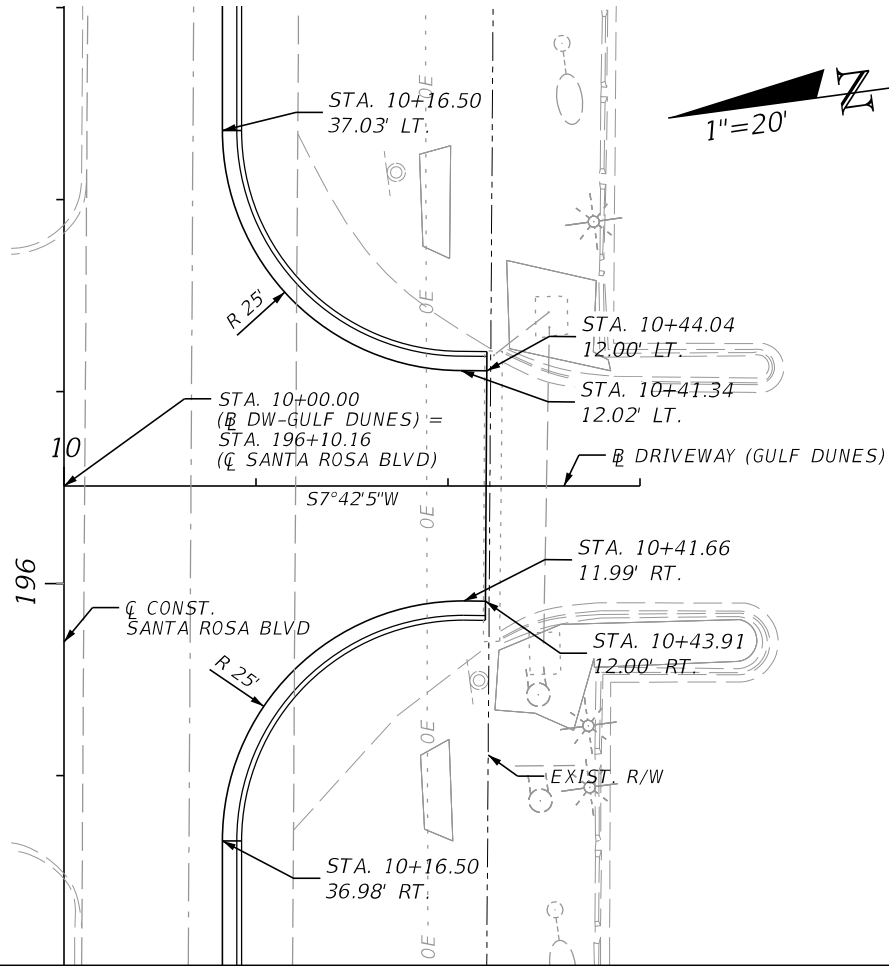

DRIVEWAY (SANTA ROSA CONDOMINIUM)

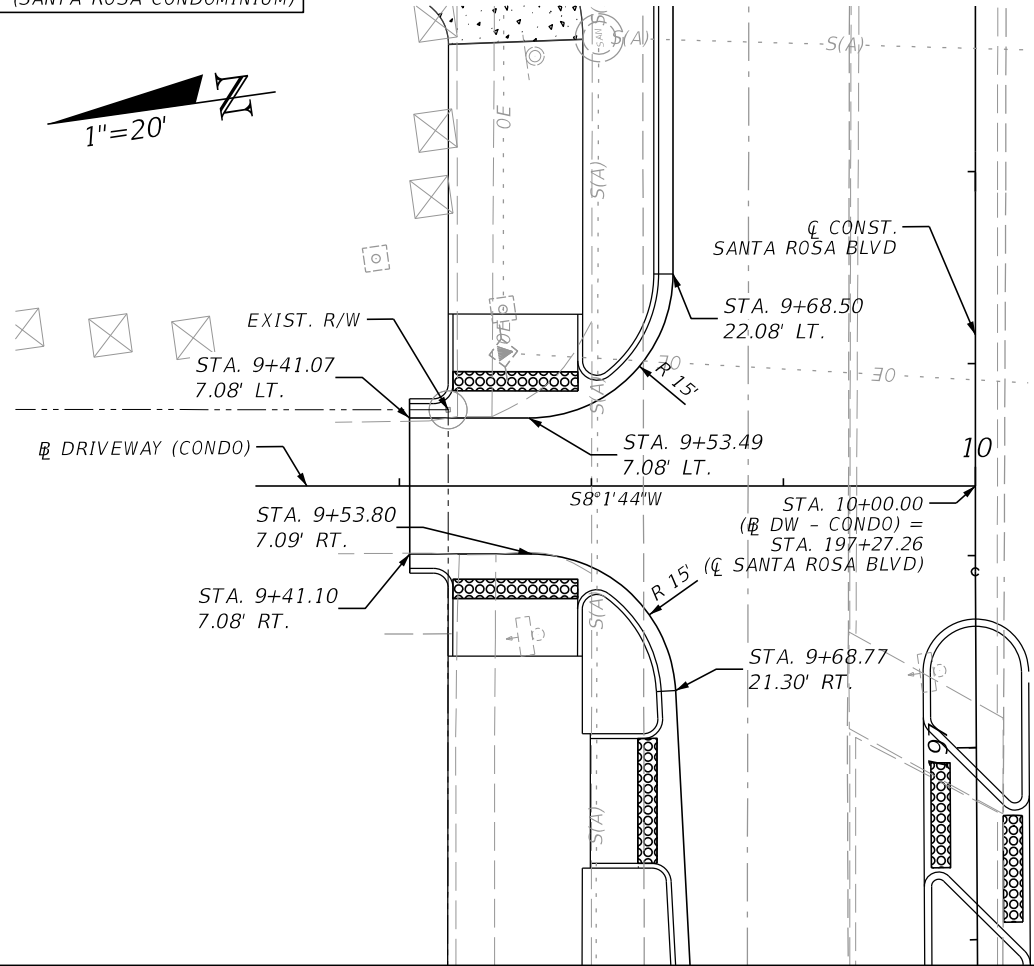


8

6

4

2

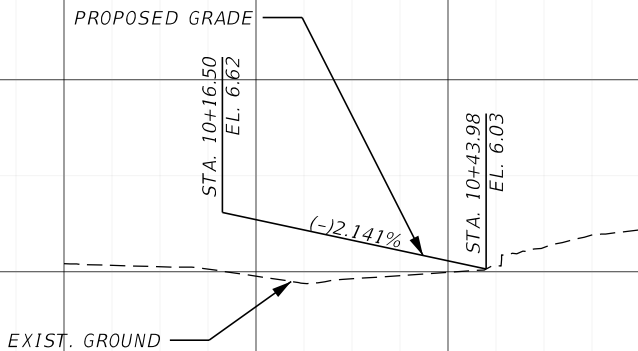


SCALE
1" = 20' Horizontal
1" = 2' Vertical

6

4

2

0

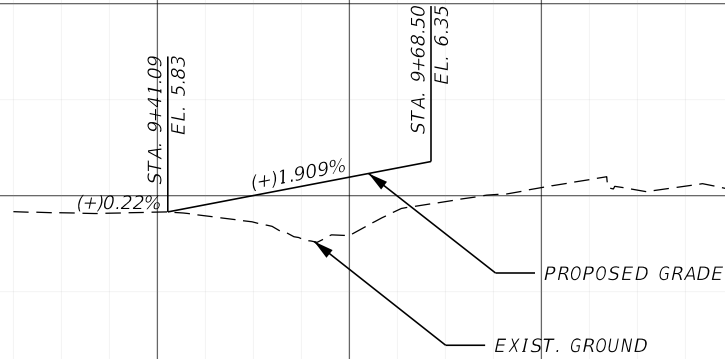

SCALE
1" = 20' Horizontal
1" = 2' Vertical

REVISIONS			
DATE	DESCRIPTION	DATE	DESCRIPTION

halff
MARK T. LLEWELLYN, JR., P.E.
LICENSE NUMBER: 80712
HALFF ASSOCIATES, INC.
TALLAHASSEE, FLORIDA 32309



OKALOOSA COUNTY
PROJECT
SANTA ROSA BOULEVARD


*SIDE STREET
PLAN AND PROFILE*

SHEET
NO.
87


THE OFFICIAL RECORD OF THIS SHEET IS THE ELECTRONIC FILE DIGITALLY SIGNED AND SEALED UNDER RULE 61G15-23.004, F.A.C.

7/19/2024 5:48:46 PM ah3923
A:\420005\42280\003\0123456789\Roadway\FLPRRD02.dgn

1ST BEACH PARK

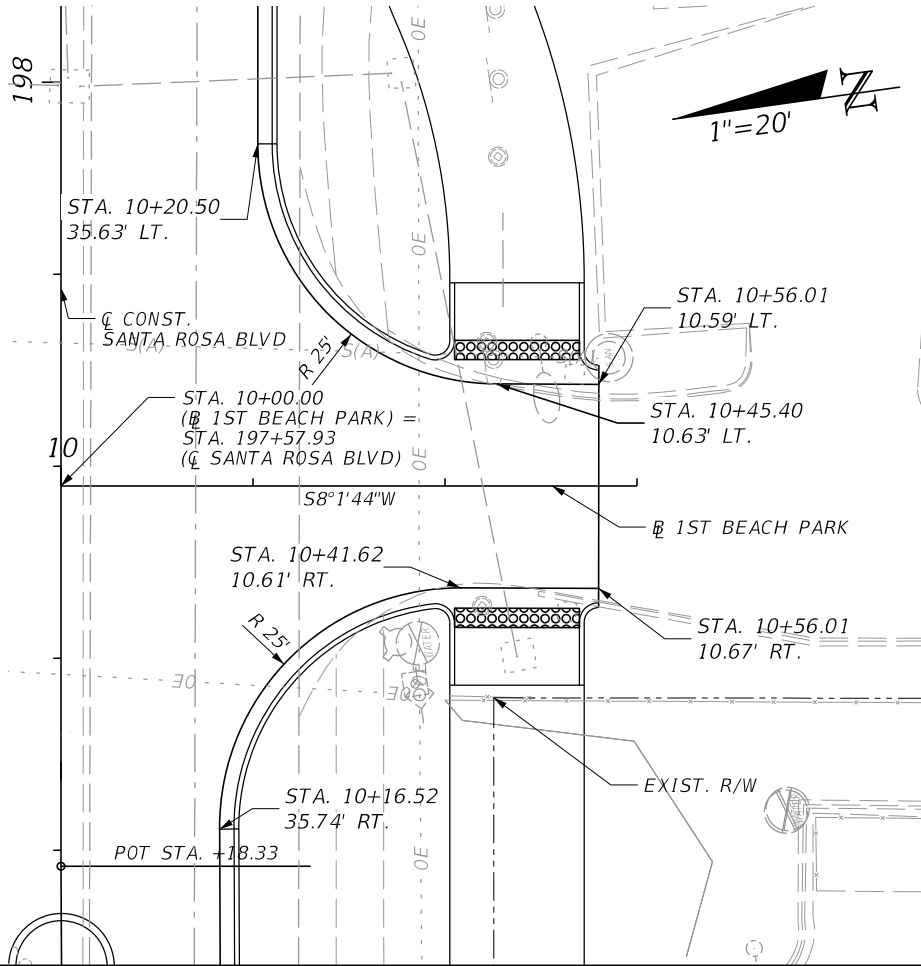

DRIVEWAY (STEWBY'S SEAFOOD)

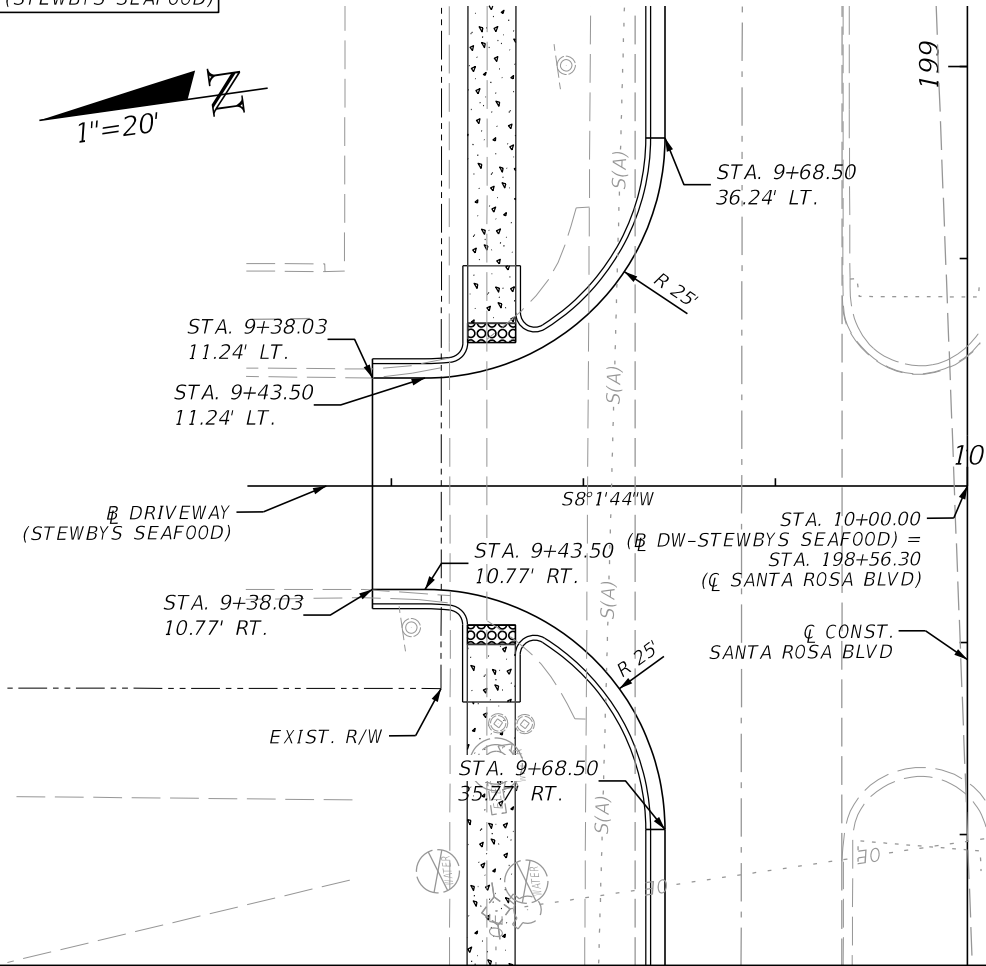


6

4

2

0

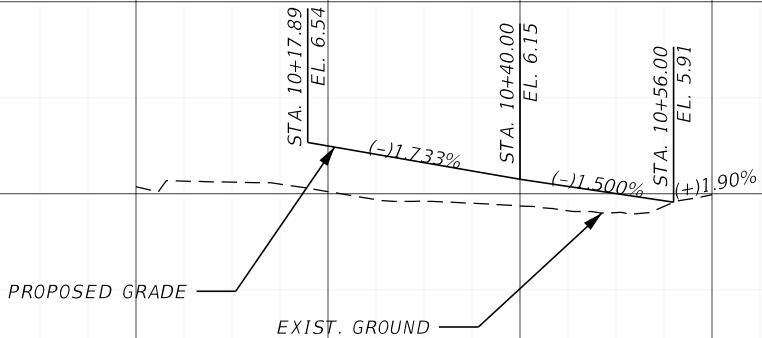


SCALE
1" = 20' Horizontal
1" = 2' Vertical

8

6

4

2

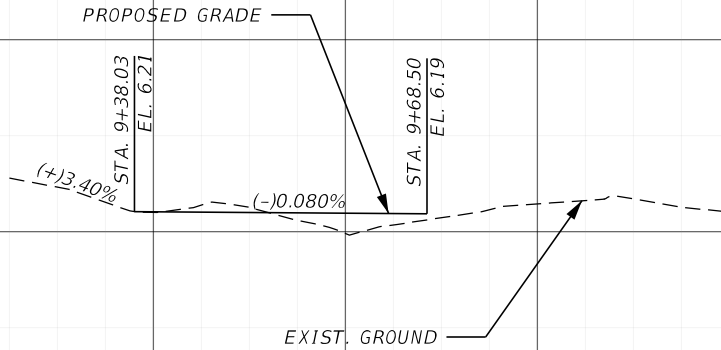


SCALE
1" = 20' Horizontal
1" = 2' Vertical

10

10

REVISIONS			
DATE	DESCRIPTION	DATE	DESCRIPTION

halff
MARK T. LLEWELLYN, JR., P.E.
LICENSE NUMBER: 80712
HALFF ASSOCIATES, INC.
TALLAHASSEE, FLORIDA 32309

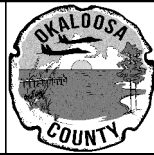

OKALOOSA COUNTY
PROJECT
SANTA ROSA BOULEVARD


*SIDE STREET
PLAN AND PROFILE*

SHEET
NO.
88




THE OFFICIAL RECORD OF THIS SHEET IS THE ELECTRONIC FILE DIGITALLY SIGNED AND SEALED UNDER RULE 61G15-23.004, F.A.C.

7/19/2024 5:48:47 PM ah3923
\\halff.ad\p2a\avo\420005\42280\003\0123456789\Roadway\PLPRRD02.dgn

DRIVEWAY (AZURE) WEST

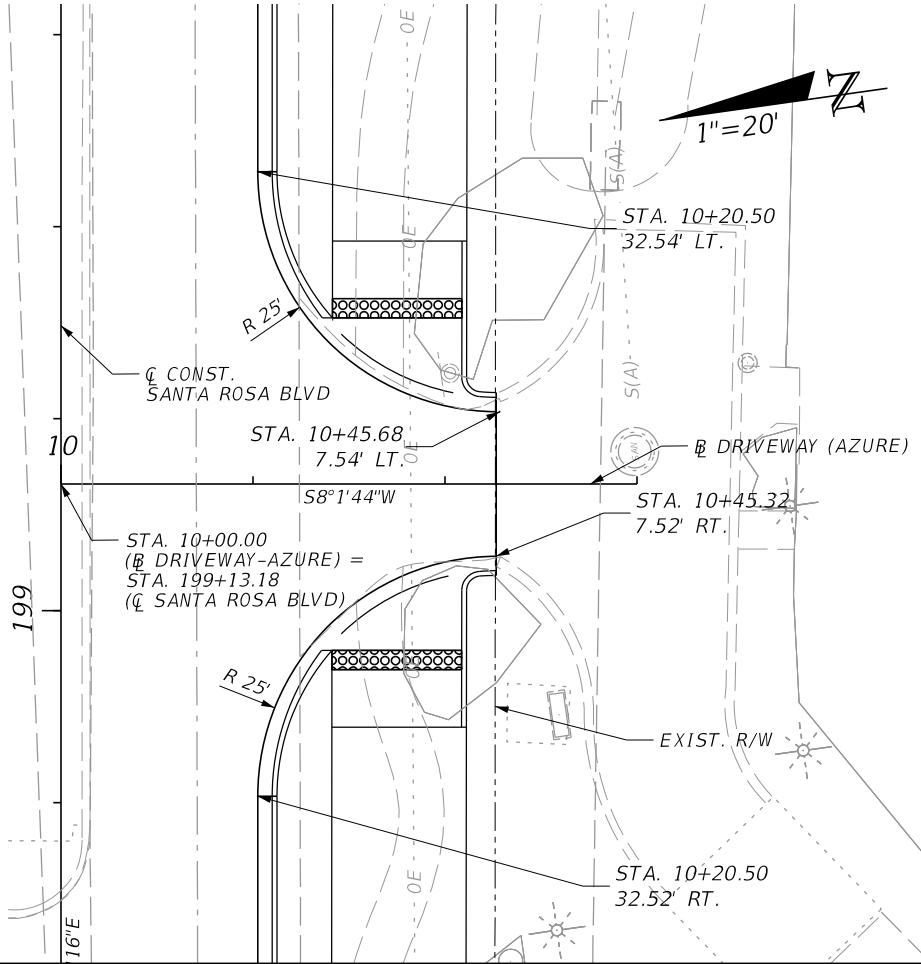

DRIVEWAY (AZURE)

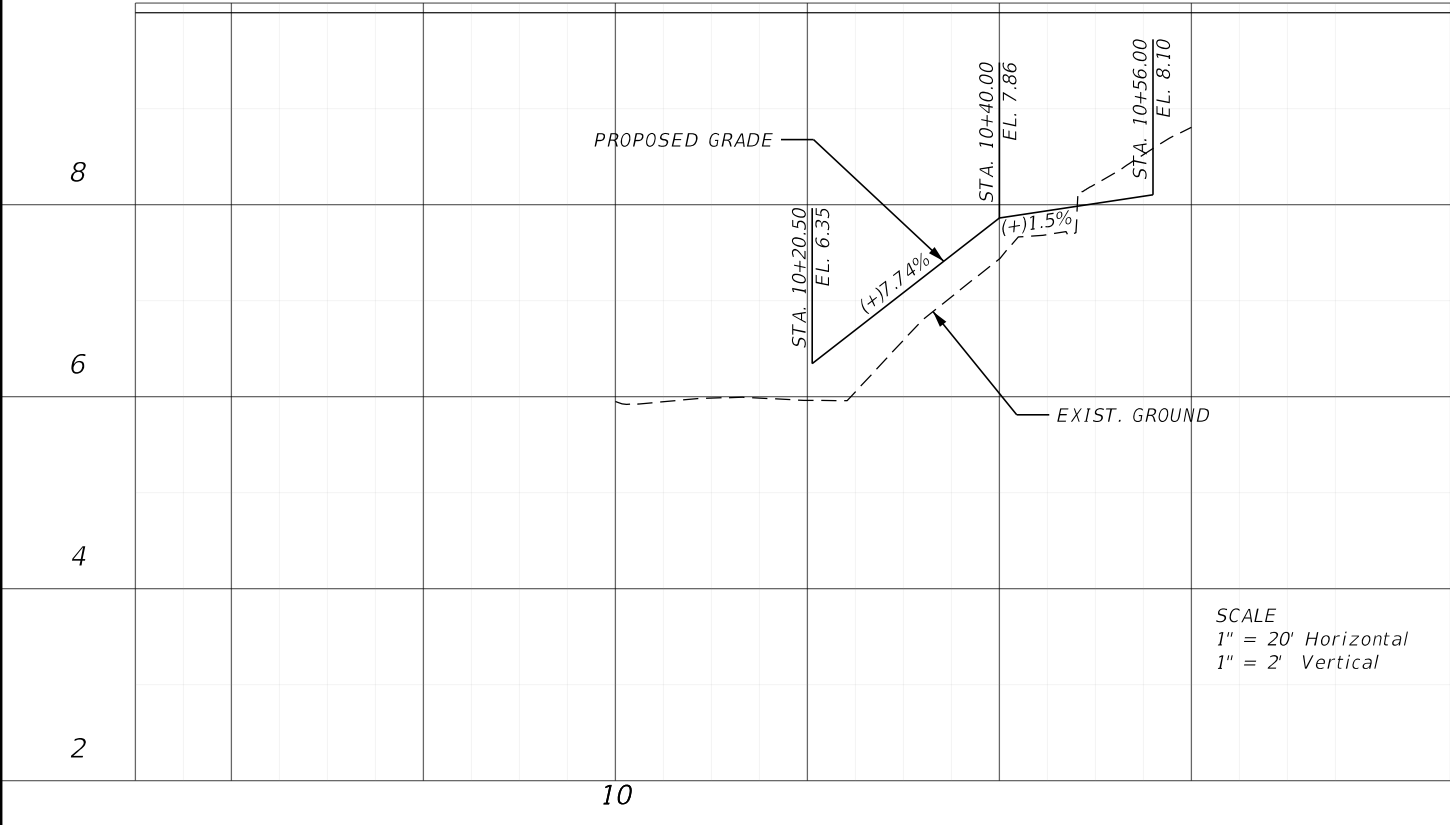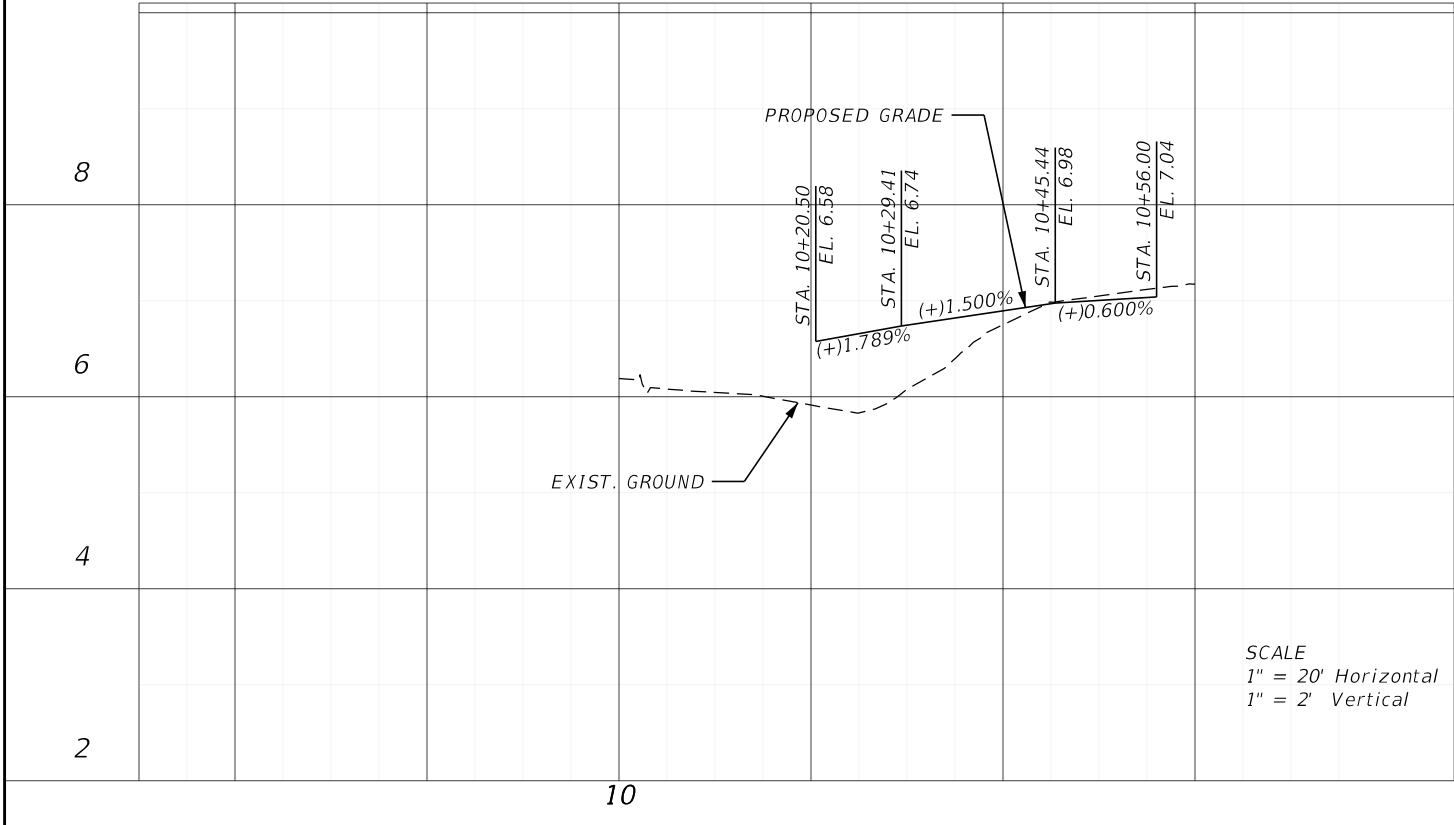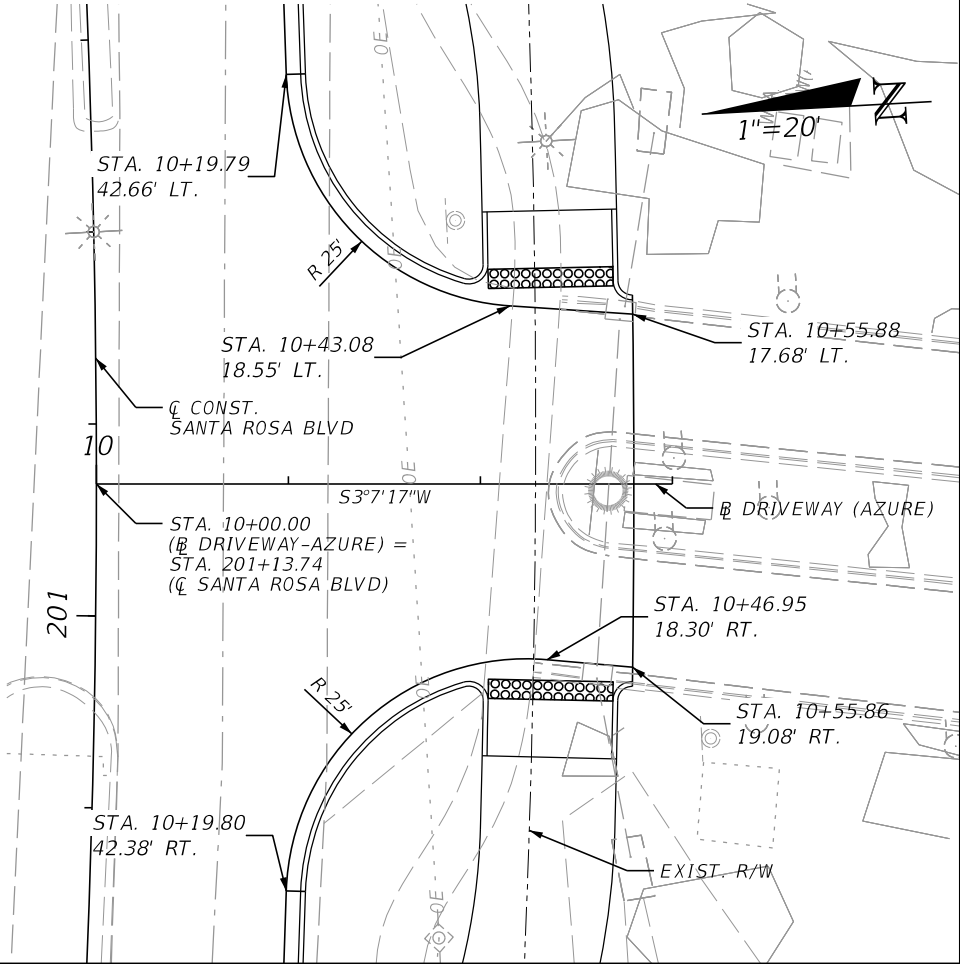

REVISIONS			
DATE	DESCRIPTION	DATE	DESCRIPTION

halff
MARK T. LLEWELLYN, JR., P.E.
LICENSE NUMBER: 80712
HALFF ASSOCIATES, INC.
TALLAHASSEE, FLORIDA 32309





OKALOOSA COUNTY
PROJECT
SANTA ROSA BOULEVARD

SIDE STREET
PLAN AND PROFILE
SHEET NO.
89




THE OFFICIAL RECORD OF THIS SHEET IS THE ELECTRONIC FILE DIGITALLY SIGNED AND SEALED UNDER RULE 61G15-23.004, F.A.C.

7/19/2024 5:48:48 PM ah3923
A:\420003\42280\003\0123456789\Roadway\PLPRRD02.dgn

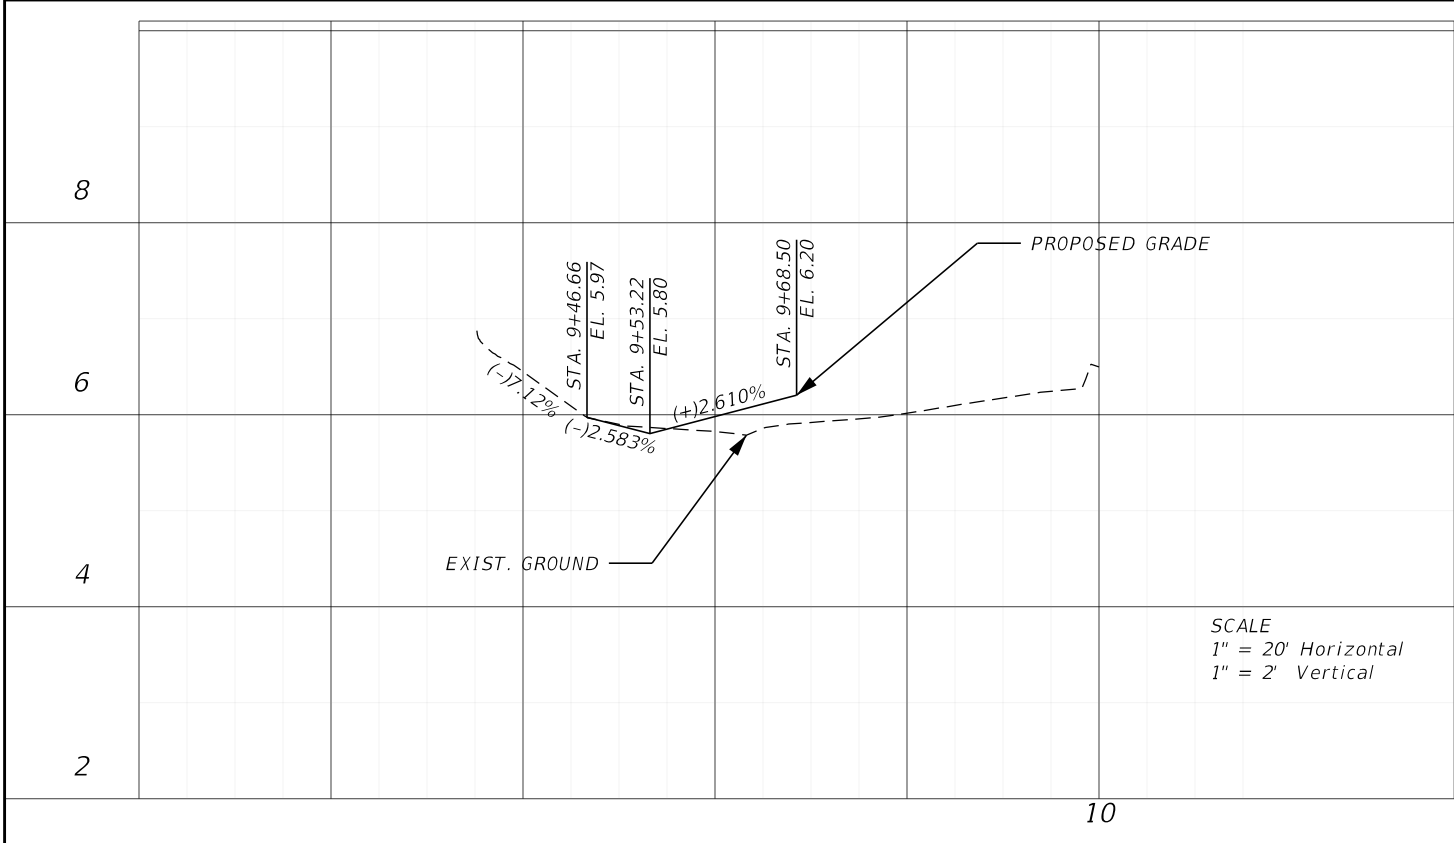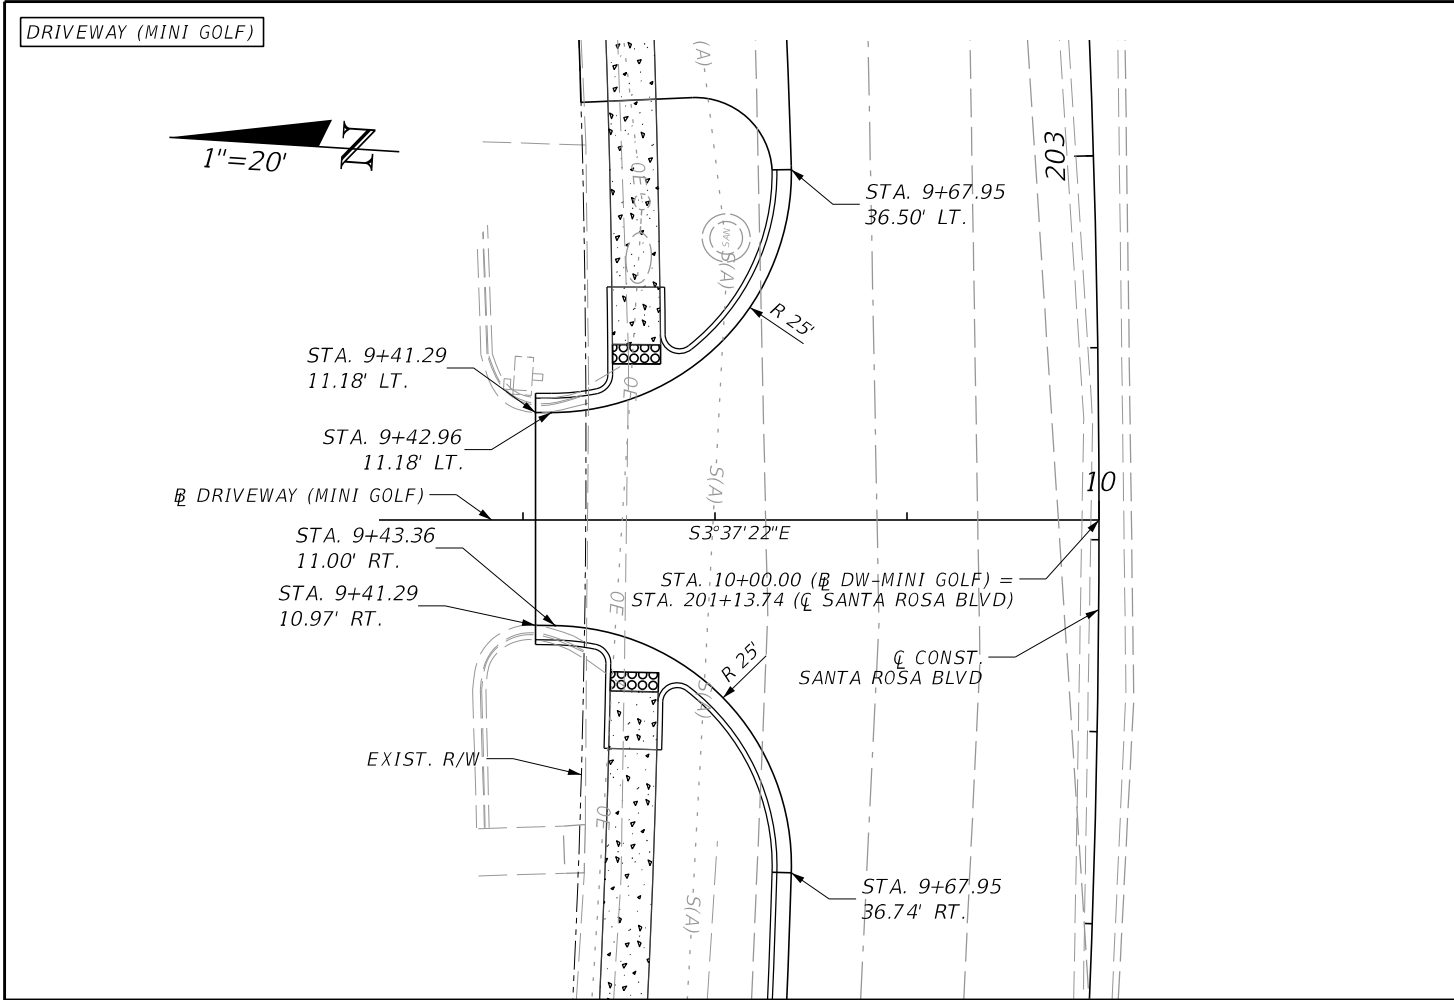

REVISIONS			
DATE	DESCRIPTION	DATE	DESCRIPTION

halff
MARK T. LLEWELLYN, JR., P.E.
LICENSE NUMBER: 80712
HALFF ASSOCIATES, INC.
TALLAHASSEE, FLORIDA 32309

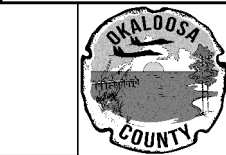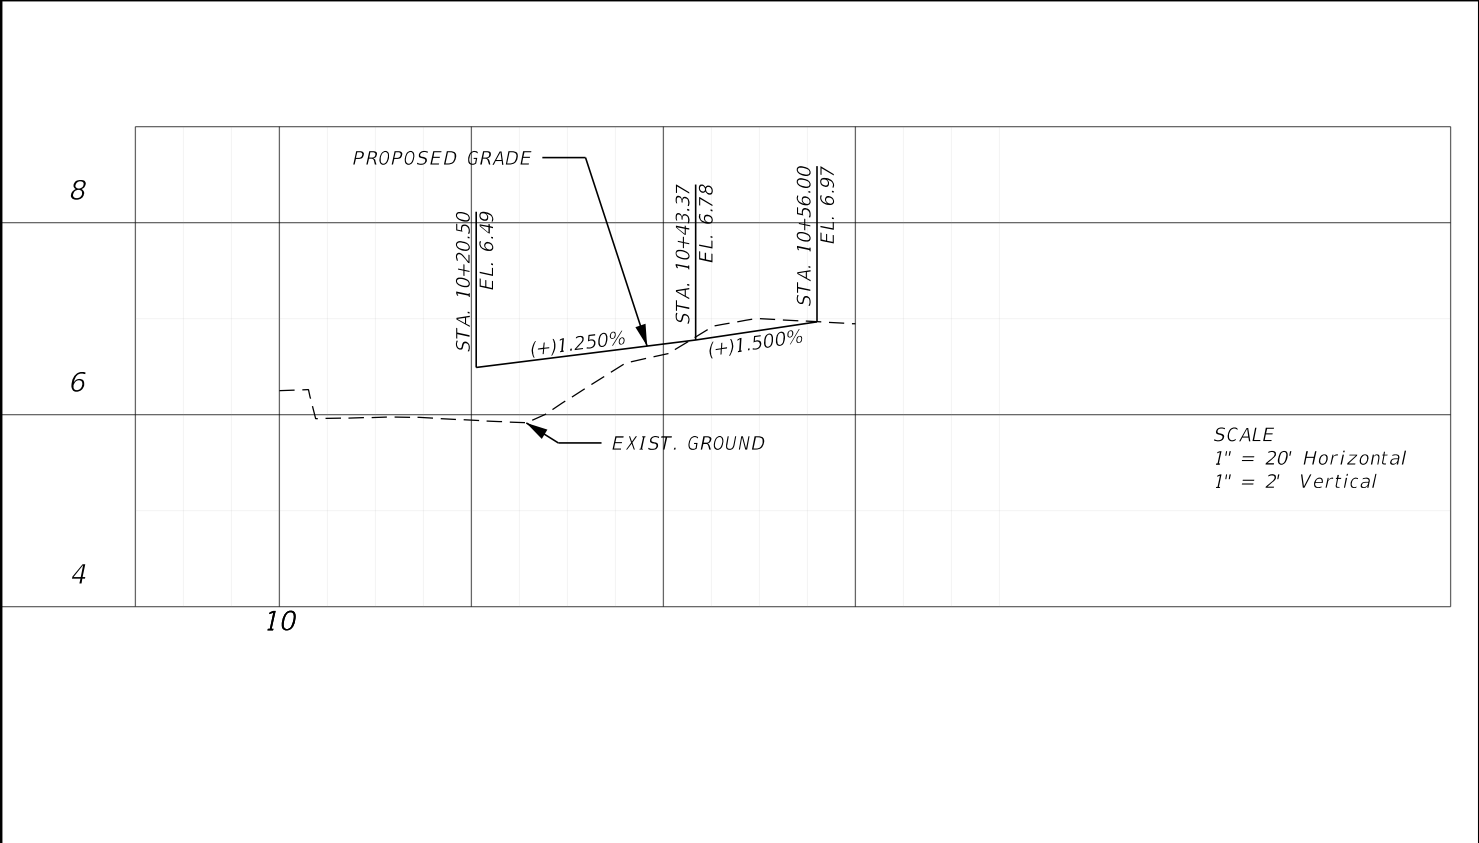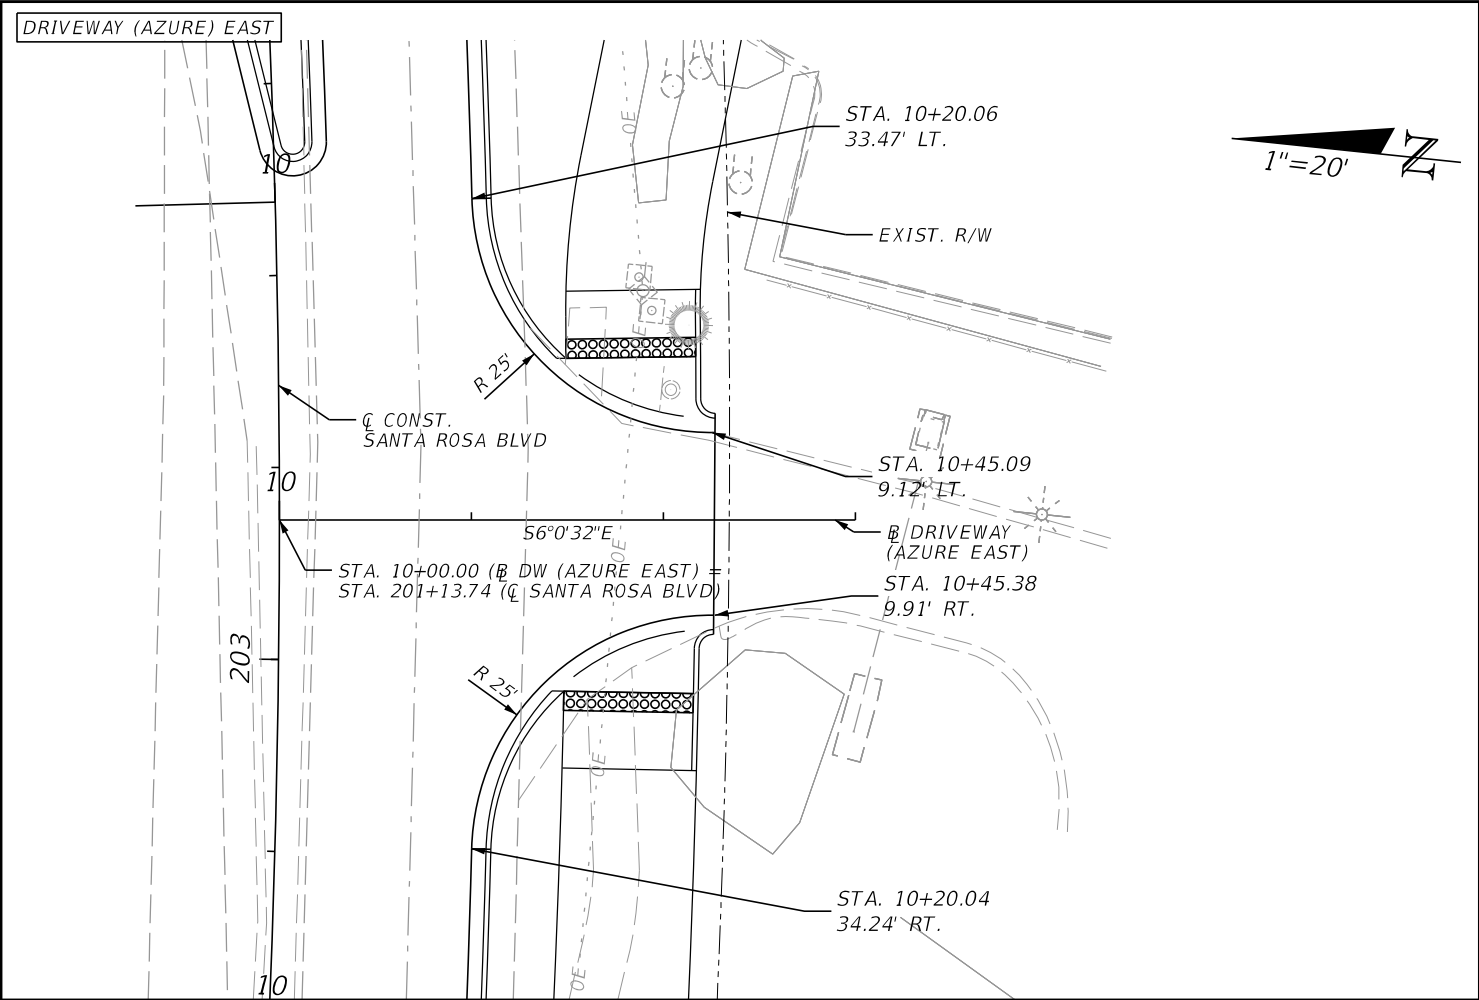





OKALOOSA COUNTY
PROJECT
SANTA ROSA BOULEVARD

**SIDE STREET
PLAN AND PROFILE**

SHEET
NO.
90

THE OFFICIAL RECORD OF THIS SHEET IS THE ELECTRONIC FILE DIGITALLY SIGNED AND SEALED UNDER RULE 61G15-23.004, F.A.C.

7/19/2024 5:48:49 PM ah3923
A:\420005\42280\003\0123456789\Roadway\PLPRRD02.dgn

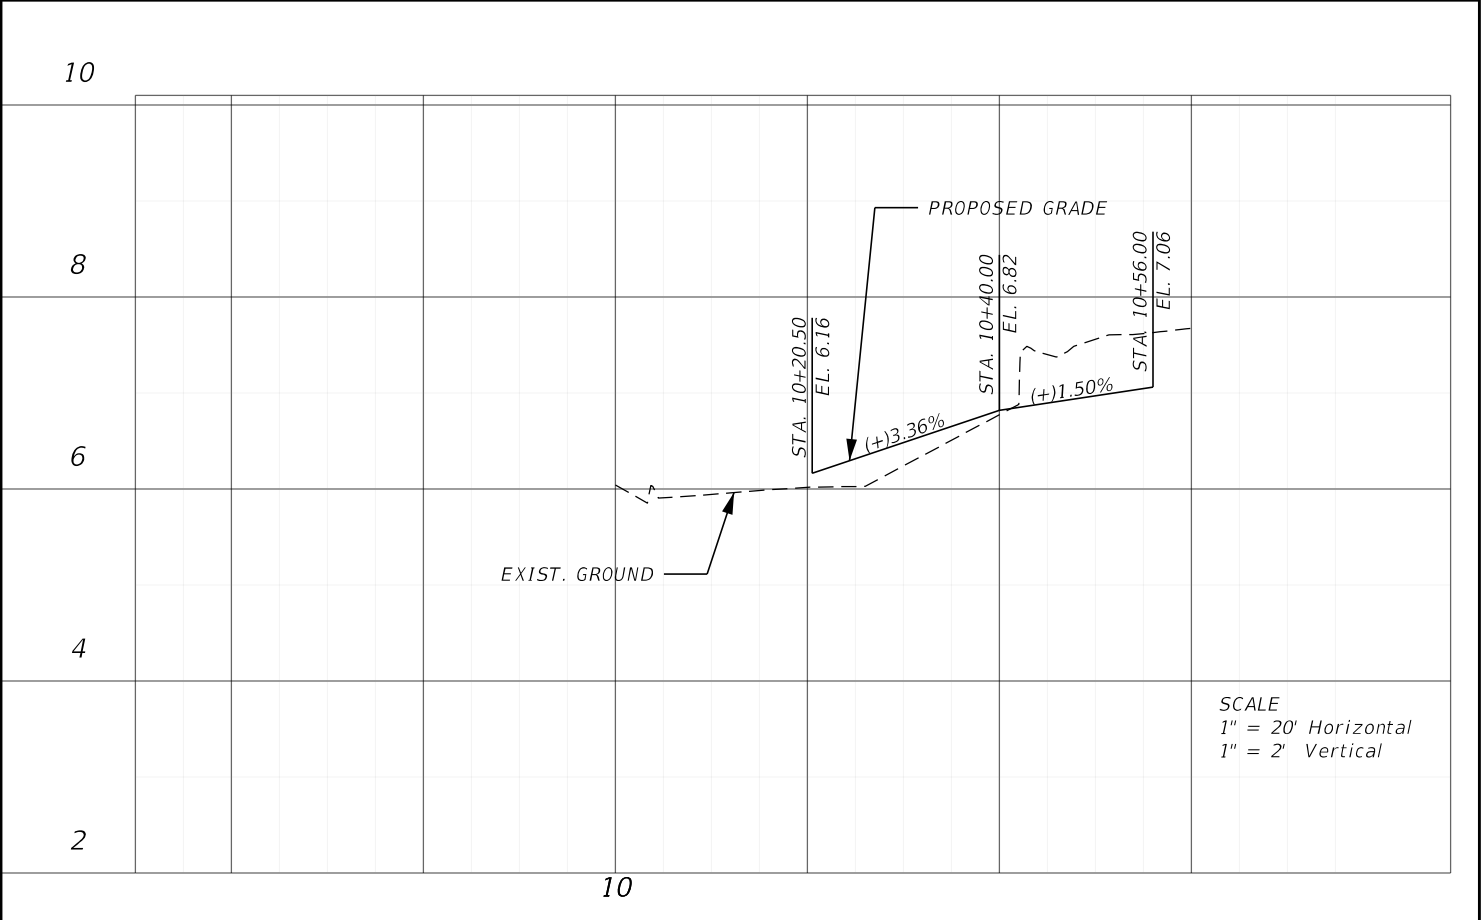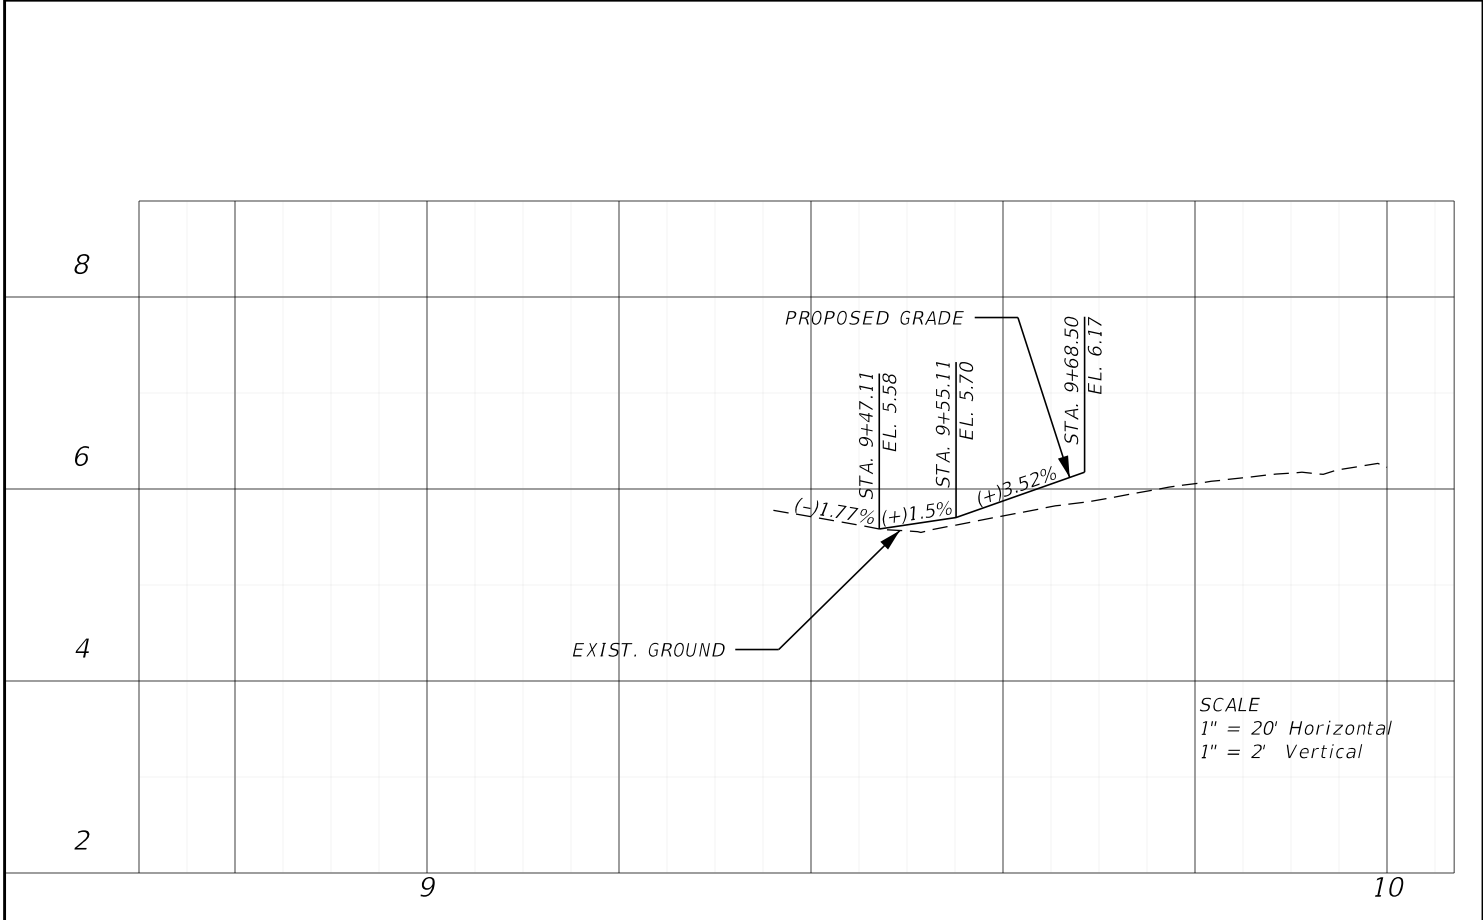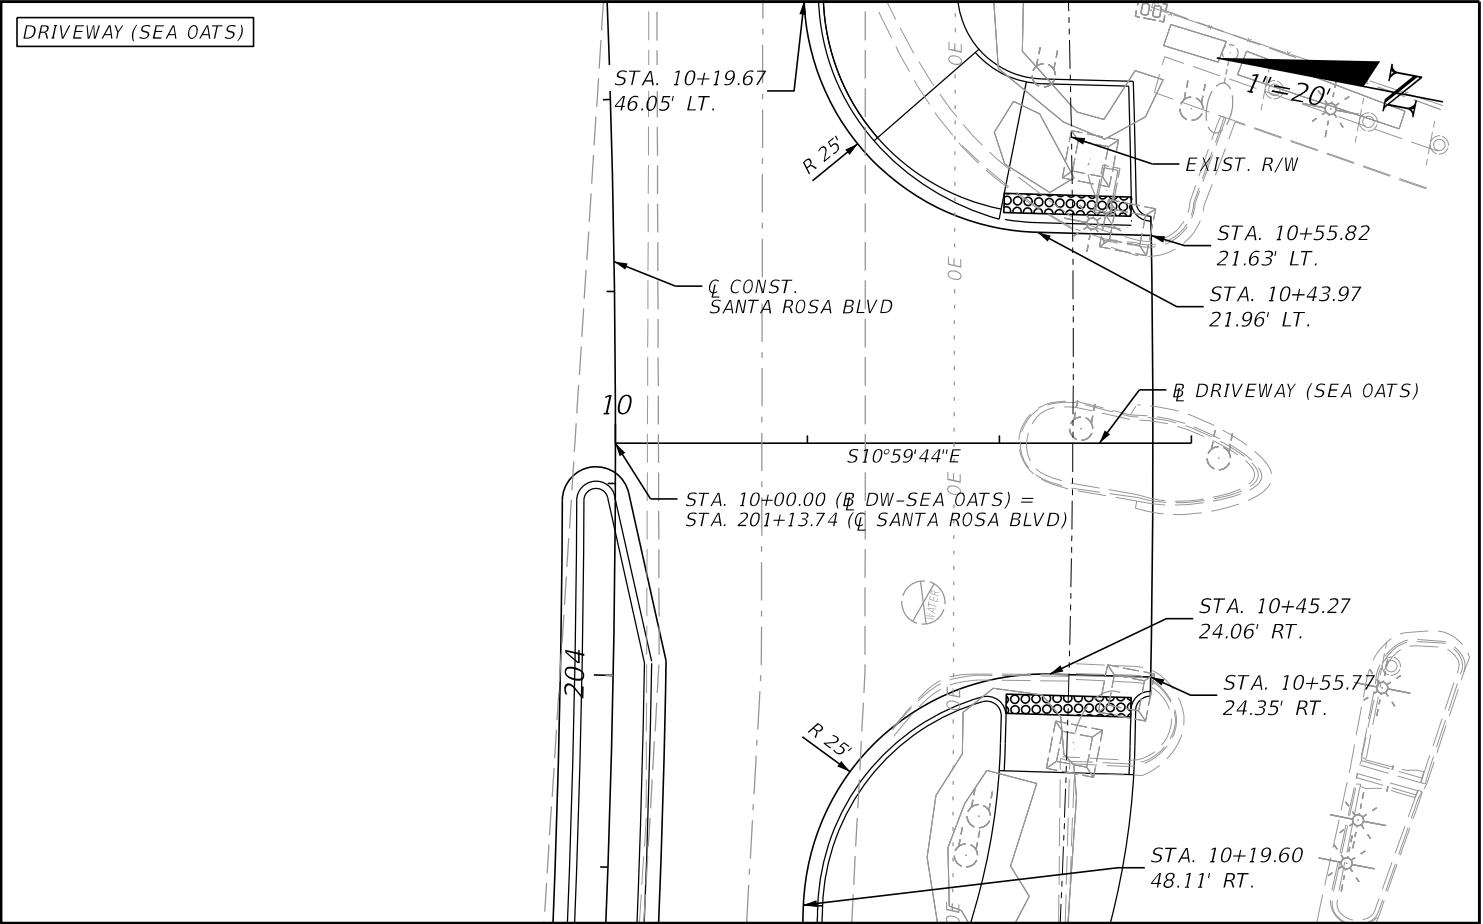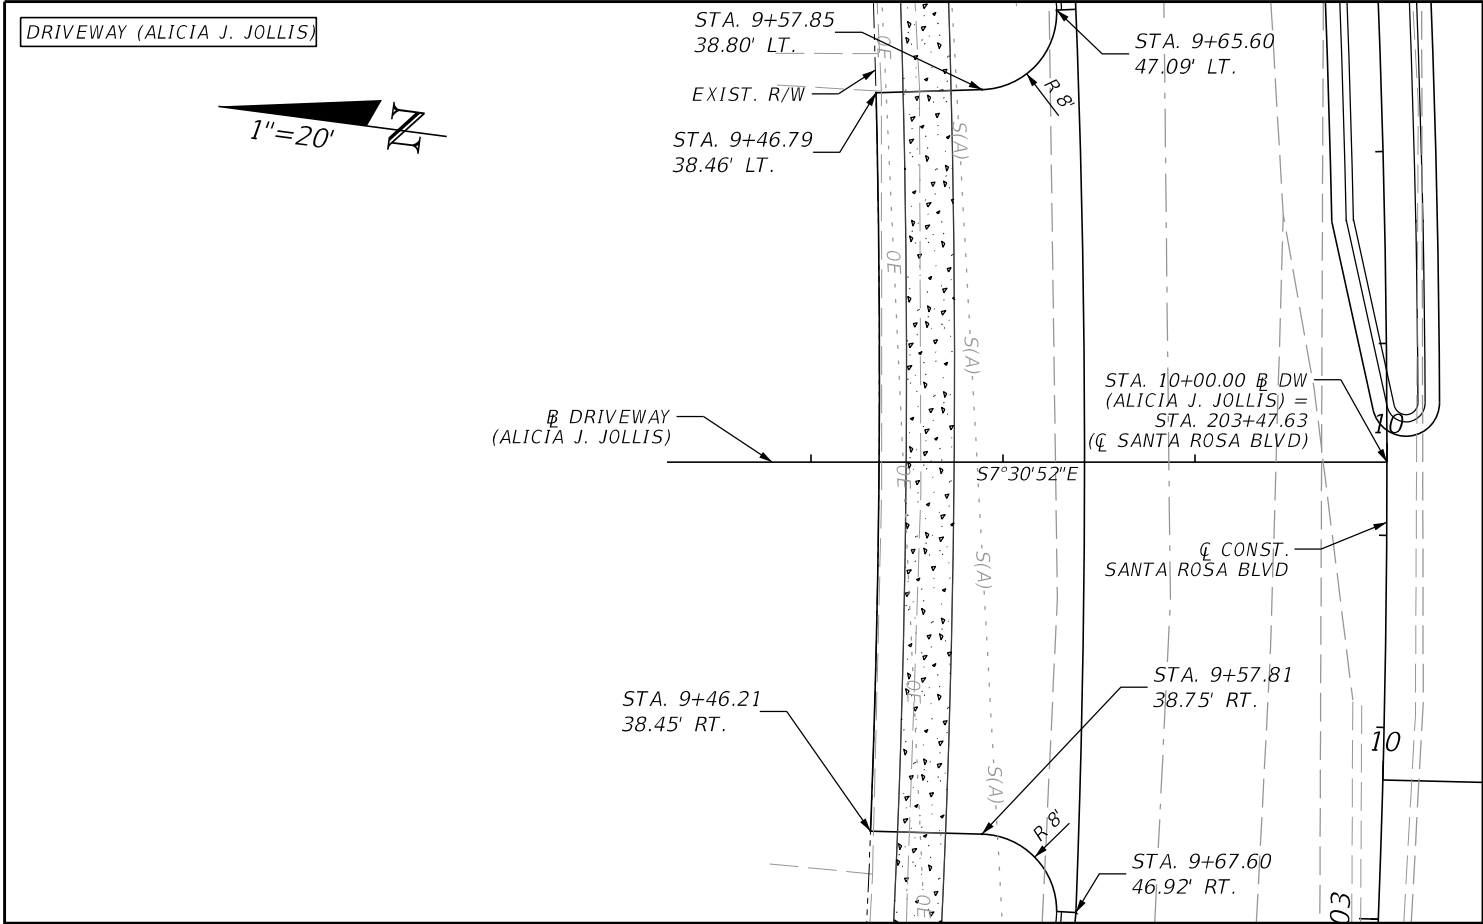

REVISIONS			
DATE	DESCRIPTION	DATE	DESCRIPTION

halff
MARK T. LLEWELLYN, JR., P.E.
LICENSE NUMBER: 80712
HALFF ASSOCIATES, INC.
TALLAHASSEE, FLORIDA 32309



OKALOOSA COUNTY
PROJECT
SANTA ROSA BOULEVARD

**SIDE STREET
PLAN AND PROFILE**

SHEET NO.
91


THE OFFICIAL RECORD OF THIS SHEET IS THE ELECTRONIC FILE DIGITALLY SIGNED AND SEALED UNDER RULE 61G15-23.004, F.A.C.

7/19/2024 5:48:49 PM ah3923
\\halff.ad\p2a\avo\420005\42280\003\0123456789\Roadway\PLPRRD02.dgn

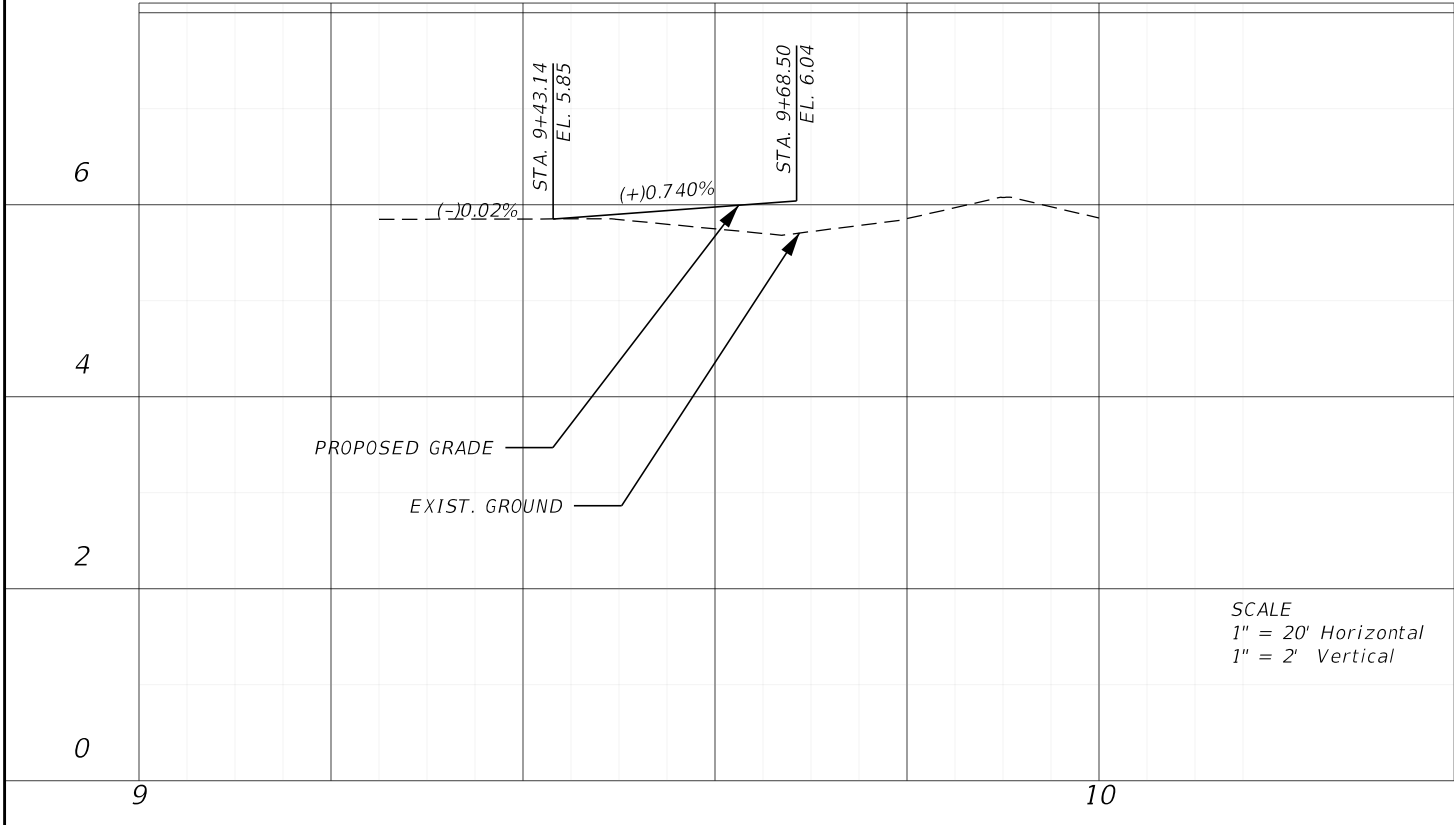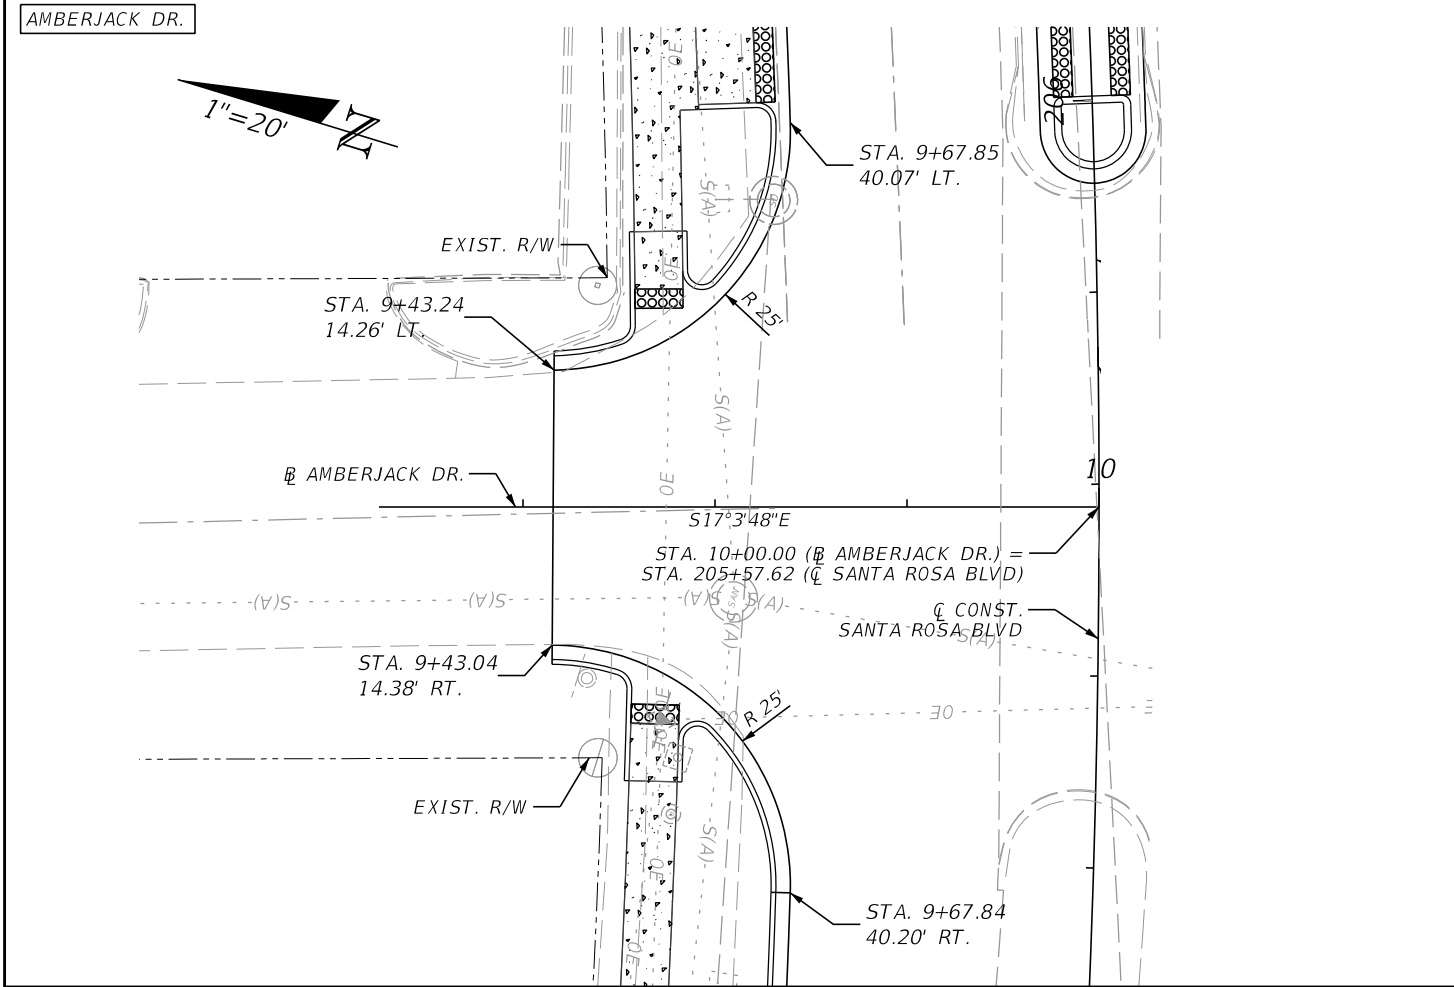

REVISIONS			
DATE	DESCRIPTION	DATE	DESCRIPTION



halff
MARK T. LLEWELLYN, JR., P.E.
LICENSE NUMBER: 80712
HALFF ASSOCIATES, INC.
TALLAHASSEE, FLORIDA 32309

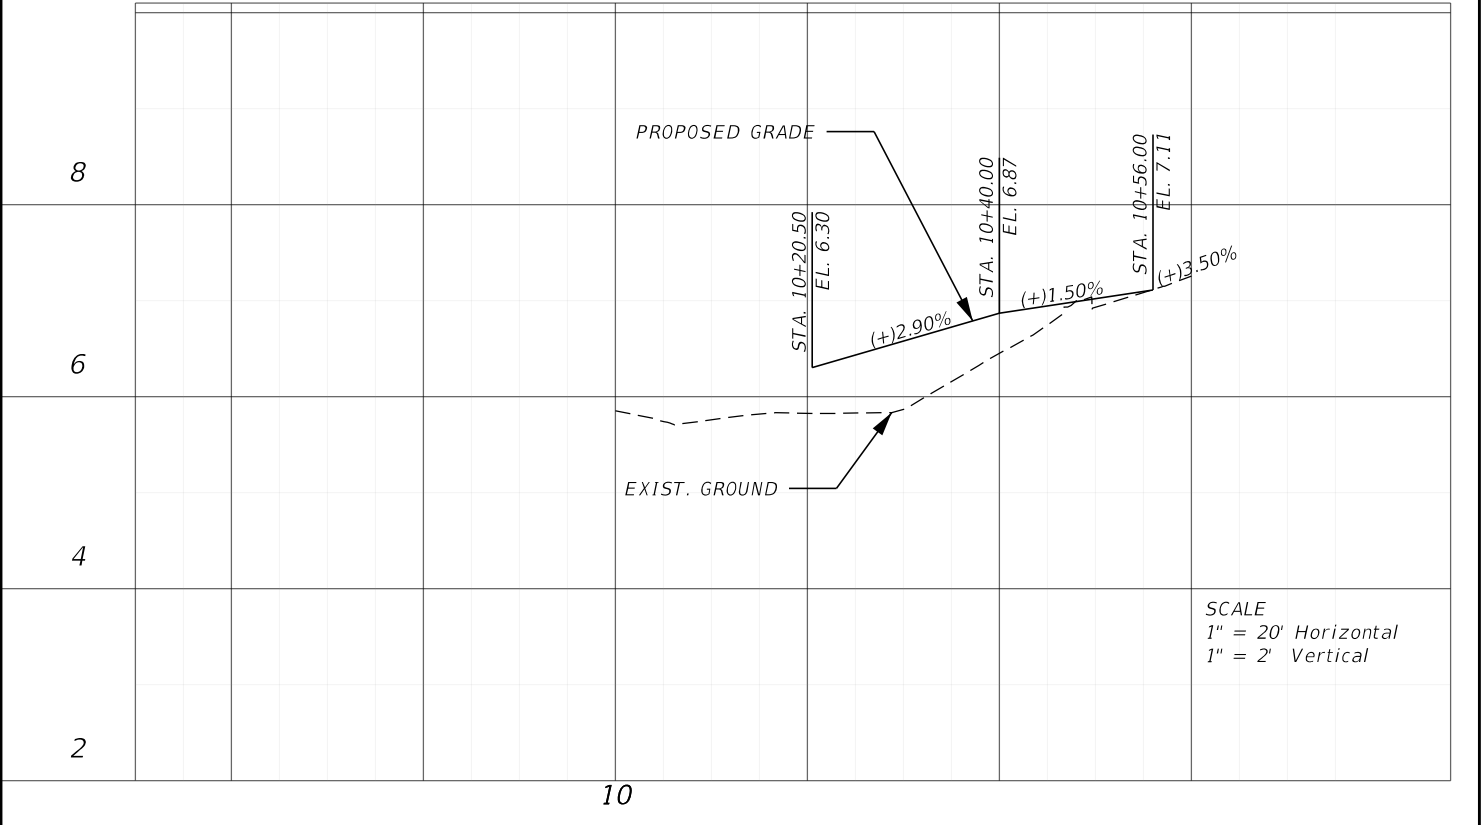

	OKALOOSA COUNTY	SIDE STREET PLAN AND PROFILE	SHEET NO.
	PROJECT		92
	SANTA ROSA BOULEVARD		



THE OFFICIAL RECORD OF THIS SHEET IS THE ELECTRONIC FILE DIGITALLY SIGNED AND SEALED UNDER RULE 61G15-23.004, F.A.C.

DRIVEWAY (AJS OYSTER SHANTY)

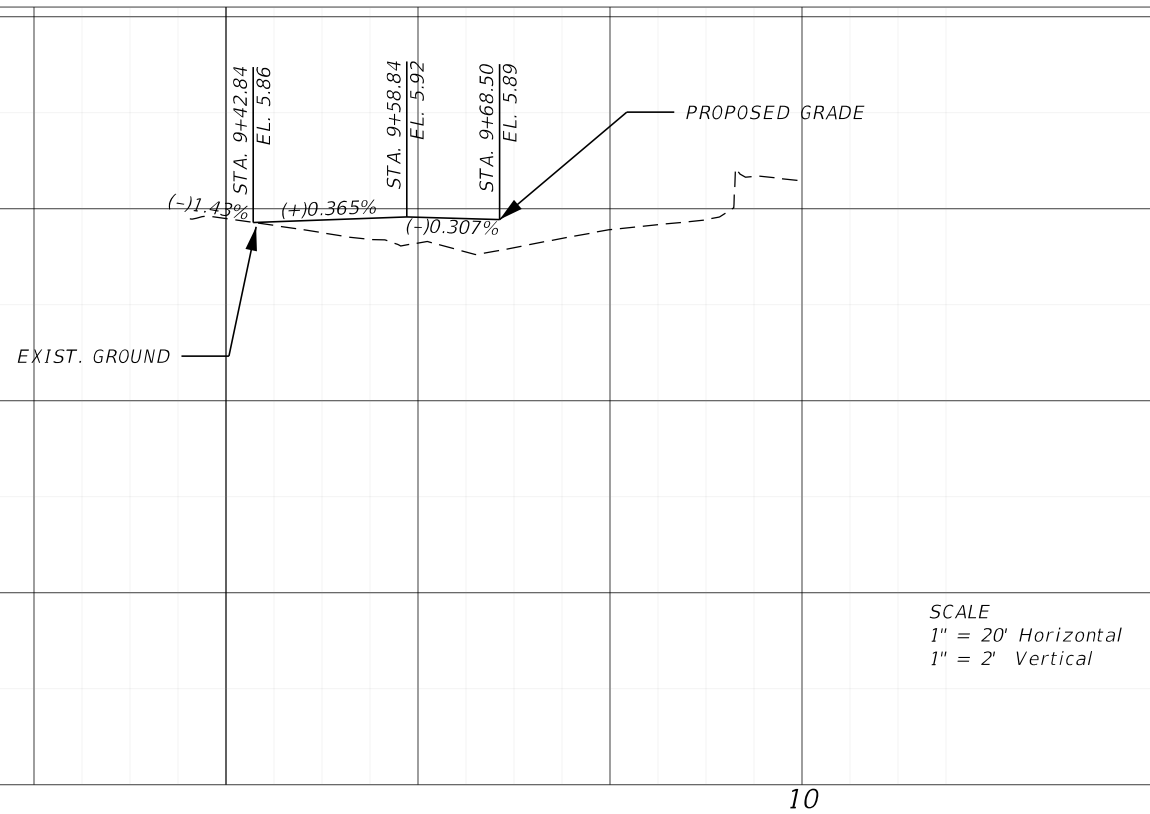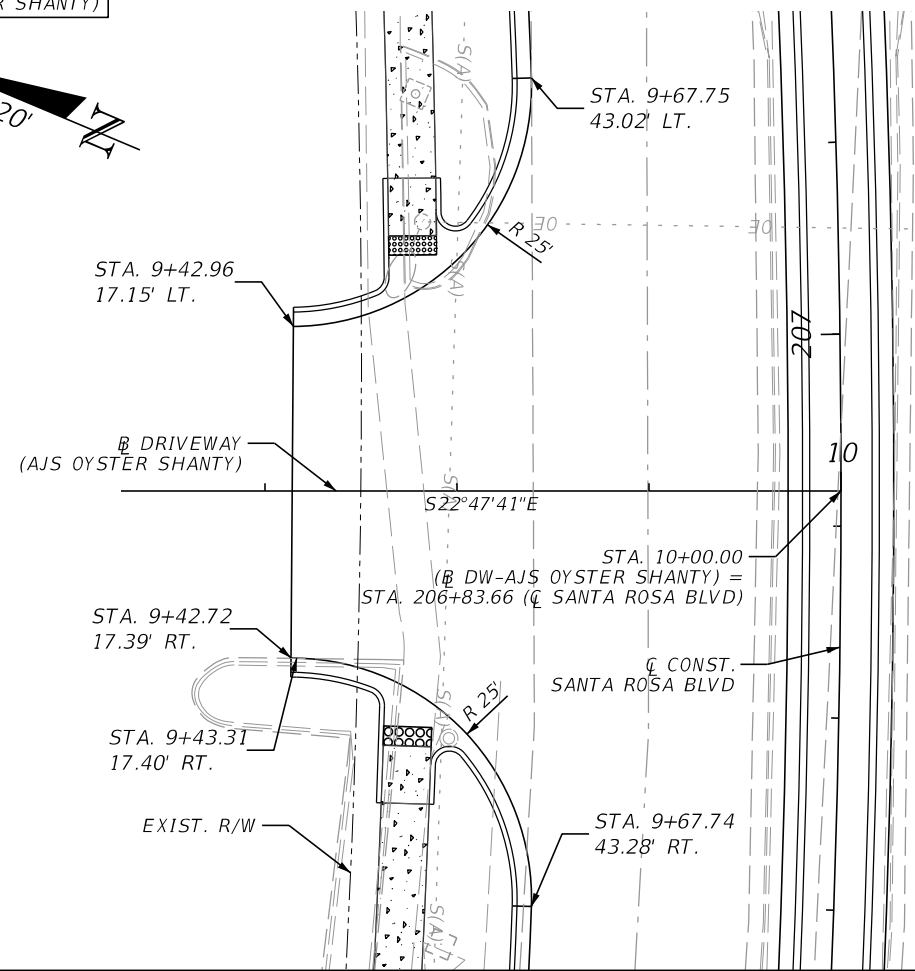

SCALE
1" = 20' Horizontal
1" = 2' Vertical

DRIVEWAY (ENCLAVE SOCIAL CLUB)

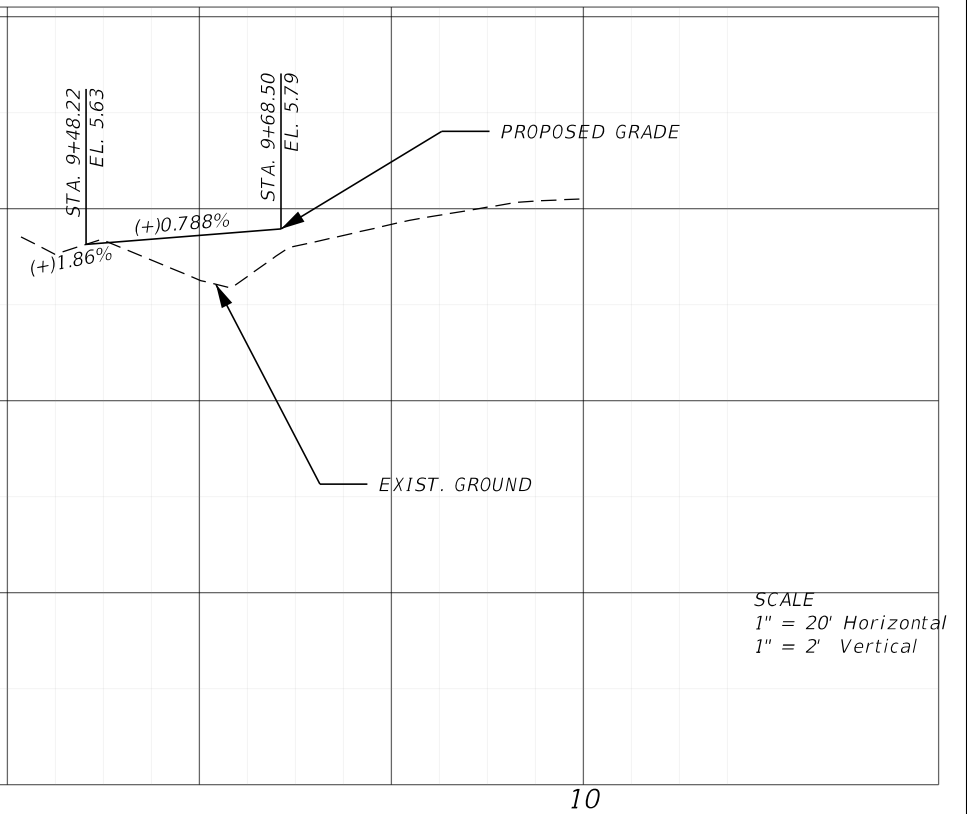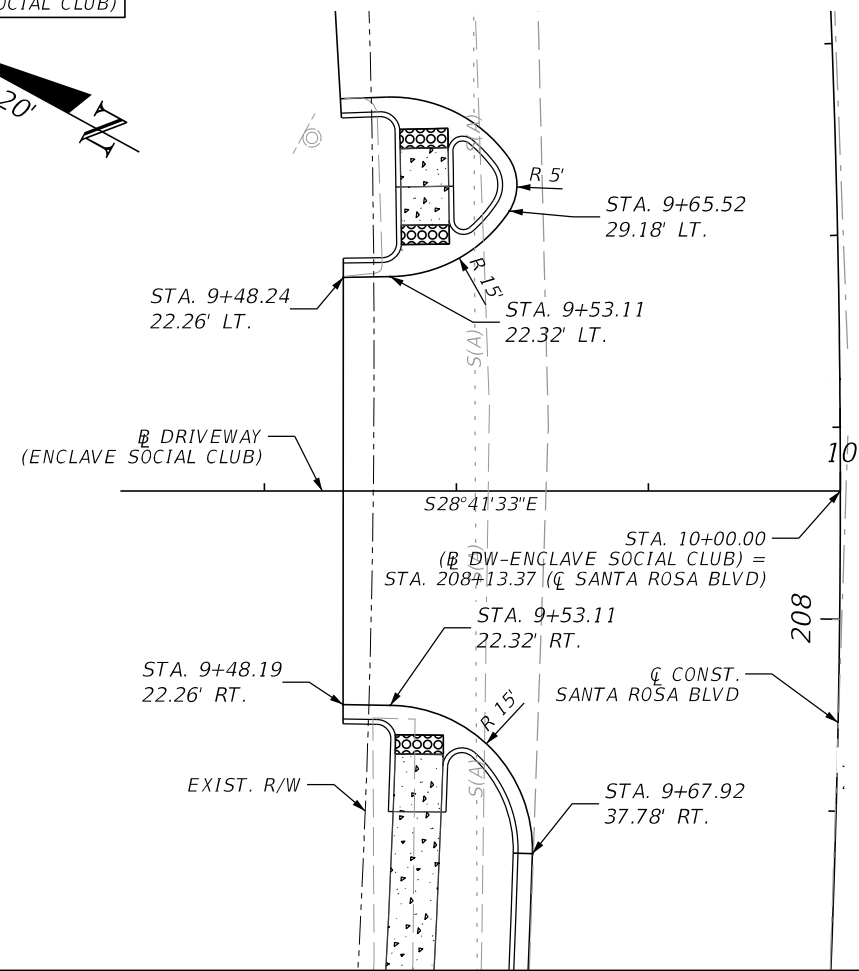


SCALE
1" = 20' Horizontal
1" = 2' Vertical

REVISIONS			
DATE	DESCRIPTION	DATE	DESCRIPTION



MARK T. LLEWELLYN, JR., P.E.
LICENSE NUMBER: 80712
HALFF ASSOCIATES, INC.
TALLAHASSEE, FLORIDA 32309

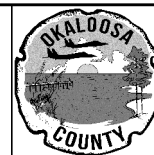

OKALOOSA COUNTY

PROJECT

SANTA ROSA BOULEVARD

*SIDE STREET
PLAN AND PROFILE*

SHEET
NO.


93

7/19/2024 5:48:50 PM ah3923
A:\4200s\42280\003\0123456789\Roadway\PLPRRD02.dgn




THE OFFICIAL RECORD OF THIS SHEET IS THE ELECTRONIC FILE DIGITALLY SIGNED AND SEALED UNDER RULE 61G15-23.004, F.A.C.

7/19/2024 5:48:51 PM ah3923
\\halff.ad\p2a\avo\420005\42280\003\0123456789\Roadway\PLPRRD02.dgn

DRIVEWAY (SUMMER PLACE)

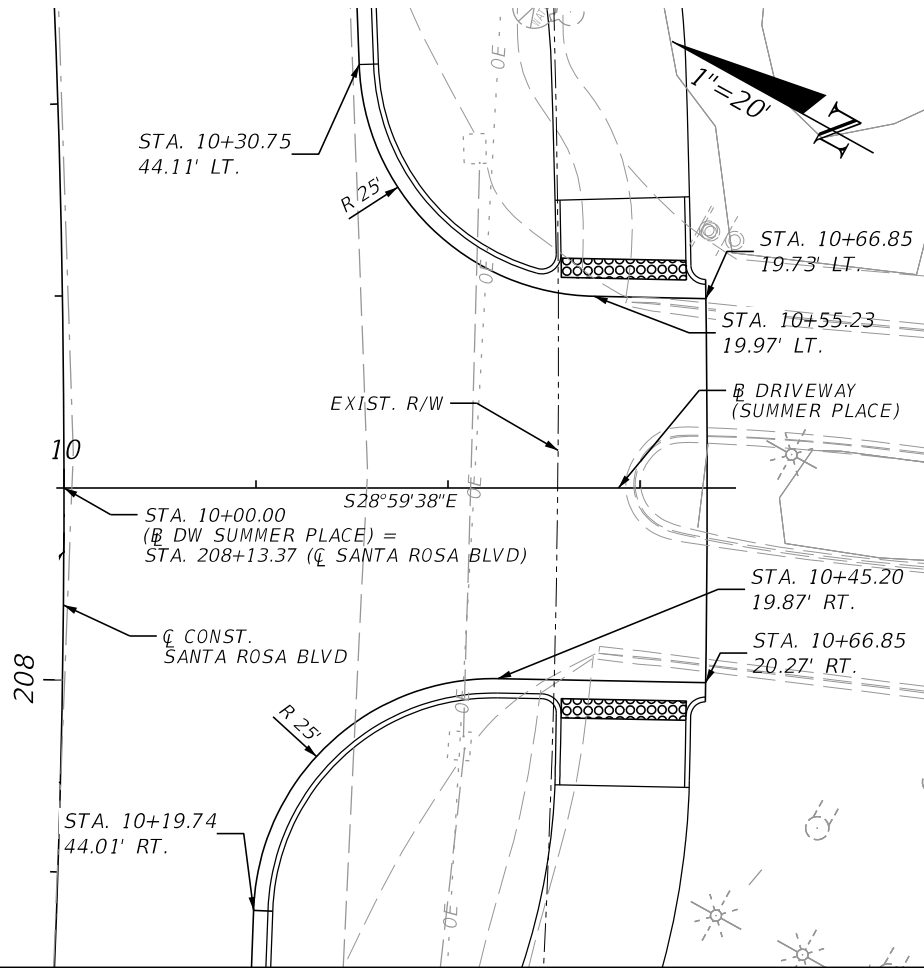

DRIVEWAY (CASH LIQUORS)

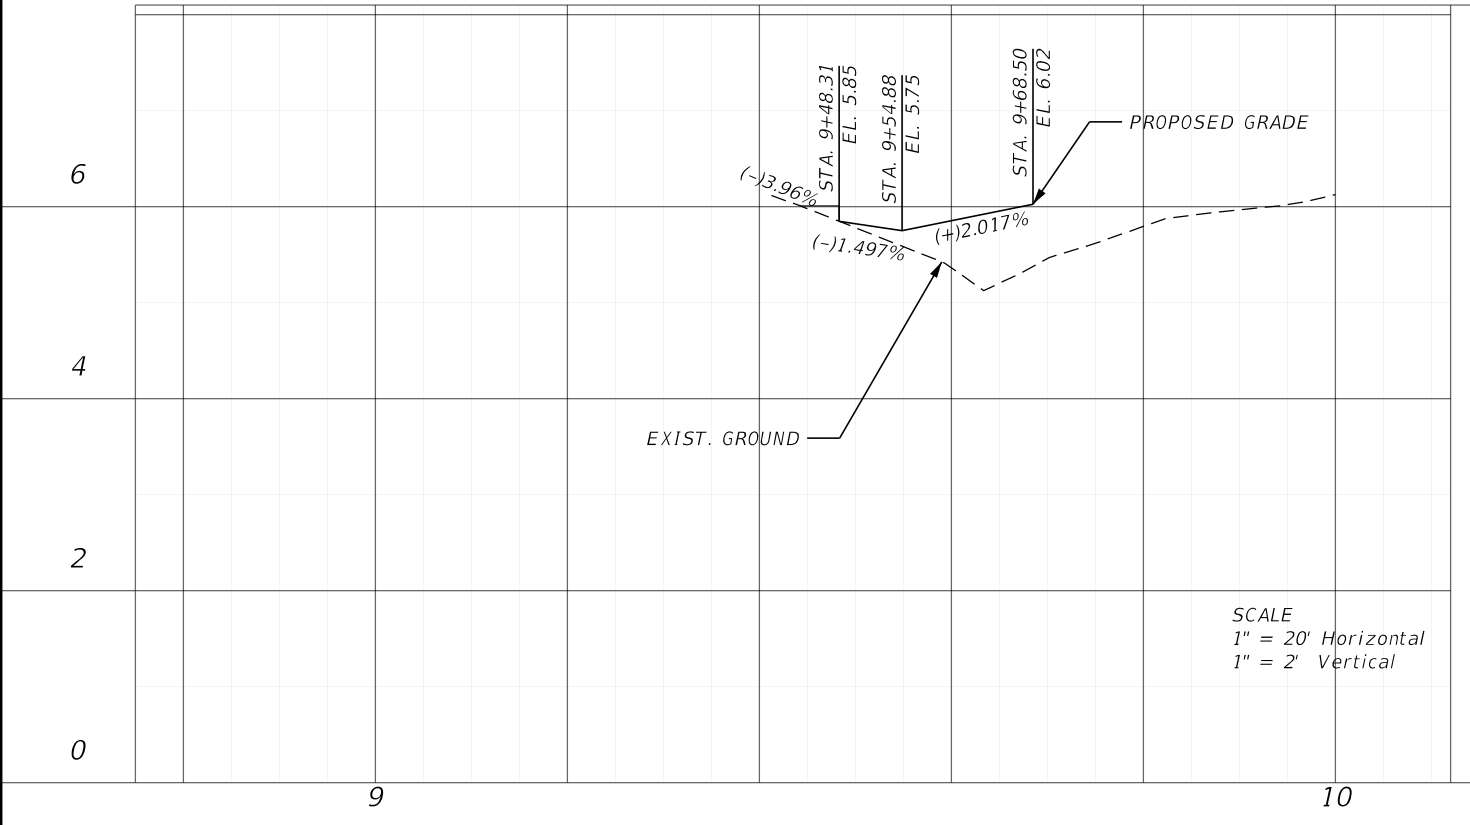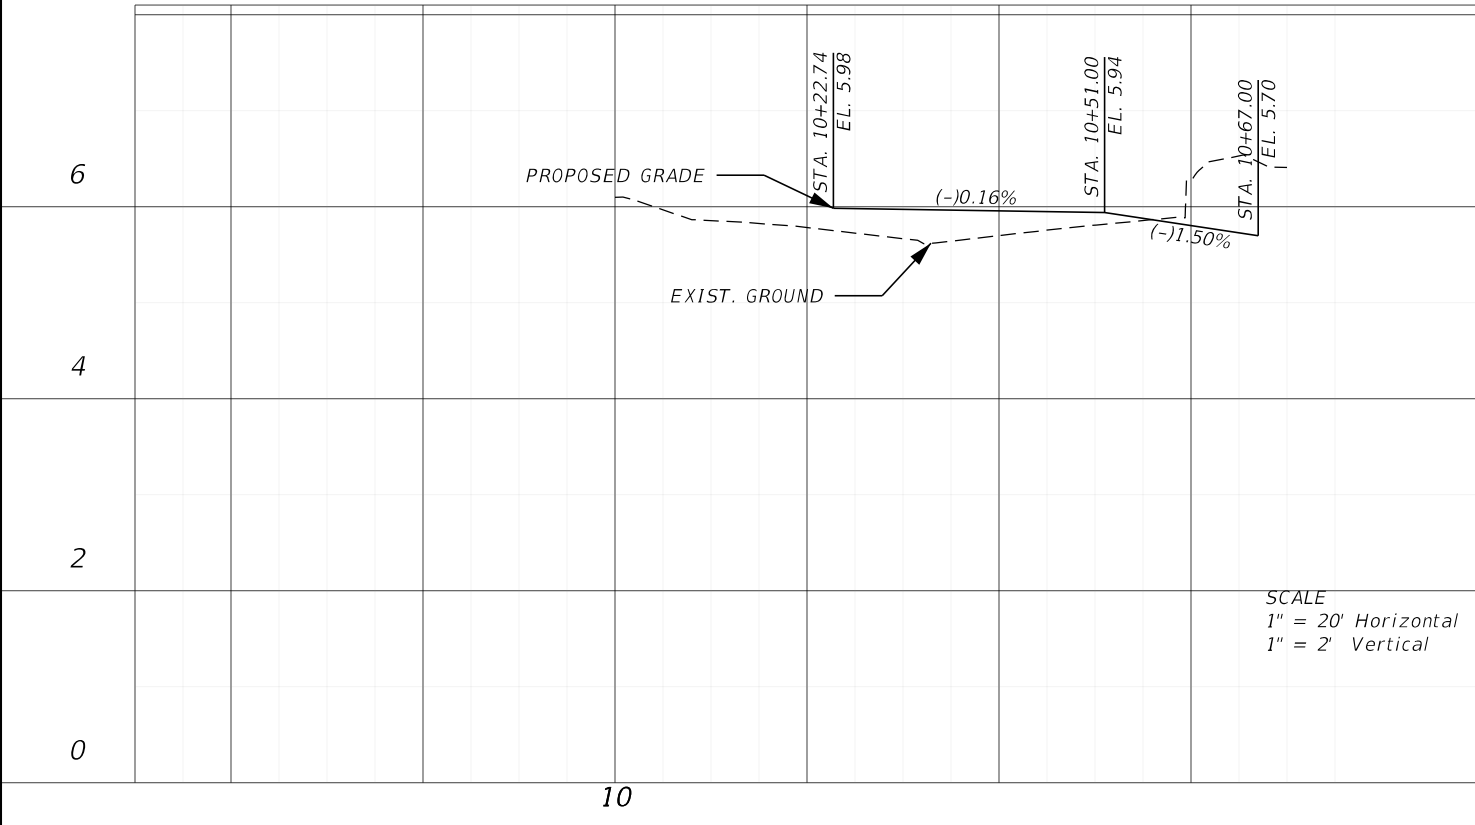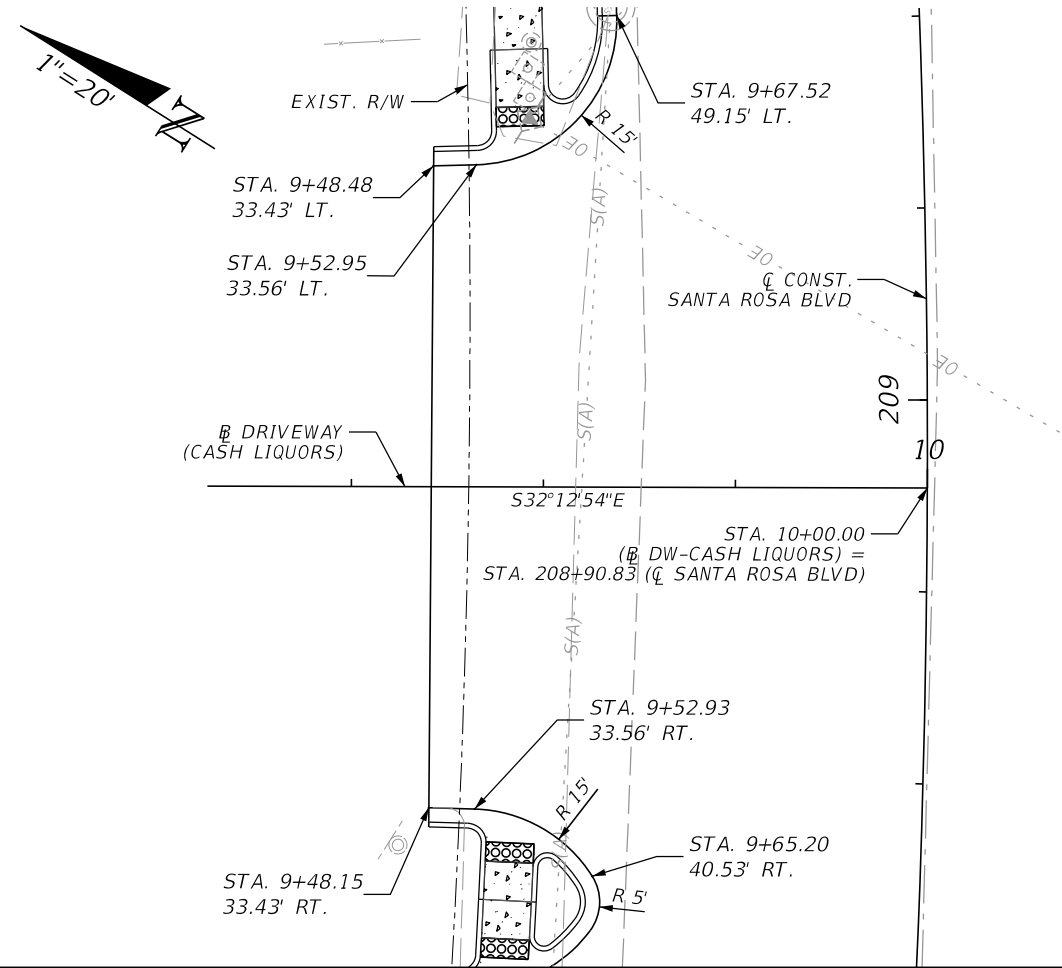

REVISIONS			
DATE	DESCRIPTION	DATE	DESCRIPTION



MARK T. LLEWELLYN, JR., P.E.
LICENSE NUMBER: 80712
HALFF ASSOCIATES, INC.
TALLAHASSEE, FLORIDA 32309

OKALOOSA COUNTY

OKALOOSA COUNTY
PROJECT
SANTA ROSA BOULEVARD

SIDE STREET PLAN AND PROFILE	
SHEET NO.	94

7/19/2024 5:48:52 PM ah3923
\\halff.adn\p2a\avo\420005\42280\003\0123456789\Roadway\PLPRRD02.dgn

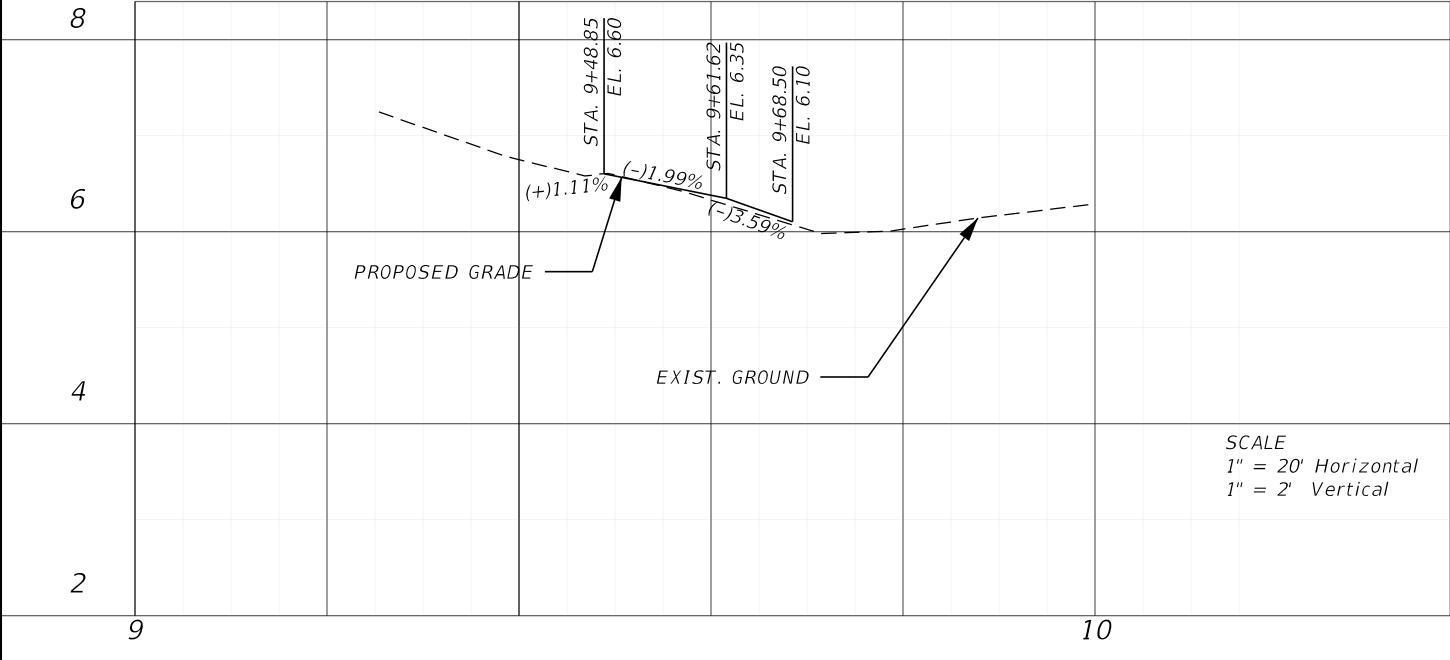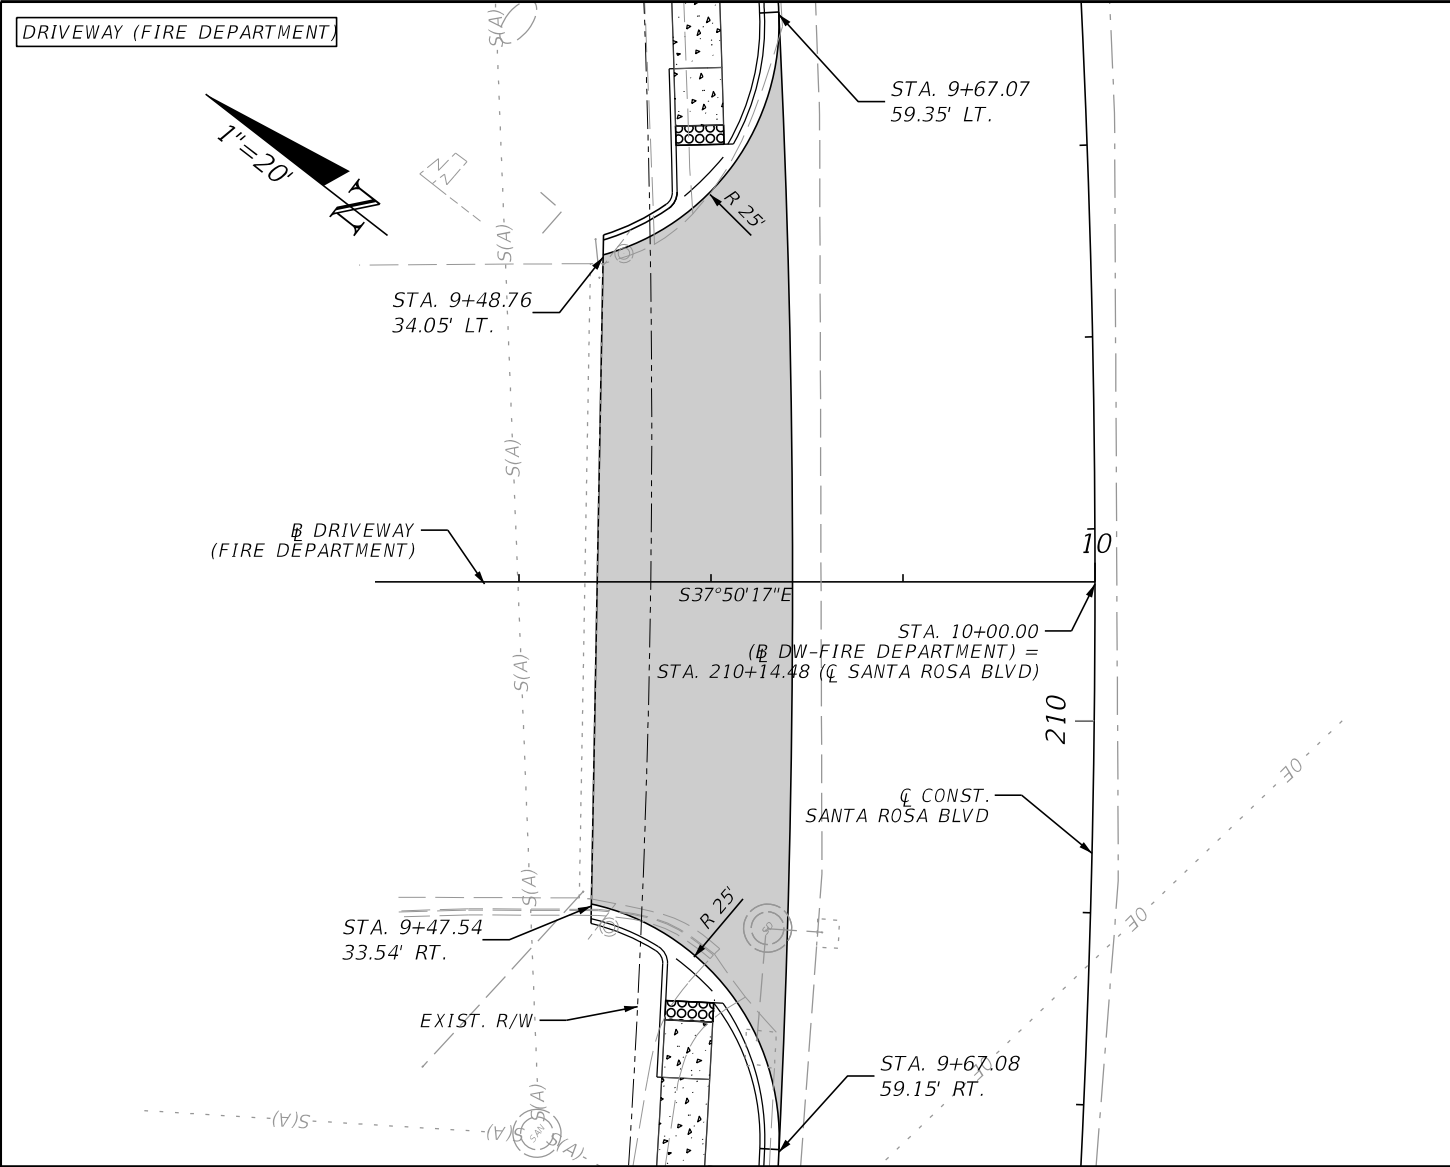

REVISIONS			
DATE	DESCRIPTION	DATE	DESCRIPTION

halff
MARK T. LLEWELLYN, JR., P.E.
LICENSE NUMBER: 80712
HALFF ASSOCIATES, INC.
TALLAHASSEE, FLORIDA 32309





OKALOOSA COUNTY
PROJECT
SANTA ROSA BOULEVARD

SIDE STREET PLAN AND PROFILE		SHEET NO.
		95

THE OFFICIAL RECORD OF THIS SHEET IS THE ELECTRONIC FILE DIGITALLY SIGNED AND SEALED UNDER RULE 61G15-23.004, F.A.C.

- NOTES:
- 1) EXISTING UTILITIES DEPICTED IN CROSS SECTIONS ARE APPROXIMATE BASED ON AVAILABLE SURVEY DATA.
 - 2) EXISTING GROUNDWATER DEPICTED IN CROSS SECTIONS HAVE BEEN ESTIMATED FROM AVAILABLE GEOTECHNICAL DATA.

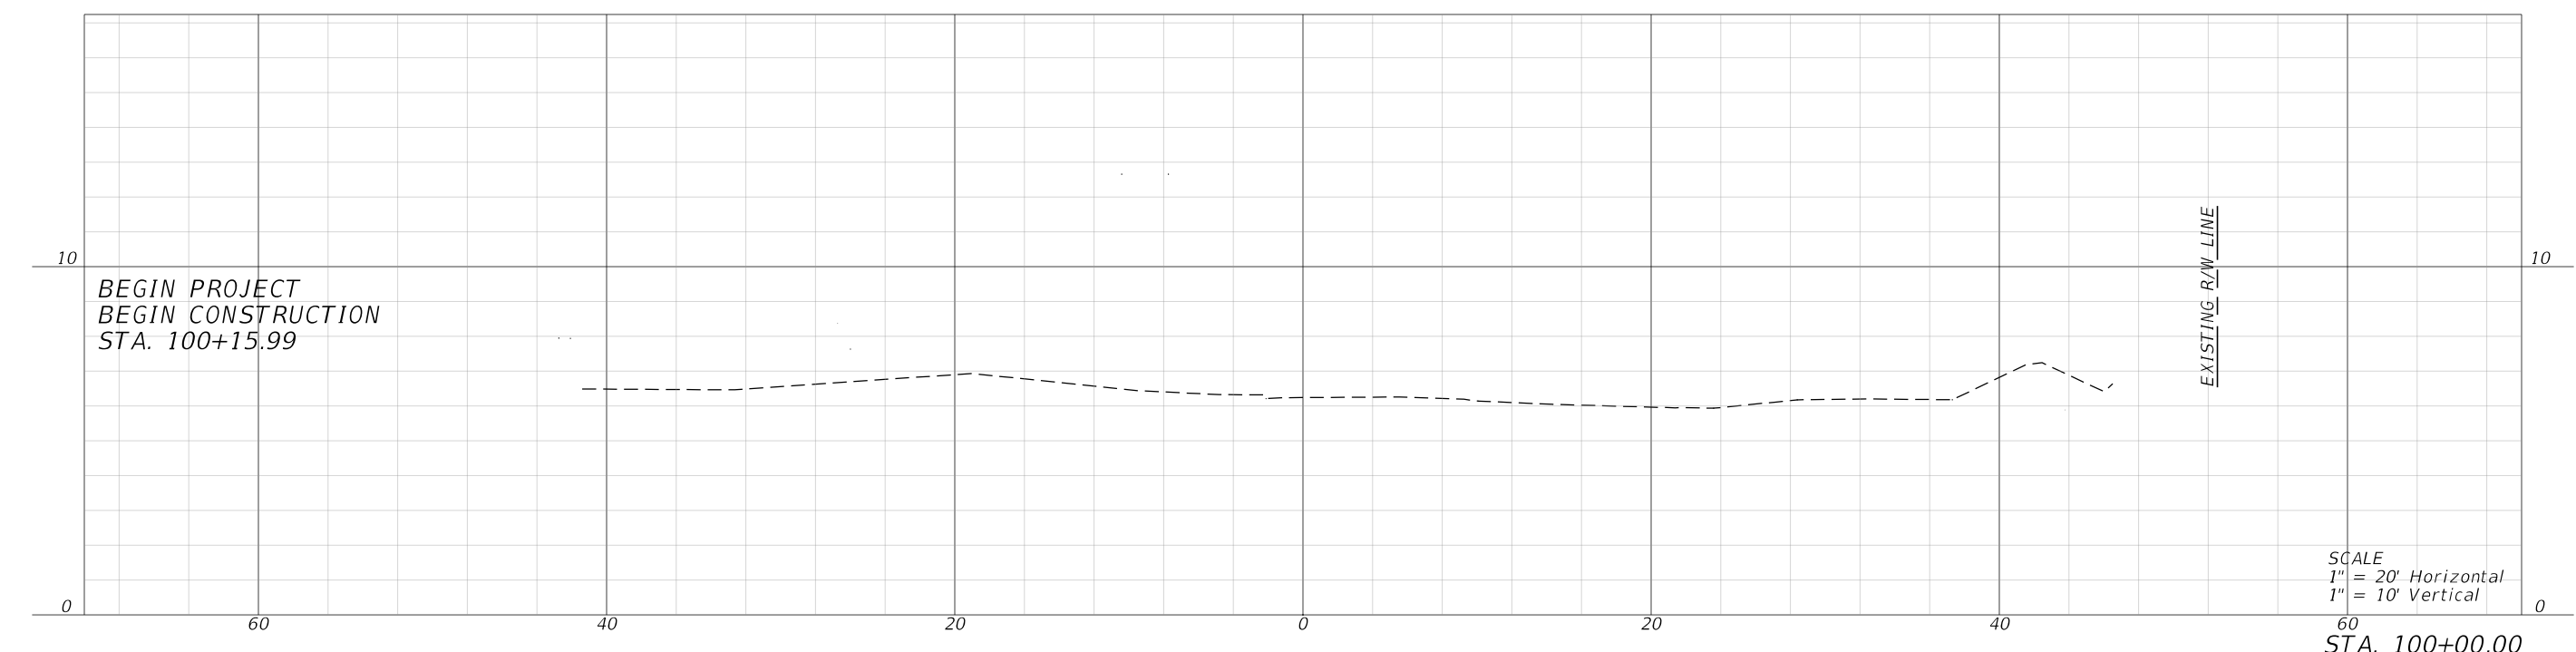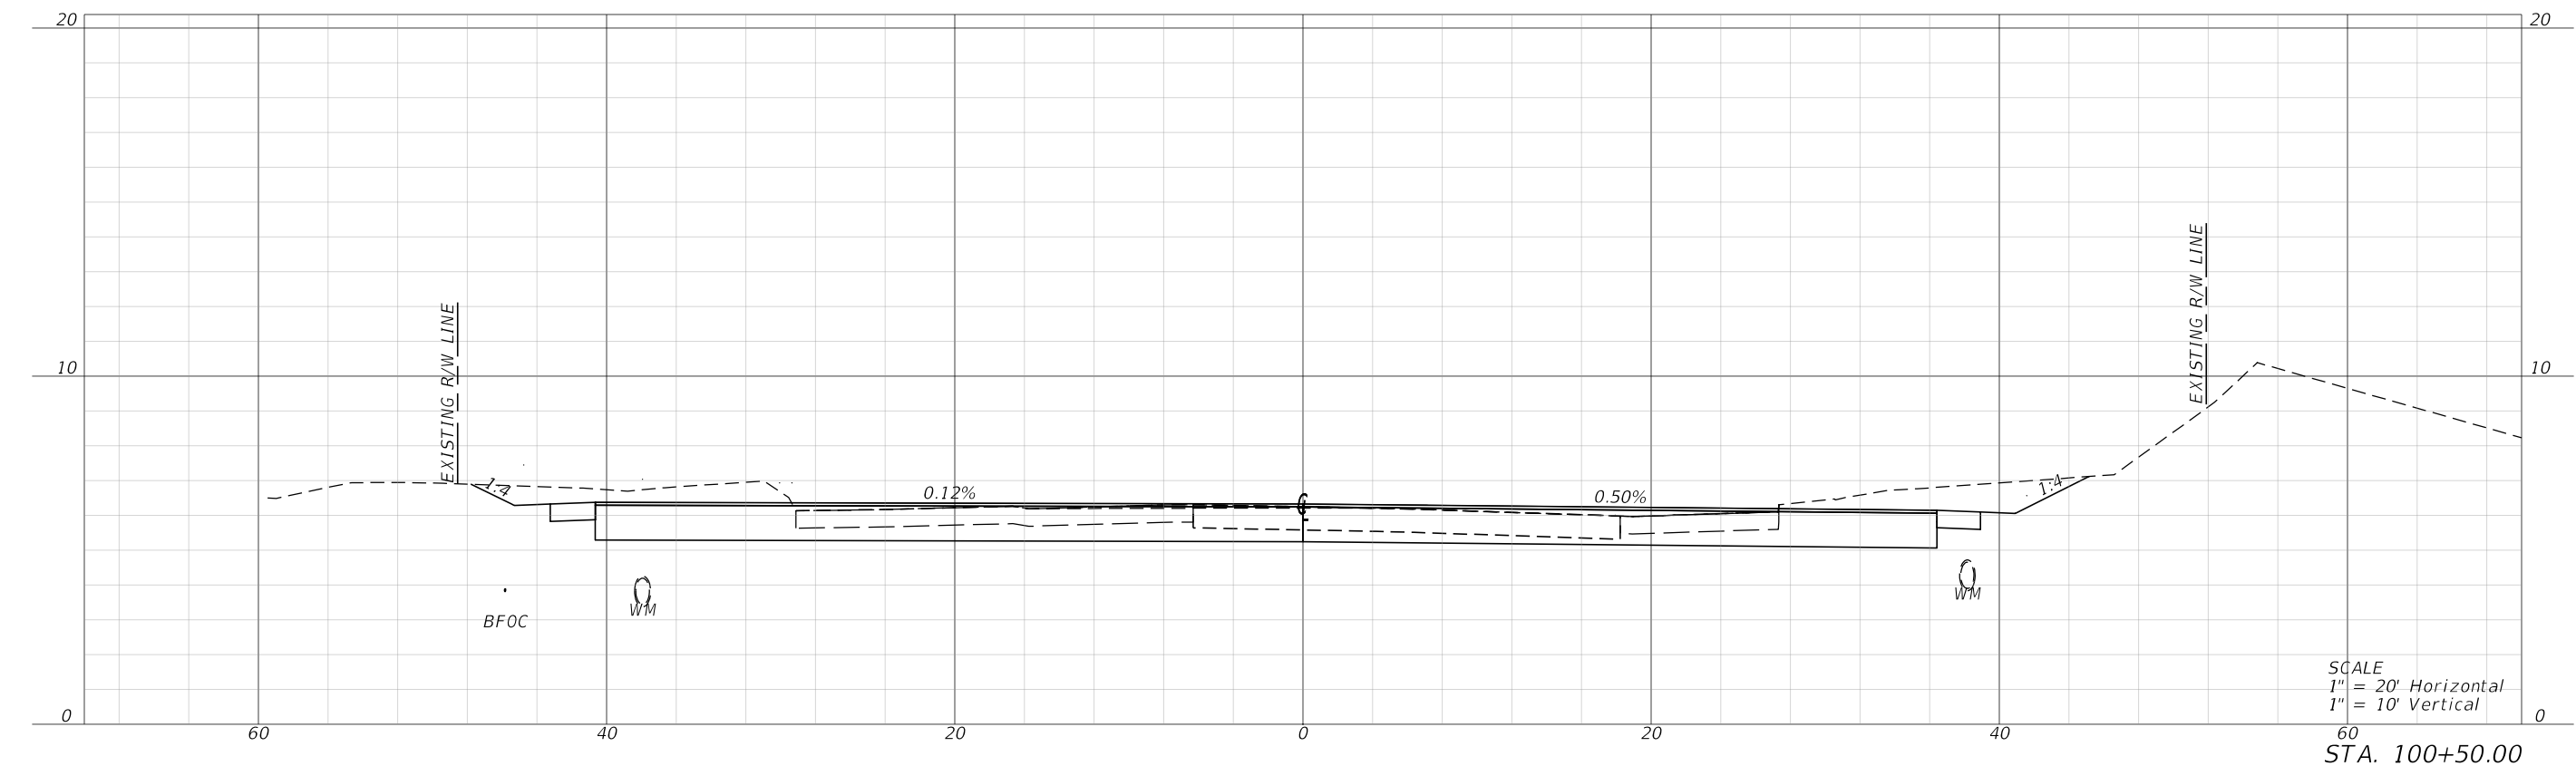

7/19/2024 7:08:26 PM ah3923 A:\420005\42280\003\0123456789\Roadway\RD\SRD03.dgn

REVISIONS			
DATE	DESCRIPTION	DATE	DESCRIPTION



MARK T. LLEWELLYN, JR., P.E.
LICENSE NUMBER: 80712
HALFF ASSOCIATES, INC.
TALLAHASSEE, FLORIDA 32309





OKALOOSA COUNTY
PROJECT
SANTA ROSA BOULEVARD

CROSS SECTIONS
96

SHEET NO.
96


FAC NOTE

7/19/2024 7:08:31 PM ah3923
A:\420005\42280\003\0123456789\Roadway\RD\SRD03.dgn

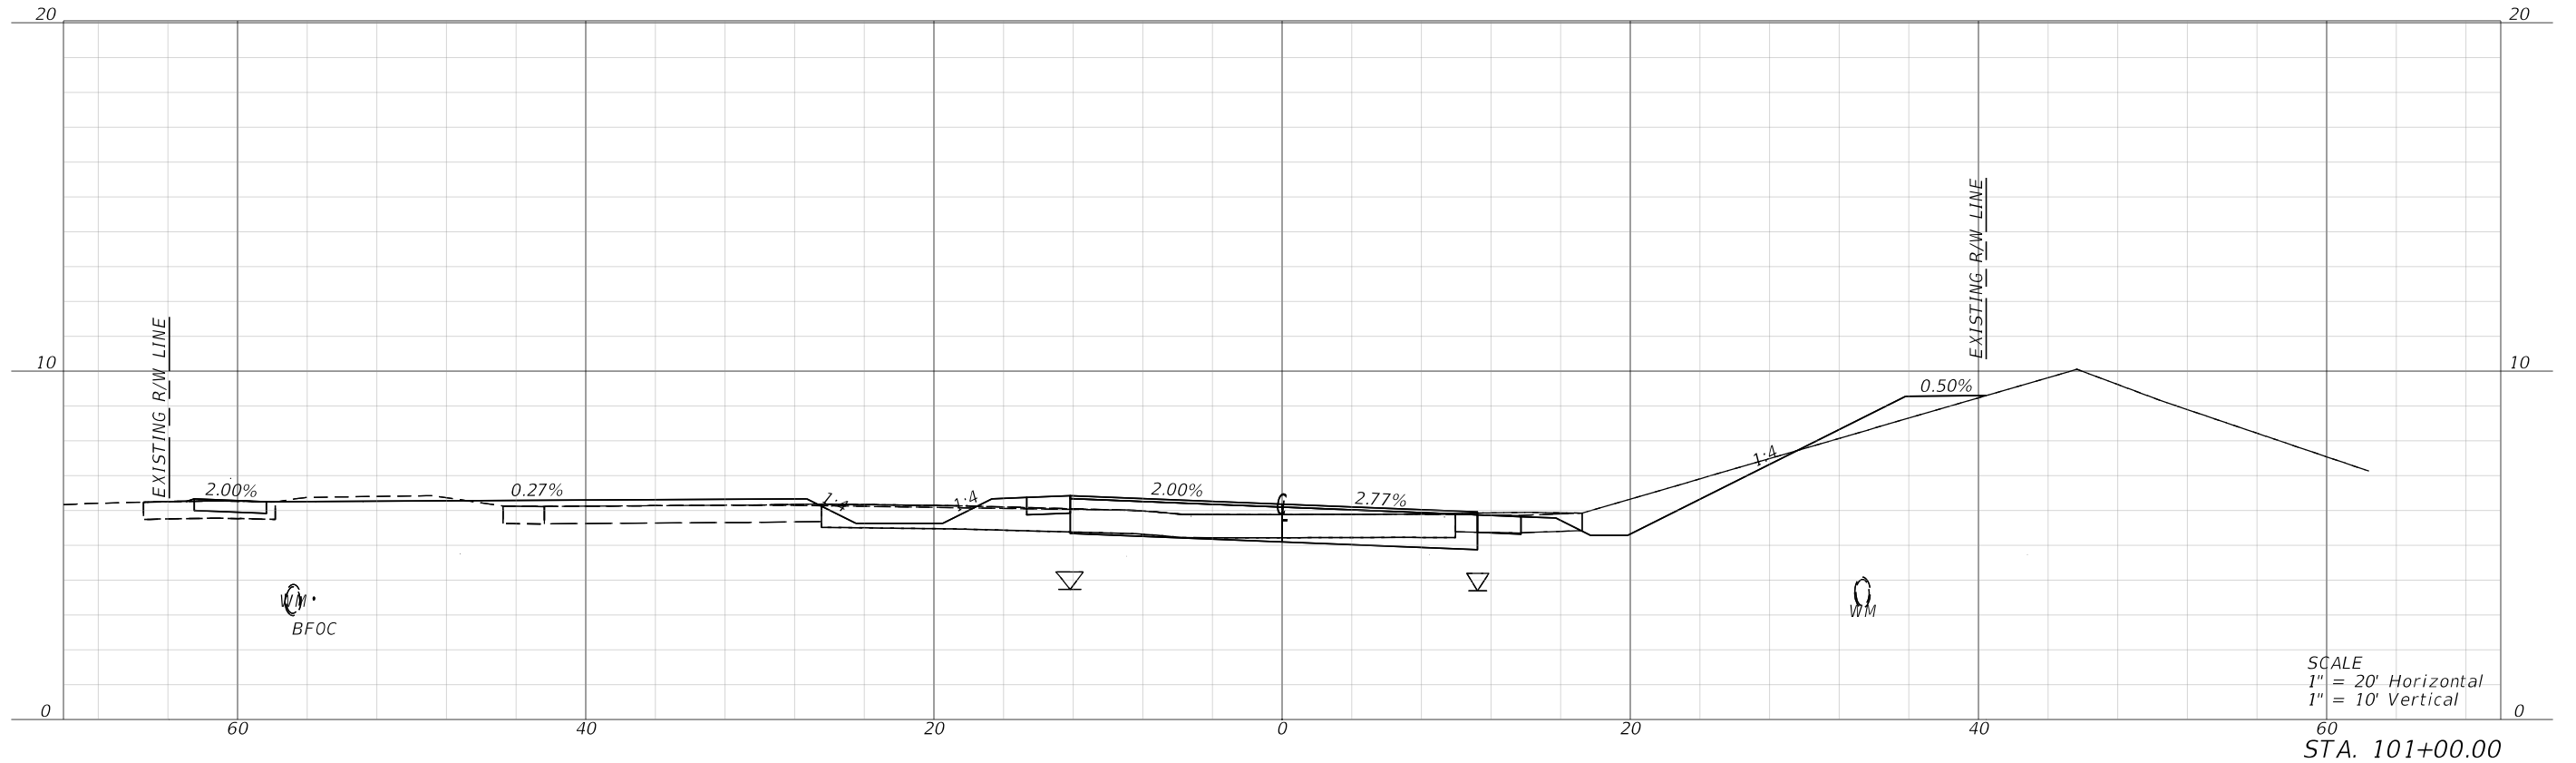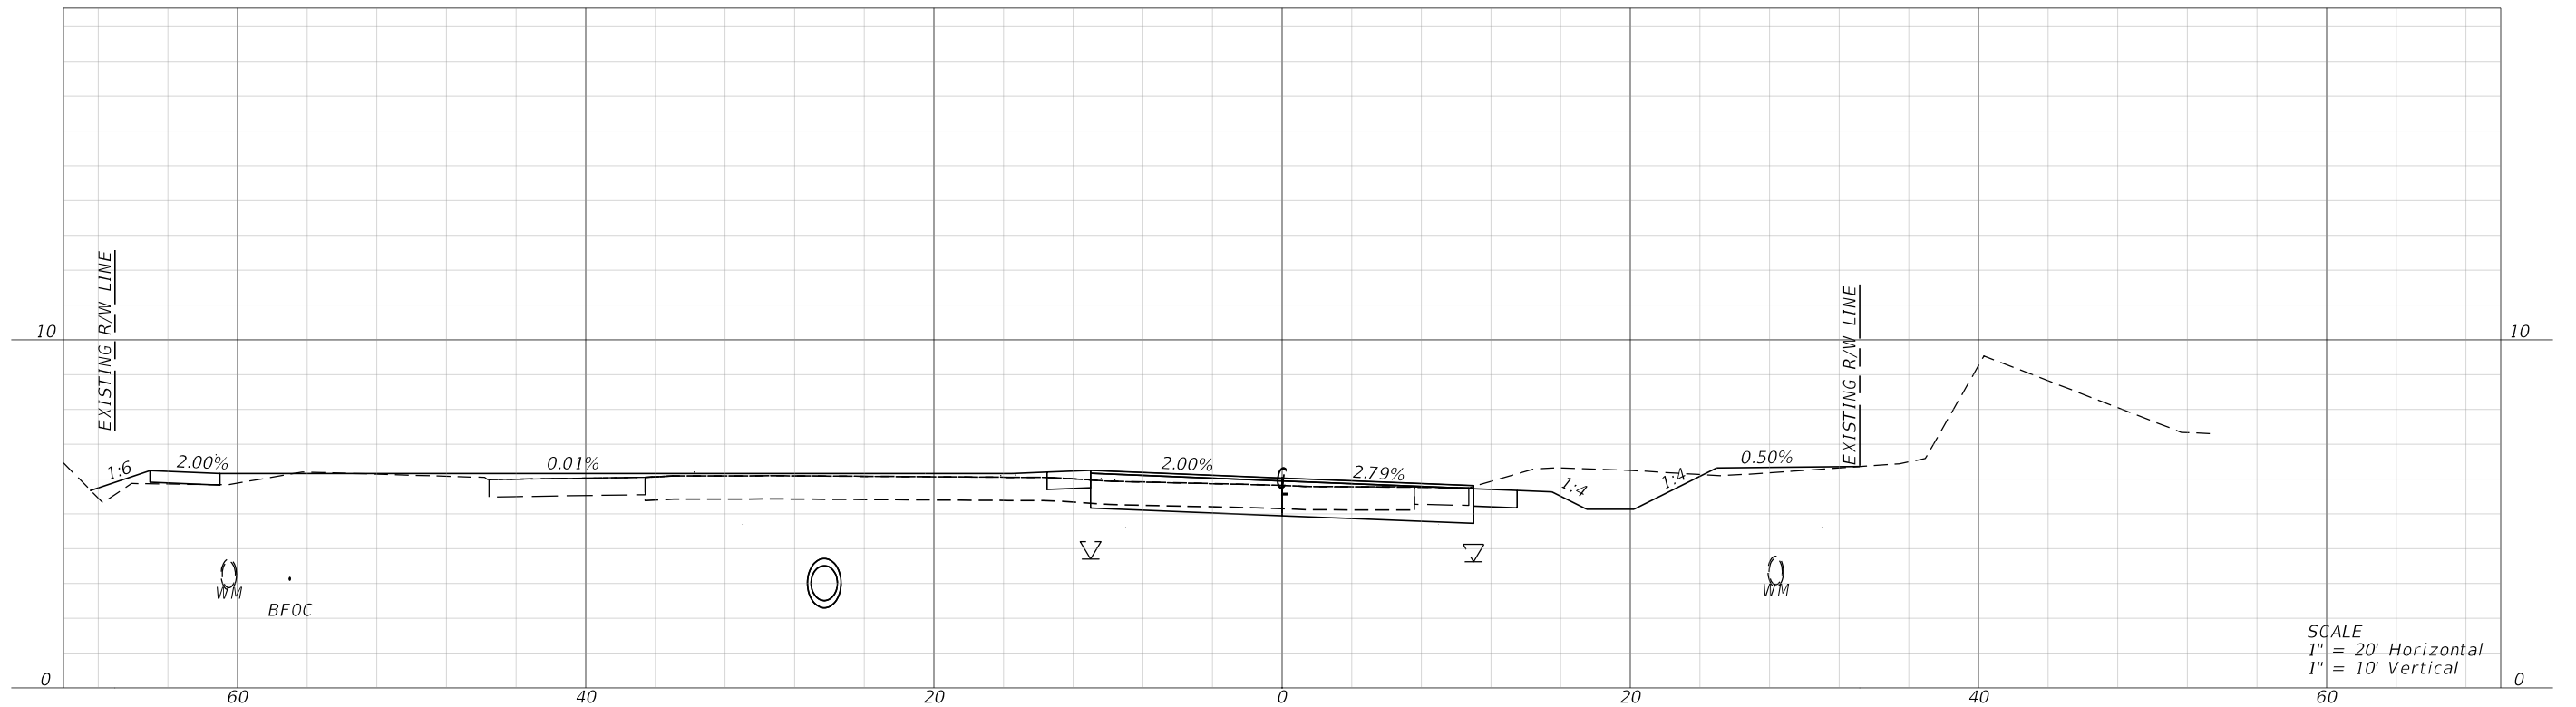

REVISIONS			
DATE	DESCRIPTION	DATE	DESCRIPTION

halff
MARK T. LLEWELLYN, JR., P.E.
LICENSE NUMBER: 80712
HALFF ASSOCIATES, INC.
TALLAHASSEE, FLORIDA 32309

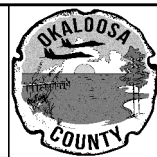



OKALOOSA COUNTY
PROJECT
SANTA ROSA BOULEVARD

CROSS SECTIONS
97

SHEET NO.
97


FAC NOTE

7/19/2024 7:08:33 PM ah3923
\\half\ad\p2a\av0\420005\42280\003\0123456789\Roadway\RD\SRD03.dgn

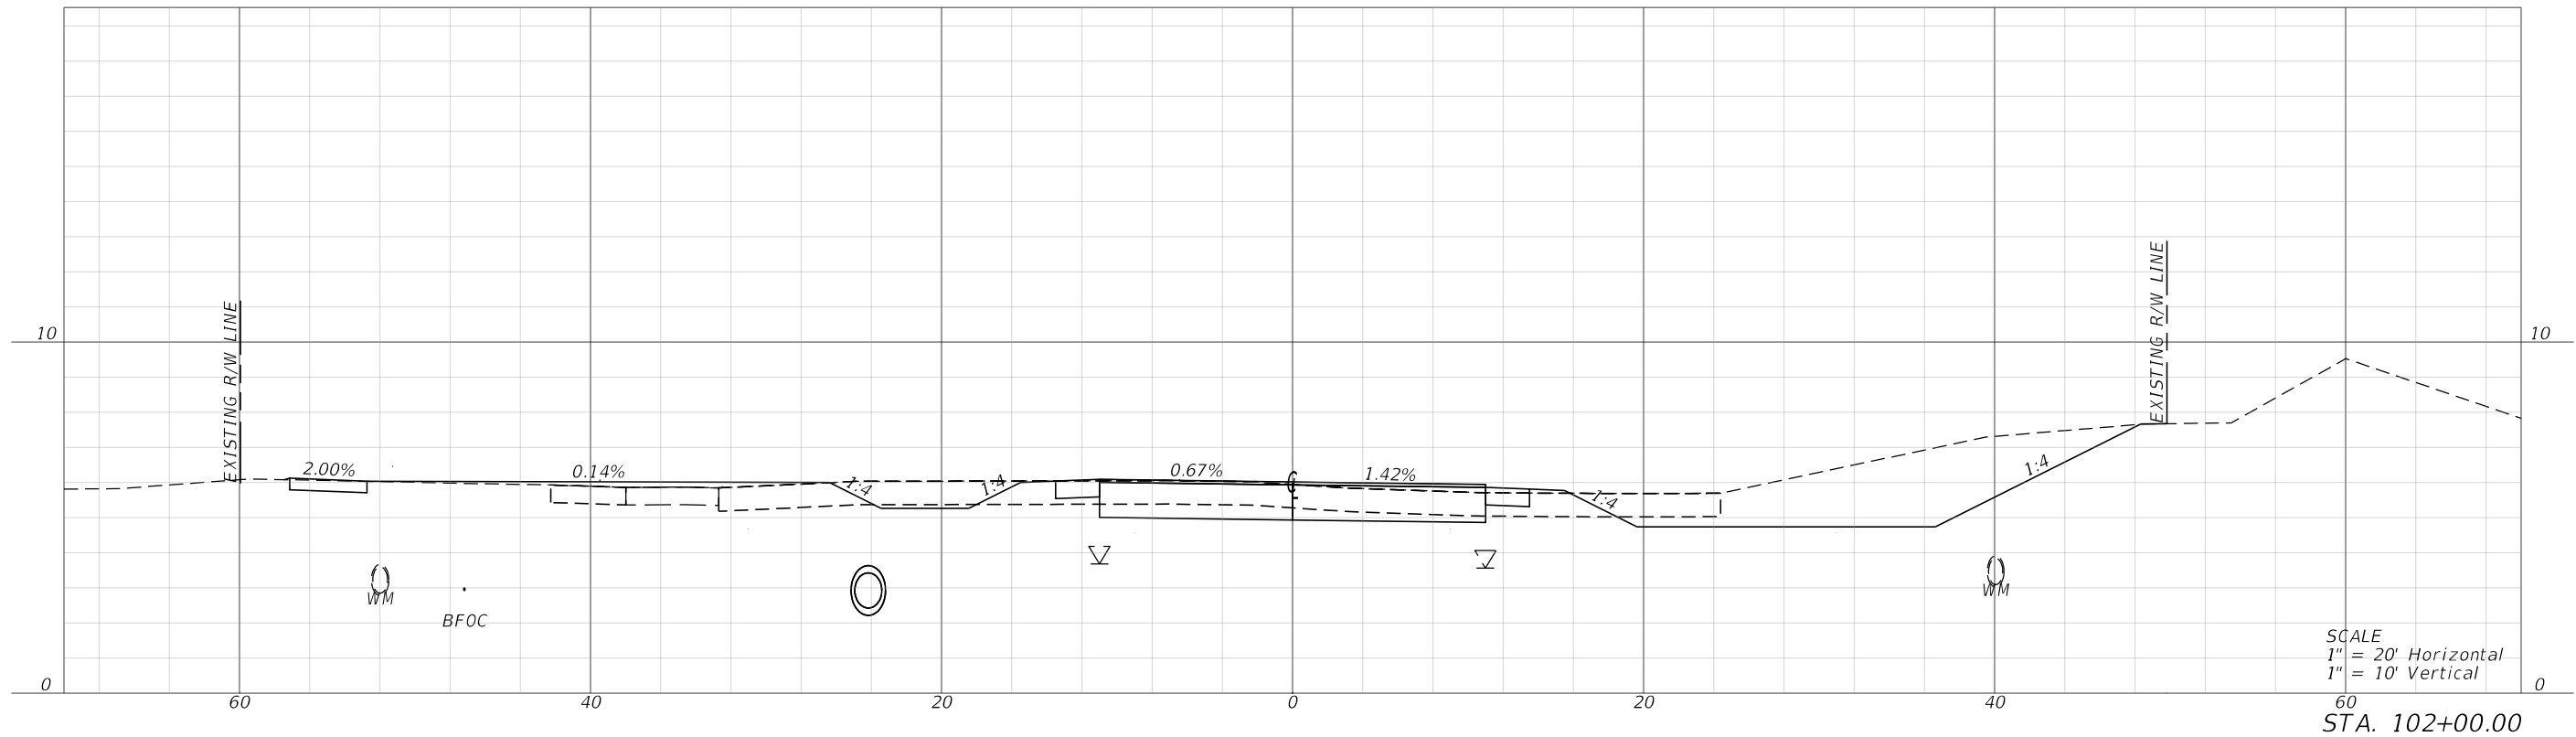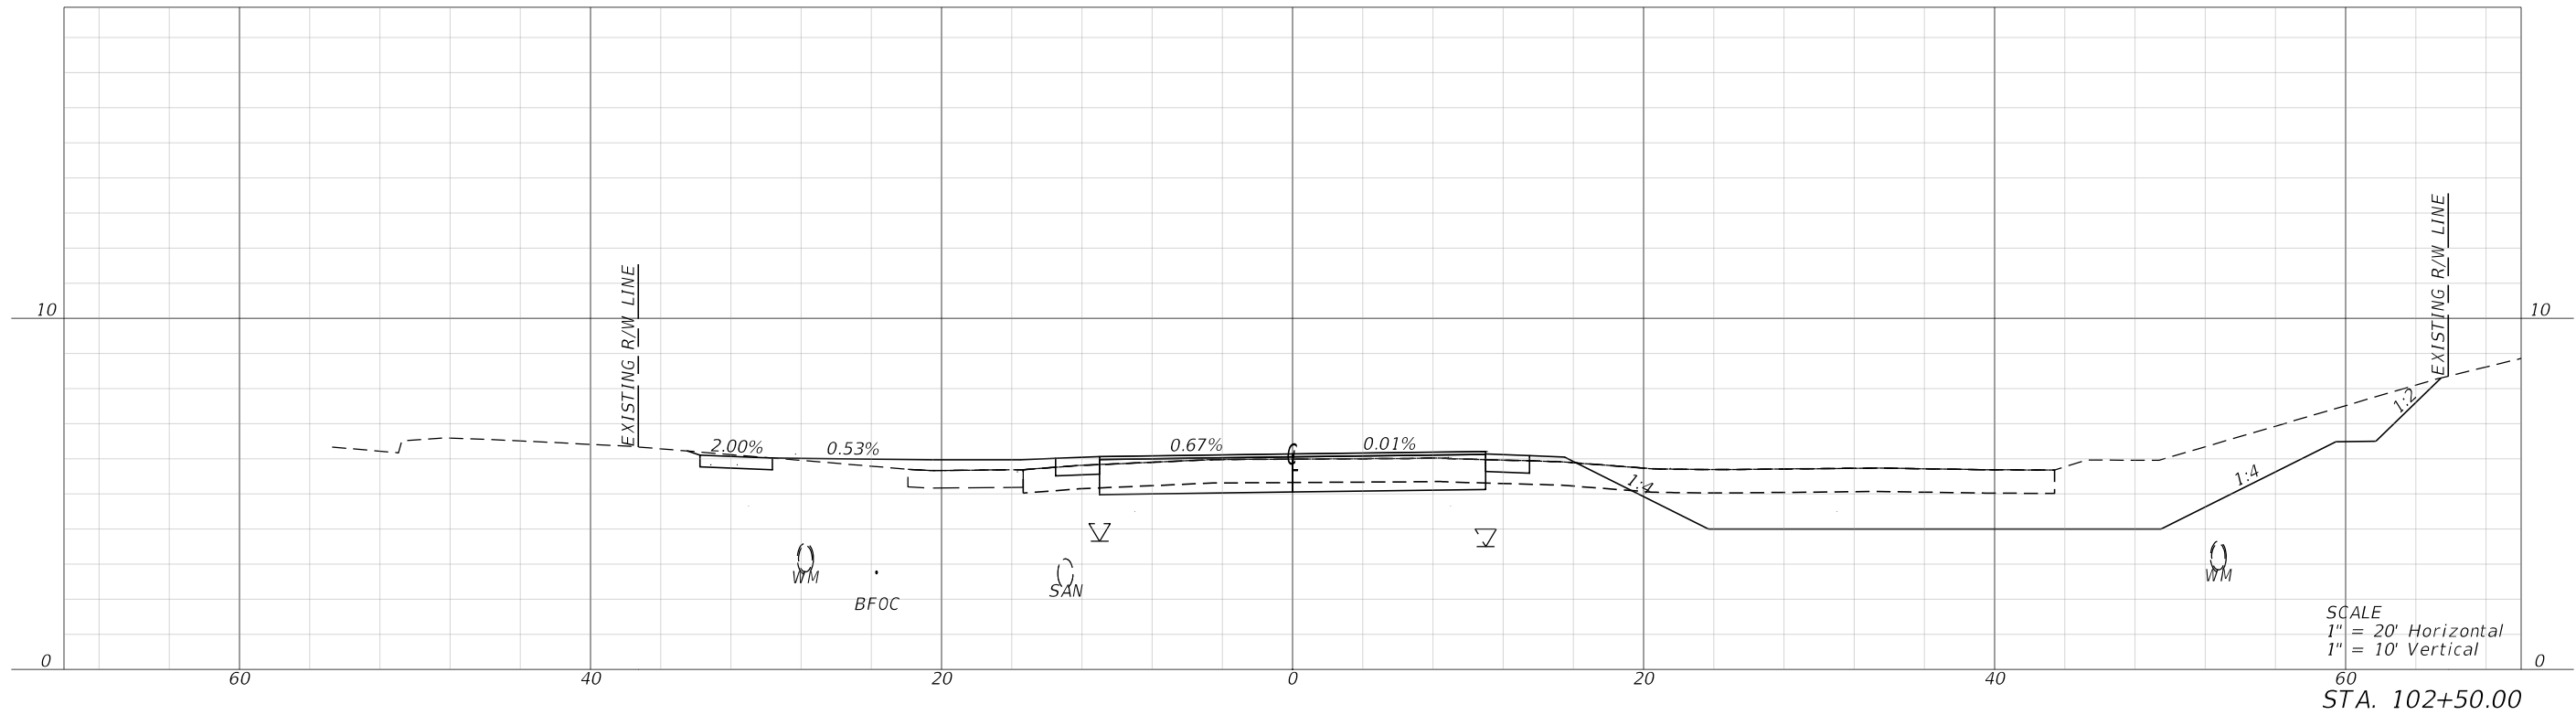

REVISIONS			
DATE	DESCRIPTION	DATE	DESCRIPTION

half
MARK T. LLEWELLYN, JR., P.E.
LICENSE NUMBER: 80712
HALFF ASSOCIATES, INC.
TALLAHASSEE, FLORIDA 32309

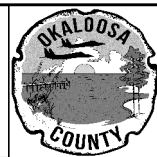



OKALOOSA COUNTY
PROJECT
SANTA ROSA BOULEVARD

CROSS SECTIONS

SHEET NO.
98

FAC NOTE


7/19/2024 7:08:36 PM ah3923
\\halff.adn\p2a\av0\420005\42280\003\0123456789\Roadway\RD\SRD03.dgn

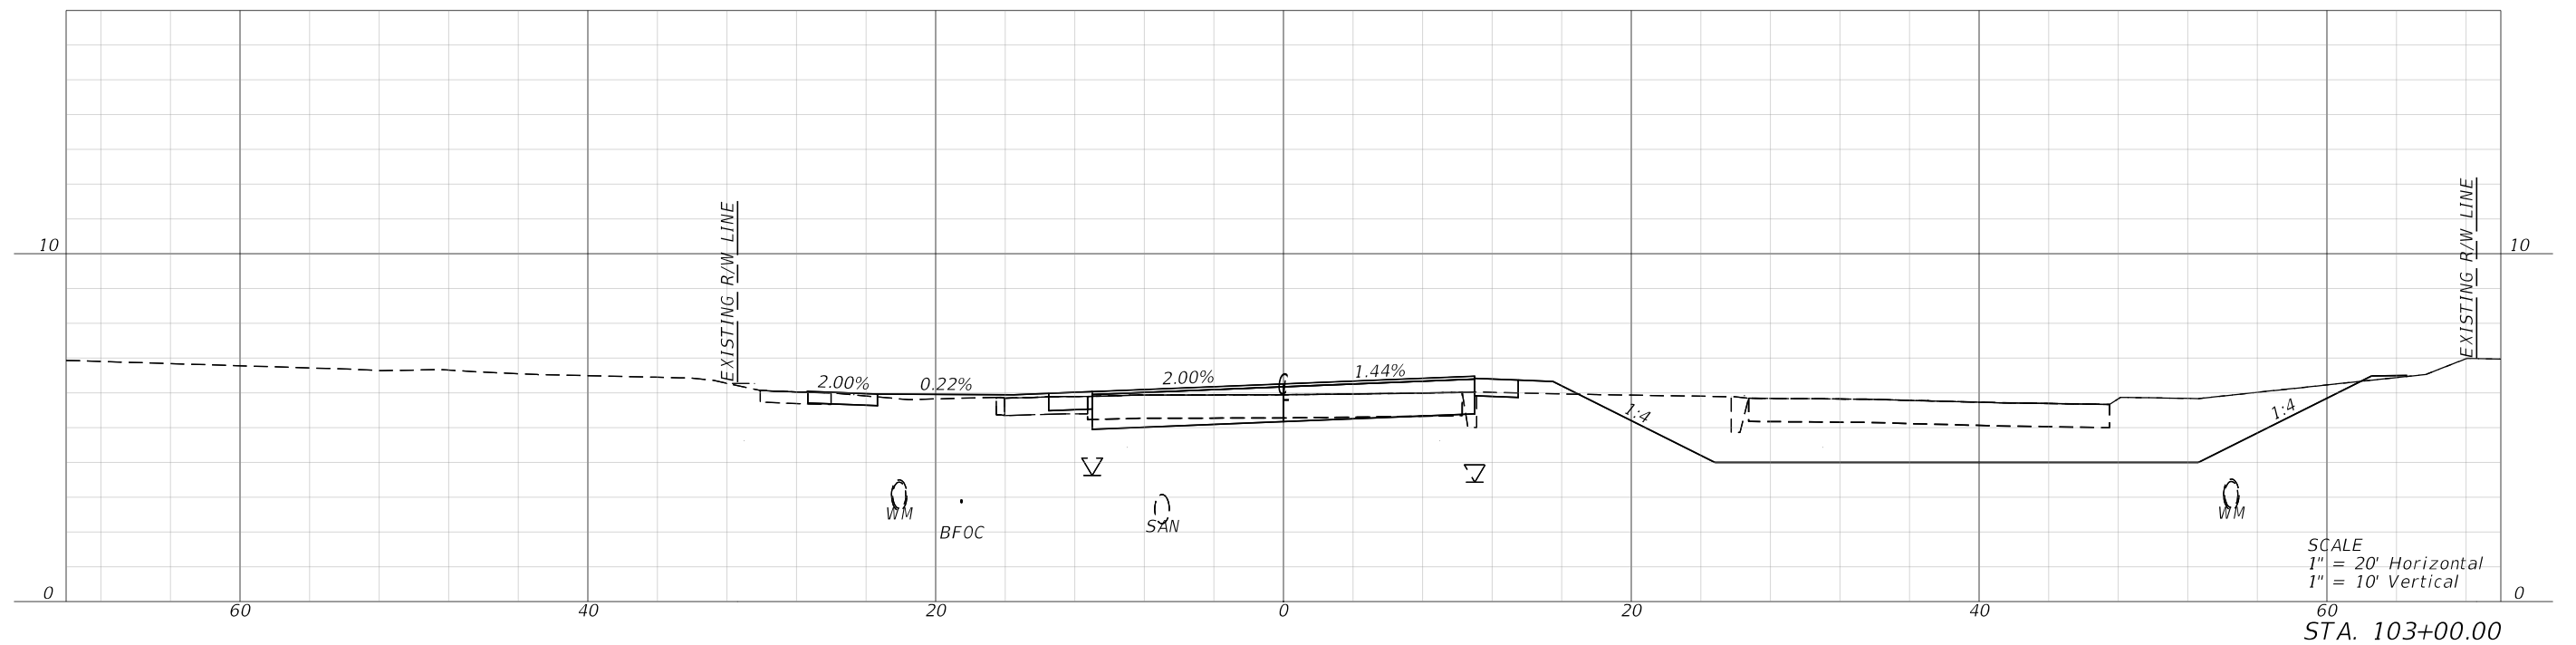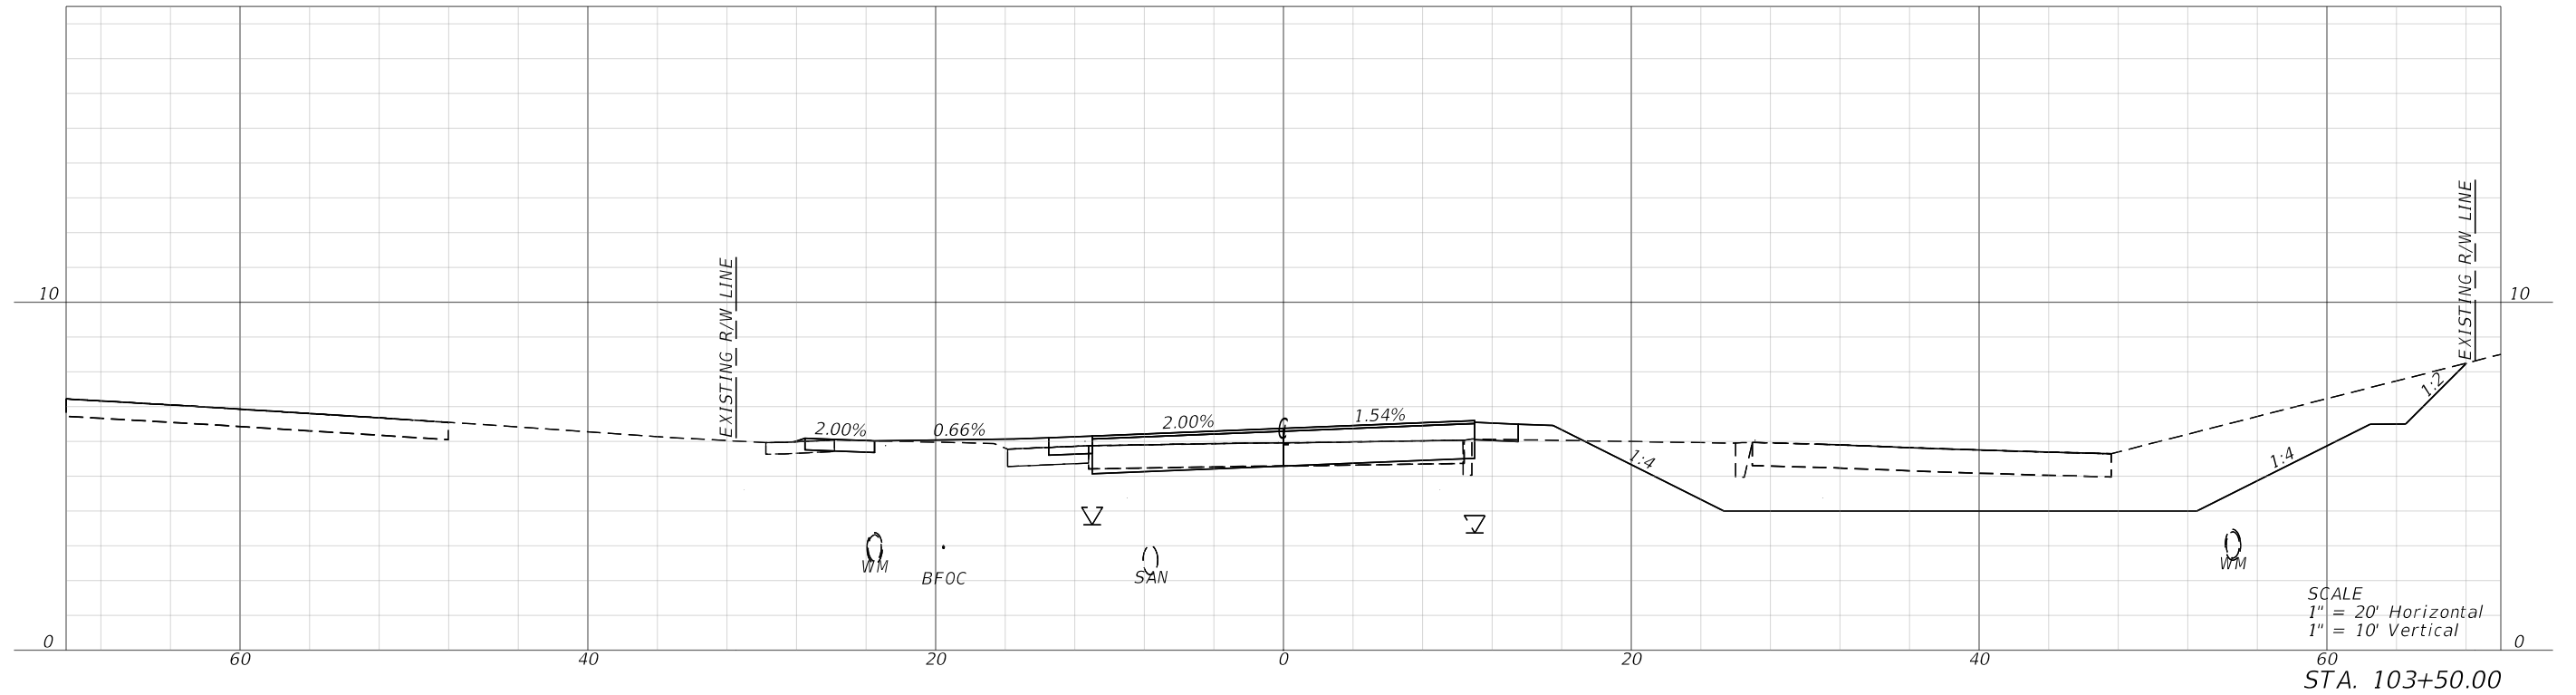

REVISIONS			
DATE	DESCRIPTION	DATE	DESCRIPTION



MARK T. LLEWELLYN, JR., P.E.
LICENSE NUMBER: 80712
HALFF ASSOCIATES, INC.
TALLAHASSEE, FLORIDA 32309

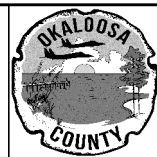



OKALOOSA COUNTY
PROJECT
SANTA ROSA BOULEVARD

CROSS SECTIONS
99

SHEET NO.
99


FAC NOTE

7/19/2024 7:08:38 PM ah3923
A:\420005\42280\003\0123456789\Roadway\RD\SRD03.dgn

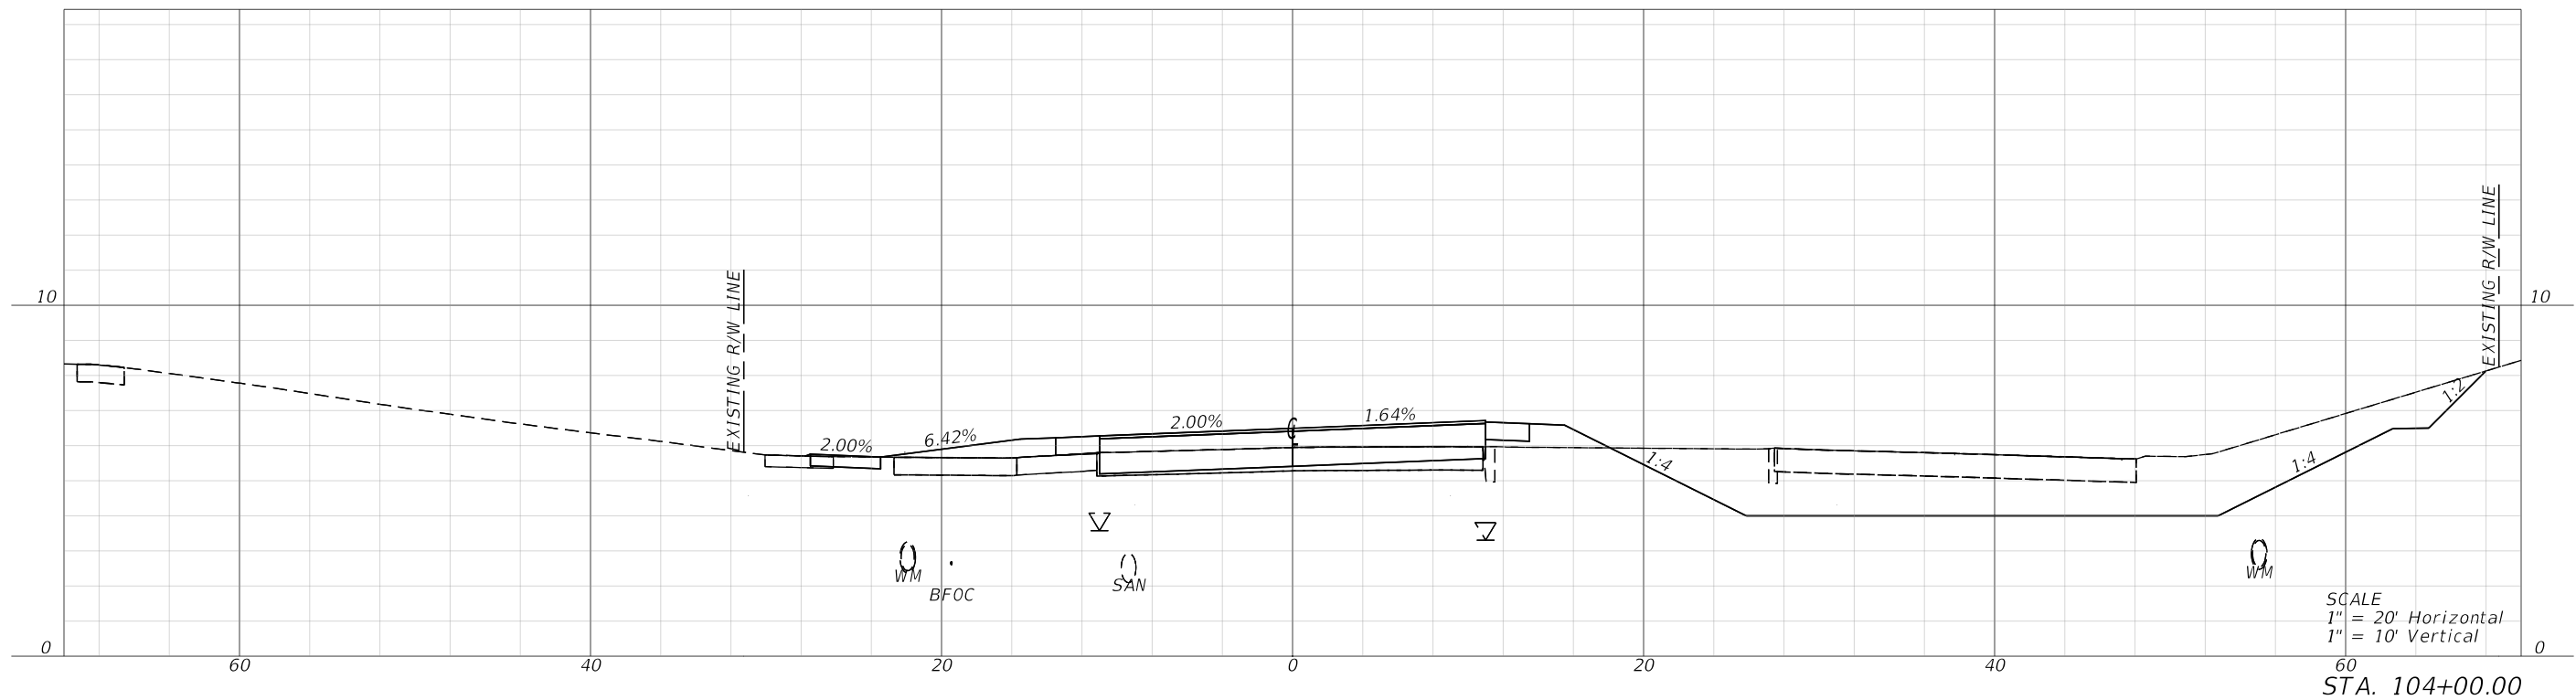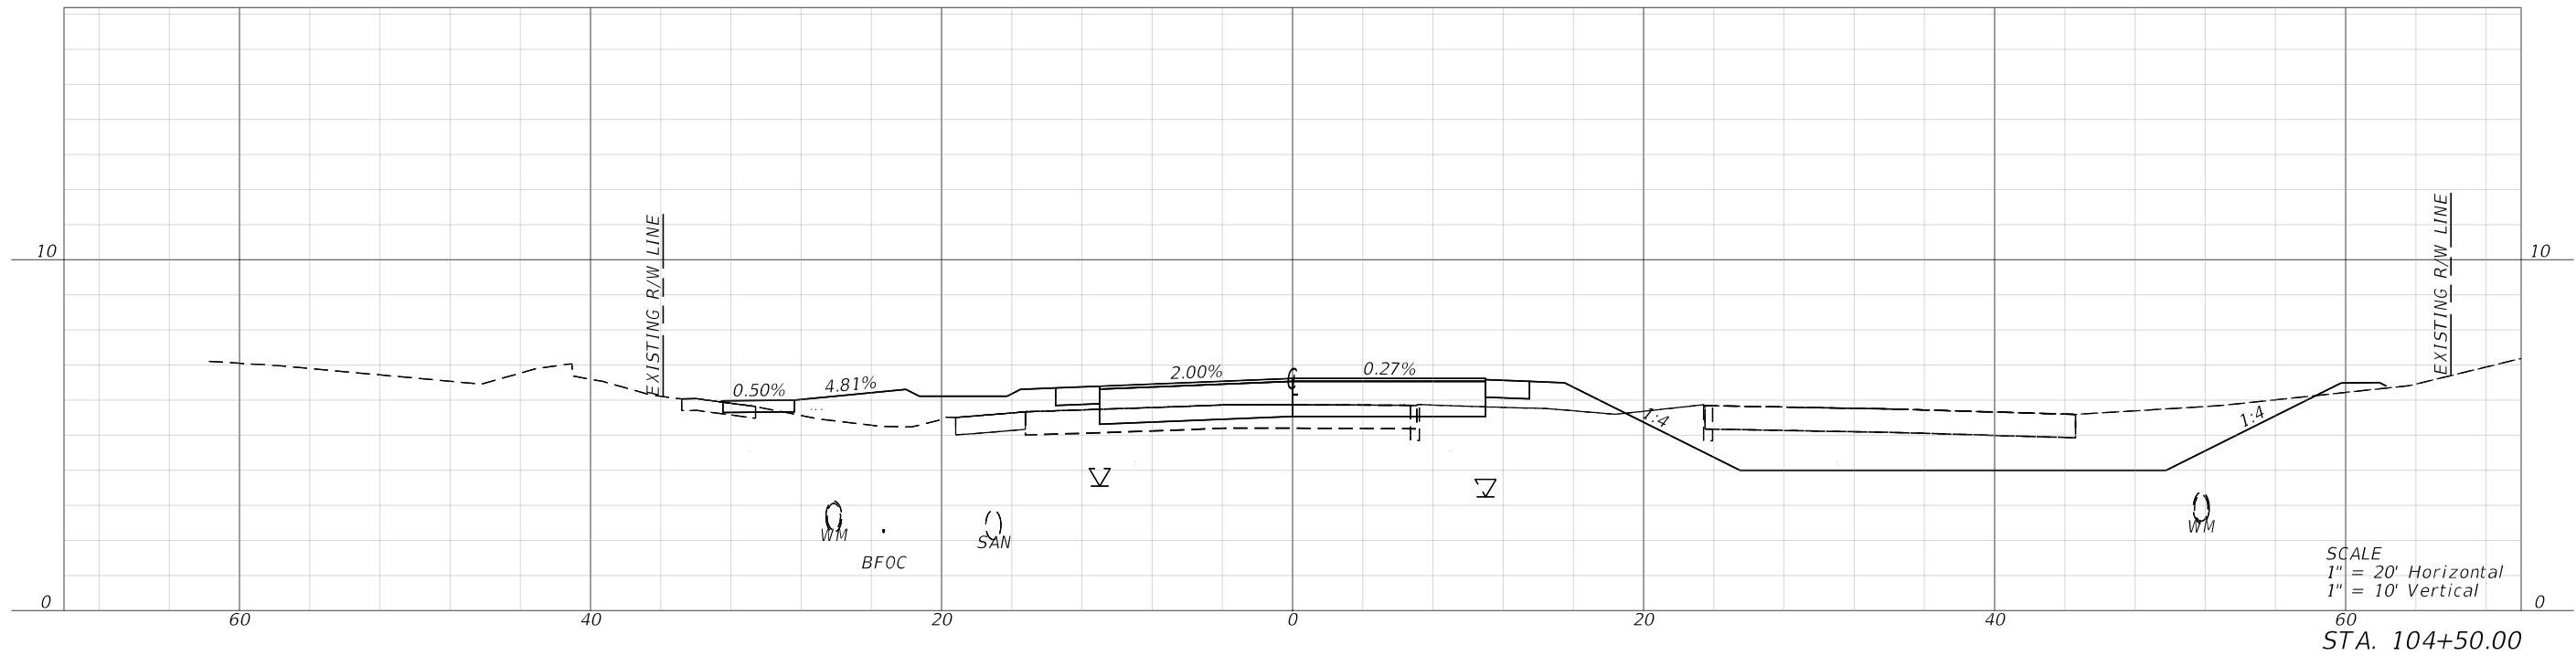

REVISIONS			
DATE	DESCRIPTION	DATE	DESCRIPTION

halff
MARK T. LLEWELLYN, JR., P.E.
LICENSE NUMBER: 80712
HALFF ASSOCIATES, INC.
TALLAHASSEE, FLORIDA 32309

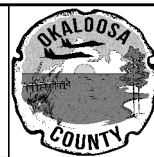



OKALOOSA COUNTY
PROJECT
SANTA ROSA BOULEVARD

CROSS SECTIONS

SHEET NO.
100


FAC NOTE

7/19/2024 7:29:08 PM ah5103
\\halff.adn\p2a\av0\420005\42280\003\0123456789\Roadway\RD\SRD03.dgn

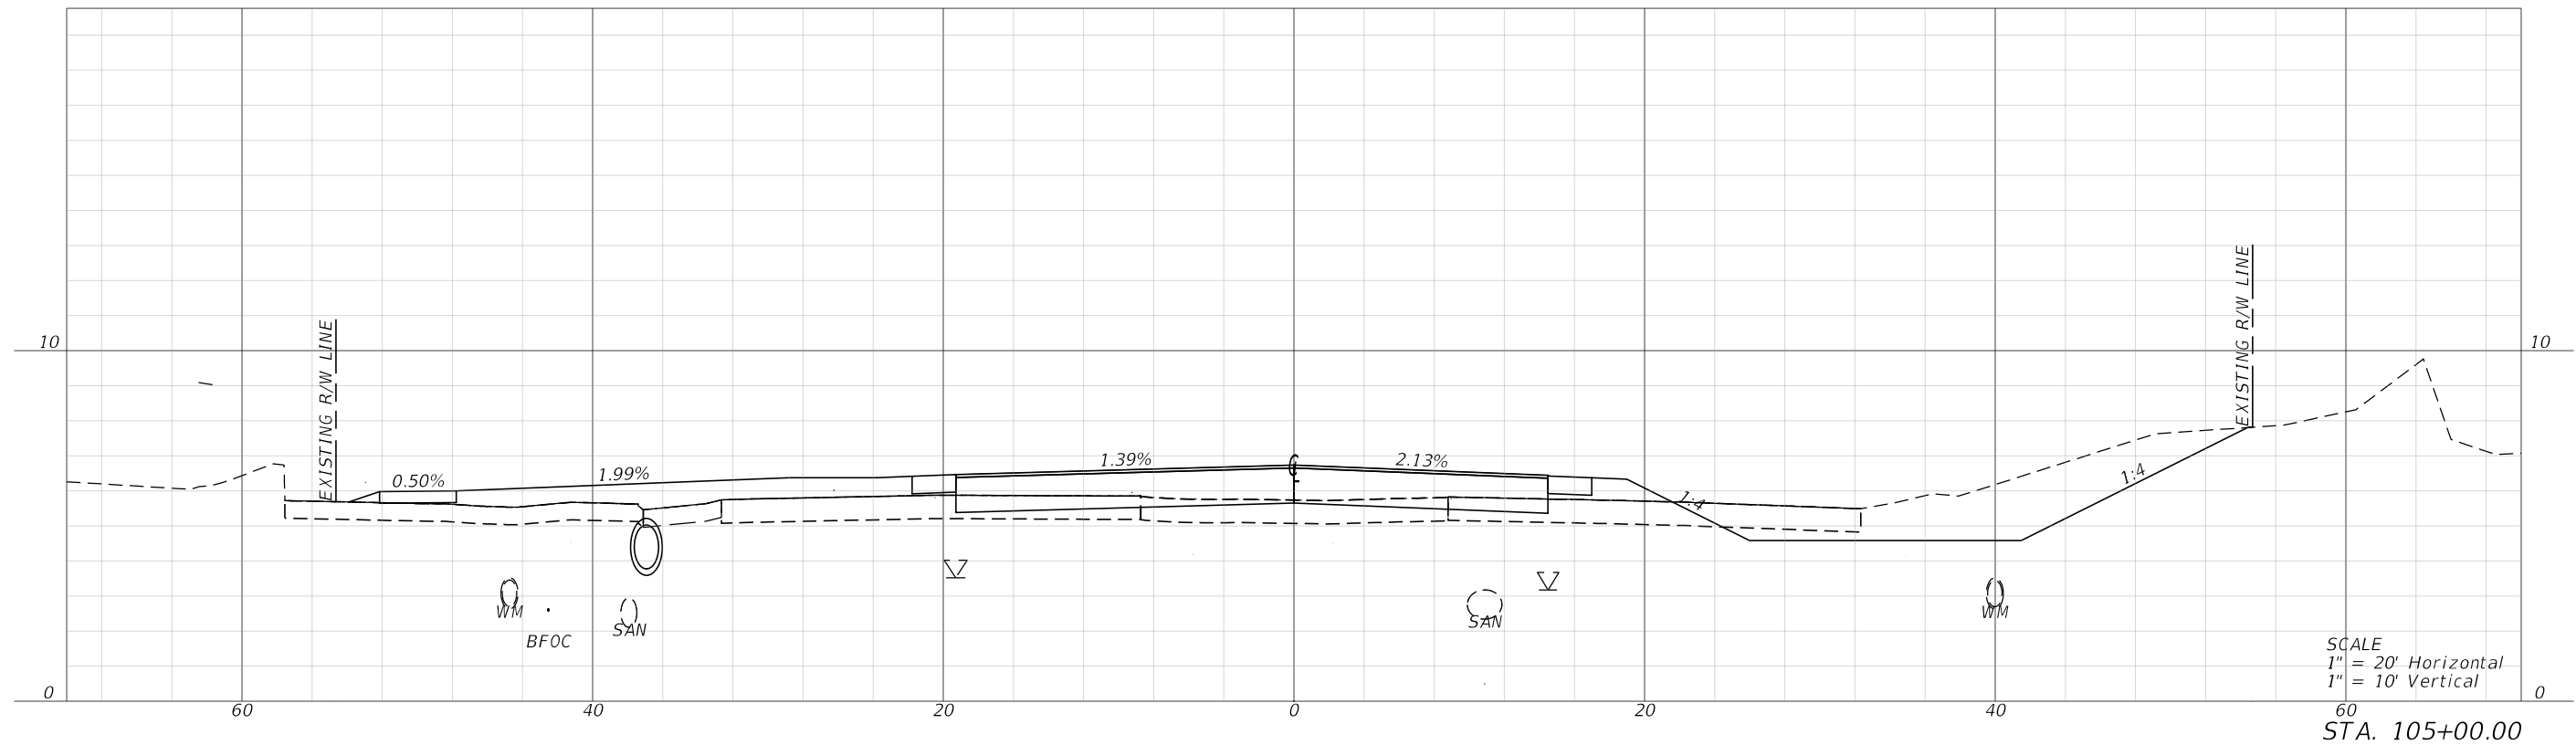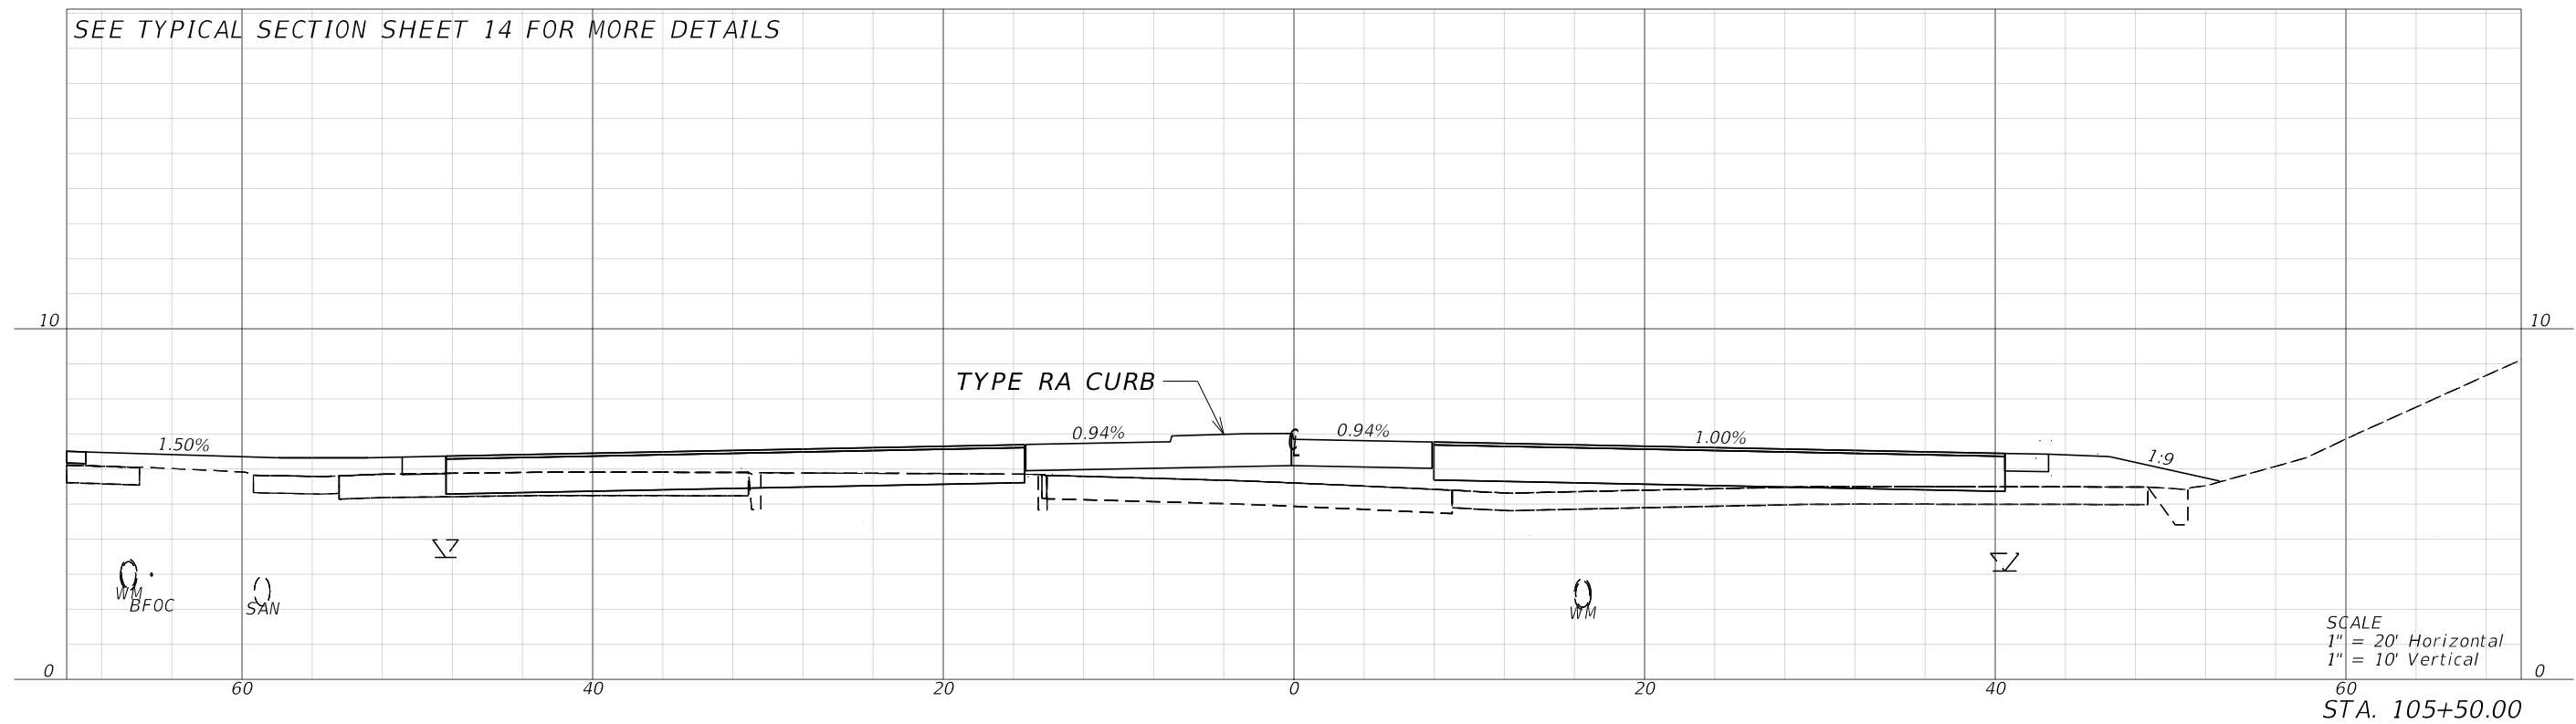

REVISIONS			
DATE	DESCRIPTION	DATE	DESCRIPTION

halff
MARK T. LLEWELLYN, JR., P.E.
LICENSE NUMBER: 80712
HALFF ASSOCIATES, INC.
TALLAHASSEE, FLORIDA 32309

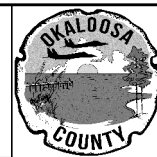



OKALOOSA COUNTY
PROJECT
SANTA ROSA BOULEVARD

CROSS SECTIONS
101

SHEET NO.
101


FAC NOTE

7/19/2024 8:25:21 PM ah3923
\\halff.adn\p2a\avo\420005\42280\003\0123456789\RD\SRD03.dgn

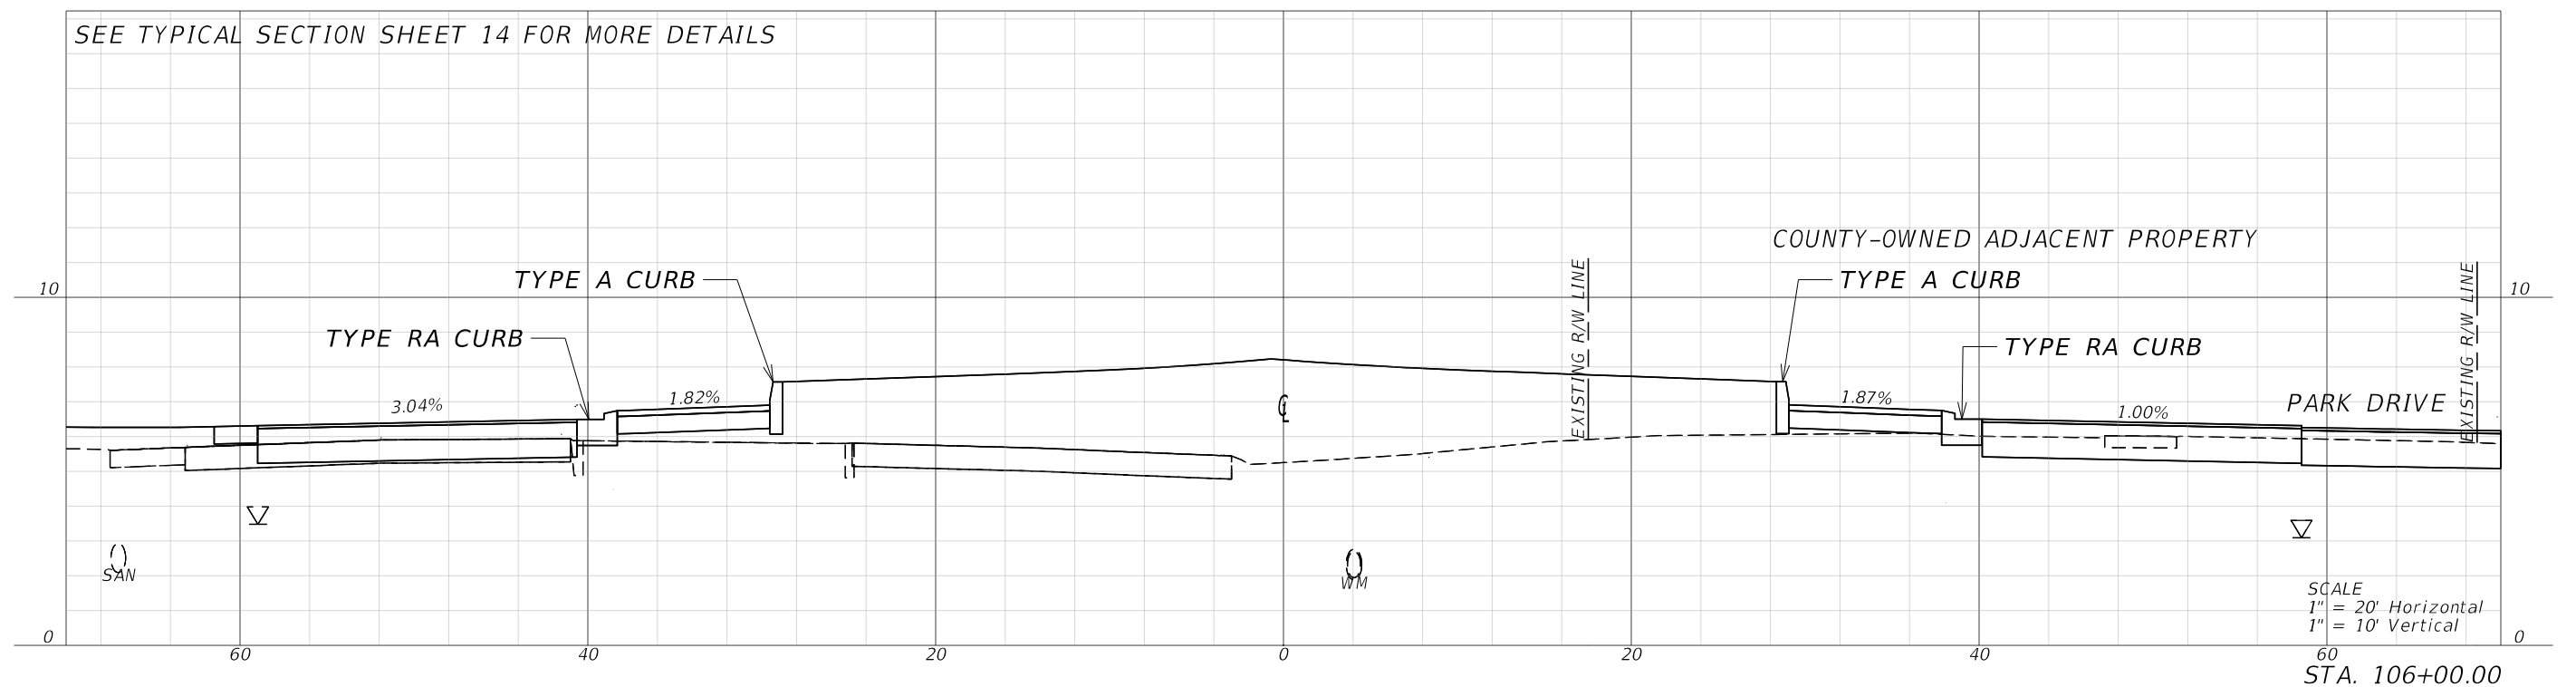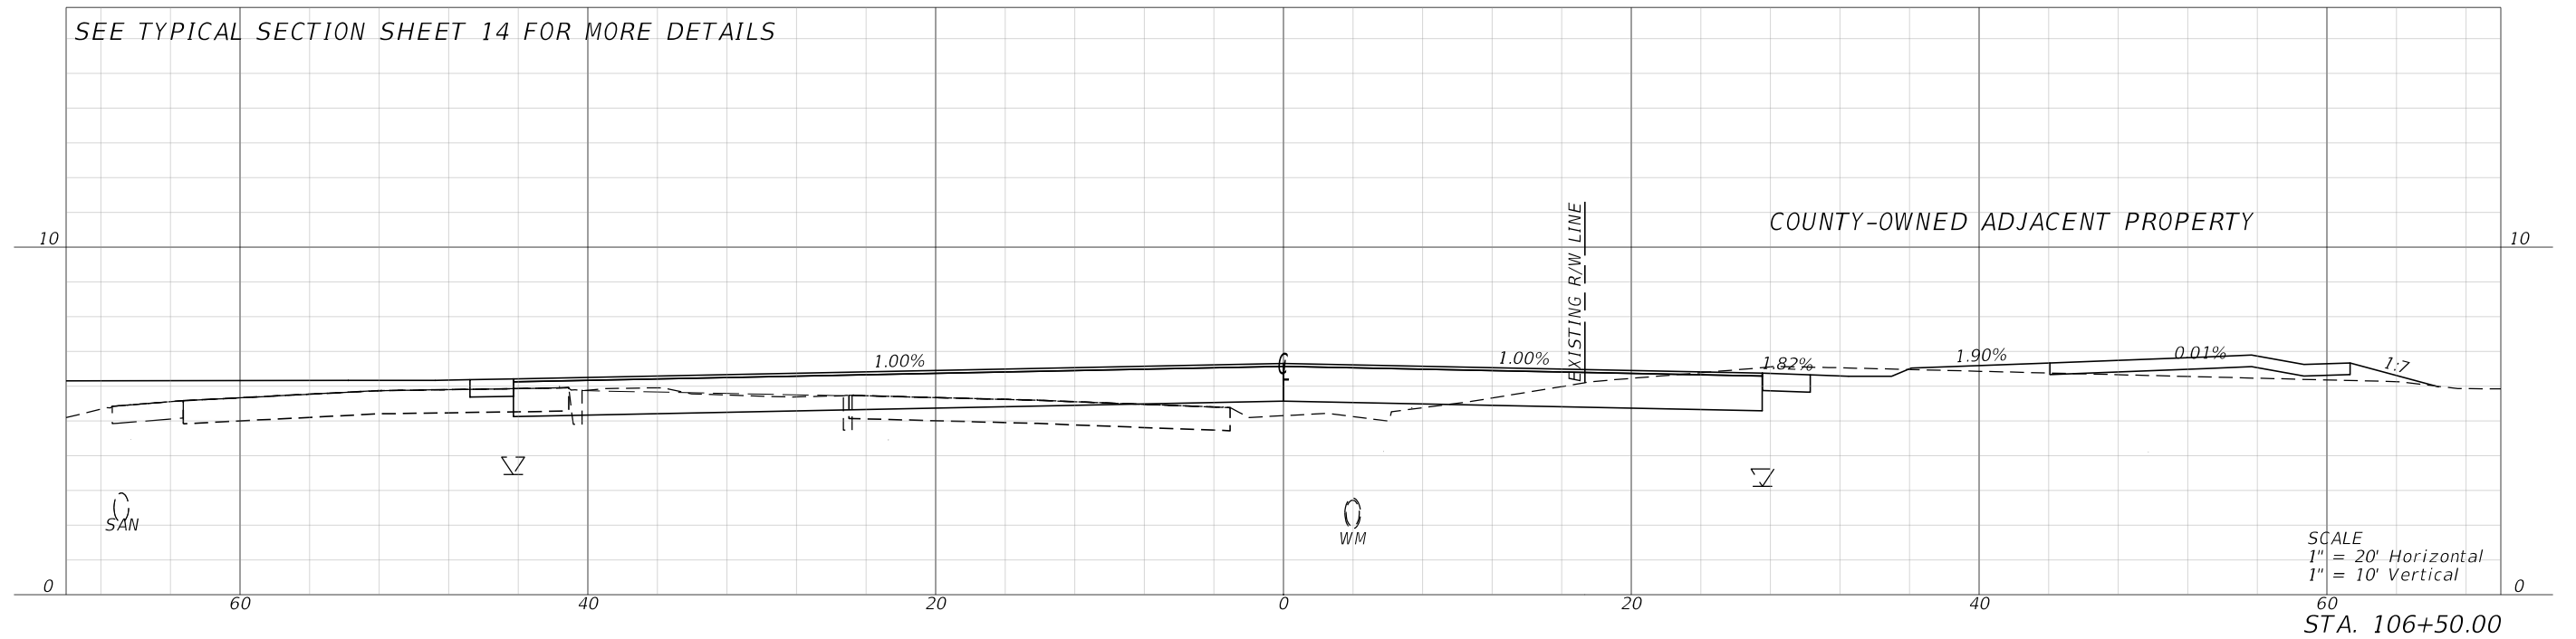

REVISIONS			
DATE	DESCRIPTION	DATE	DESCRIPTION

halff
MARK T. LLEWELLYN, JR., P.E.
LICENSE NUMBER: 80712
HALFF ASSOCIATES, INC.
TALLAHASSEE, FLORIDA 32309

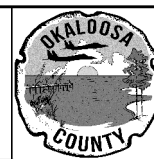



OKALOOSA COUNTY
PROJECT
SANTA ROSA BOULEVARD

CROSS SECTIONS

SHEET
NO.
102

FAC NOTE



7/19/2024 7:08:48 PM ah3923
\\halff.adn\p2a\av0\420005\42280\003\0123456789\Roadway\RD\SRD03.dgn

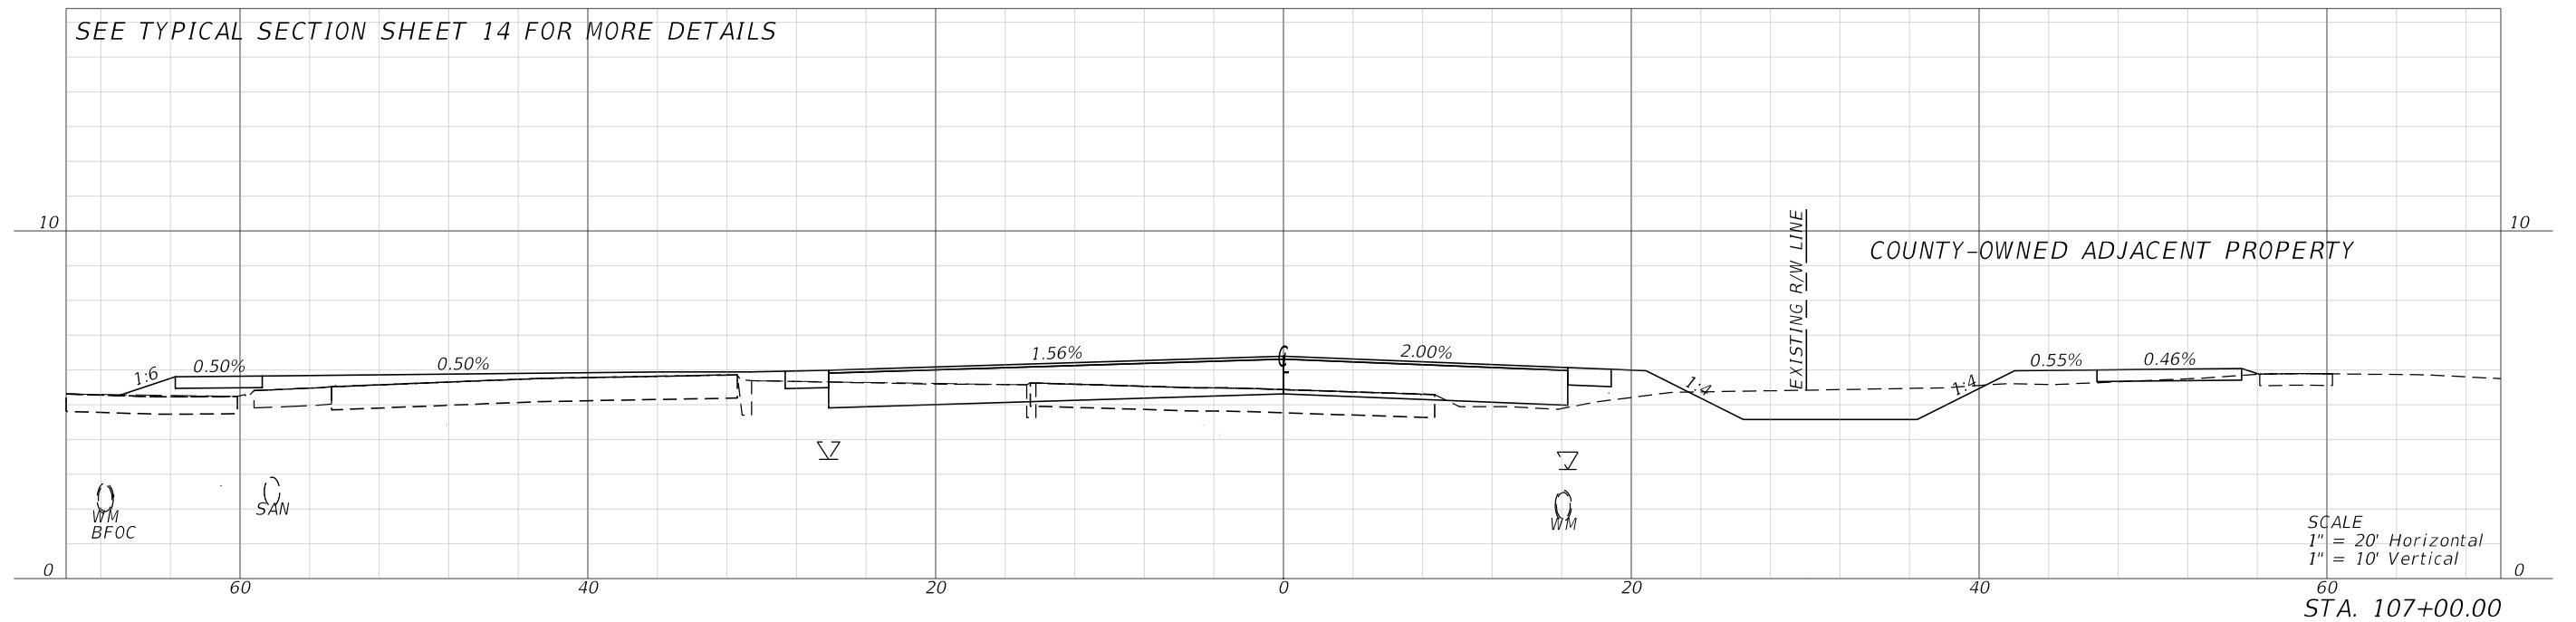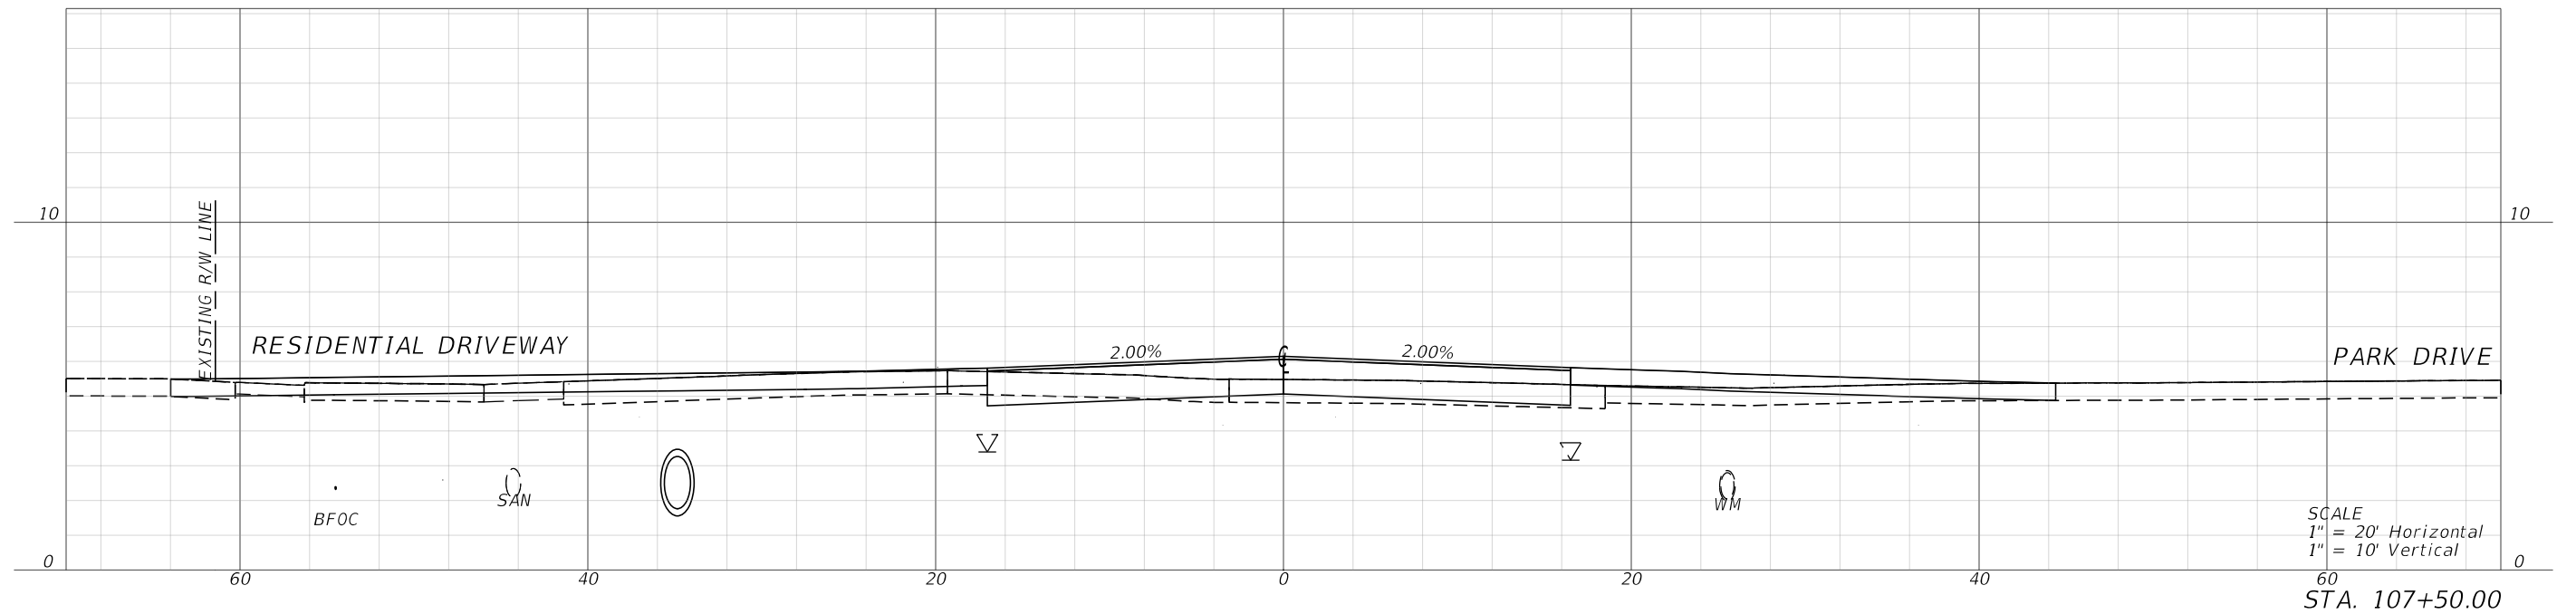

REVISIONS				 MARK T. LLEWELLYN, JR., P.E. LICENSE NUMBER: 80712 HALFF ASSOCIATES, INC. TALLAHASSEE, FLORIDA 32309		OKALOOSA COUNTY		CROSS SECTIONS	SHEET NO.		
DATE	DESCRIPTION		DATE			DESCRIPTION			PROJECT		103
									SANTA ROSA BOULEVARD		


FAC NOTE

7/19/2024 7:08:51 PM ah3923
\\halff.adn\2A\A\0420005\42280\003\0123456789\Roadway\RD\SRD03.dgn

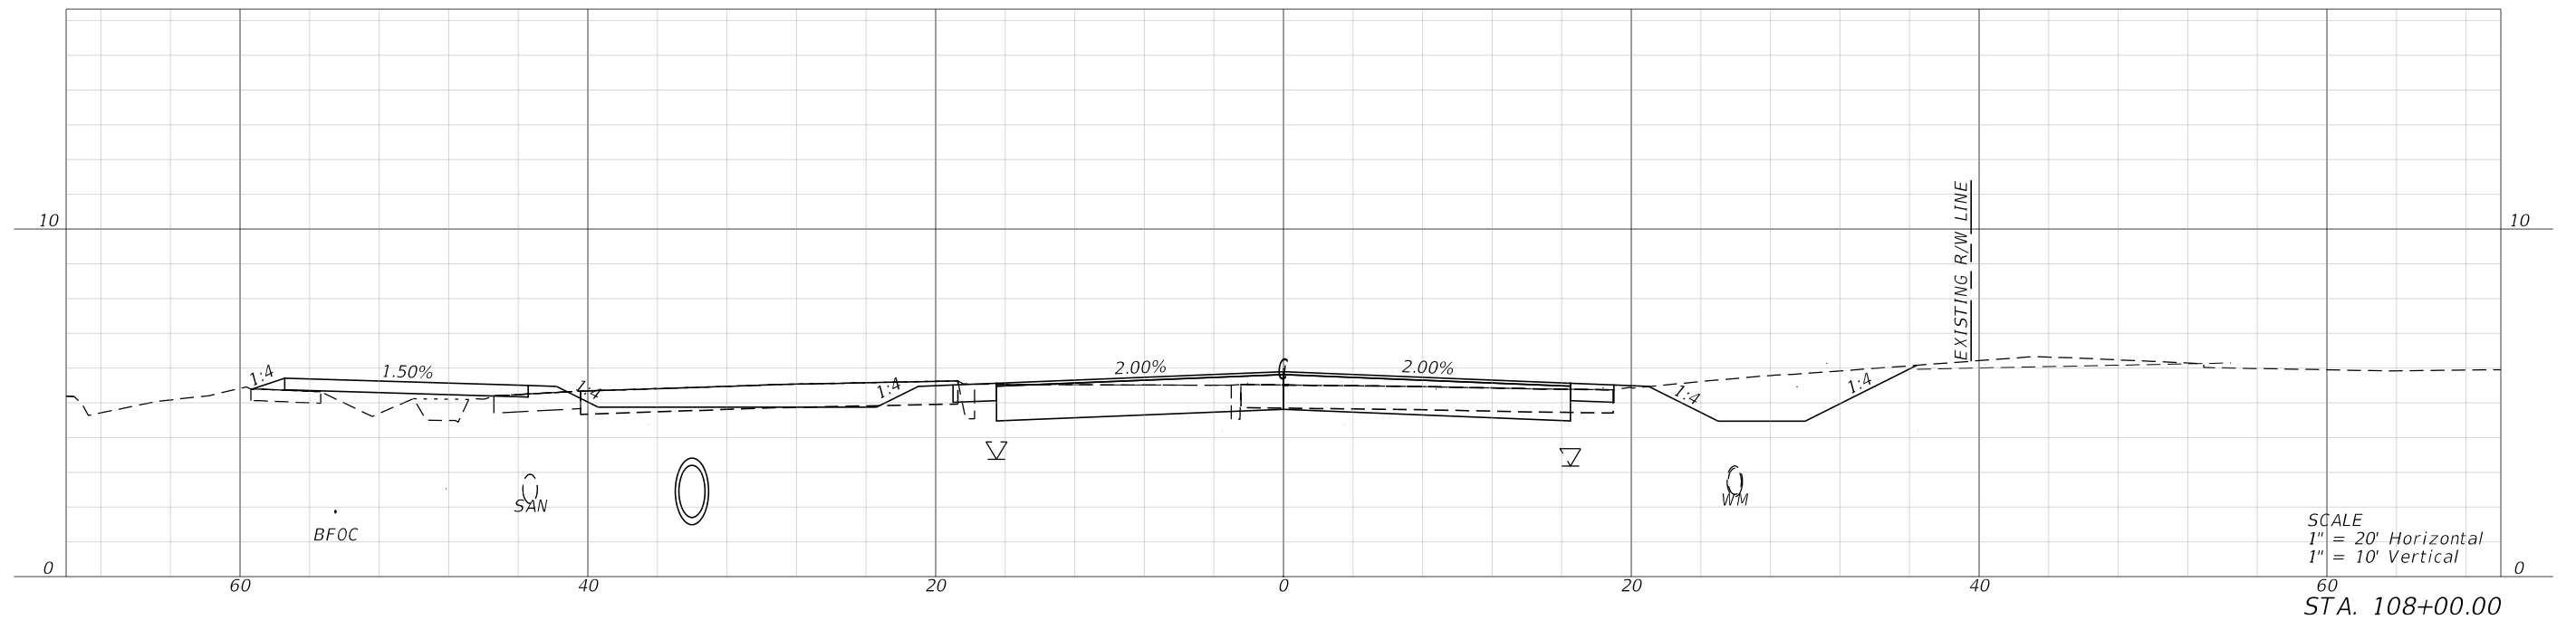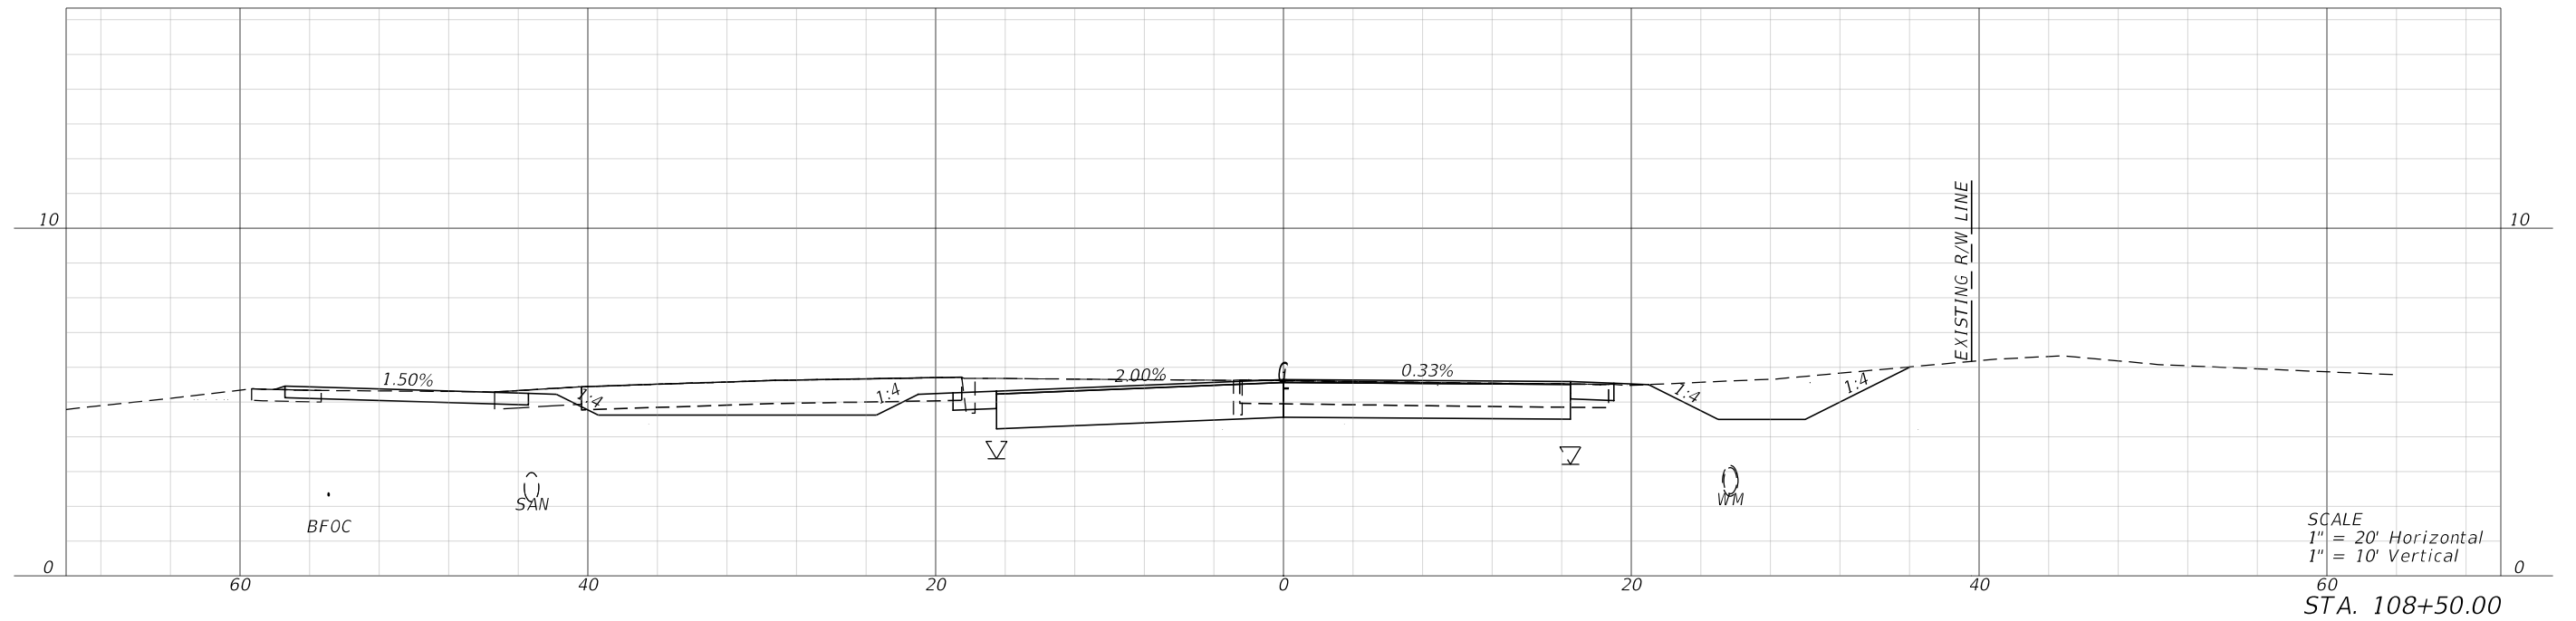

REVISIONS			
DATE	DESCRIPTION	DATE	DESCRIPTION

halff
MARK T. LLEWELLYN, JR., P.E.
LICENSE NUMBER: 80712
HALFF ASSOCIATES, INC.
TALLAHASSEE, FLORIDA 32309

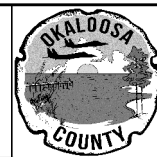



OKALOOSA COUNTY
PROJECT
SANTA ROSA BOULEVARD

CROSS SECTIONS

SHEET
NO.
104


FAC NOTE

7/19/2024 7:08:54 PM ah3923
\\halff.adn\2A\A\0420005\42280\003\0123456789\Roadway\RD\SRD03.dgn

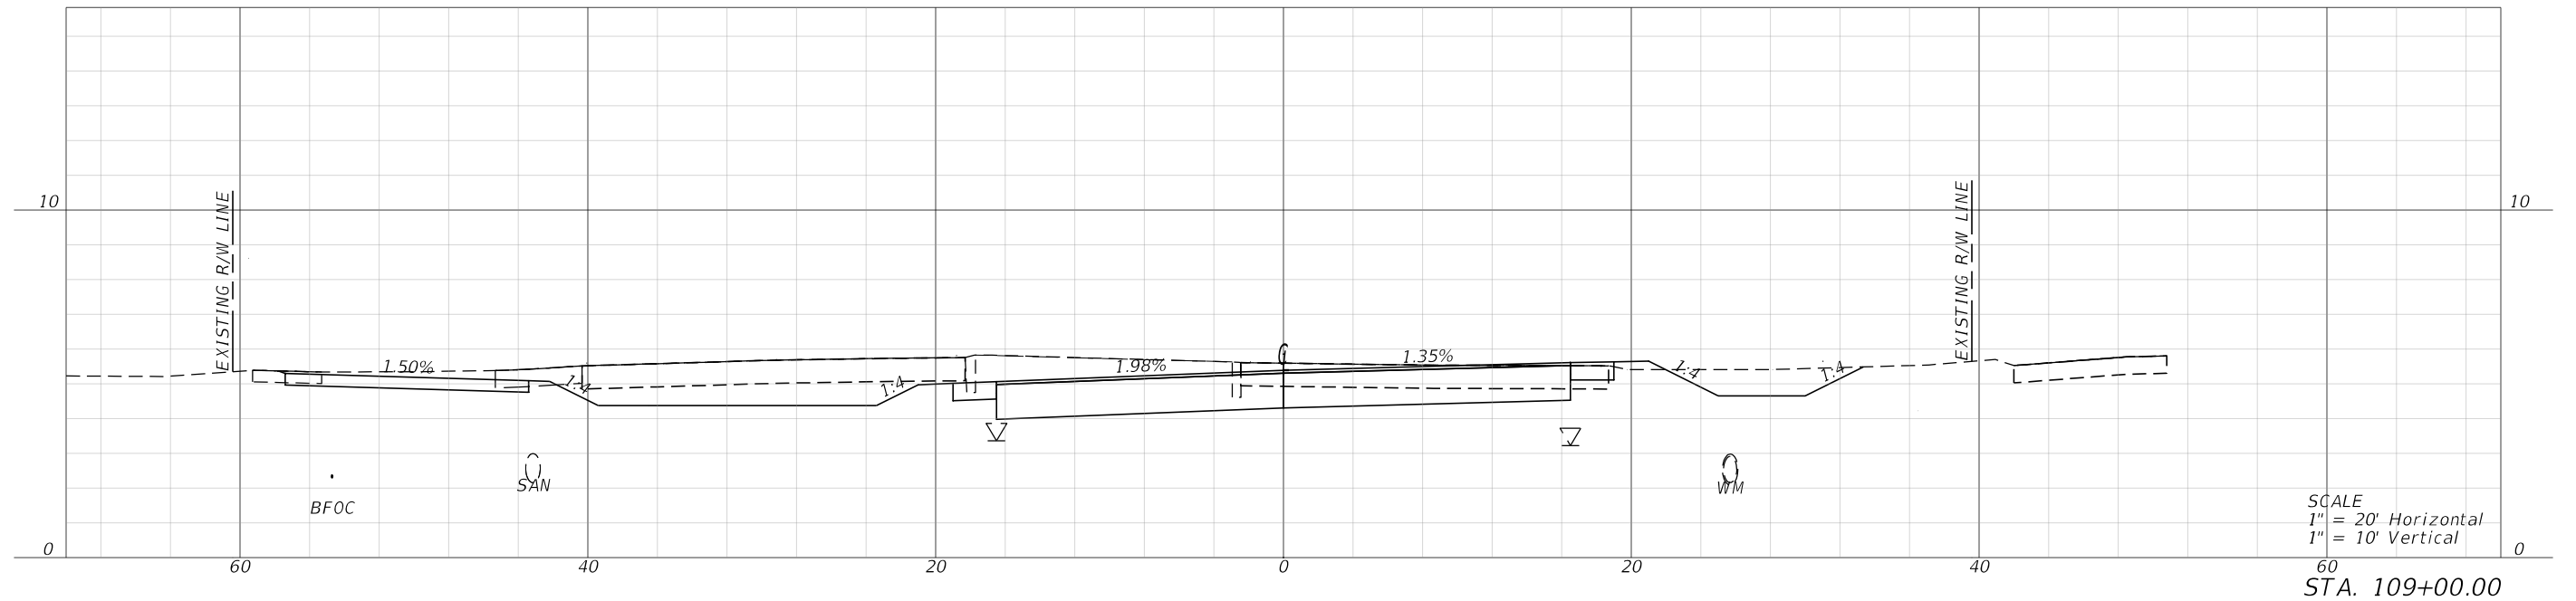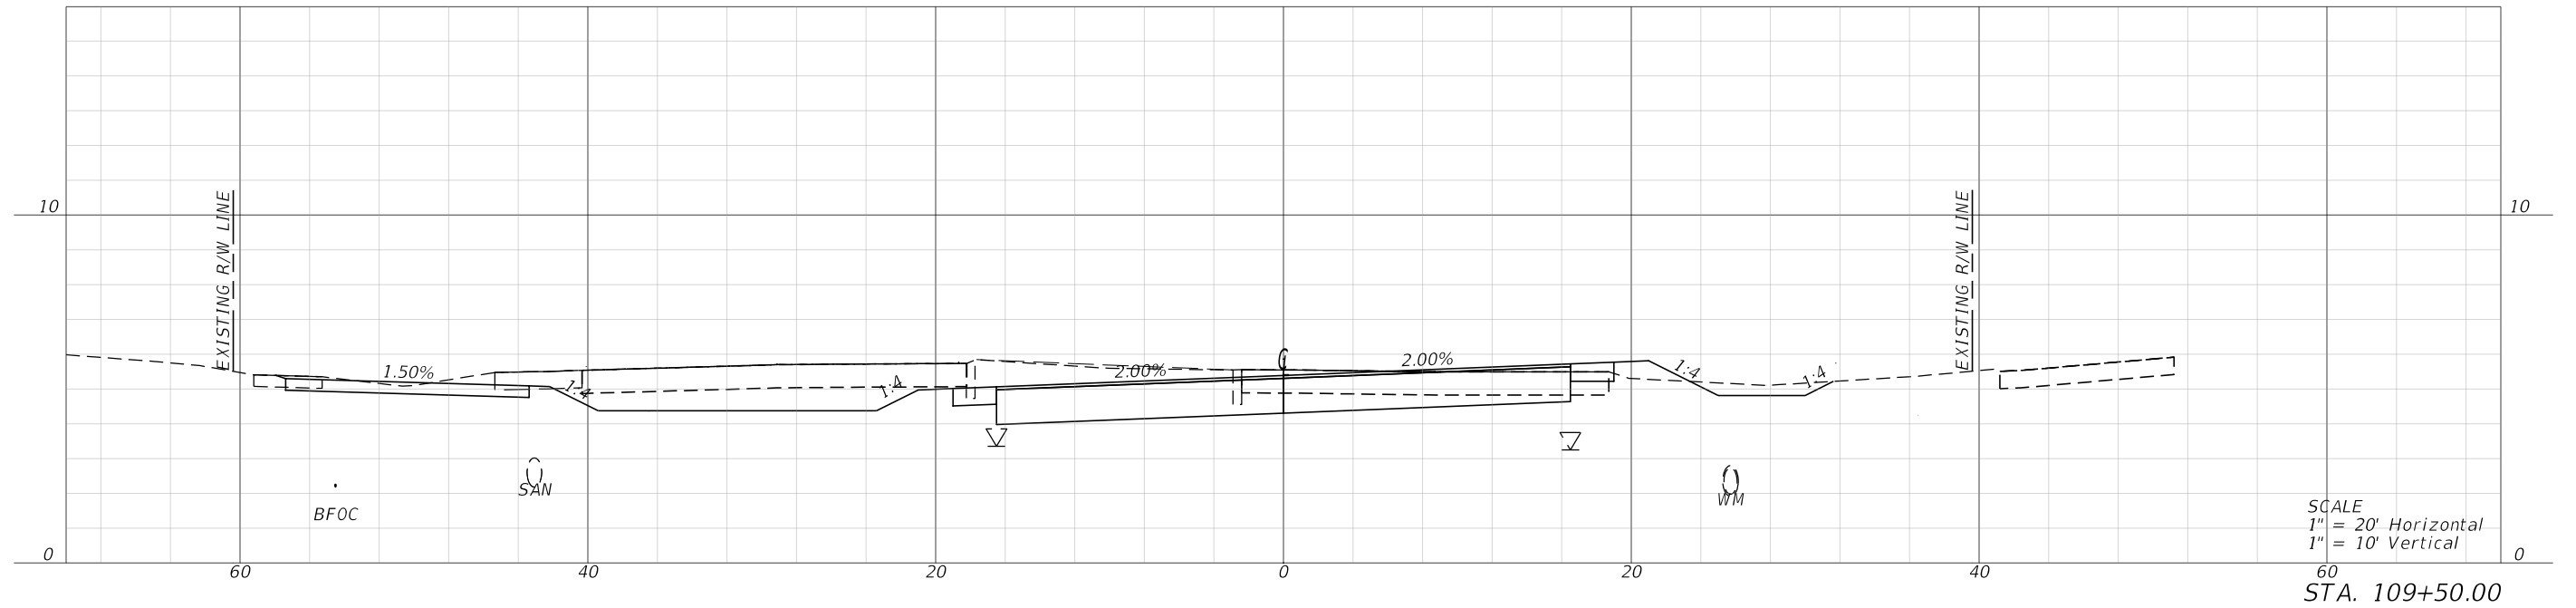

REVISIONS			
DATE	DESCRIPTION	DATE	DESCRIPTION

halff
MARK T. LLEWELLYN, JR., P.E.
LICENSE NUMBER: 80712
HALFF ASSOCIATES, INC.
TALLAHASSEE, FLORIDA 32309

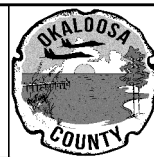



OKALOOSA COUNTY
PROJECT
SANTA ROSA BOULEVARD

CROSS SECTIONS
105

SHEET NO.
105


FAC NOTE

7/19/2024 7:08:57 PM ah3923
\\halff.adn\p2a\av0\420005\42280\003\0123456789\Roadway\RD\SRD03.dgn

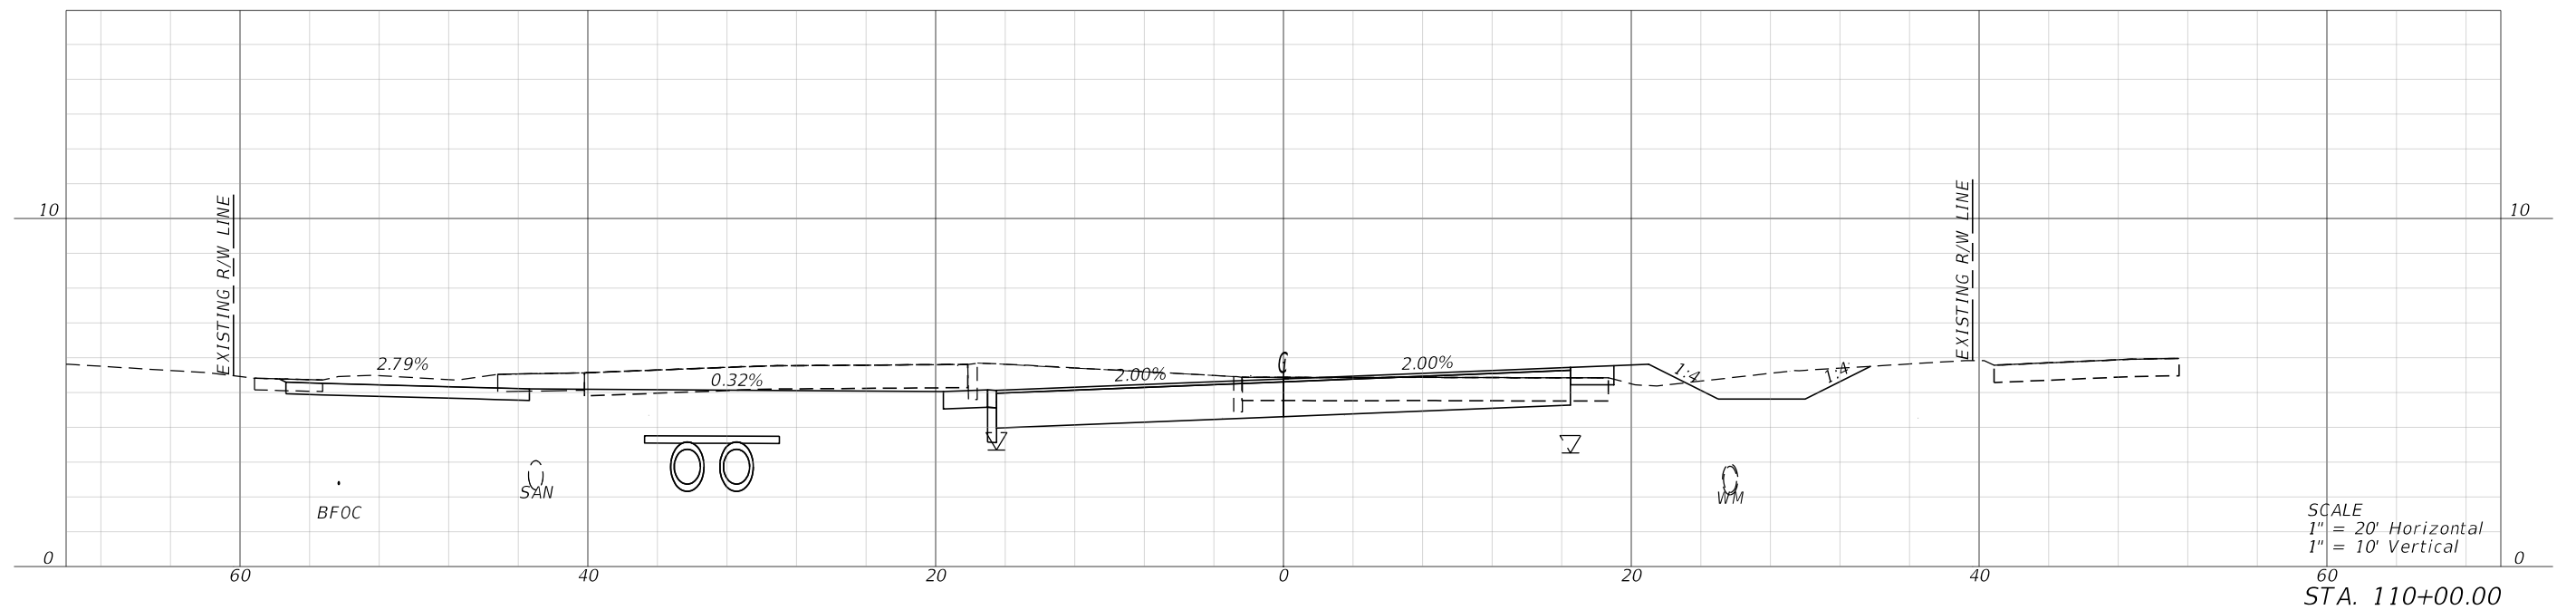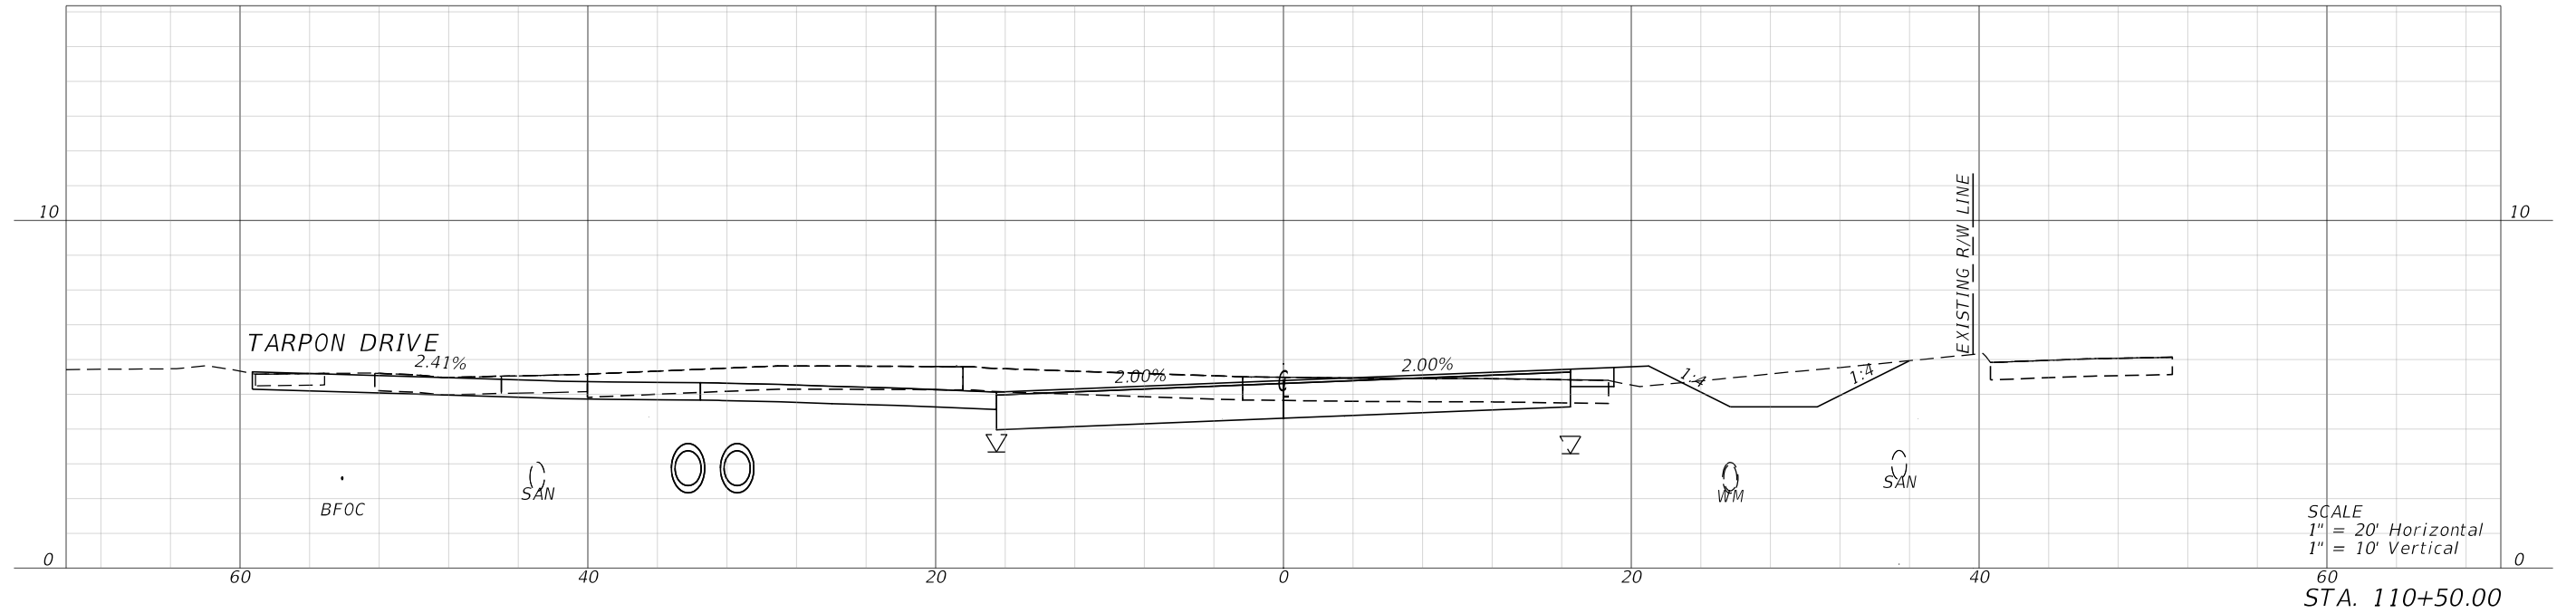

REVISIONS			
DATE	DESCRIPTION	DATE	DESCRIPTION

halff
MARK T. LLEWELLYN, JR., P.E.
LICENSE NUMBER: 80712
HALFF ASSOCIATES, INC.
TALLAHASSEE, FLORIDA 32309

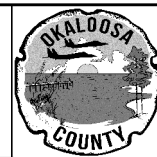



OKALOOSA COUNTY
PROJECT
SANTA ROSA BOULEVARD

CROSS SECTIONS
106

SHEET NO.
106


FAC NOTE

7/19/2024 7:09:00 PM ah3923
\\halff.adn\p2a\av0\420005\42280\003\0123456789\RD\SRD03.dgn

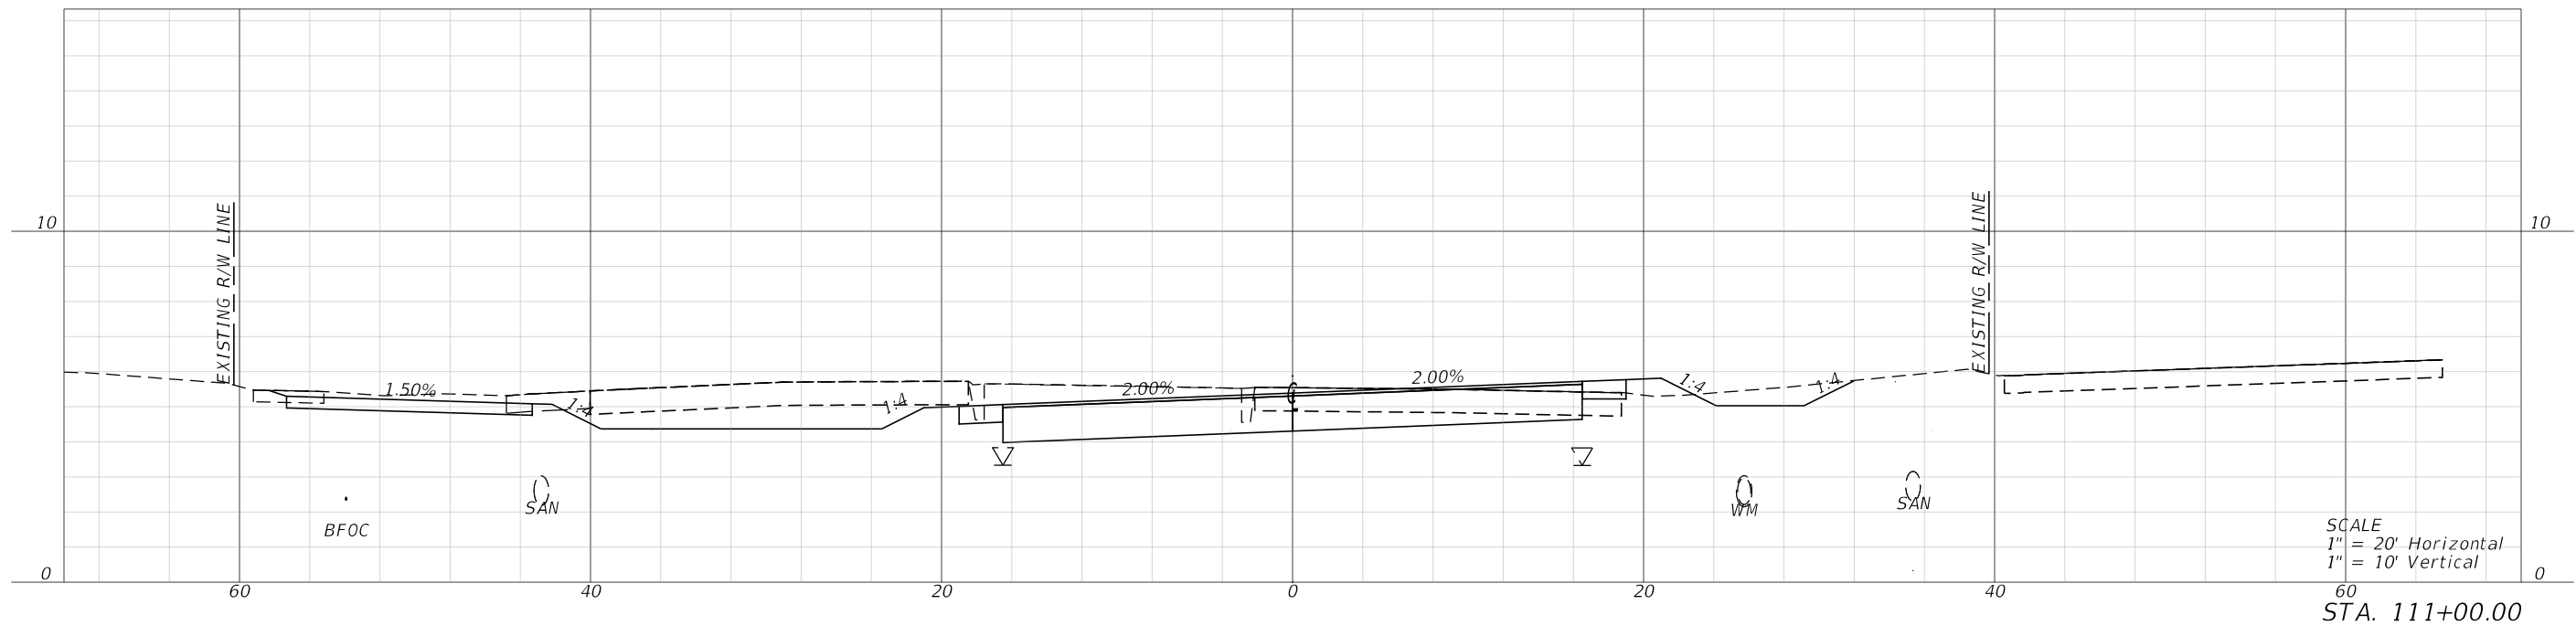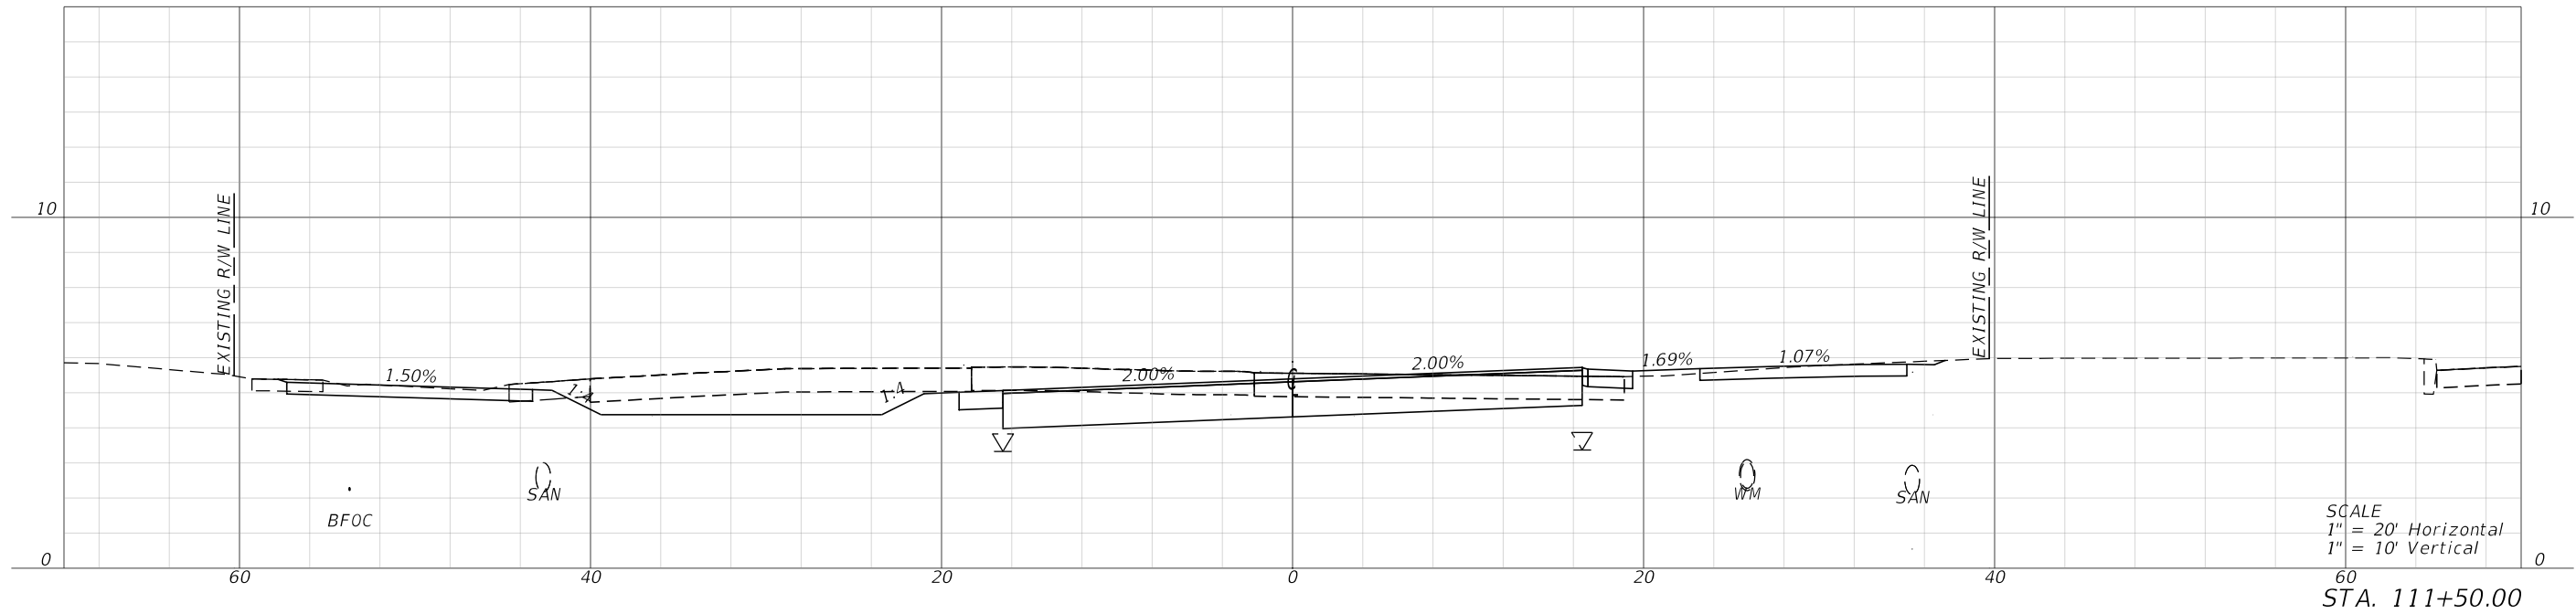

REVISIONS			
DATE	DESCRIPTION	DATE	DESCRIPTION

halff
MARK T. LLEWELLYN, JR., P.E.
LICENSE NUMBER: 80712
HALFF ASSOCIATES, INC.
TALLAHASSEE, FLORIDA 32309


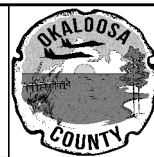


OKALOOSA COUNTY
PROJECT
SANTA ROSA BOULEVARD

CROSS SECTIONS	
SHEET NO.	
107	



FAC NOTE

7/19/2024 7:09:03 PM ah3923
\\halff.adn\2A\A\0420005\42280\003\0123456789\Roadway\RD\SRD03.dgn

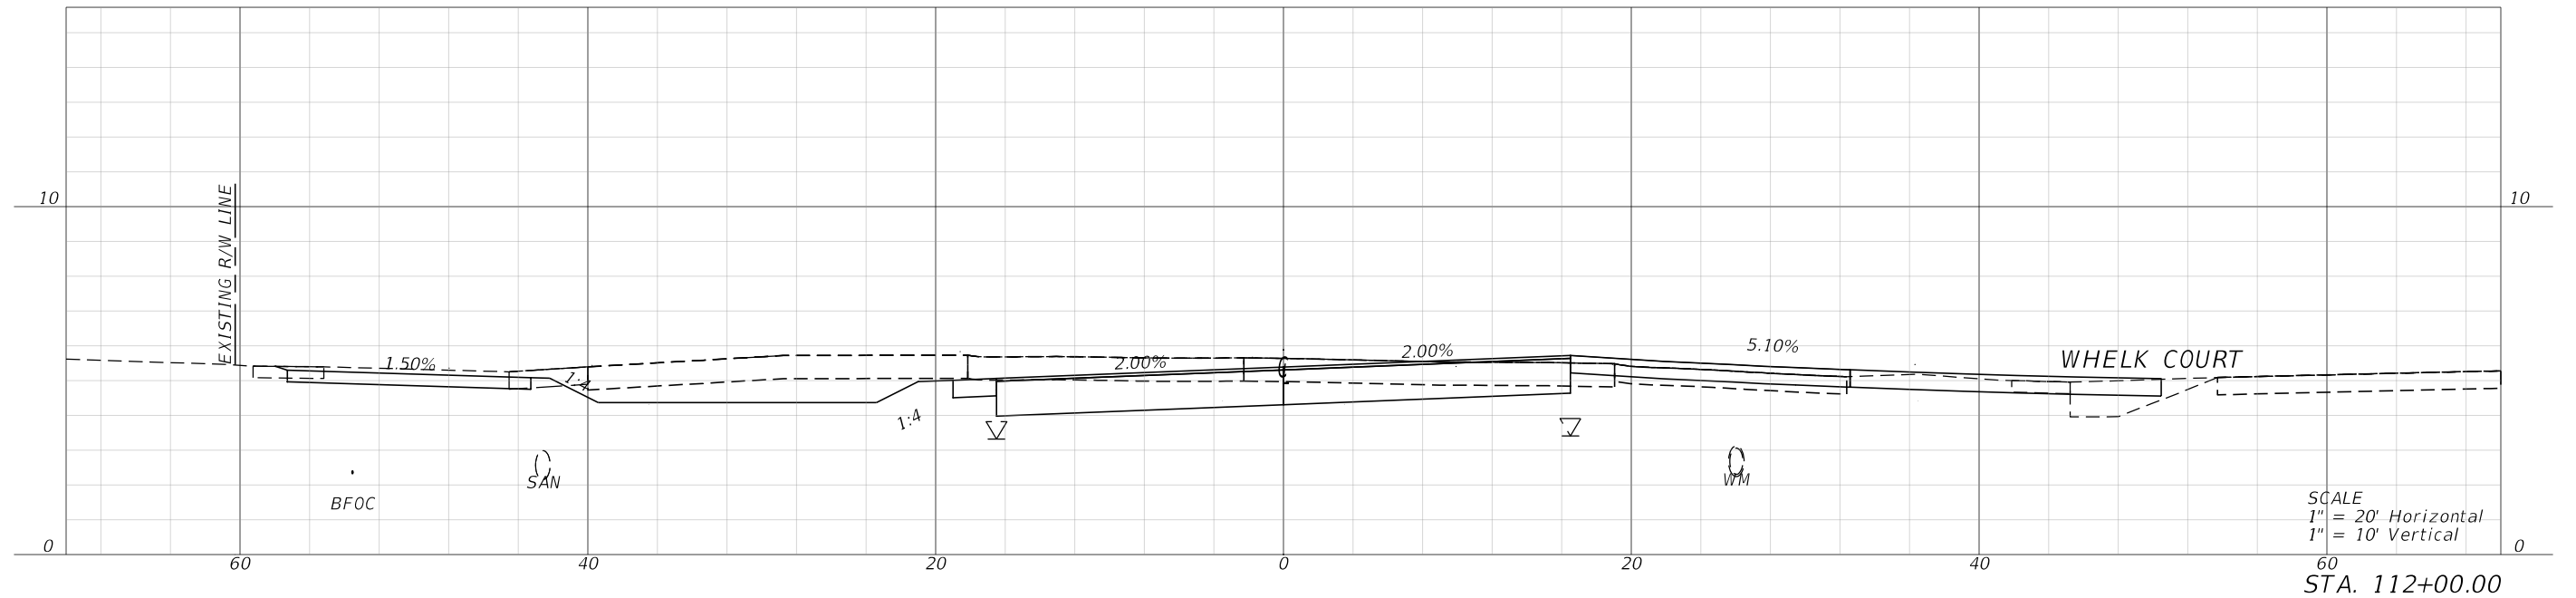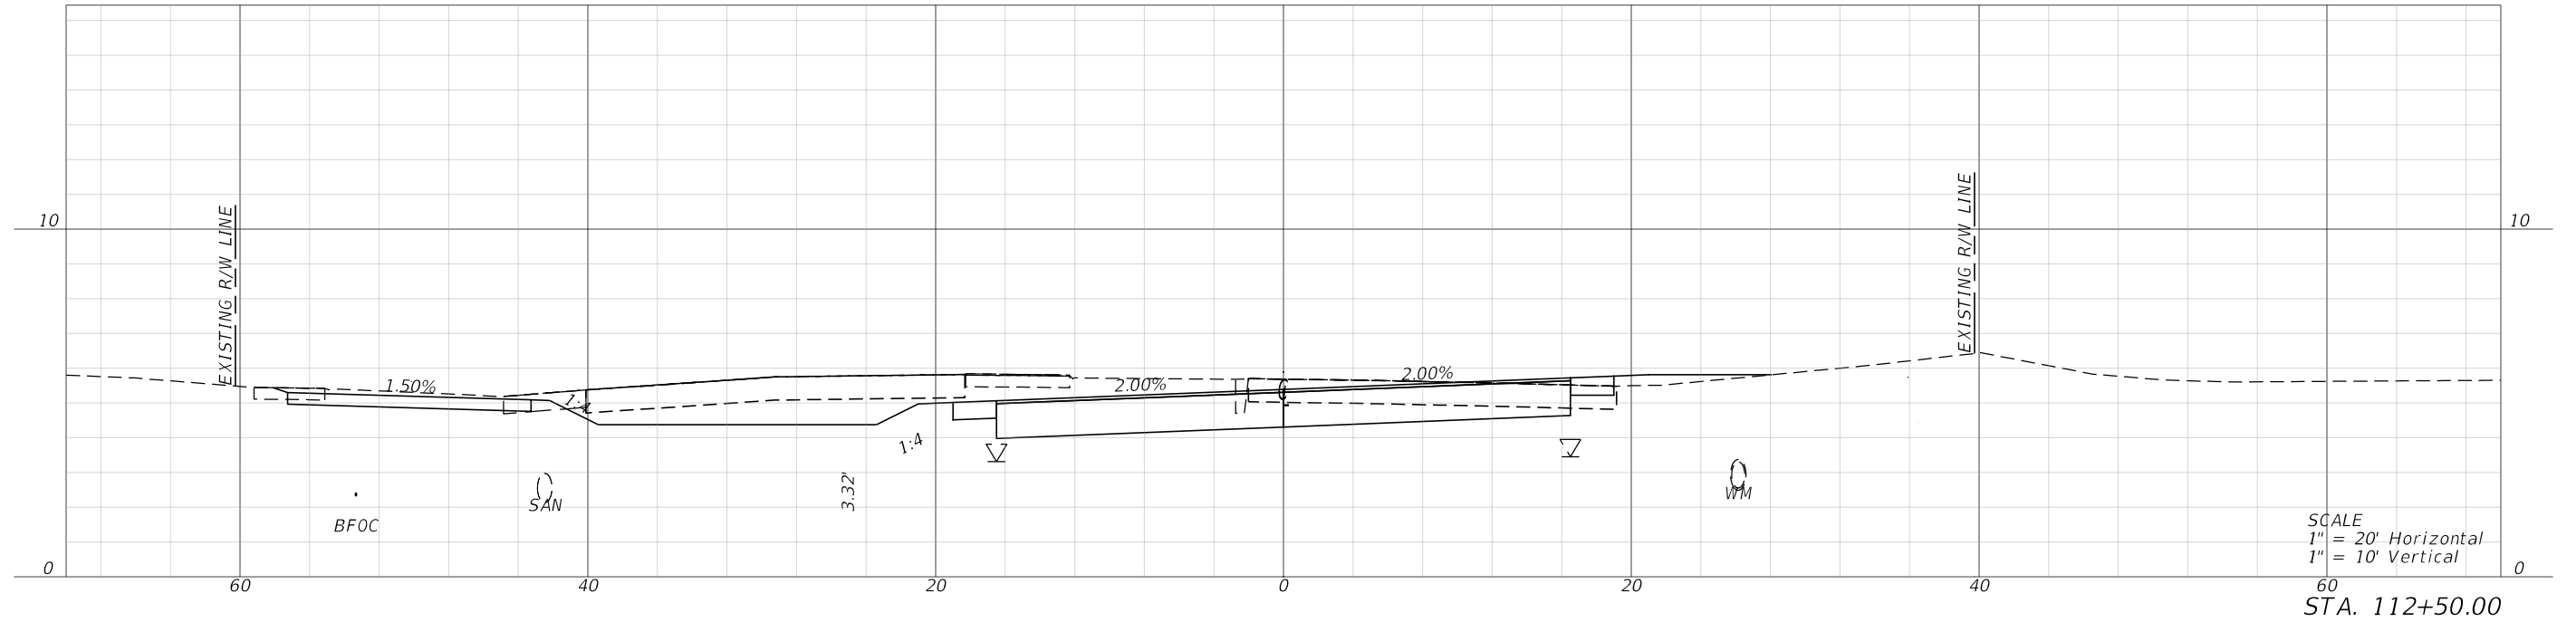

REVISIONS				 MARK T. LLEWELLYN, JR., P.E. LICENSE NUMBER: 80712 HALFF ASSOCIATES, INC. TALLAHASSEE, FLORIDA 32309		OKALOOSA COUNTY		CROSS SECTIONS	SHEET NO.		
DATE	DESCRIPTION		DATE			DESCRIPTION			PROJECT		108
									SANTA ROSA BOULEVARD		

7/19/2024 7:09:06 PM ah3923
\\halff.adn\p2a\av0\420005\42280\003\0123456789\RD\SRD03.dgn

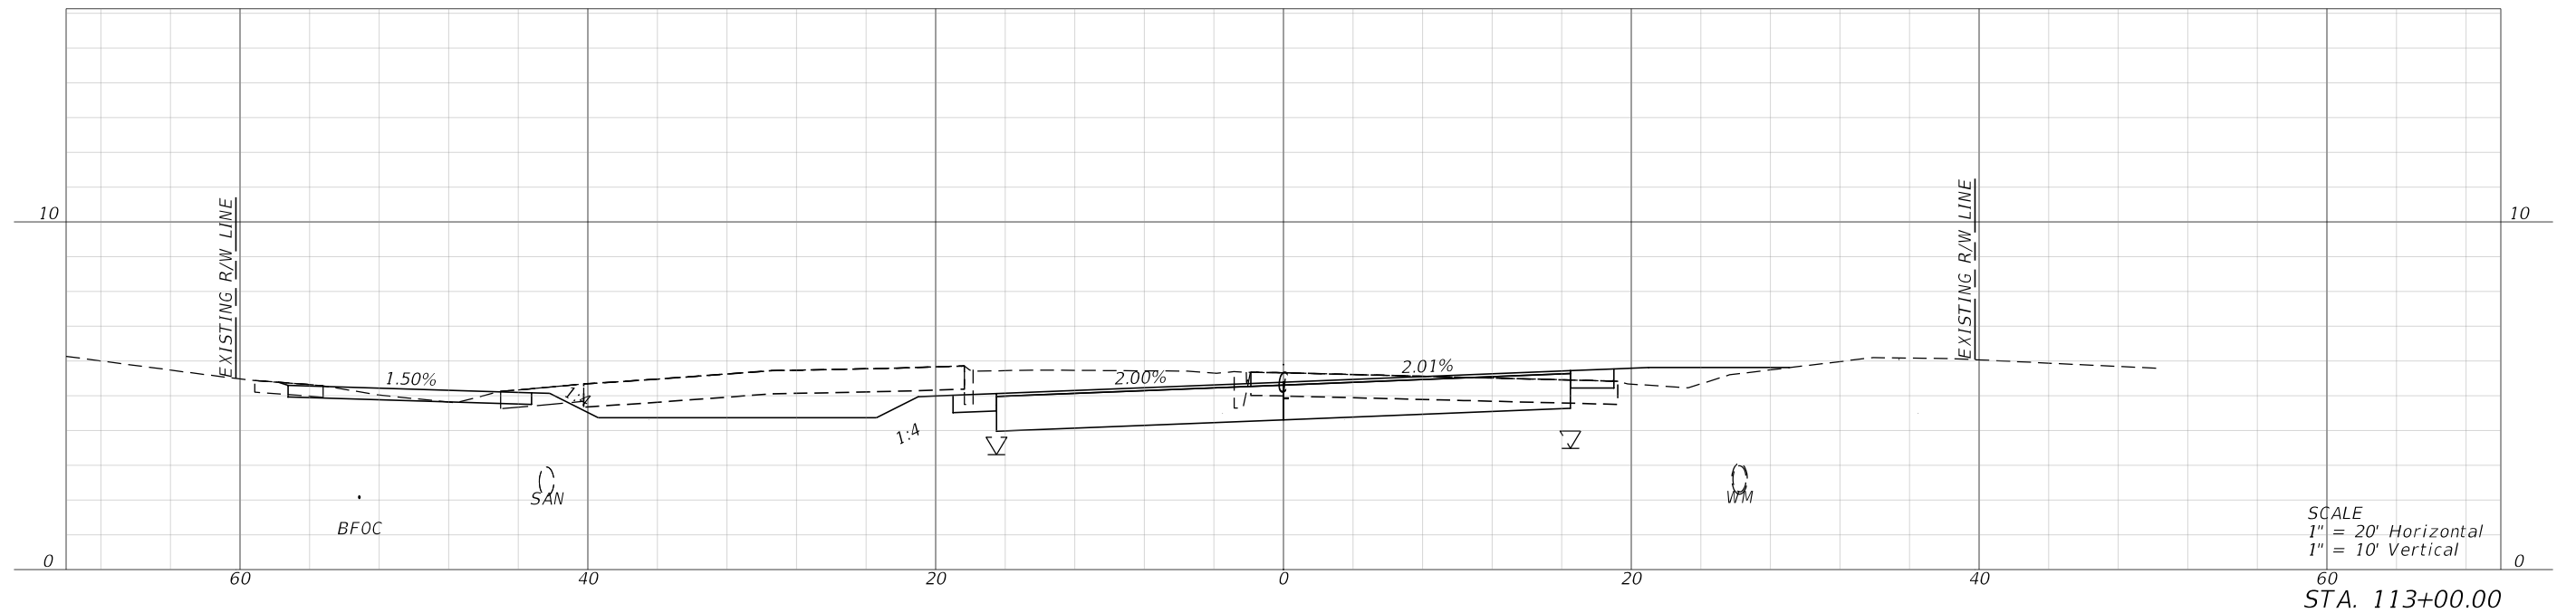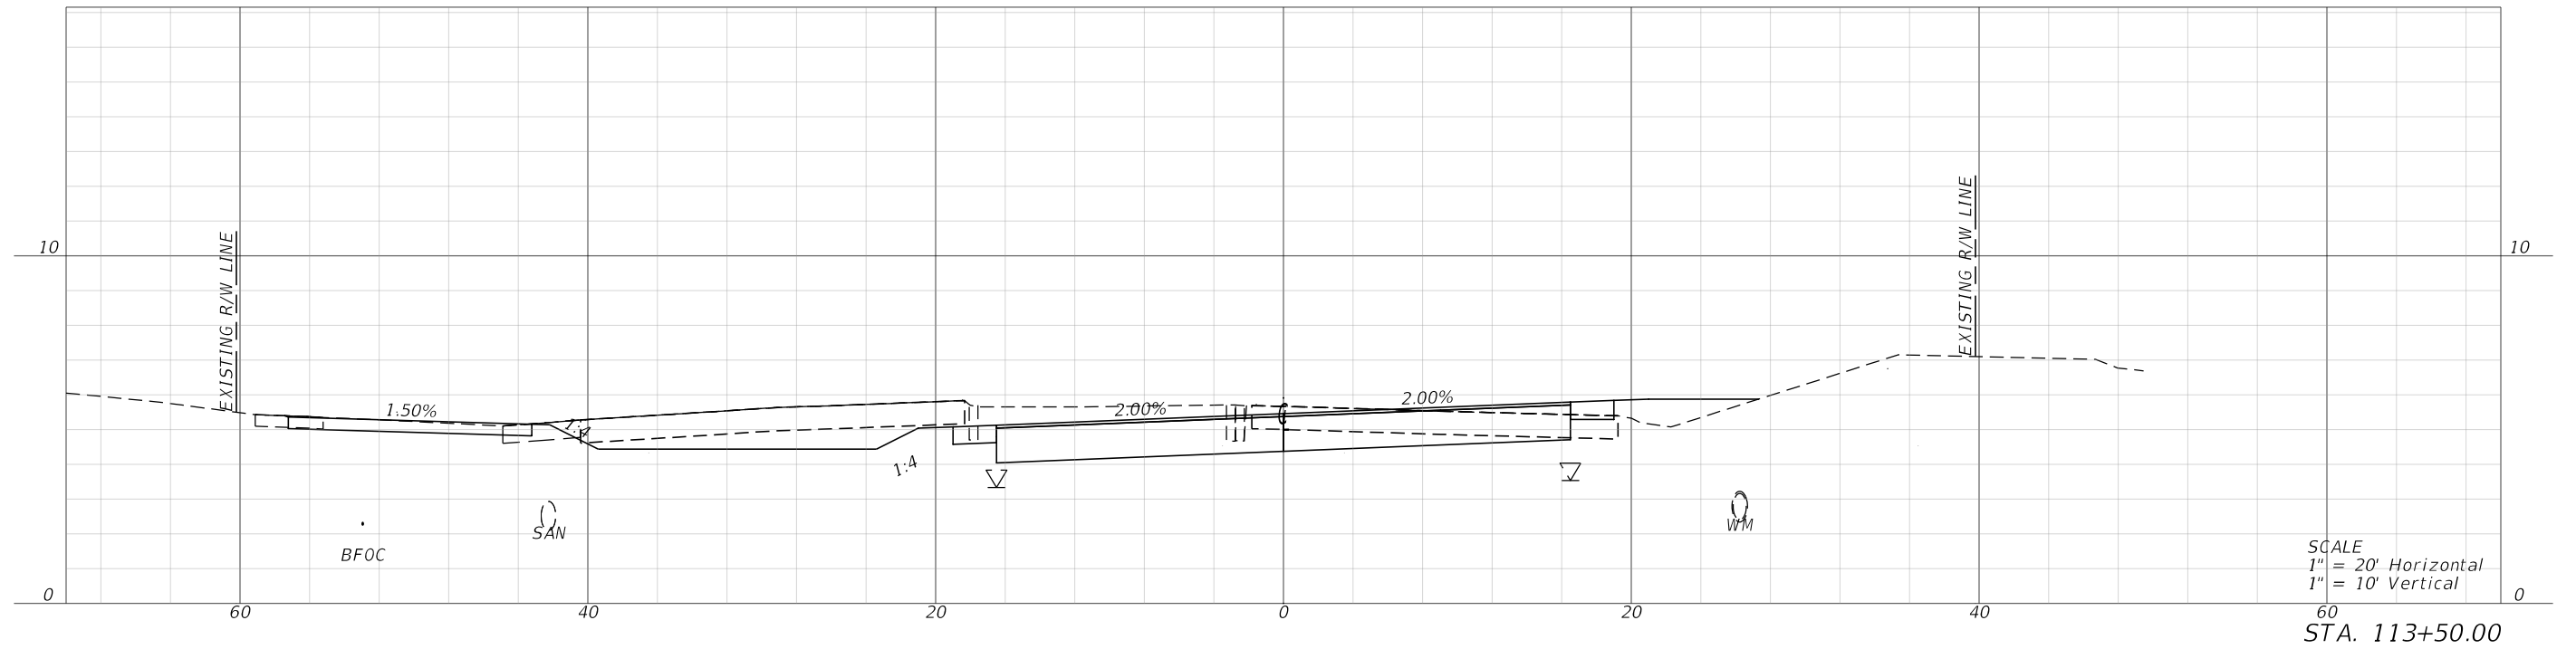

REVISIONS			
DATE	DESCRIPTION	DATE	DESCRIPTION



MARK T. LLEWELLYN, JR., P.E.
LICENSE NUMBER: 80712
HALFF ASSOCIATES, INC.
TALLAHASSEE, FLORIDA 32309





OKALOOSA COUNTY
PROJECT
SANTA ROSA BOULEVARD

CROSS SECTIONS	
109	

SHEET NO.
109


FAC NOTE

7/19/2024 7:09:09 PM ah3923
\\halff.adn\p2a\av0\420005\42280\003\0123456789\Roadway\RD\SRD03.dgn

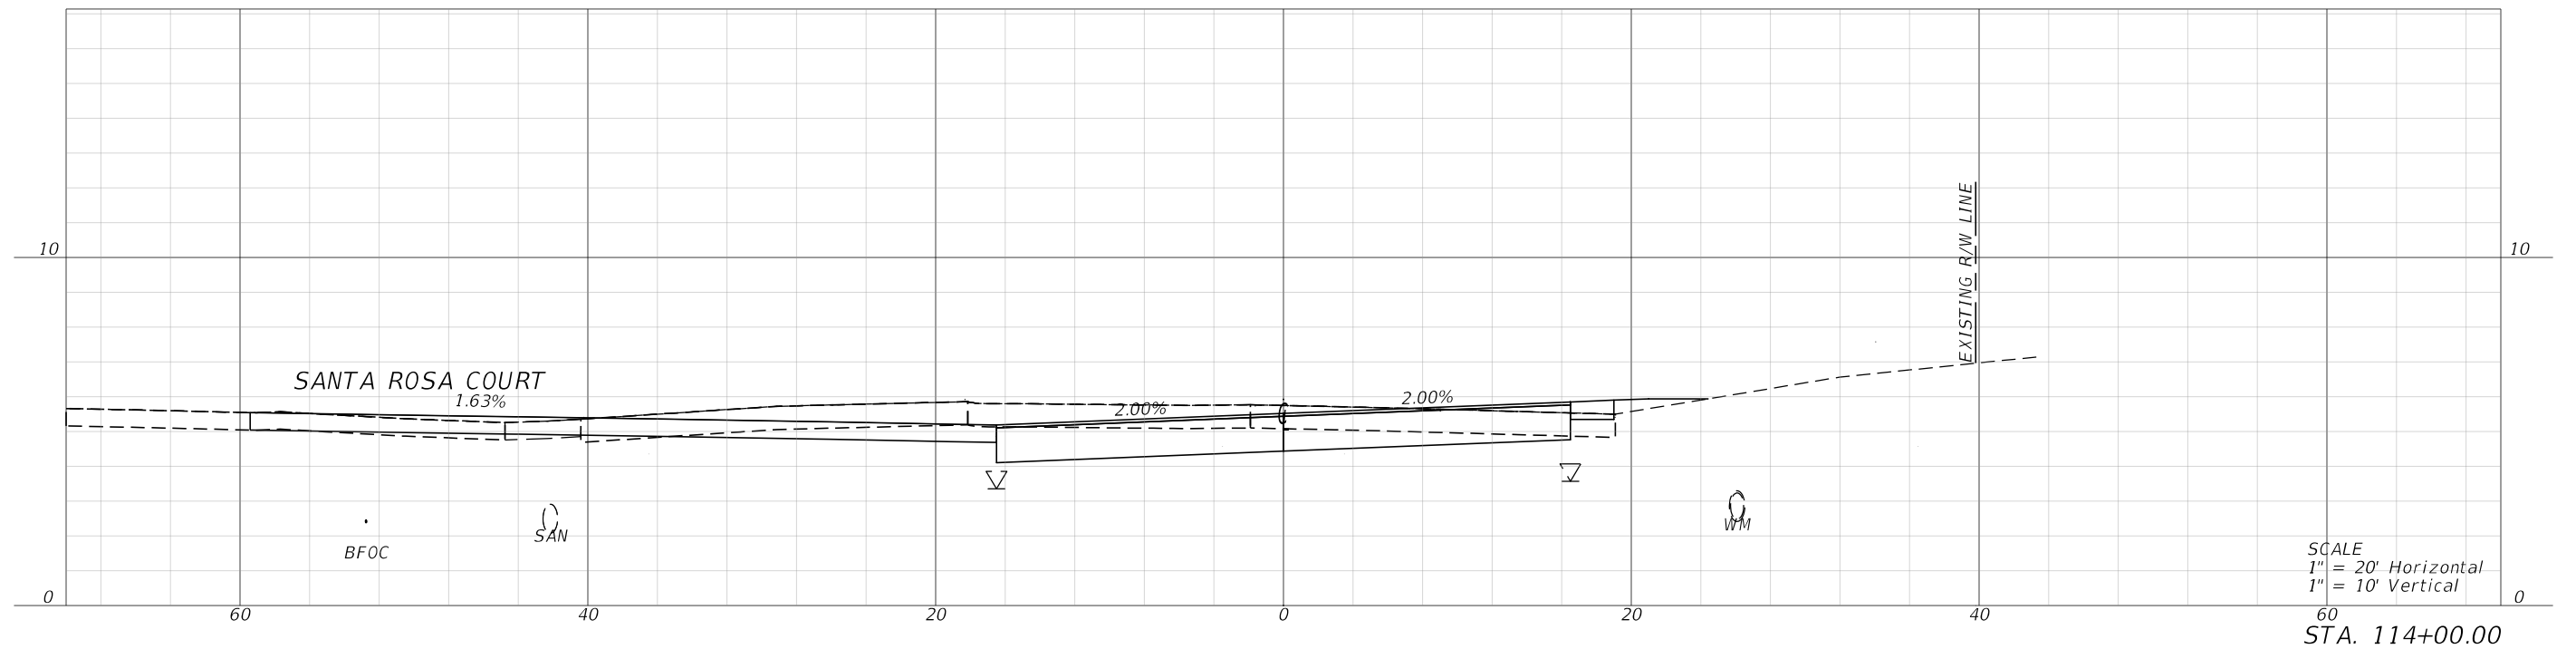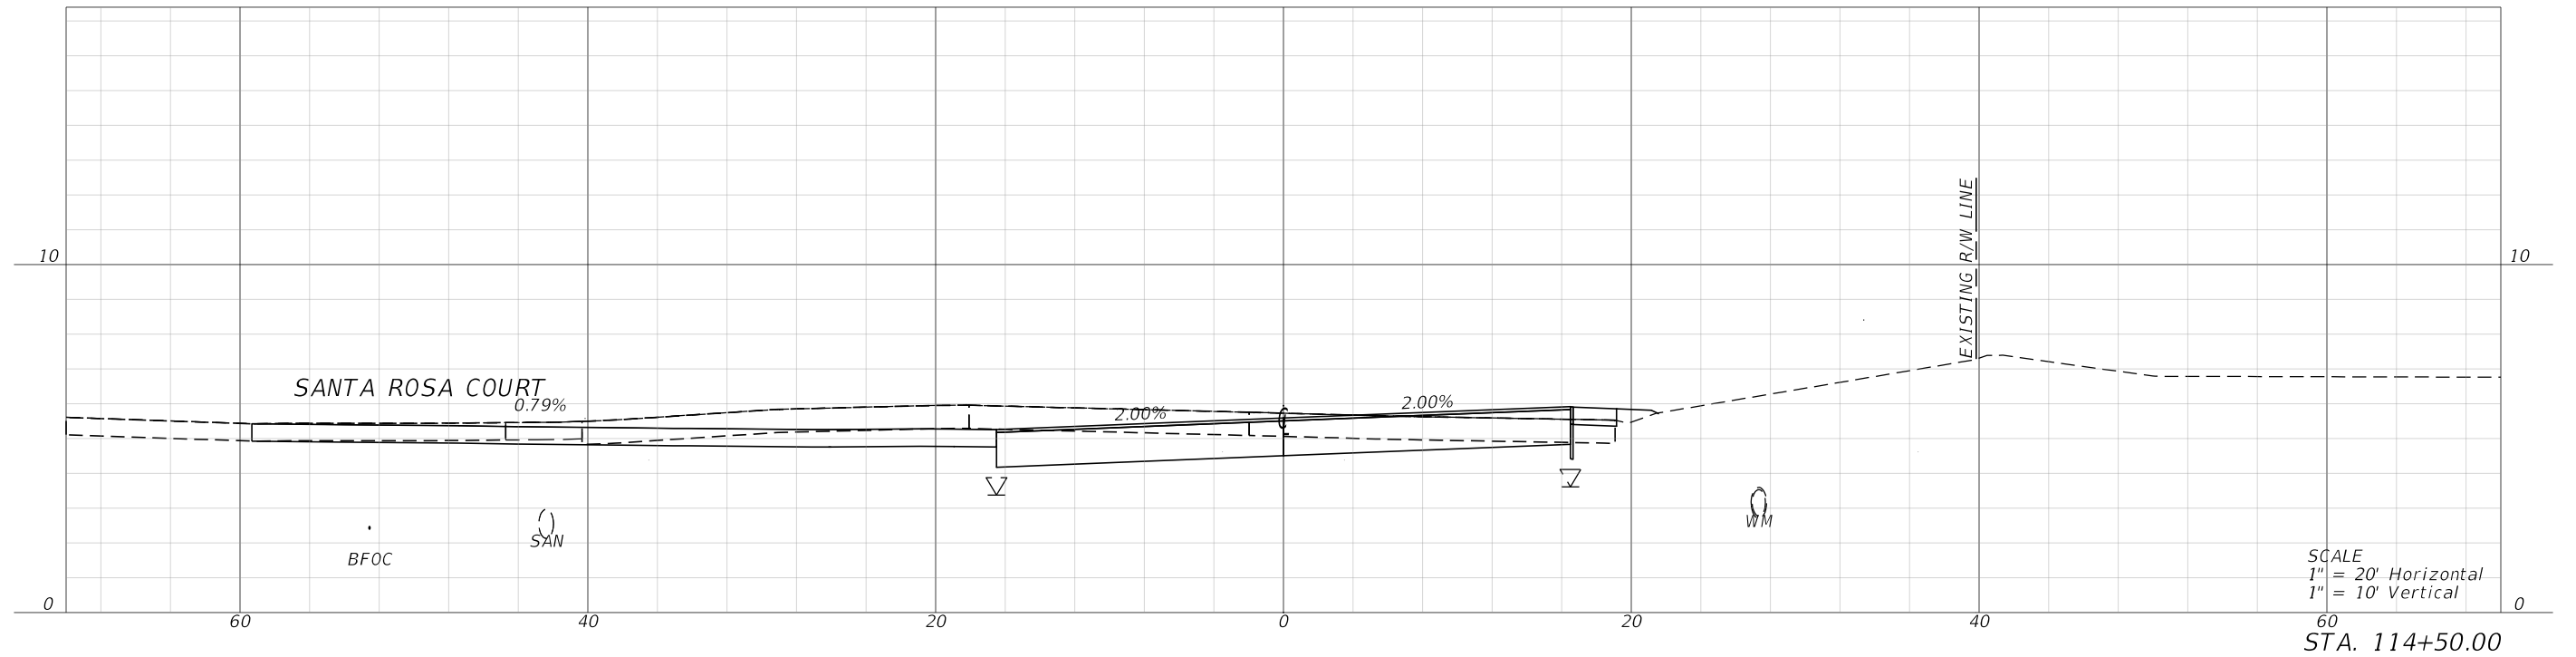

REVISIONS			
DATE	DESCRIPTION	DATE	DESCRIPTION

halff
MARK T. LLEWELLYN, JR., P.E.
LICENSE NUMBER: 80712
HALFF ASSOCIATES, INC.
TALLAHASSEE, FLORIDA 32309

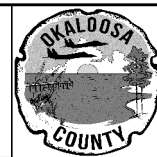



OKALOOSA COUNTY
PROJECT
SANTA ROSA BOULEVARD

CROSS SECTIONS

SHEET NO.
110

FAC NOTE

7/19/2024 7:09:12 PM ah3923
\\halff.adn\2A\A\0420005\42280\003\0123456789\RD\SRD03.dgn

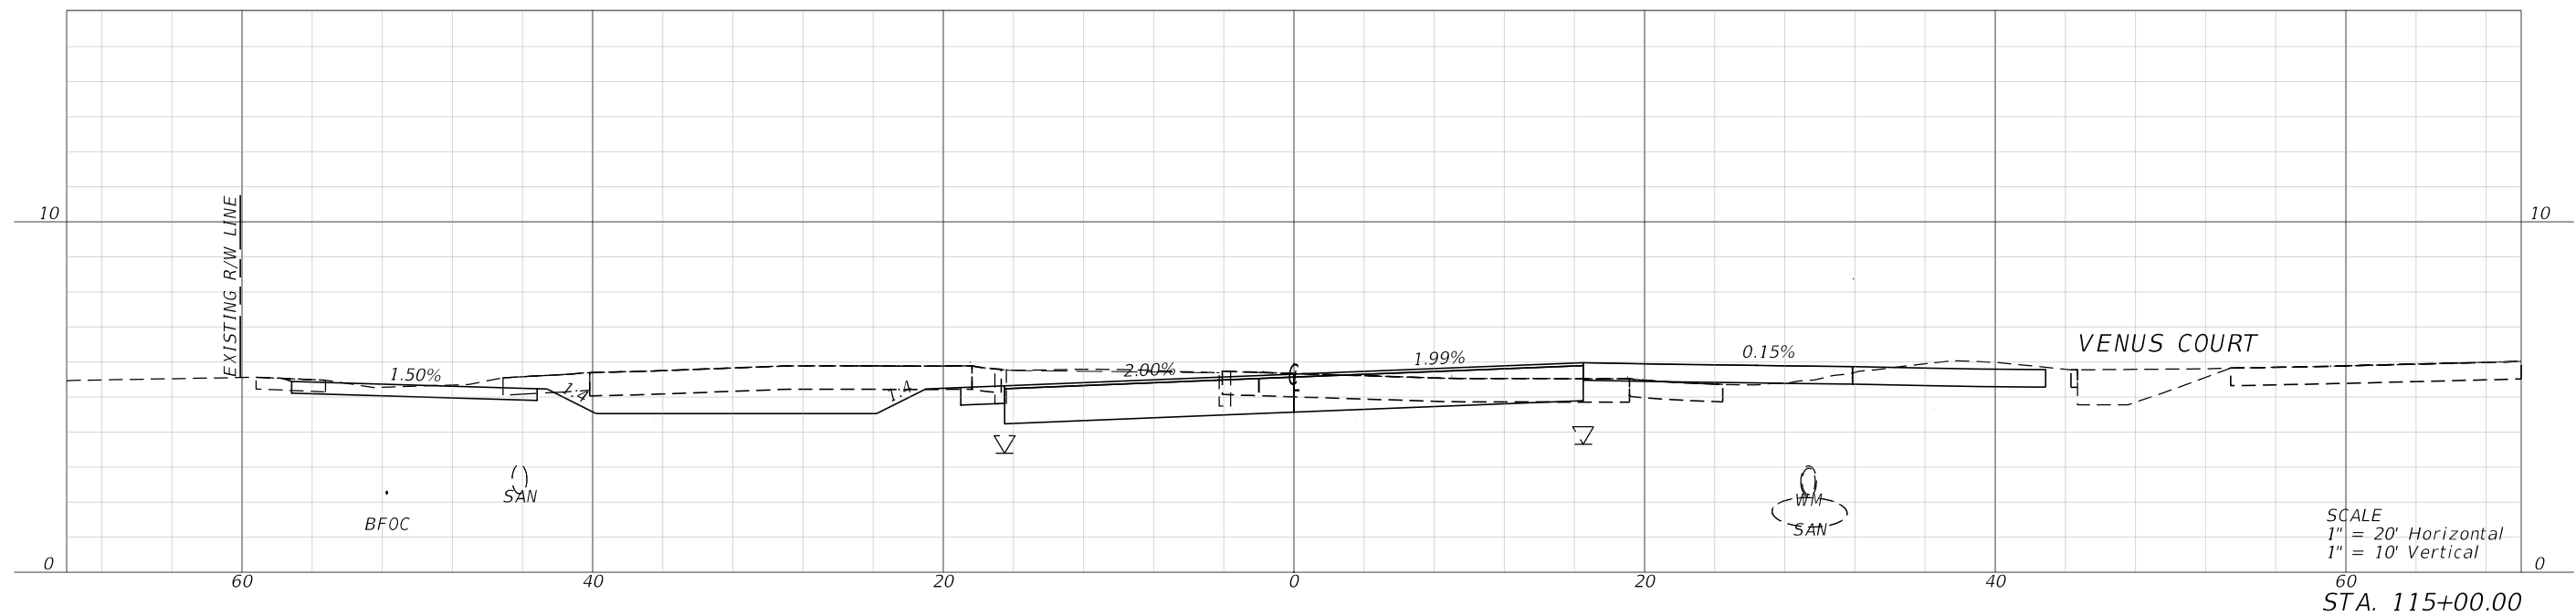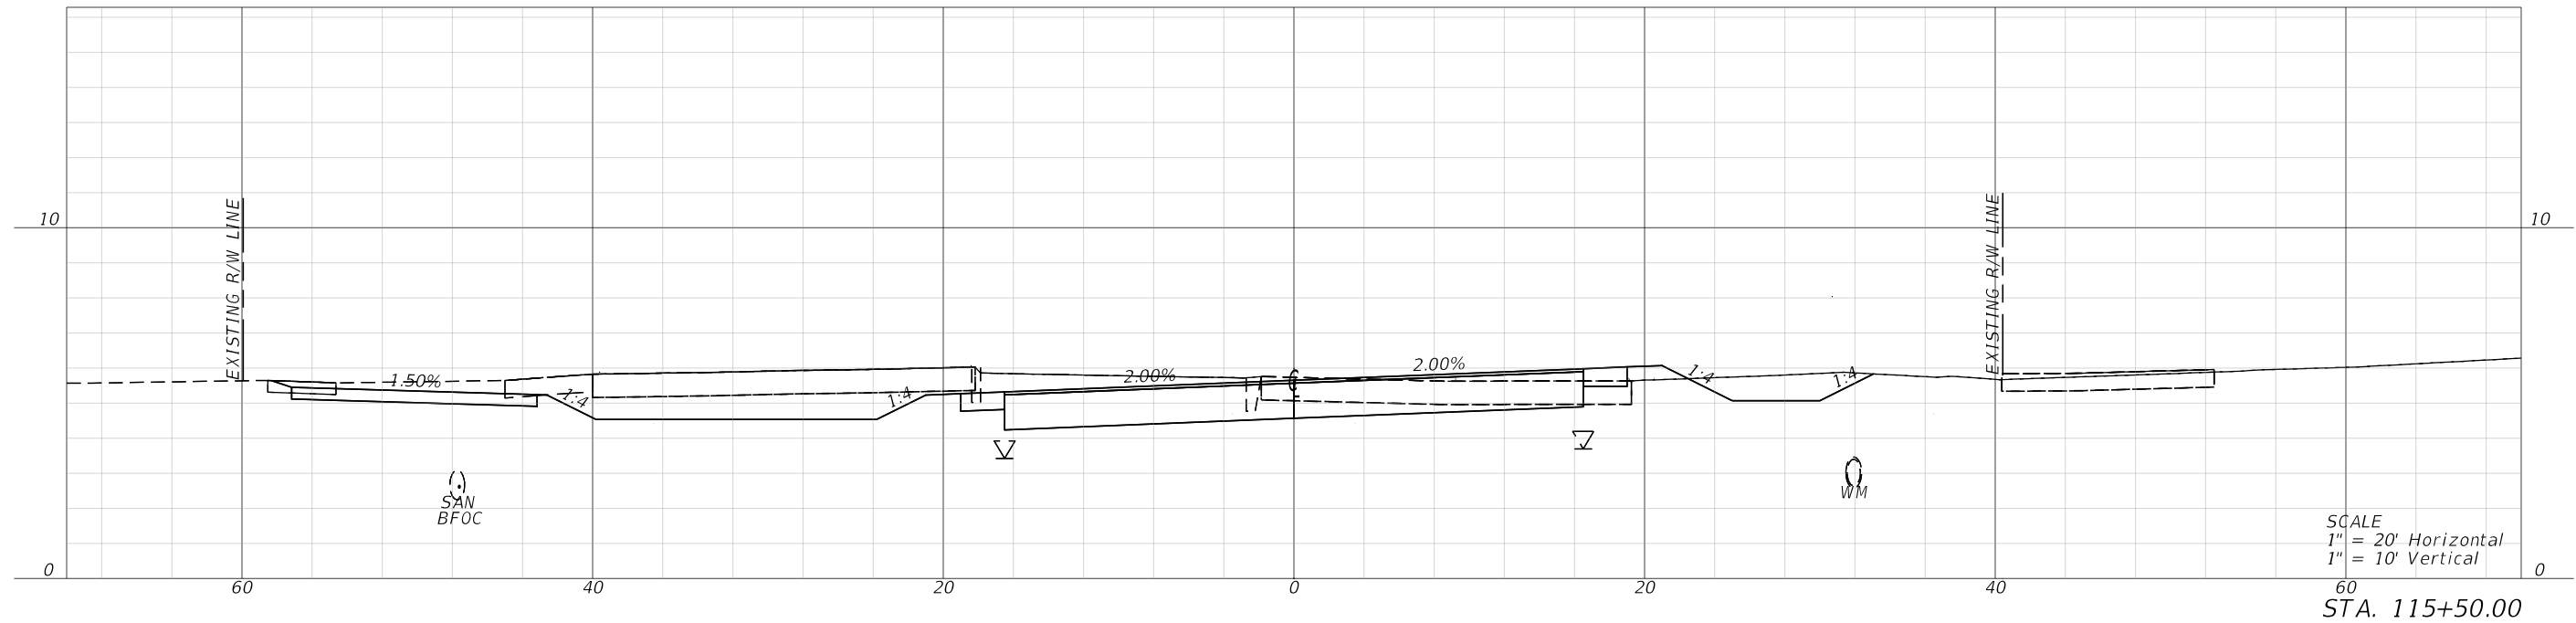

REVISIONS			
DATE	DESCRIPTION	DATE	DESCRIPTION



MARK T. LLEWELLYN, JR., P.E.
LICENSE NUMBER: 80712
HALFF ASSOCIATES, INC.
TALLAHASSEE, FLORIDA 32309





OKALOOSA COUNTY
PROJECT
SANTA ROSA BOULEVARD

CROSS SECTIONS
III

SHEET NO.
III


FAC NOTE

7/19/2024 7:09:14 PM ah3923
\\halff.adn\2A\A\0420005\42280\003\0123456789\RD\SRD03.dgn

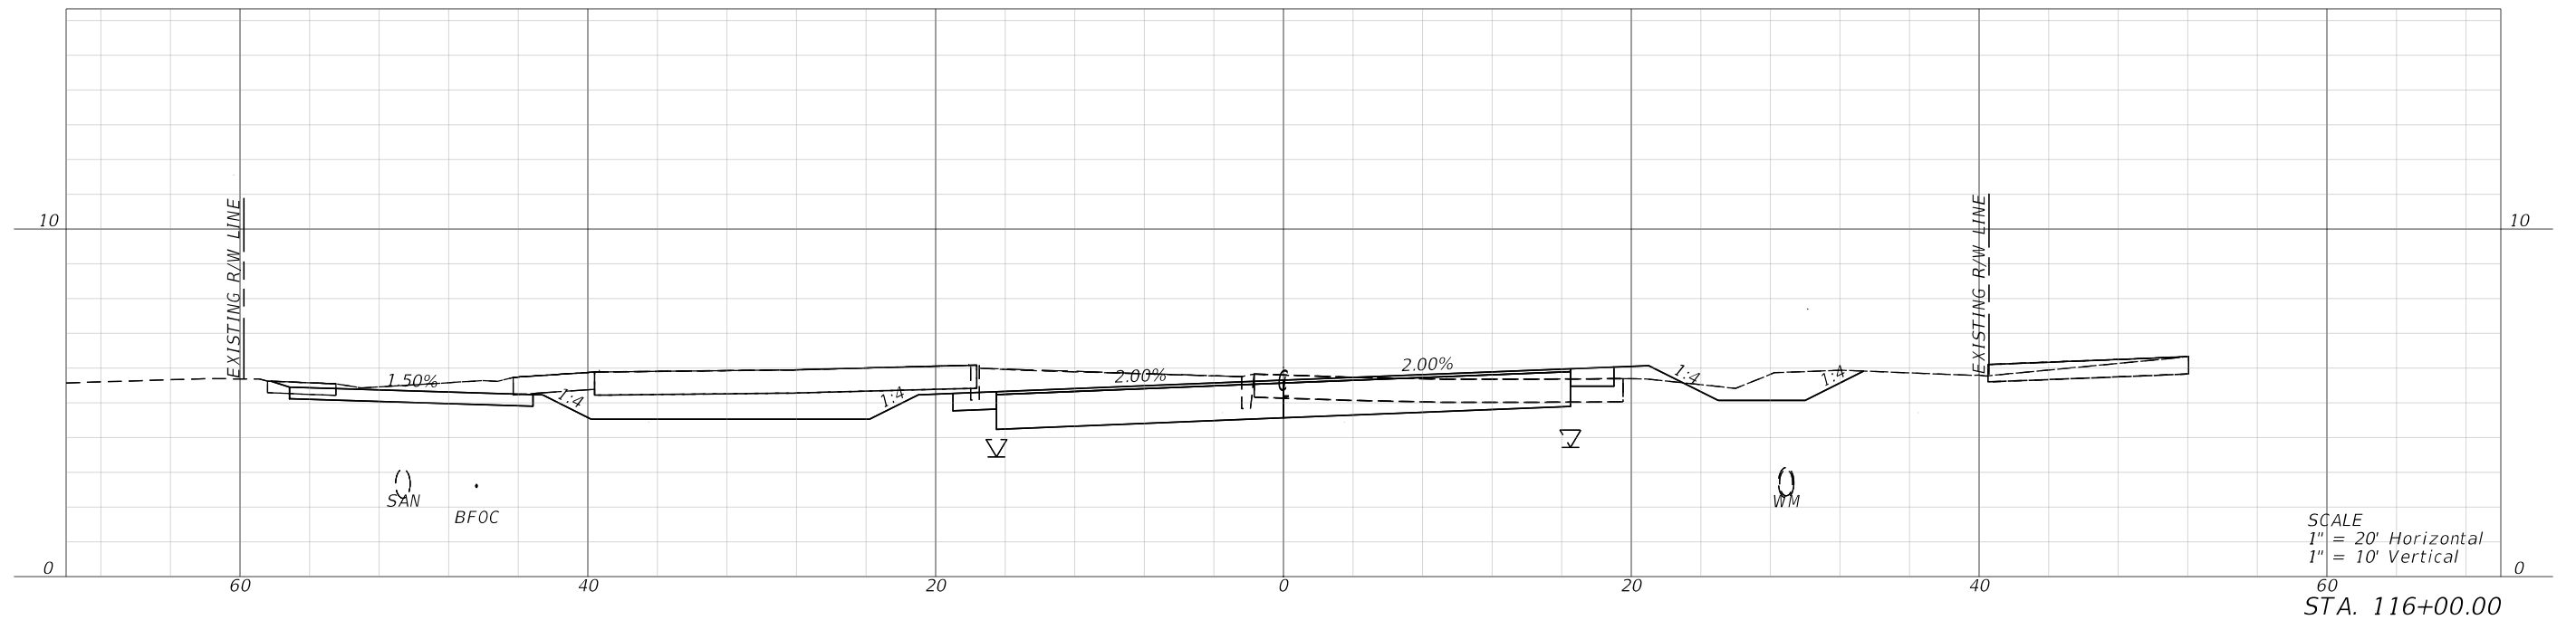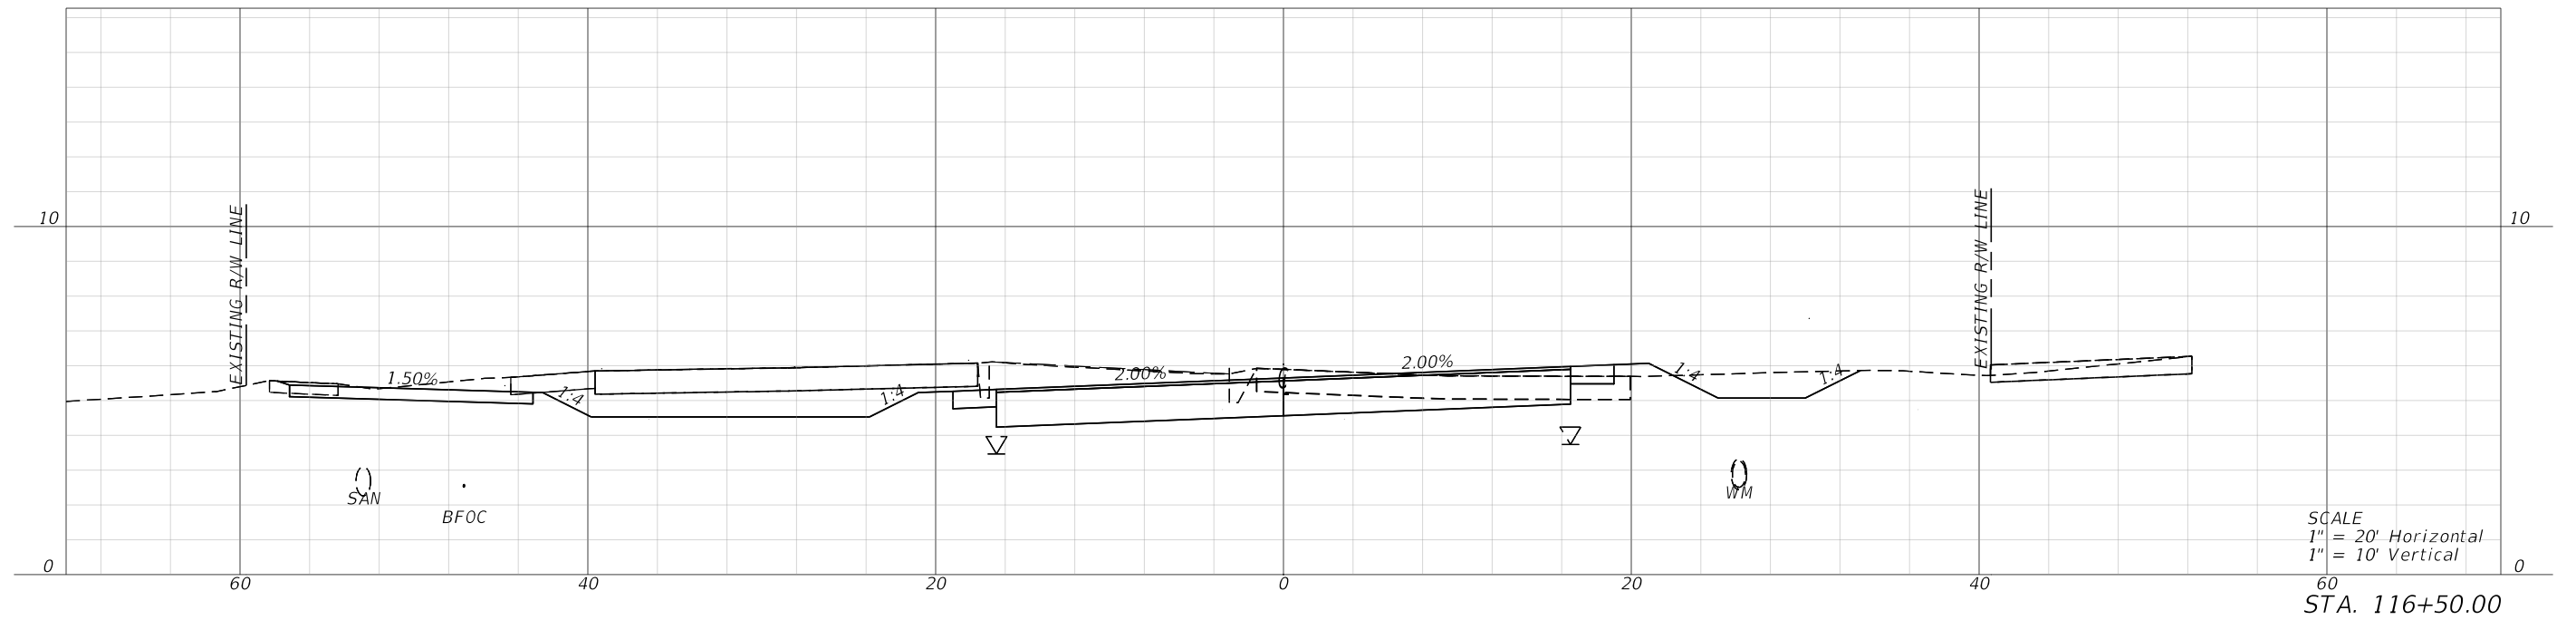

REVISIONS			
DATE	DESCRIPTION	DATE	DESCRIPTION

halff
MARK T. LLEWELLYN, JR., P.E.
LICENSE NUMBER: 80712
HALFF ASSOCIATES, INC.
TALLAHASSEE, FLORIDA 32309

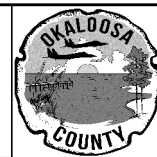



OKALOOSA COUNTY
PROJECT
SANTA ROSA BOULEVARD

CROSS SECTIONS
112

SHEET NO.
112


FAC NOTE

7/19/2024 7:09:17 PM ah3923
\\halff.adn\2A\A\0420005\42280\003\0123456789\RD\SRD03.dgn

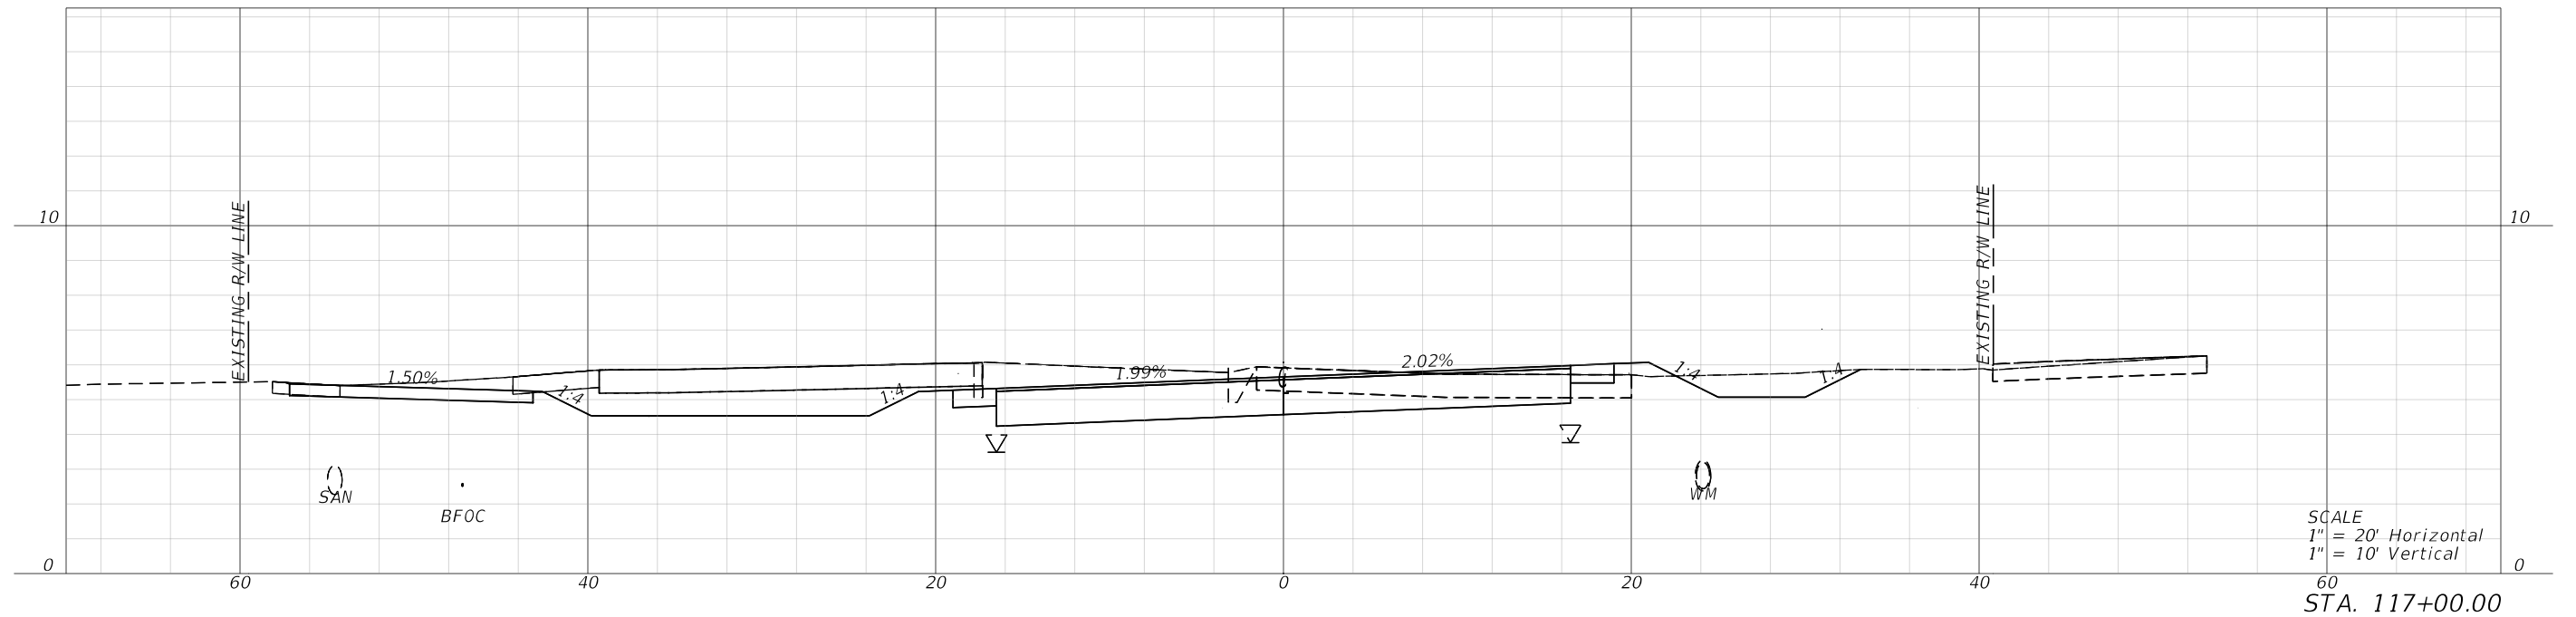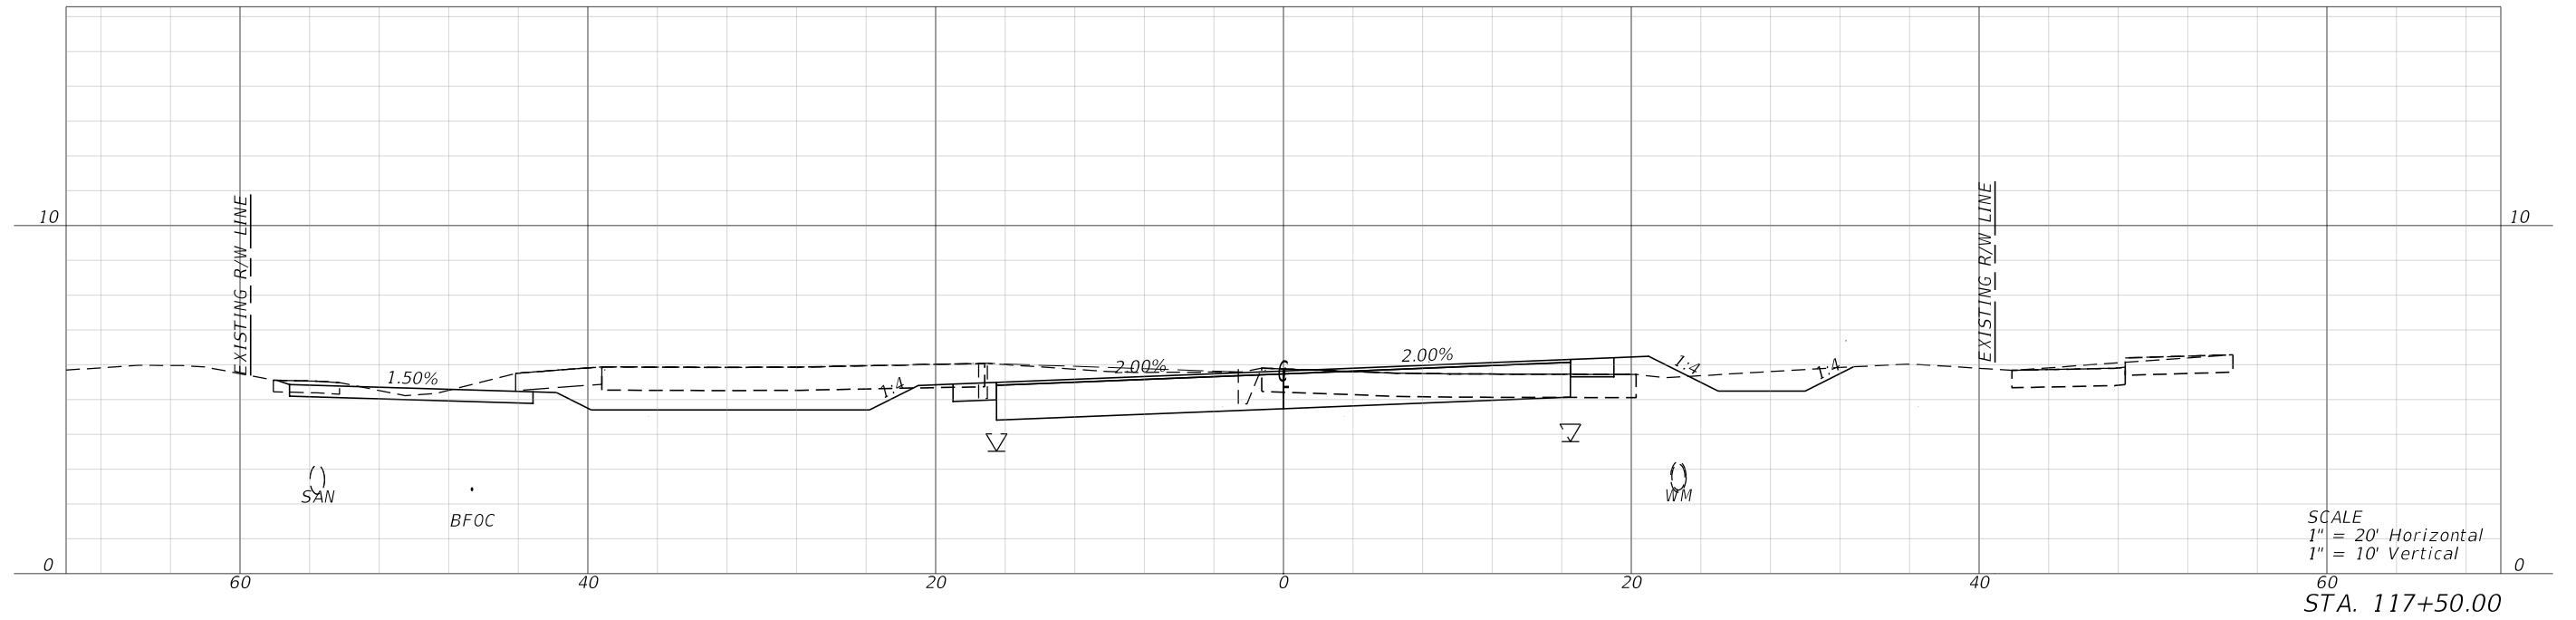

REVISIONS			
DATE	DESCRIPTION	DATE	DESCRIPTION

halff
MARK T. LLEWELLYN, JR., P.E.
LICENSE NUMBER: 80712
HALFF ASSOCIATES, INC.
TALLAHASSEE, FLORIDA 32309

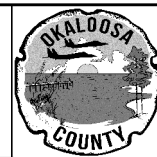



OKALOOSA COUNTY
PROJECT
SANTA ROSA BOULEVARD

CROSS SECTIONS

SHEET
NO.
113


FAC NOTE

7/19/2024 7:09:20 PM ah3923
\\halff.adn\p2a\av0\420005\42280\003\0123456789\RD\SRD03.dgn

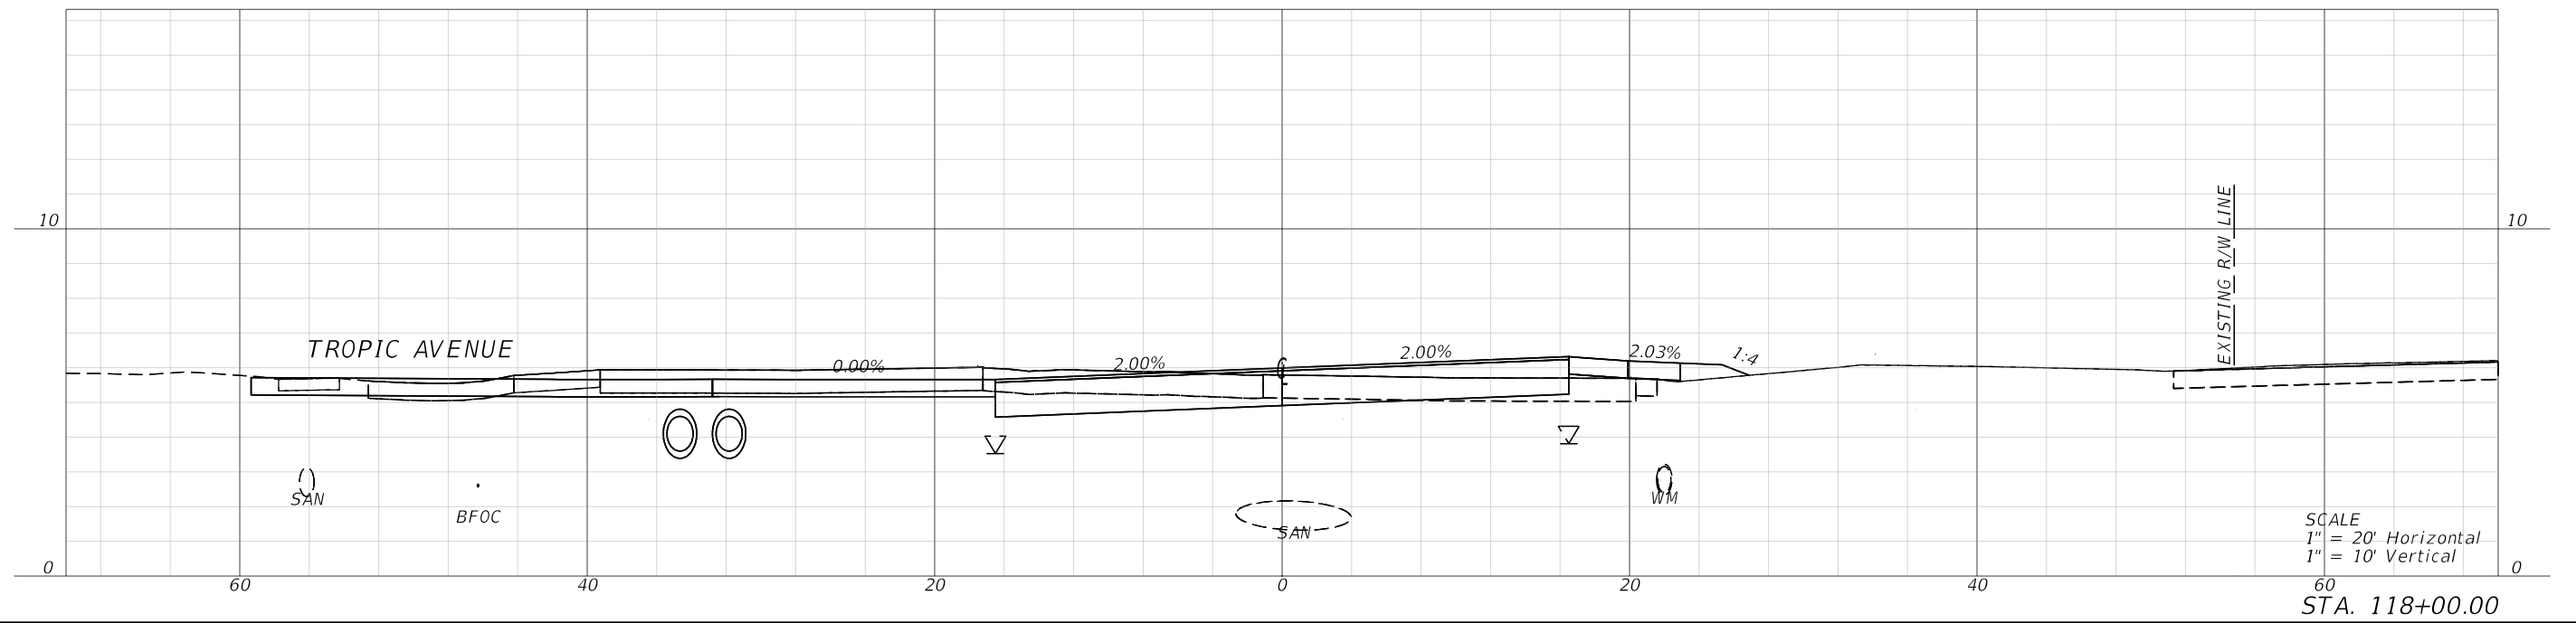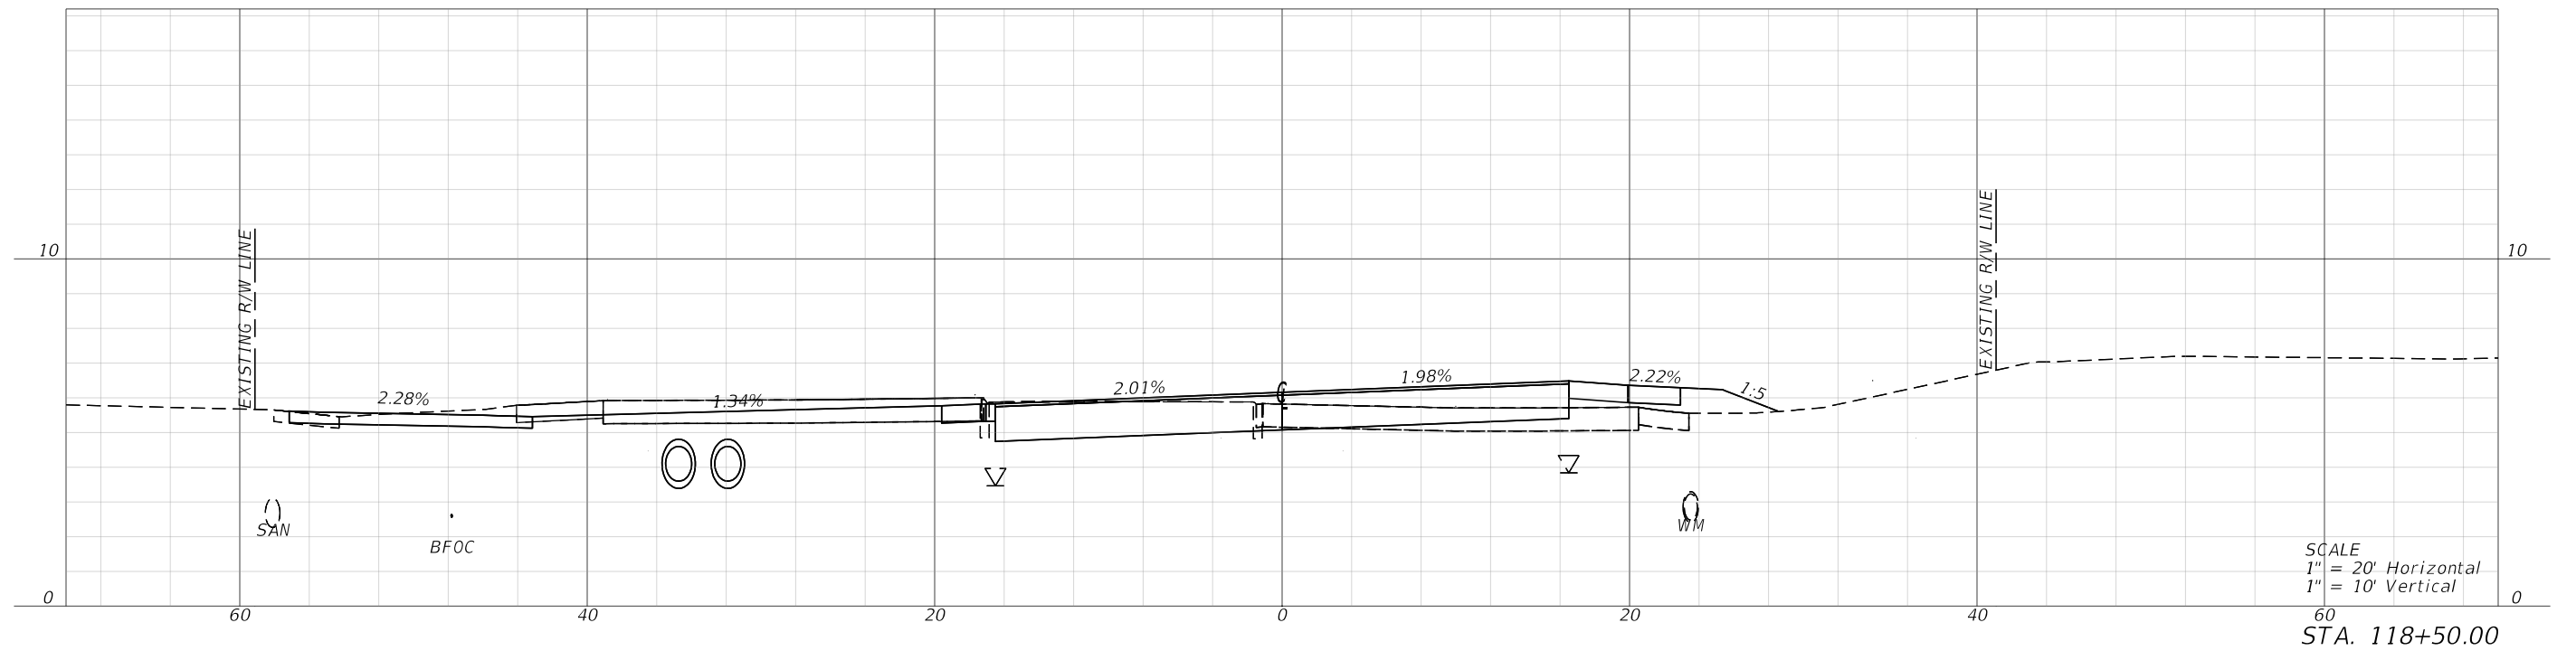

REVISIONS			
DATE	DESCRIPTION	DATE	DESCRIPTION

halff
MARK T. LLEWELLYN, JR., P.E.
LICENSE NUMBER: 80712
HALFF ASSOCIATES, INC.
TALLAHASSEE, FLORIDA 32309


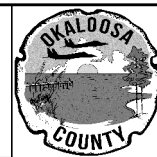


OKALOOSA COUNTY
PROJECT
SANTA ROSA BOULEVARD

CROSS SECTIONS
SHEET NO.
114


FAC NOTE

7/19/2024 7:09:23 PM ah3923
\\half\ad\p2a\av0\420005\42280\003\0123456789\RD\SRD03.dgn

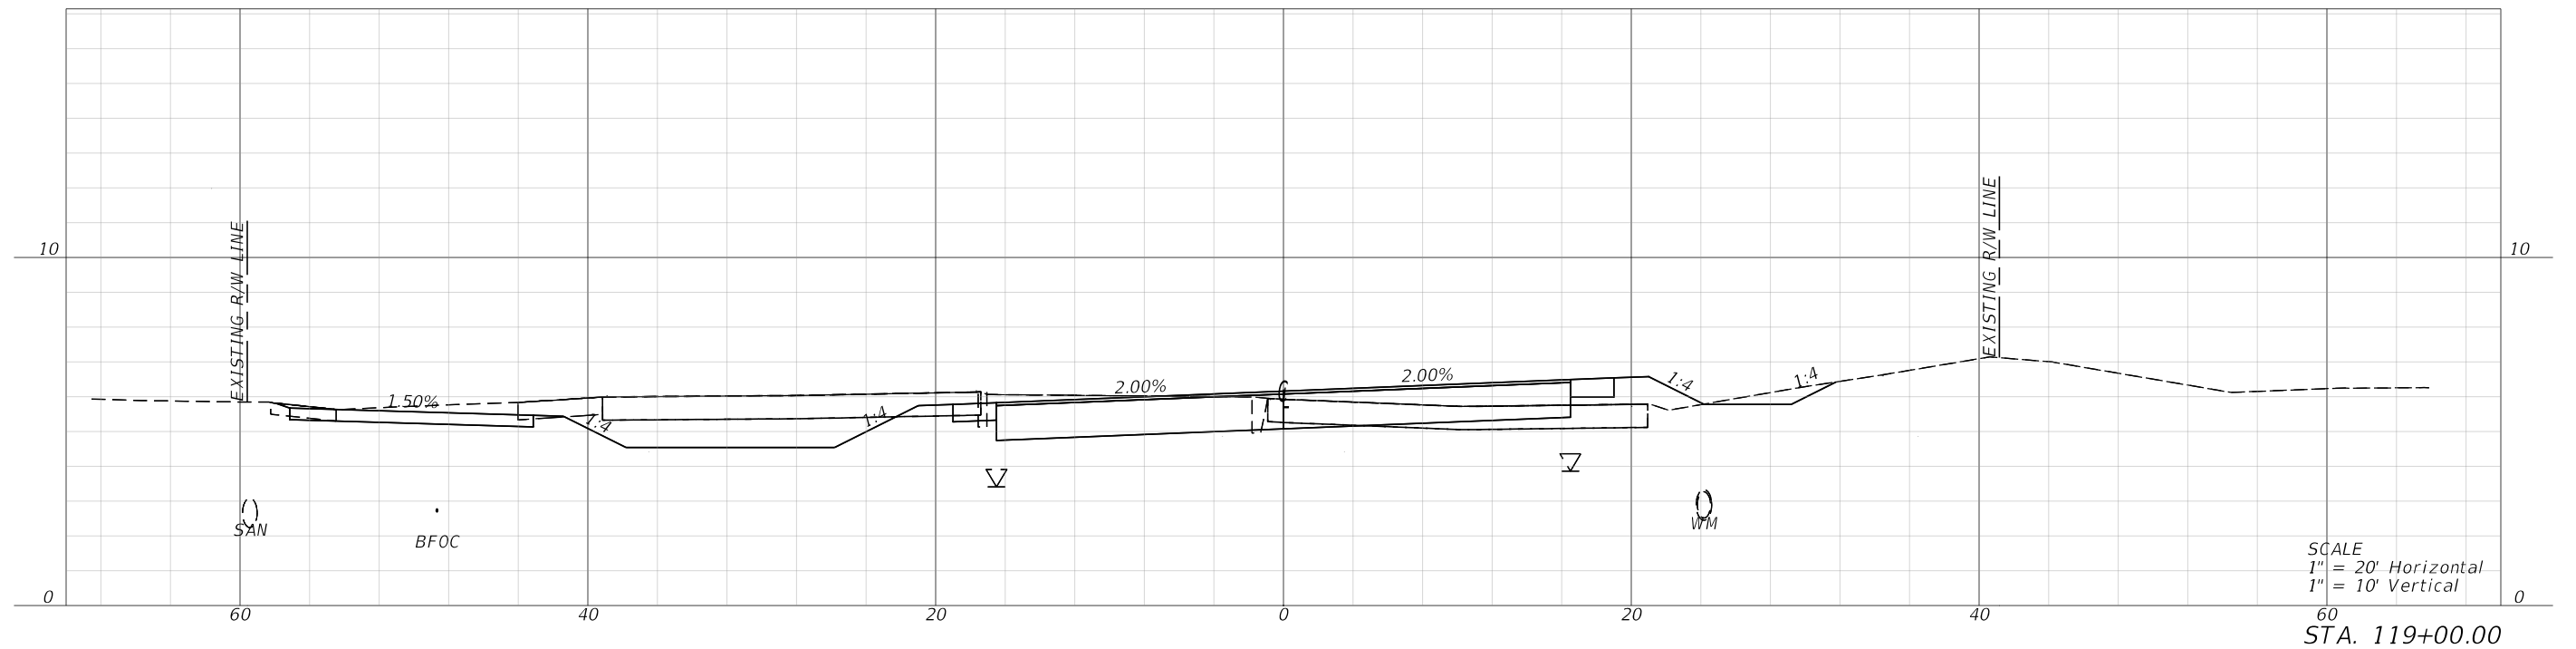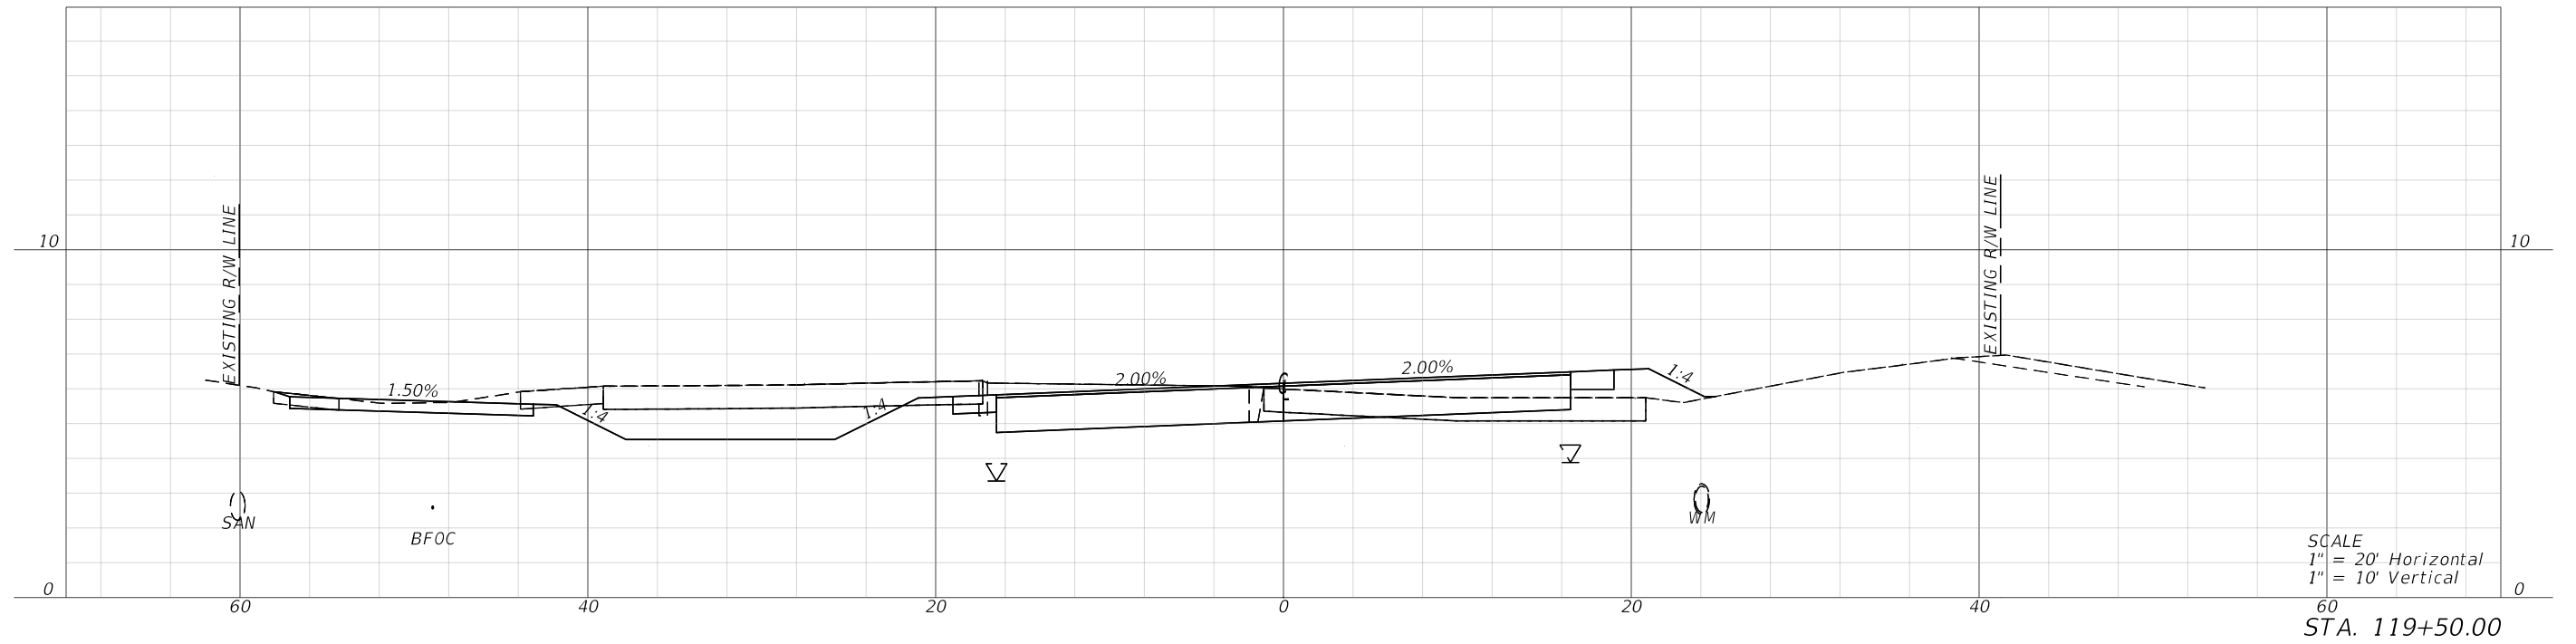

REVISIONS			
DATE	DESCRIPTION	DATE	DESCRIPTION

half
MARK T. LLEWELLYN, JR., P.E.
LICENSE NUMBER: 80712
HALF ASSOCIATES, INC.
TALLAHASSEE, FLORIDA 32309

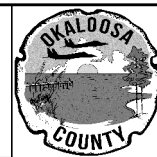



OKALOOSA COUNTY
PROJECT
SANTA ROSA BOULEVARD

CROSS SECTIONS

SHEET
NO.
115


FAC NOTE

7/19/2024 7:09:26 PM ah3923
\\halff.adn\2A\A\0420005\42280\003\0123456789\RD\SRD03.dgn

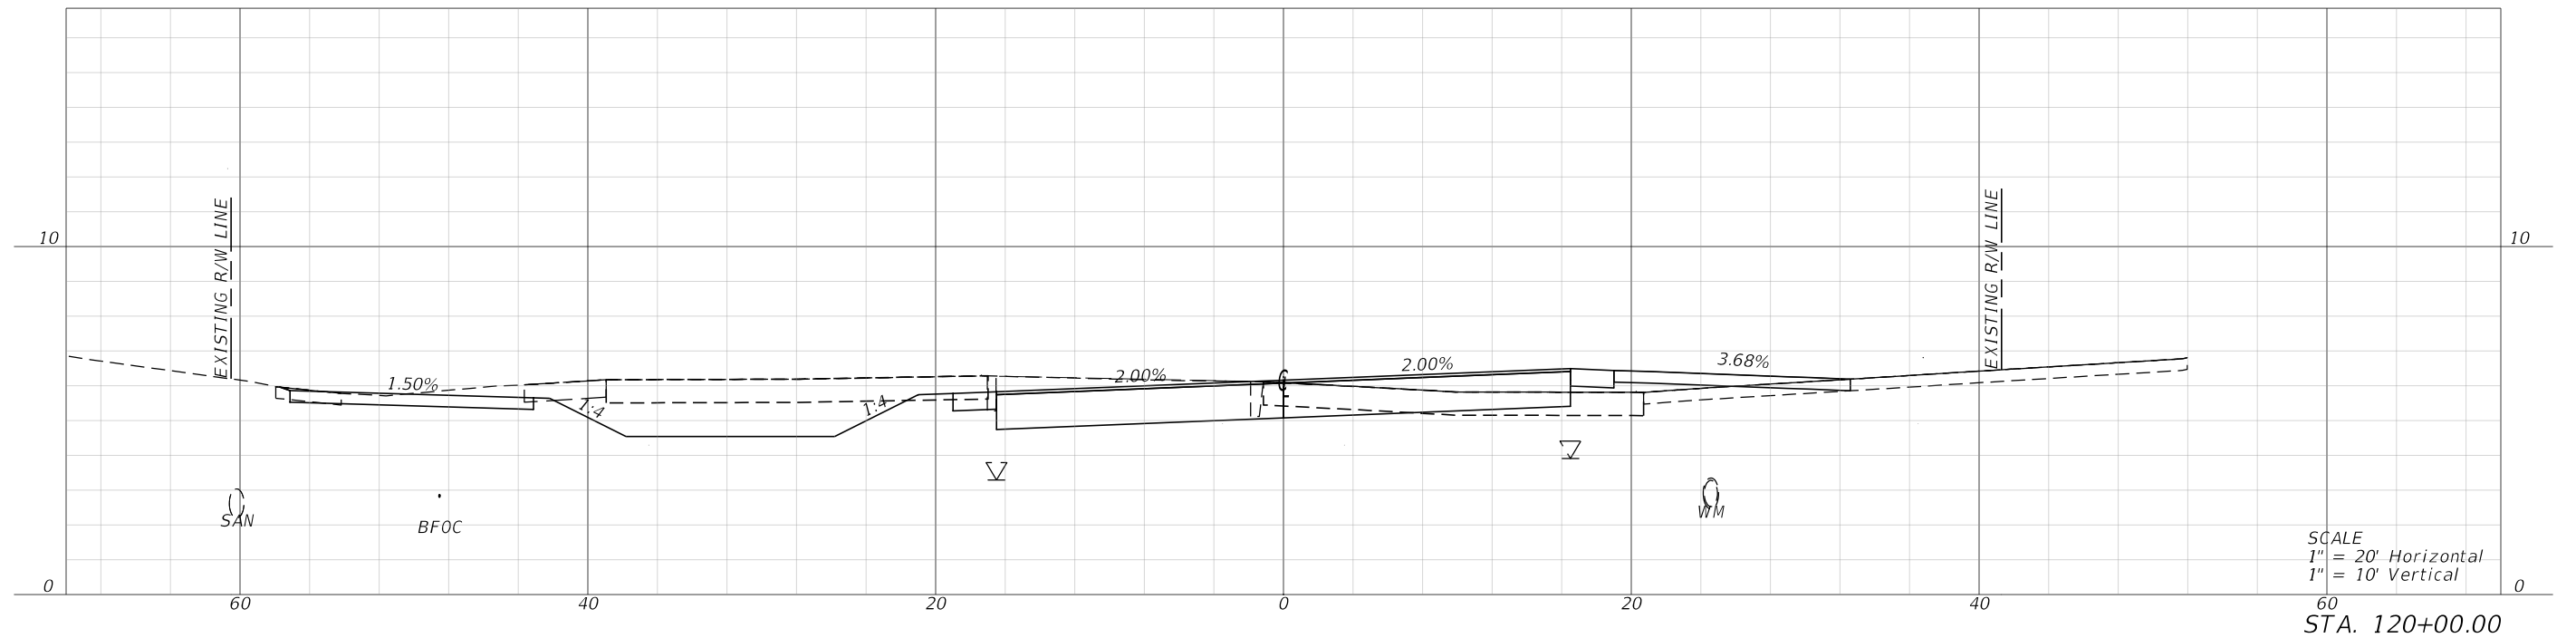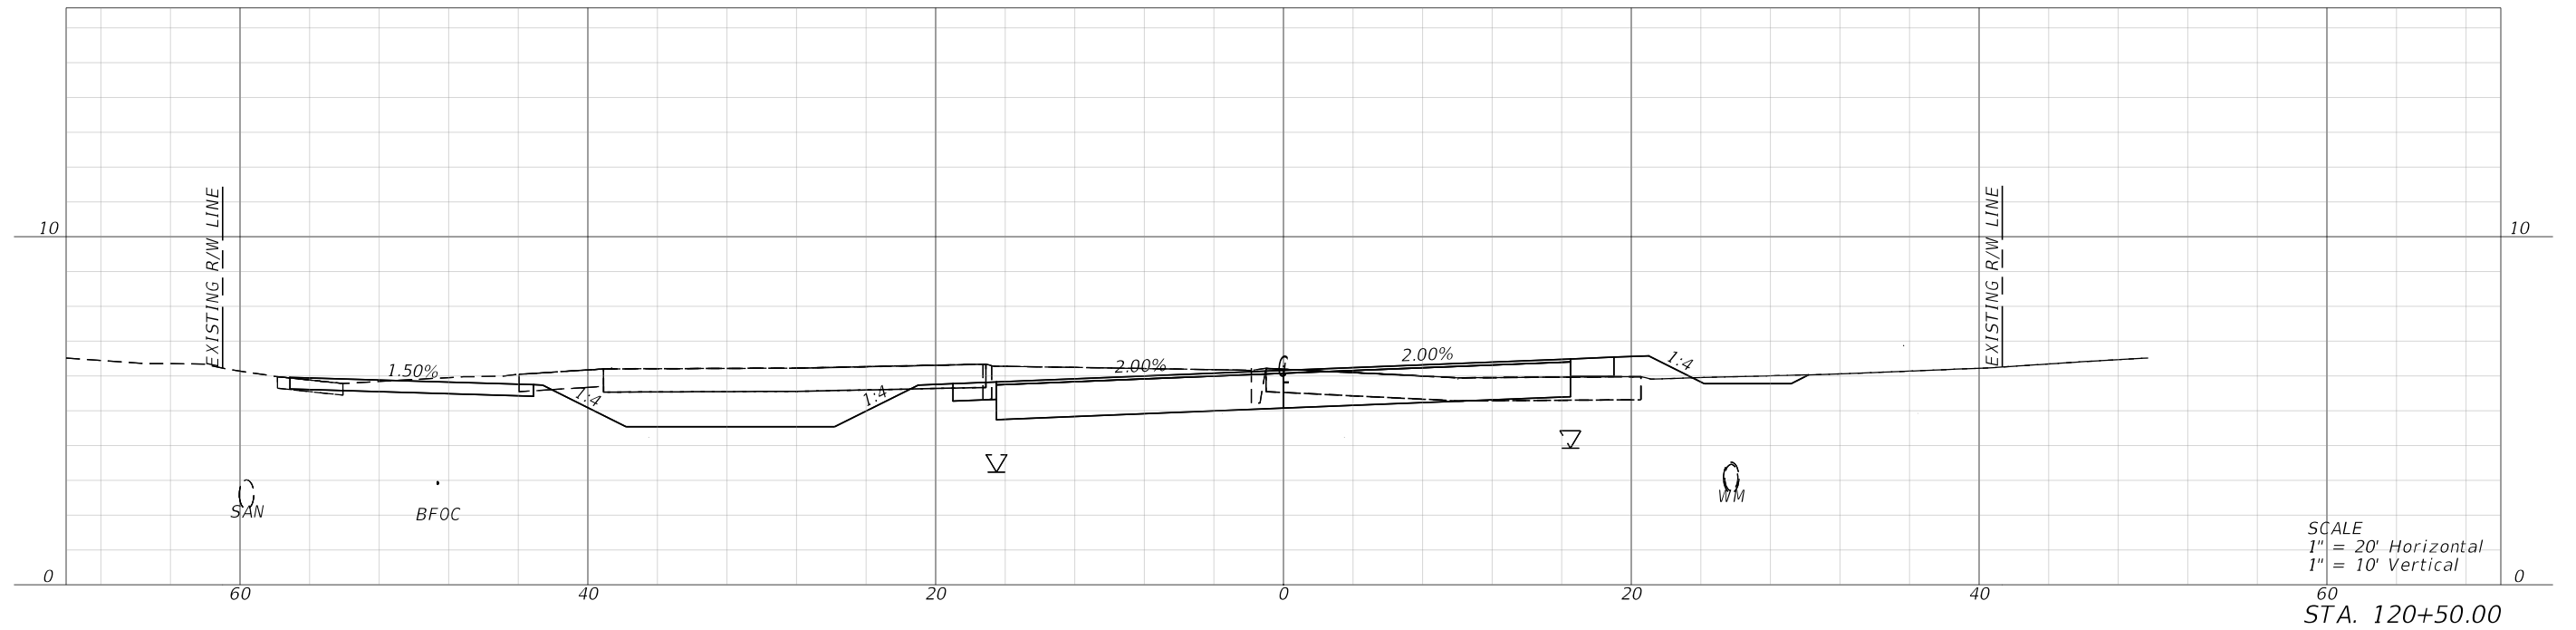

REVISIONS			
DATE	DESCRIPTION	DATE	DESCRIPTION

halff
MARK T. LLEWELLYN, JR., P.E.
LICENSE NUMBER: 80712
HALFF ASSOCIATES, INC.
TALLAHASSEE, FLORIDA 32309


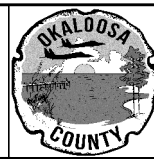


OKALOOSA COUNTY
PROJECT
SANTA ROSA BOULEVARD

CROSS SECTIONS
SHEET NO.
116


FAC NOTE

7/19/2024 7:09:29 PM ah3923
A:\420005\42280\003\0123456789\Roadway\RD\SRD03.dgn

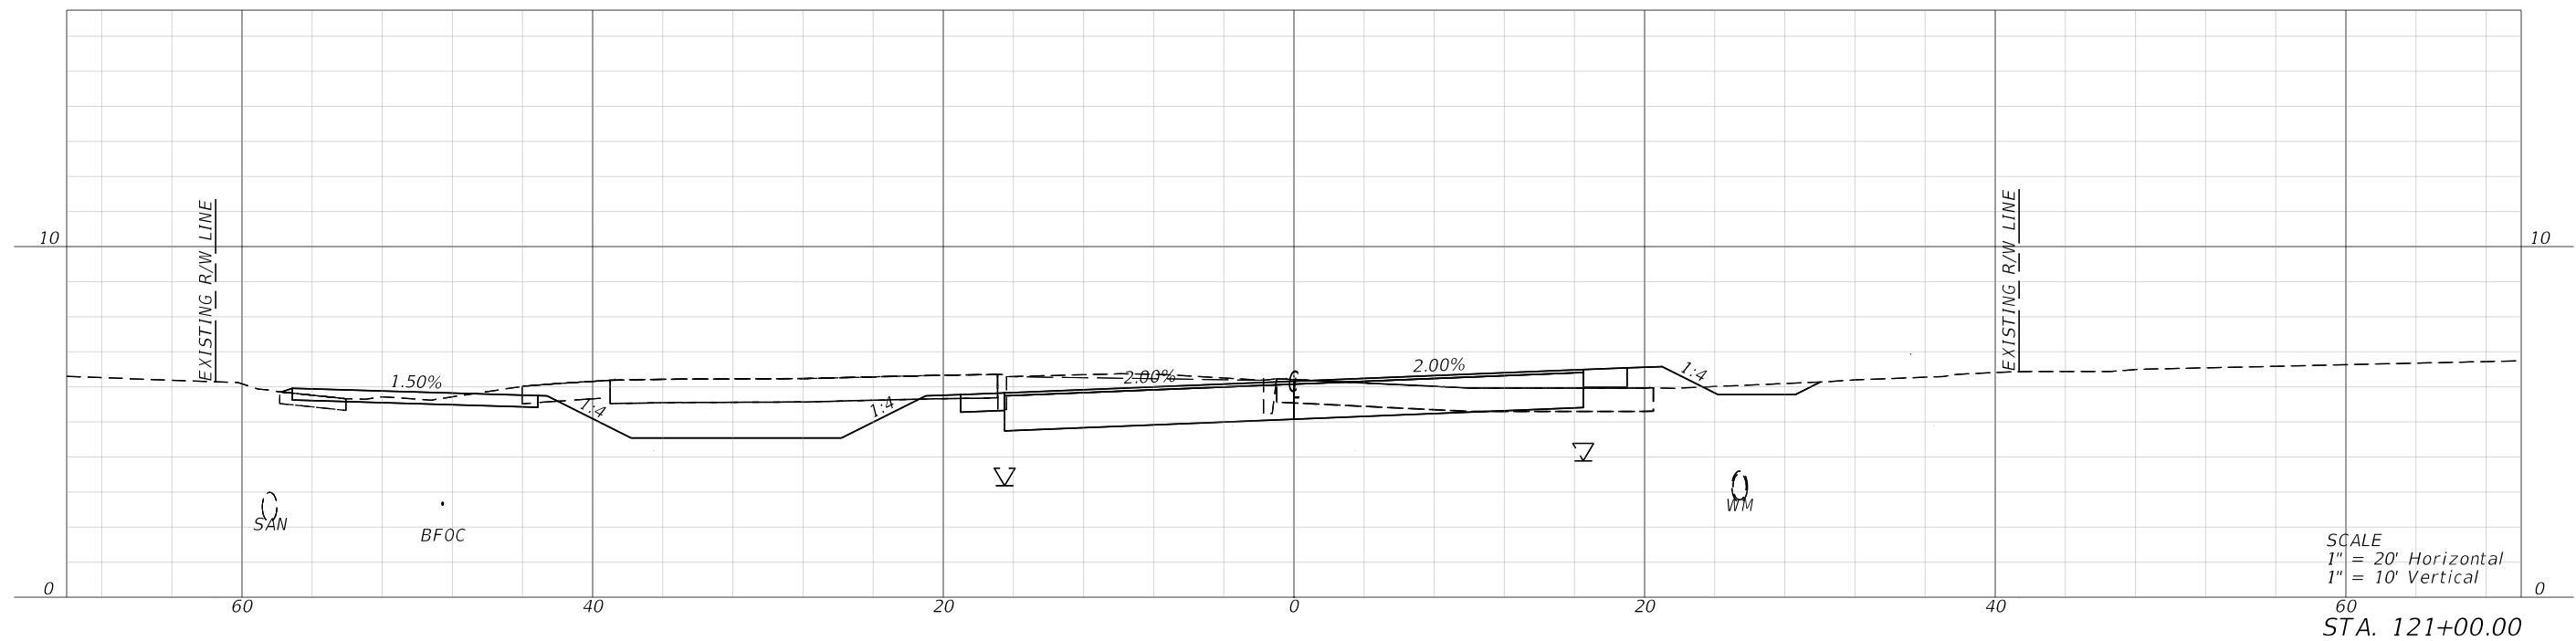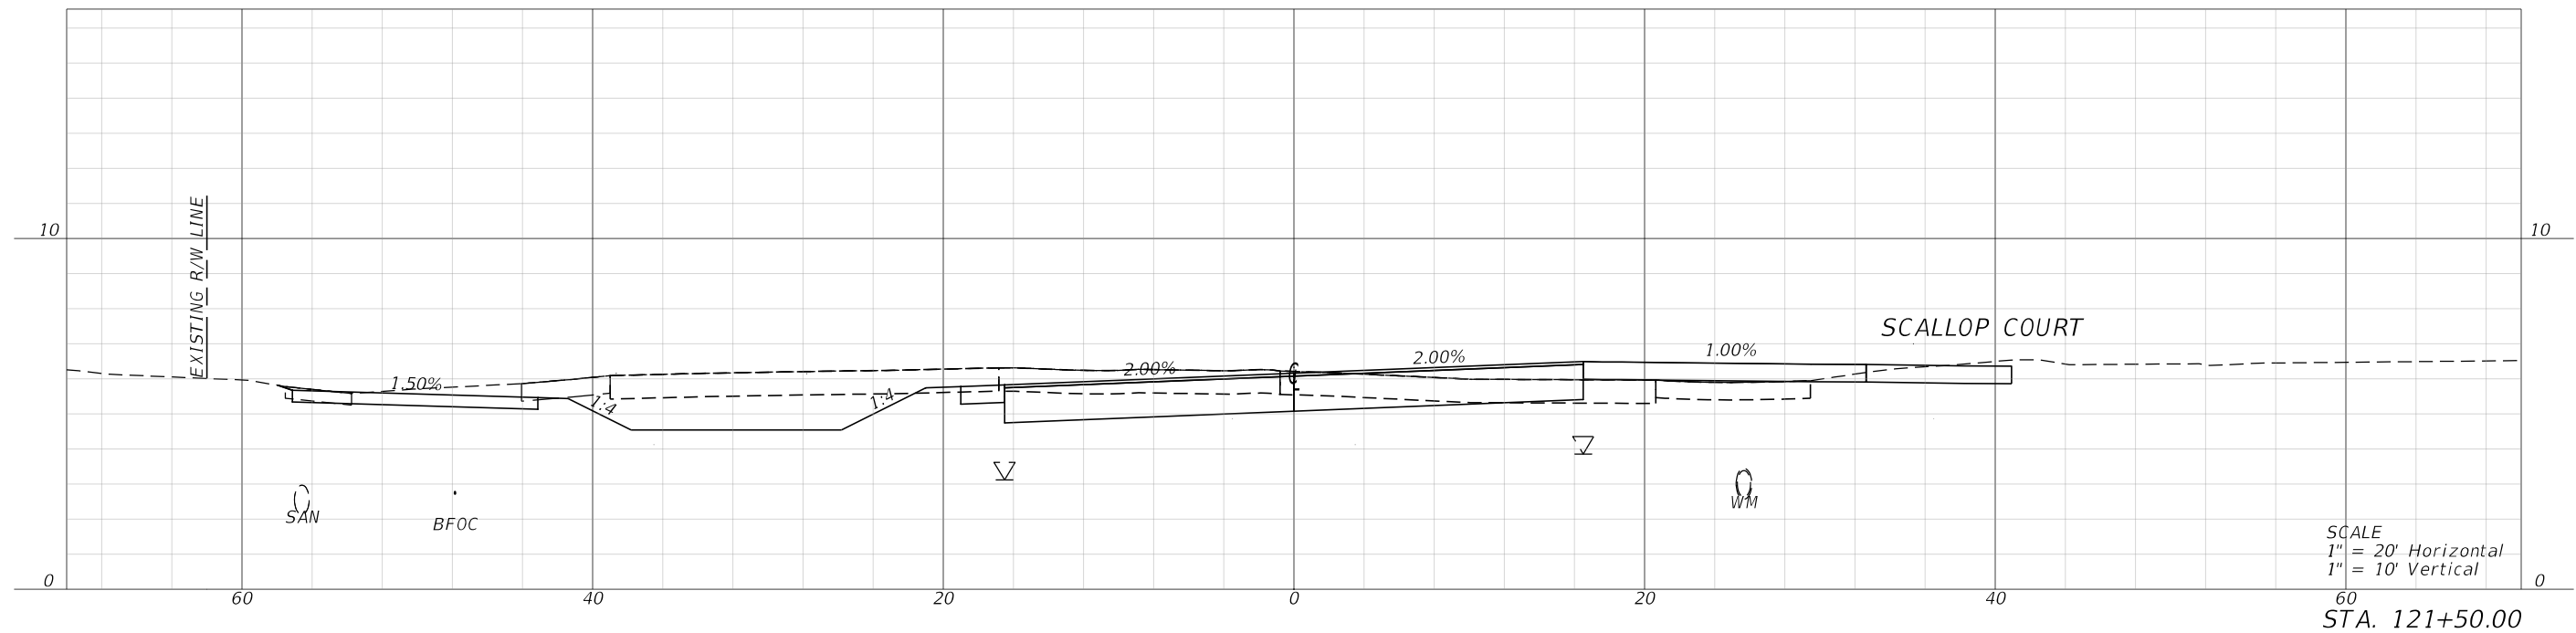

REVISIONS			
DATE	DESCRIPTION	DATE	DESCRIPTION

halff
MARK T. LLEWELLYN, JR., P.E.
LICENSE NUMBER: 80712
HALFF ASSOCIATES, INC.
TALLAHASSEE, FLORIDA 32309


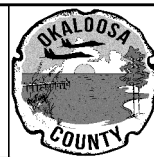


OKALOOSA COUNTY
PROJECT
SANTA ROSA BOULEVARD

CROSS SECTIONS
SHEET NO.
117

FAC NOTE



7/19/2024 7:09:32 PM ah3923
\\halff.adn\2A-AV\042000s\42280\003\0123456789\Roadway\RD\SRD03.dgn

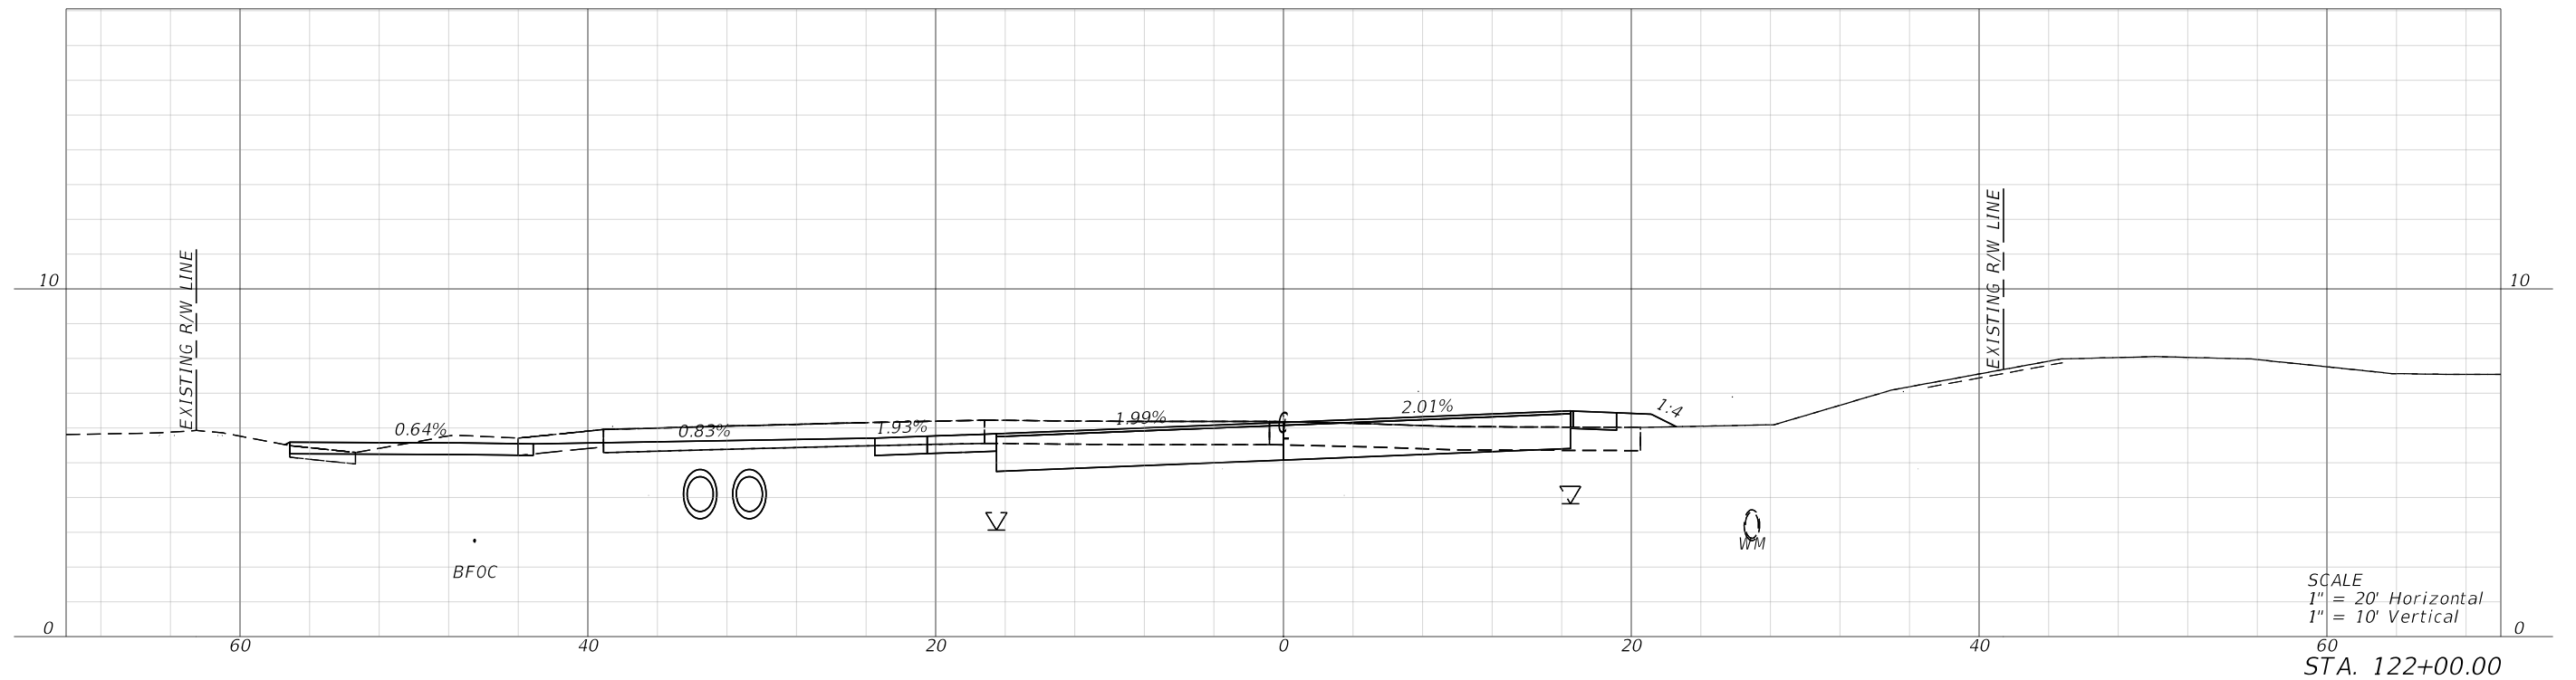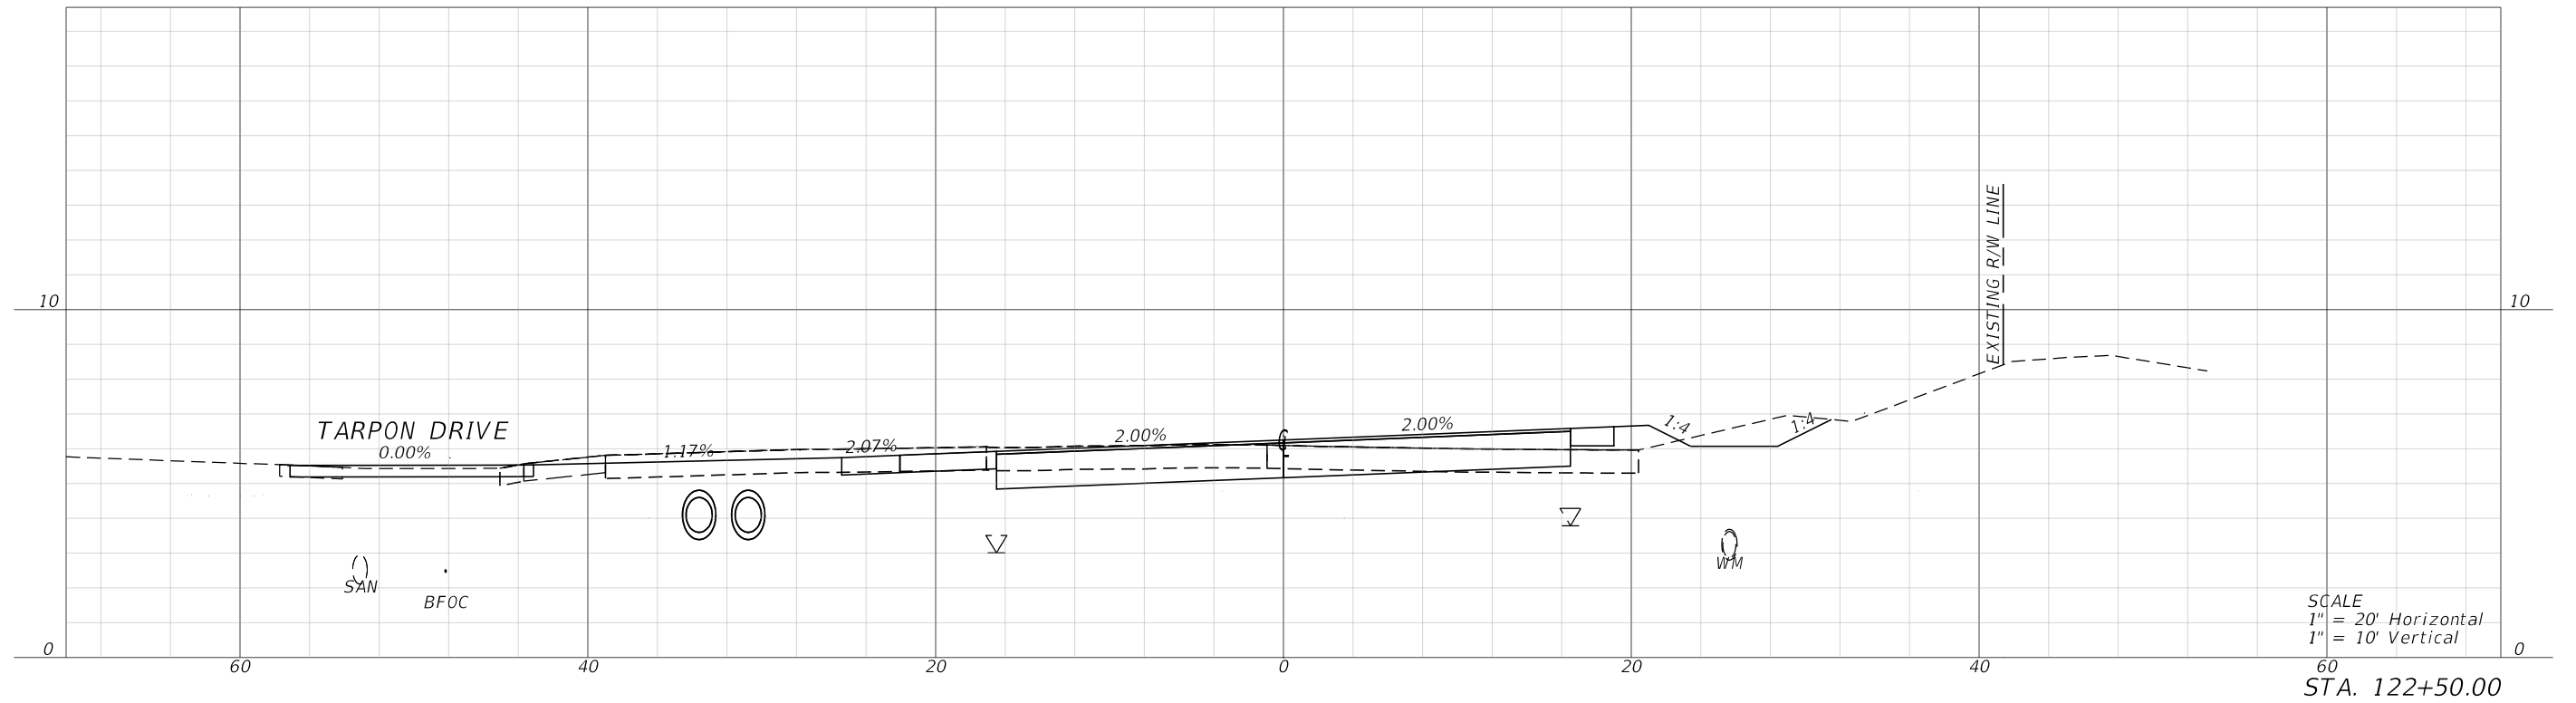

REVISIONS				 MARK T. LLEWELLYN, JR., P.E. LICENSE NUMBER: 80712 HALFF ASSOCIATES, INC. TALLAHASSEE, FLORIDA 32309		OKALOOSA COUNTY		CROSS SECTIONS	SHEET NO.	
DATE	DESCRIPTION	DATE	DESCRIPTION			PROJECT			118	
						SANTA ROSA BOULEVARD				

FAC NOTE

7/19/2024 7:09:35 PM ah3923
A:\420005\42280\003\0123456789\Roadway\RD\SRD03.dgn

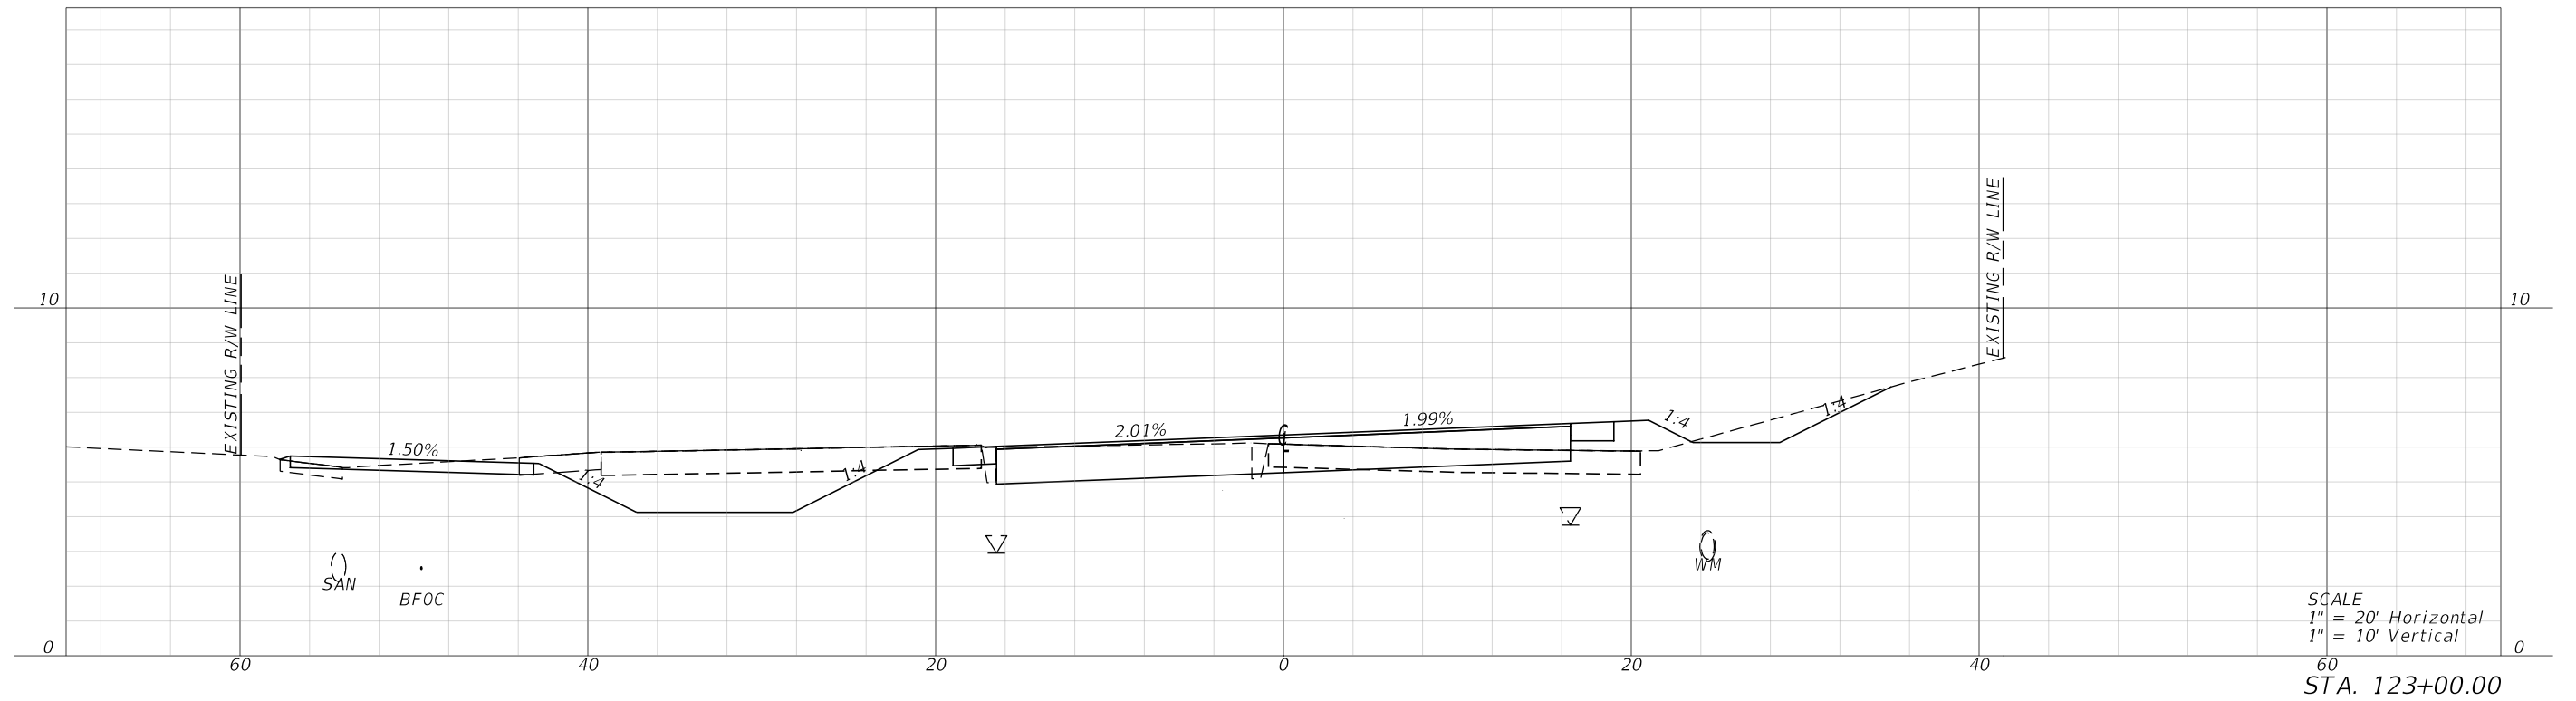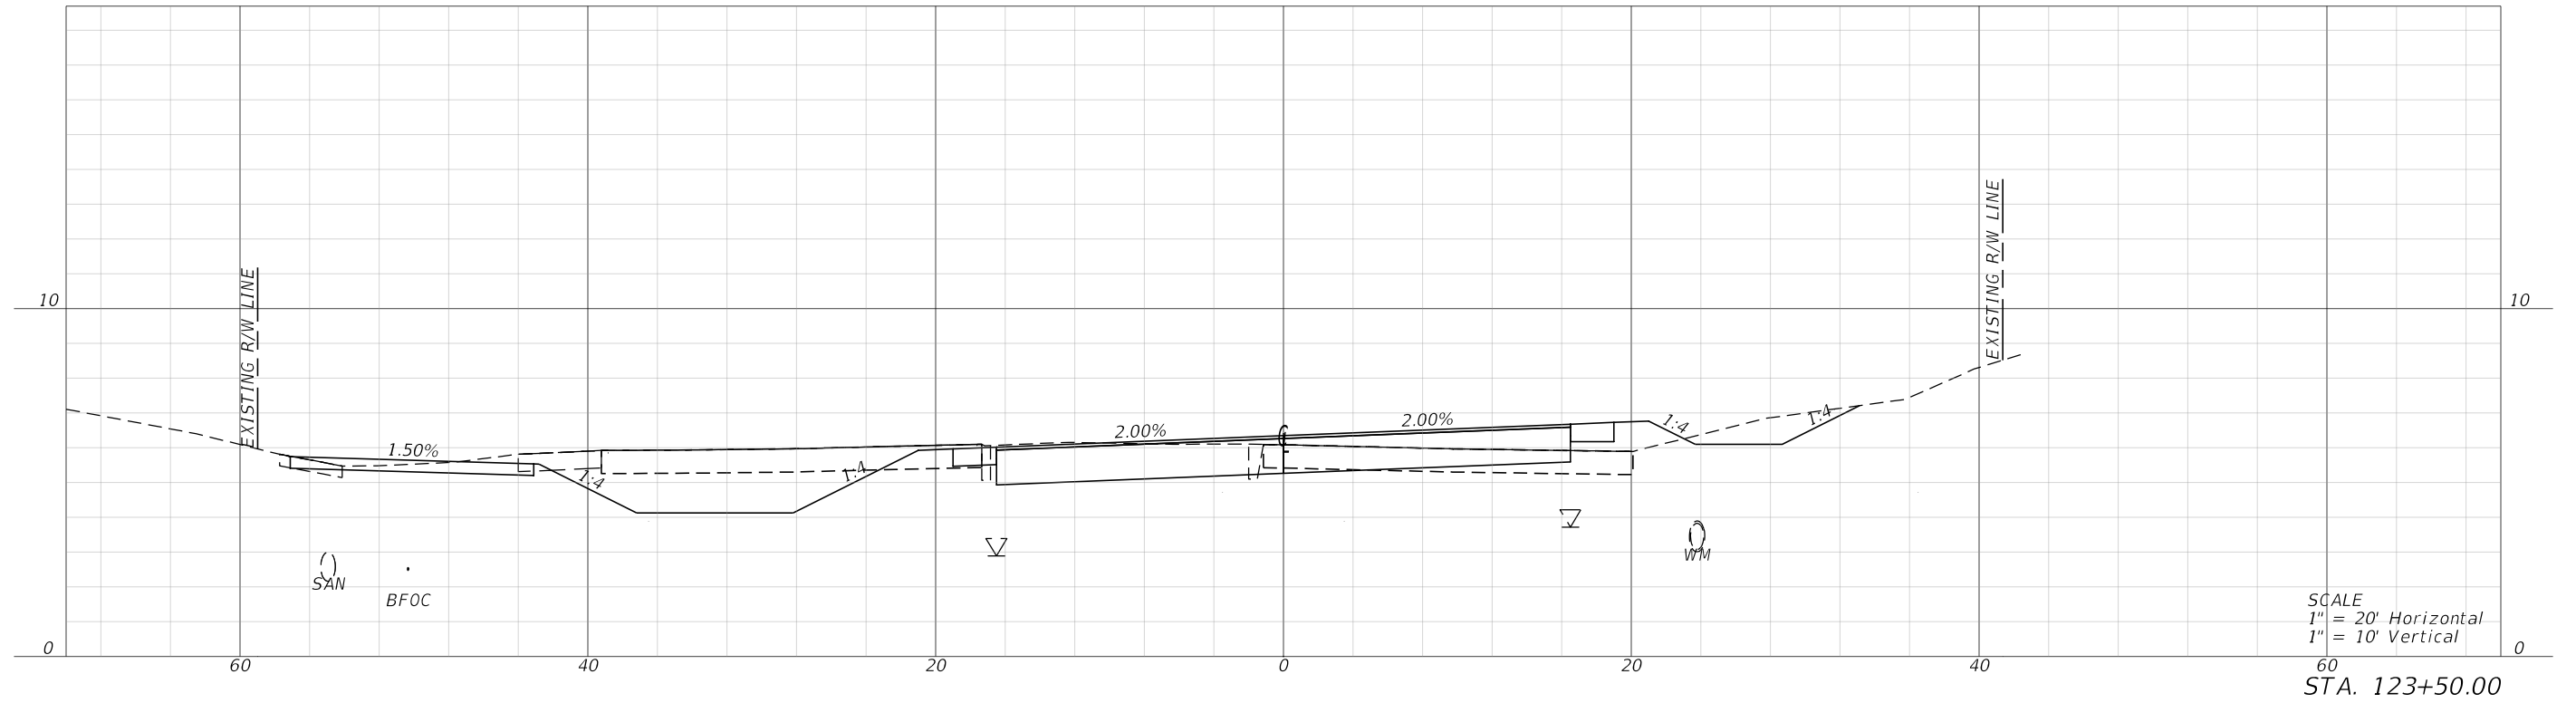

REVISIONS			
DATE	DESCRIPTION	DATE	DESCRIPTION

halff
MARK T. LLEWELLYN, JR., P.E.
LICENSE NUMBER: 80712
HALFF ASSOCIATES, INC.
TALLAHASSEE, FLORIDA 32309





OKALOOSA COUNTY
PROJECT
SANTA ROSA BOULEVARD

CROSS SECTIONS
119

SHEET NO.
119


FAC NOTE

7/19/2024 7:09:38 PM ah3923
A:\420005\42280\003\0123456789\Roadway\RD\SRD03.dgn

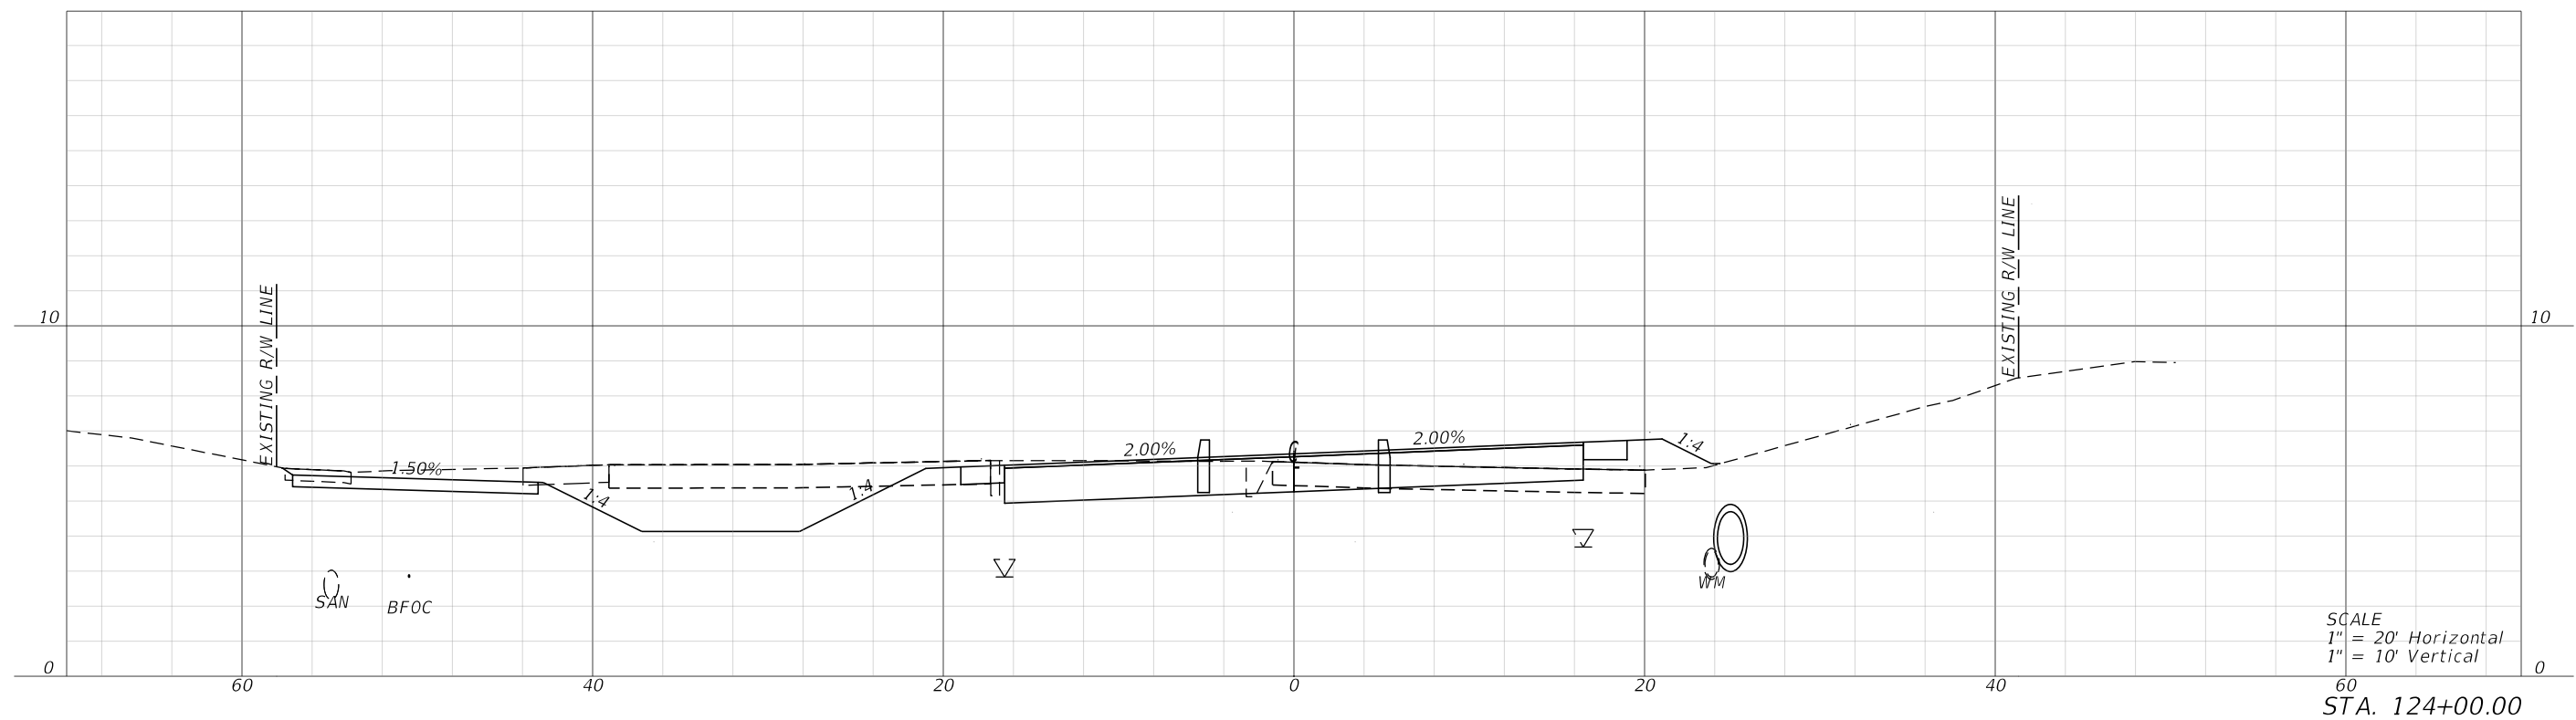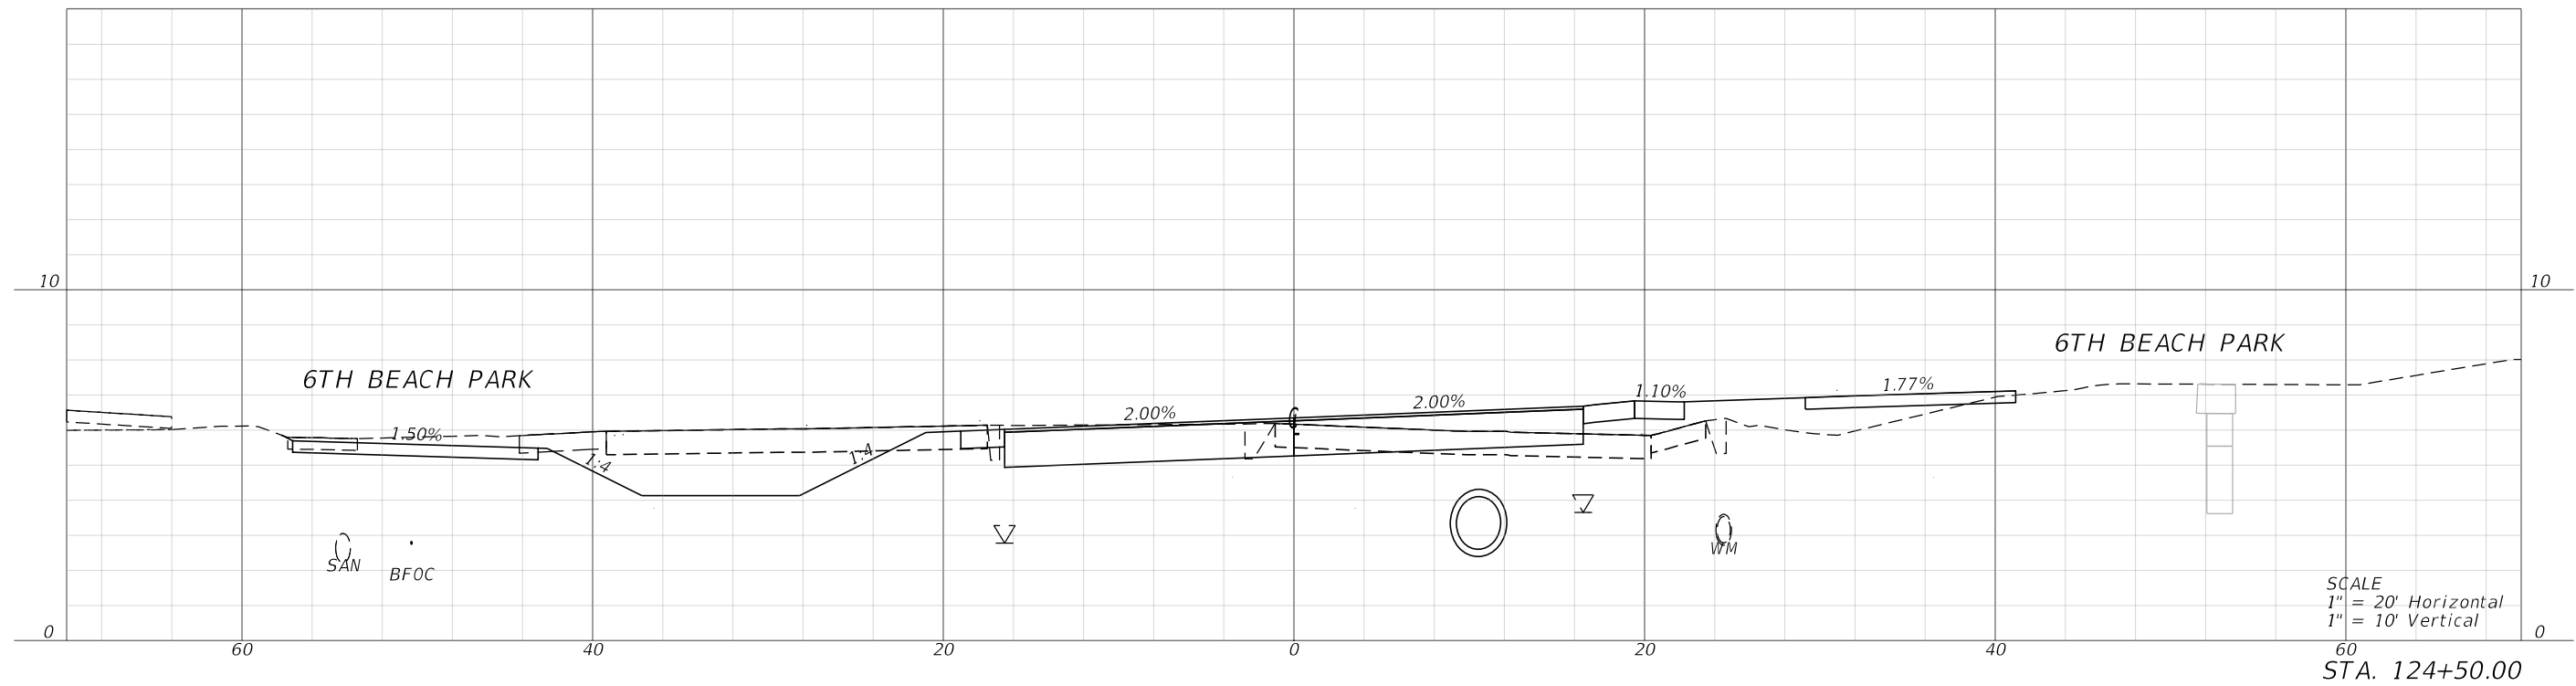

REVISIONS			
DATE	DESCRIPTION	DATE	DESCRIPTION

halff
MARK T. LLEWELLYN, JR., P.E.
LICENSE NUMBER: 80712
HALFF ASSOCIATES, INC.
TALLAHASSEE, FLORIDA 32309


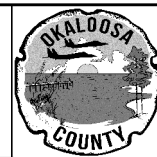


OKALOOSA COUNTY
PROJECT
SANTA ROSA BOULEVARD

CROSS SECTIONS
SHEET NO.
120


FAC NOTE

7/19/2024 7:11:05 PM ah3923
A:\420005\42280\003\0123456789\Roadway\RD\SRD03.dgn

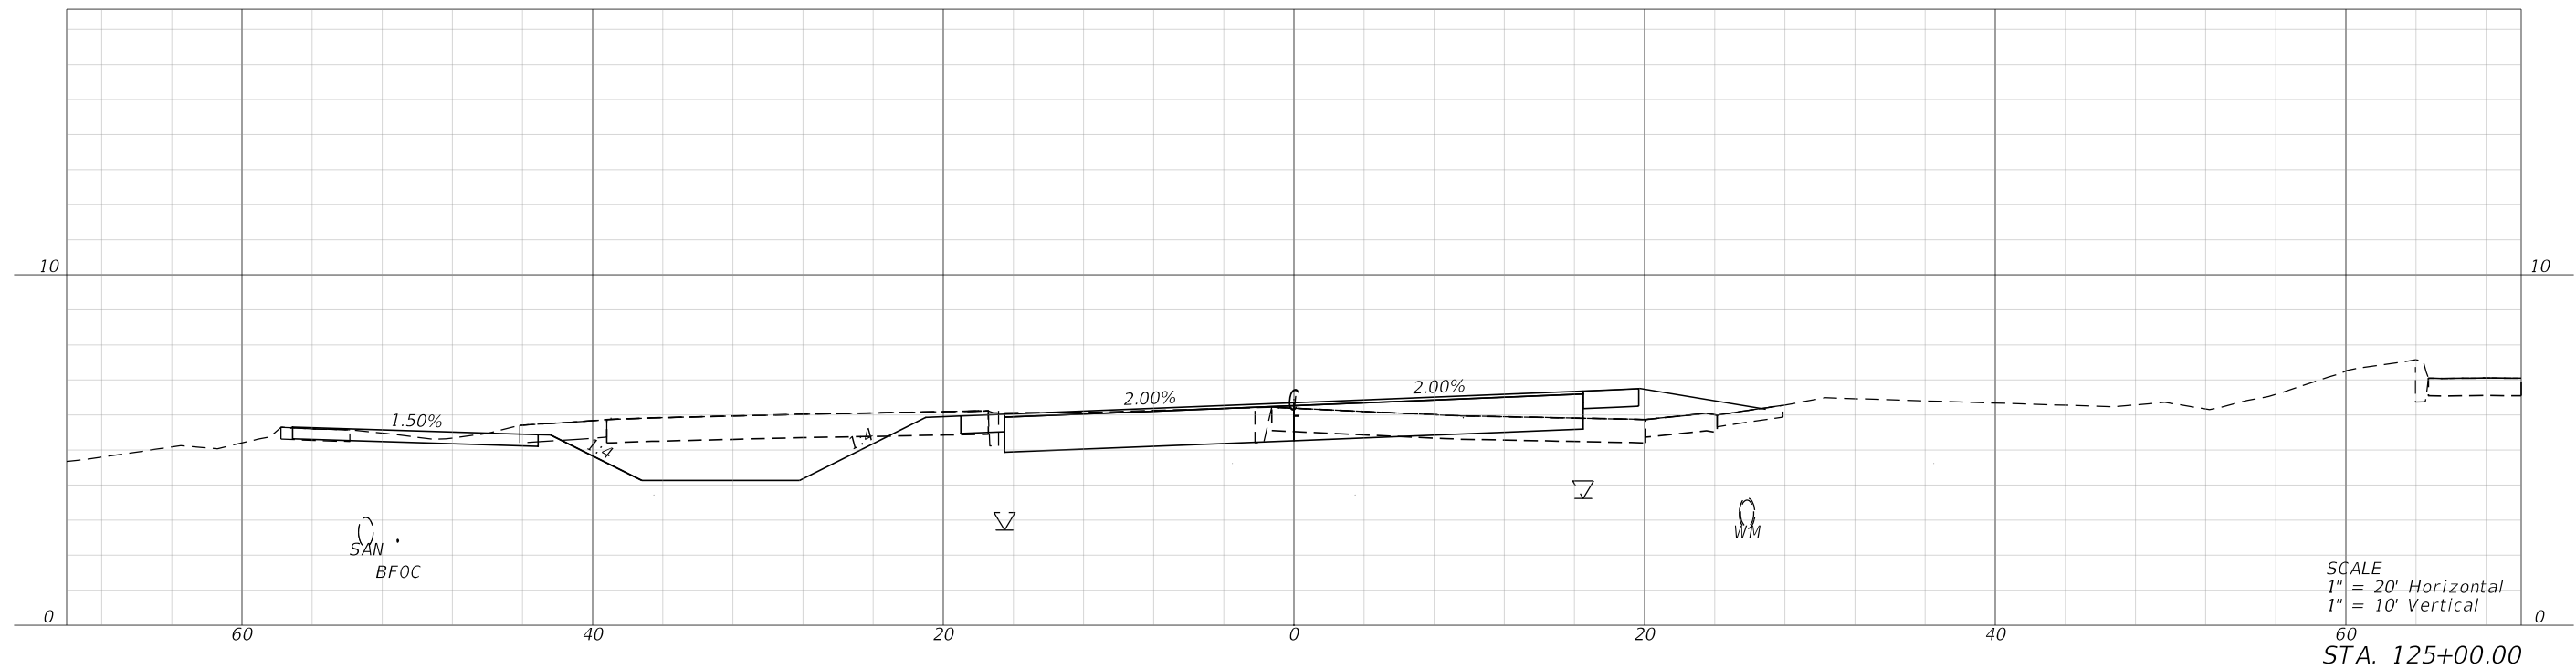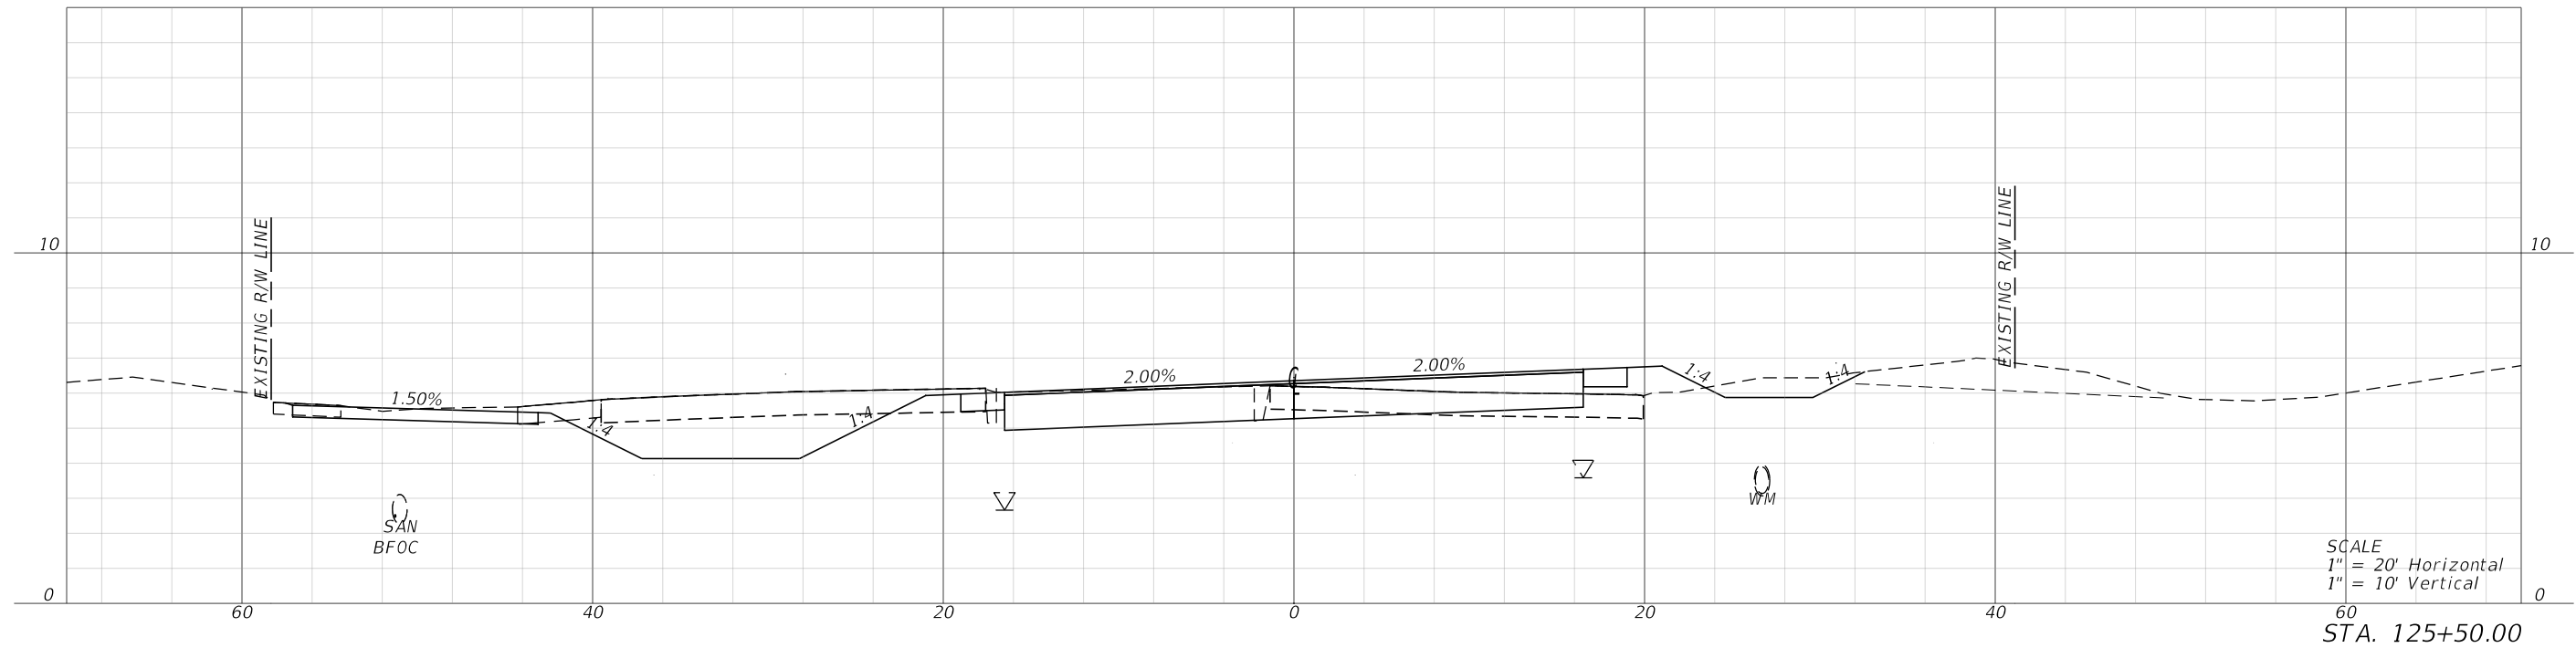

REVISIONS			
DATE	DESCRIPTION	DATE	DESCRIPTION

halff
MARK T. LLEWELLYN, JR., P.E.
LICENSE NUMBER: 80712
HALFF ASSOCIATES, INC.
TALLAHASSEE, FLORIDA 32309


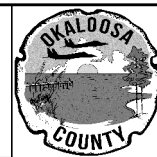


OKALOOSA COUNTY
PROJECT
SANTA ROSA BOULEVARD

CROSS SECTIONS
SHEET NO.
121

FAC NOTE

7/19/2024 7:11:10 PM ah3923
\\halff.adn\2A\A\0420005\42280\003\0123456789\RD\SRD03.dgn

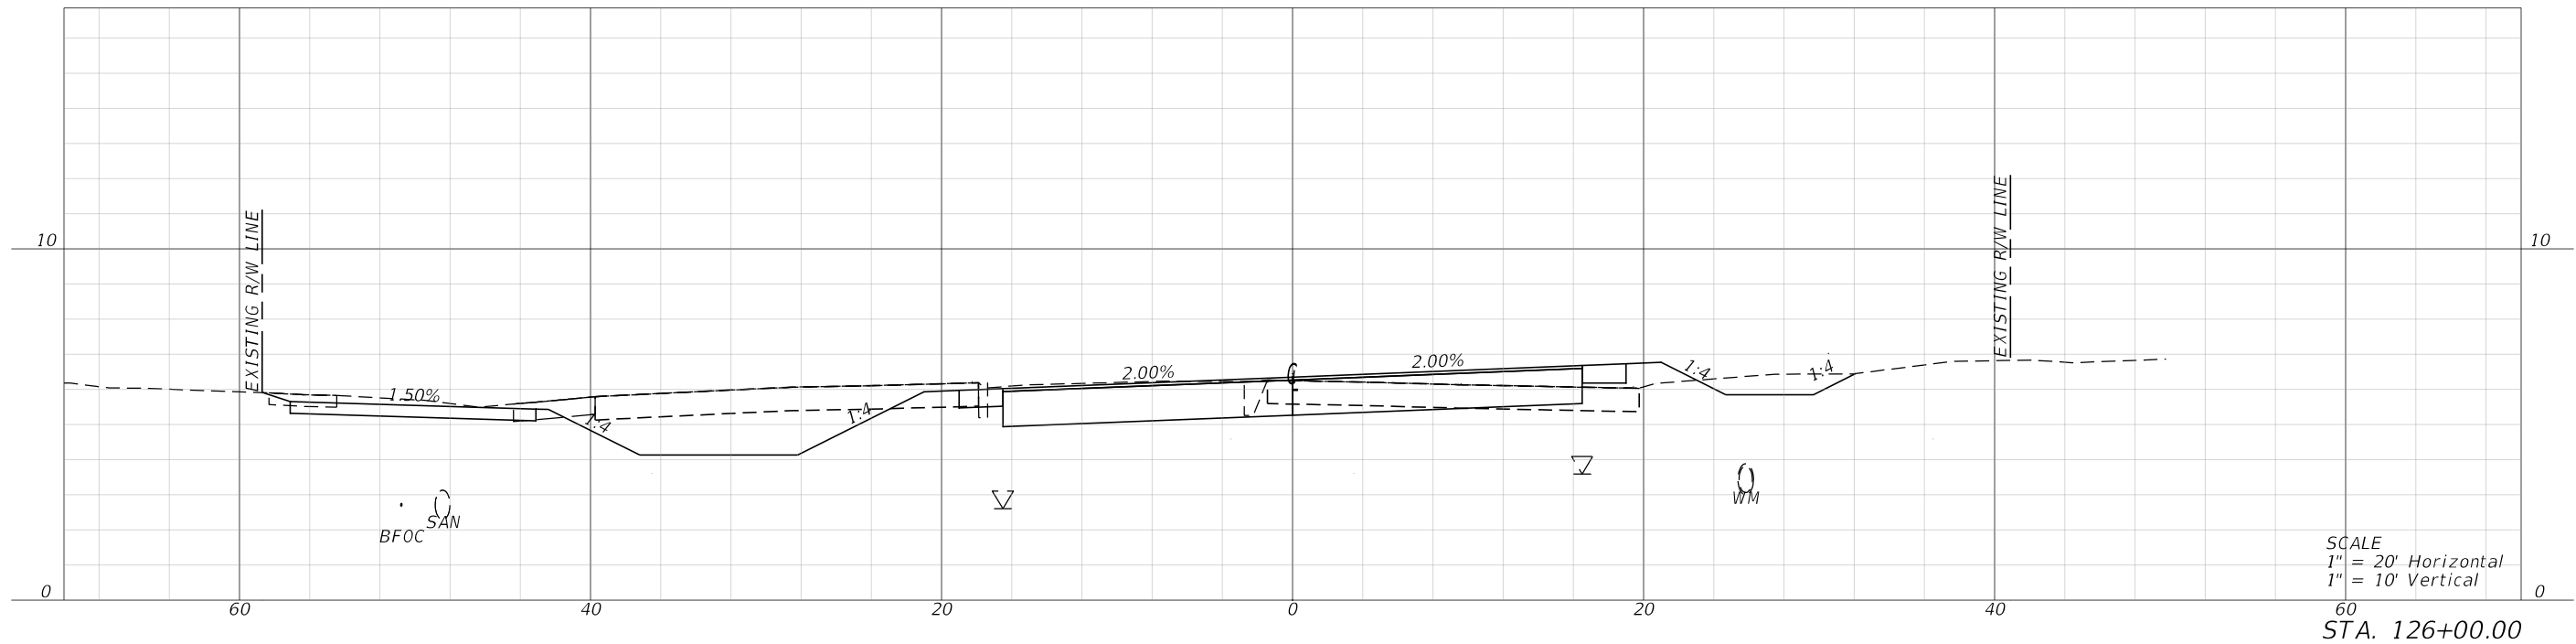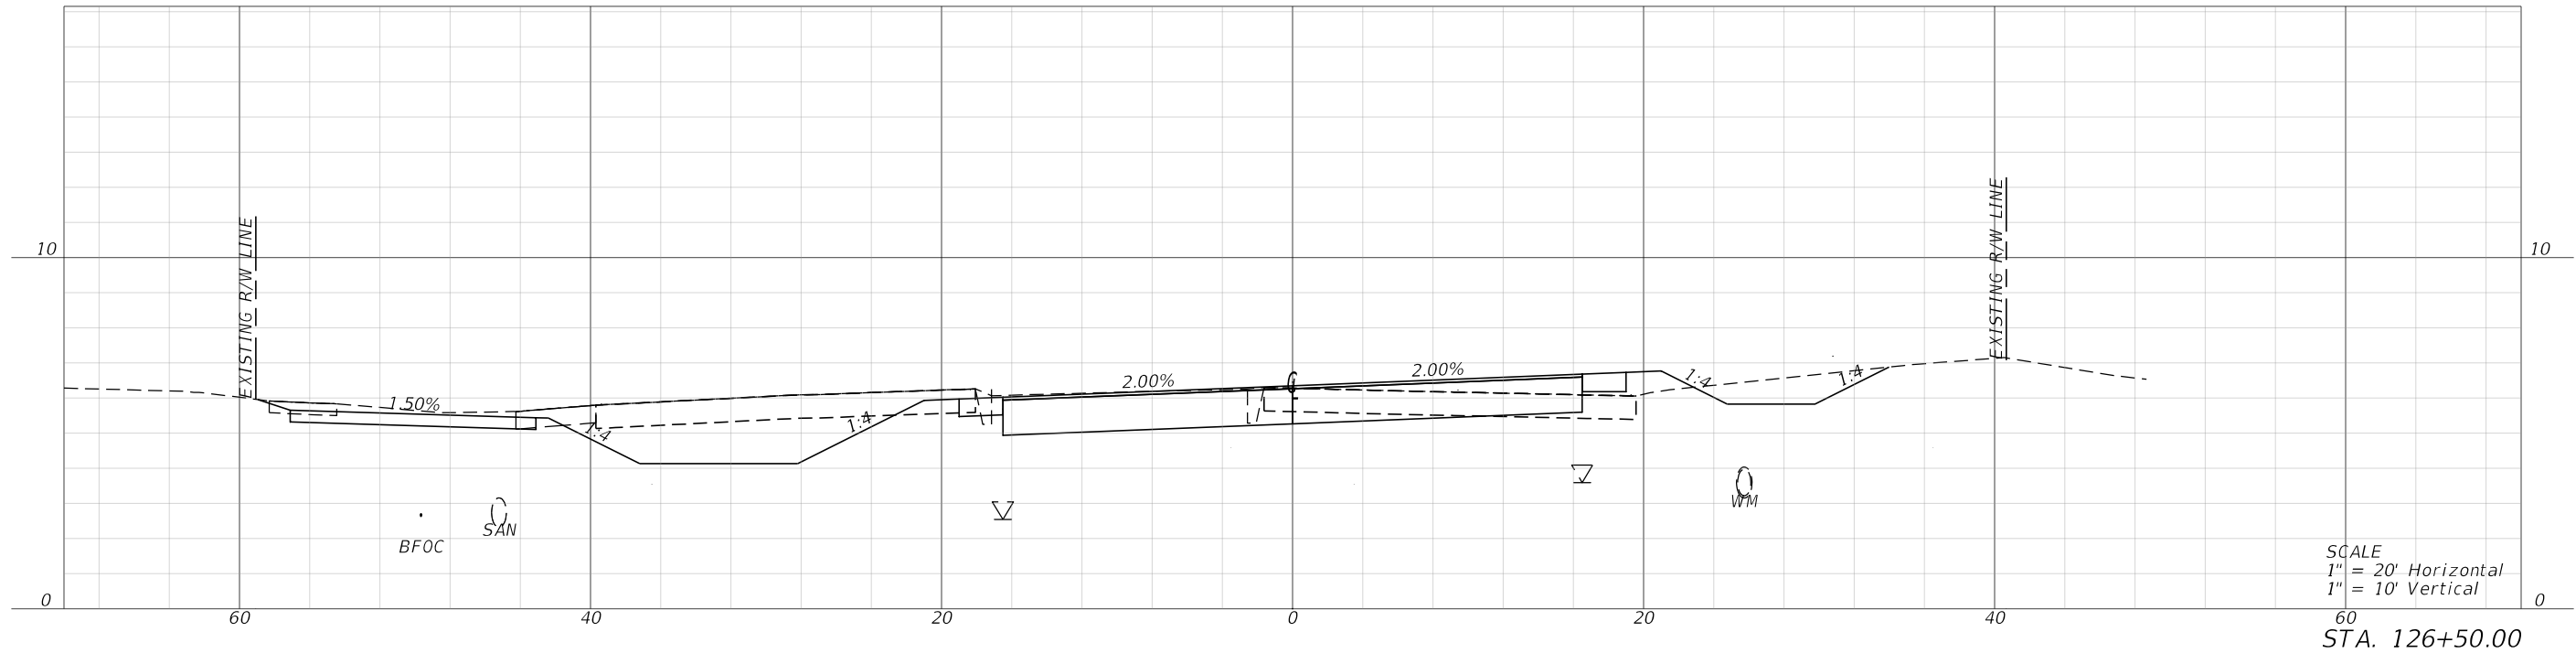

REVISIONS			
DATE	DESCRIPTION	DATE	DESCRIPTION



MARK T. LLEWELLYN, JR., P.E.
LICENSE NUMBER: 80712
HALFF ASSOCIATES, INC.
TALLAHASSEE, FLORIDA 32309





OKALOOSA COUNTY
PROJECT
SANTA ROSA BOULEVARD

CROSS SECTIONS	
122	

SHEET NO.
122


FAC NOTE

7/19/2024 7:11:13 PM ah3923
\\half\ad\p2a\av0\420005\42280\003\0123456789\Roadway\RD\SRD03.dgn

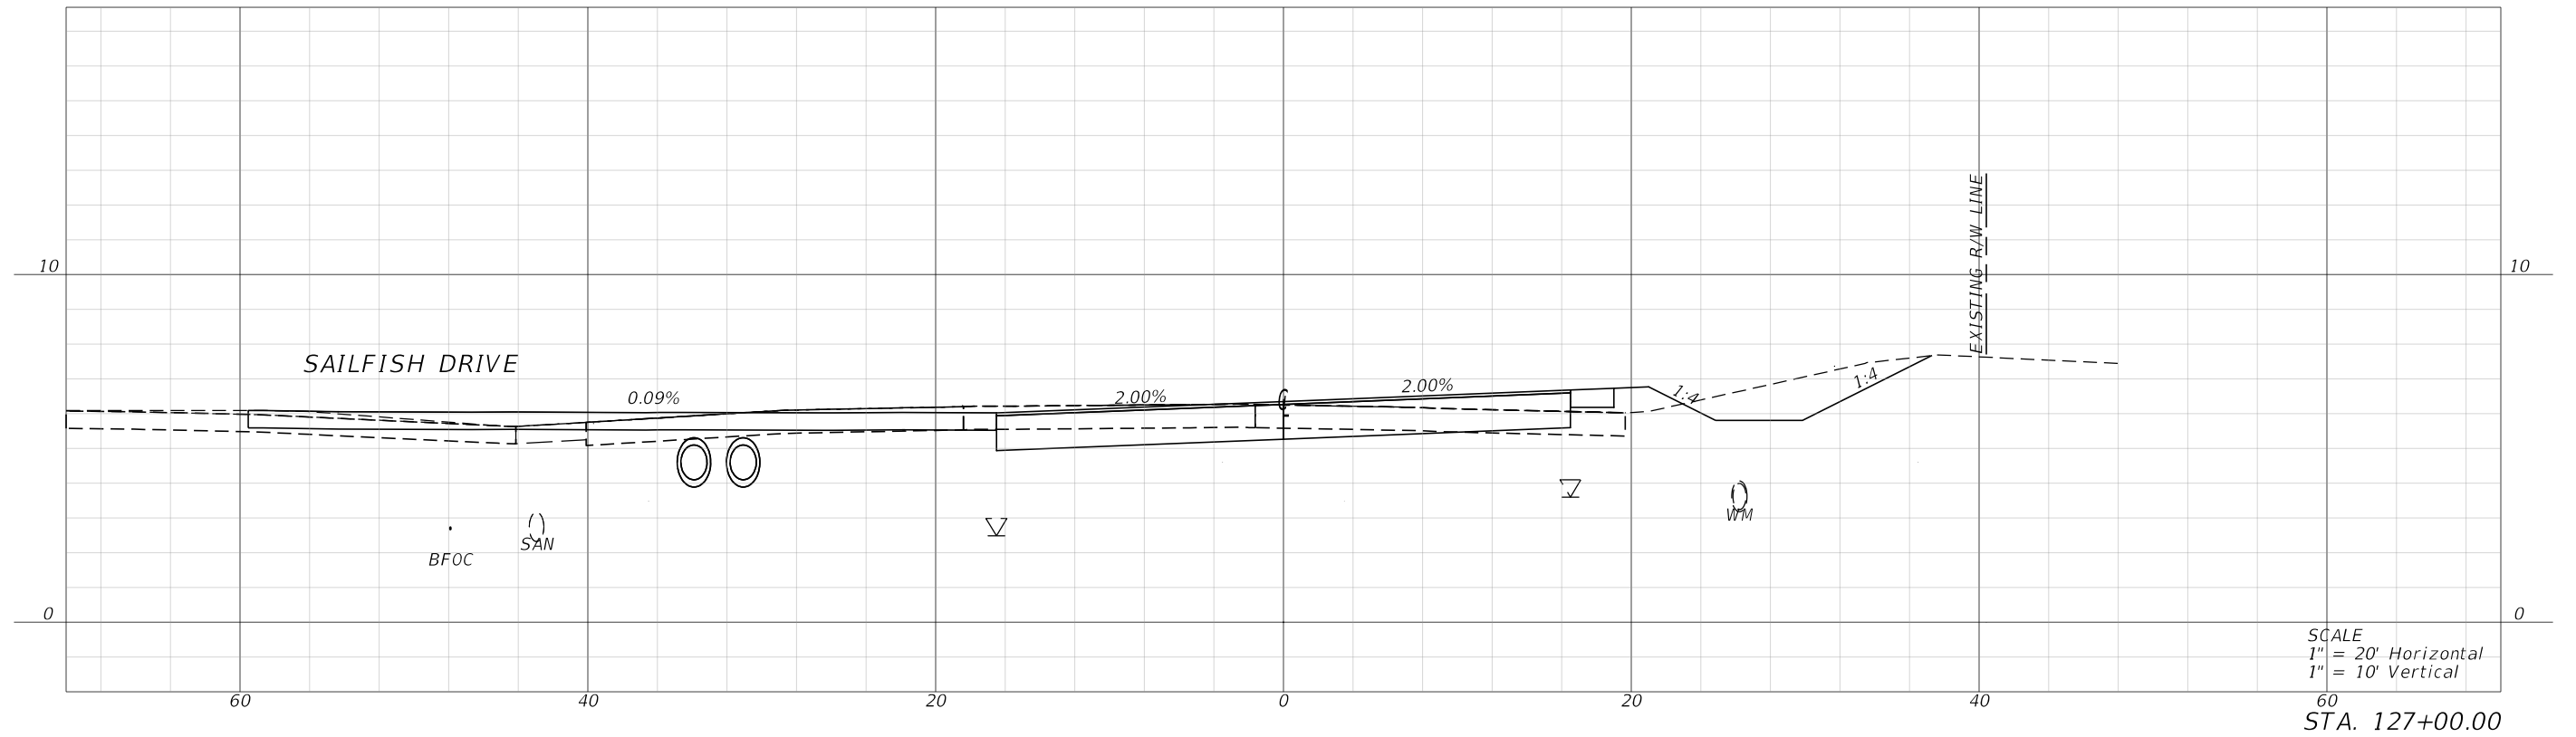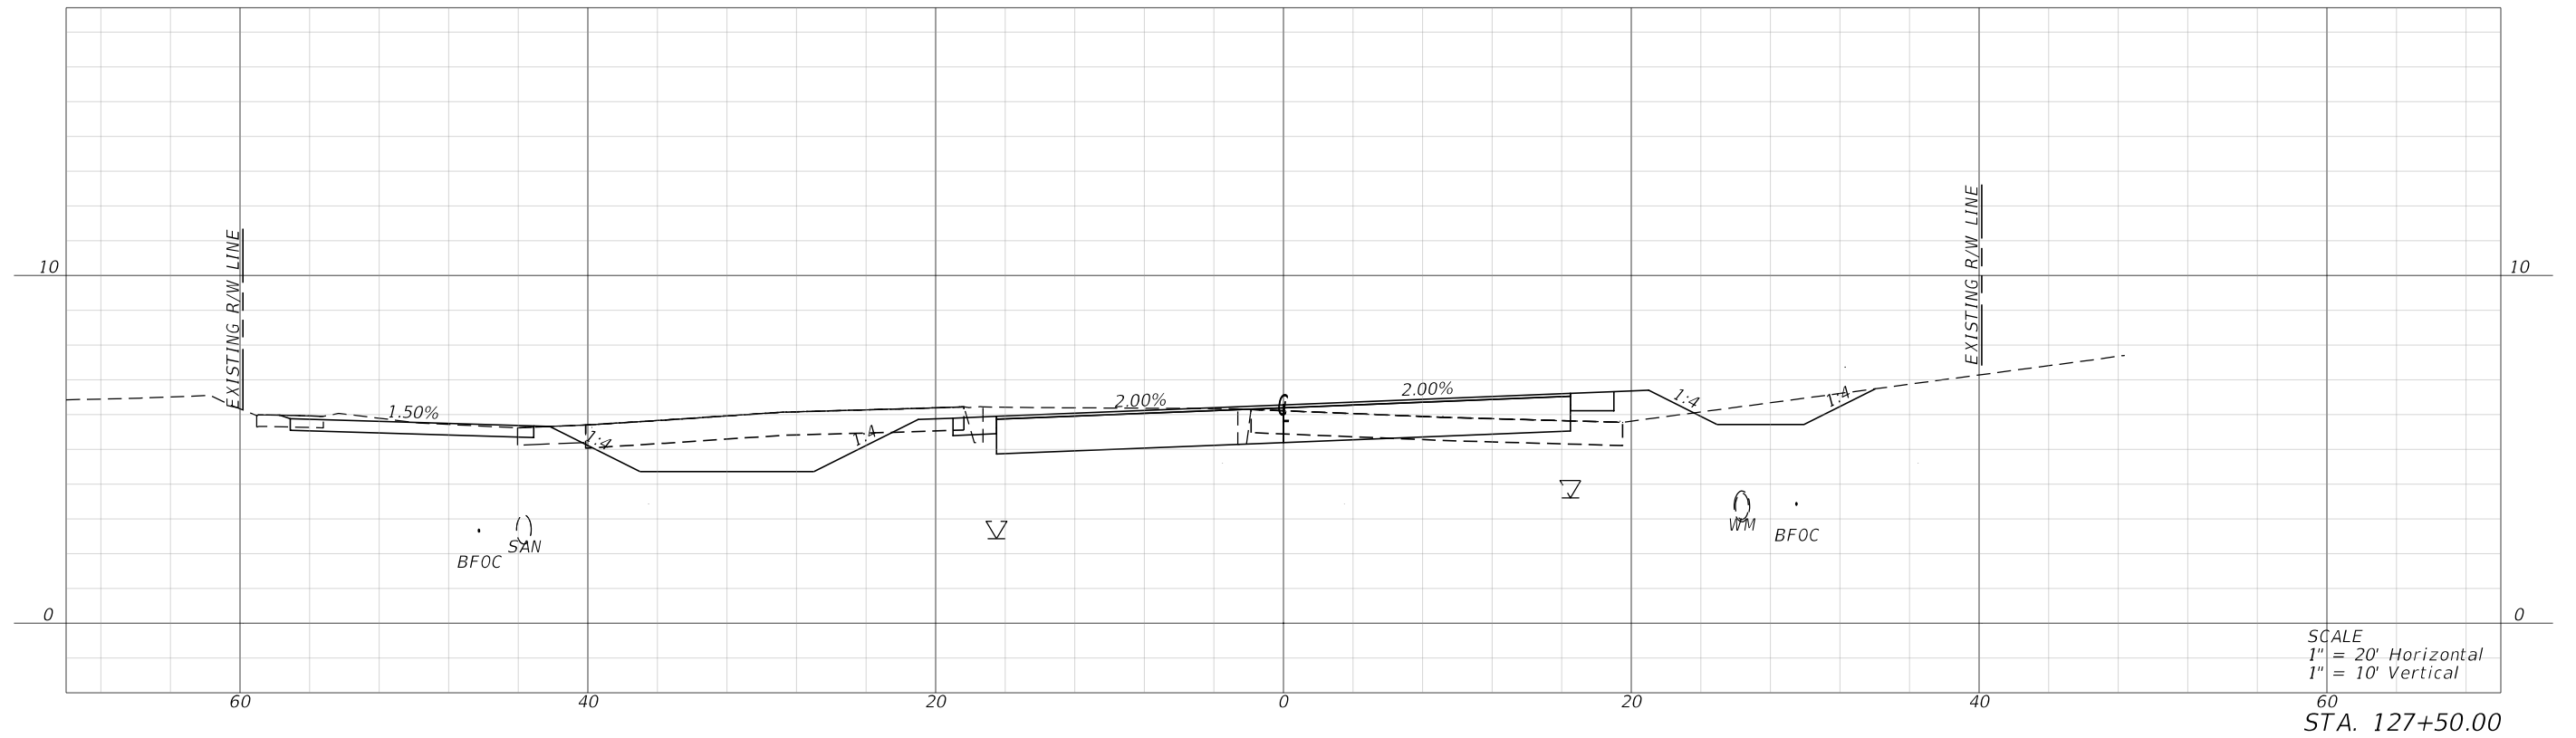

REVISIONS			
DATE	DESCRIPTION	DATE	DESCRIPTION

half
MARK T. LLEWELLYN, JR., P.E.
LICENSE NUMBER: 80712
HALFF ASSOCIATES, INC.
TALLAHASSEE, FLORIDA 32309

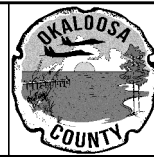



OKALOOSA COUNTY
PROJECT
SANTA ROSA BOULEVARD

CROSS SECTIONS

SHEET
NO.
123


FAC NOTE

7/19/2024 7:11:16 PM ah3923
\\half\ad\p2a\av0\420005\42280\003\0123456789\Roadway\RD\SRD03.dgn

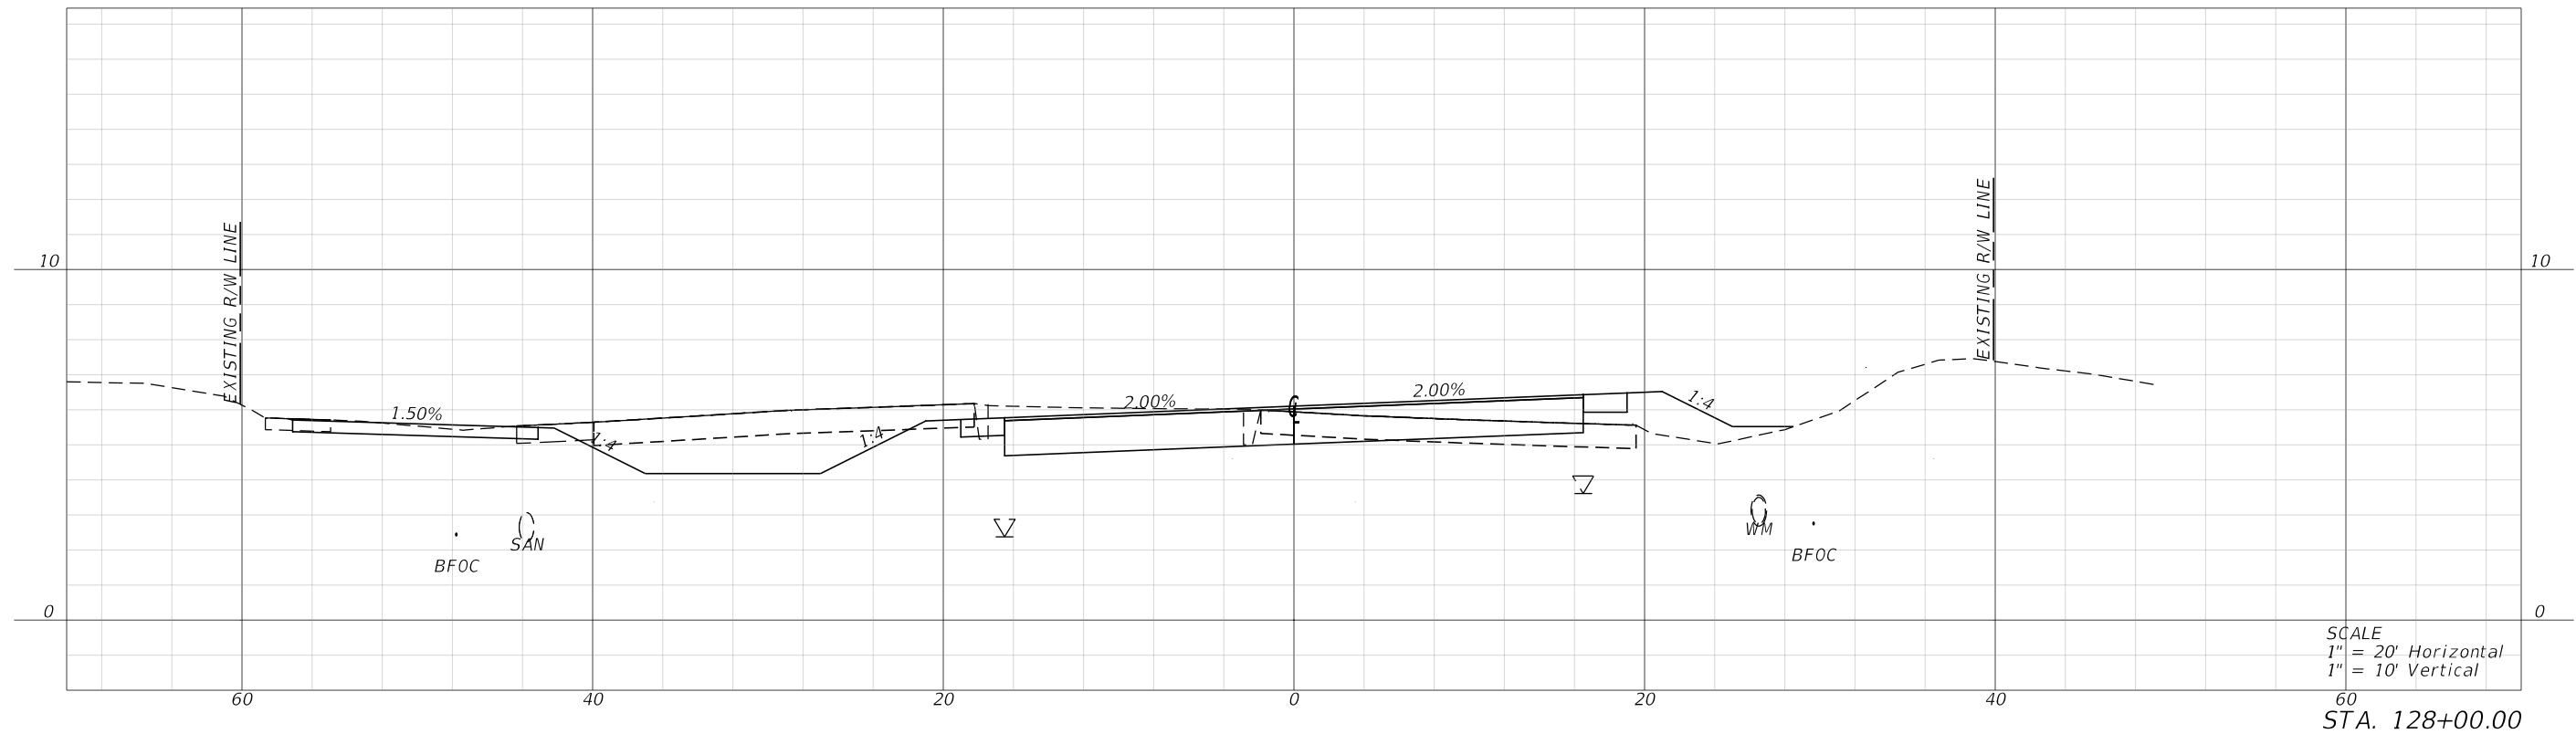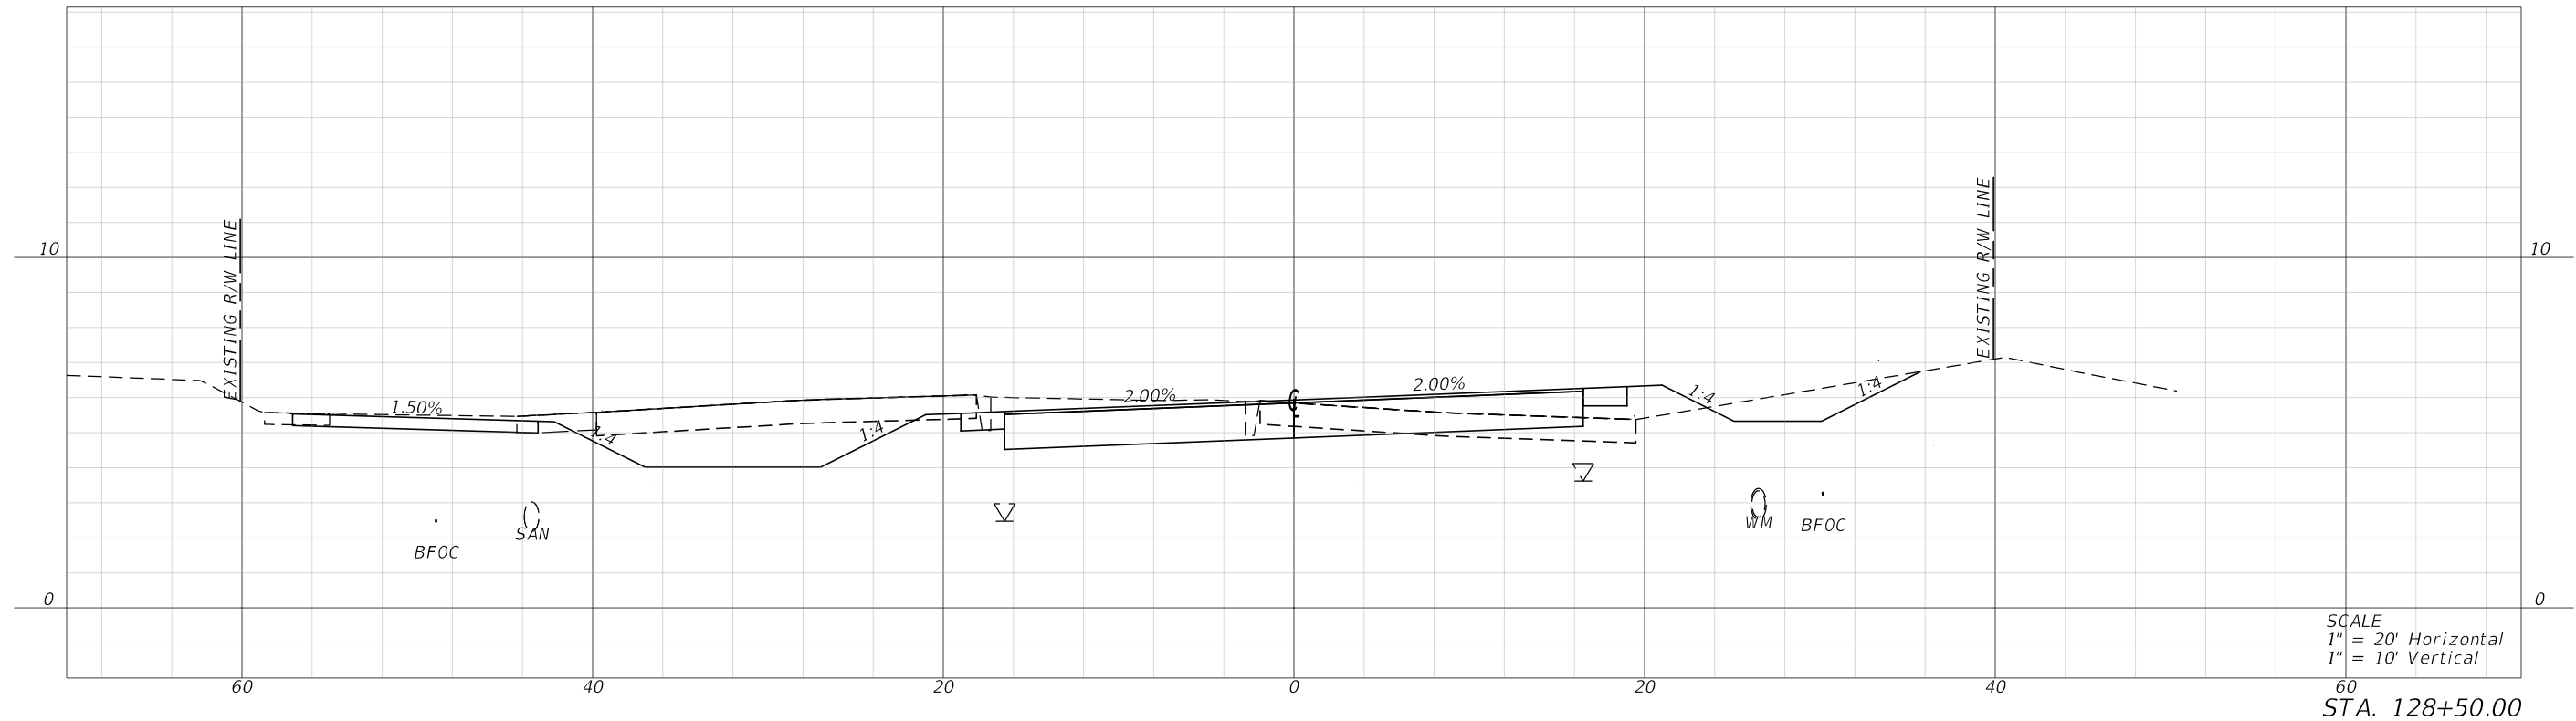

REVISIONS			
DATE	DESCRIPTION	DATE	DESCRIPTION

half
MARK T. LLEWELLYN, JR., P.E.
LICENSE NUMBER: 80712
HALFF ASSOCIATES, INC.
TALLAHASSEE, FLORIDA 32309

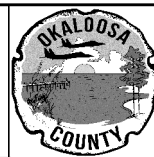



OKALOOSA COUNTY
PROJECT
SANTA ROSA BOULEVARD

CROSS SECTIONS

SHEET
NO.
124


FAC NOTE

7/19/2024 7:11:19 PM ah3923
\\halff.adn\p2a\av0\420005\42280\003\0123456789\RD\SRD03.dgn

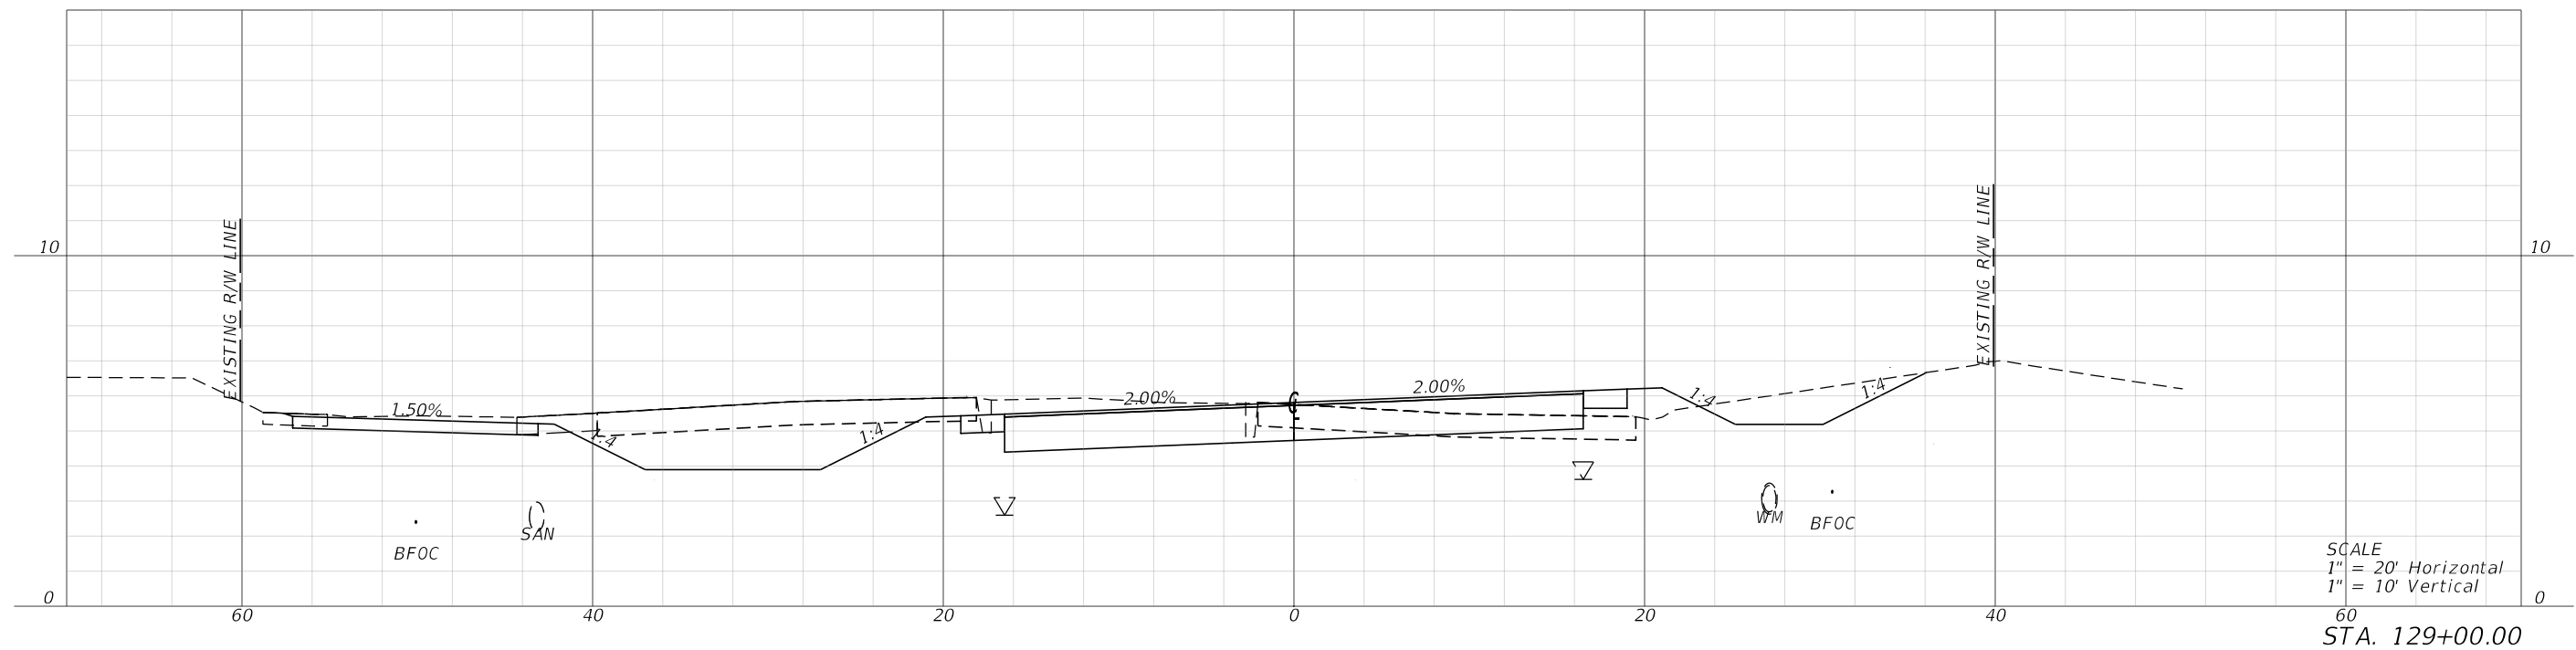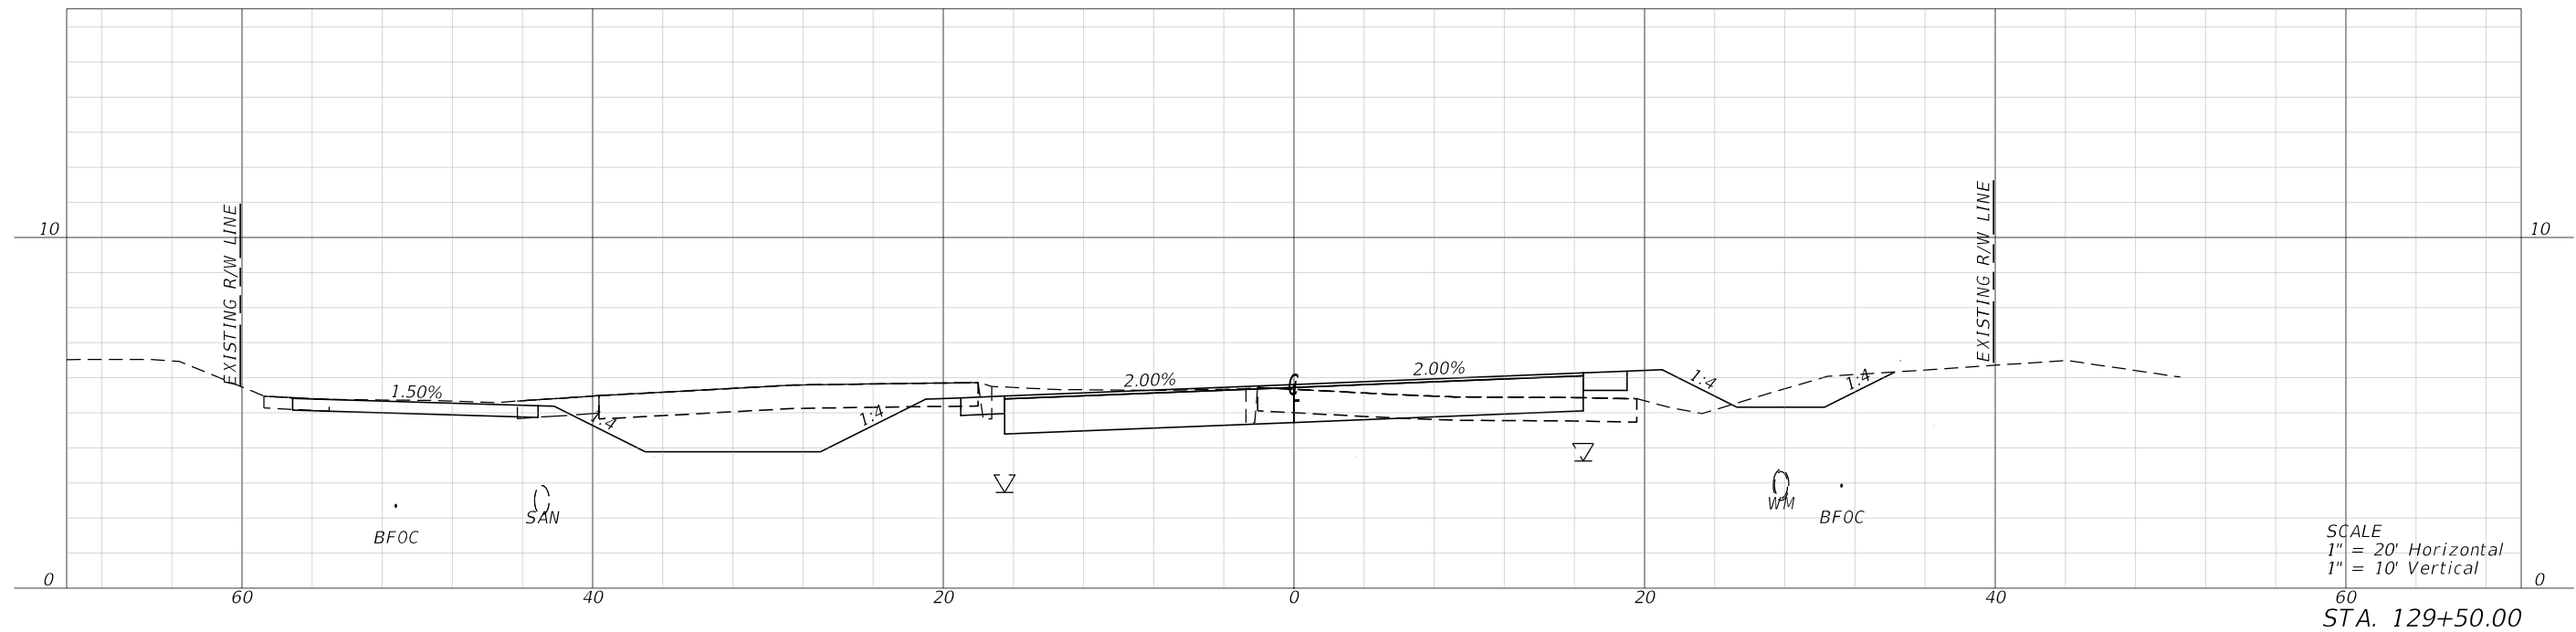

REVISIONS			
DATE	DESCRIPTION	DATE	DESCRIPTION

halff
MARK T. LLEWELLYN, JR., P.E.
LICENSE NUMBER: 80712
HALFF ASSOCIATES, INC.
TALLAHASSEE, FLORIDA 32309


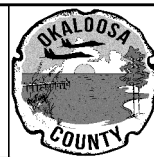


OKALOOSA COUNTY
PROJECT
SANTA ROSA BOULEVARD

CROSS SECTIONS
SHEET NO.
125


FAC NOTE

7/19/2024 7:11:22 PM ah3923
\\halff.adn\2A\A\042000s\42280\003\0123456789\Roadway\RD\SRD03.dgn

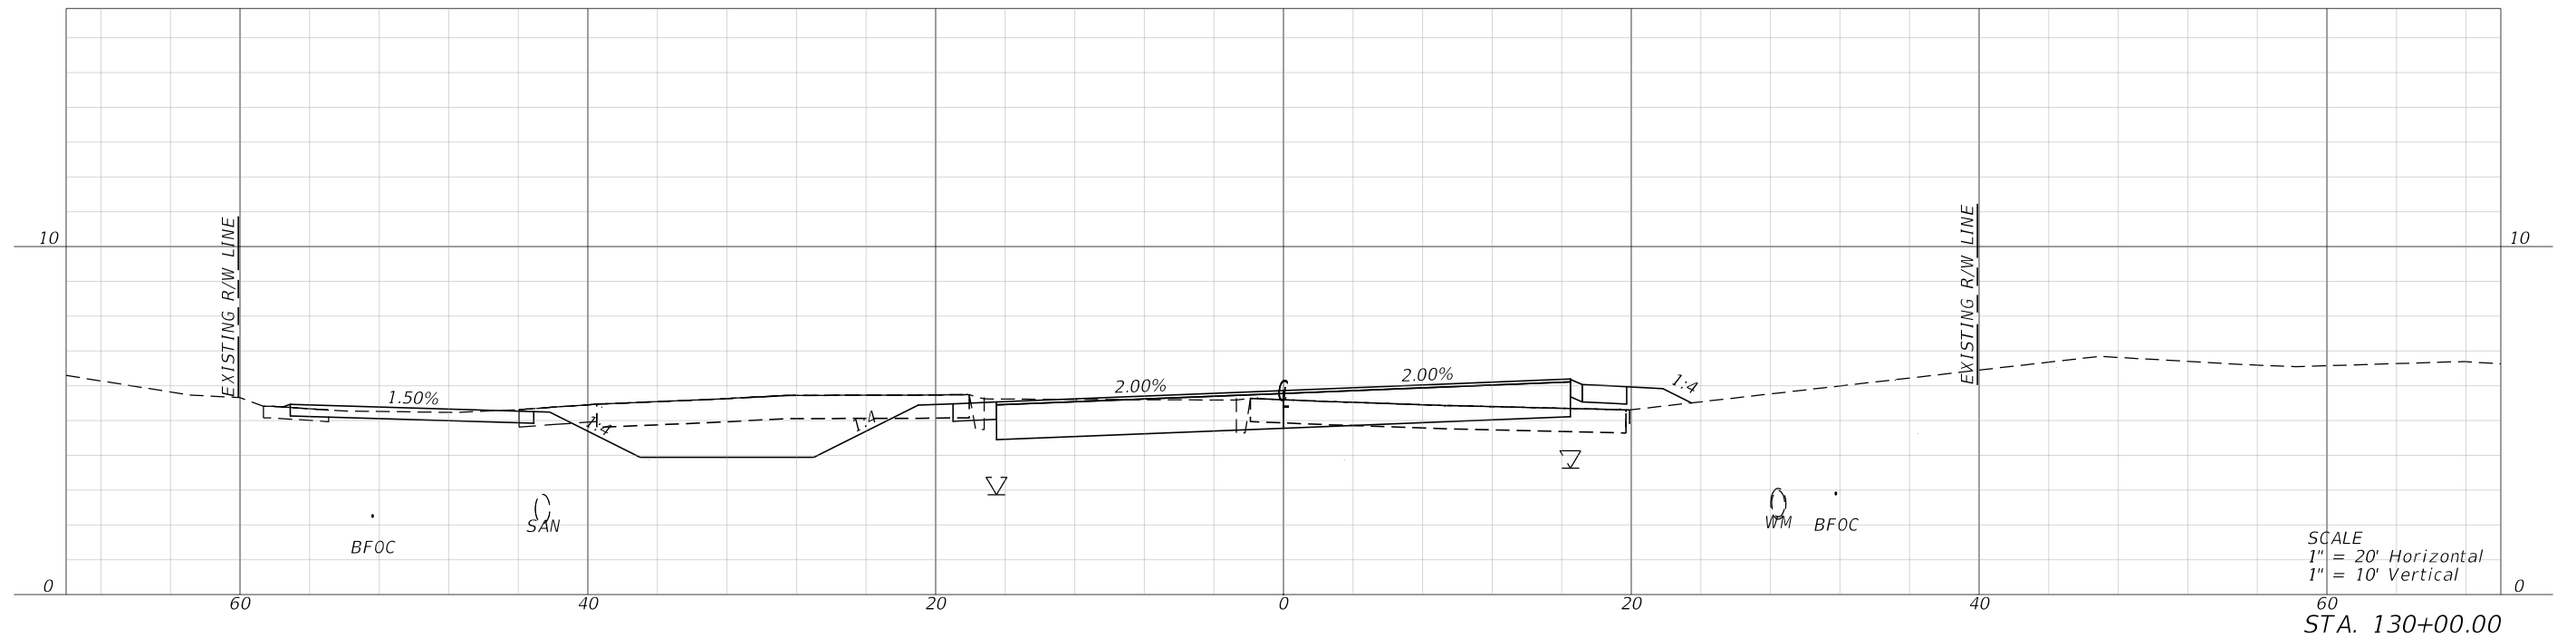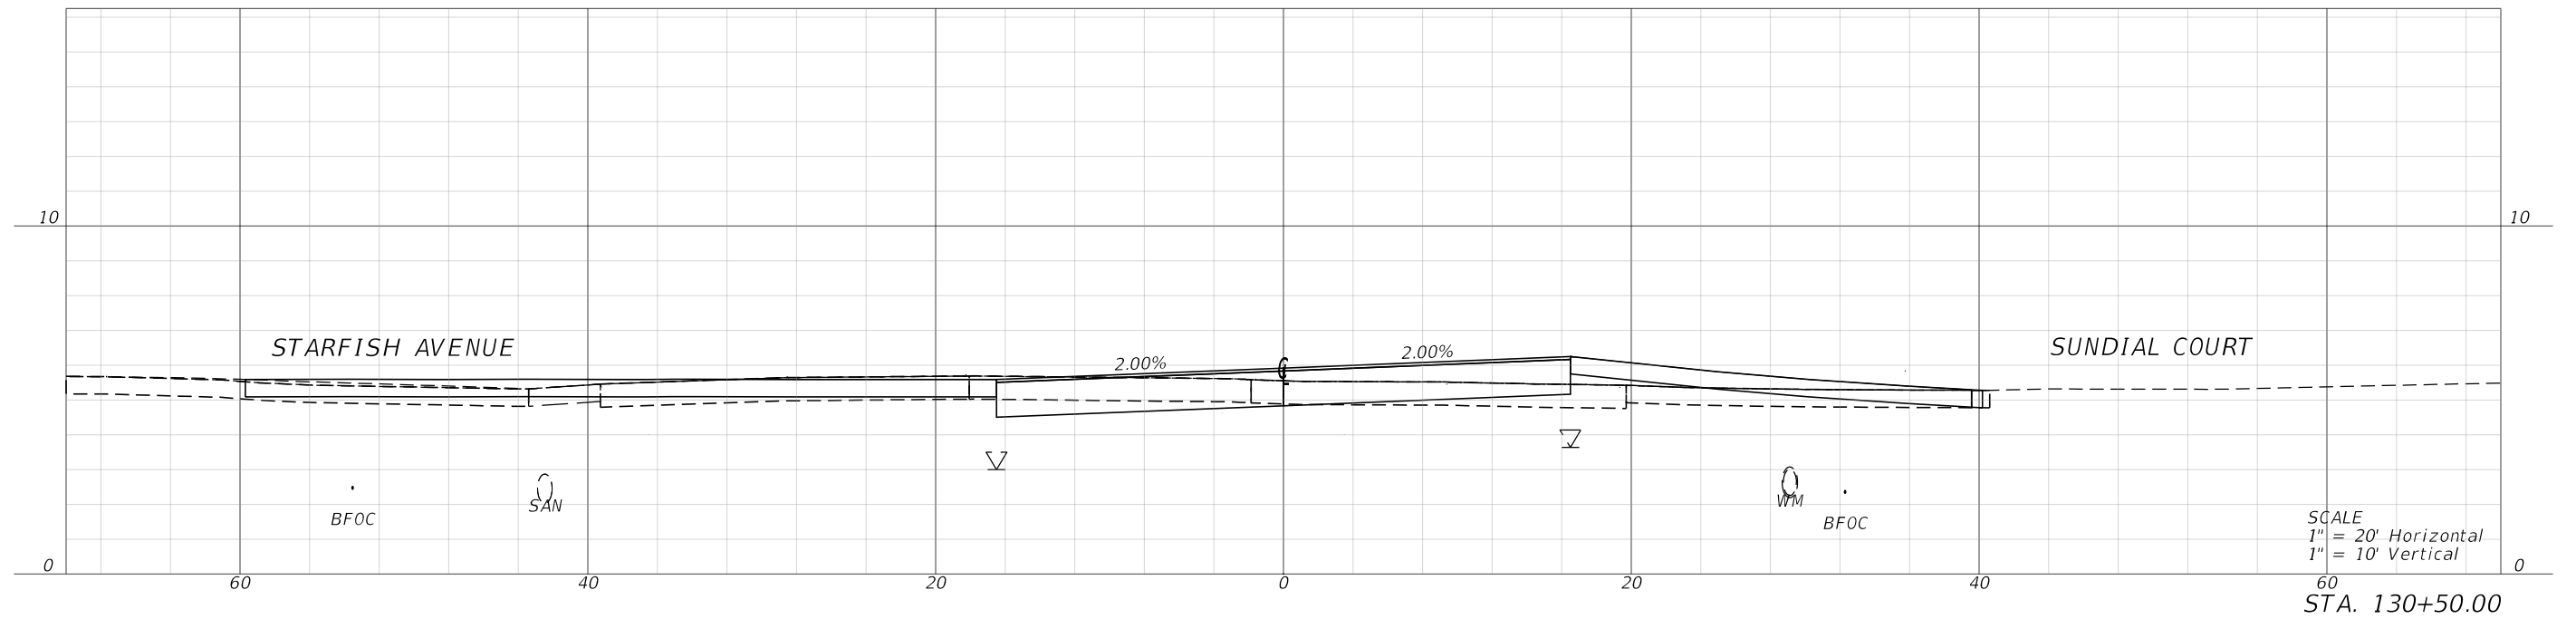

REVISIONS			
DATE	DESCRIPTION	DATE	DESCRIPTION

halff
MARK T. LLEWELLYN, JR., P.E.
LICENSE NUMBER: 80712
HALFF ASSOCIATES, INC.
TALLAHASSEE, FLORIDA 32309

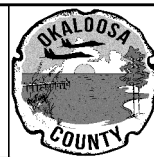

OKALOOSA COUNTY

PROJECT

SANTA ROSA BOULEVARD

CROSS SECTIONS



126

SHEET NO.

126


FAC NOTE

7/19/2024 7:11:25 PM ah3923
\\half\ad\p2a\av0\420005\42280\003\0123456789\Roadway\RD\SRD03.dgn

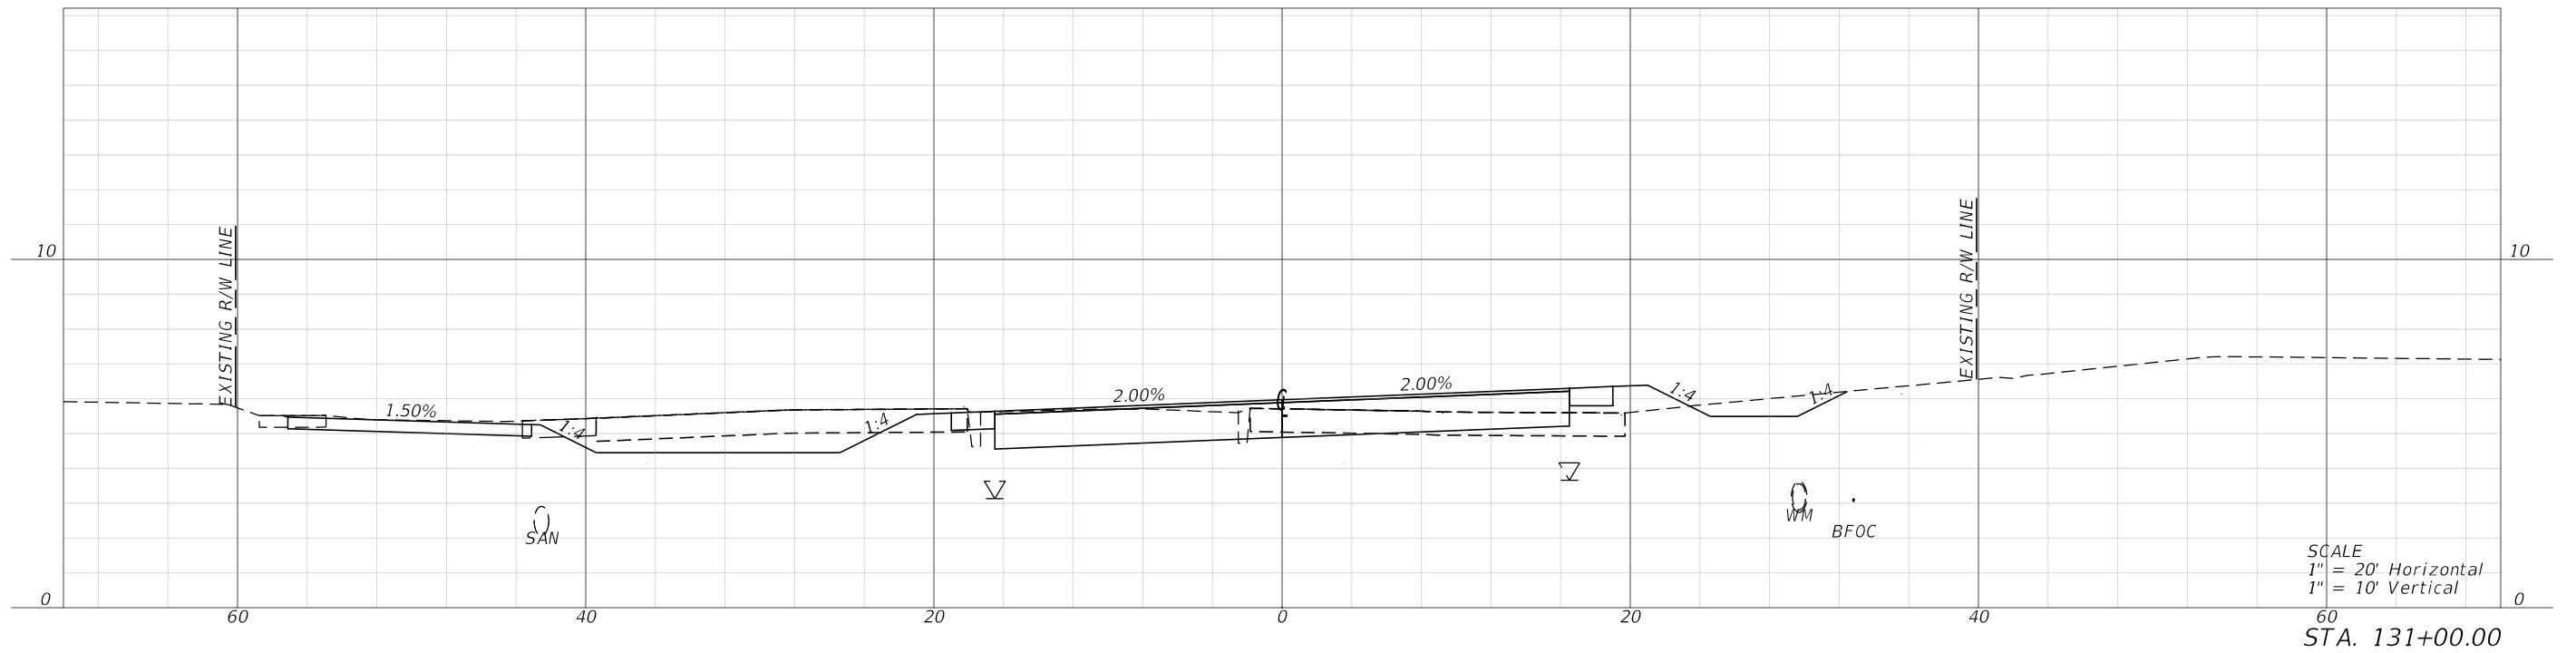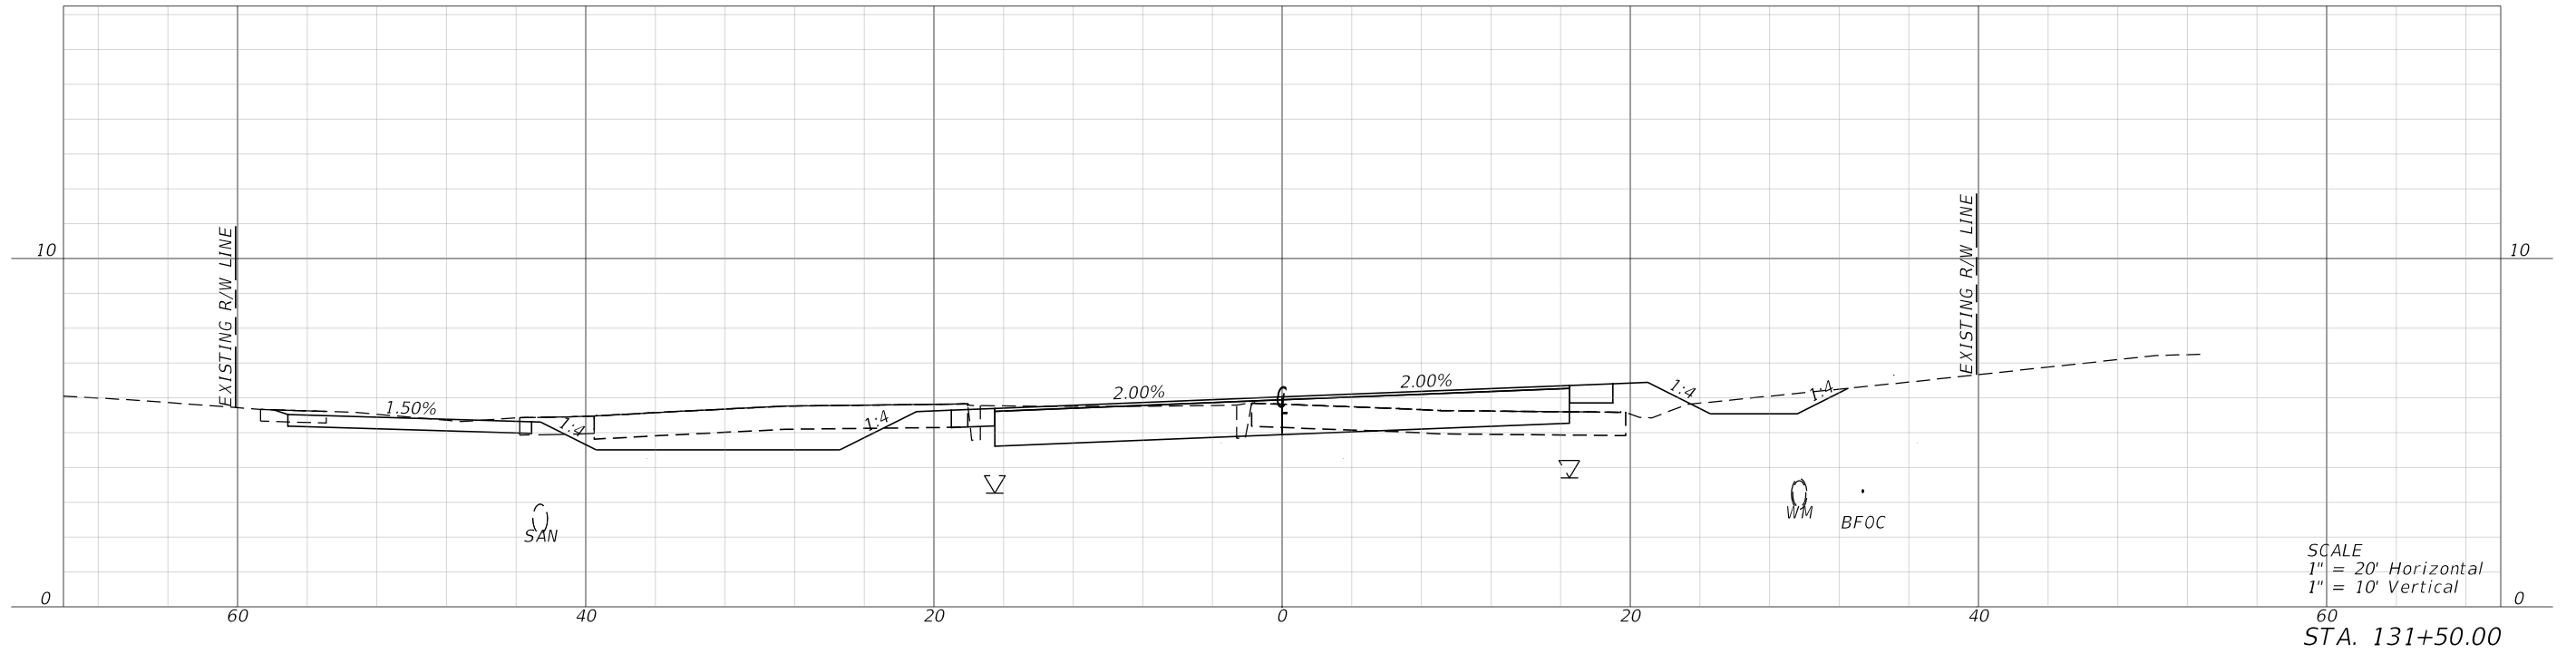

REVISIONS			
DATE	DESCRIPTION	DATE	DESCRIPTION

half
MARK T. LLEWELLYN, JR., P.E.
LICENSE NUMBER: 80712
HALFF ASSOCIATES, INC.
TALLAHASSEE, FLORIDA 32309


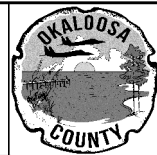


OKALOOSA COUNTY
PROJECT
SANTA ROSA BOULEVARD

CROSS SECTIONS
SHEET NO.
127

FAC NOTE



7/19/2024 7:11:28 PM ah3923
\\halff.adn\p2a\av0\420005\42280\003\0123456789\Roadway\RD\SRD03.dgn

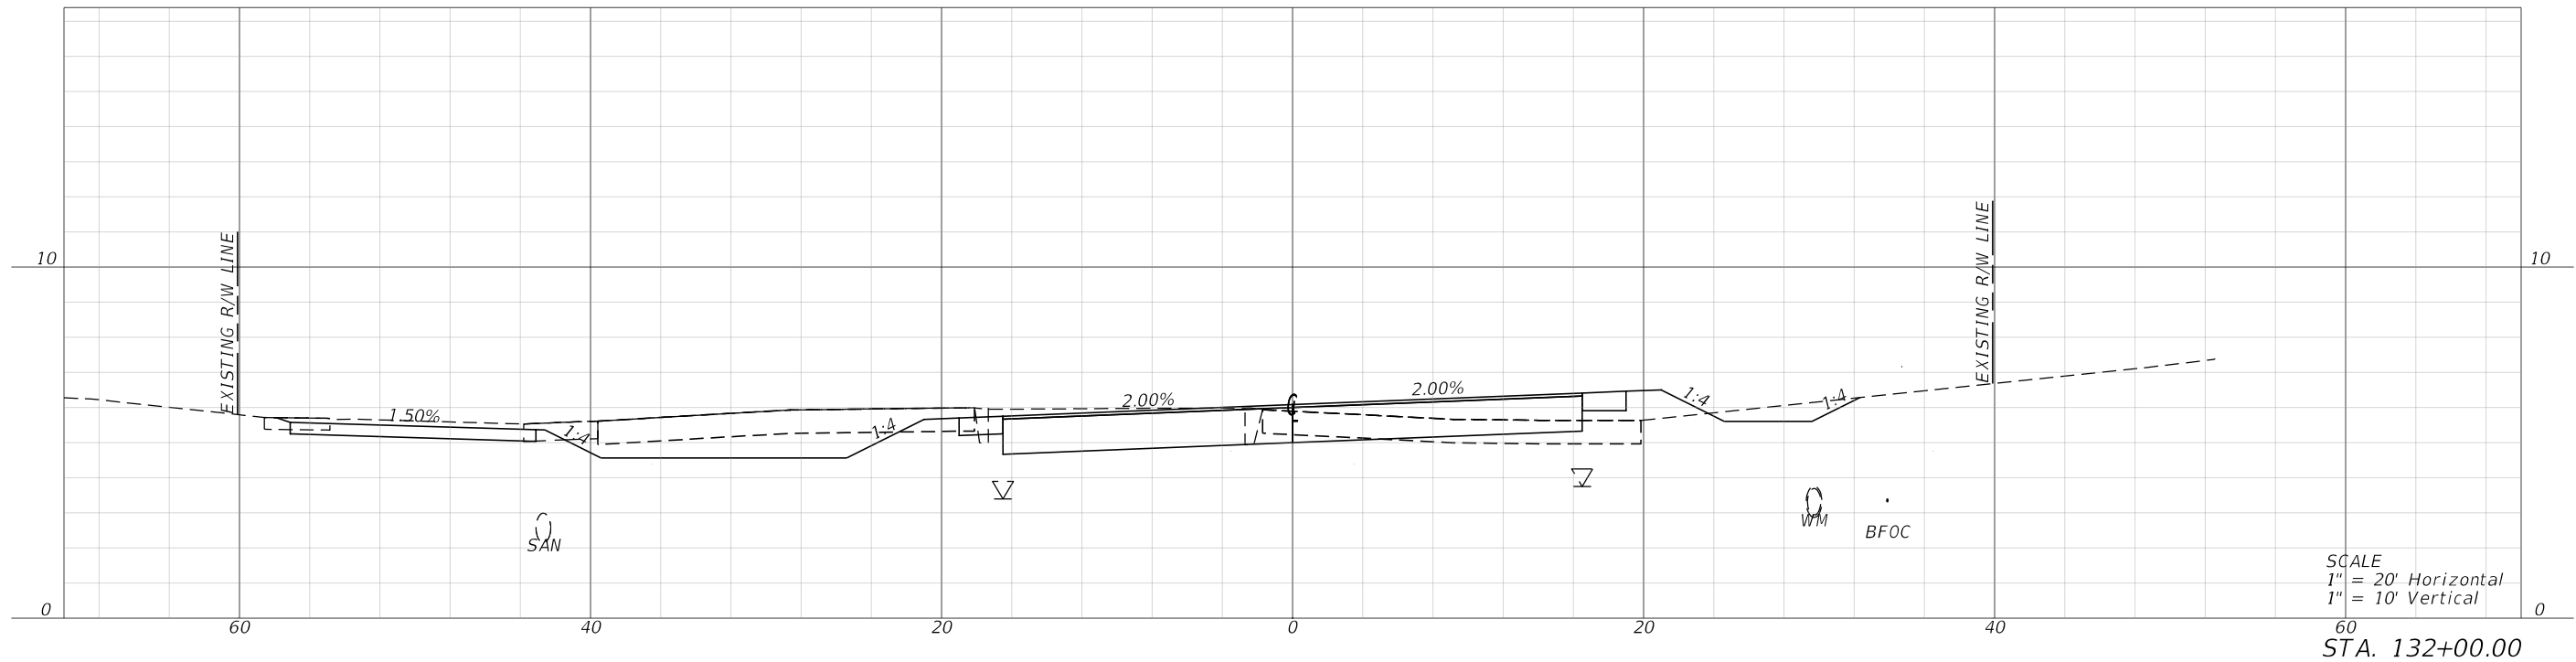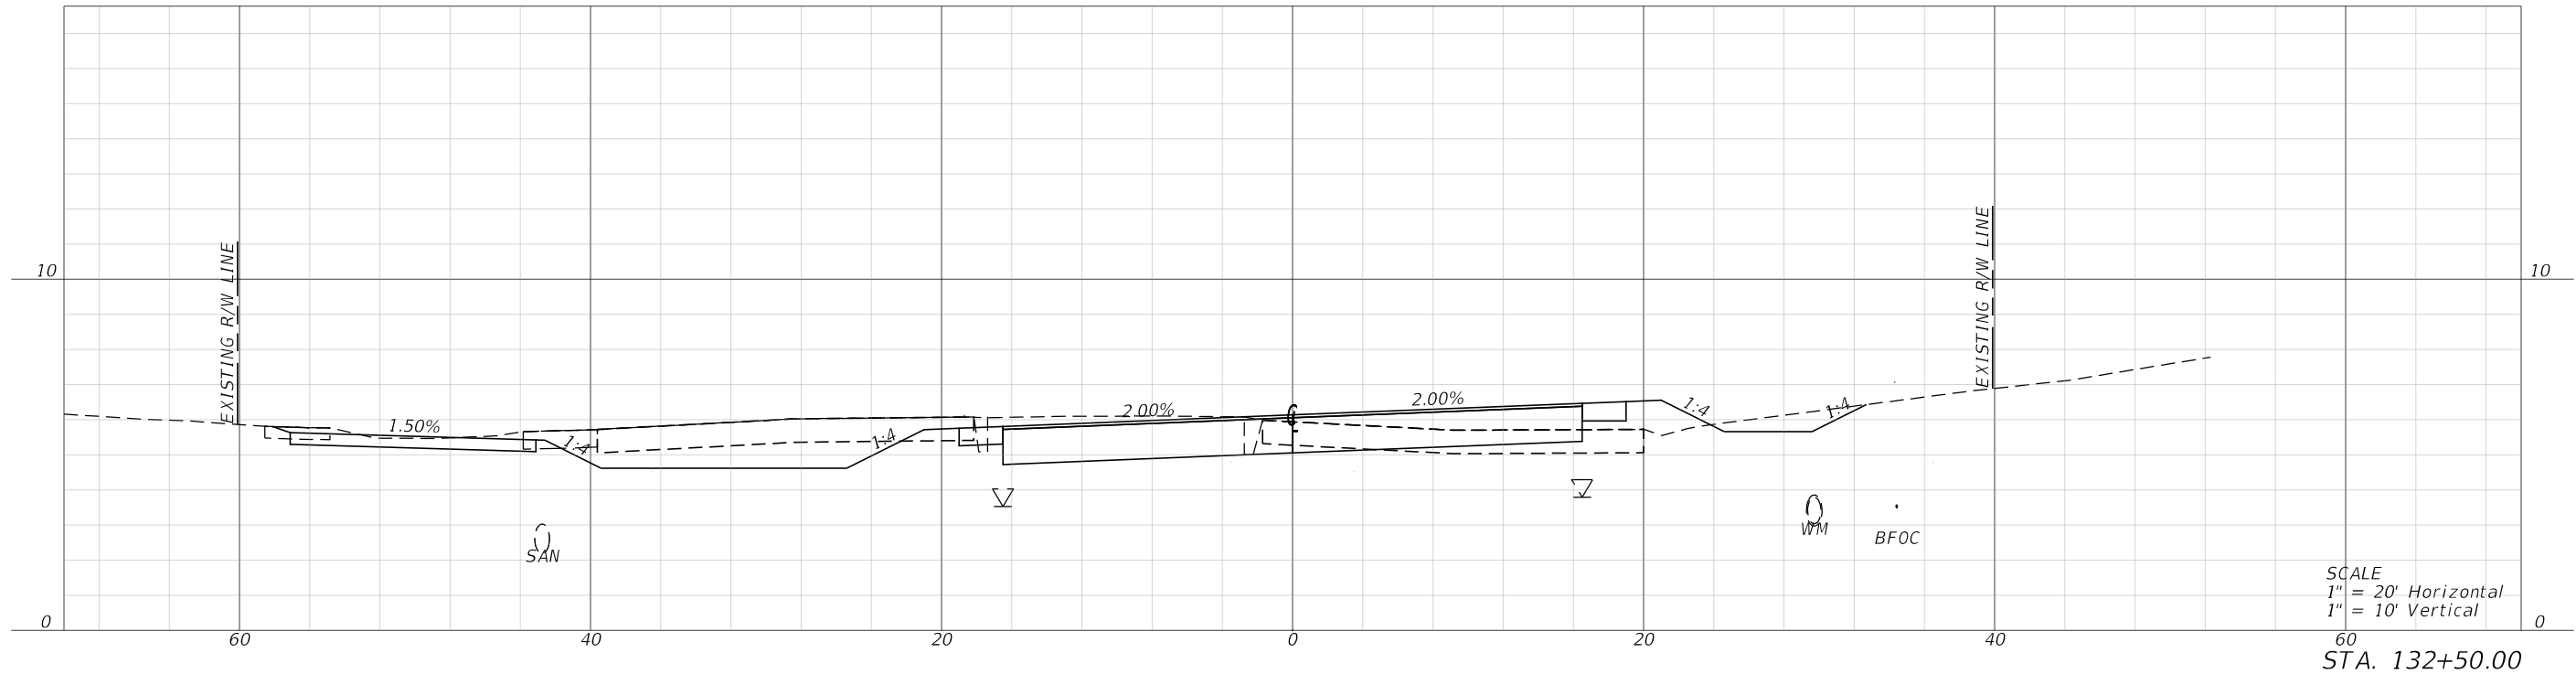

REVISIONS				 MARK T. LLEWELLYN, JR., P.E. LICENSE NUMBER: 80712 HALFF ASSOCIATES, INC. TALLAHASSEE, FLORIDA 32309		OKALOOSA COUNTY		CROSS SECTIONS	SHEET NO.		
DATE	DESCRIPTION	DATE	DESCRIPTION			PROJECT				128	
						SANTA ROSA BOULEVARD					


FAC NOTE

7/19/2024 7:11:31 PM ah3923
\\half\ad\p2a\av0\420005\42280\003\0123456789\RD\SRD03.dgn

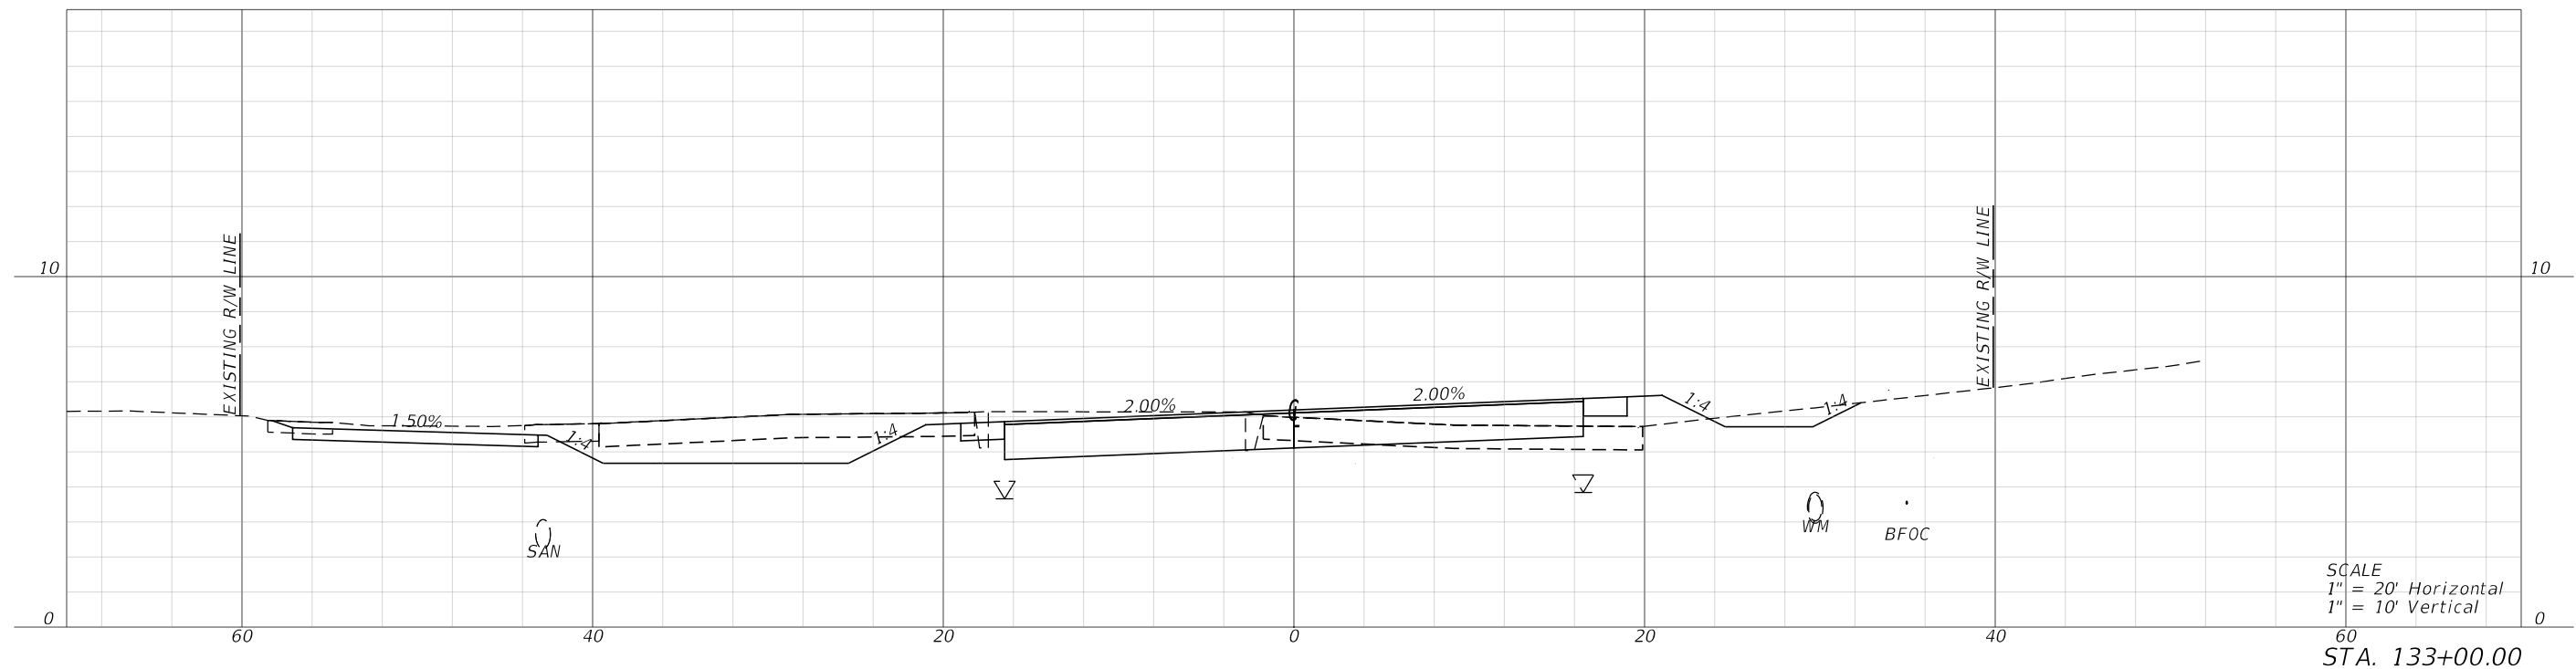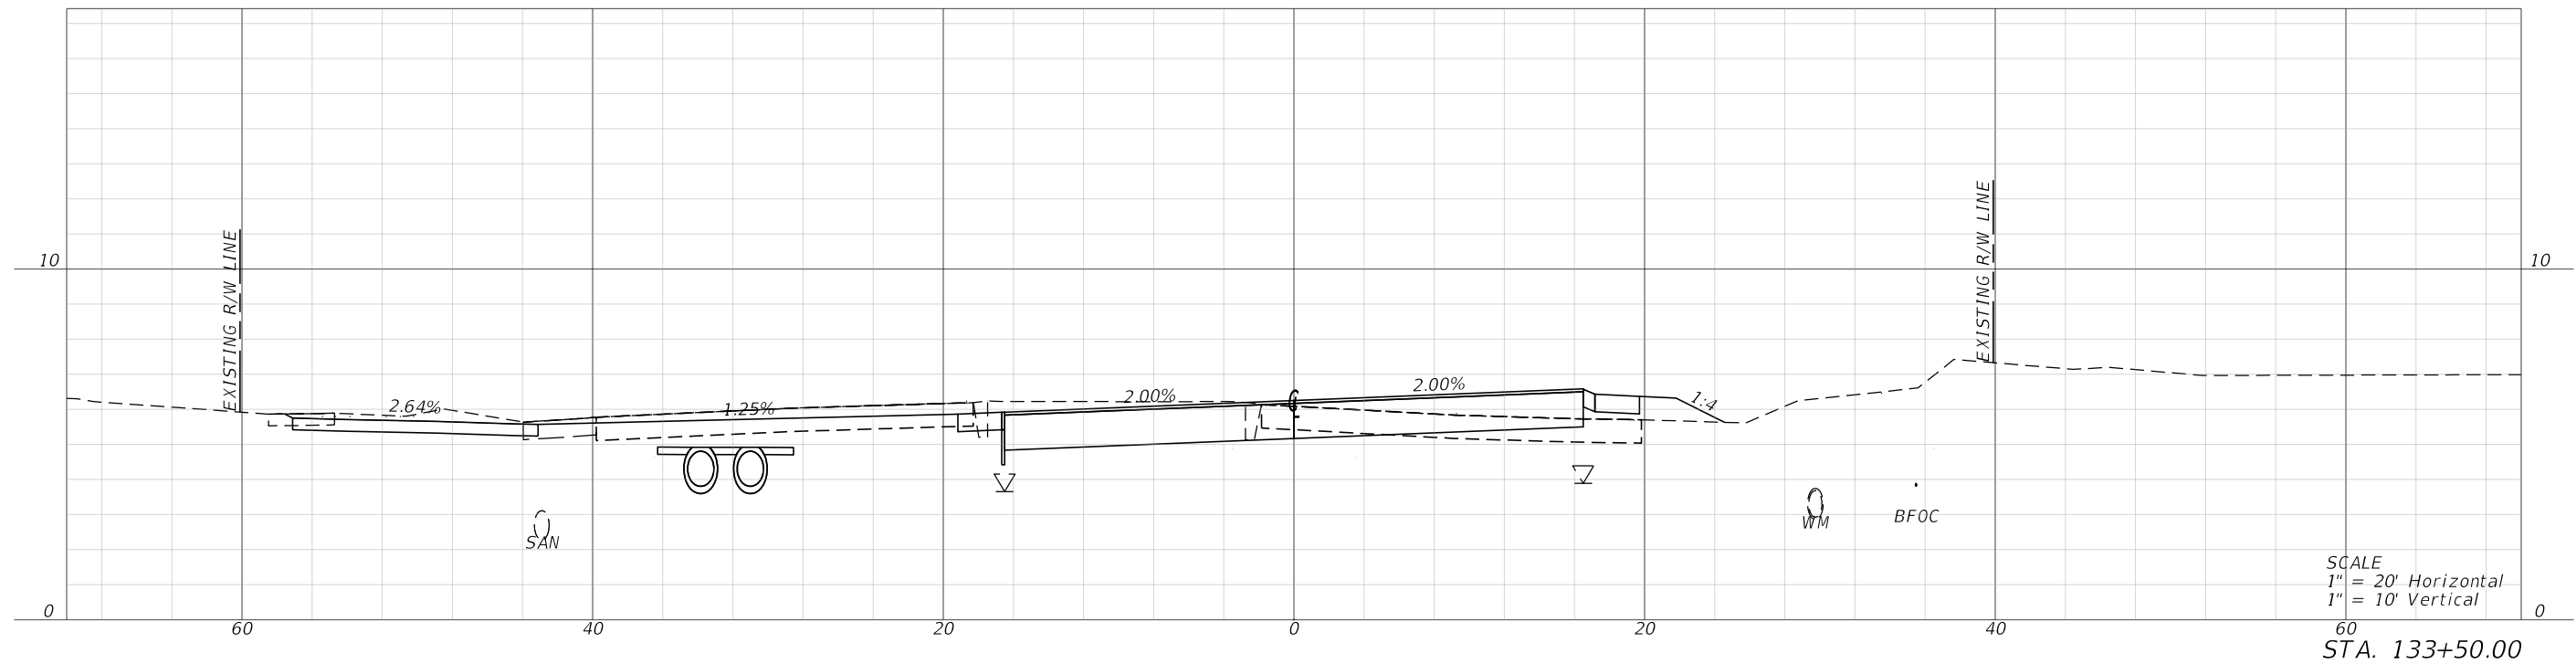

REVISIONS			
DATE	DESCRIPTION	DATE	DESCRIPTION

half
MARK T. LLEWELLYN, JR., P.E.
LICENSE NUMBER: 80712
HALFF ASSOCIATES, INC.
TALLAHASSEE, FLORIDA 32309

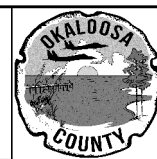



OKALOOSA COUNTY
PROJECT
SANTA ROSA BOULEVARD

CROSS SECTIONS



SHEET
NO.
129

FAC NOTE

7/19/2024 7:11:34 PM ah3923
\\halff.adn\2A\A\0420005\42280\003\0123456789\RD\SRD03.dgn

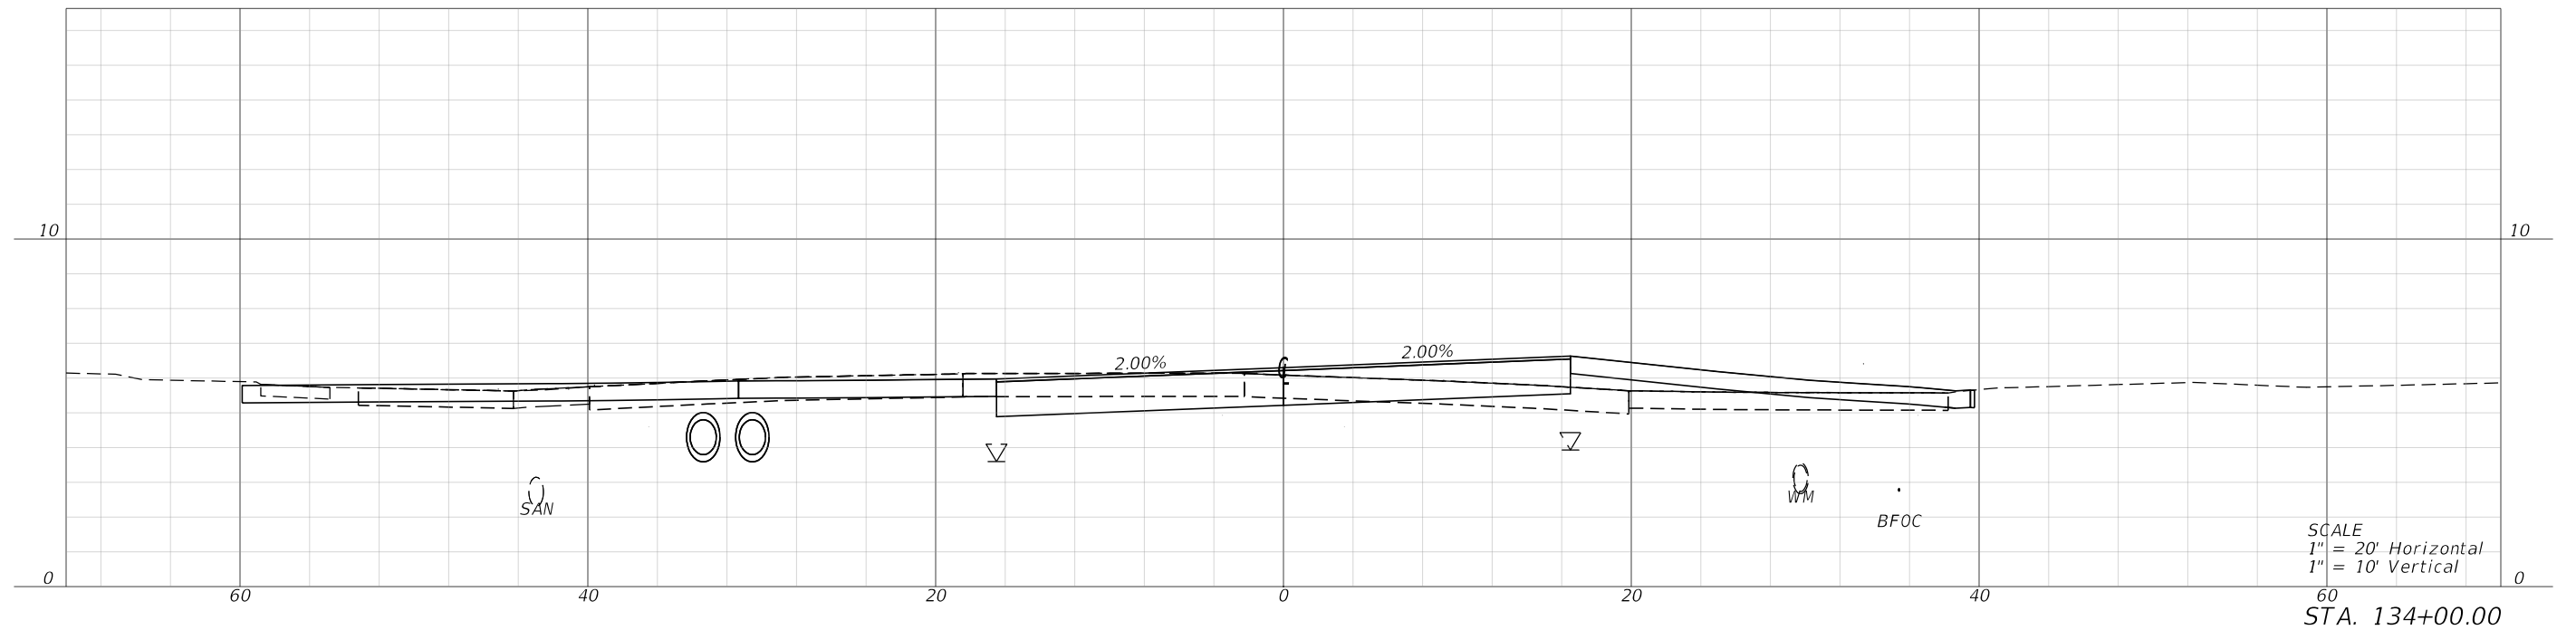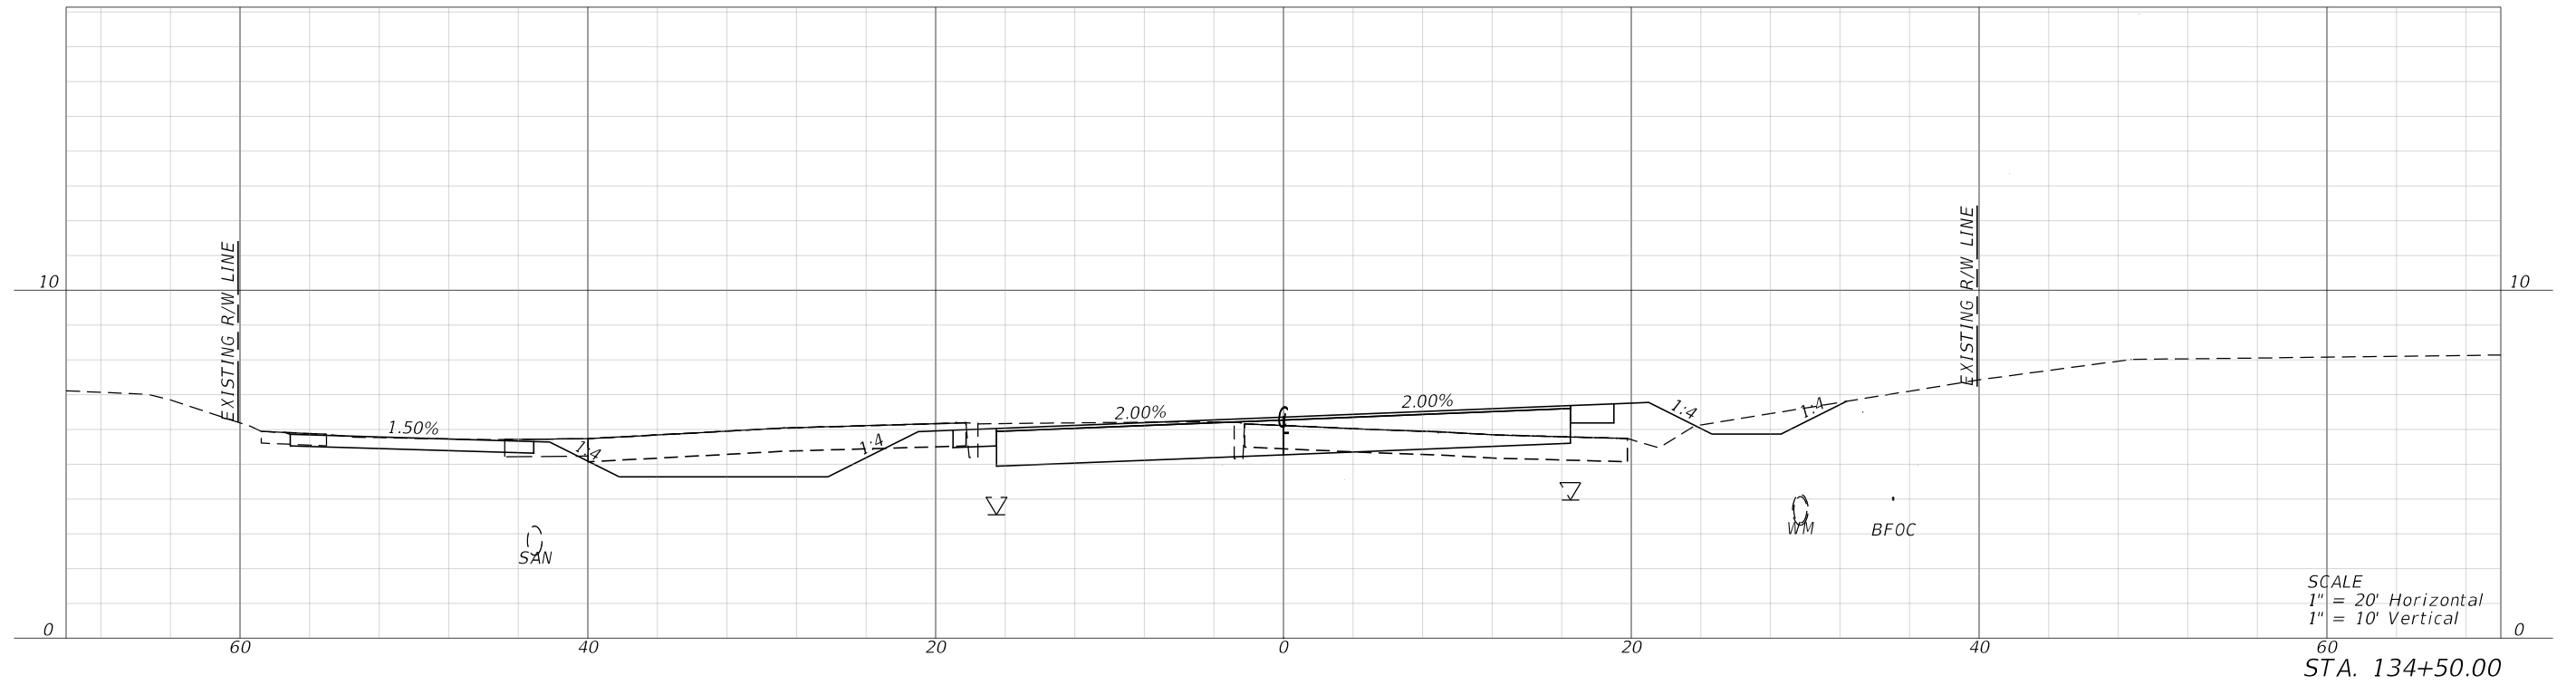


REVISIONS				 MARK T. LLEWELLYN, JR., P.E. LICENSE NUMBER: 80712 HALFF ASSOCIATES, INC. TALLAHASSEE, FLORIDA 32309		OKALOOSA COUNTY		CROSS SECTIONS	SHEET NO.		
DATE	DESCRIPTION		DATE			DESCRIPTION			PROJECT		130
									SANTA ROSA BOULEVARD		

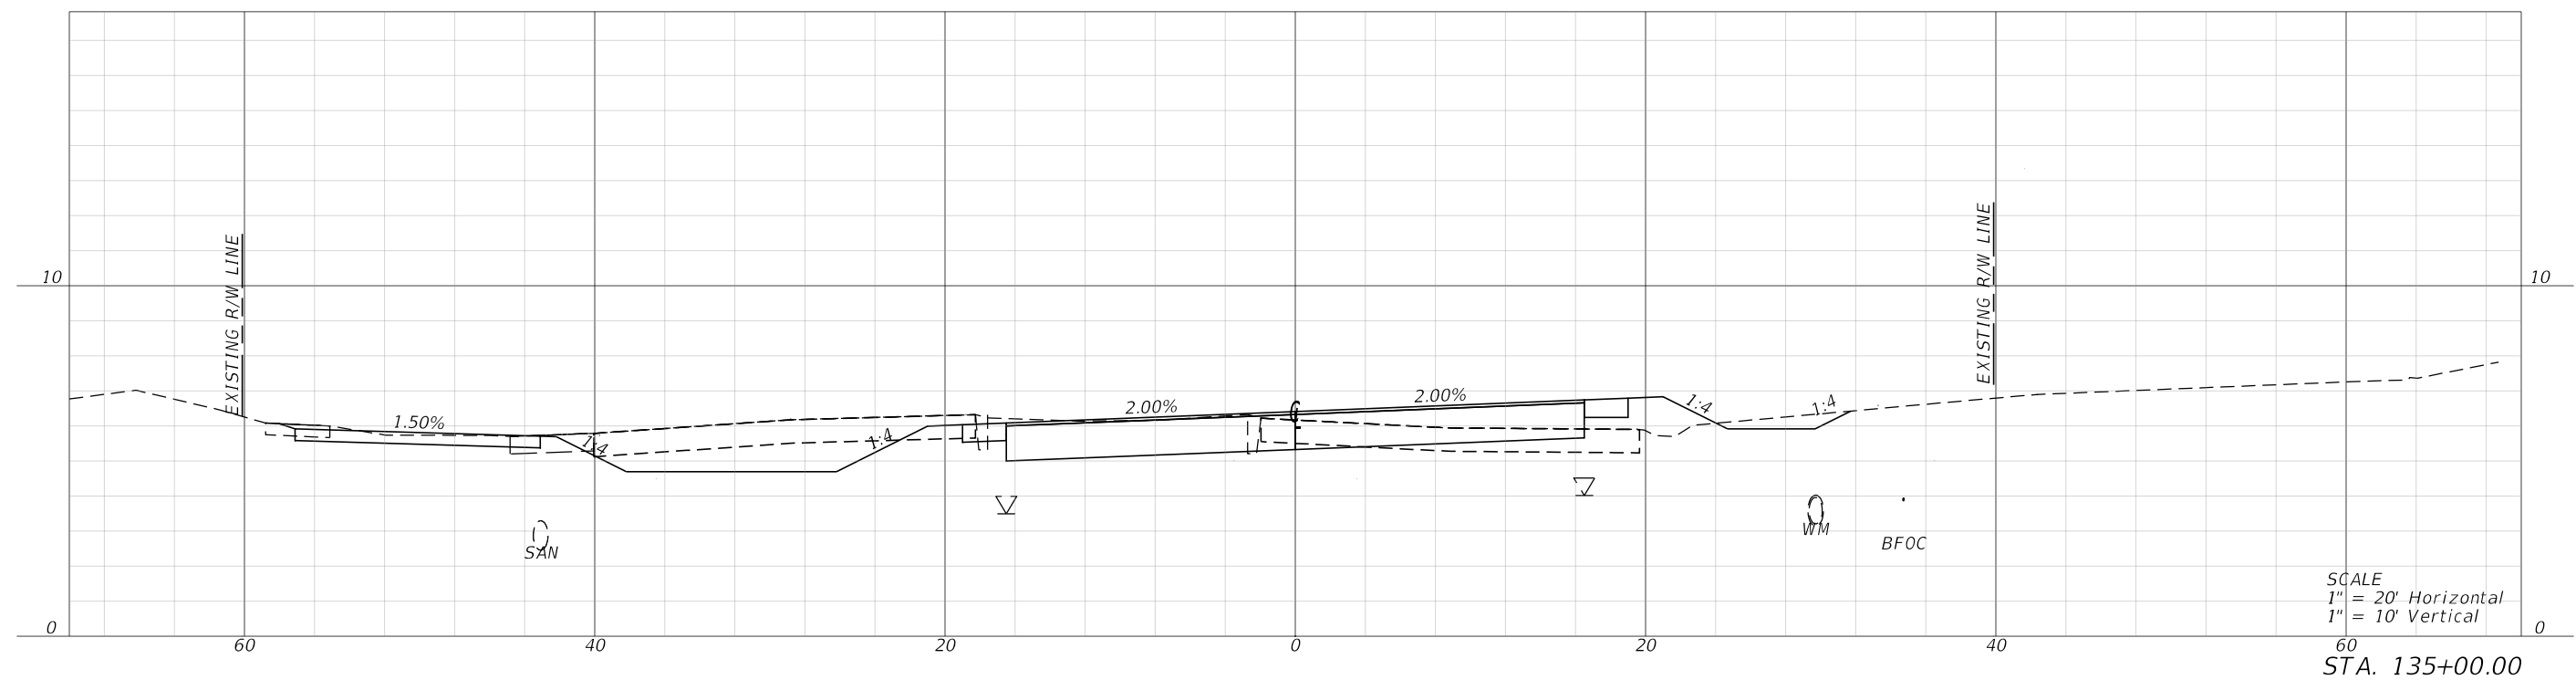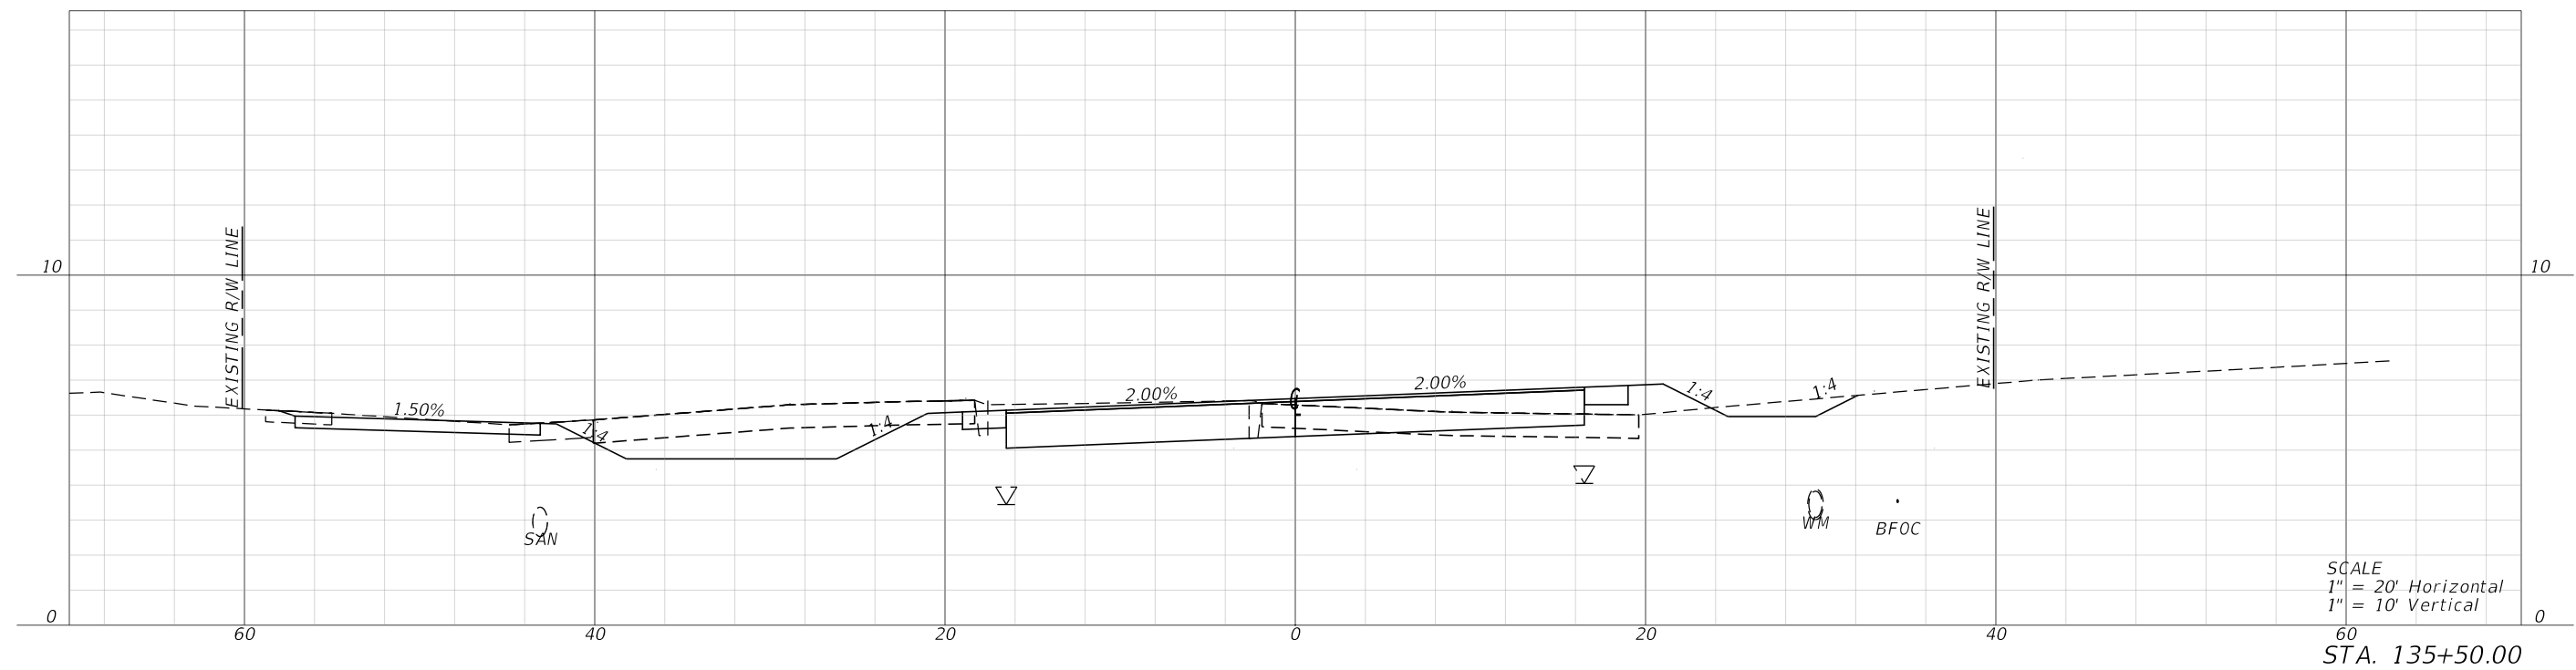

REVISIONS			
DATE	DESCRIPTION	DATE	DESCRIPTION



halff
 MARK T. LLEWELLYN, JR., P.E.
 LICENSE NUMBER: 80712
 HALFF ASSOCIATES, INC.
 TALLAHASSEE, FLORIDA 32309

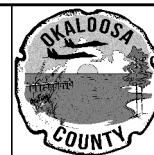

OKALOOSA COUNTY

PROJECT

SANTA ROSA BOULEVARD

CROSS SECTIONS



SHEET
NO.

31

FAC NOTE



7/19/2024 7:11:37 PM ah3923
\\halff.ad\PZA\AV0\42000s\42280\003\0123456789\Roadway\RD\XSRD03.dgn

7/19/2024 7:11:39 PM ah3923
\\halff.adn\2A\A\042000s\42280\003\0123456789\Roadway\RD\SRD03.dgn

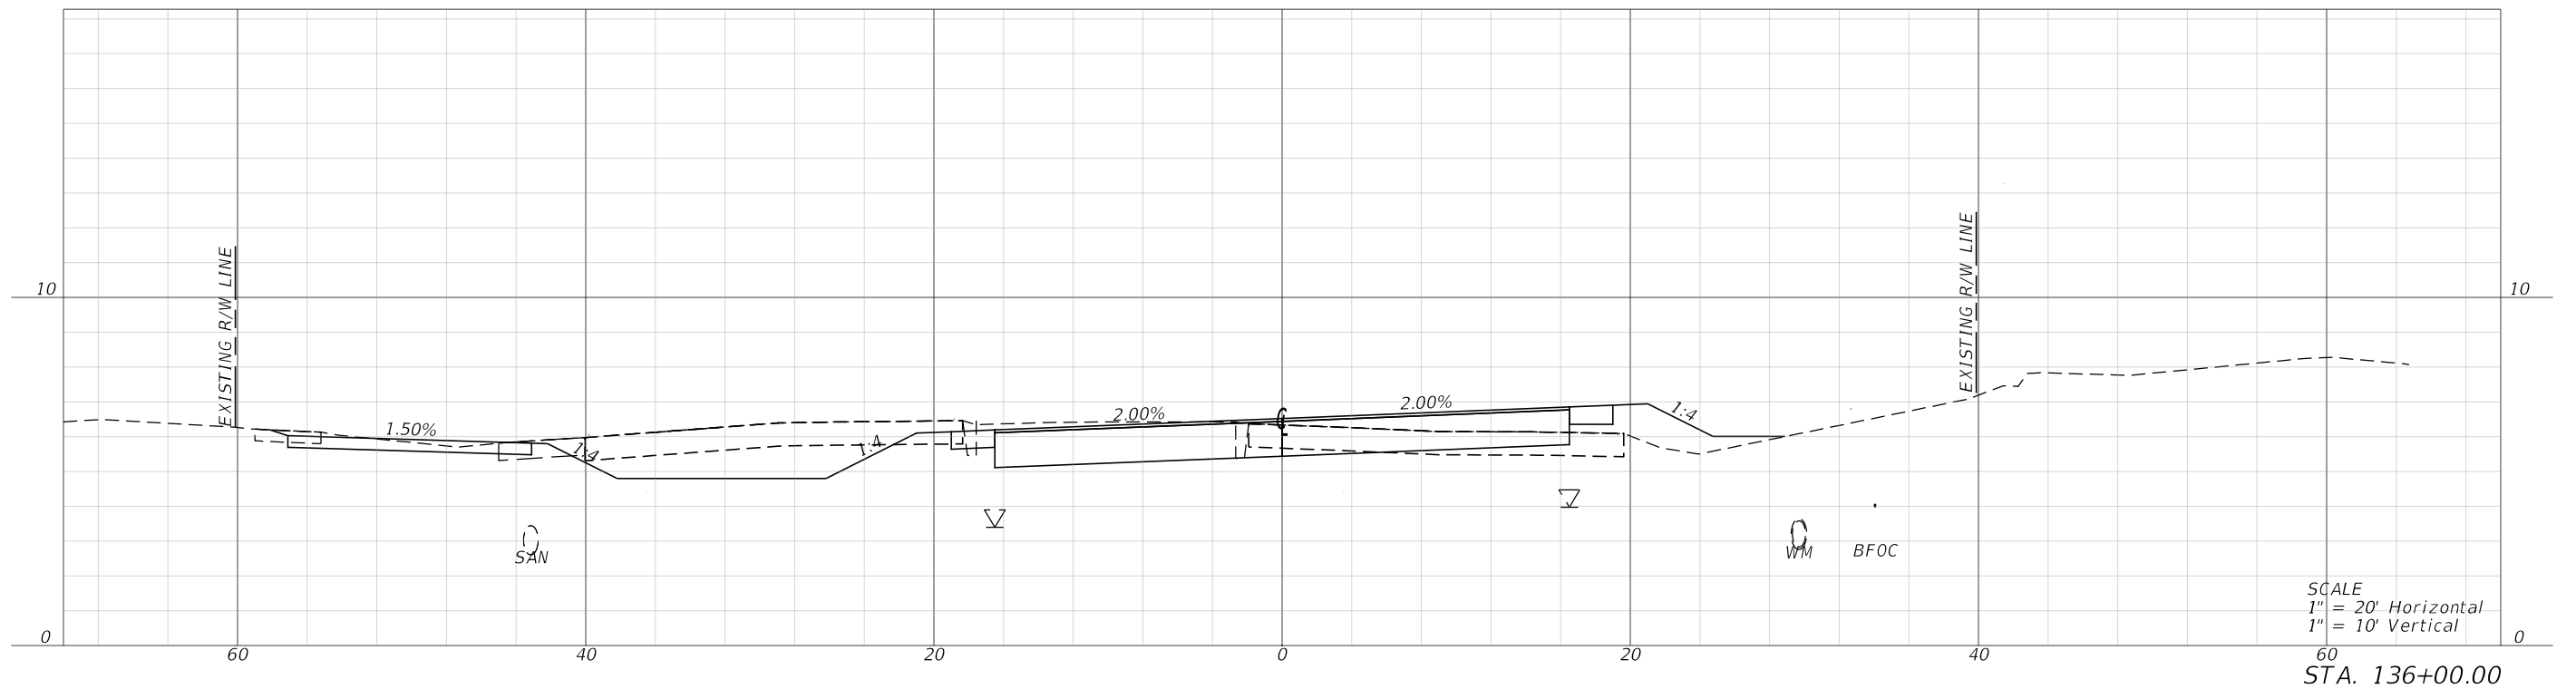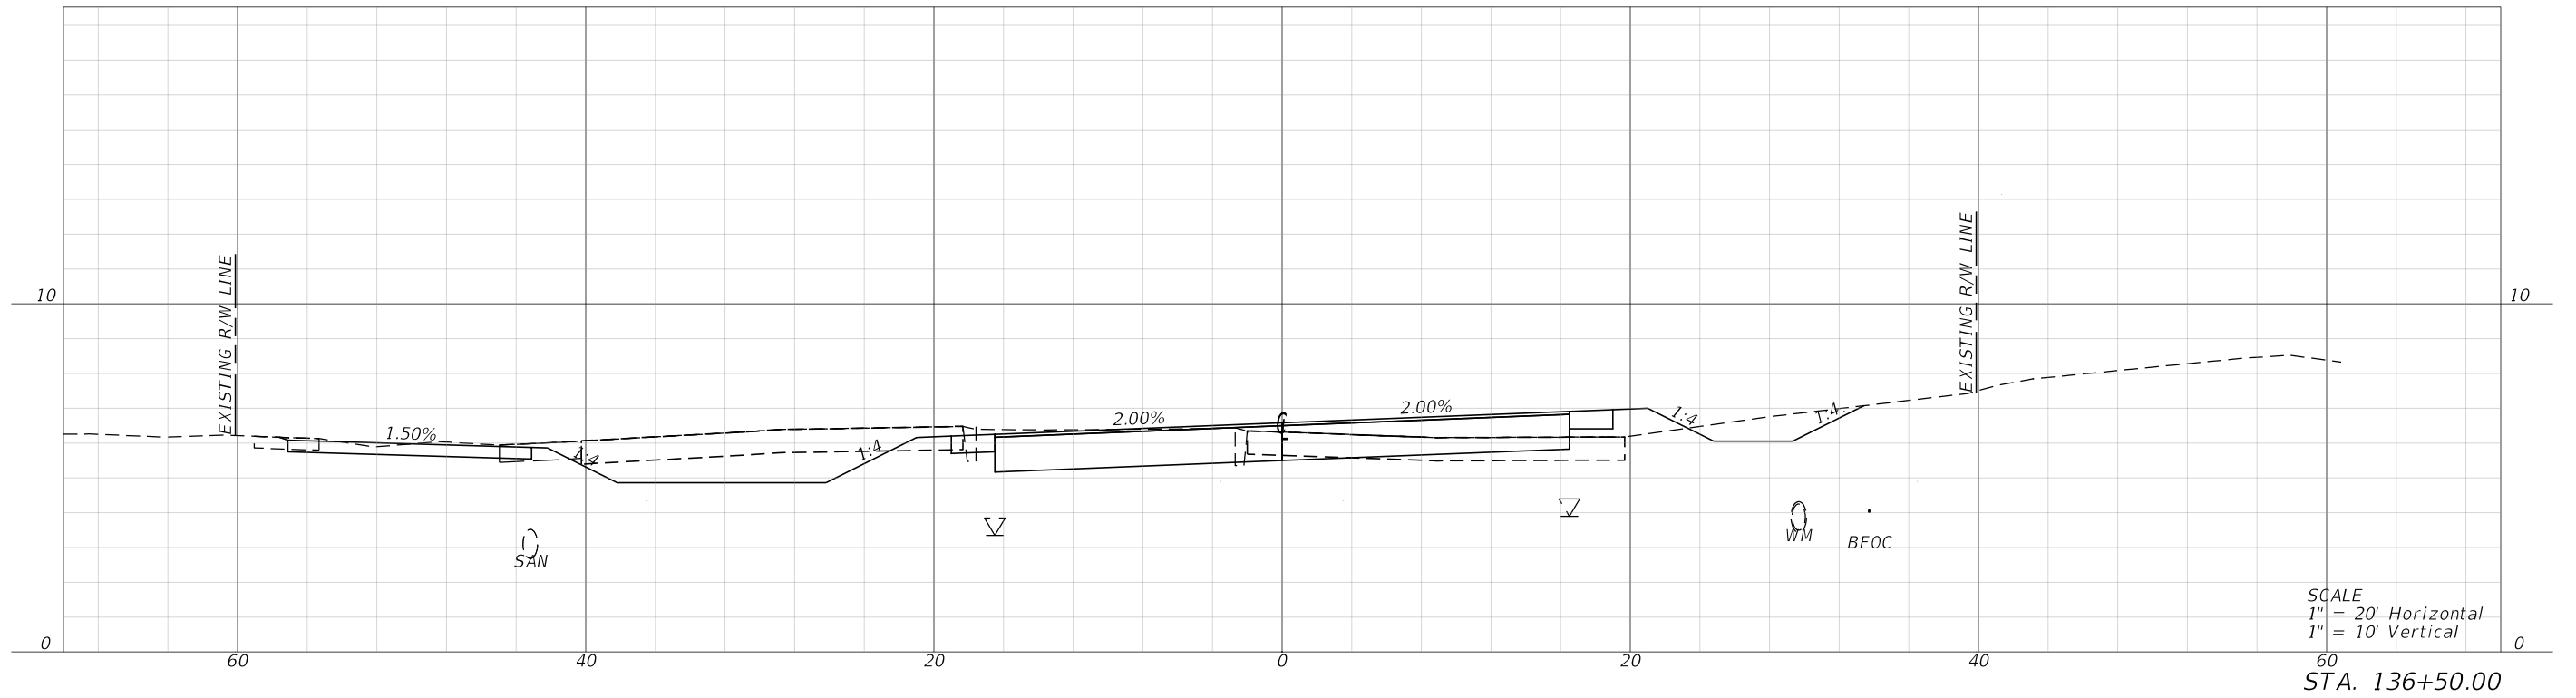

REVISIONS				 MARK T. LLEWELLYN, JR., P.E. LICENSE NUMBER: 80712 HALFF ASSOCIATES, INC. TALLAHASSEE, FLORIDA 32309		OKALOOSA COUNTY	PROJECT	CROSS SECTIONS	SHEET NO.
DATE	DESCRIPTION	DATE	DESCRIPTION						
									132
				SANTA ROSA BOULEVARD					FAC NOTE



7/19/2024 7:11:42 PM ah3923
\\halff.adn\2A\A\0\420005\42280\003\0123456789\Roadway\RD\SRD03.dgn

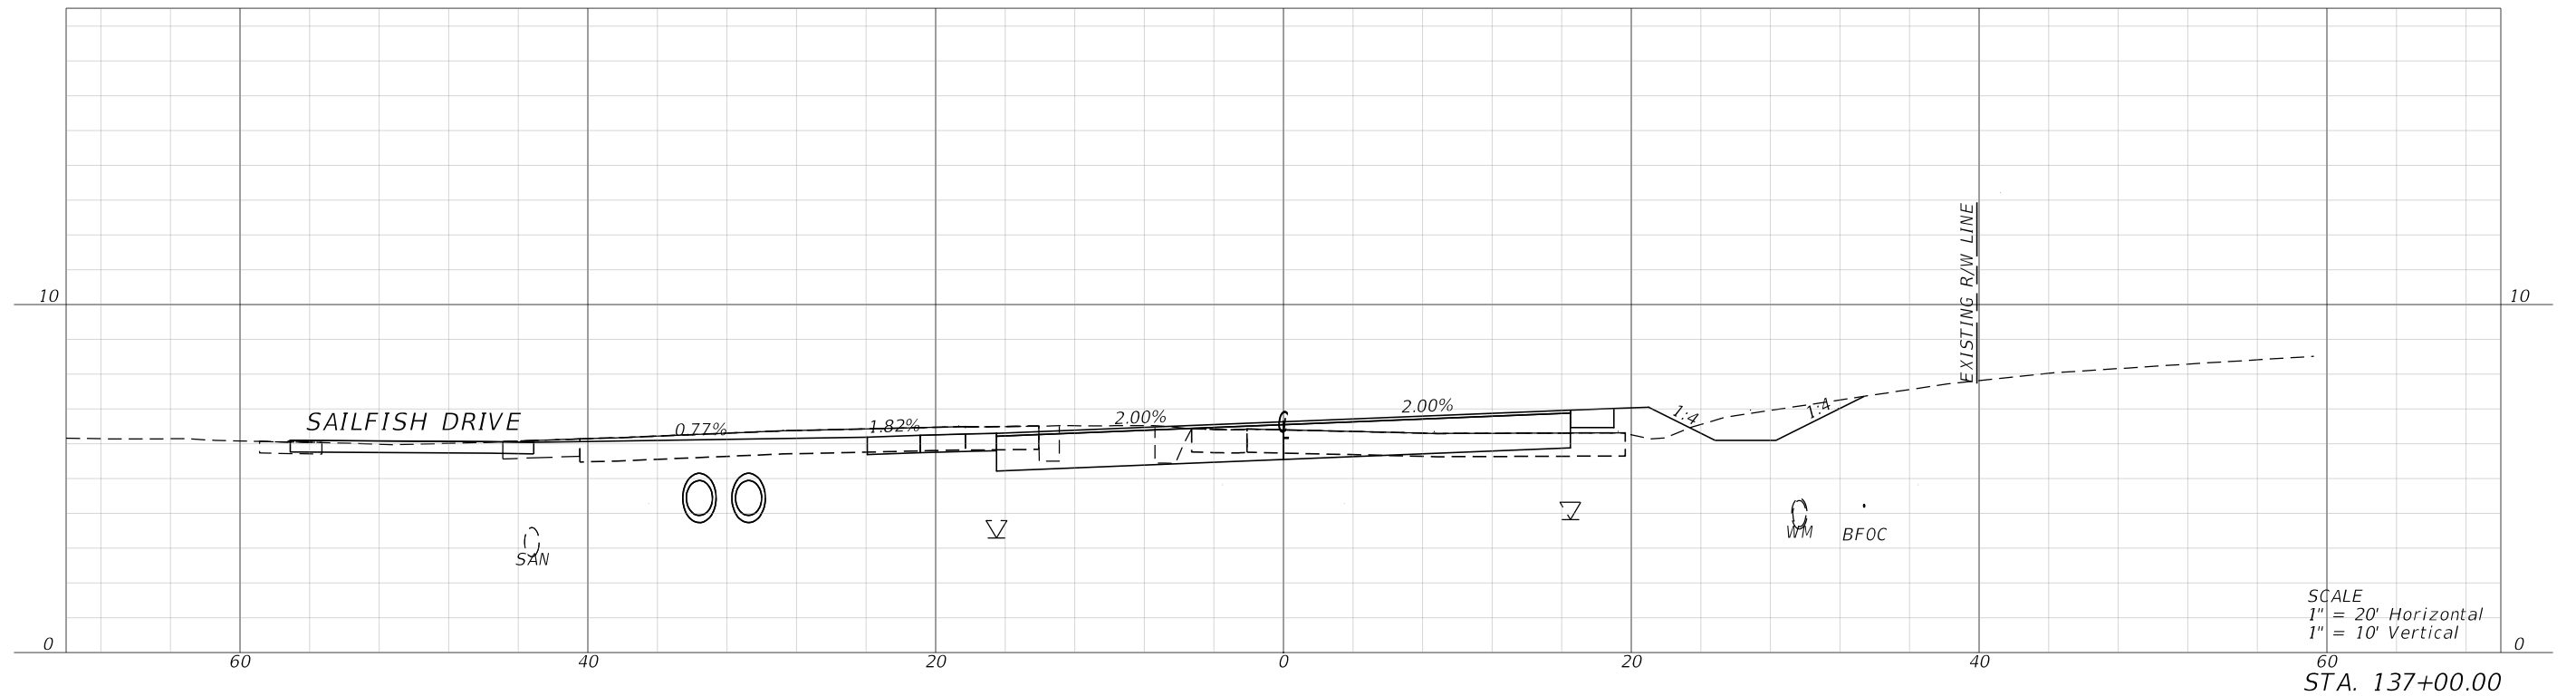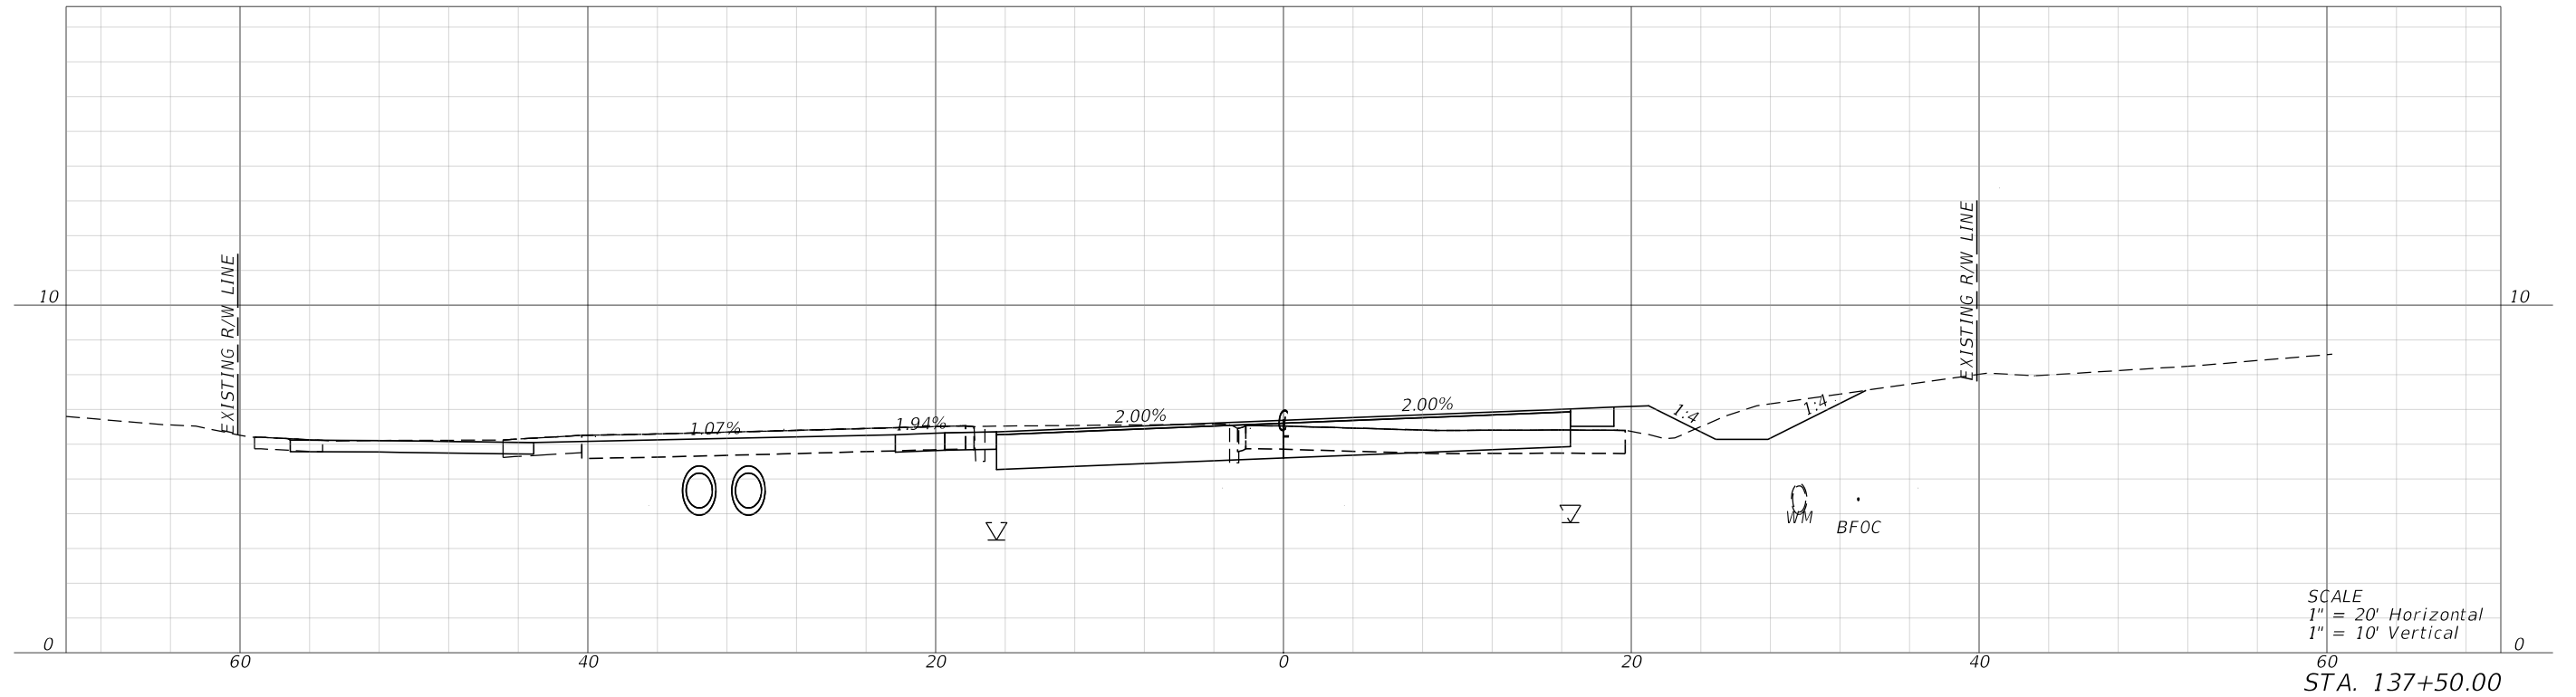

REVISIONS				 MARK T. LLEWELLYN, JR., P.E. LICENSE NUMBER: 80712 HALFF ASSOCIATES, INC. TALLAHASSEE, FLORIDA 32309		OKALOOSA COUNTY		CROSS SECTIONS	SHEET NO.	
DATE	DESCRIPTION	DATE	DESCRIPTION			PROJECT			133	
						SANTA ROSA BOULEVARD				

FAC NOTE

7/19/2024 7:11:45 PM ah3923
\\halff.adn\2A-AV\0420005\42280\003\0123456789\Roadway\RD\SRD03.dgn

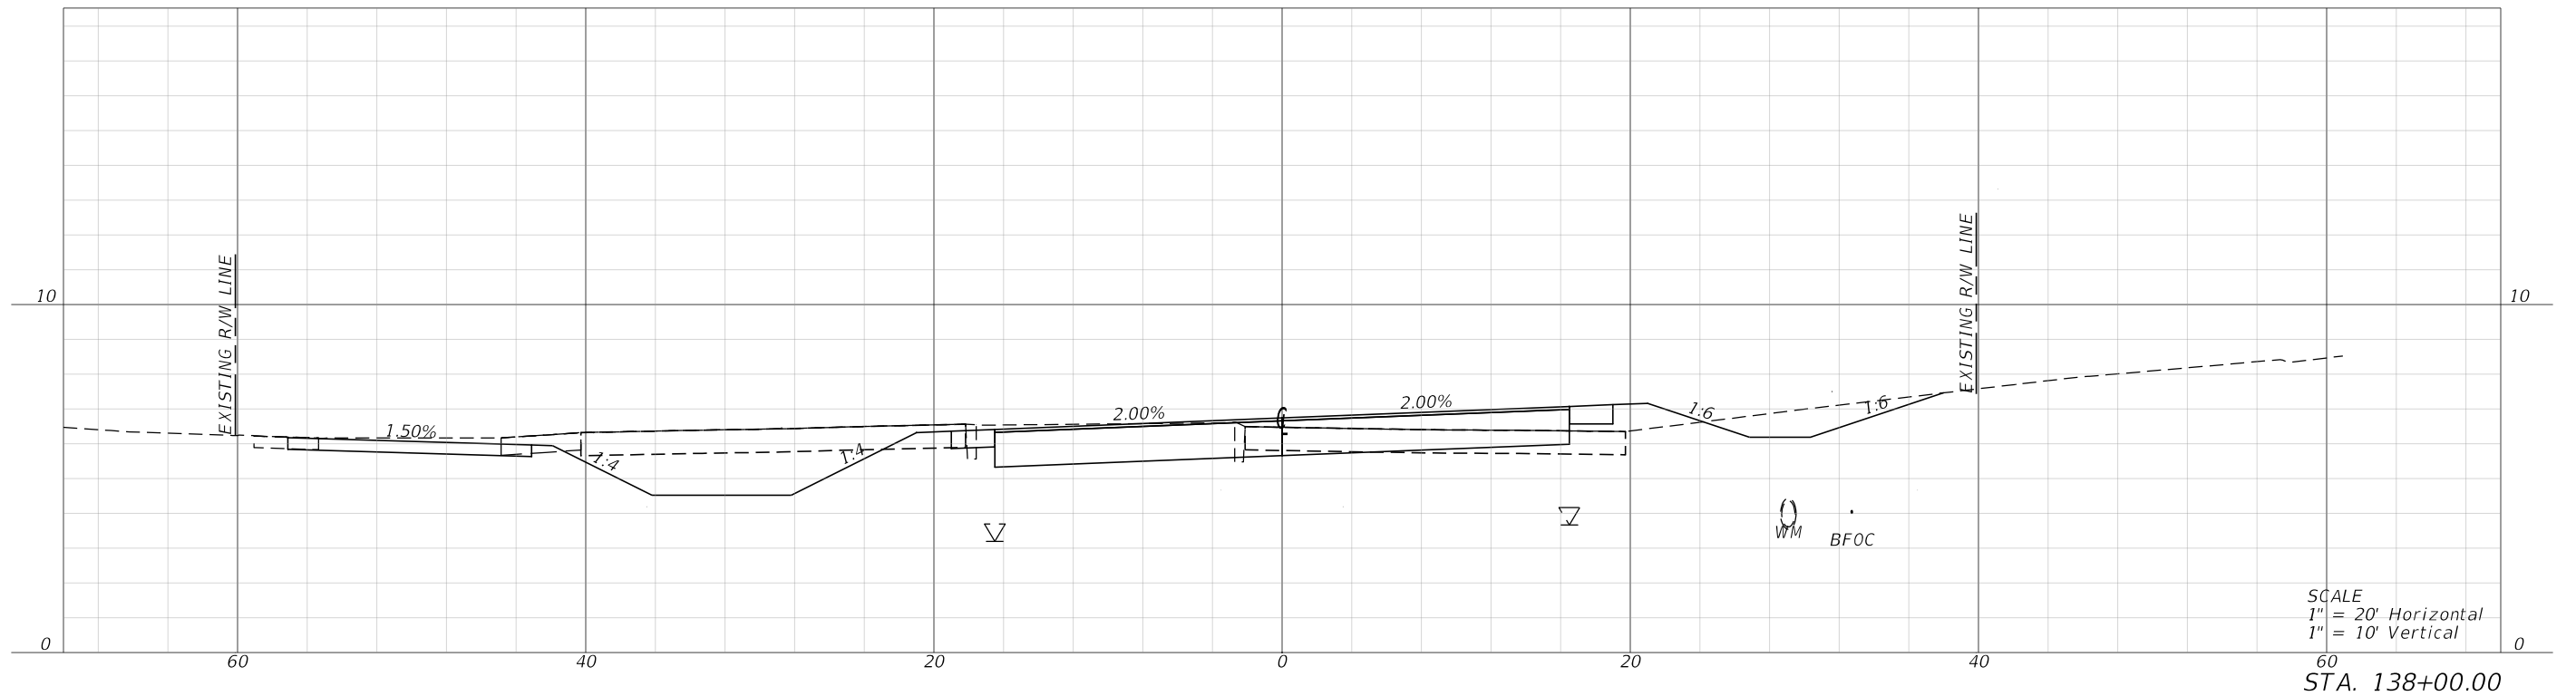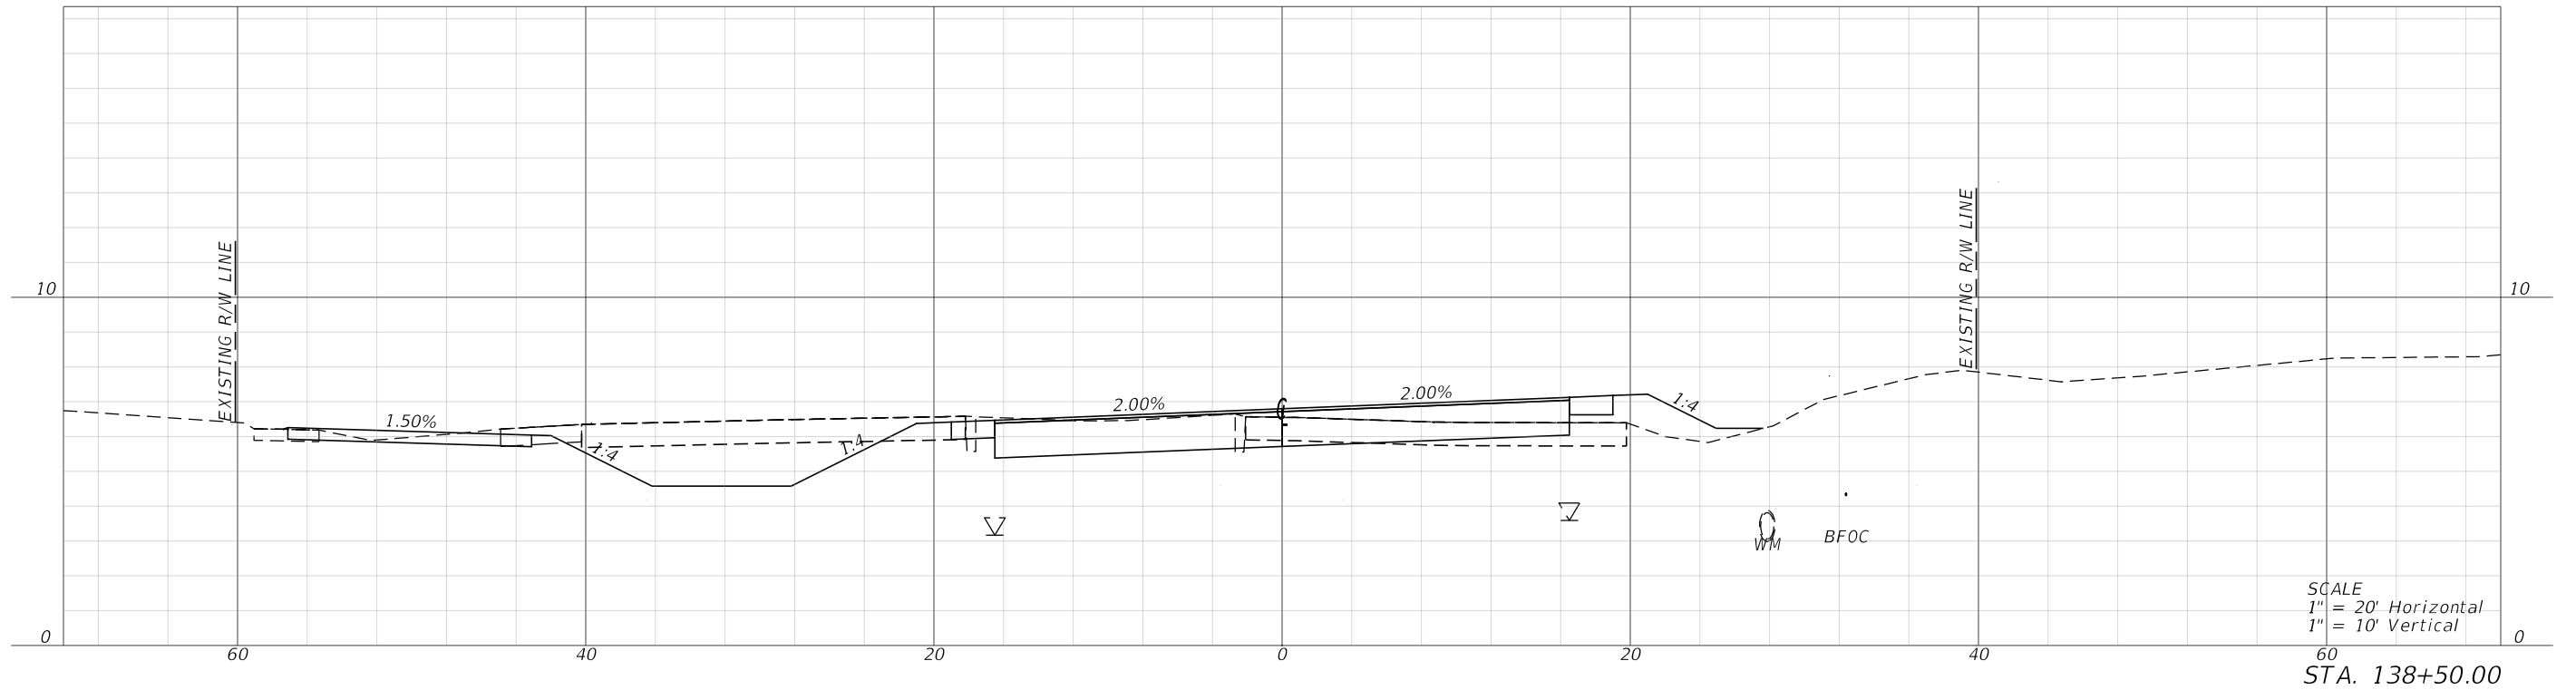

REVISIONS			
DATE	DESCRIPTION	DATE	DESCRIPTION



MARK T. LLEWELLYN, JR., P.E.
LICENSE NUMBER: 80712
HALFF ASSOCIATES, INC.
TALLAHASSEE, FLORIDA 32309



OKALOOSA COUNTY

PROJECT

SANTA ROSA BOULEVARD

CROSS SECTIONS



134

SHEET NO.

134



FAC NOTE

7/19/2024 7:11:48 PM ah3923
\\halff.adn\2A\A\042000s\42280\003\0123456789\Roadway\RD\SRD03.dgn

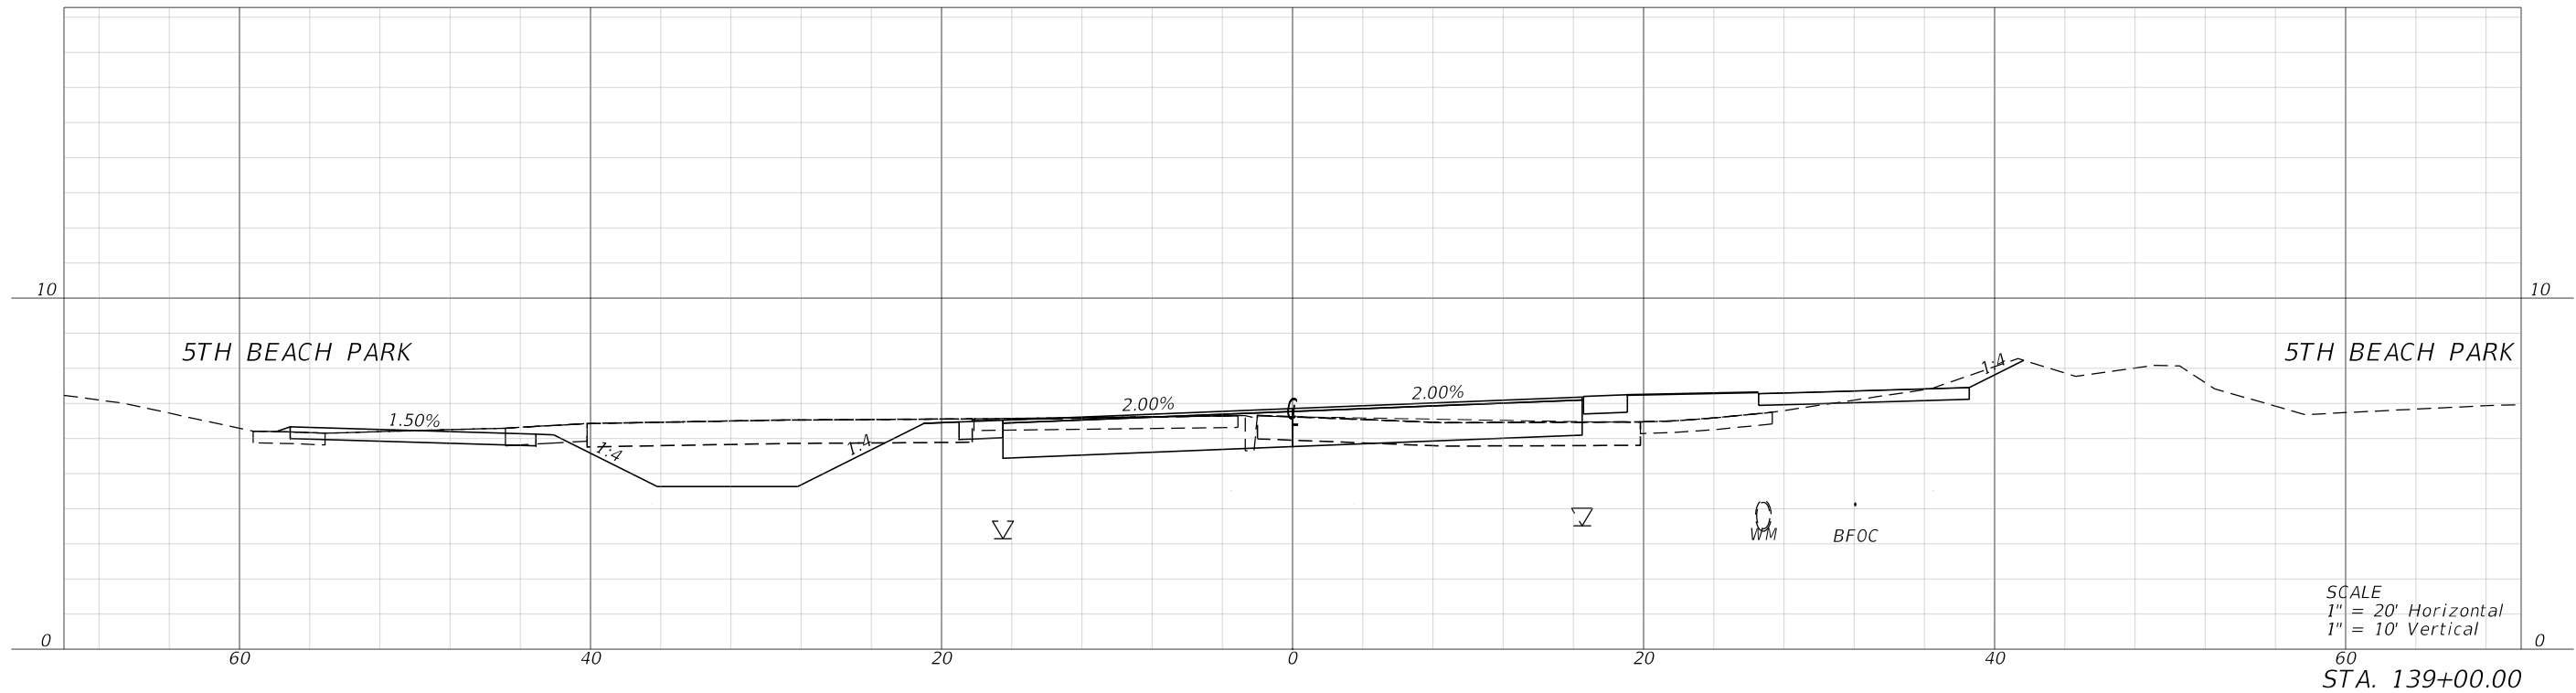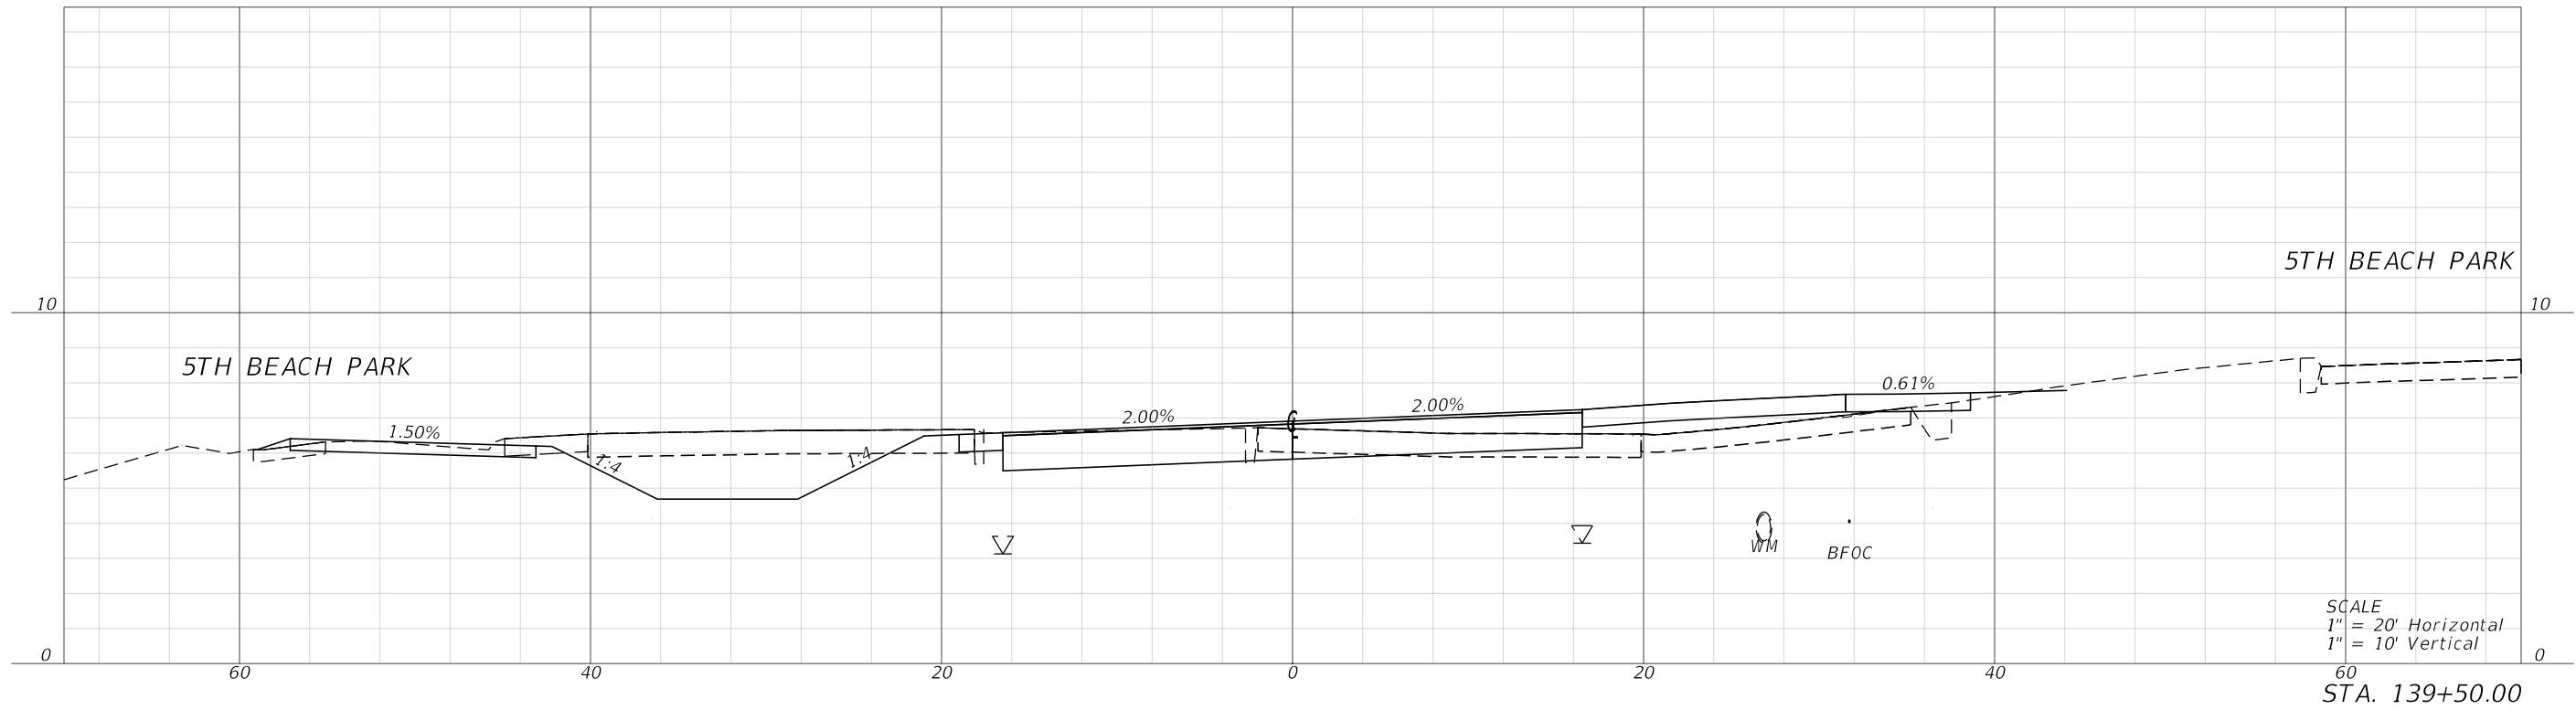


REVISIONS				 MARK T. LLEWELLYN, JR., P.E. LICENSE NUMBER: 80712 HALFF ASSOCIATES, INC. TALLAHASSEE, FLORIDA 32309		OKALOOSA COUNTY		CROSS SECTIONS	SHEET NO.	
DATE	DESCRIPTION	DATE	DESCRIPTION			PROJECT			135	
						SANTA ROSA BOULEVARD				

7/19/2024 7:11:50 PM ah3923
\\halff.ad\p2a\av042000s\42280\003\0123456789\RD\SRD03.dgn

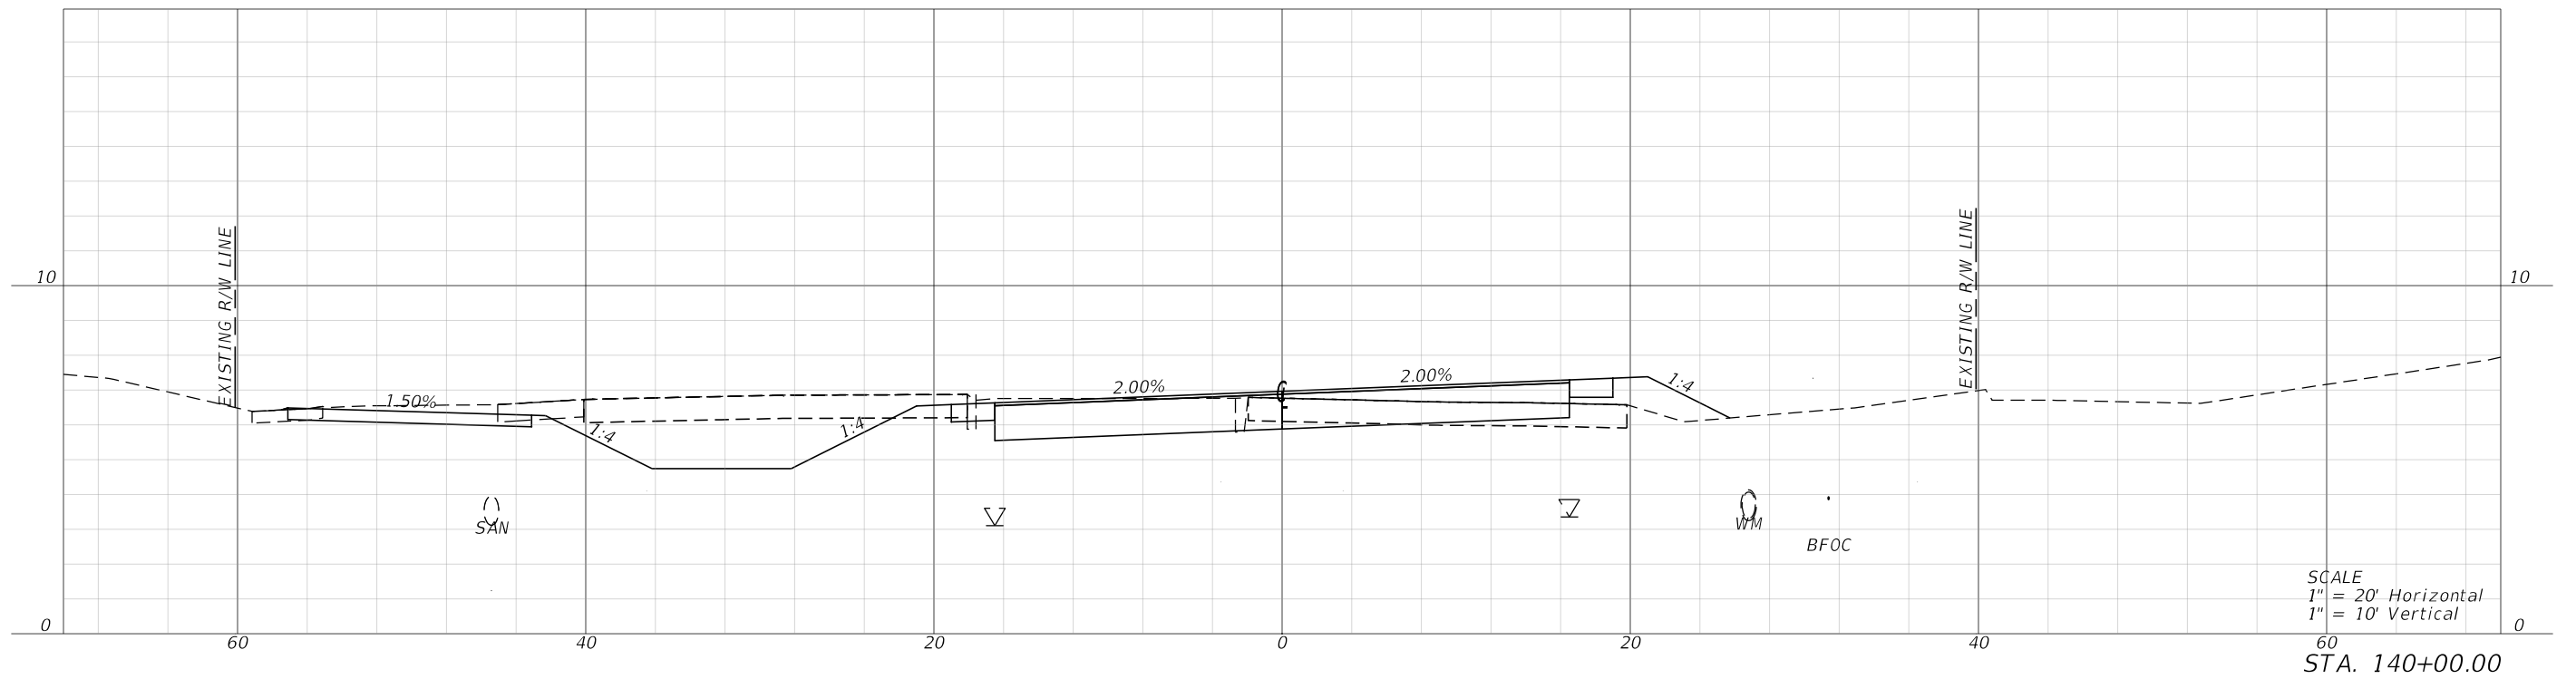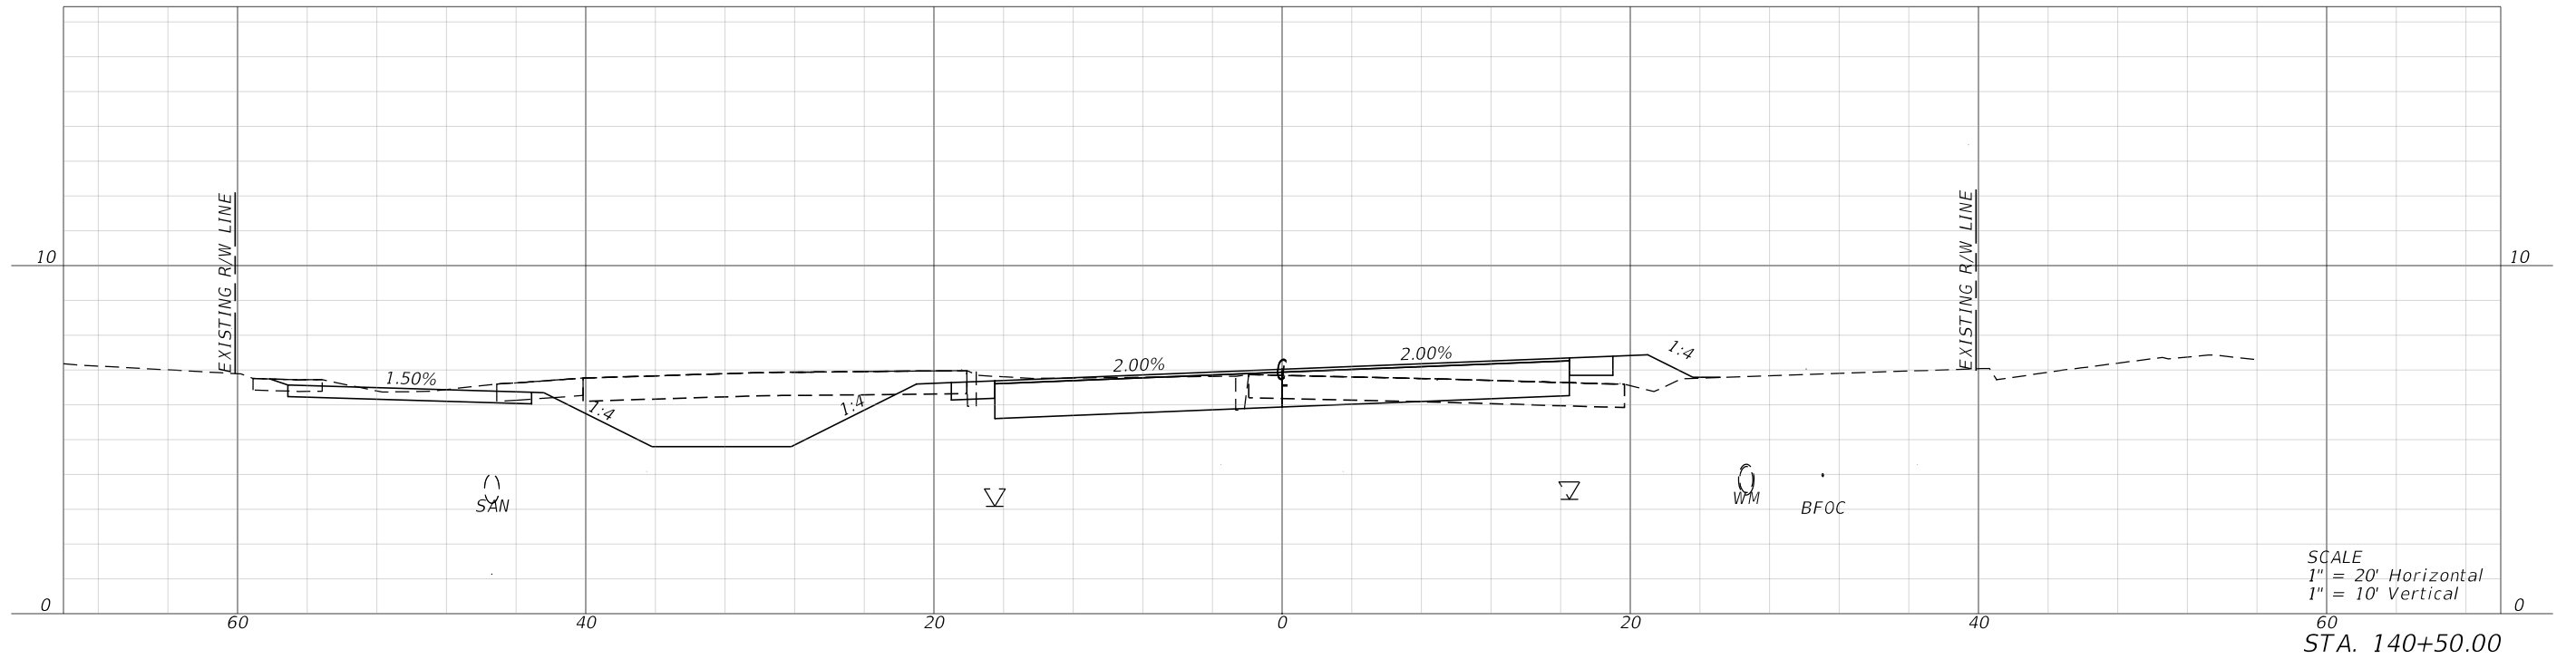

REVISIONS			
DATE	DESCRIPTION	DATE	DESCRIPTION

halff
MARK T. LLEWELLYN, JR., P.E.
LICENSE NUMBER: 80712
HALFF ASSOCIATES, INC.
TALLAHASSEE, FLORIDA 32309


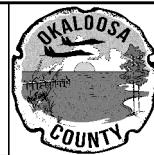


OKALOOSA COUNTY
PROJECT
SANTA ROSA BOULEVARD

CROSS SECTIONS
SHEET NO.
136


FAC NOTE

7/19/2024 7:11:53 PM ah3923
\\halff.adn\2A\A\0\420005\42280\003\0123456789\Roadway\RD\SRD03.dgn

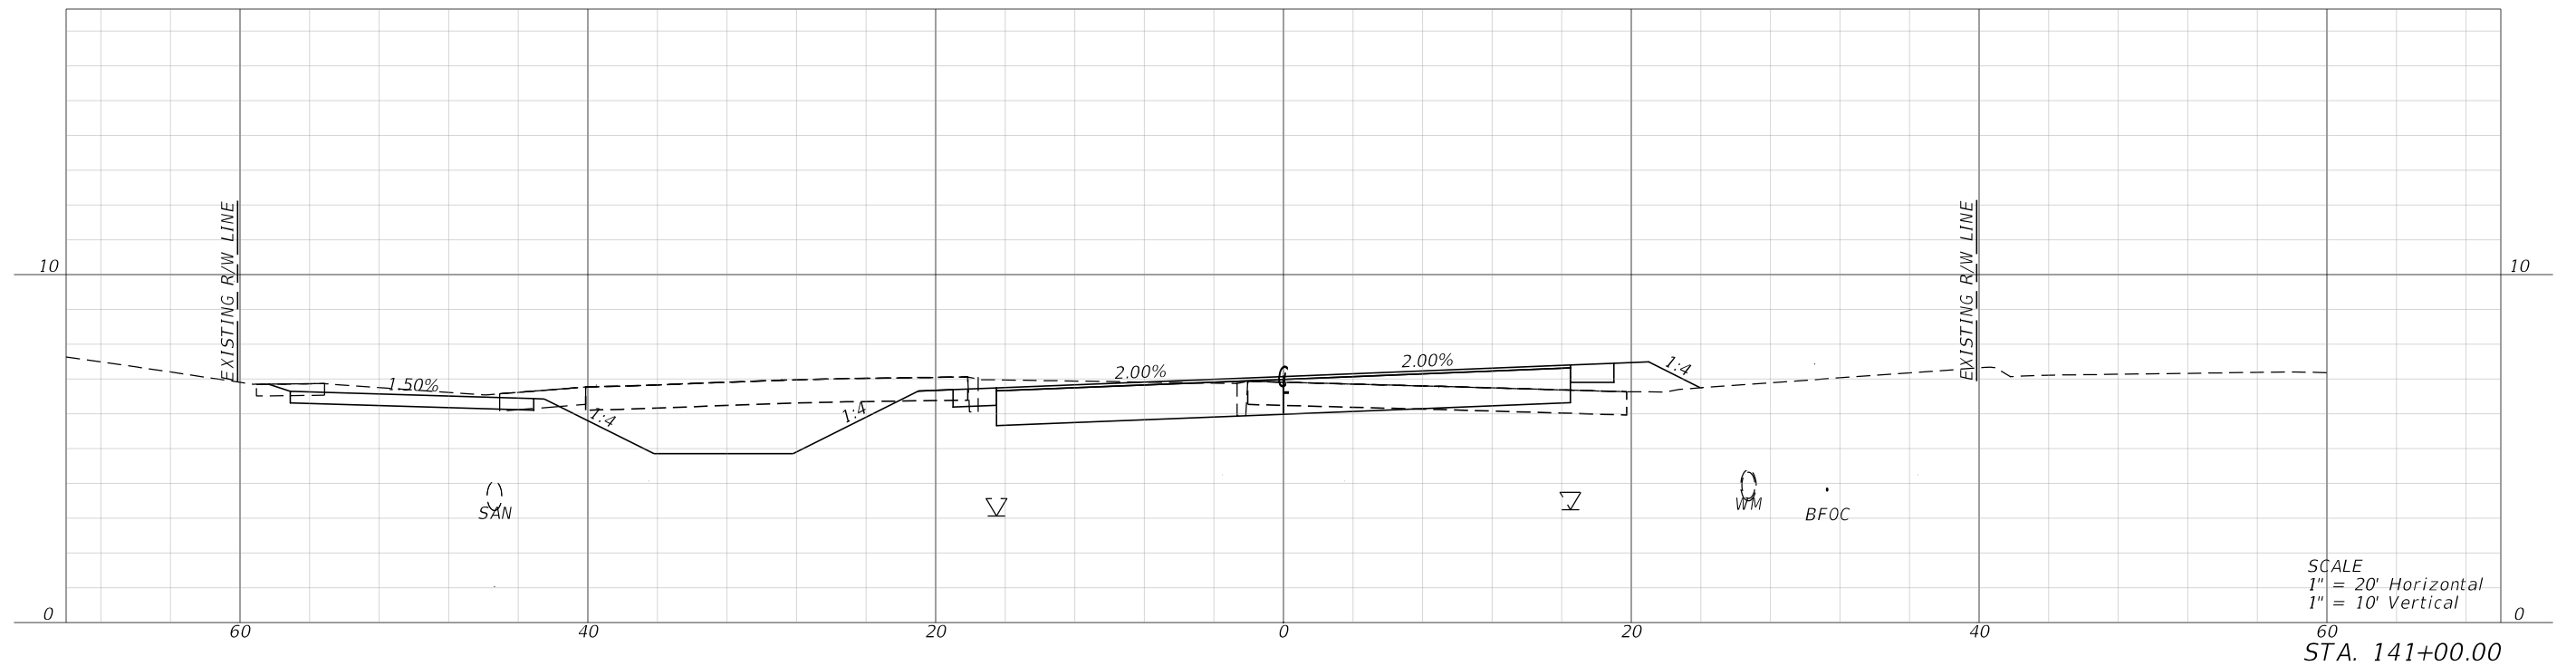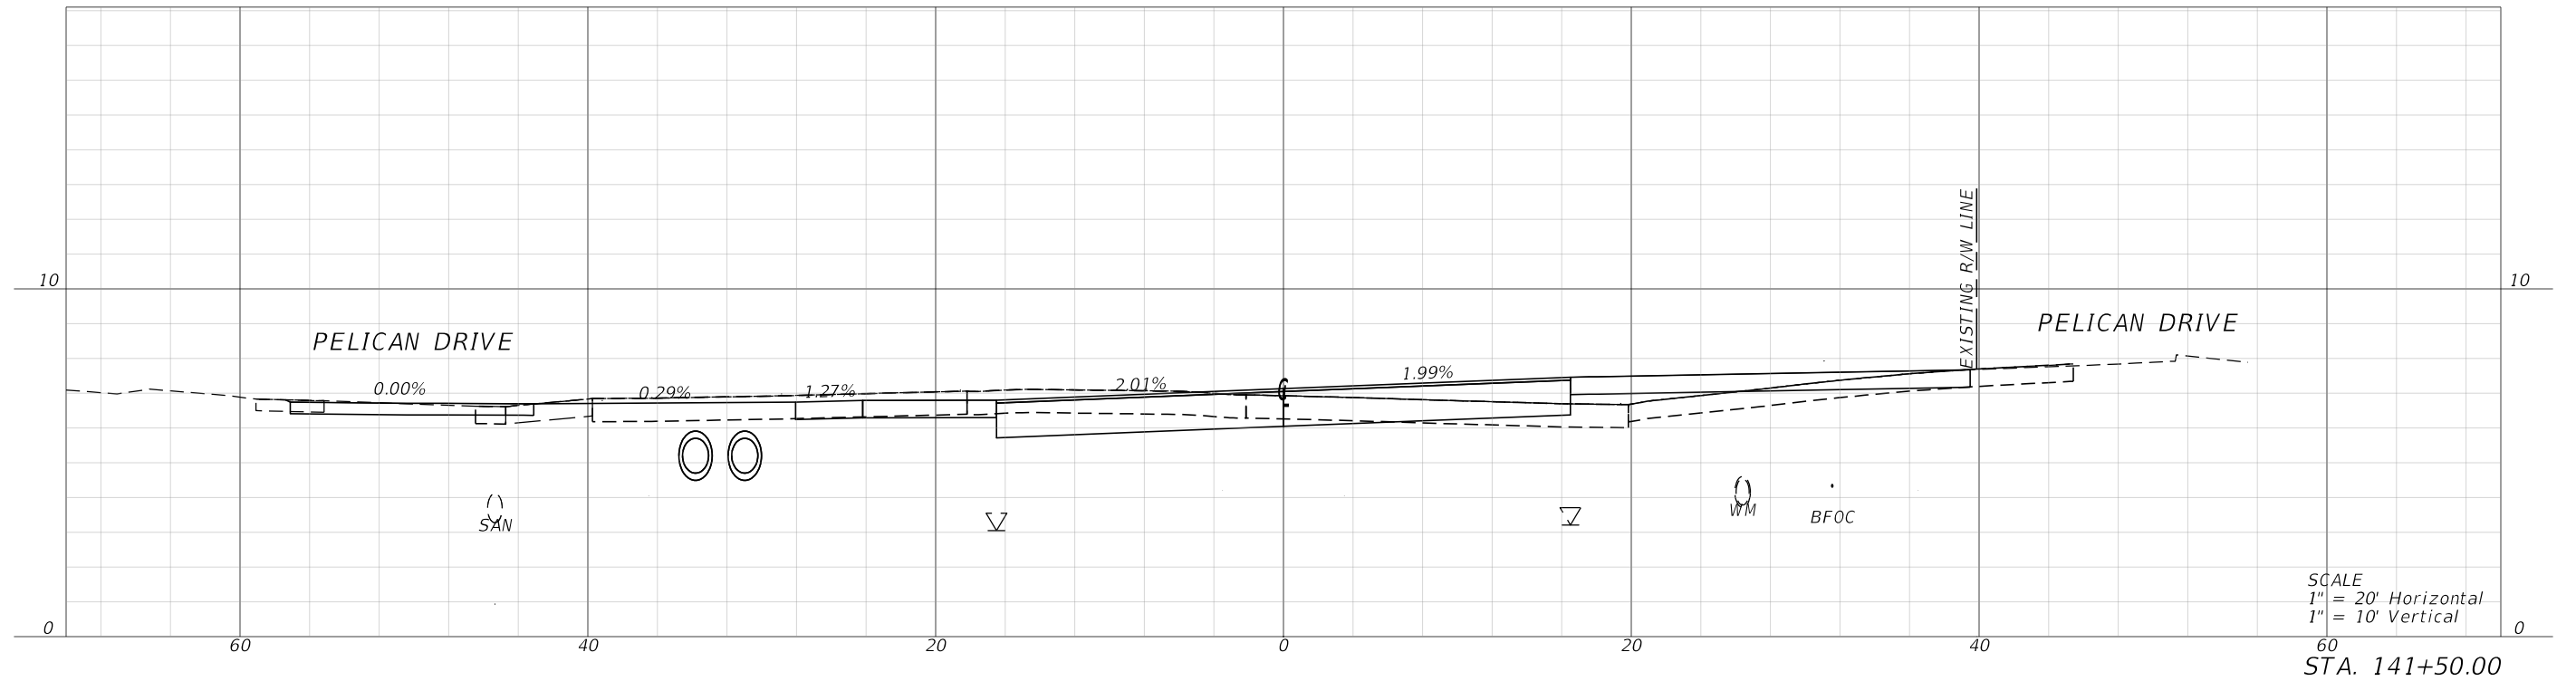

REVISIONS			
DATE	DESCRIPTION	DATE	DESCRIPTION

halff
MARK T. LLEWELLYN, JR., P.E.
LICENSE NUMBER: 80712
HALFF ASSOCIATES, INC.
TALLAHASSEE, FLORIDA 32309


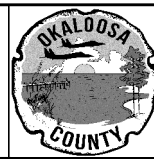


OKALOOSA COUNTY
PROJECT
SANTA ROSA BOULEVARD

CROSS SECTIONS
SHEET NO.
137


FAC NOTE

7/19/2024 7:11:56 PM ah3923
\\half\ad\p2a\av0\420005\42280\003\0123456789\Roadway\RD\SRD03.dgn

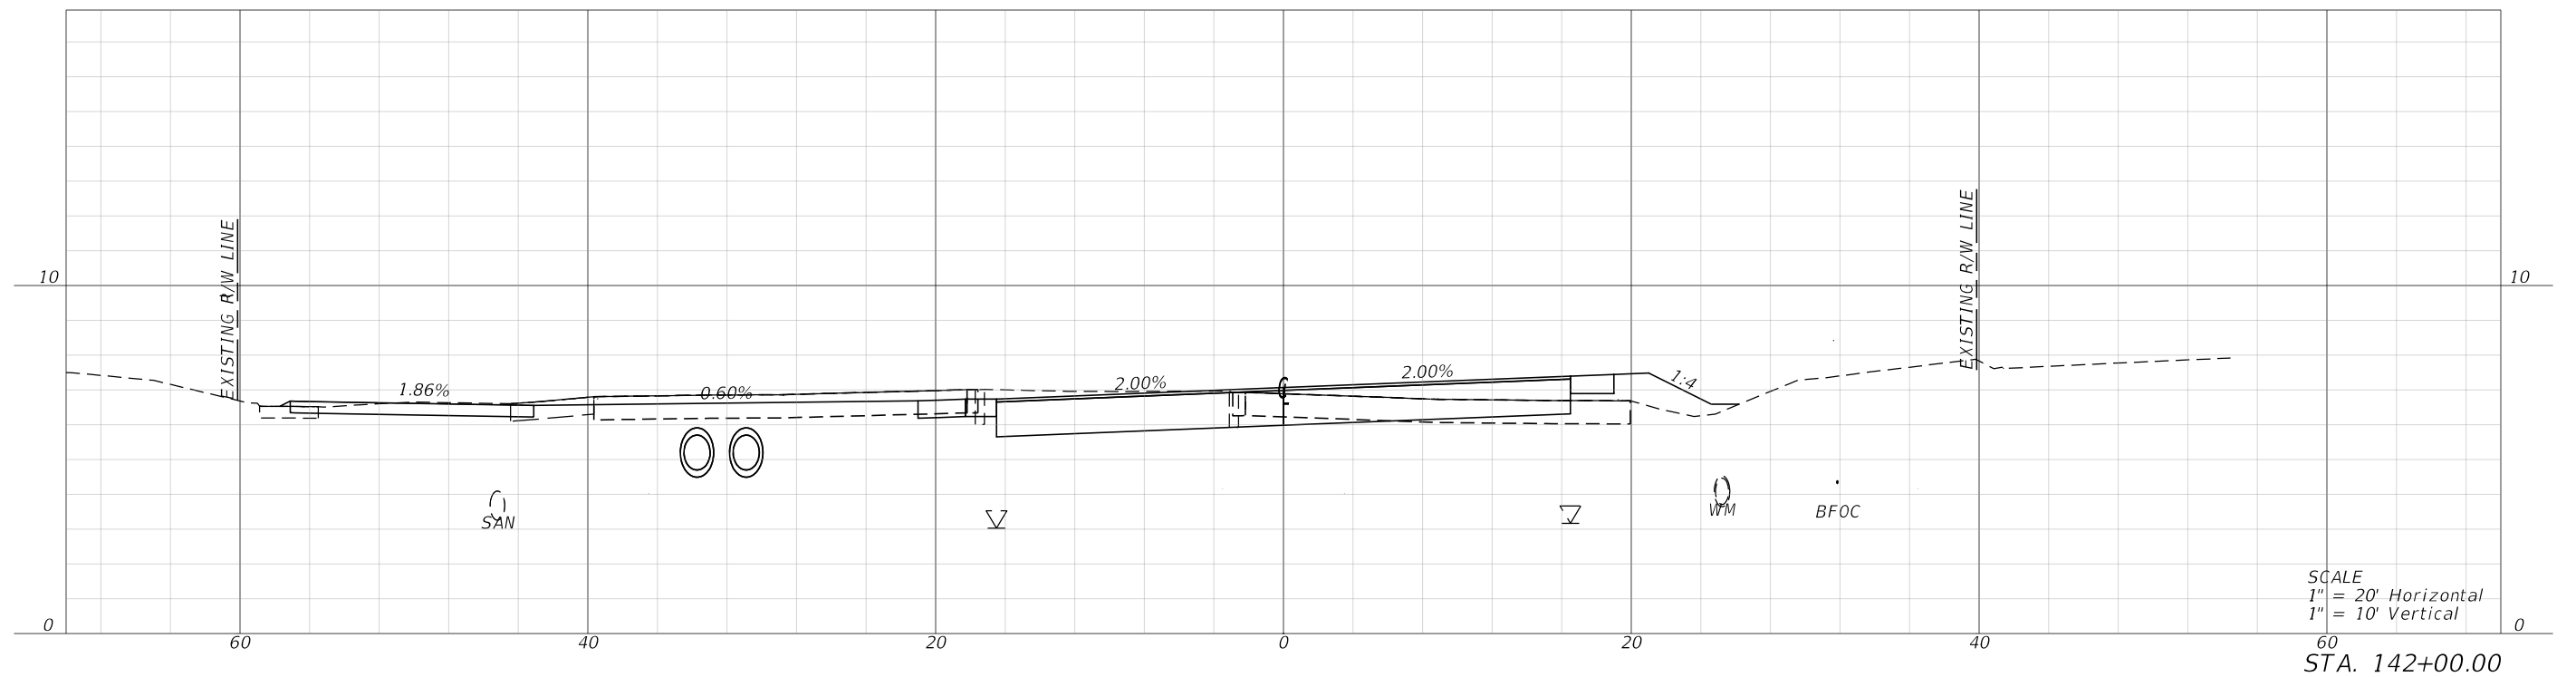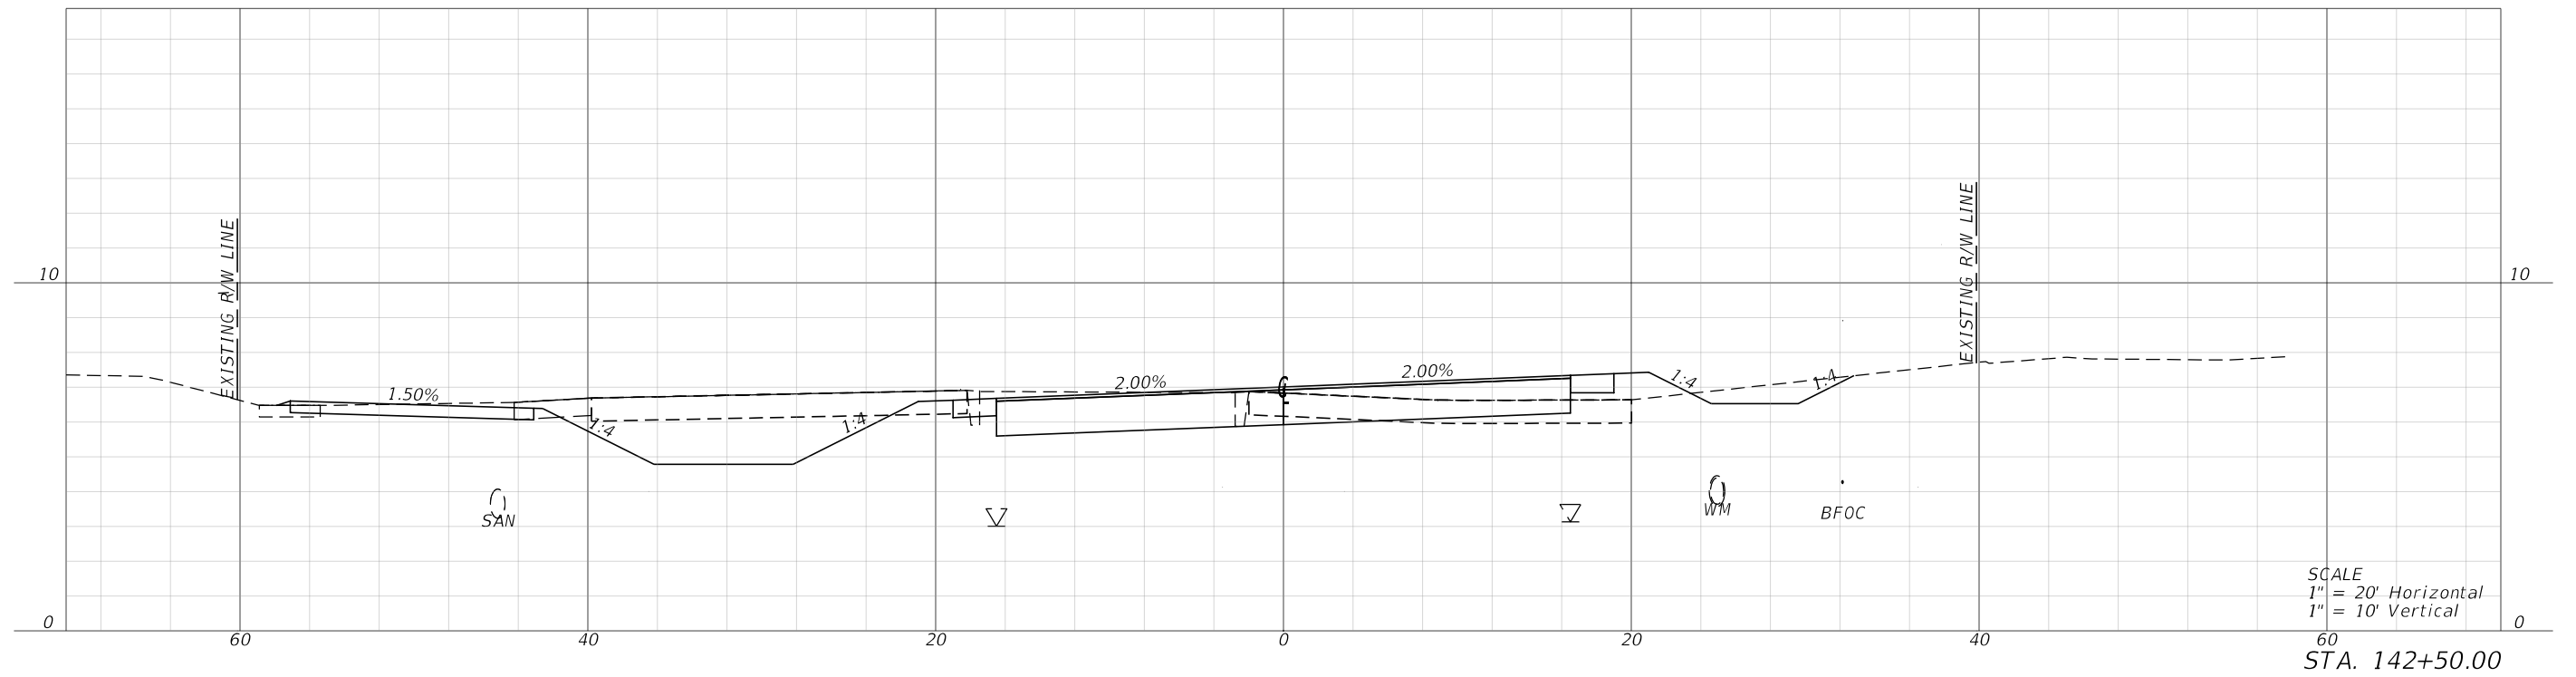

REVISIONS			
DATE	DESCRIPTION	DATE	DESCRIPTION

half
MARK T. LLEWELLYN, JR., P.E.
LICENSE NUMBER: 80712
HALF ASSOCIATES, INC.
TALLAHASSEE, FLORIDA 32309


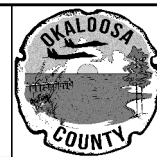


OKALOOSA COUNTY
PROJECT
SANTA ROSA BOULEVARD

CROSS SECTIONS
SHEET NO.
138


FAC NOTE

7/19/2024 7:11:59 PM ah3923
\\halff.adn\2A\A\0420005\42280\003\0123456789\RD\SRD03.dgn

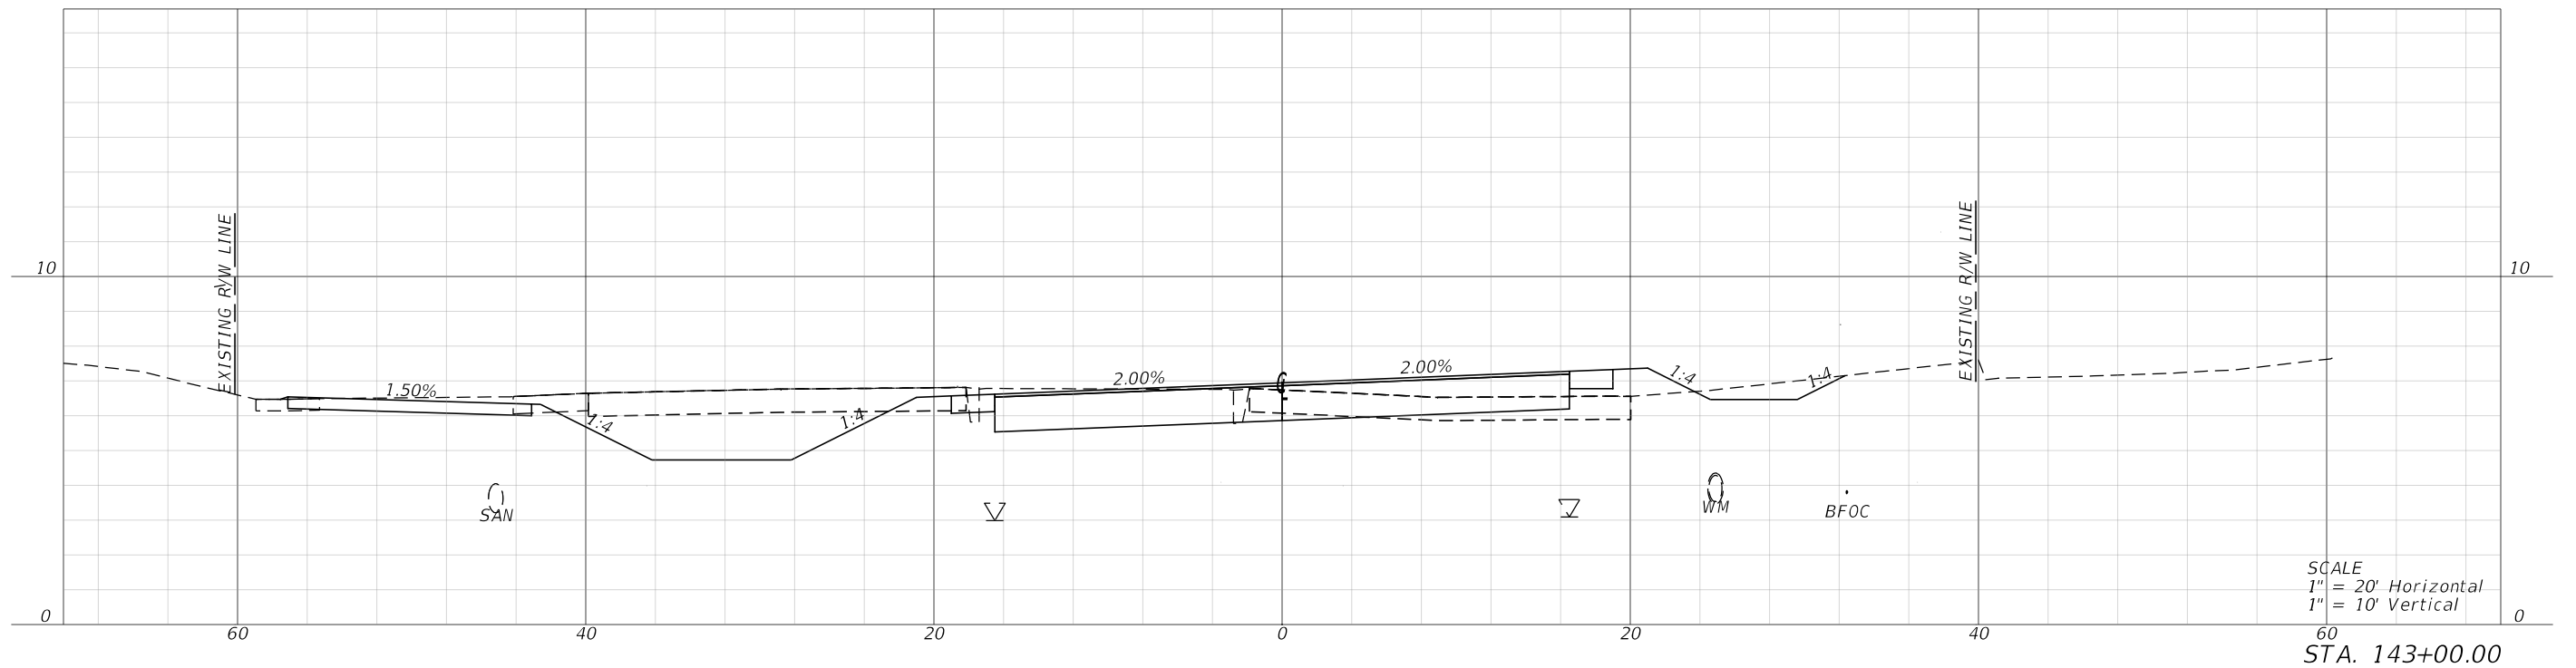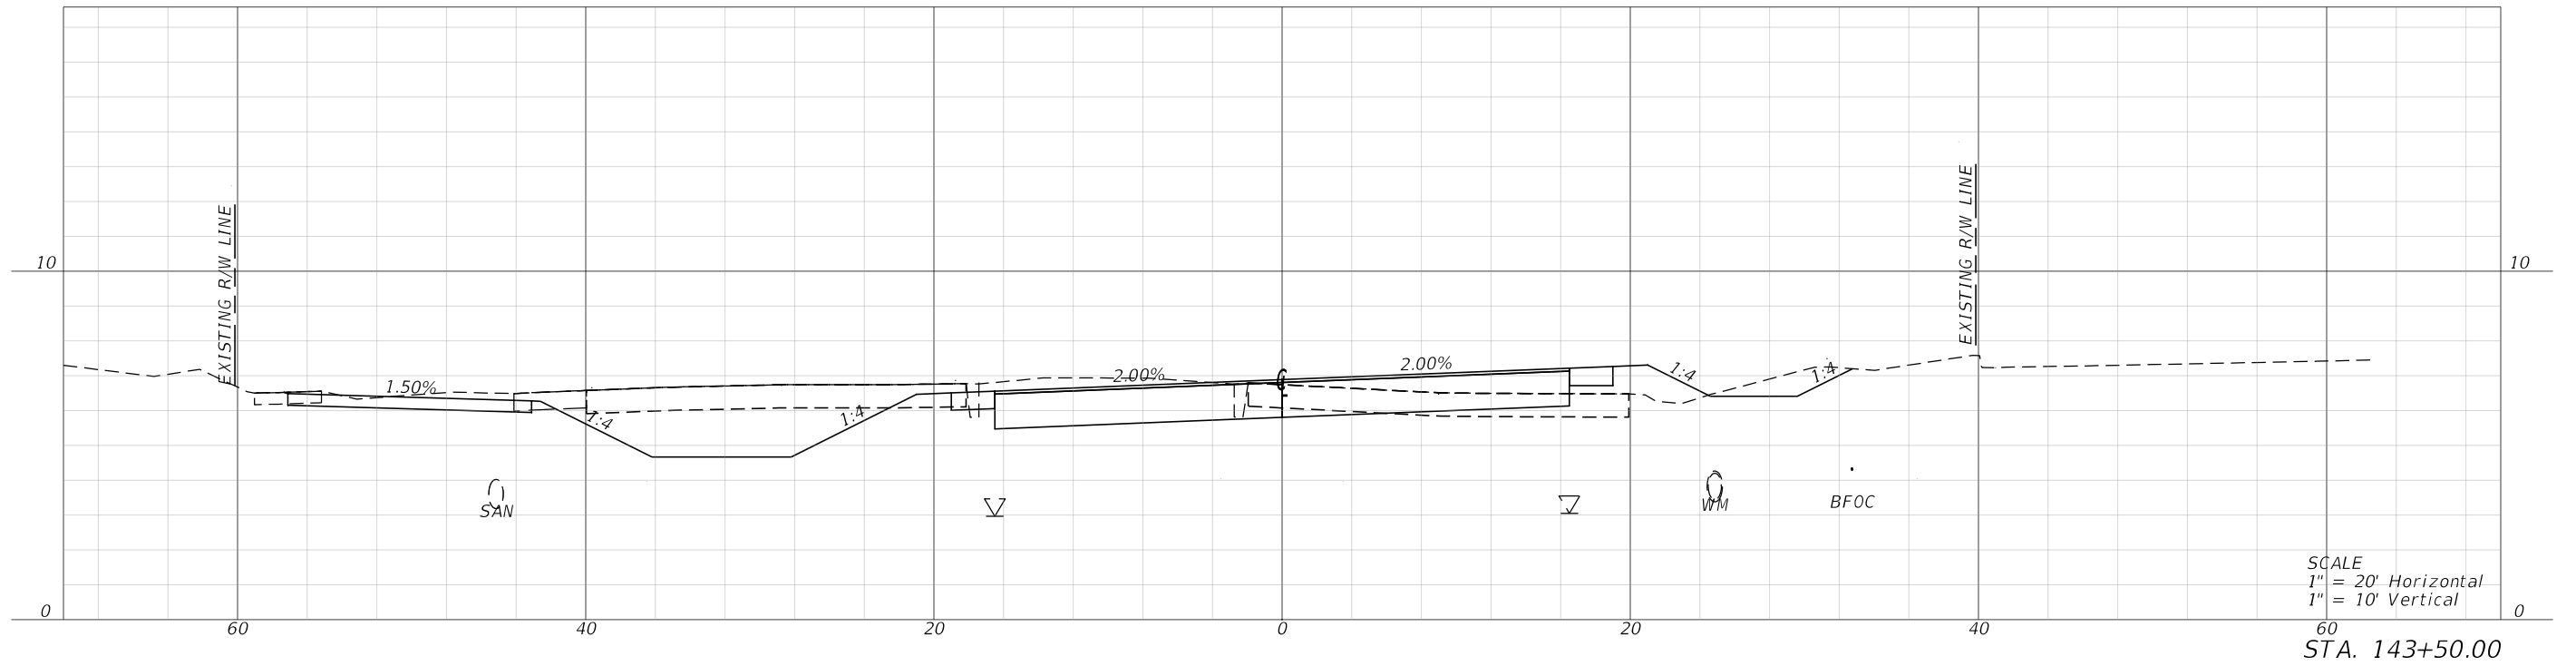

REVISIONS			
DATE	DESCRIPTION	DATE	DESCRIPTION

halff
MARK T. LLEWELLYN, JR., P.E.
LICENSE NUMBER: 80712
HALFF ASSOCIATES, INC.
TALLAHASSEE, FLORIDA 32309

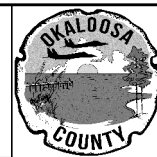

OKALOOSA COUNTY

PROJECT

SANTA ROSA BOULEVARD



CROSS SECTIONS

SHEET NO.

139



FAC NOTE

7/19/2024 7:12:02 PM ah3923
\\halff.adn\2A\A\0420005\42280\003\0123456789\Roadway\RD\SRD03.dgn

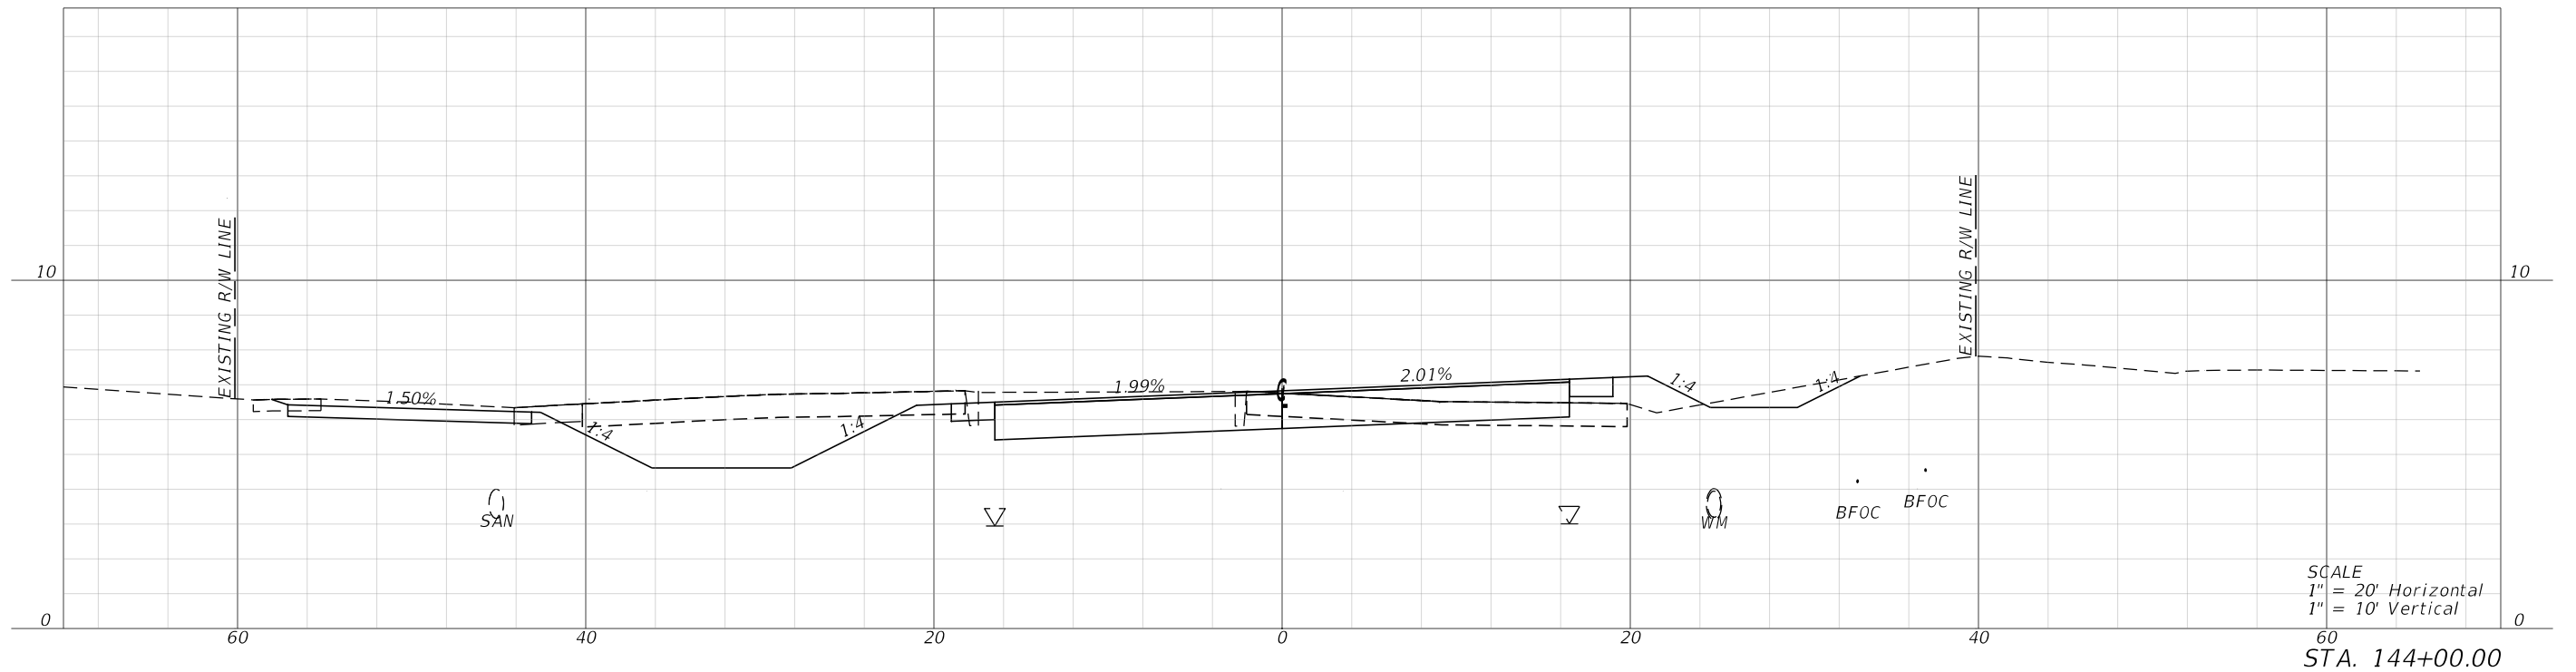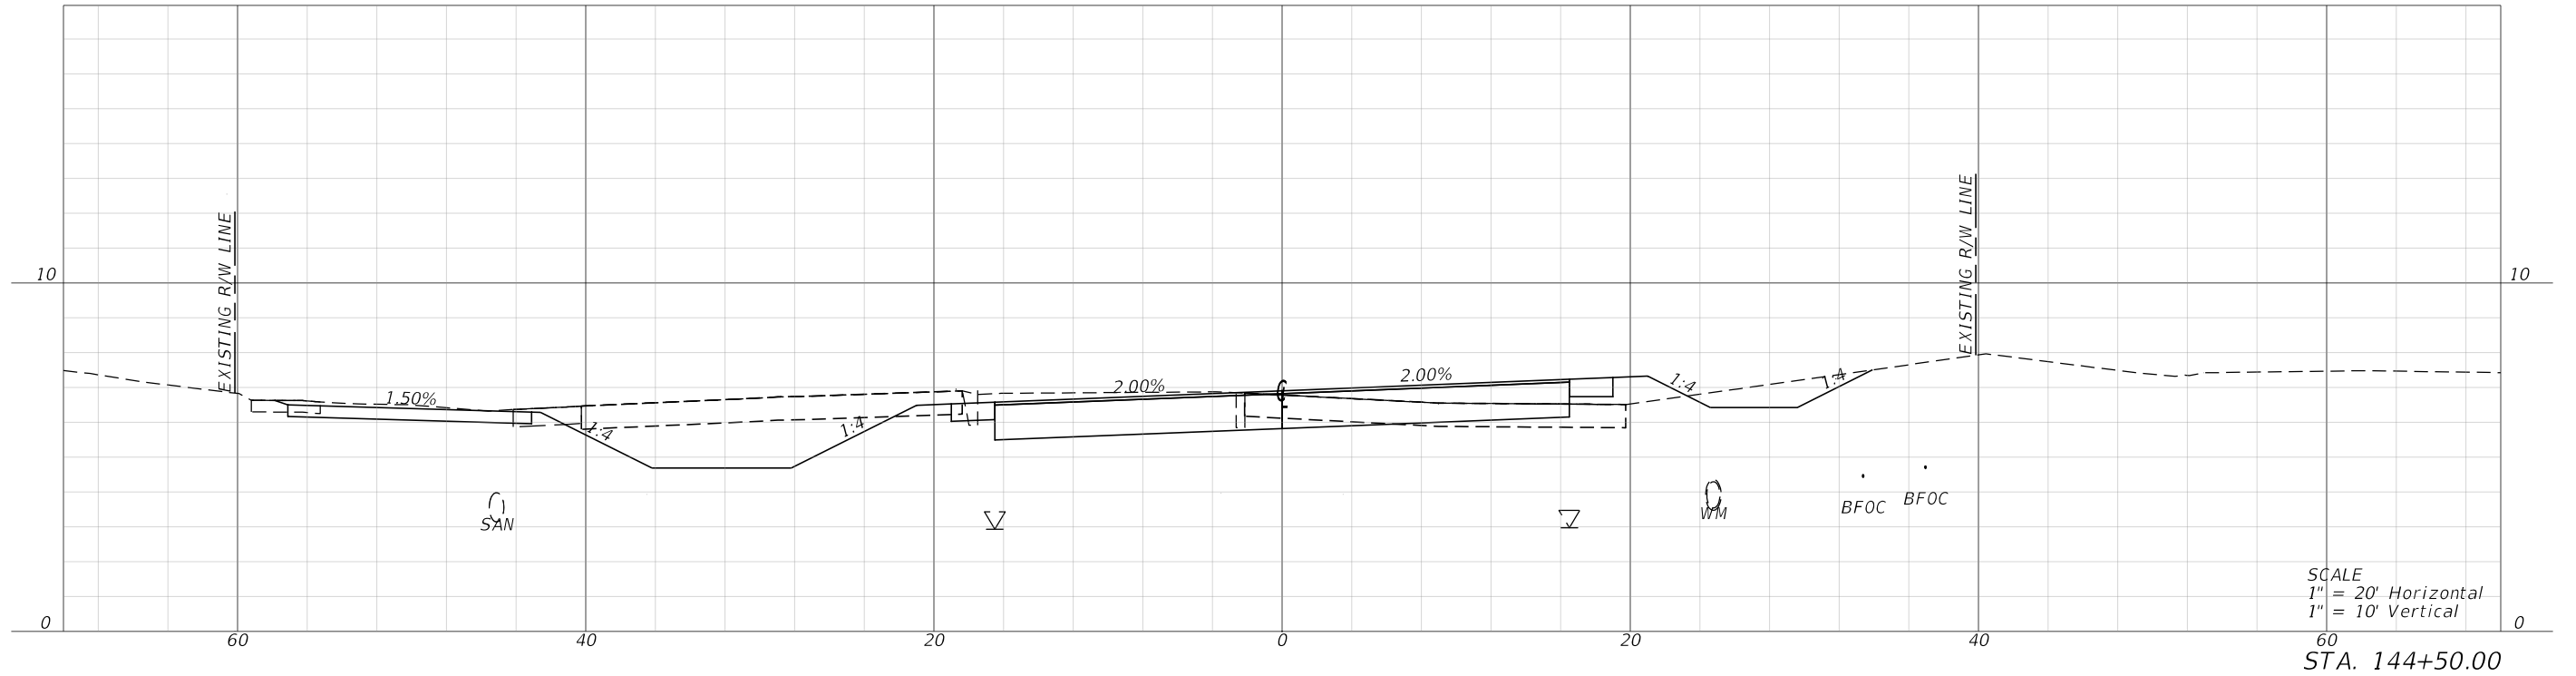

REVISIONS				 MARK T. LLEWELLYN, JR., P.E. LICENSE NUMBER: 80712 HALFF ASSOCIATES, INC. TALLAHASSEE, FLORIDA 32309		OKALOOSA COUNTY		CROSS SECTIONS	SHEET NO.	
DATE	DESCRIPTION		DATE			PROJECT			140	
						SANTA ROSA BOULEVARD				


FAC NOTE

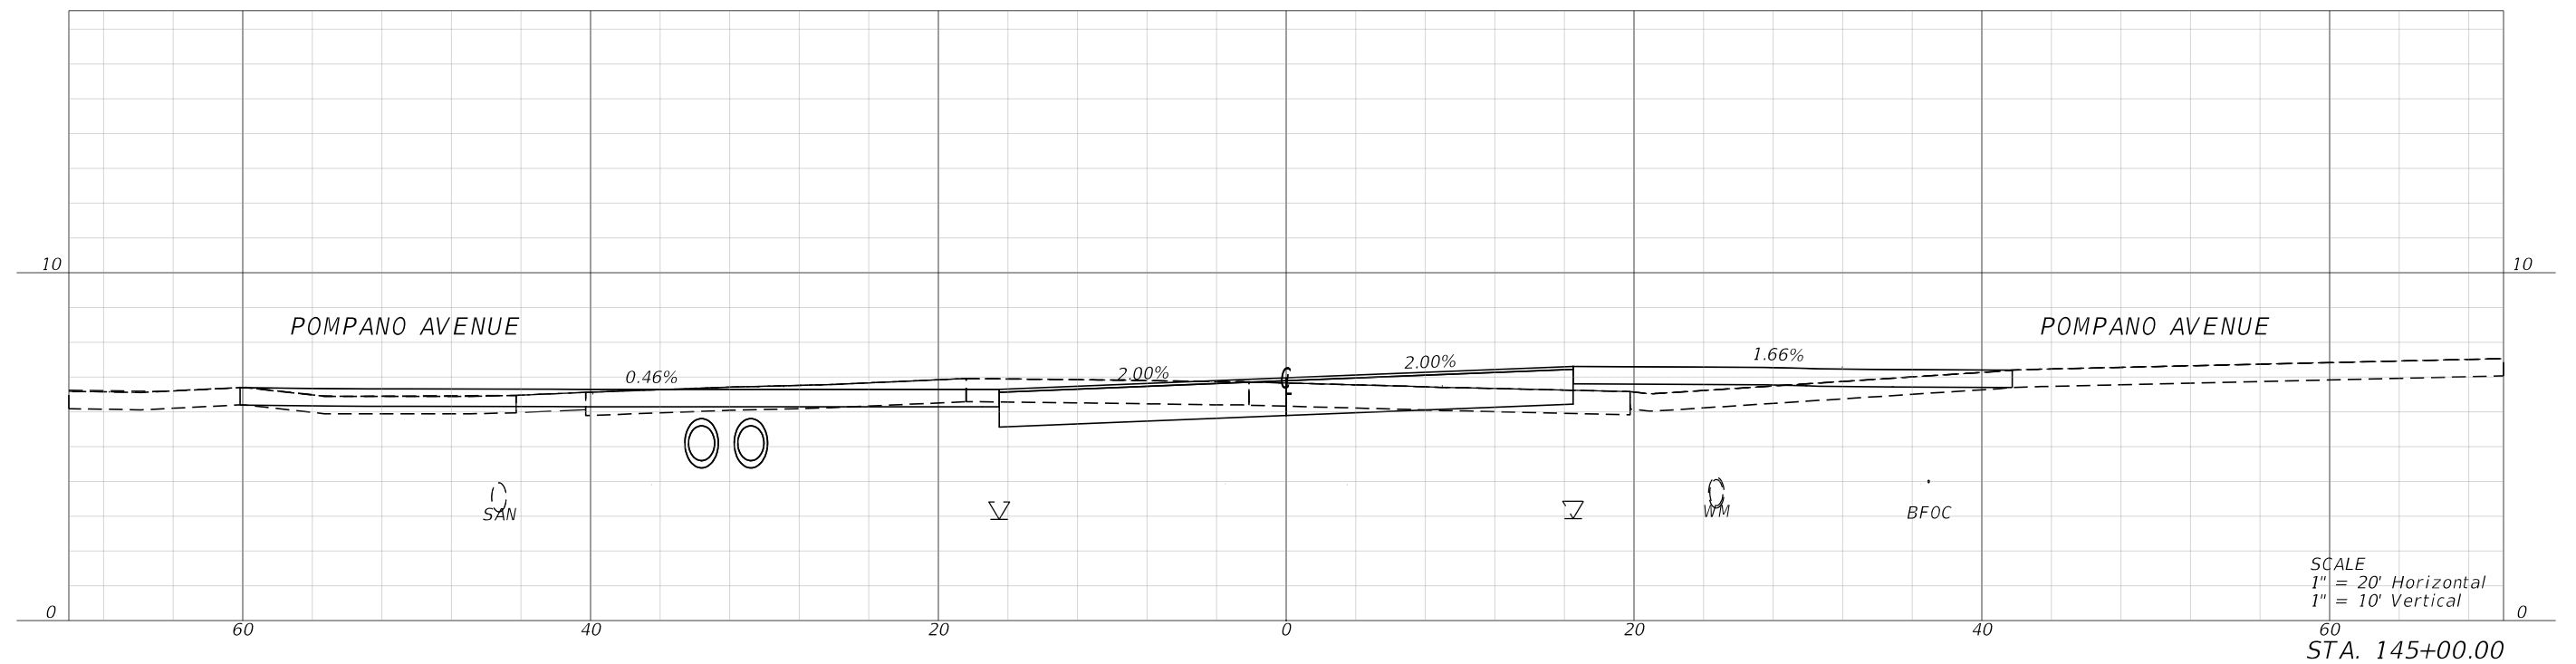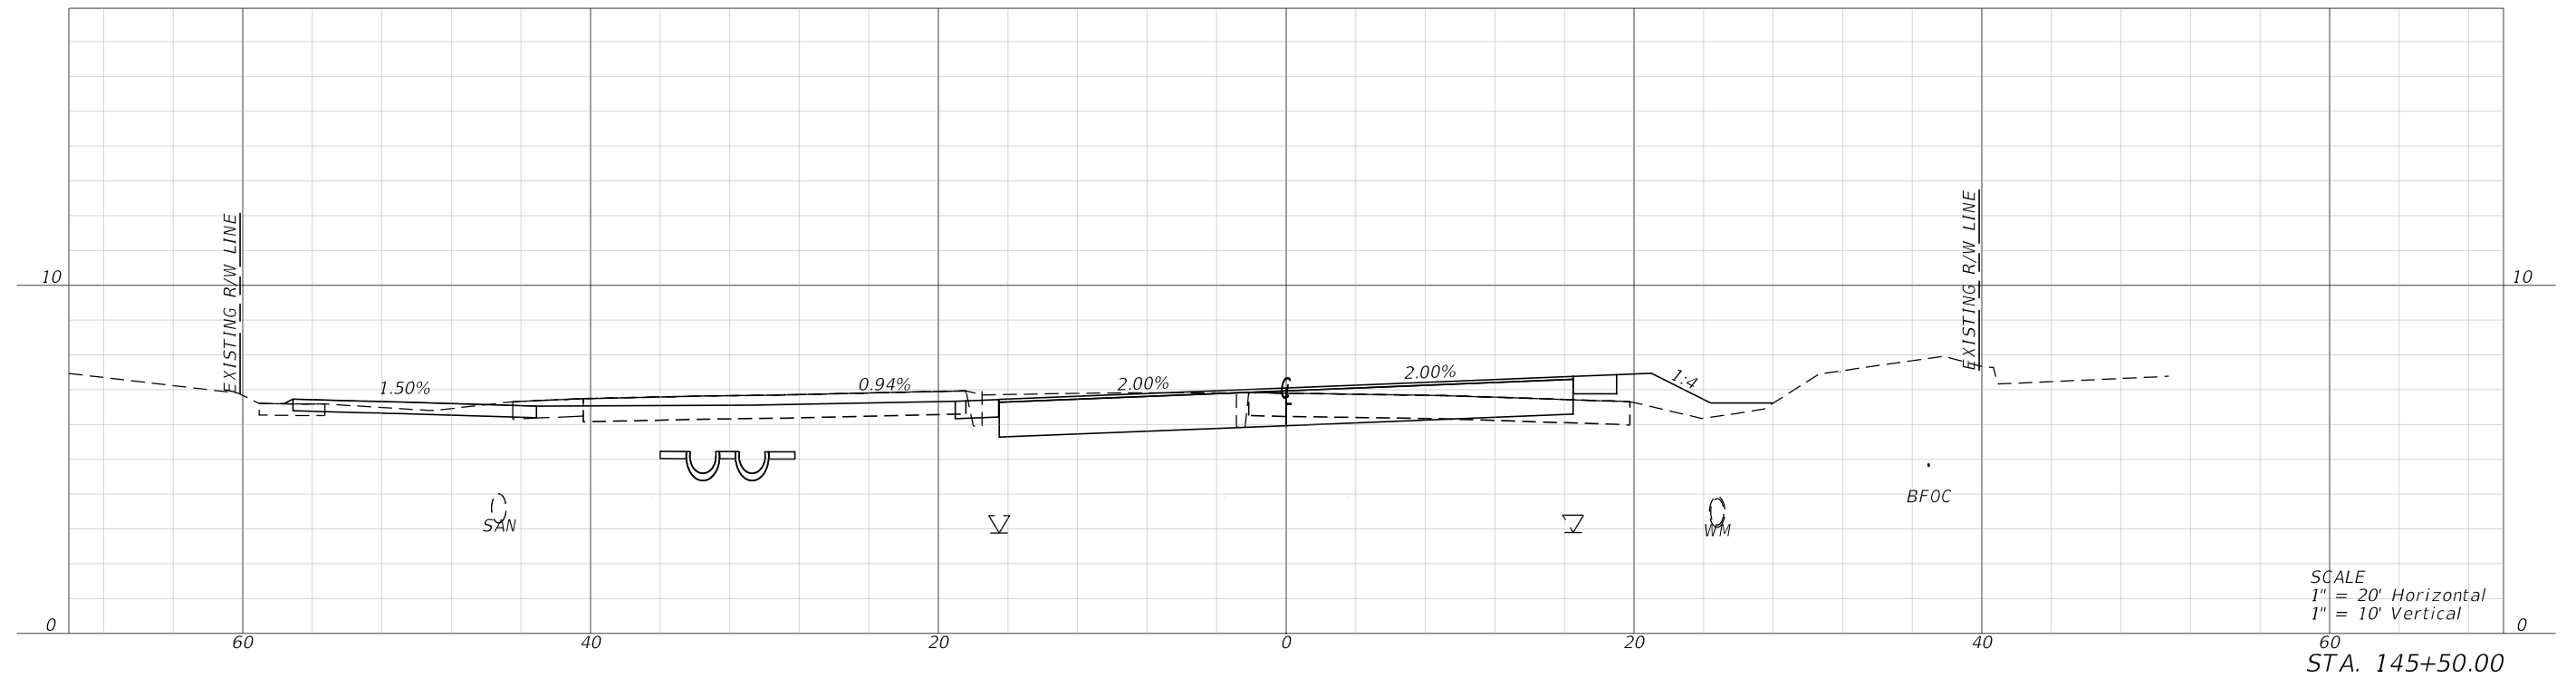

REVISIONS			
DATE	DESCRIPTION	DATE	DESCRIPTION



halff
 MARK T. LLEWELLYN, JR., P.E.
 LICENSE NUMBER: 80712
 HALFF ASSOCIATES, INC.
 TALLAHASSEE, FLORIDA 32309

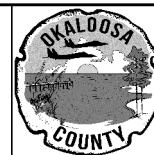

OKALOOSA COUNTY

PROJECT

SANTA ROSA BOULEVARD

CROSS SECTIONS



SHEET
NO.

141

AC NO 12

7/19/2024 7:12:05 PM ah3923
\\half.ad\pza\av0\42000s\42280\003\0123456789\Roadway\RD\SRD03.dgn


7/19/2024 7:12:08 PM ah3923
\\halff.adn\2A\A\0\420005\42280\003\0123456789\Roadway\RD\SRD03.dgn

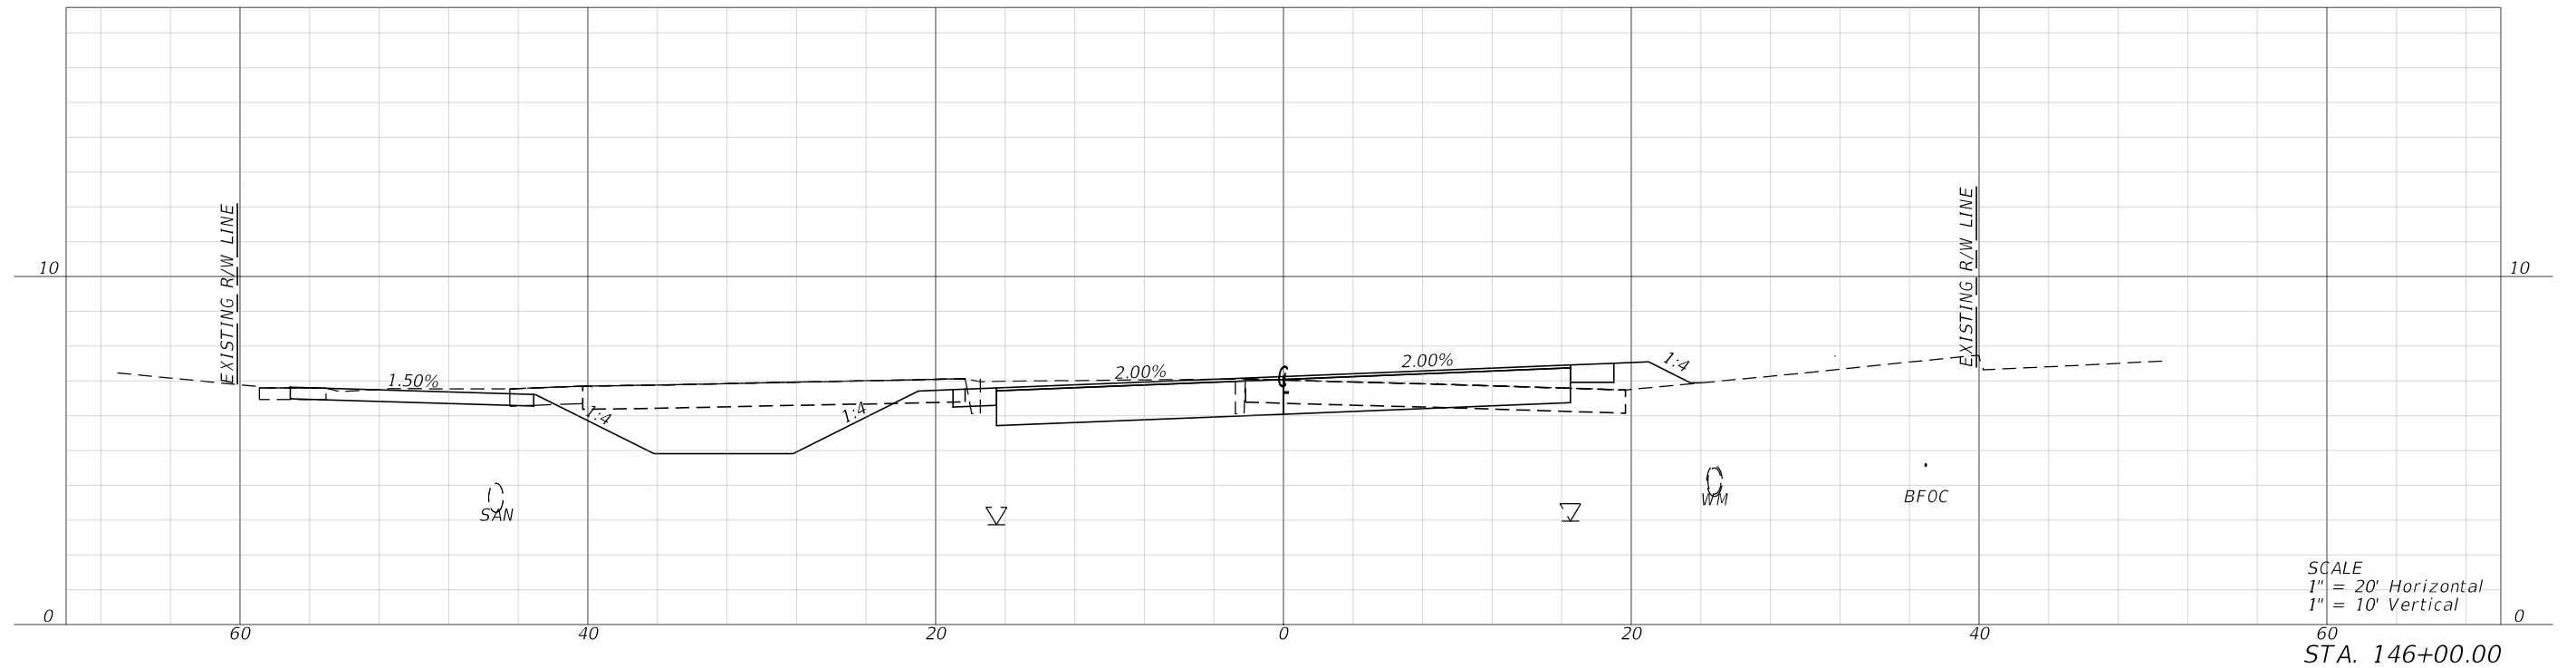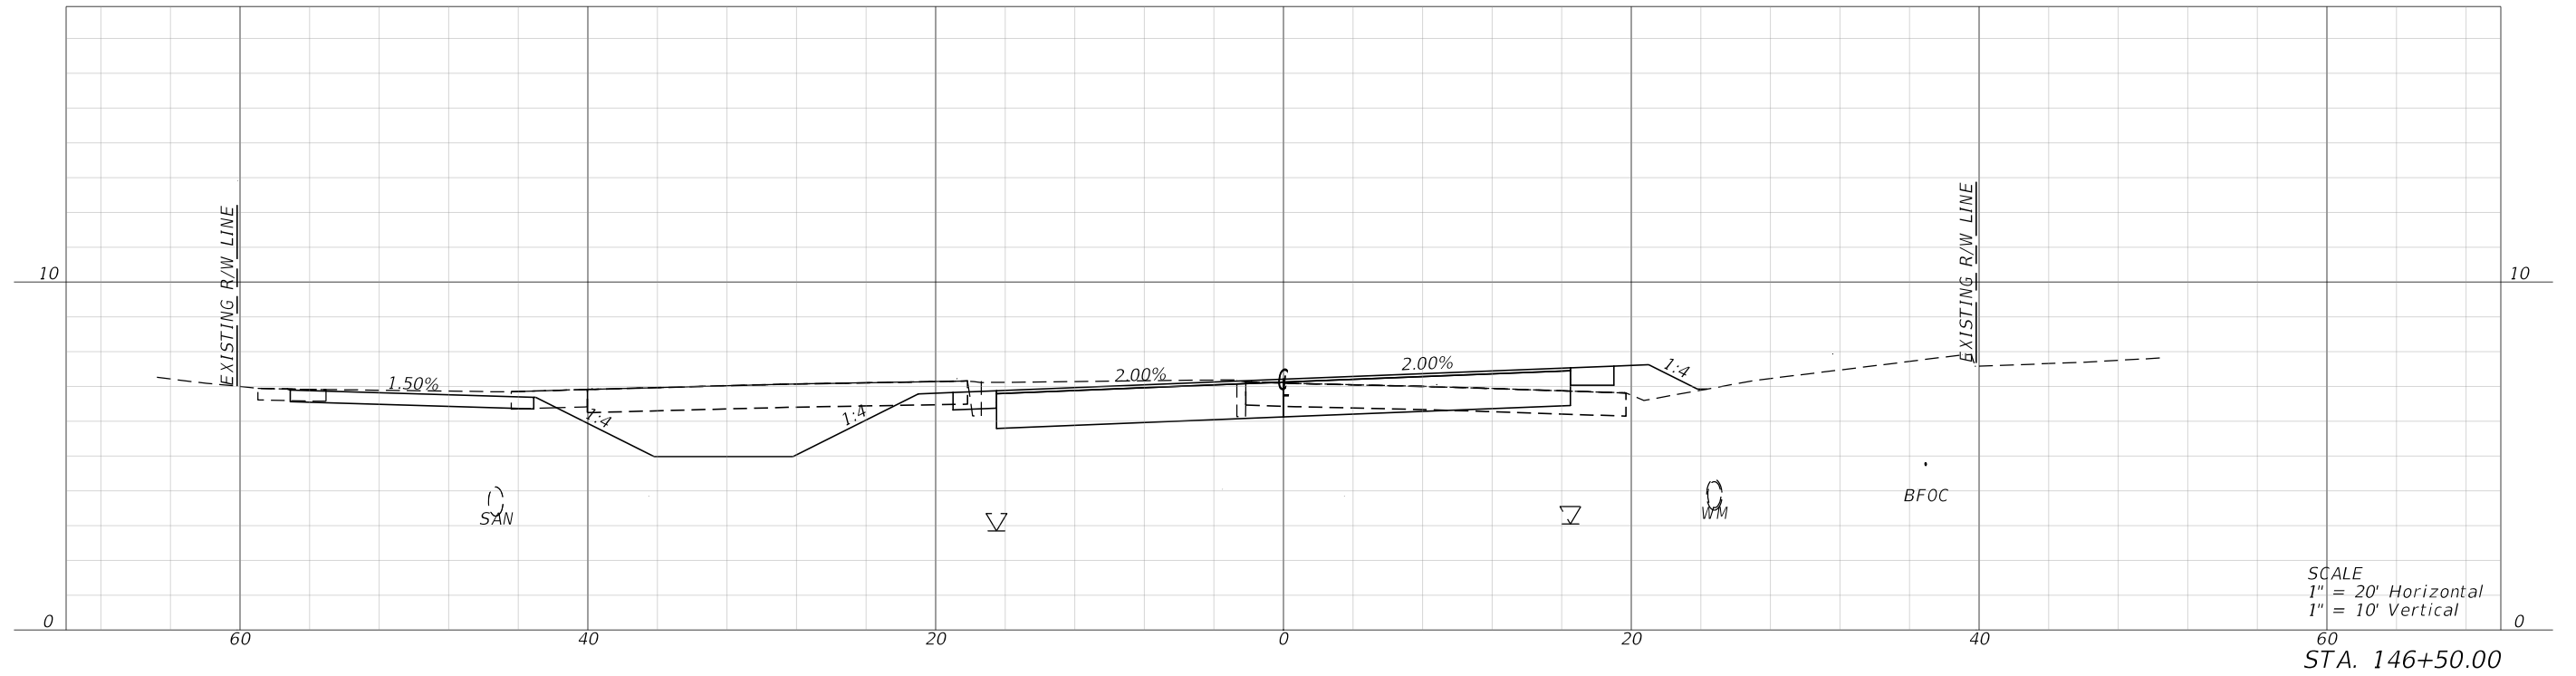

REVISIONS			
DATE	DESCRIPTION	DATE	DESCRIPTION



MARK T. LLEWELLYN, JR., P.E.
LICENSE NUMBER: 80712
HALFF ASSOCIATES, INC.
TALLAHASSEE, FLORIDA 32309

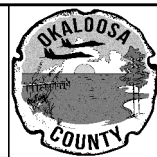



OKALOOSA COUNTY
PROJECT
SANTA ROSA BOULEVARD

CROSS SECTIONS	
142	

SHEET NO.
142


FAC NOTE

7/19/2024 7:12:11 PM ah3923
\\half\ad\p2a\av0\420005\42280\003\0123456789\Roadway\RD\SRD03.dgn

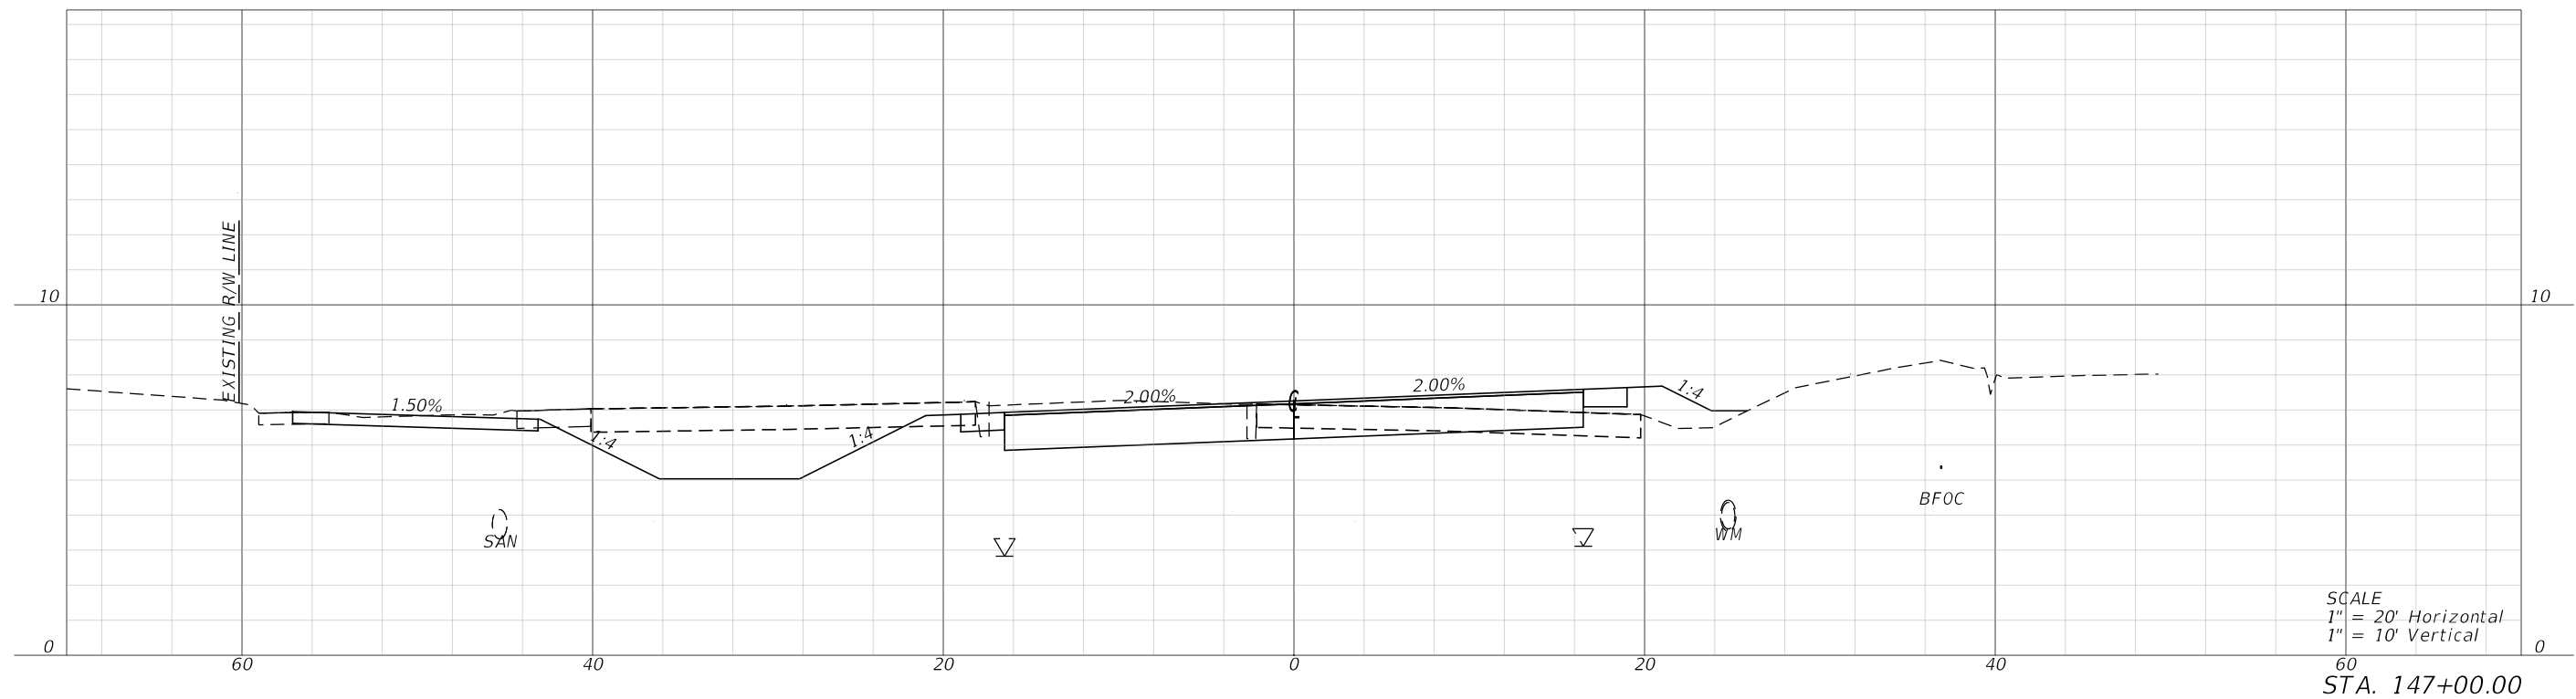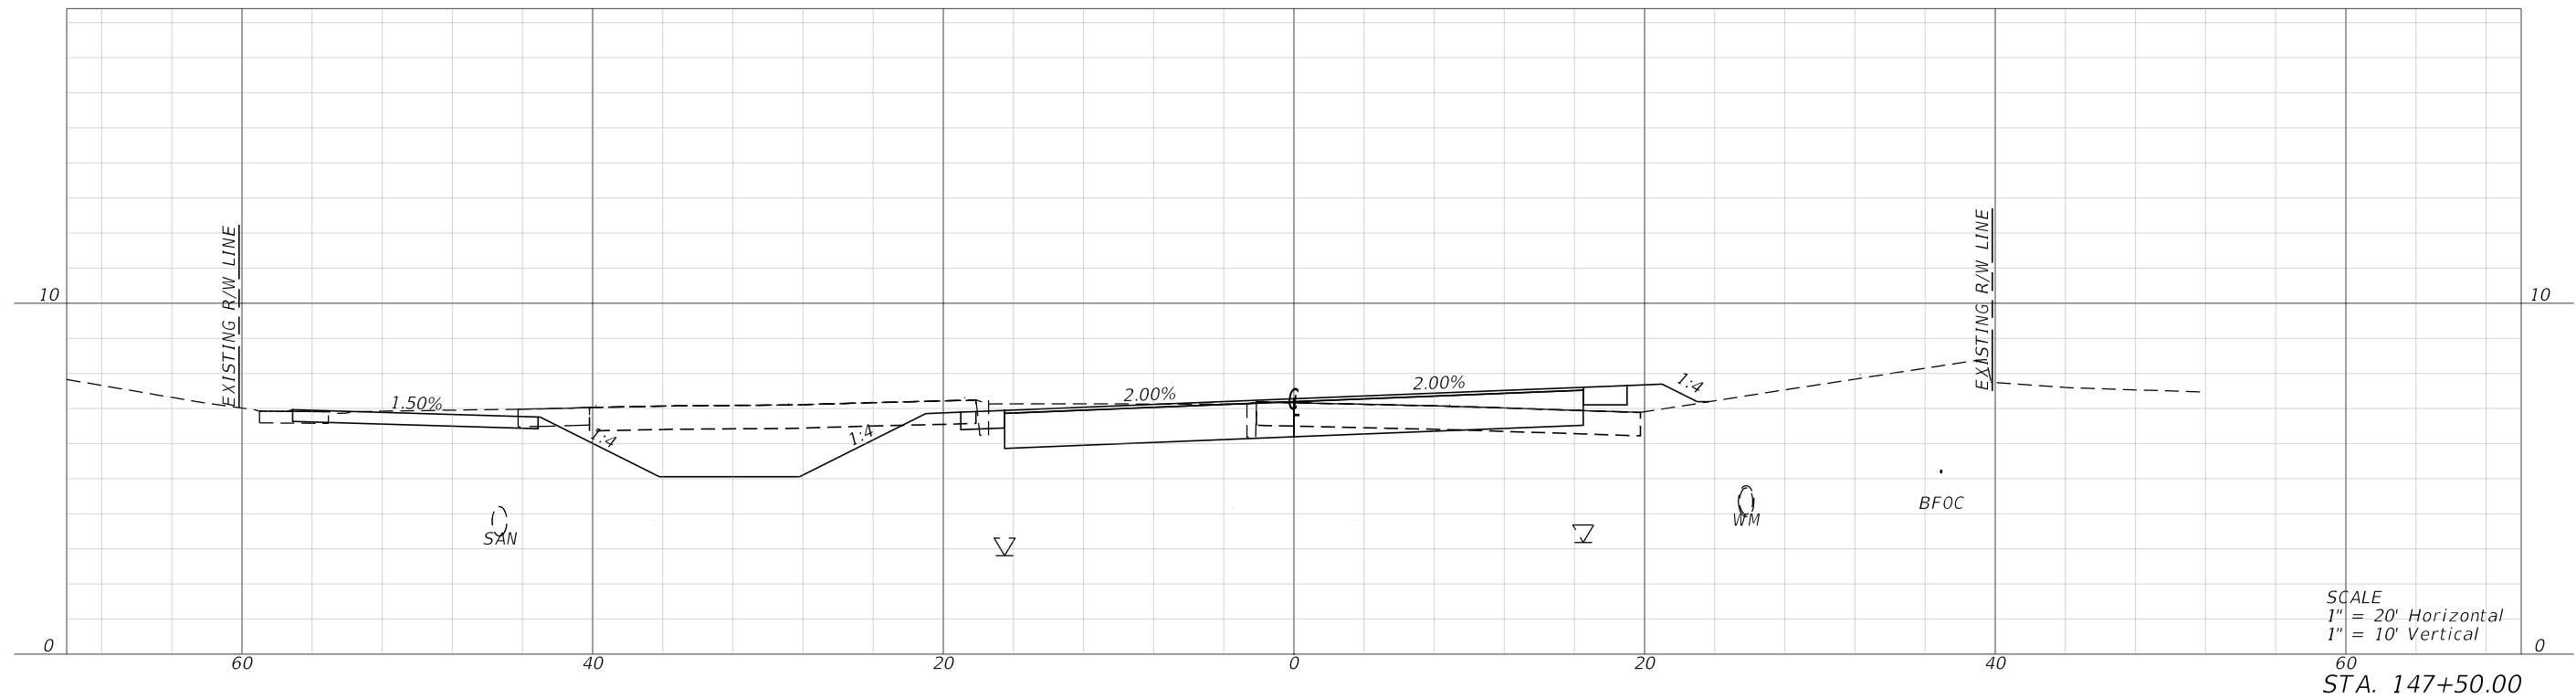

REVISIONS			
DATE	DESCRIPTION	DATE	DESCRIPTION

half
MARK T. LLEWELLYN, JR., P.E.
LICENSE NUMBER: 80712
HALF ASSOCIATES, INC.
TALLAHASSEE, FLORIDA 32309


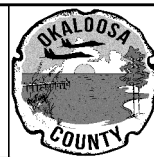


OKALOOSA COUNTY
PROJECT
SANTA ROSA BOULEVARD

CROSS SECTIONS
SHEET NO.
143


FAC NOTE

7/19/2024 7:12:14 PM ah3923
\\halff.adn\p2a\av0\420005\42280\003\0123456789\Roadway\RD\SRD03.dgn

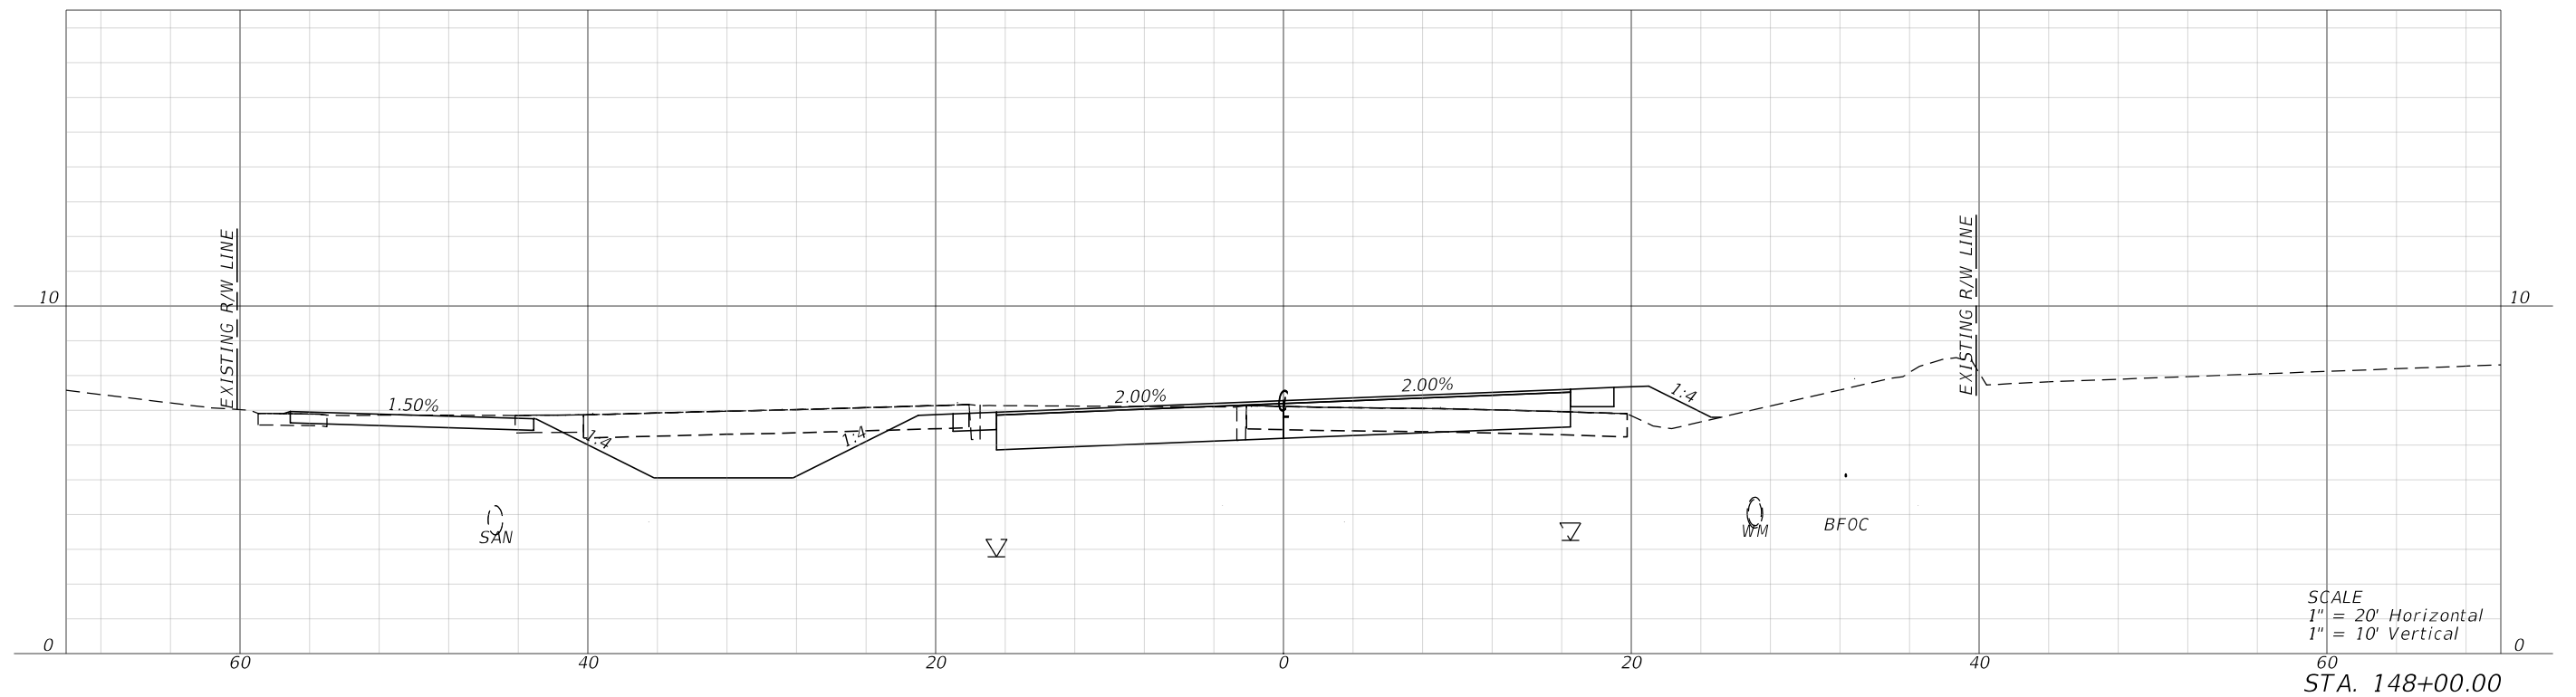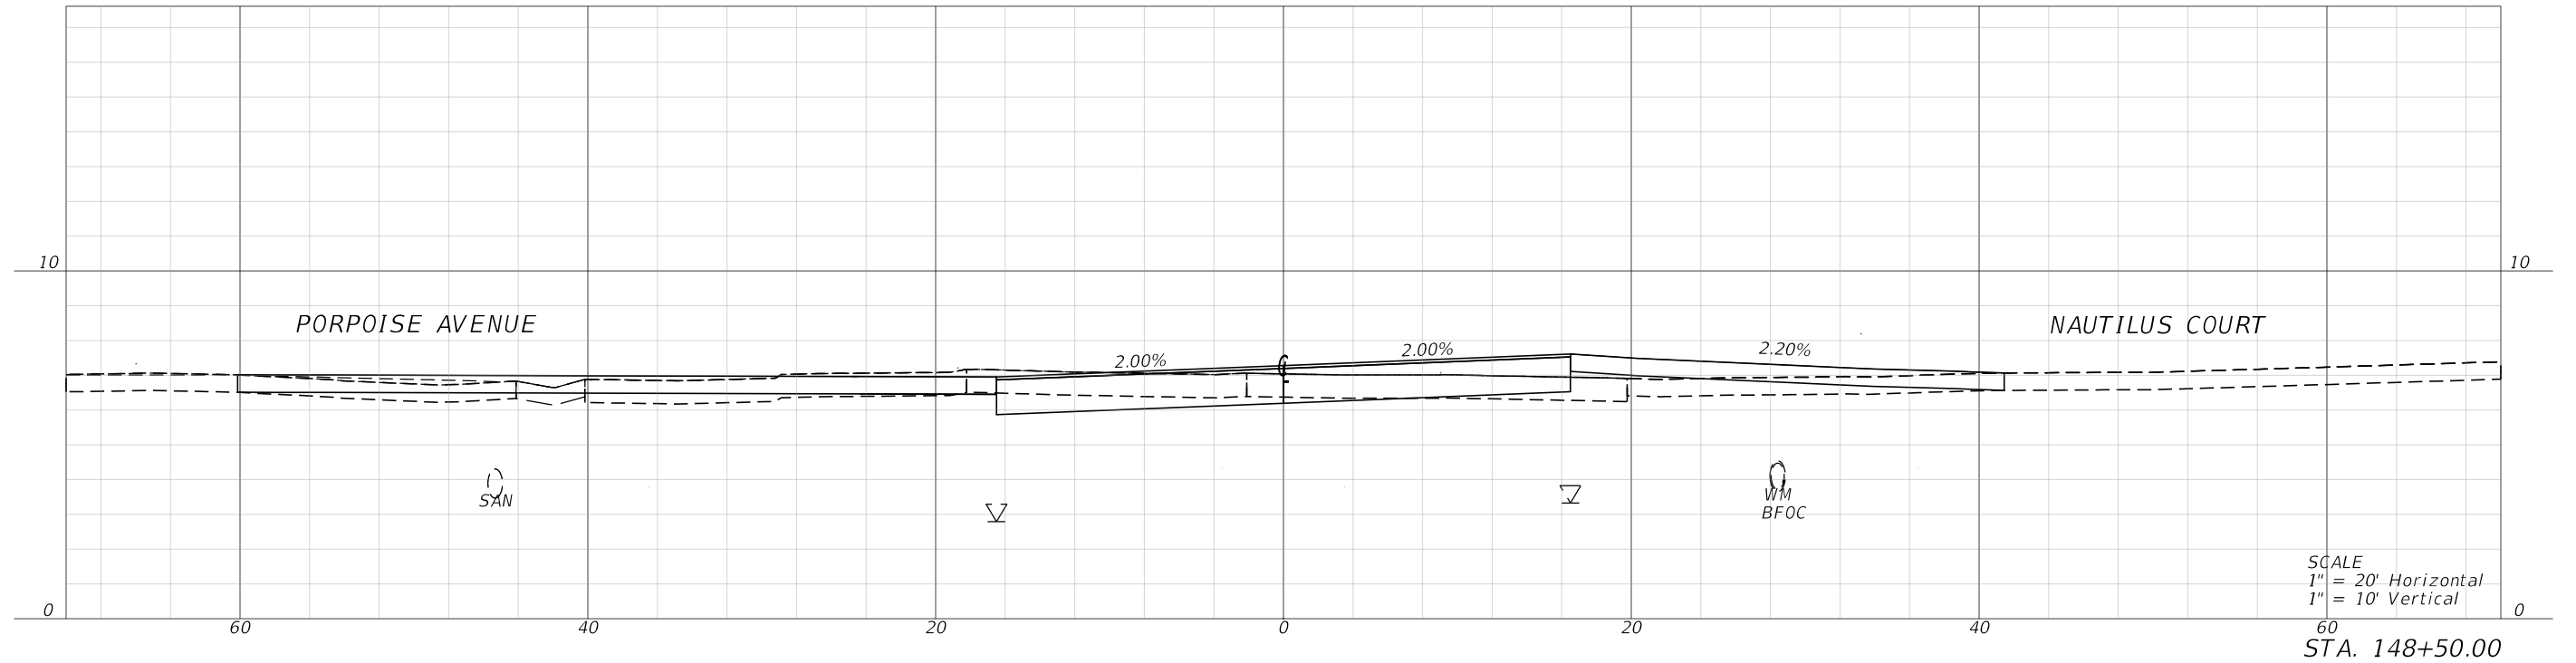

REVISIONS			
DATE	DESCRIPTION	DATE	DESCRIPTION

halff
MARK T. LLEWELLYN, JR., P.E.
LICENSE NUMBER: 80712
HALFF ASSOCIATES, INC.
TALLAHASSEE, FLORIDA 32309

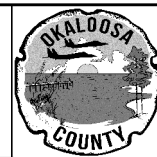



OKALOOSA COUNTY
PROJECT
SANTA ROSA BOULEVARD

CROSS SECTIONS
144

SHEET NO.
144

FAC NOTE



7/19/2024 7:12:17 PM ah3923
\\halff.adn\2A\A\0420005\42280\003\0123456789\Roadway\RD\SRD03.dgn

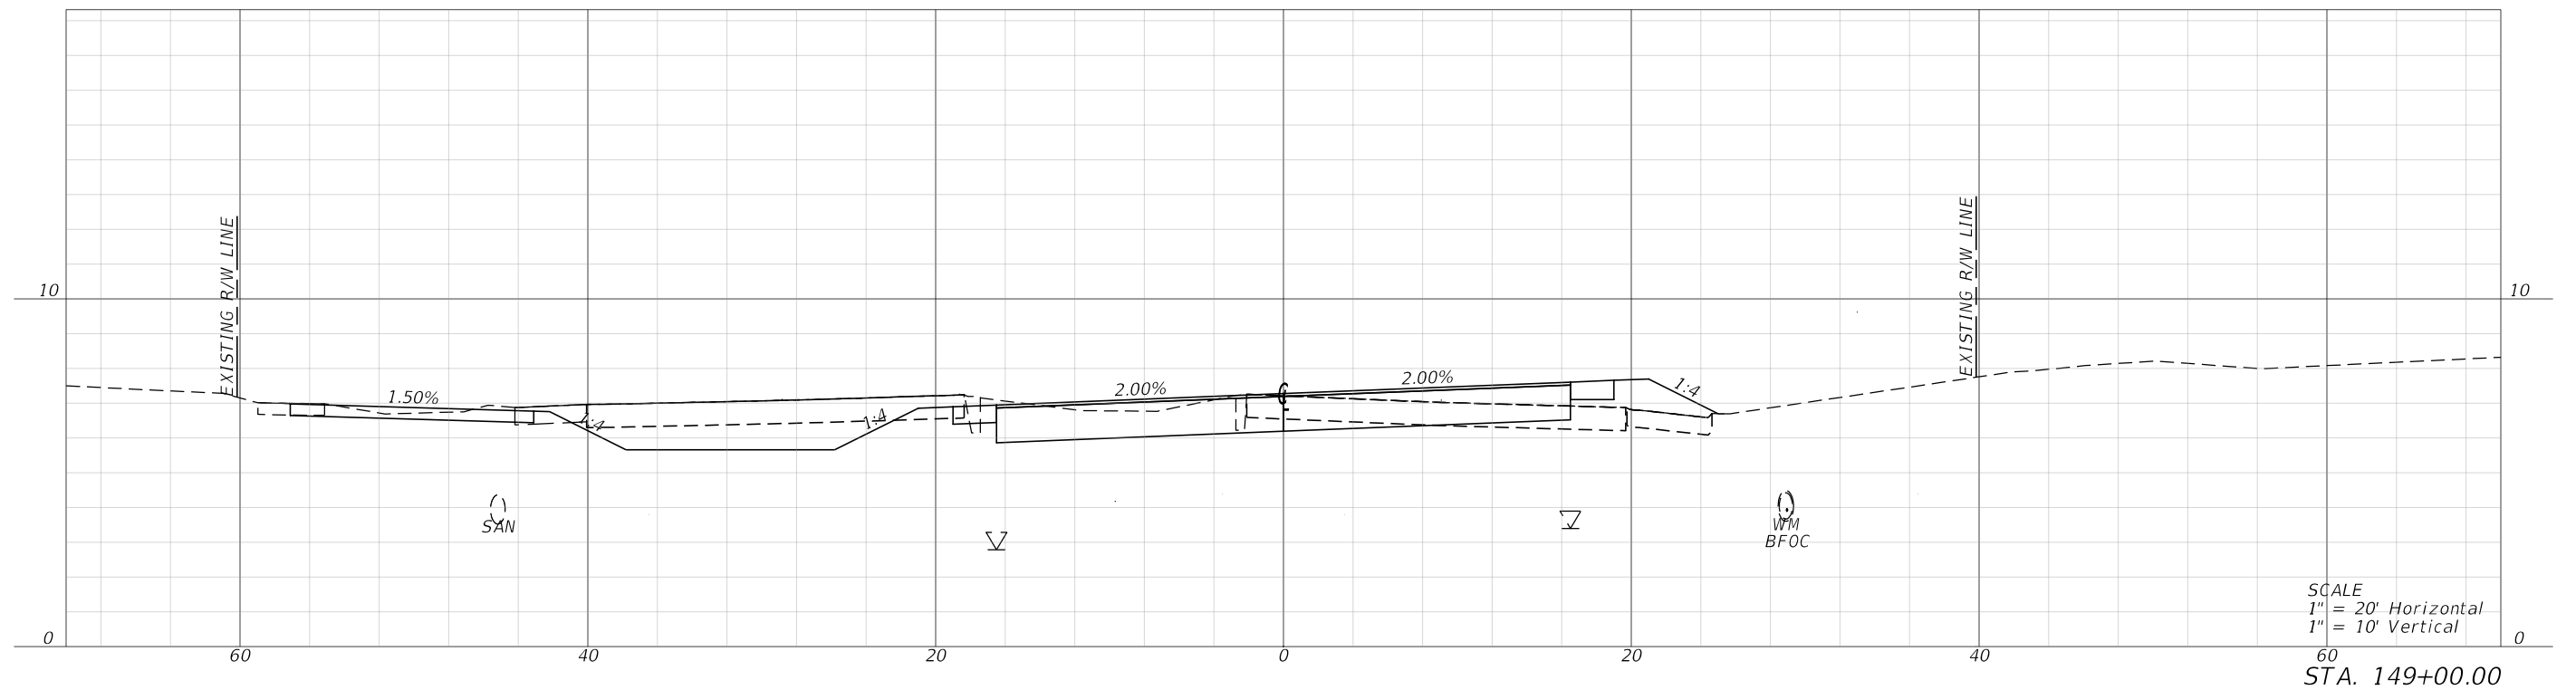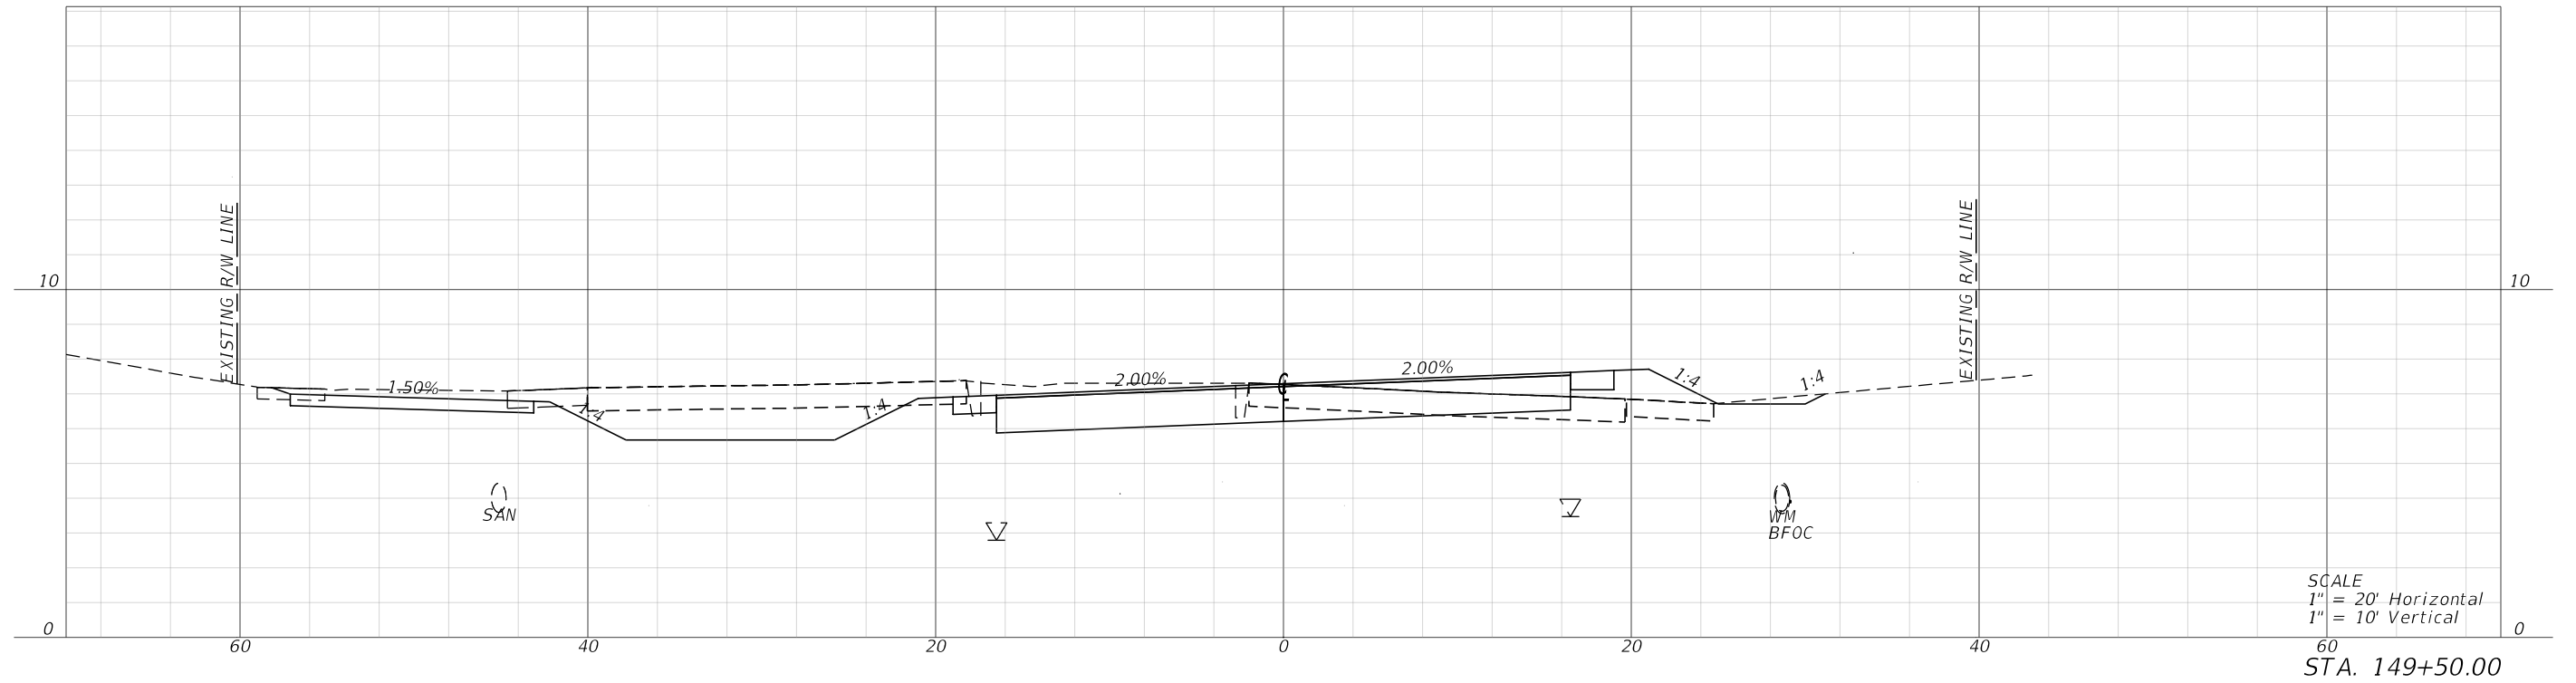

REVISIONS				 MARK T. LLEWELLYN, JR., P.E. LICENSE NUMBER: 80712 HALFF ASSOCIATES, INC. TALLAHASSEE, FLORIDA 32309		OKALOOSA COUNTY		CROSS SECTIONS	SHEET NO.
DATE	DESCRIPTION	DATE	DESCRIPTION			PROJECT			145
						SANTA ROSA BOULEVARD			


FAC NOTE

7/19/2024 7:13:59 PM ah3923
\\half\ad\p2a\av0\420005\42280\003\0123456789\Roadway\RD\SRD03.dgn

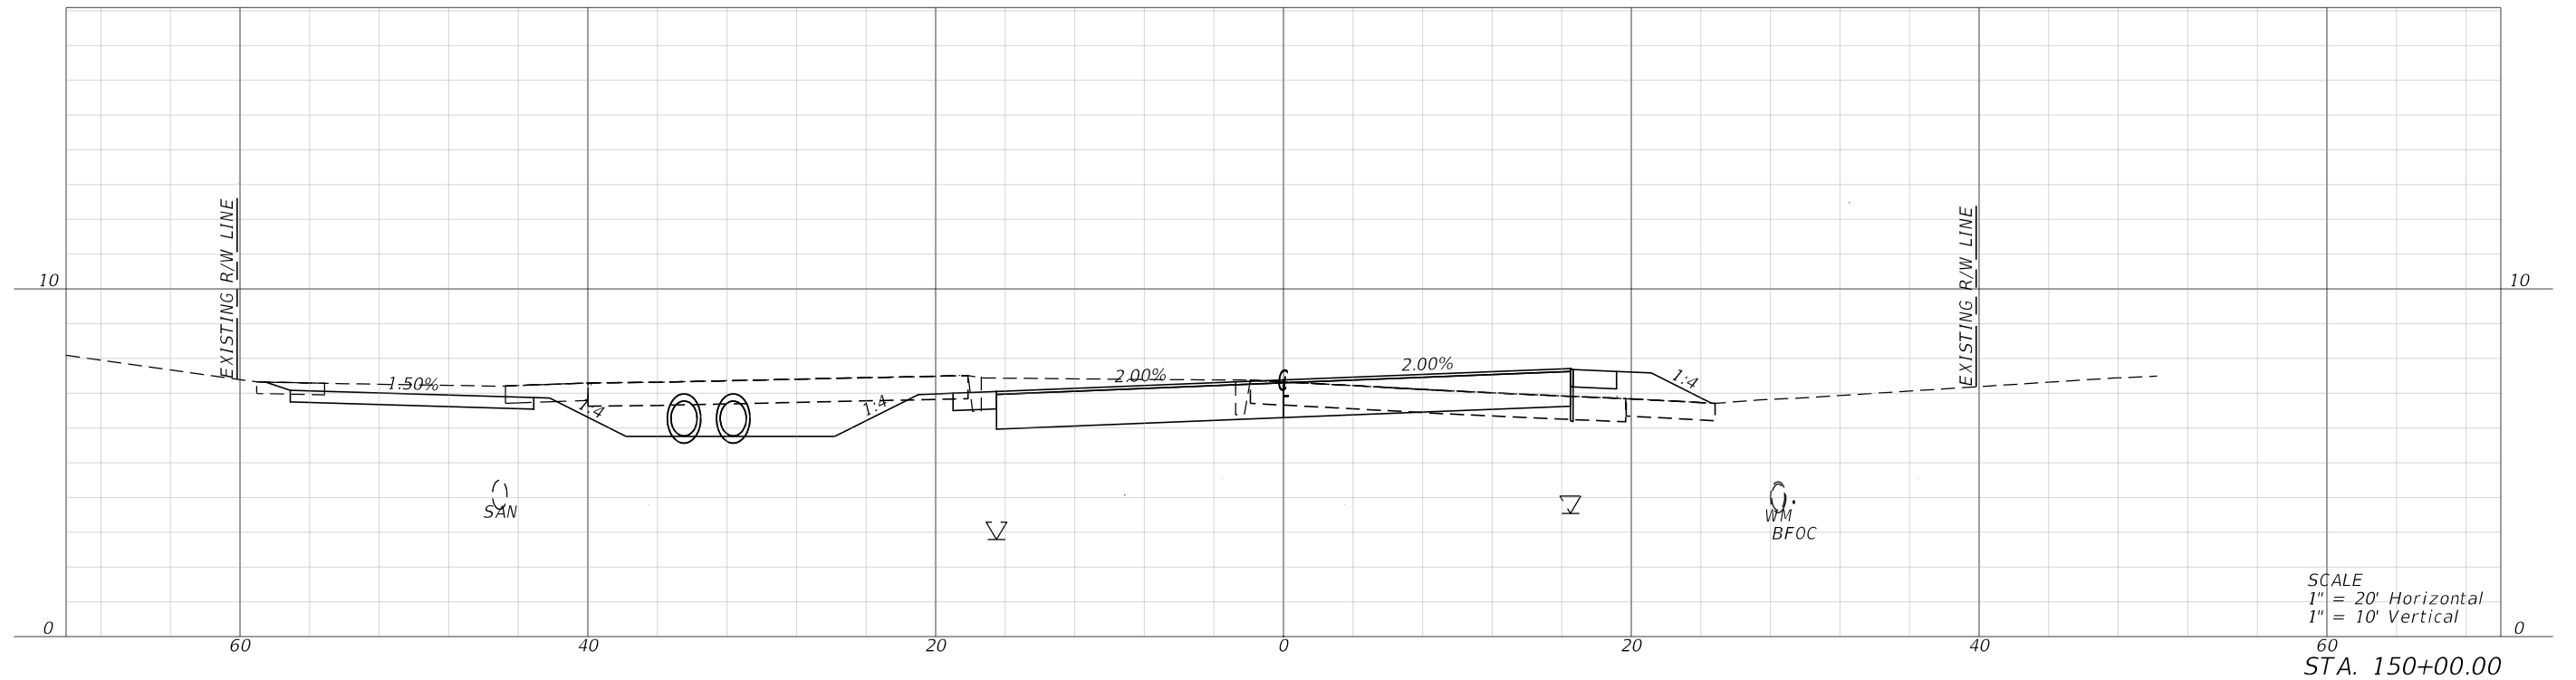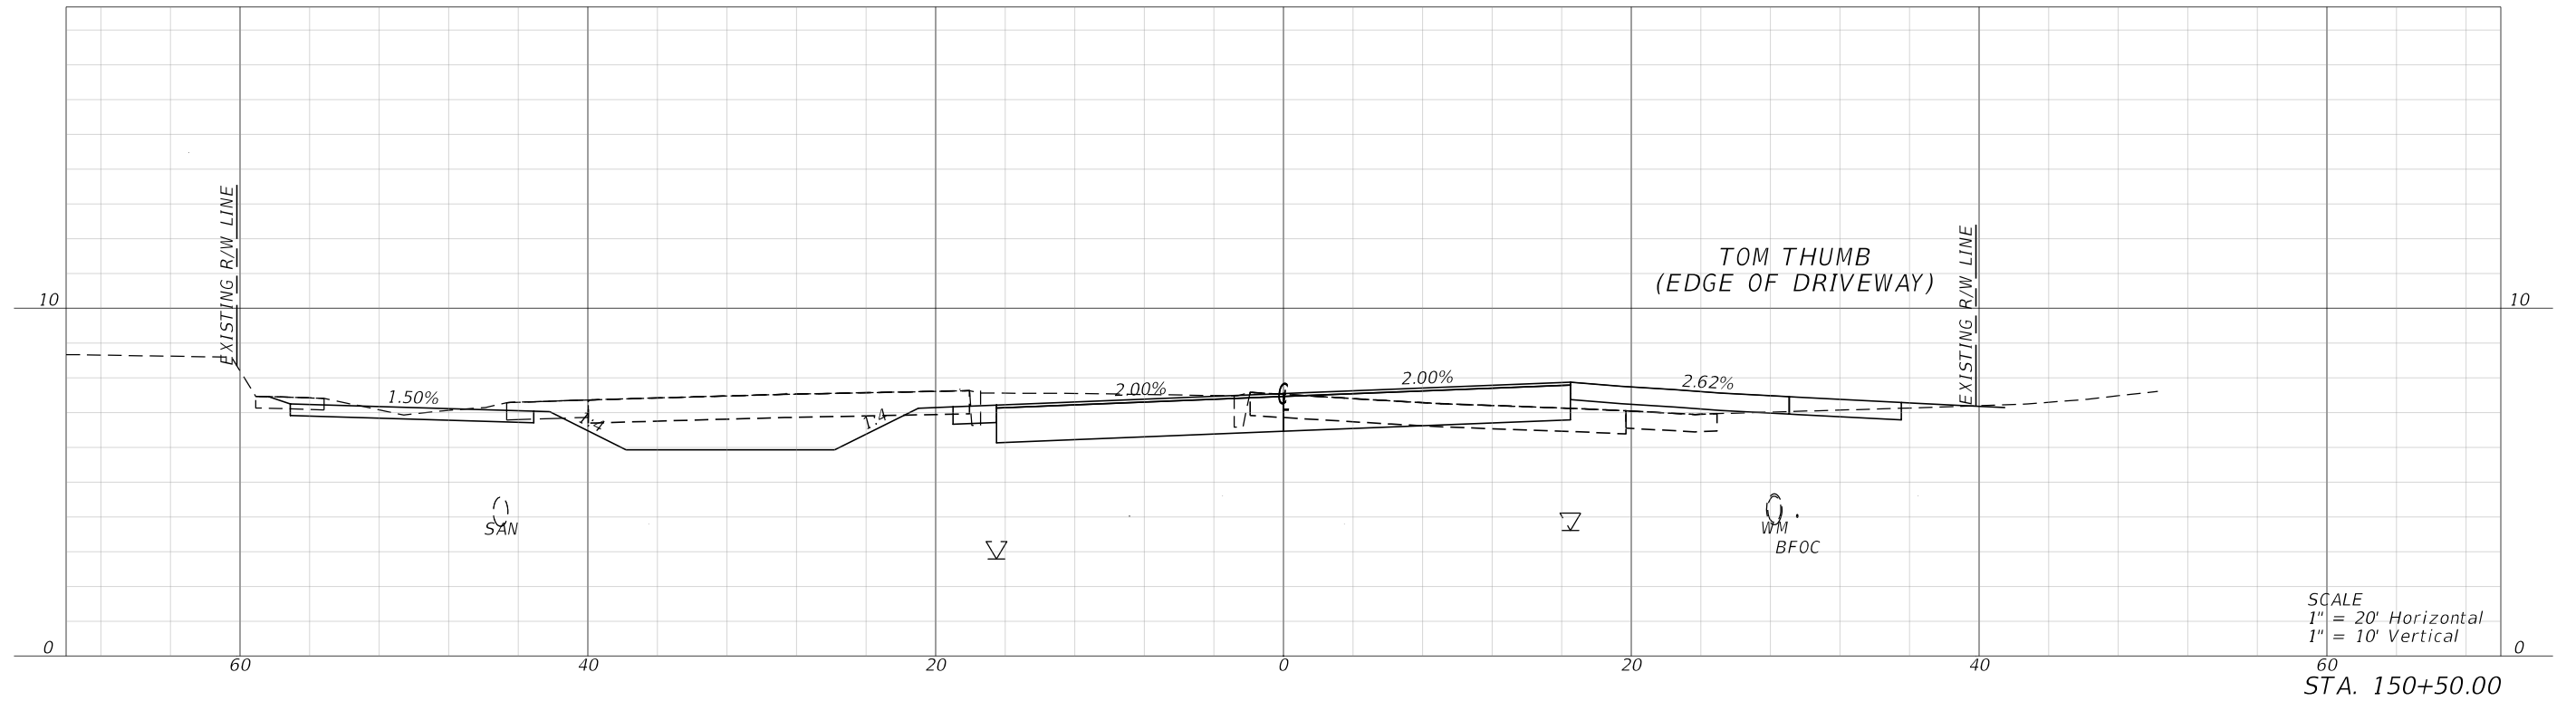

REVISIONS			
DATE	DESCRIPTION	DATE	DESCRIPTION

half
MARK T. LLEWELLYN, JR., P.E.
LICENSE NUMBER: 80712
HALF ASSOCIATES, INC.
TALLAHASSEE, FLORIDA 32309


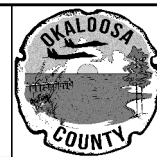


OKALOOSA COUNTY
PROJECT
SANTA ROSA BOULEVARD

CROSS SECTIONS
SHEET NO.
146

FAC NOTE



7/19/2024 7:14:03 PM ah3923
\\halff.adn\p2a\av0\420005\42280\003\0123456789\Roadway\RD\SRD03.dgn

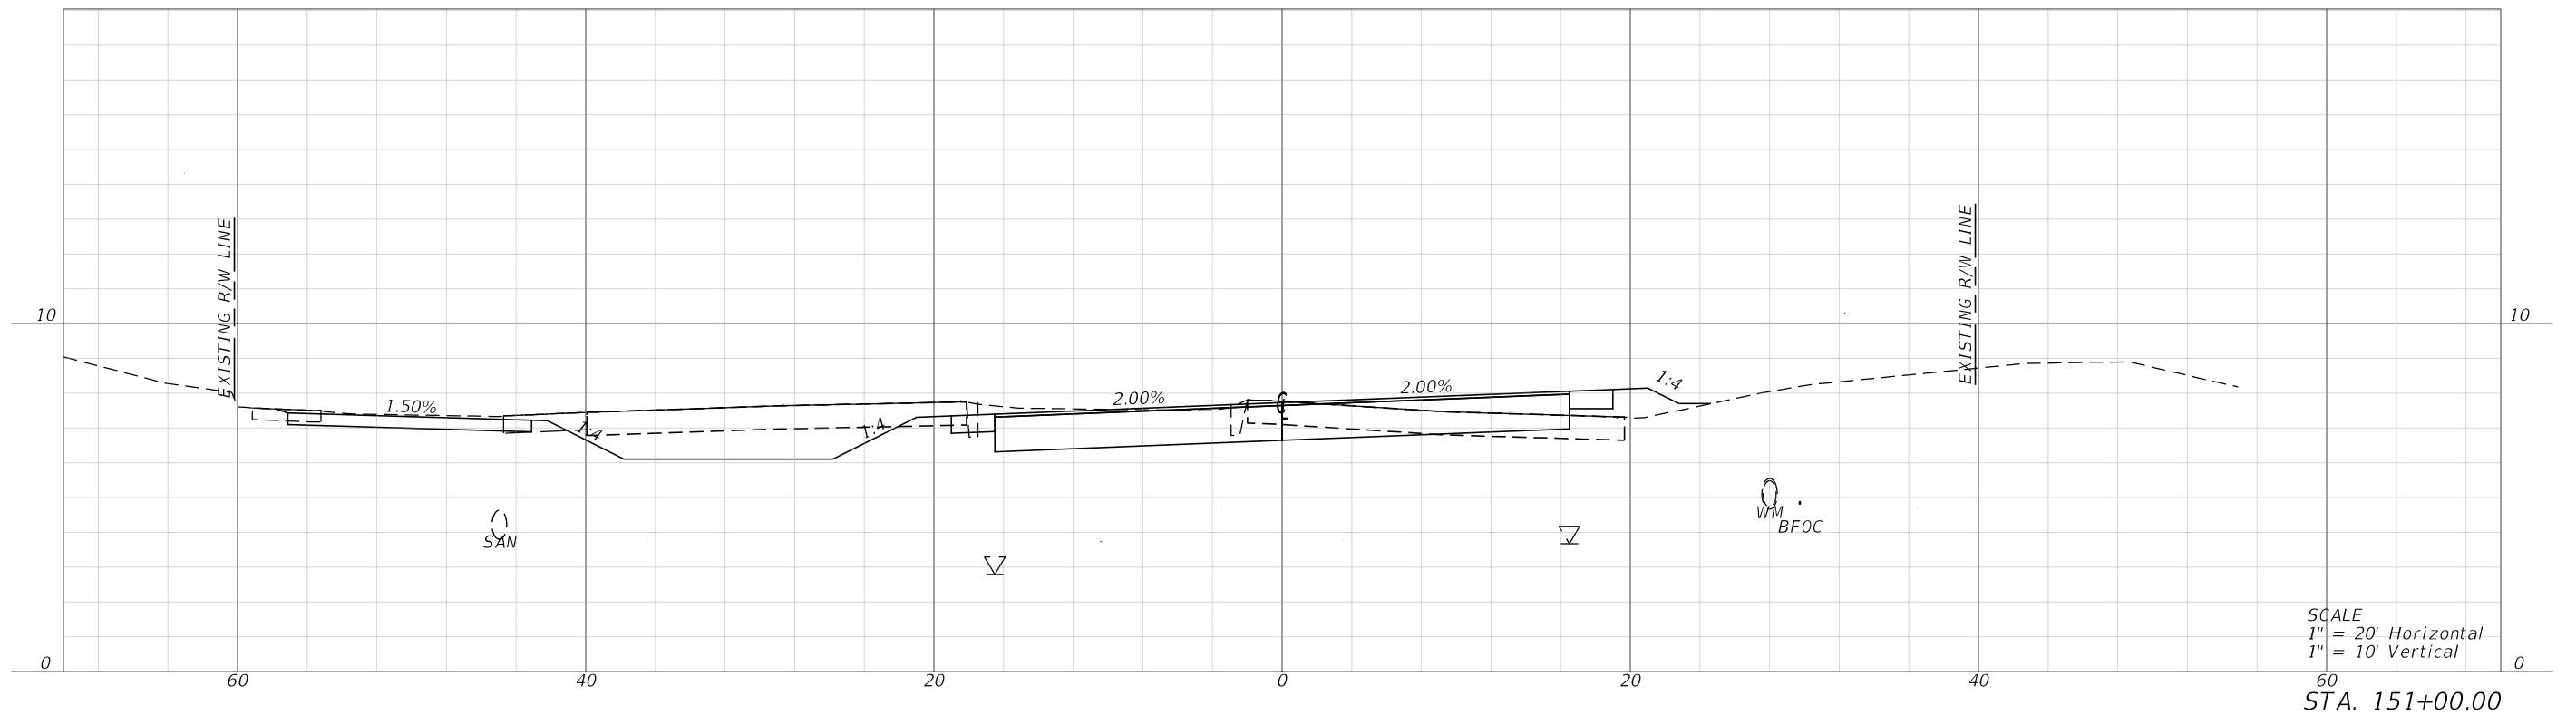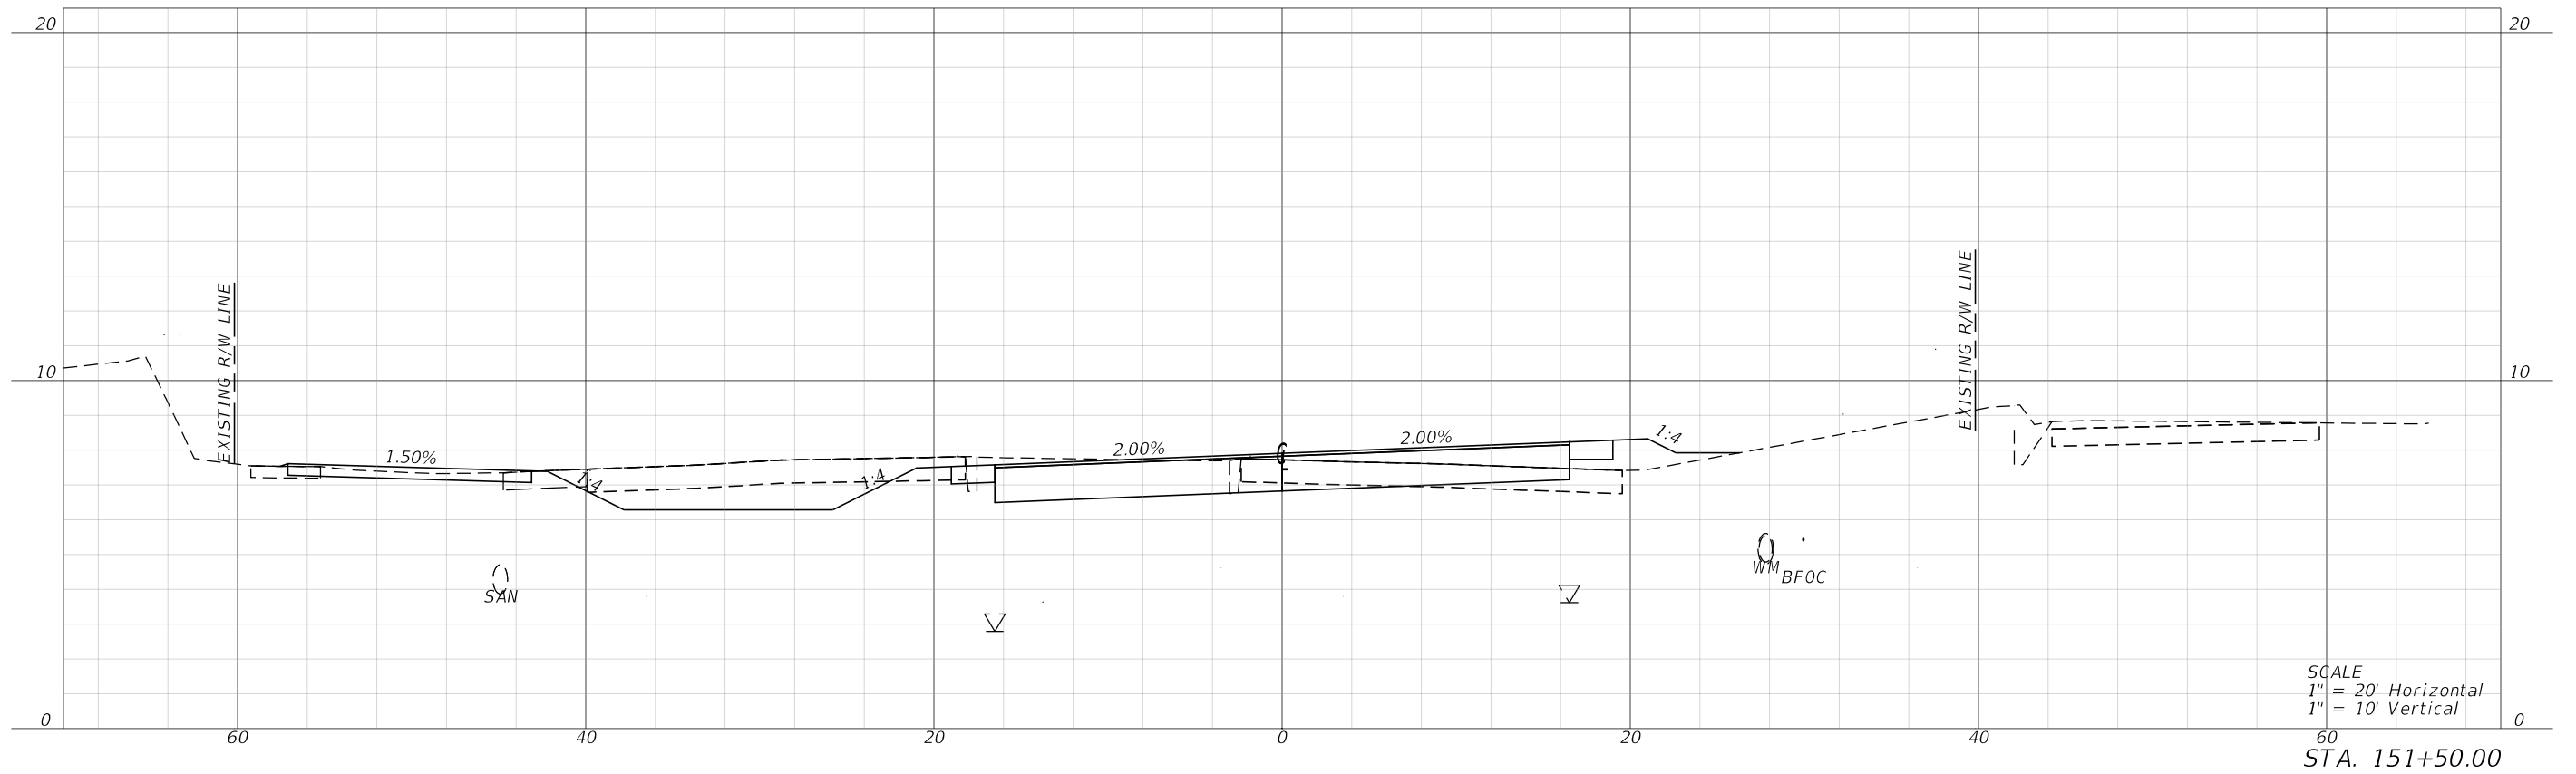

REVISIONS				 MARK T. LLEWELLYN, JR., P.E. LICENSE NUMBER: 80712 HALFF ASSOCIATES, INC. TALLAHASSEE, FLORIDA 32309		OKALOOSA COUNTY		<i>CROSS SECTIONS</i>	SHEET NO.		
DATE	DESCRIPTION		DATE			DESCRIPTION			PROJECT		147
									SANTA ROSA BOULEVARD		



FAC NOTE

7/19/2024 7:14:06 PM ah3923
\\half\ad\p2a\av0\420005\42280\003\0123456789\Roadway\RD\SRD03.dgn

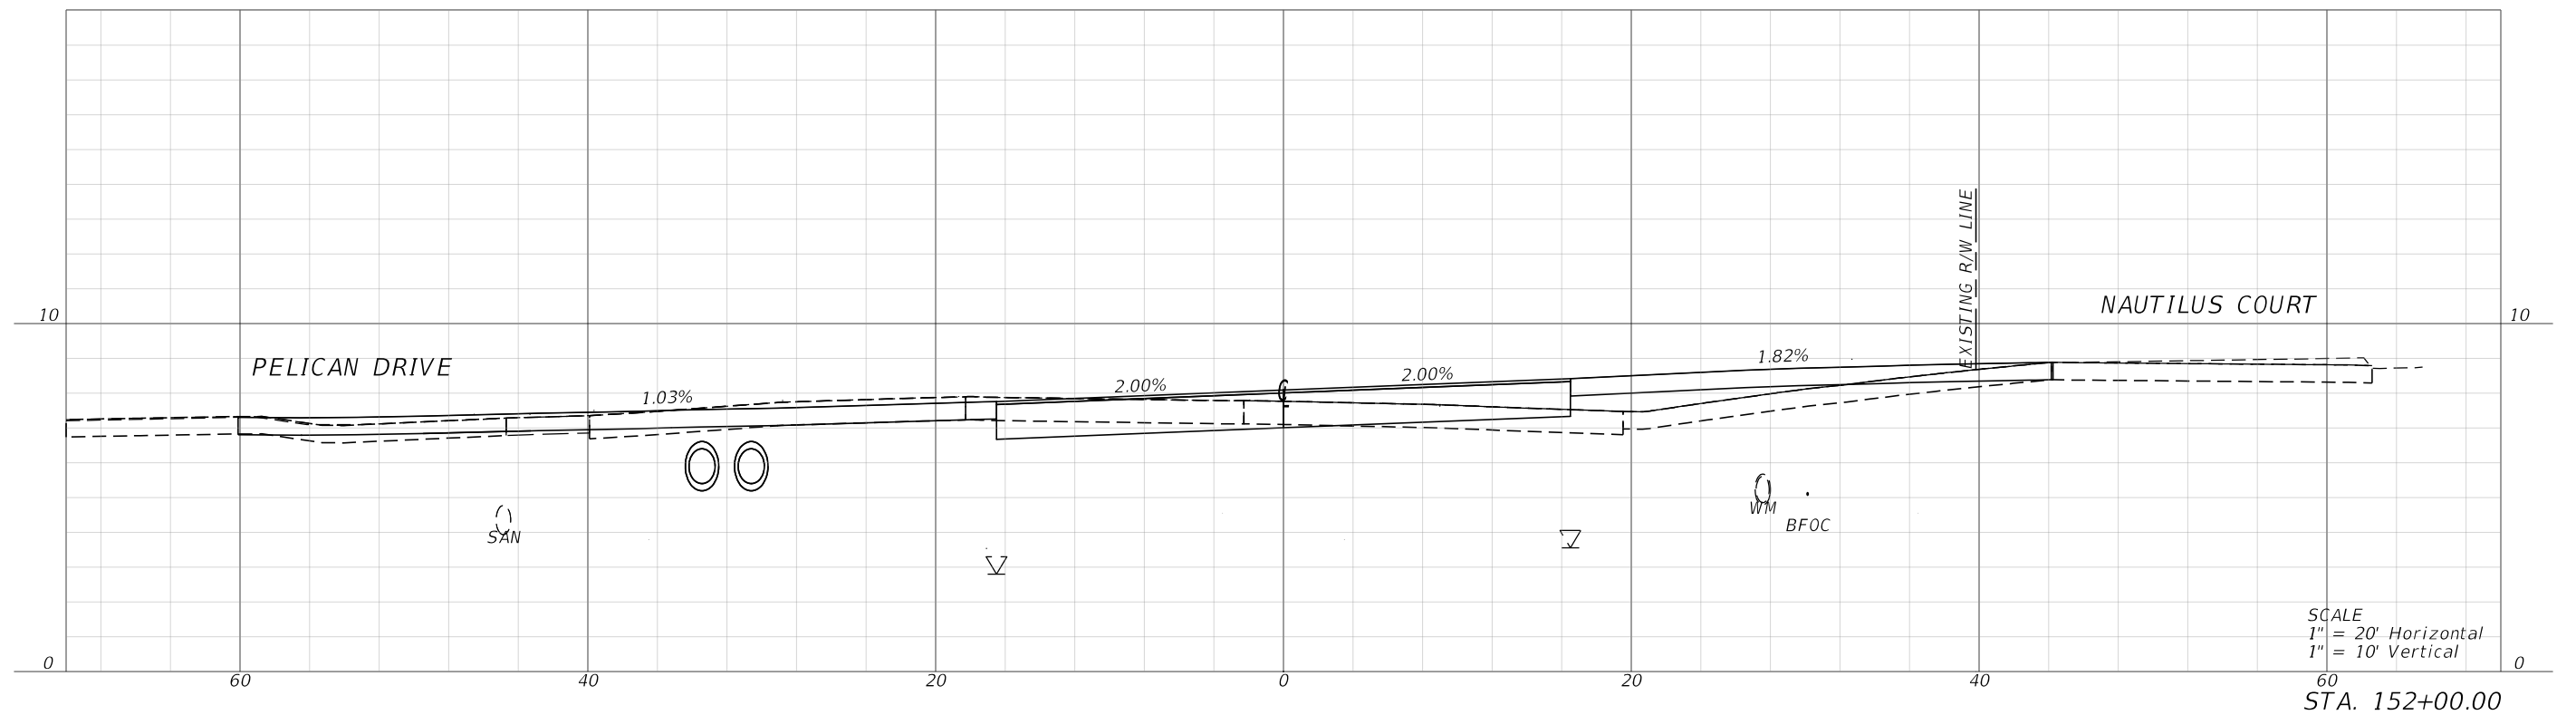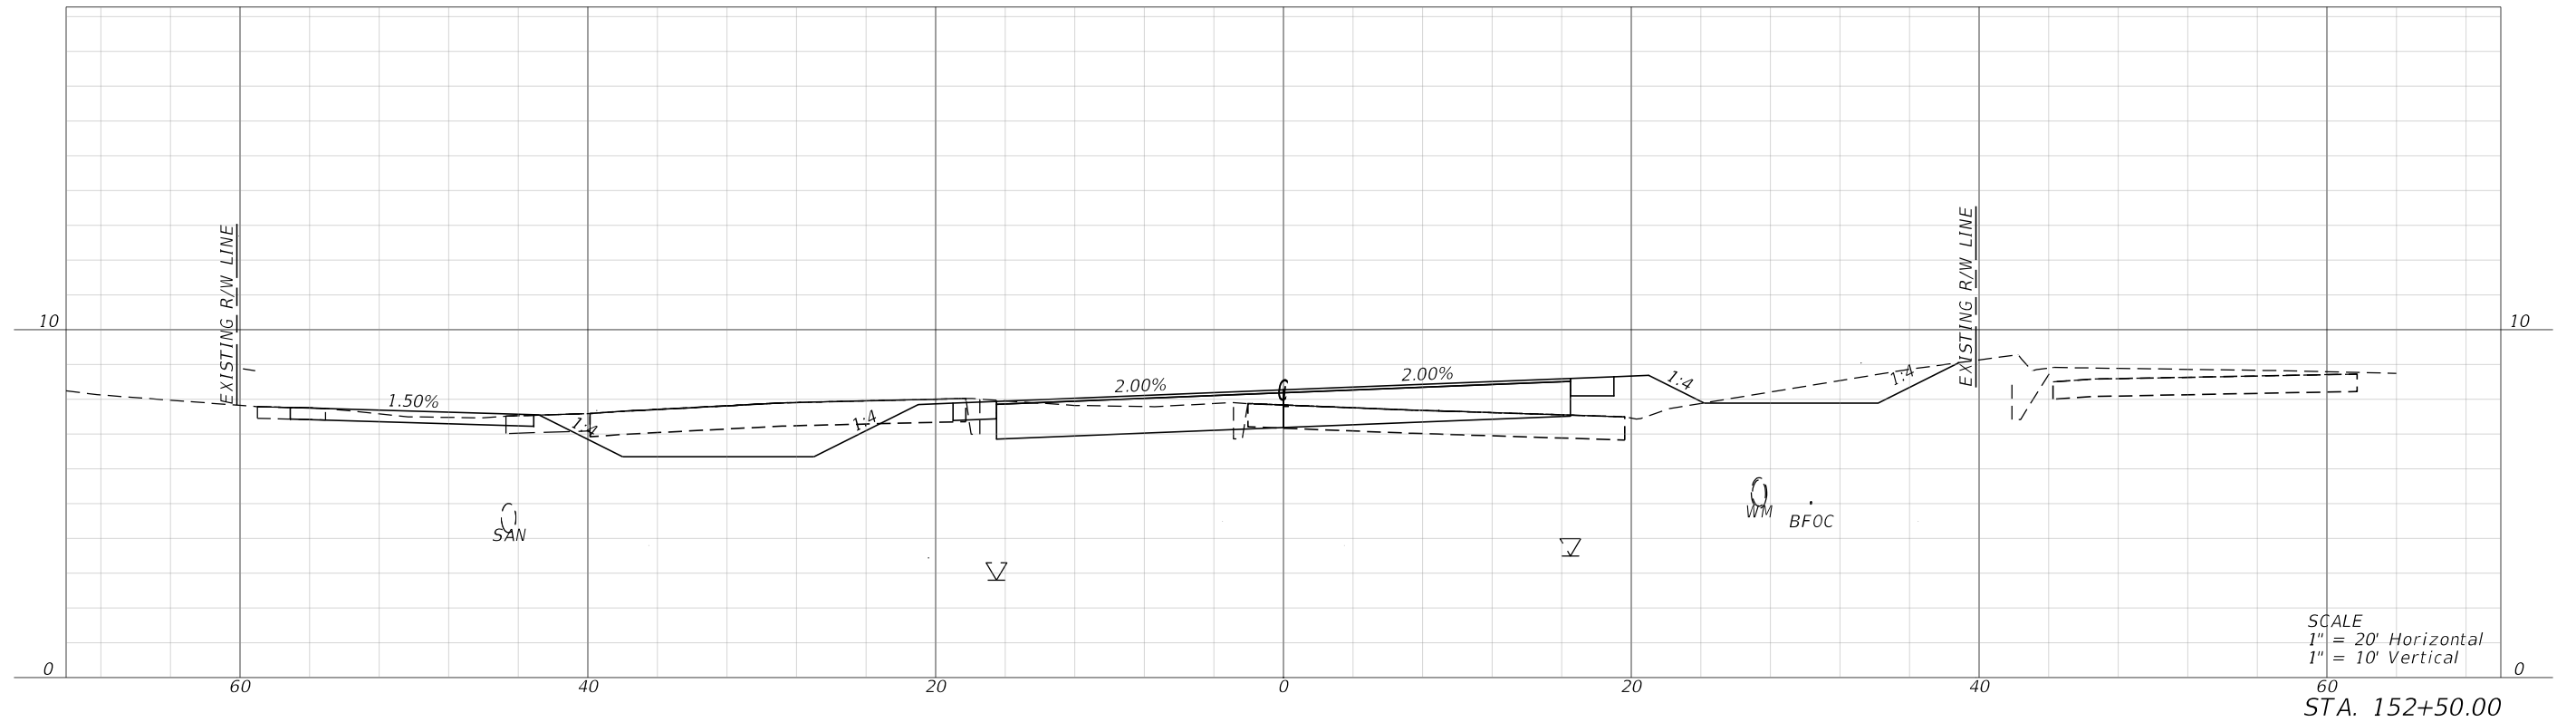


REVISIONS				 MARK T. LLEWELLYN, JR., P.E. LICENSE NUMBER: 80712 HALFF ASSOCIATES, INC. TALLAHASSEE, FLORIDA 32309		OKALOOSA COUNTY		CROSS SECTIONS	SHEET NO.	
DATE	DESCRIPTION	DATE	DESCRIPTION			PROJECT			148	
						SANTA ROSA BOULEVARD				

7/19/2024 7:14:09 PM ah3923
\\halff.adn\2A\A\0420005\42280\003\0123456789\Roadway\RD\SRD03.dgn

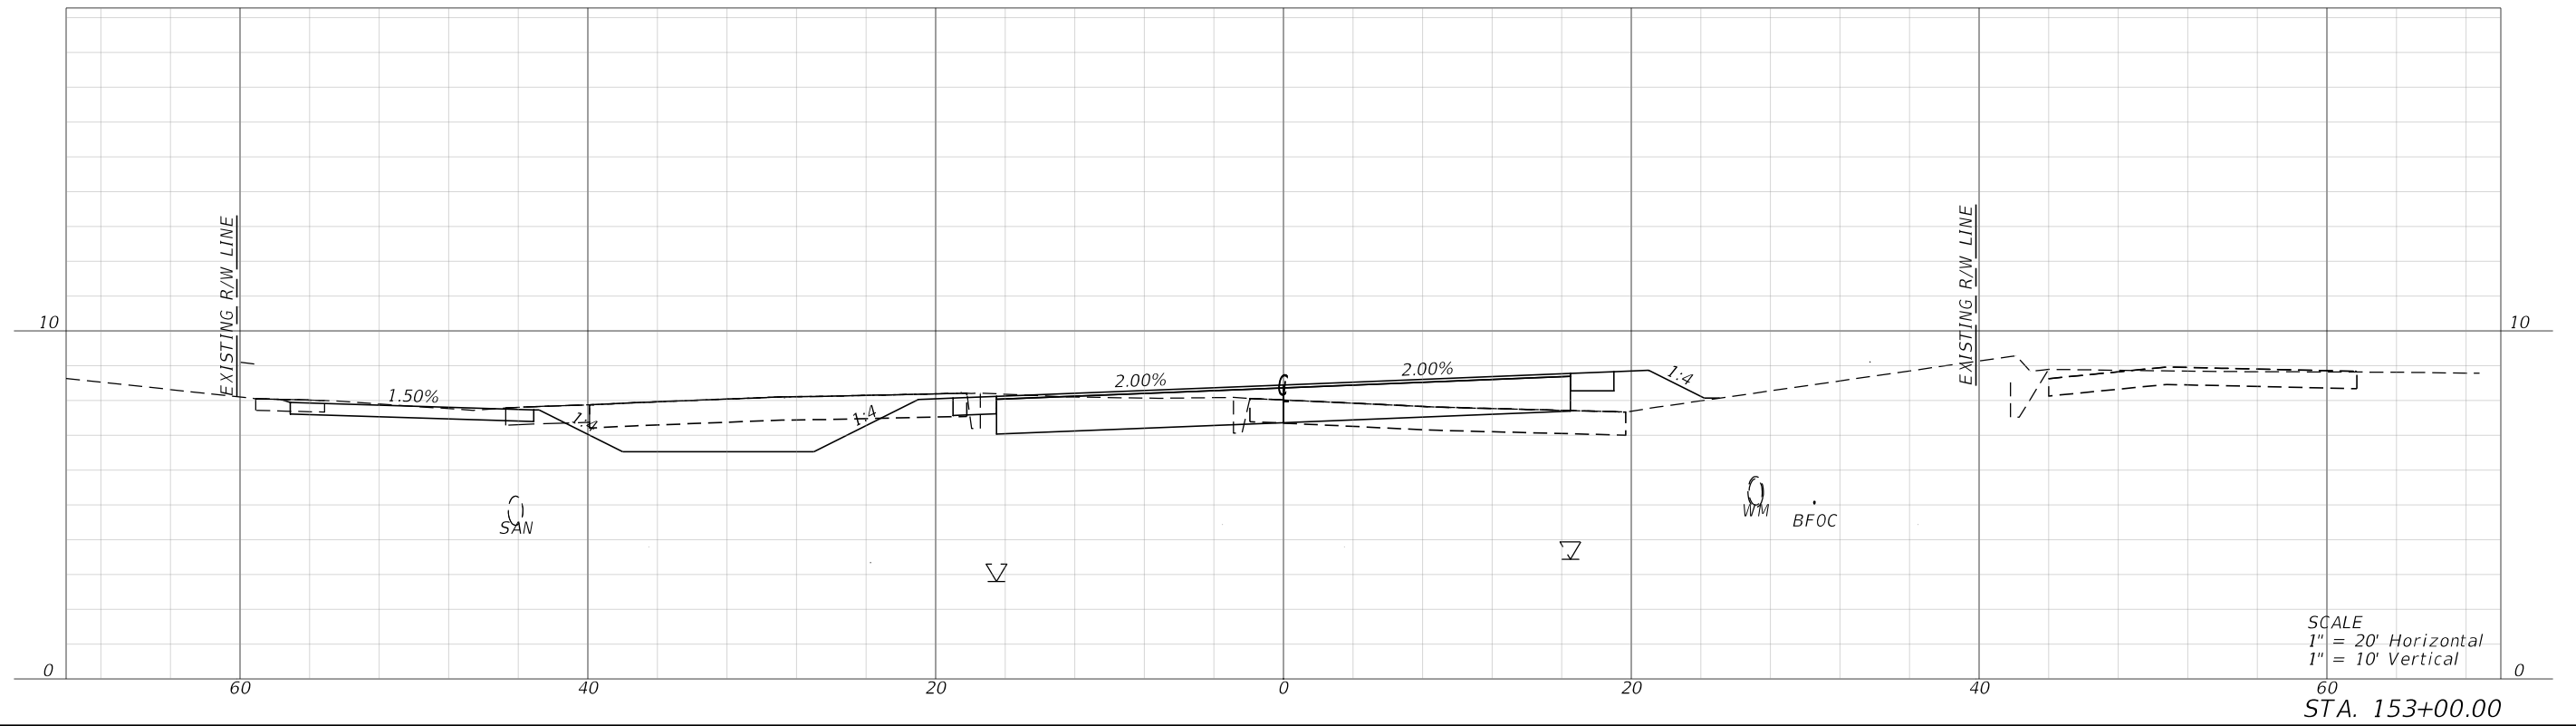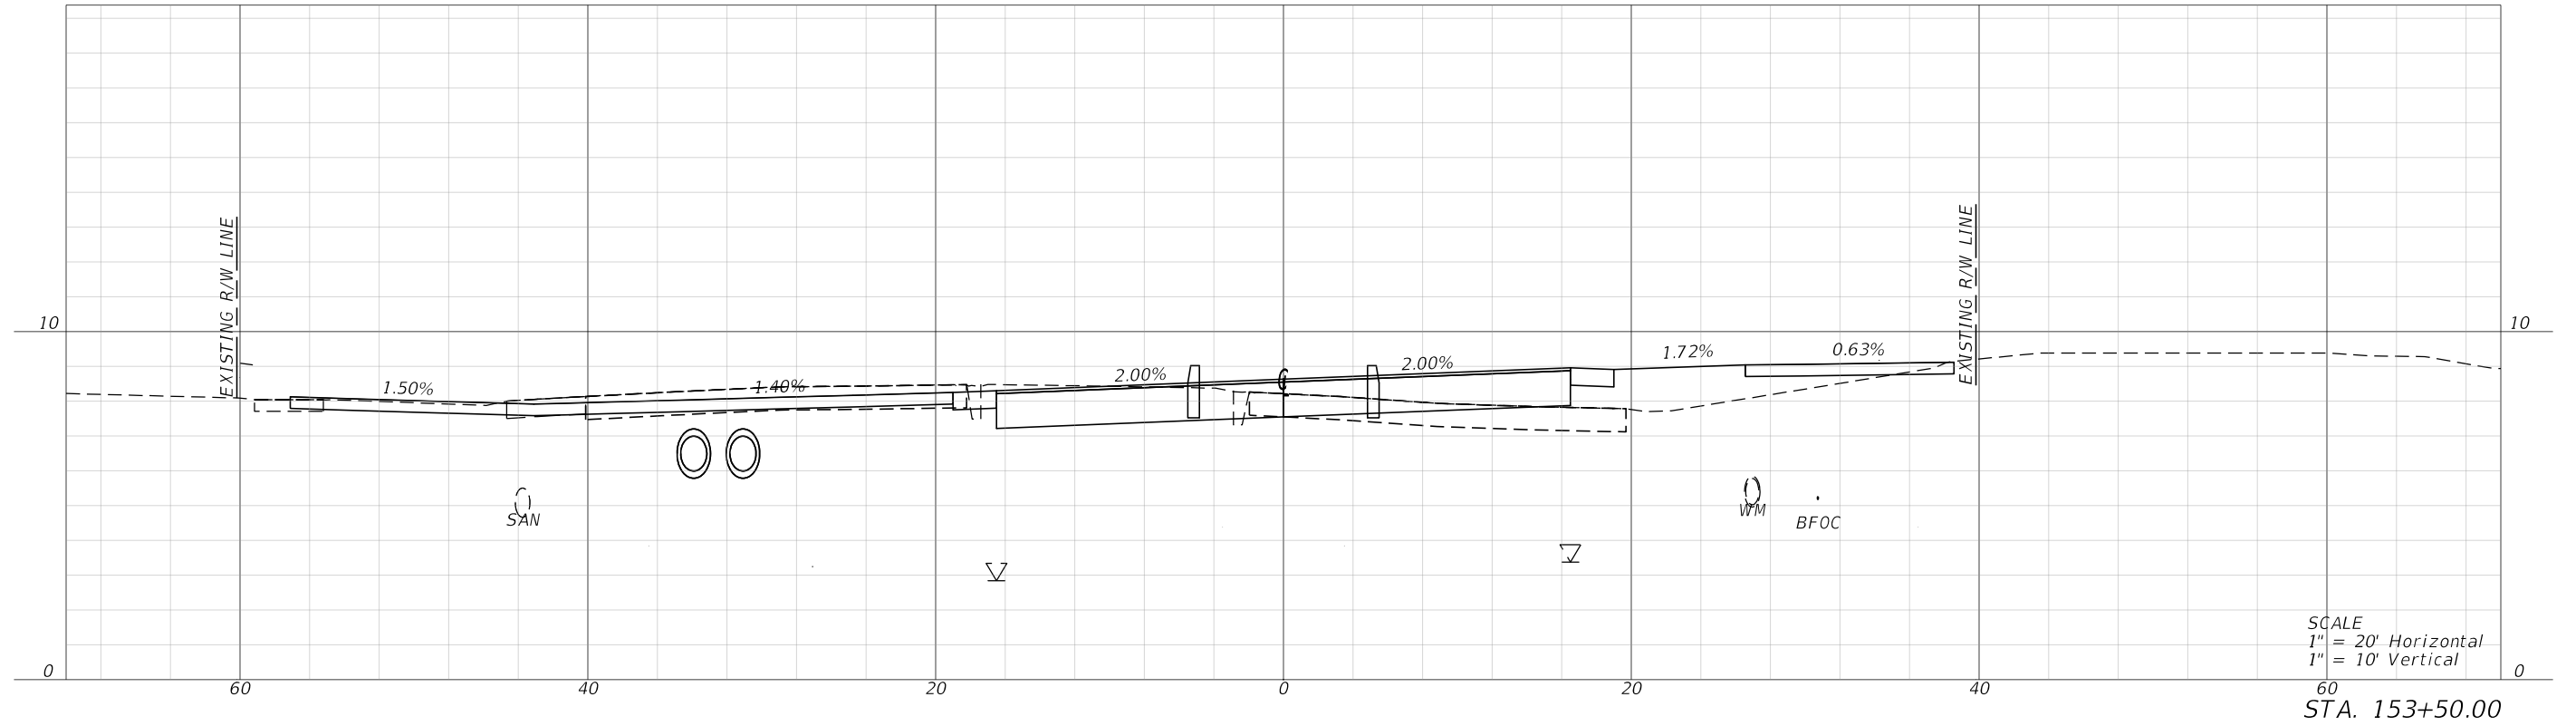

REVISIONS			
DATE	DESCRIPTION	DATE	DESCRIPTION

halff
MARK T. LEWELLYN, JR., P.E.
LICENSE NUMBER: 80712
HALFF ASSOCIATES, INC.
TALLAHASSEE, FLORIDA 32309

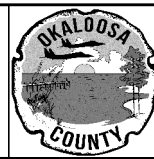



OKALOOSA COUNTY
PROJECT
SANTA ROSA BOULEVARD

CROSS SECTIONS
149

SHEET NO.
149


FAC NOTE

7/19/2024 7:14:12 PM ah3923
A:\420005\42280\003\0123456789\Roadway\RD\SRD03.dgn

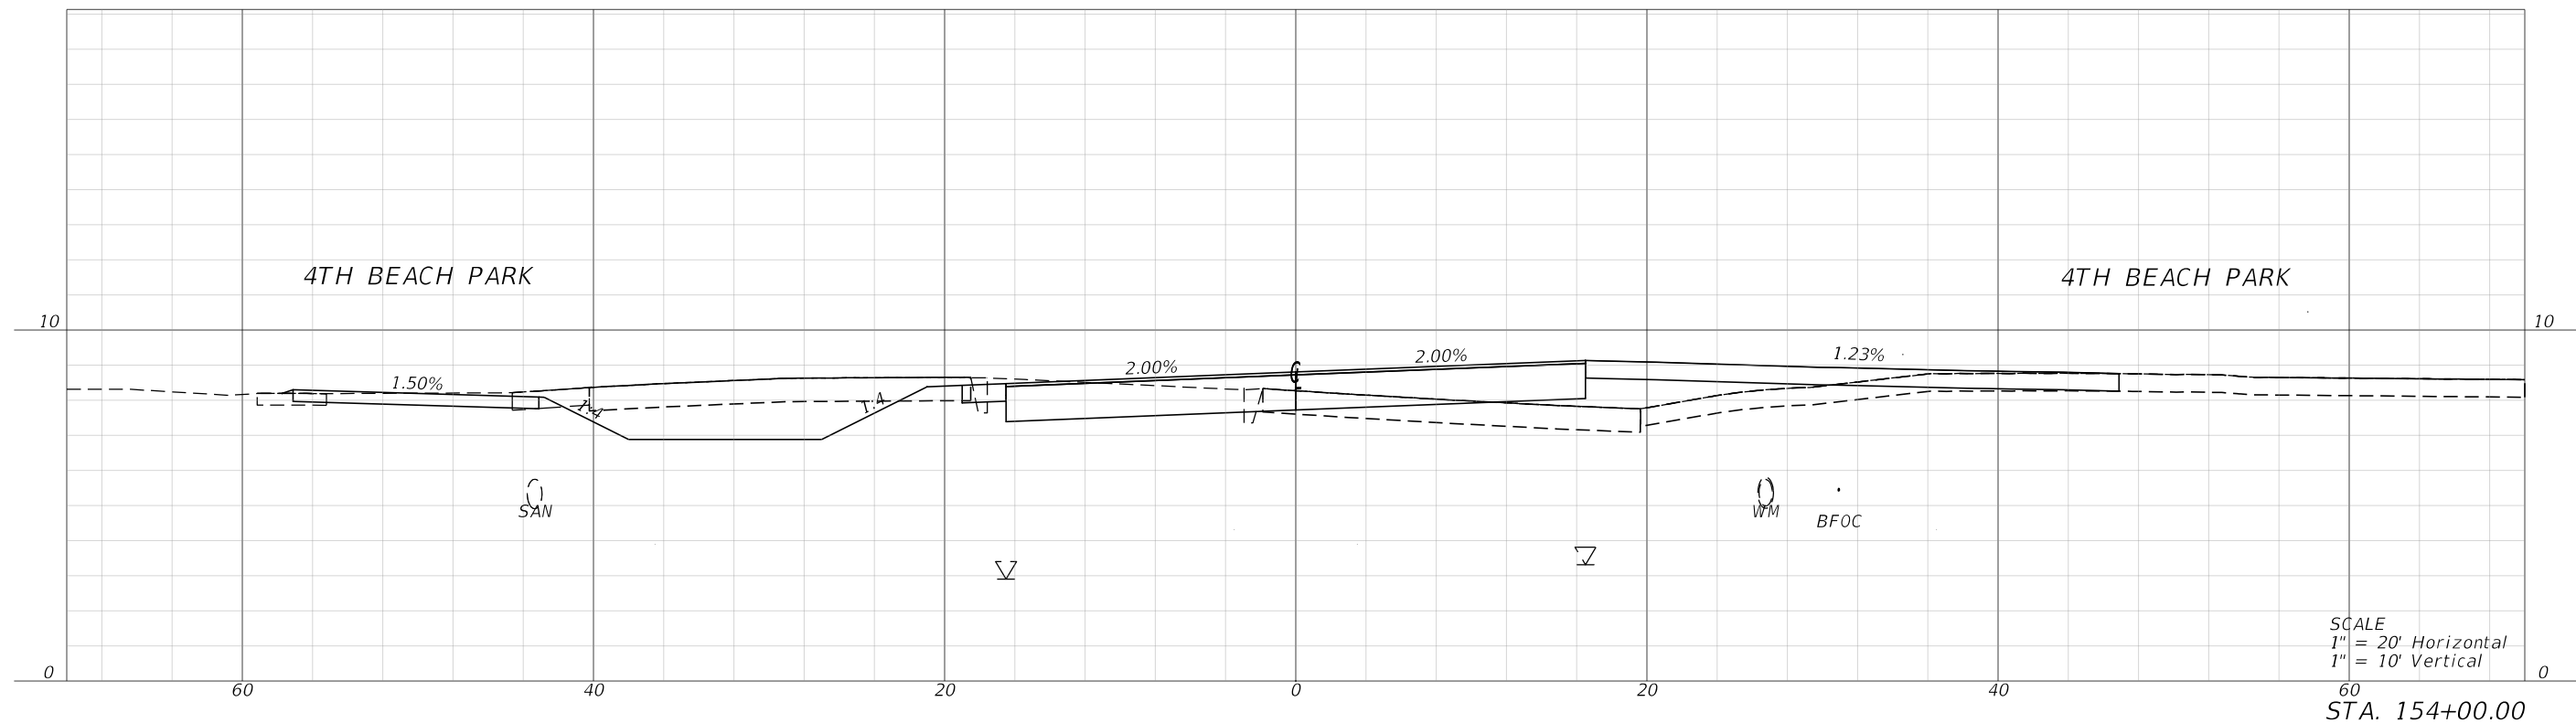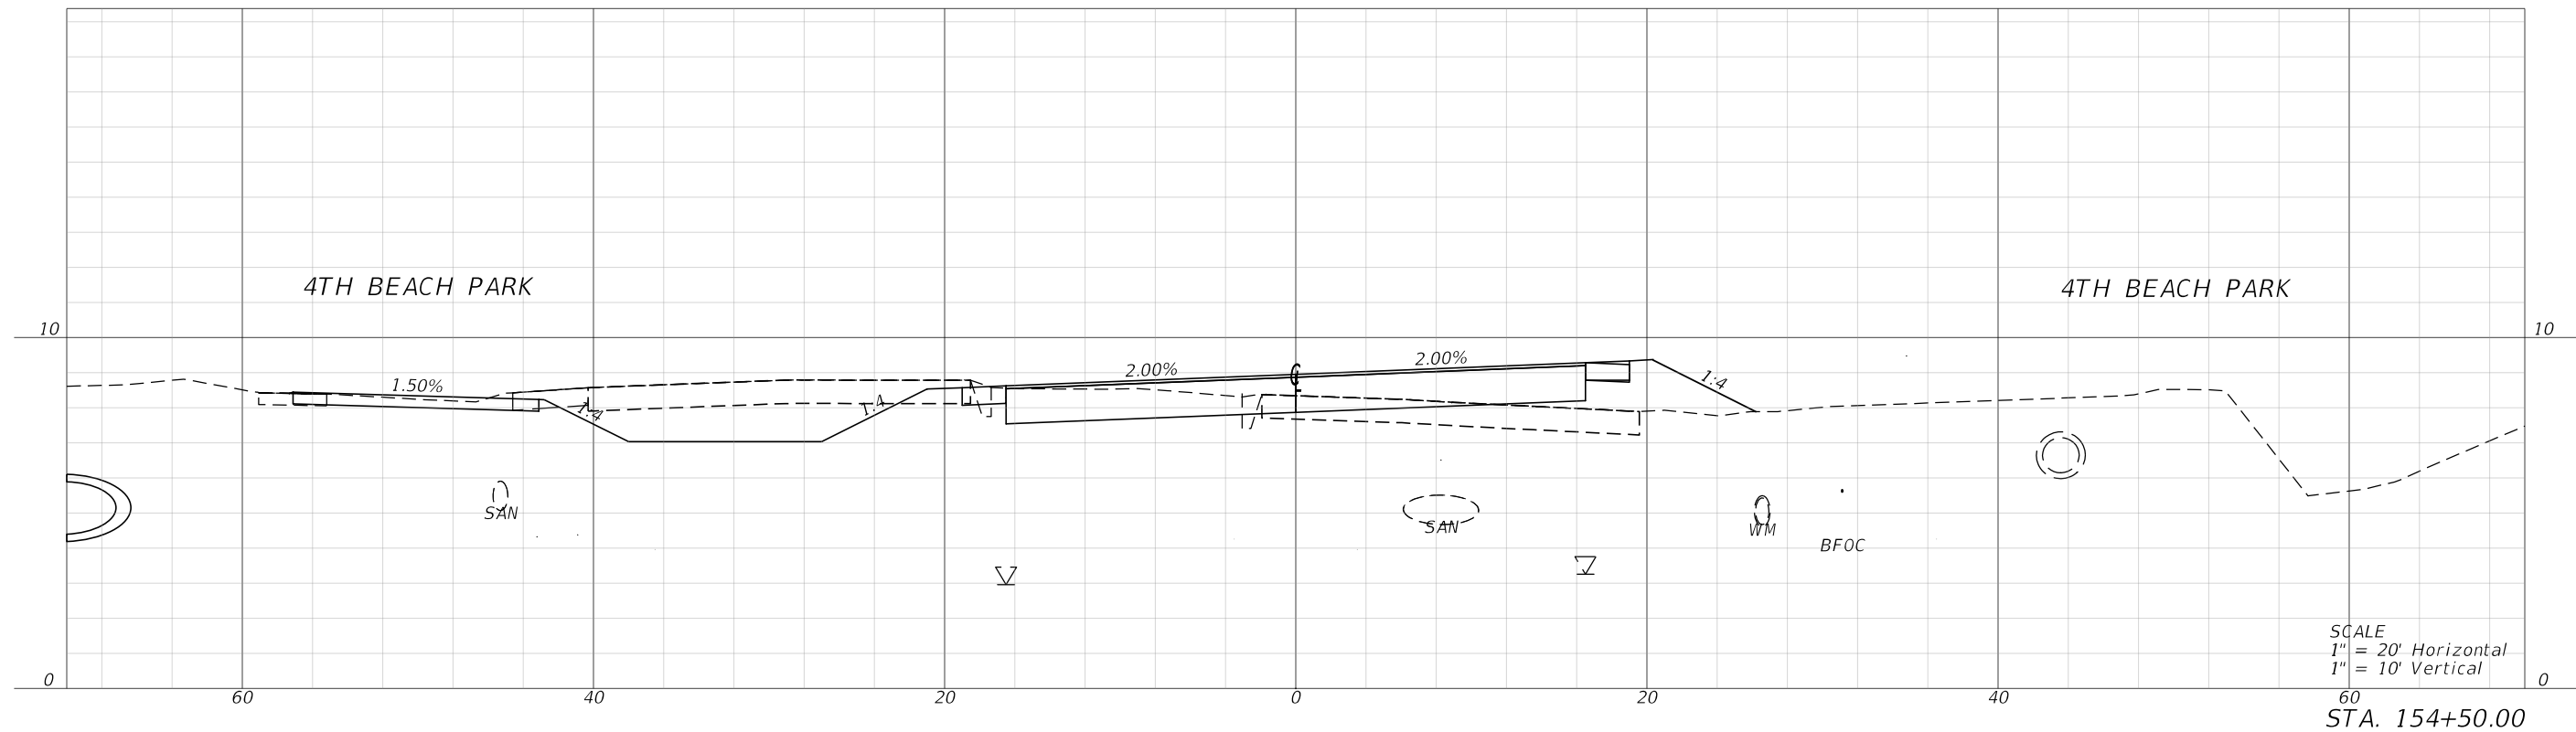

REVISIONS			
DATE	DESCRIPTION	DATE	DESCRIPTION

halff
MARK T. LLEWELLYN, JR., P.E.
LICENSE NUMBER: 80712
HALFF ASSOCIATES, INC.
TALLAHASSEE, FLORIDA 32309


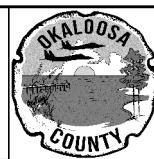


OKALOOSA COUNTY
PROJECT
SANTA ROSA BOULEVARD

CROSS SECTIONS
SHEET NO.
150


FAC NOTE

7/19/2024 7:14:15 PM ah3923
\\halff.adn\2A\A\0420005\42280\003\0123456789\Roadway\RD\SRD03.dgn

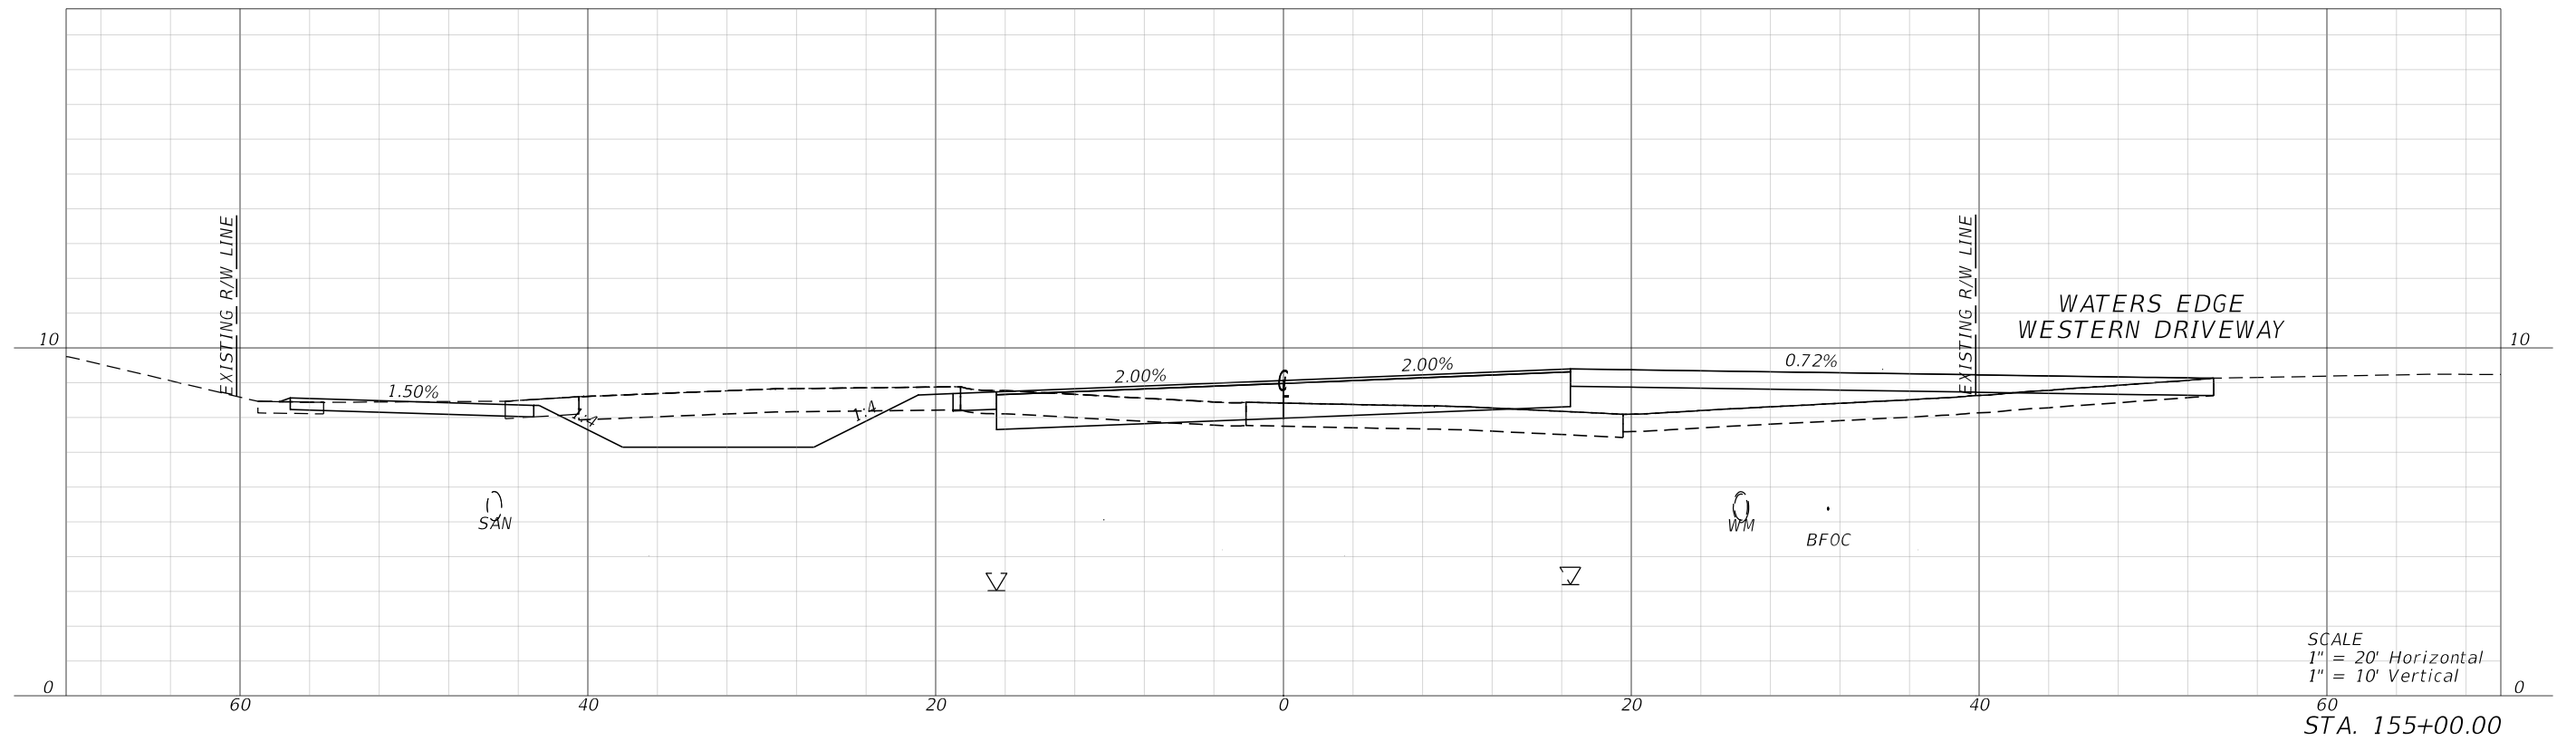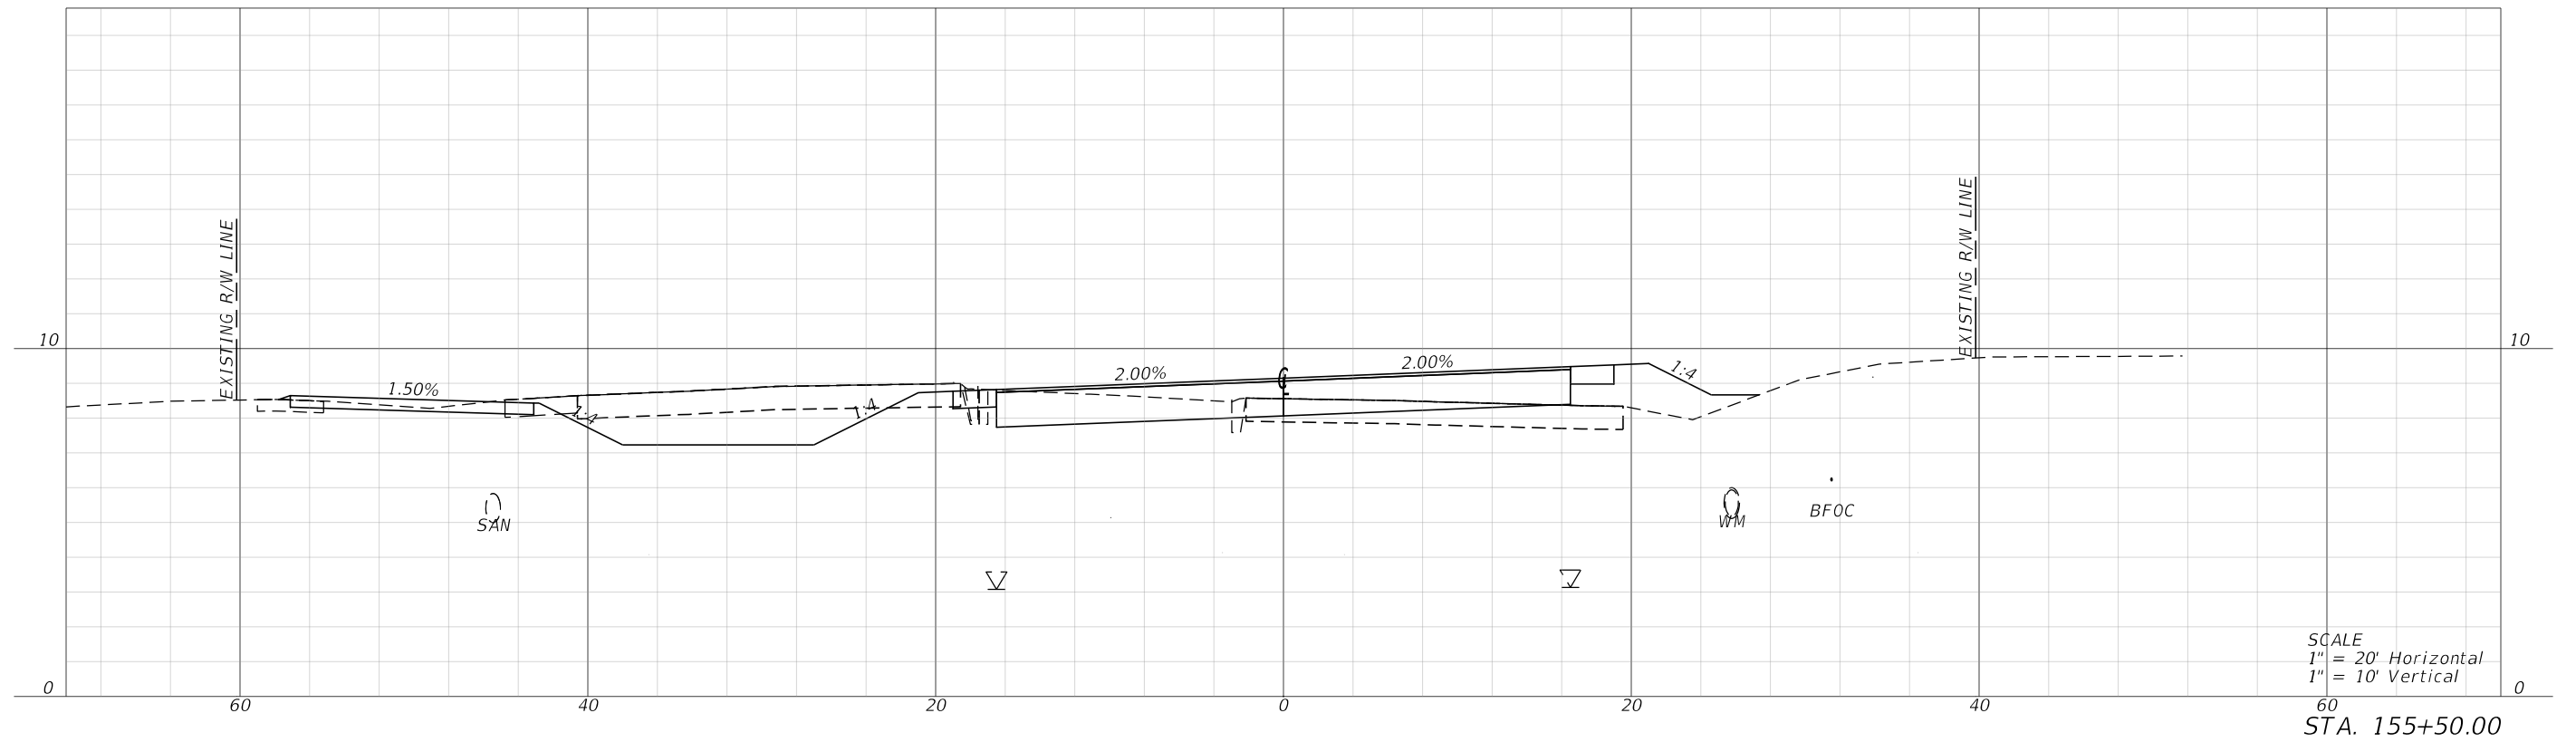

REVISIONS			
DATE	DESCRIPTION	DATE	DESCRIPTION

halff
MARK T. LLEWELLYN, JR., P.E.
LICENSE NUMBER: 80712
HALFF ASSOCIATES, INC.
TALLAHASSEE, FLORIDA 32309

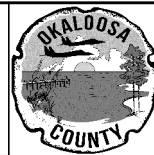



OKALOOSA COUNTY
PROJECT
SANTA ROSA BOULEVARD

CROSS SECTIONS

SHEET
NO.
151


FAC NOTE

7/19/2024 7:14:17 PM ah3923
\\halff.adn\2A\A\0420005\42280\003\0123456789\Roadway\RD\SRD03.dgn

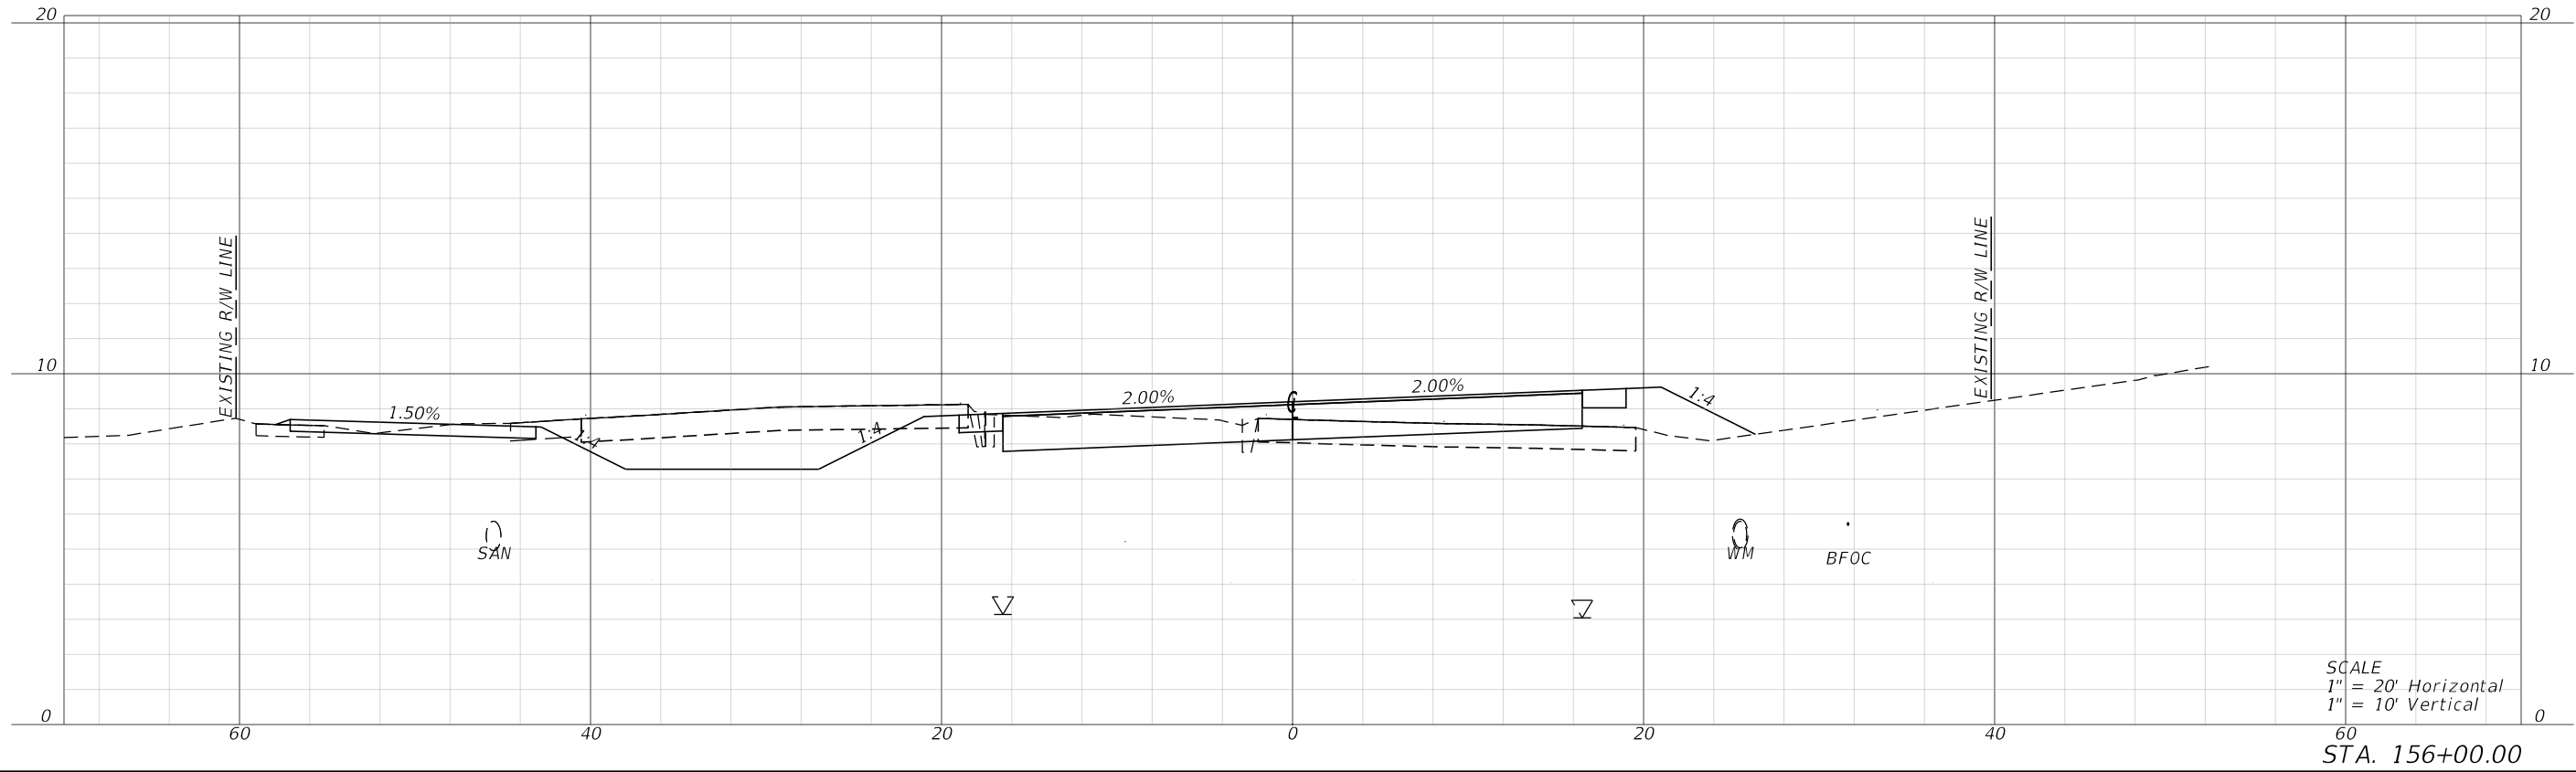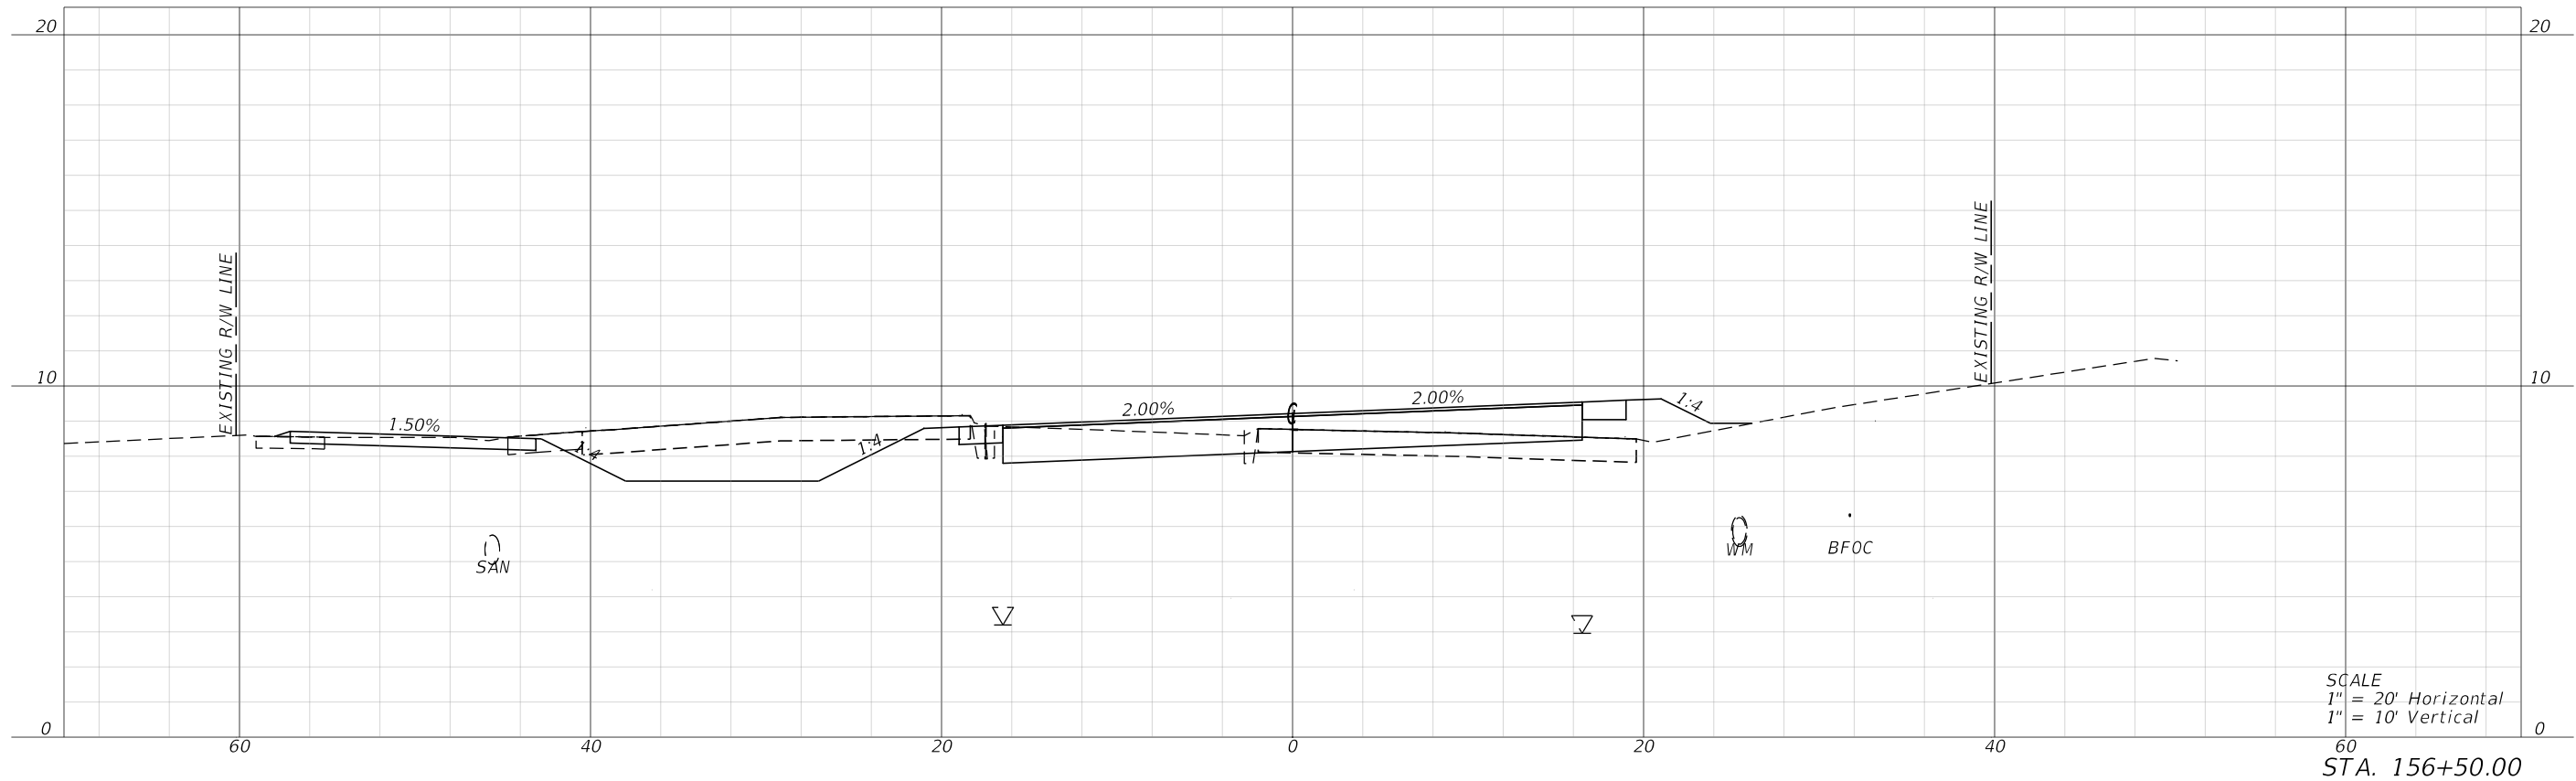

REVISIONS			
DATE	DESCRIPTION	DATE	DESCRIPTION

halff
MARK T. LLEWELLYN, JR., P.E.
LICENSE NUMBER: 80712
HALFF ASSOCIATES, INC.
TALLAHASSEE, FLORIDA 32309

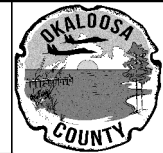



OKALOOSA COUNTY
PROJECT
SANTA ROSA BOULEVARD

CROSS SECTIONS

SHEET NO.
152

FAC NOTE



7/19/2024 7:14:20 PM ah3923
\\halff.adn\p2a\av0\420005\42280\003\0123456789\Roadway\RD\SRD03.dgn

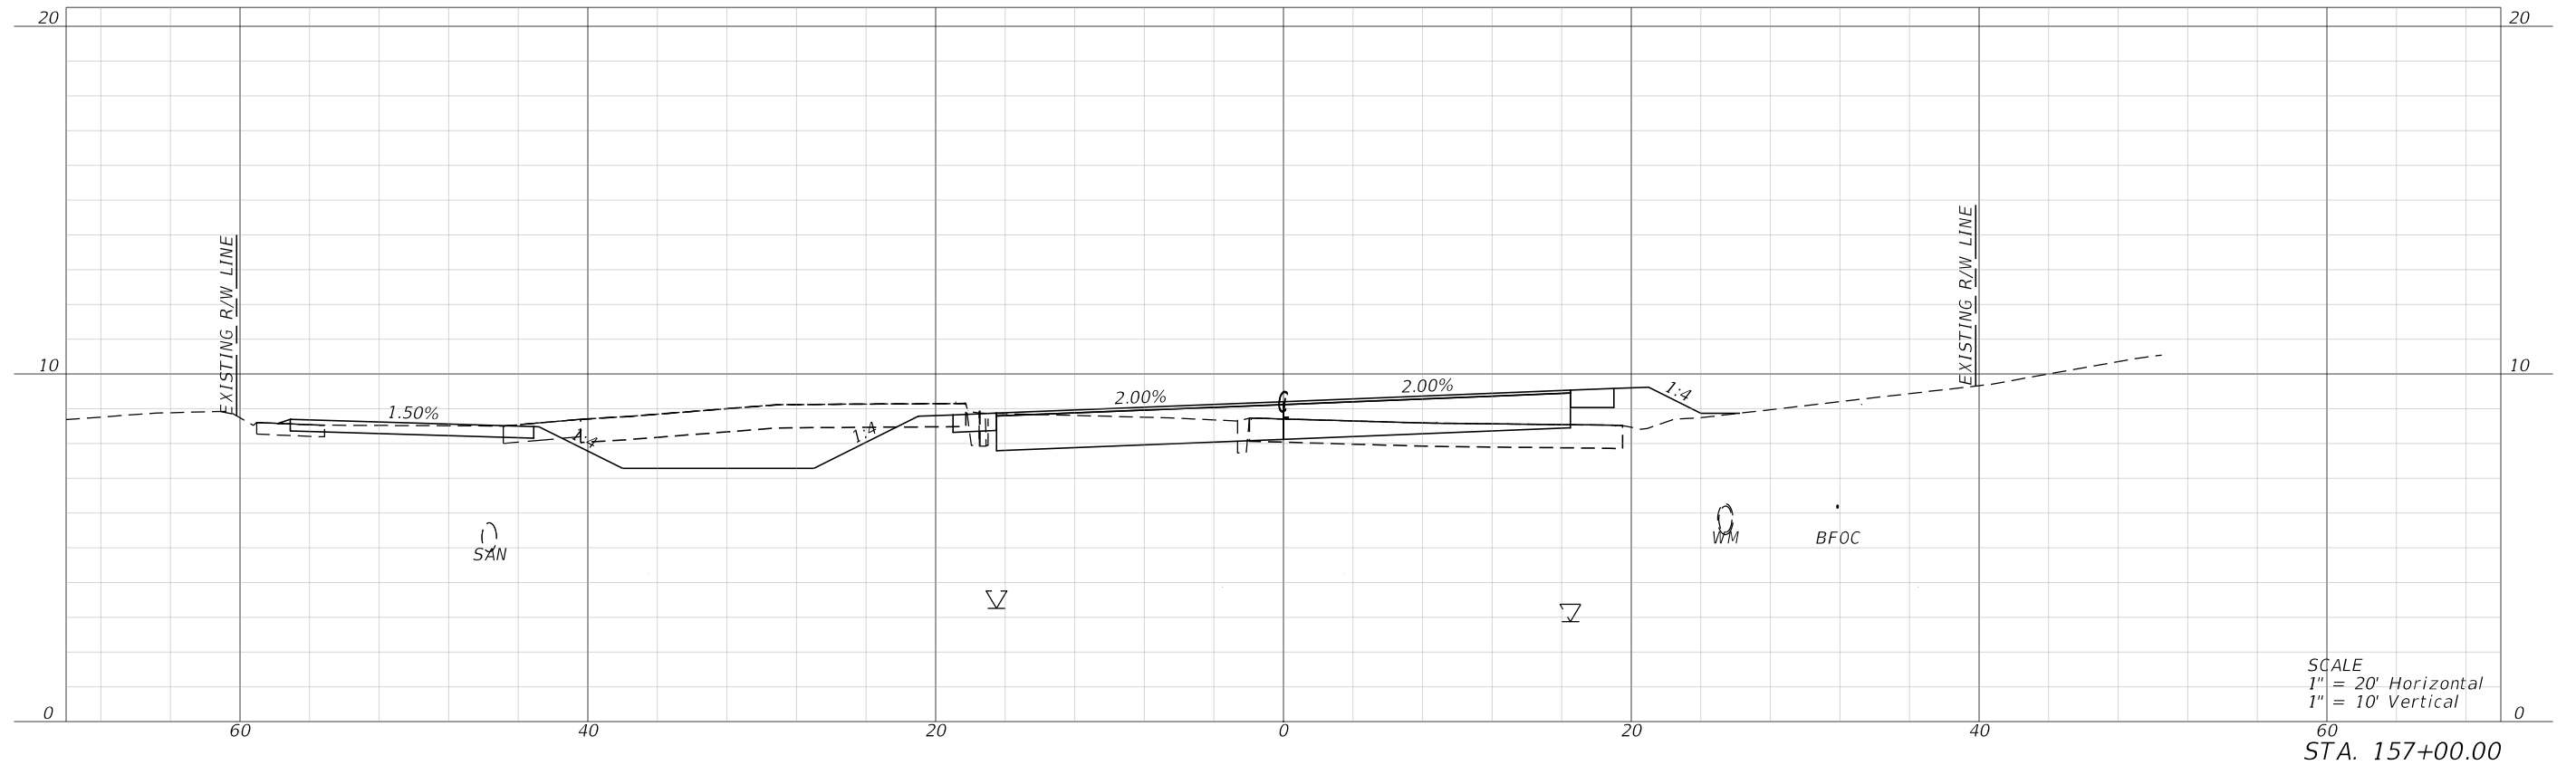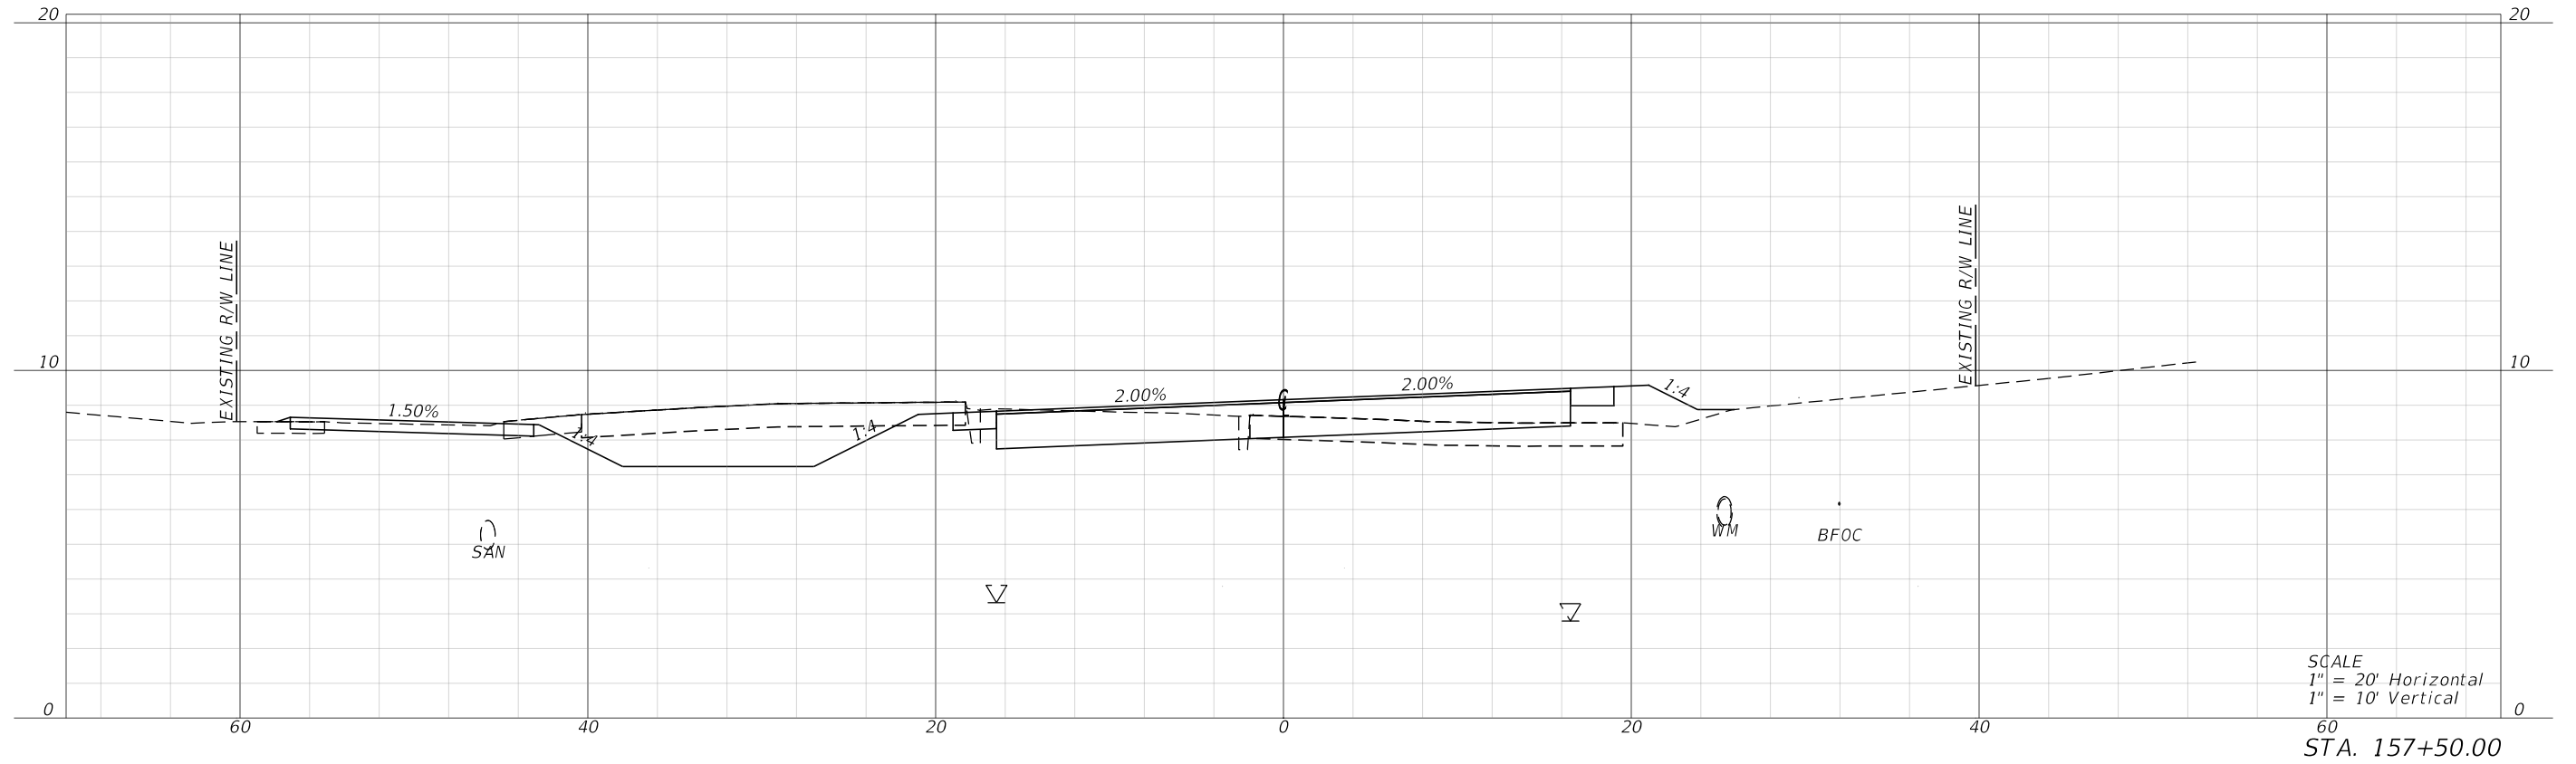

REVISIONS				 MARK T. LLEWELLYN, JR., P.E. LICENSE NUMBER: 80712 HALFF ASSOCIATES, INC. TALLAHASSEE, FLORIDA 32309		OKALOOSA COUNTY		CROSS SECTIONS	SHEET NO.
DATE	DESCRIPTION	DATE	DESCRIPTION			PROJECT			153
						SANTA ROSA BOULEVARD			



FAC NOTE

7/19/2024 7:14:23 PM ah3923
\\halff.adn\2A\A\0420005\42280\003\0123456789\Roadway\RD\SRD03.dgn

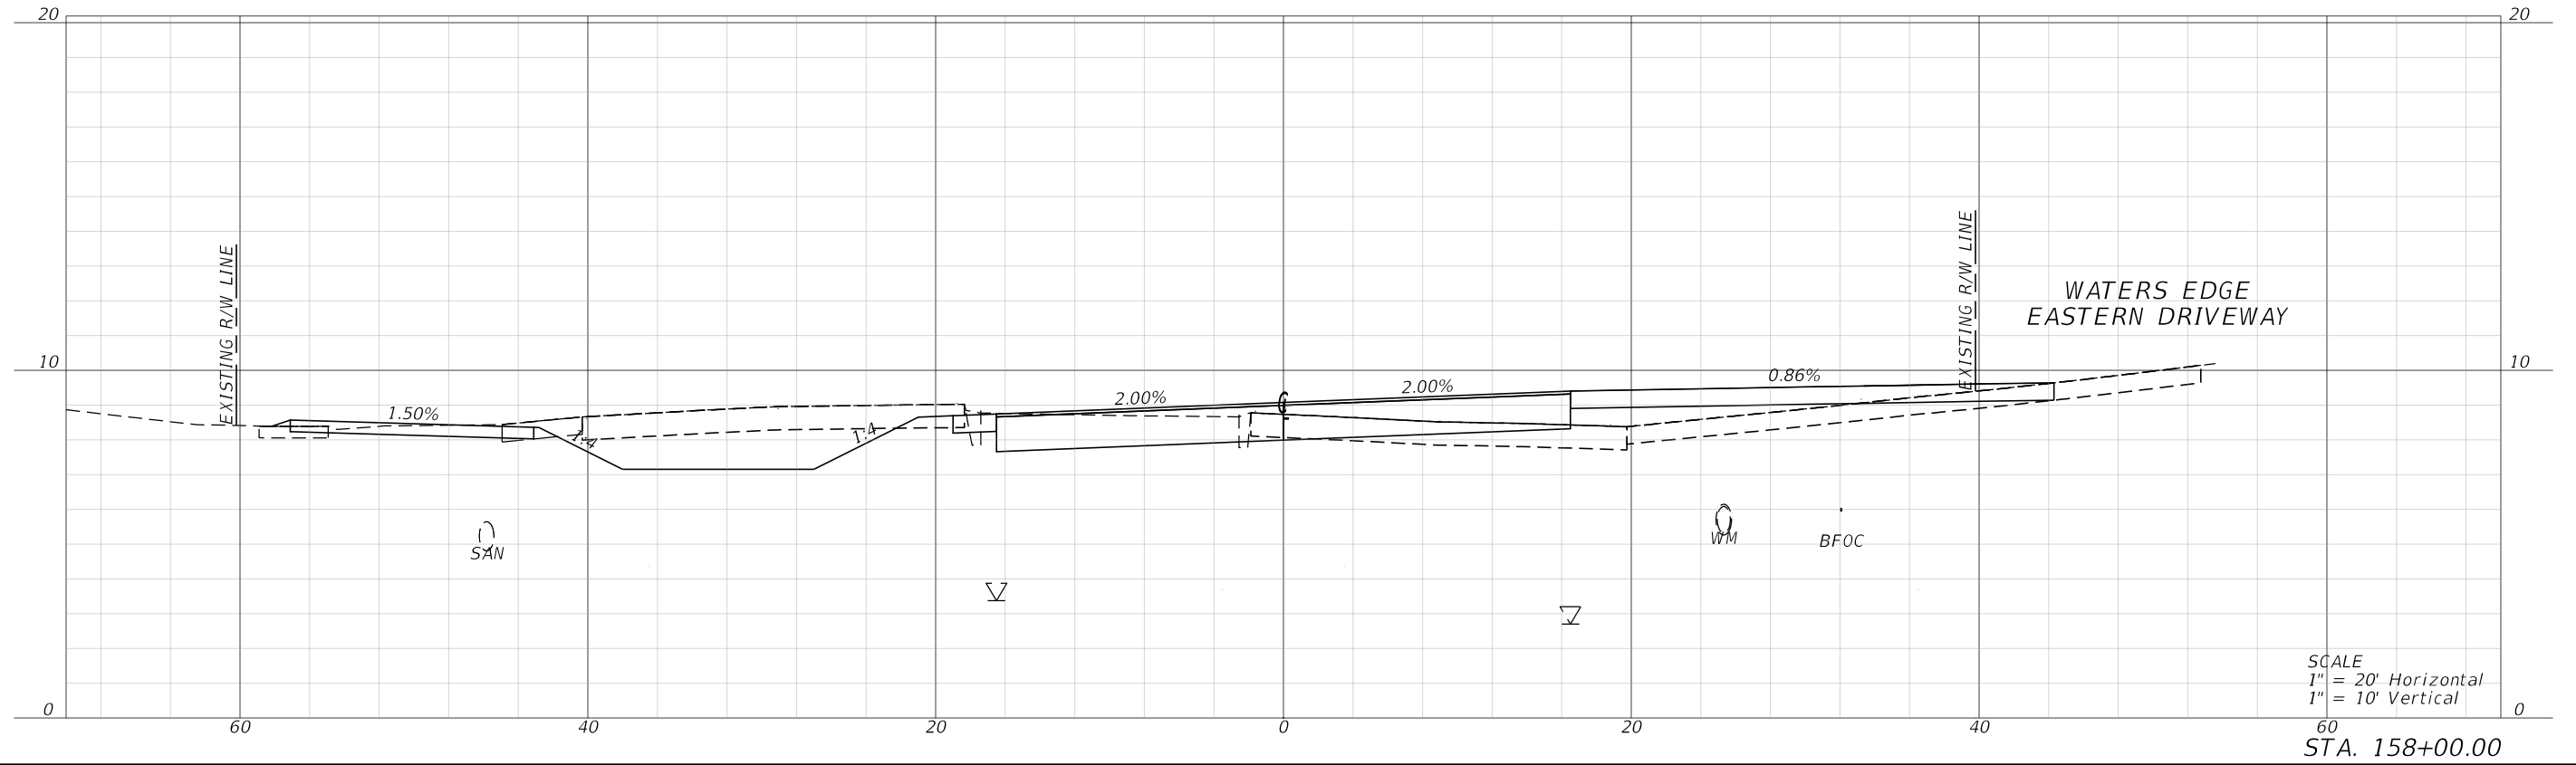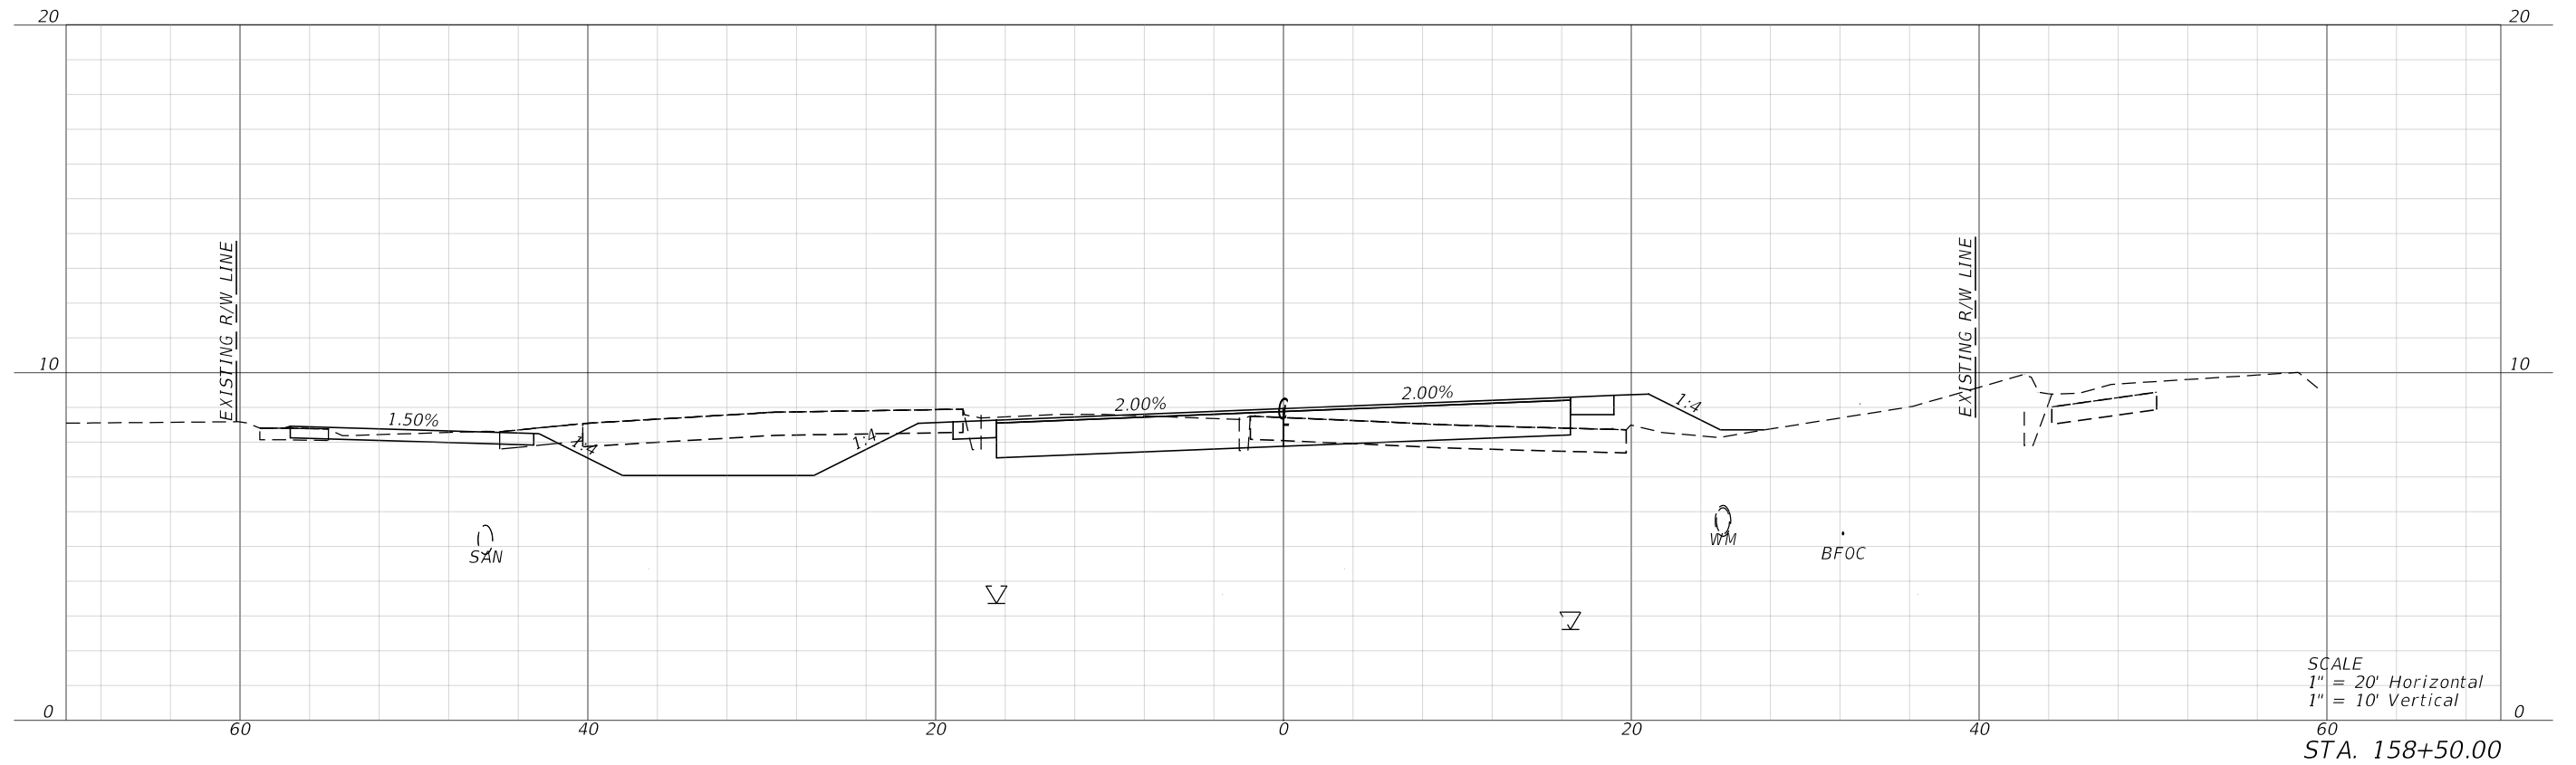

REVISIONS				 MARK T. LLEWELLYN, JR., P.E. LICENSE NUMBER: 80712 HALFF ASSOCIATES, INC. TALLAHASSEE, FLORIDA 32309		OKALOOSA COUNTY		CROSS SECTIONS	SHEET NO.	
DATE	DESCRIPTION	DATE	DESCRIPTION			PROJECT			154	
						SANTA ROSA BOULEVARD			FAC NOTE	



7/19/2024 7:14:26 PM ah3923
\\halff.adn\2A\A\0420005\42280\003\0123456789\Roadway\RD\SRD03.dgn

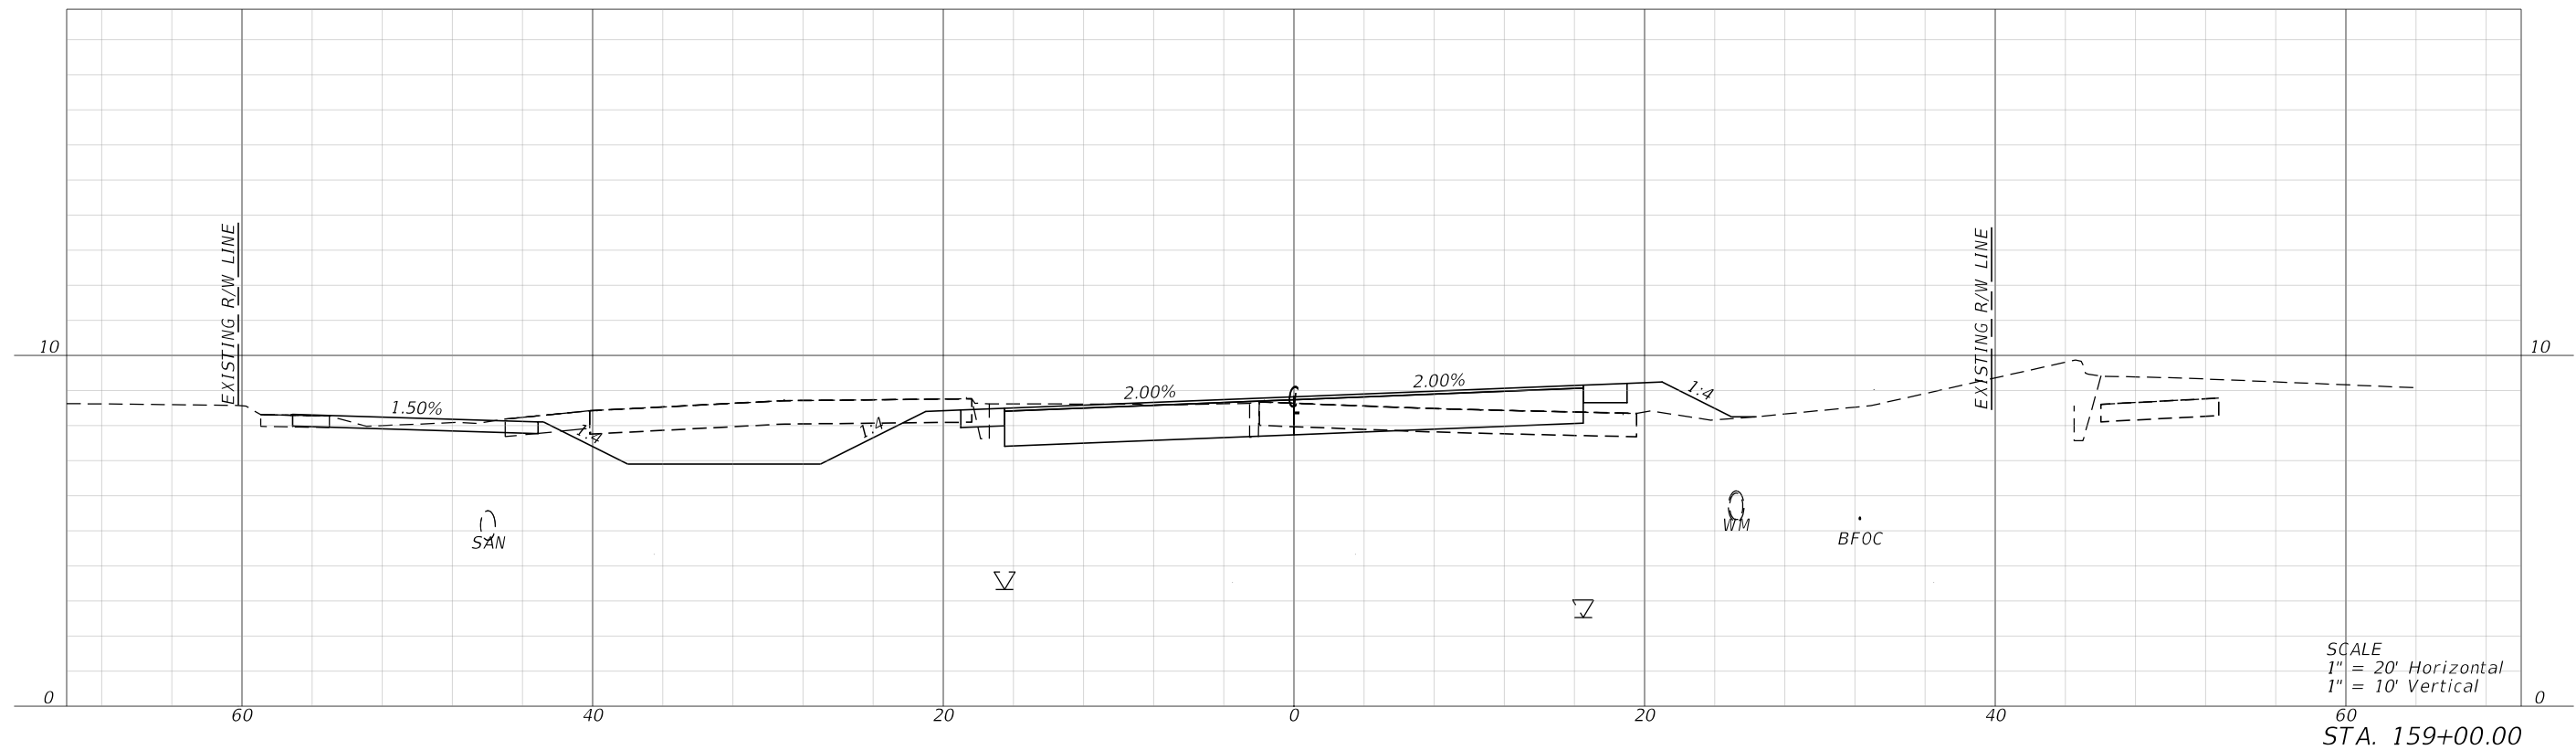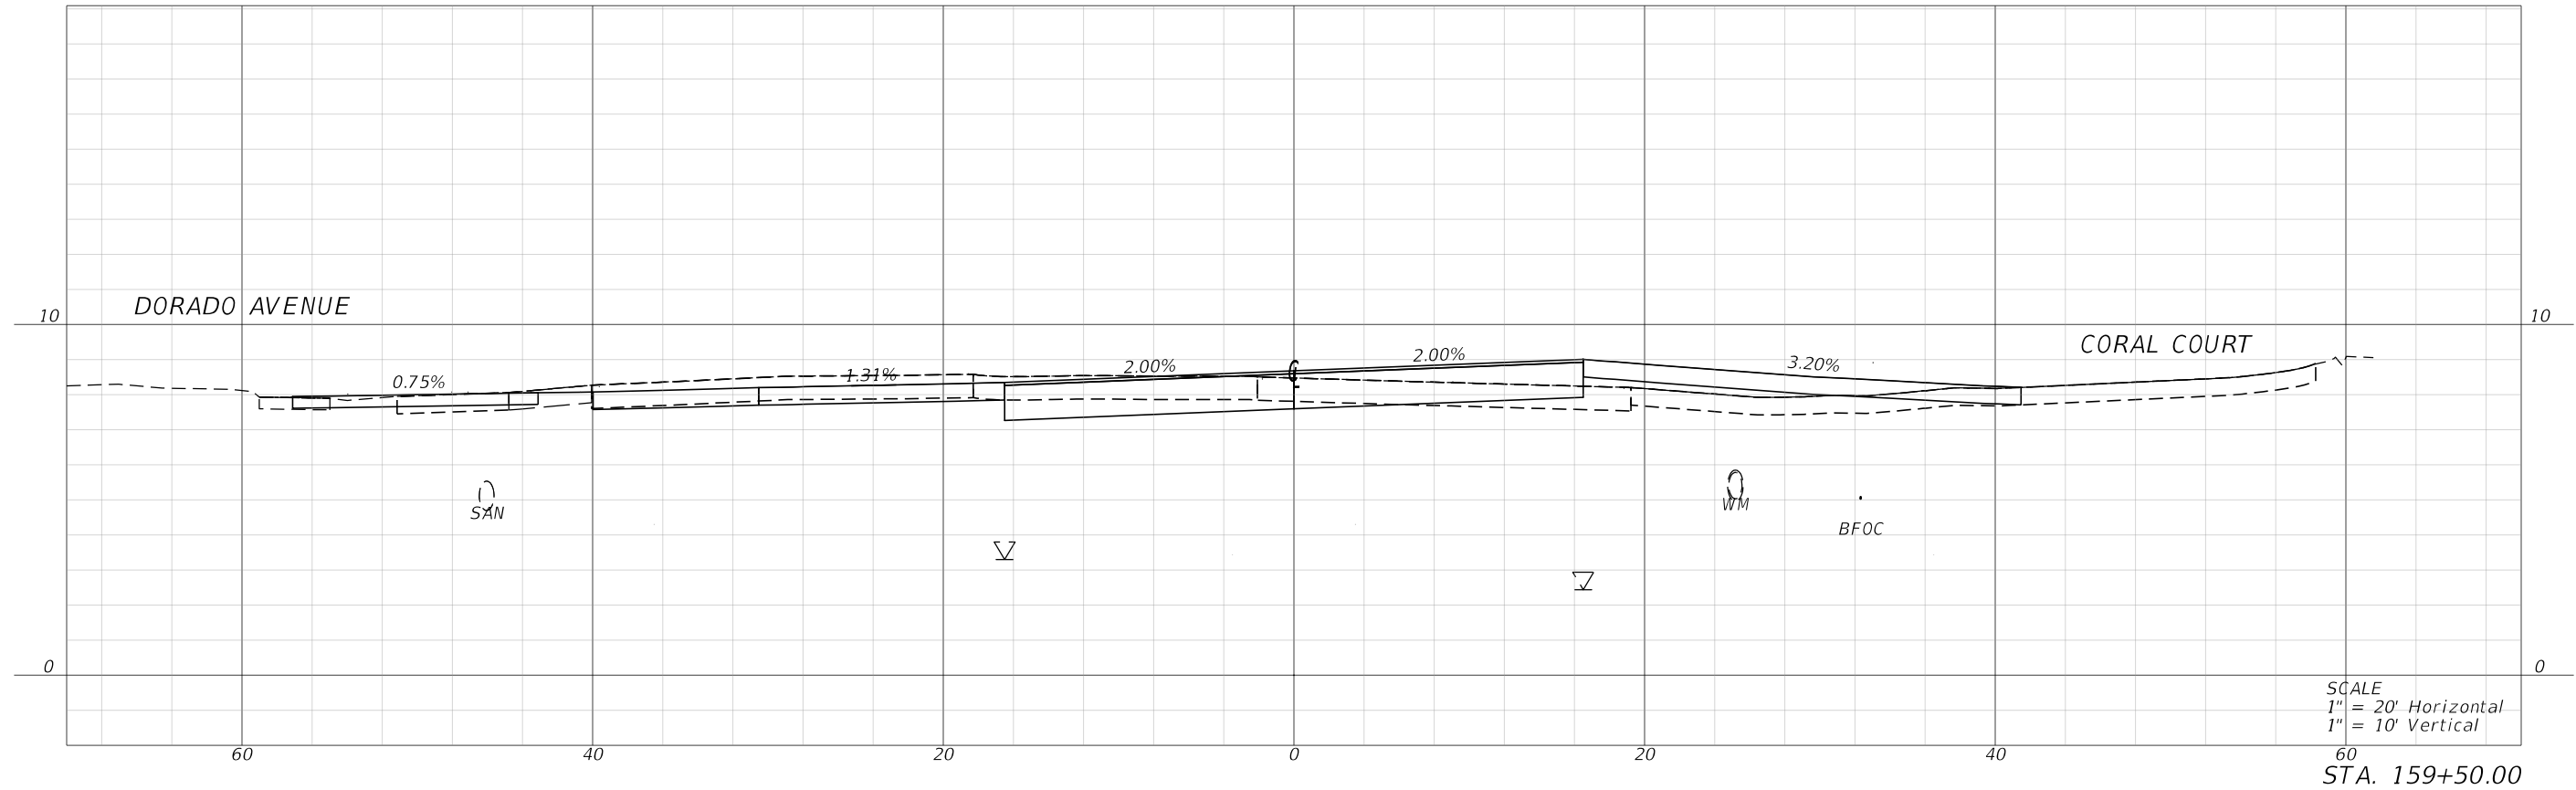

REVISIONS				 MARK T. LLEWELLYN, JR., P.E. LICENSE NUMBER: 80712 HALFF ASSOCIATES, INC. TALLAHASSEE, FLORIDA 32309		OKALOOSA COUNTY		CROSS SECTIONS	SHEET NO.	
DATE	DESCRIPTION		DATE			PROJECT			155	
						SANTA ROSA BOULEVARD				


FAC NOTE

7/19/2024 7:14:29 PM ah3923
\\halff.adn\p2a\av0\420005\42280\003\0123456789\Roadway\RD\SRD03.dgn

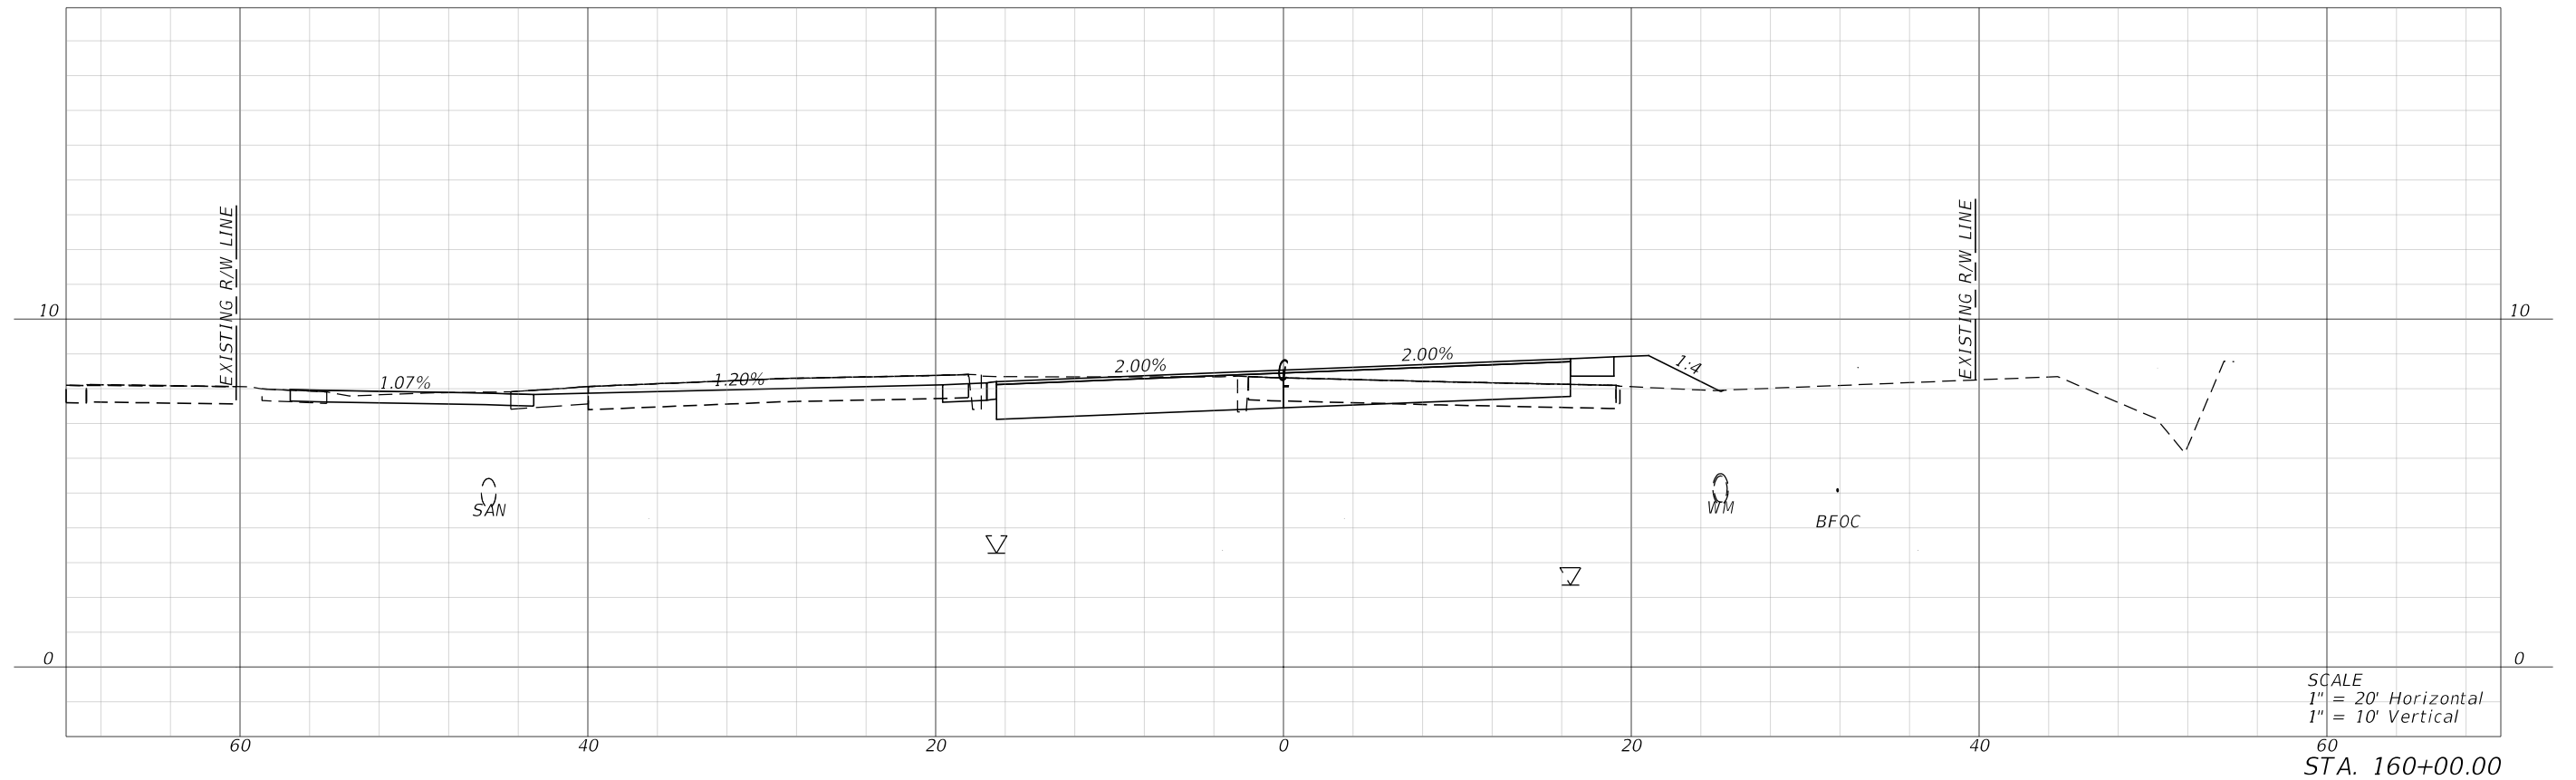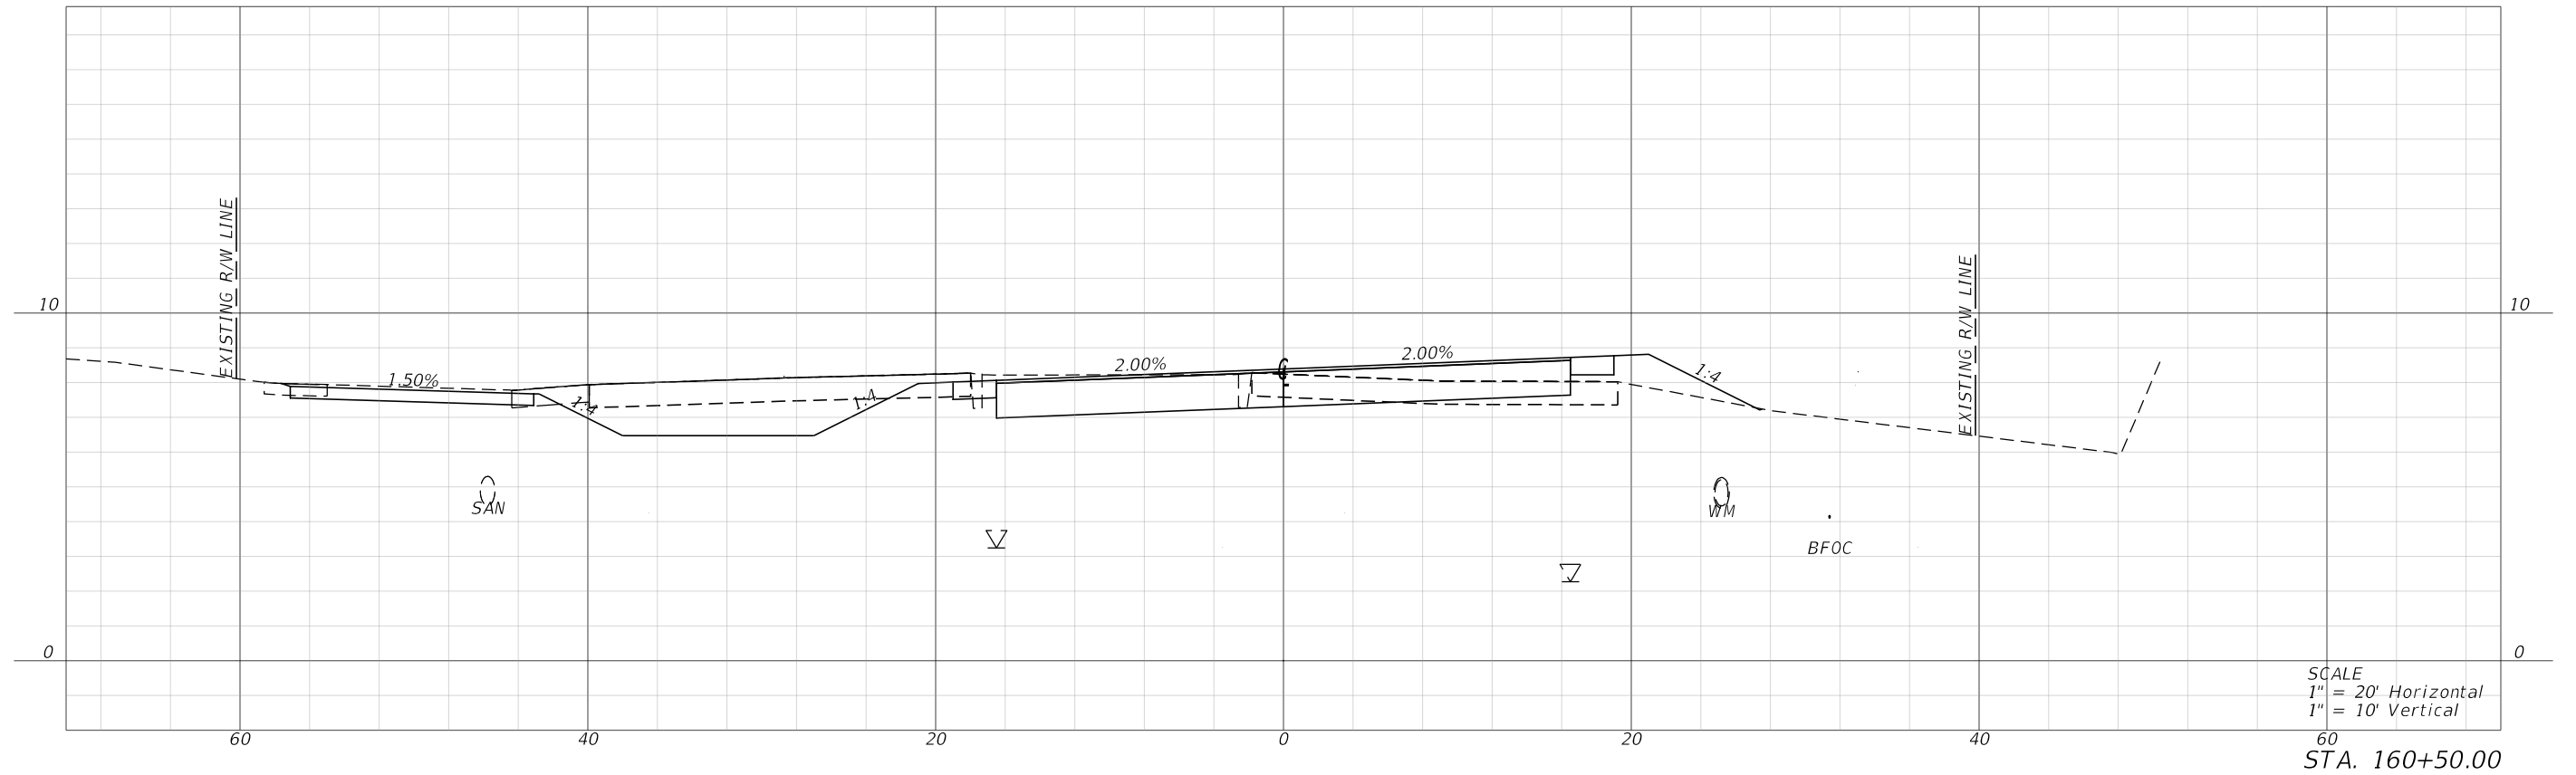

REVISIONS			
DATE	DESCRIPTION	DATE	DESCRIPTION

halff
MARK T. LLEWELLYN, JR., P.E.
LICENSE NUMBER: 80712
HALFF ASSOCIATES, INC.
TALLAHASSEE, FLORIDA 32309

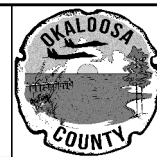



OKALOOSA COUNTY
PROJECT
SANTA ROSA BOULEVARD

CROSS SECTIONS

SHEET
NO.
156

FAC NOTE



7/19/2024 7:14:31 PM ah3923
\\halff.adn\2A\A\0420005\42280\003\0123456789\Roadway\RD\SRD03.dgn

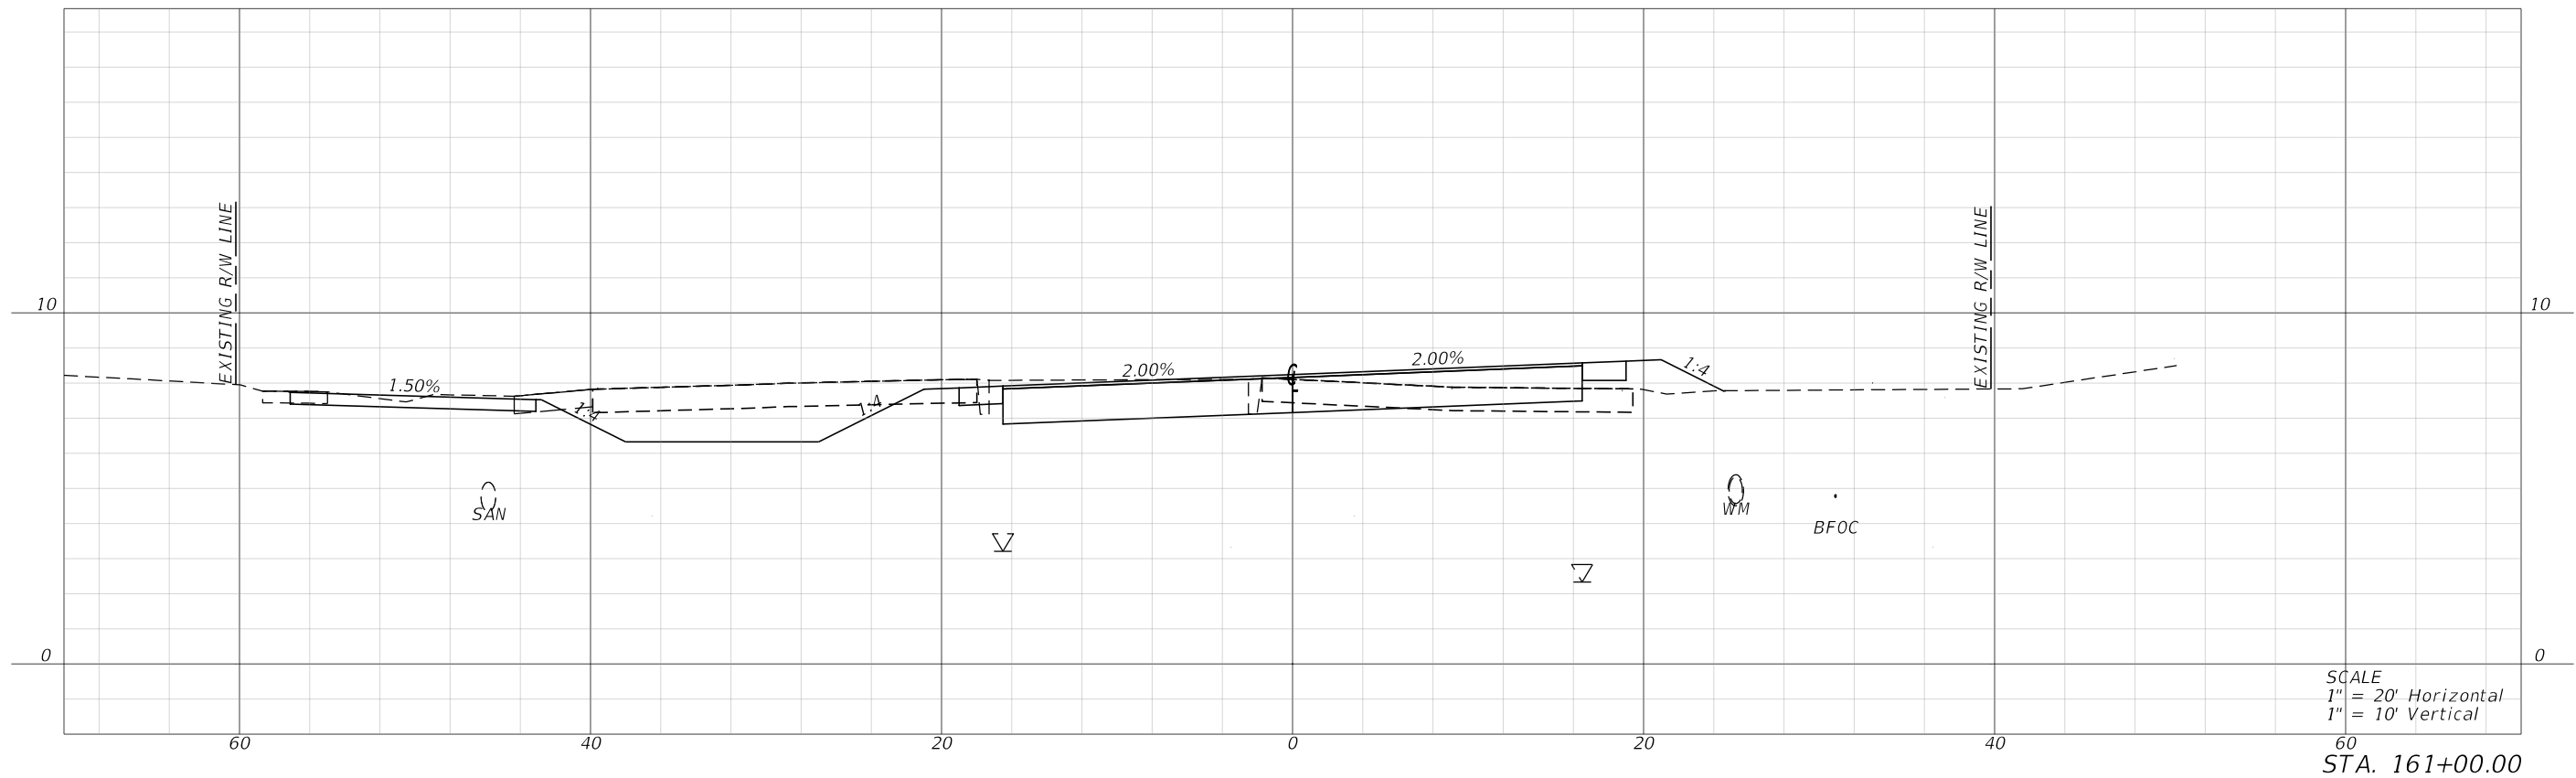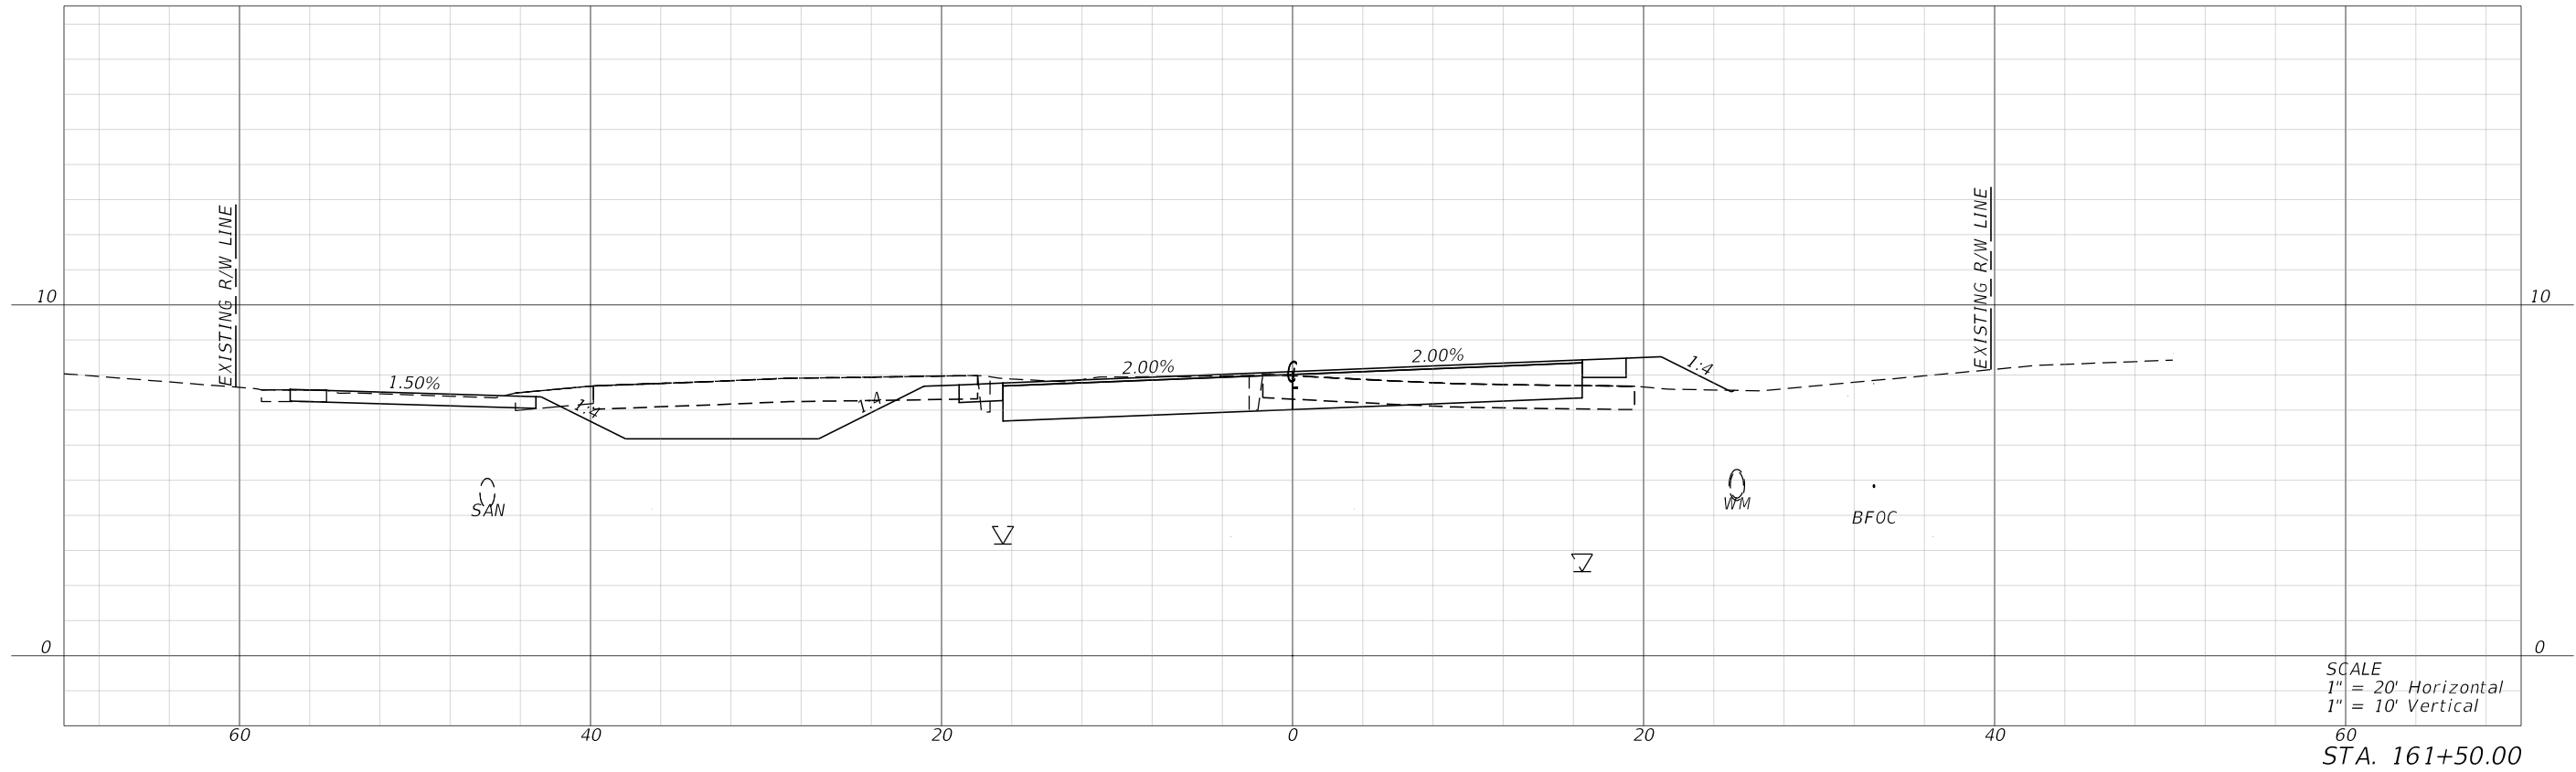

REVISIONS				 MARK T. LLEWELLYN, JR., P.E. LICENSE NUMBER: 80712 HALFF ASSOCIATES, INC. TALLAHASSEE, FLORIDA 32309		OKALOOSA COUNTY		CROSS SECTIONS	SHEET NO.	
DATE	DESCRIPTION		DATE			PROJECT			157	
				SANTA ROSA BOULEVARD						

FAC NOTE



7/19/2024 7:14:34 PM ah3923
\\half\ad\p2a\av0\420005\42280\003\0123456789\Roadway\RD\SRD03.dgn

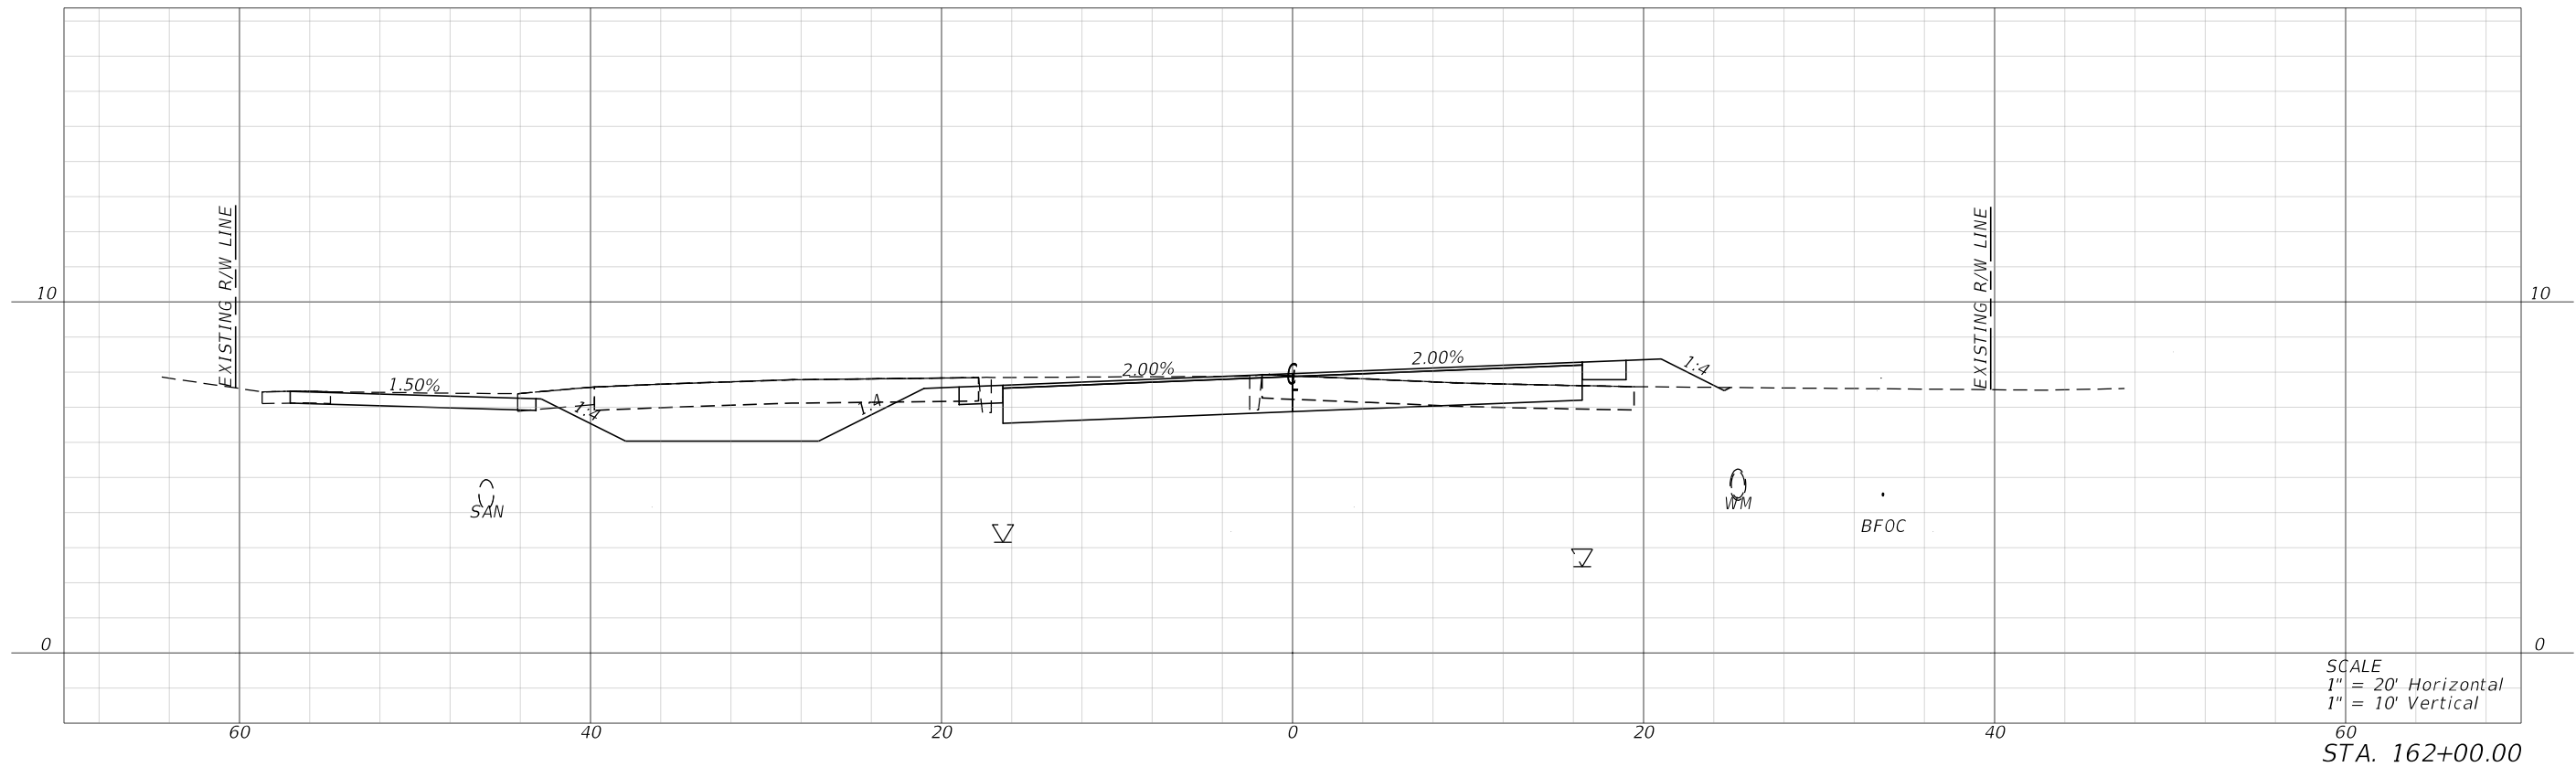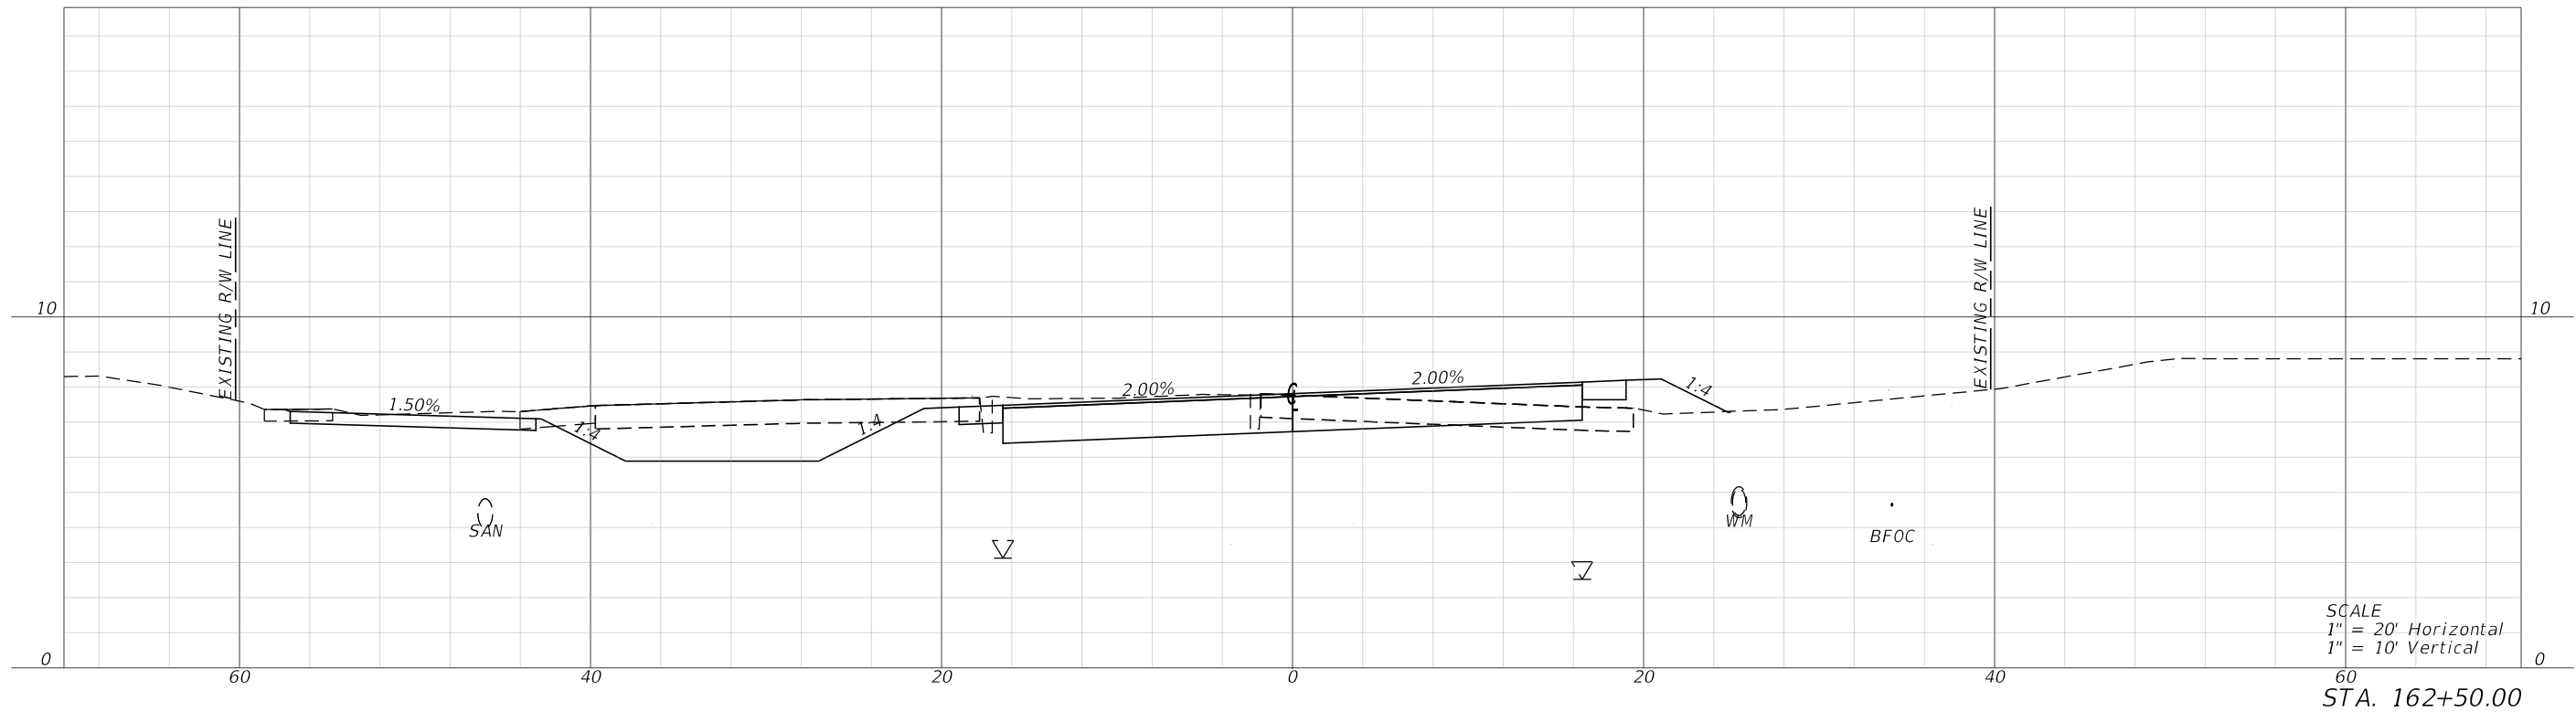

REVISIONS				 MARK T. LLEWELLYN, JR., P.E. LICENSE NUMBER: 80712 HALFF ASSOCIATES, INC. TALLAHASSEE, FLORIDA 32309		OKALOOSA COUNTY		CROSS SECTIONS	SHEET NO.	
DATE	DESCRIPTION	DATE	DESCRIPTION			PROJECT			158	
						SANTA ROSA BOULEVARD				

FAC NOTE



7/19/2024 7:14:37 PM ah3923
\\halff.adn\2A\A\0420005\42280\003\0123456789\Roadway\RD\SRD03.dgn

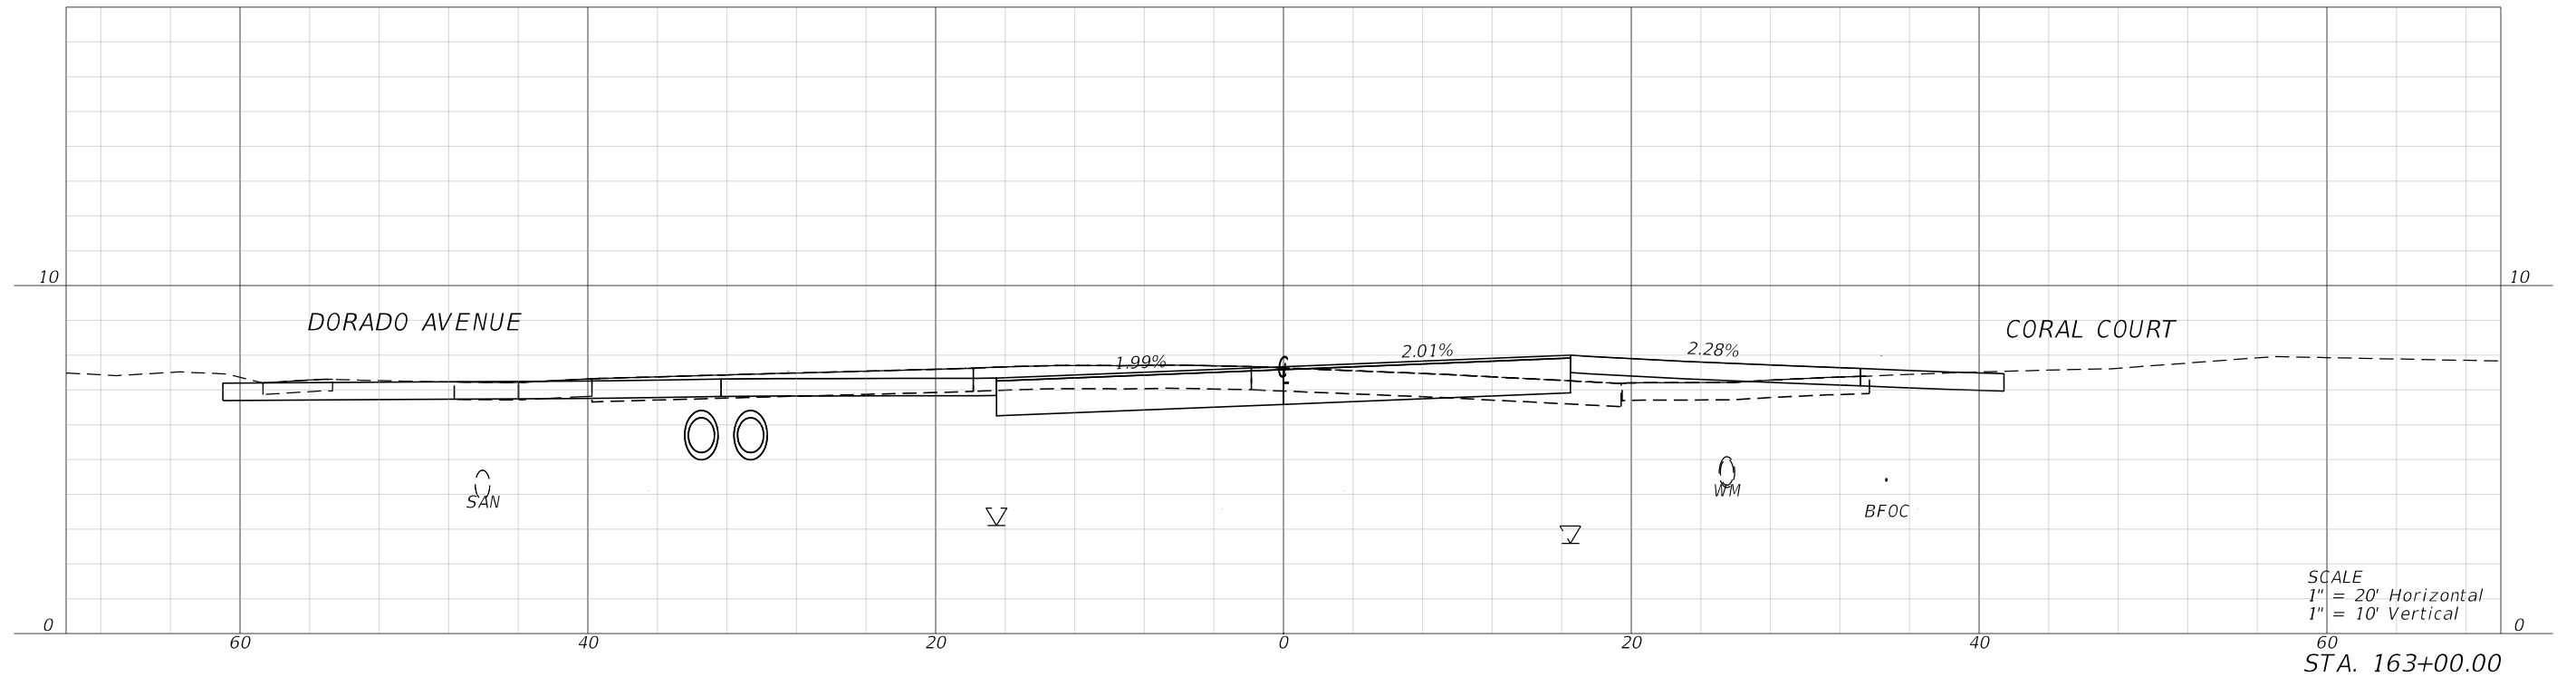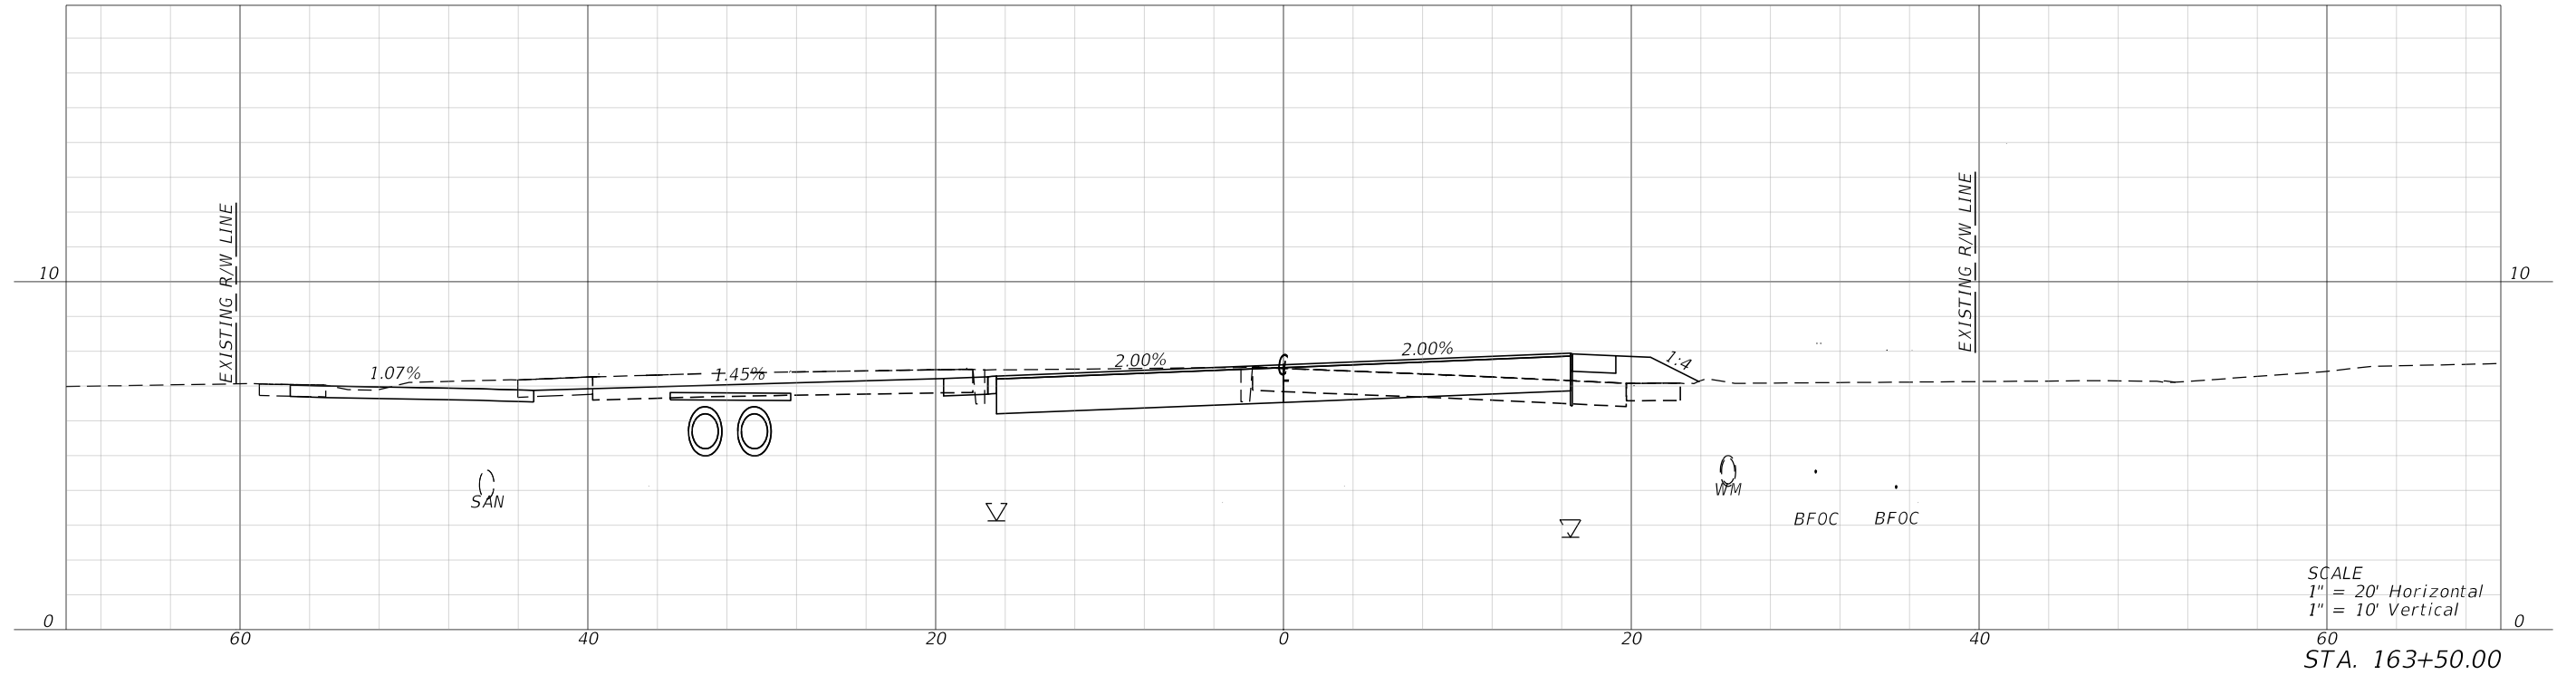

REVISIONS				 MARK T. LLEWELLYN, JR., P.E. LICENSE NUMBER: 80712 HALFF ASSOCIATES, INC. TALLAHASSEE, FLORIDA 32309		OKALOOSA COUNTY		CROSS SECTIONS	SHEET NO.
DATE	DESCRIPTION	DATE	DESCRIPTION			PROJECT			159
						SANTA ROSA BOULEVARD			

FAC NOTE



7/19/2024 7:14:40 PM ah3923
\\half\ad\p2a\av0\420005\42280\003\0123456789\Roadway\RD\SRD03.dgn

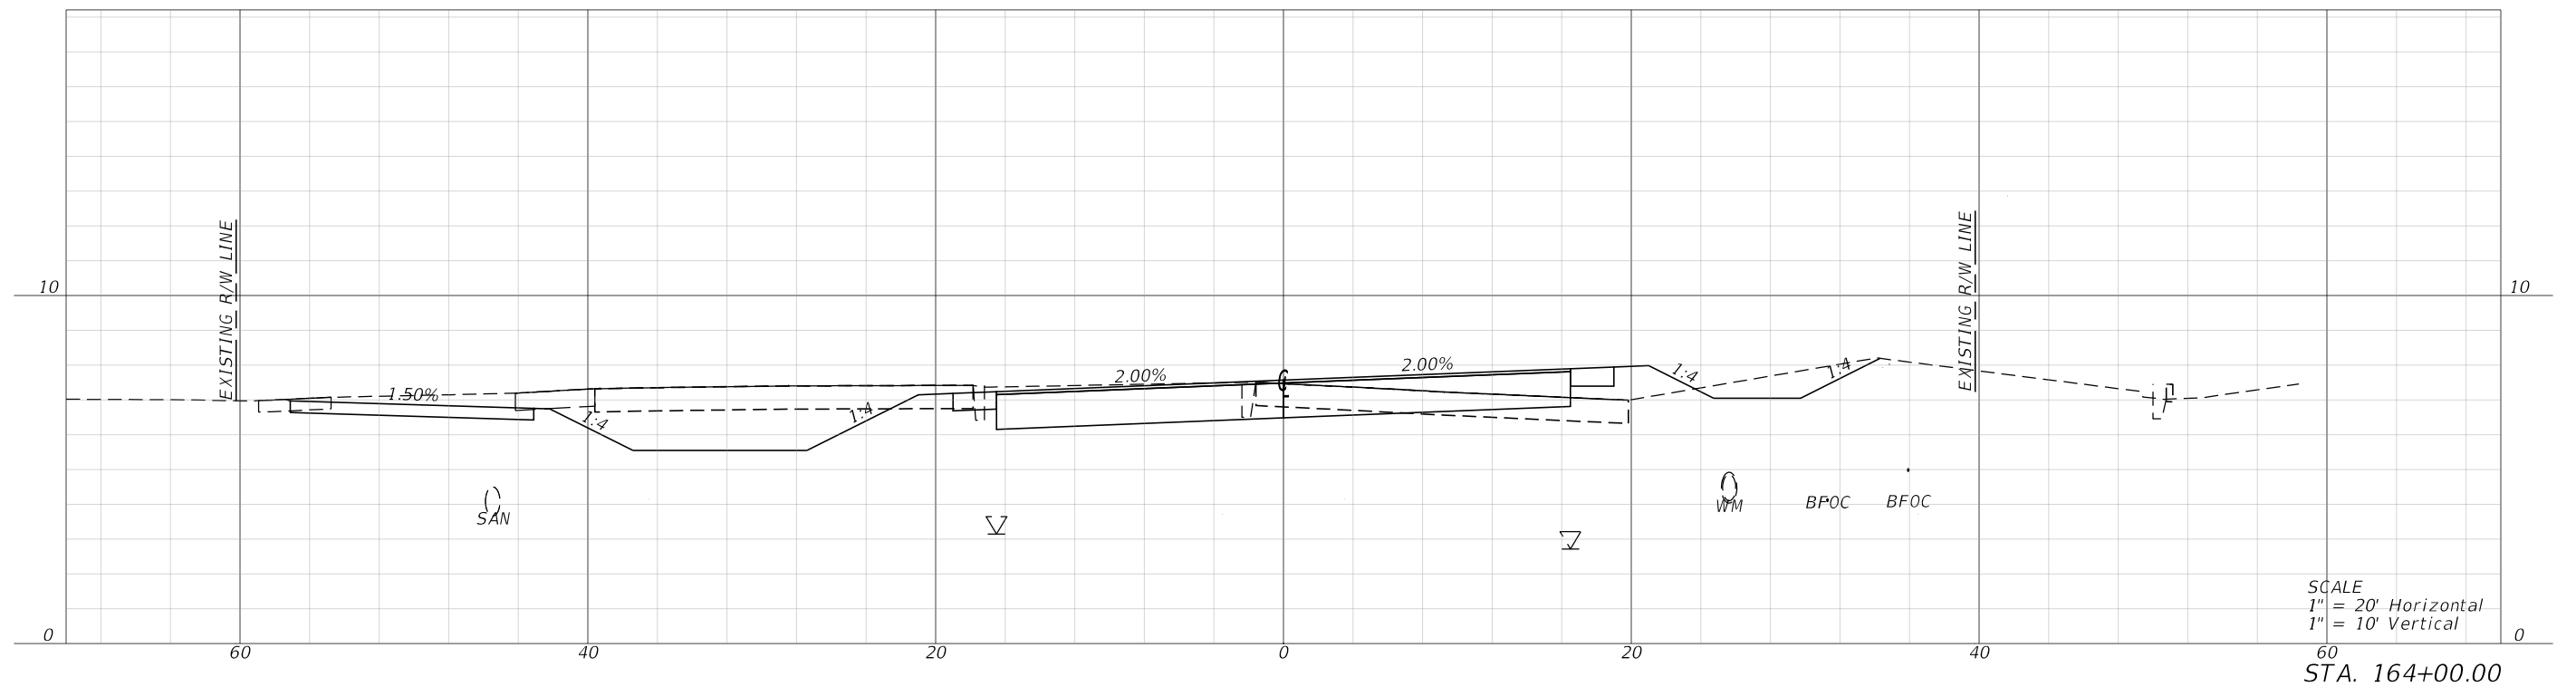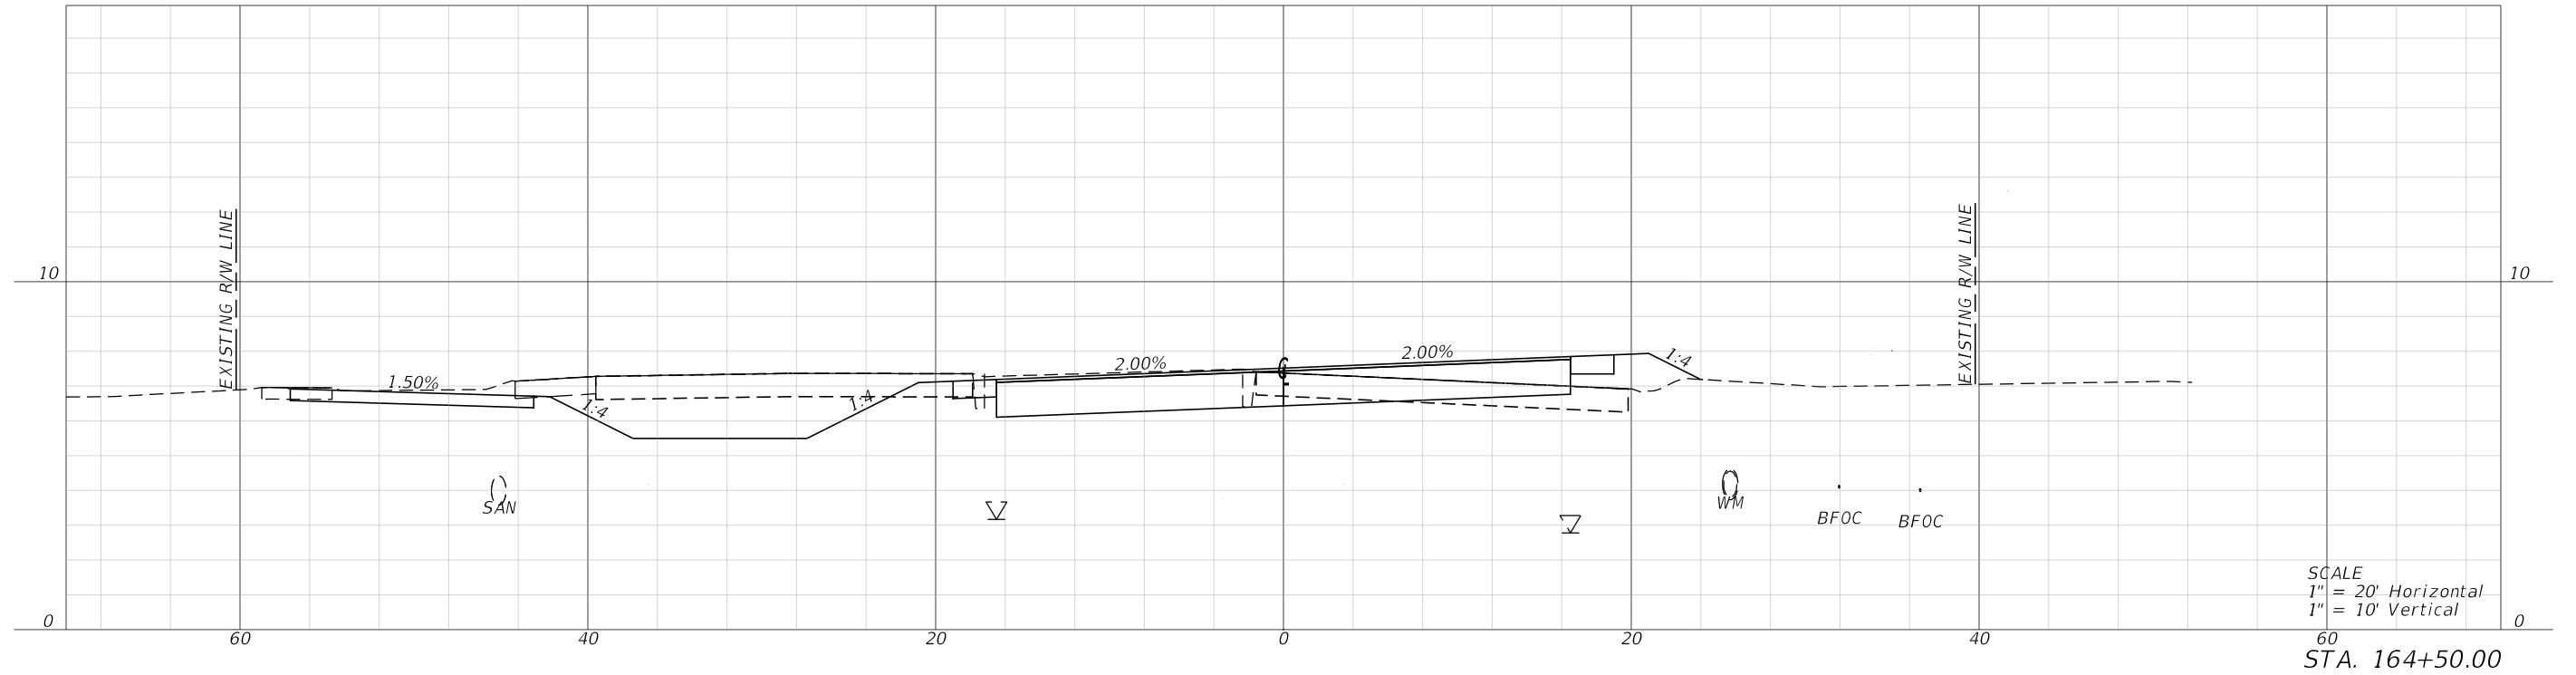

REVISIONS				 MARK T. LLEWELLYN, JR., P.E. LICENSE NUMBER: 80712 HALFF ASSOCIATES, INC. TALLAHASSEE, FLORIDA 32309		OKALOOSA COUNTY		CROSS SECTIONS	SHEET NO.		
DATE	DESCRIPTION		DATE			DESCRIPTION			PROJECT		160
									SANTA ROSA BOULEVARD		


FAC NOTE

7/19/2024 7:14:42 PM ah3923
\\halff.ad\p2a\av0\420005\42280\003\0123456789\Roadway\RD\SRD03.dgn

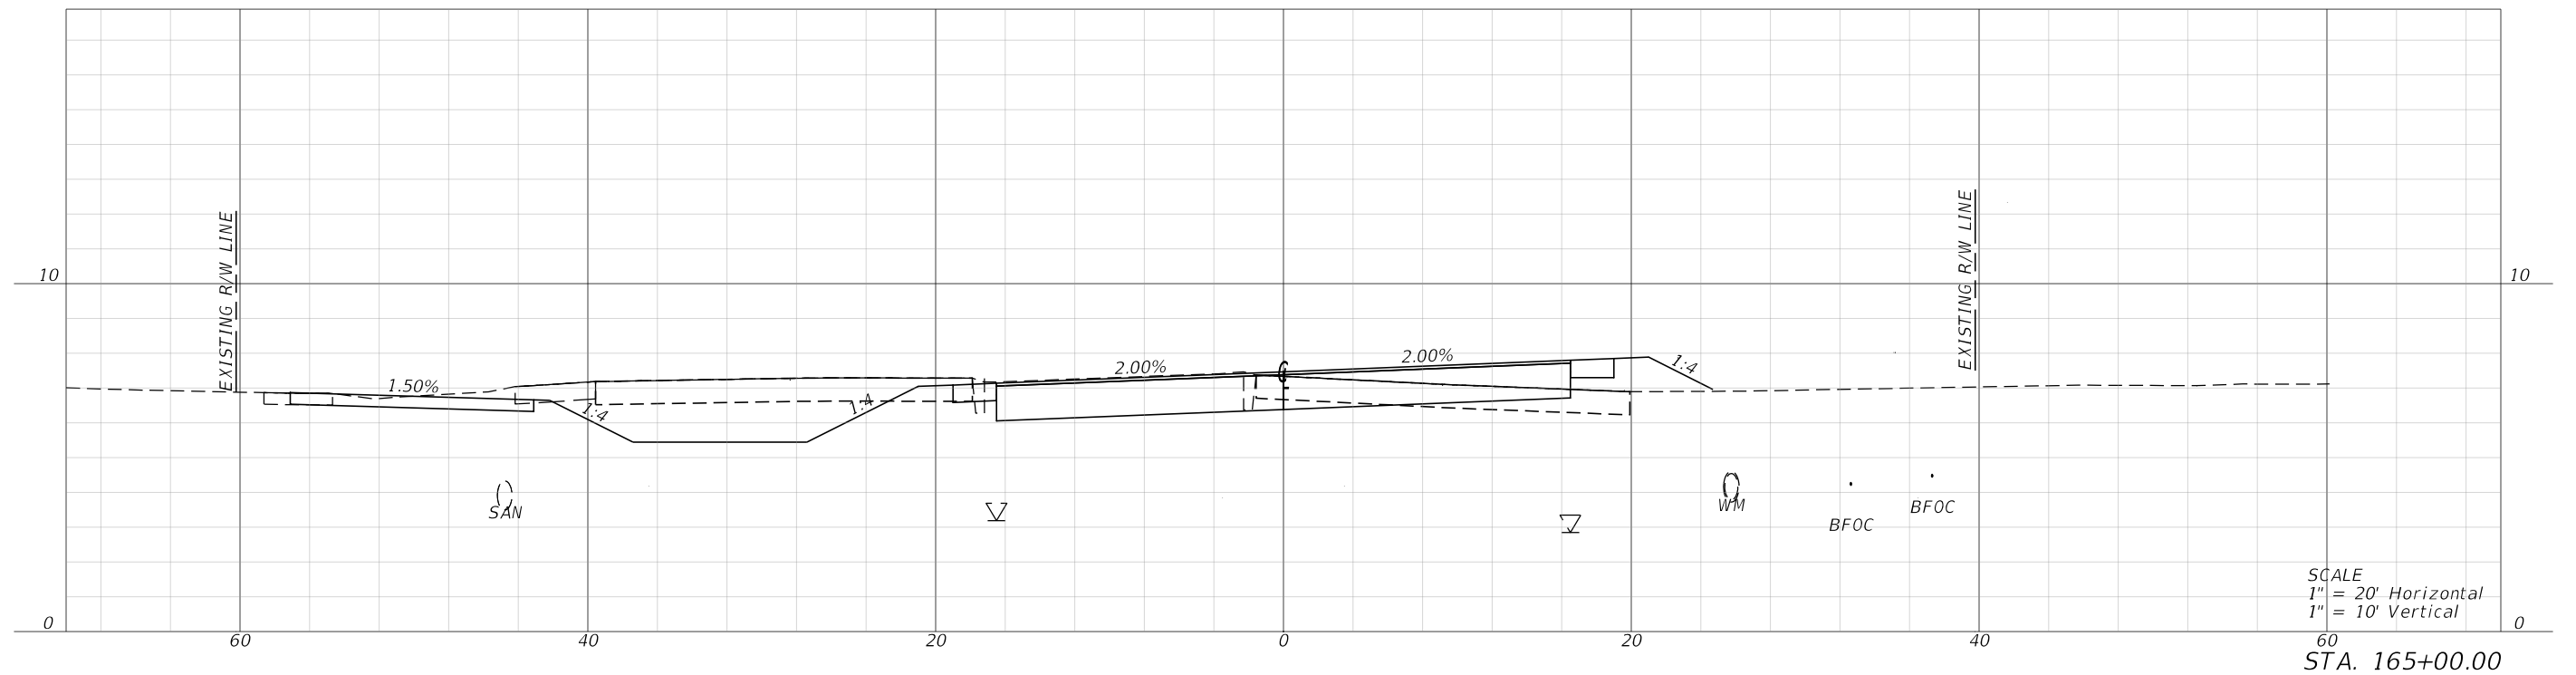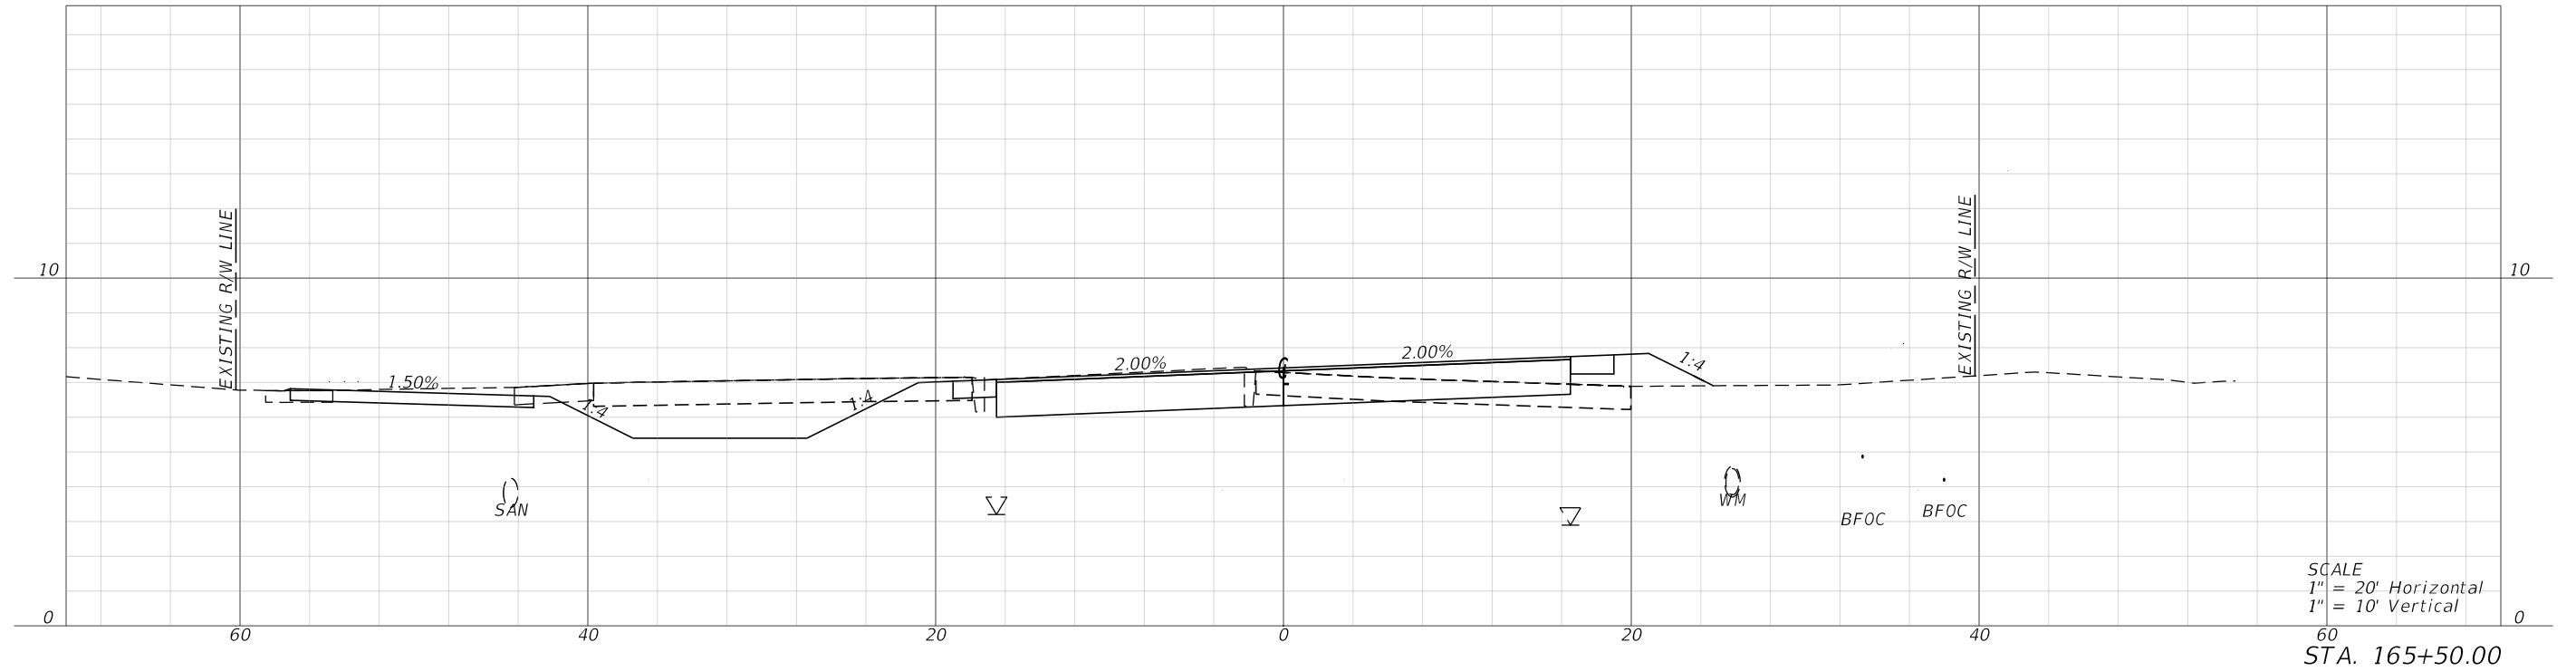

REVISIONS			
DATE	DESCRIPTION	DATE	DESCRIPTION

halff
MARK T. LLEWELLYN, JR., P.E.
LICENSE NUMBER: 80712
HALFF ASSOCIATES, INC.
TALLAHASSEE, FLORIDA 32309


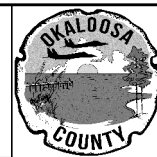


OKALOOSA COUNTY
PROJECT
SANTA ROSA BOULEVARD

CROSS SECTIONS
SHEET NO.
161


FAC NOTE

7/19/2024 7:14:45 PM ah3923
\\halff.adn\2A\A\042000s\42280\003\0123456789\Roadway\RD\SRD03.dgn

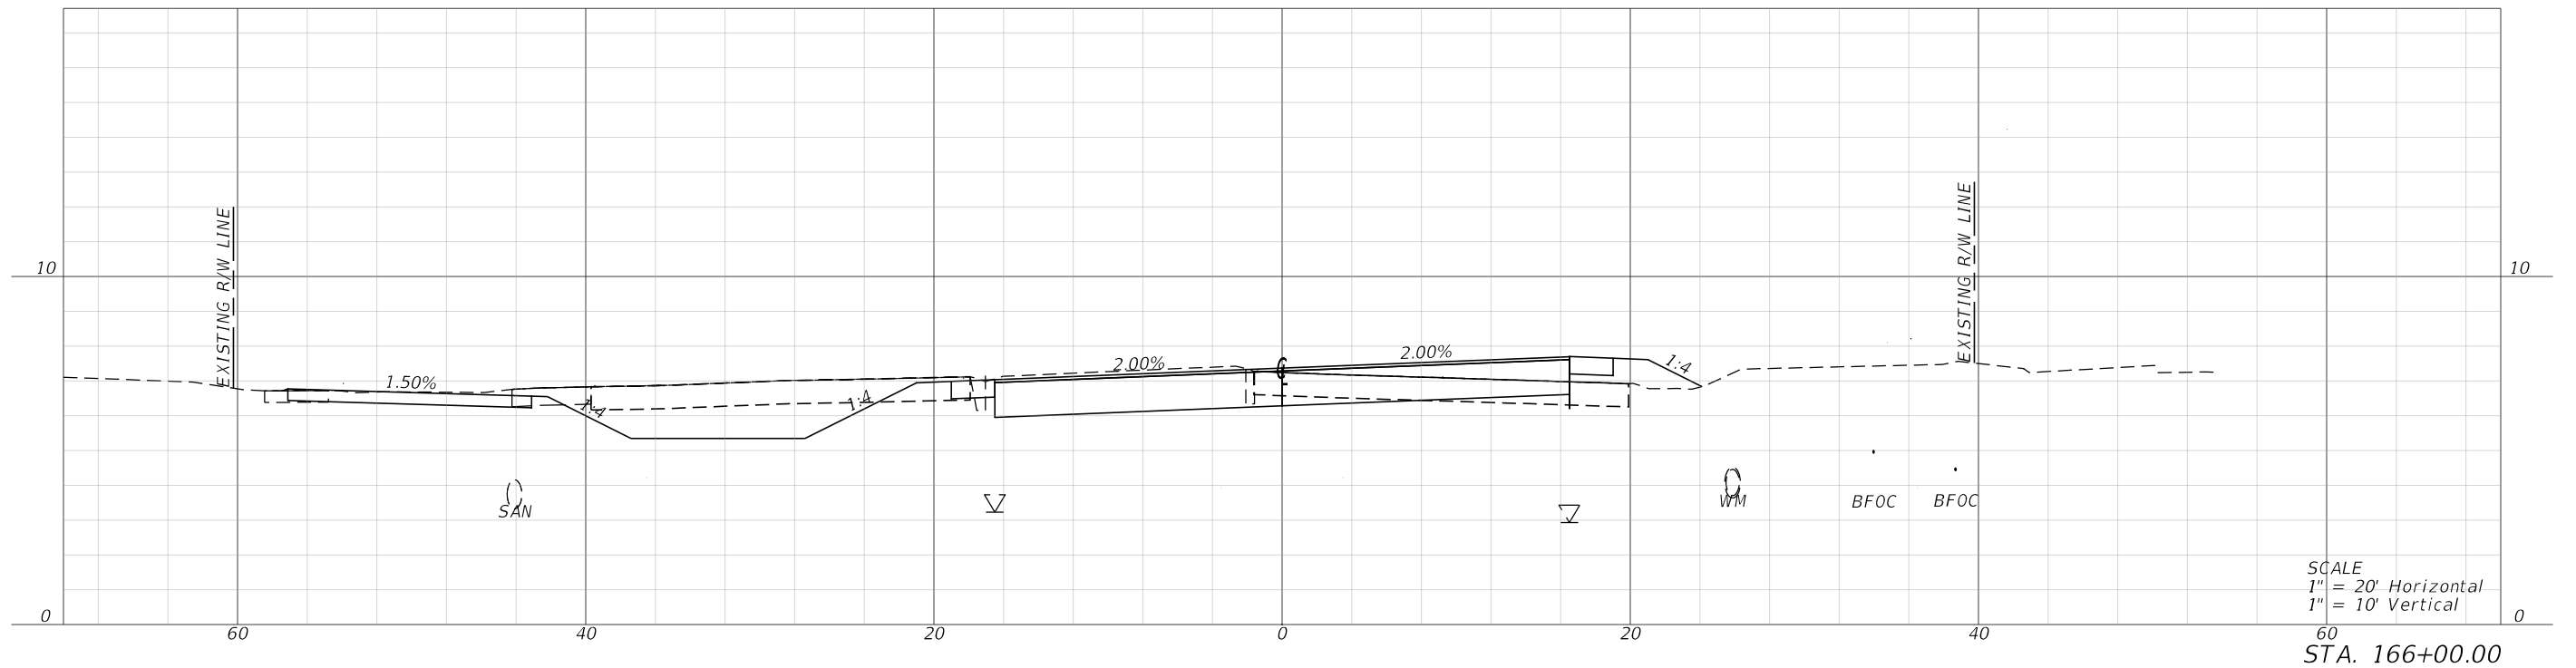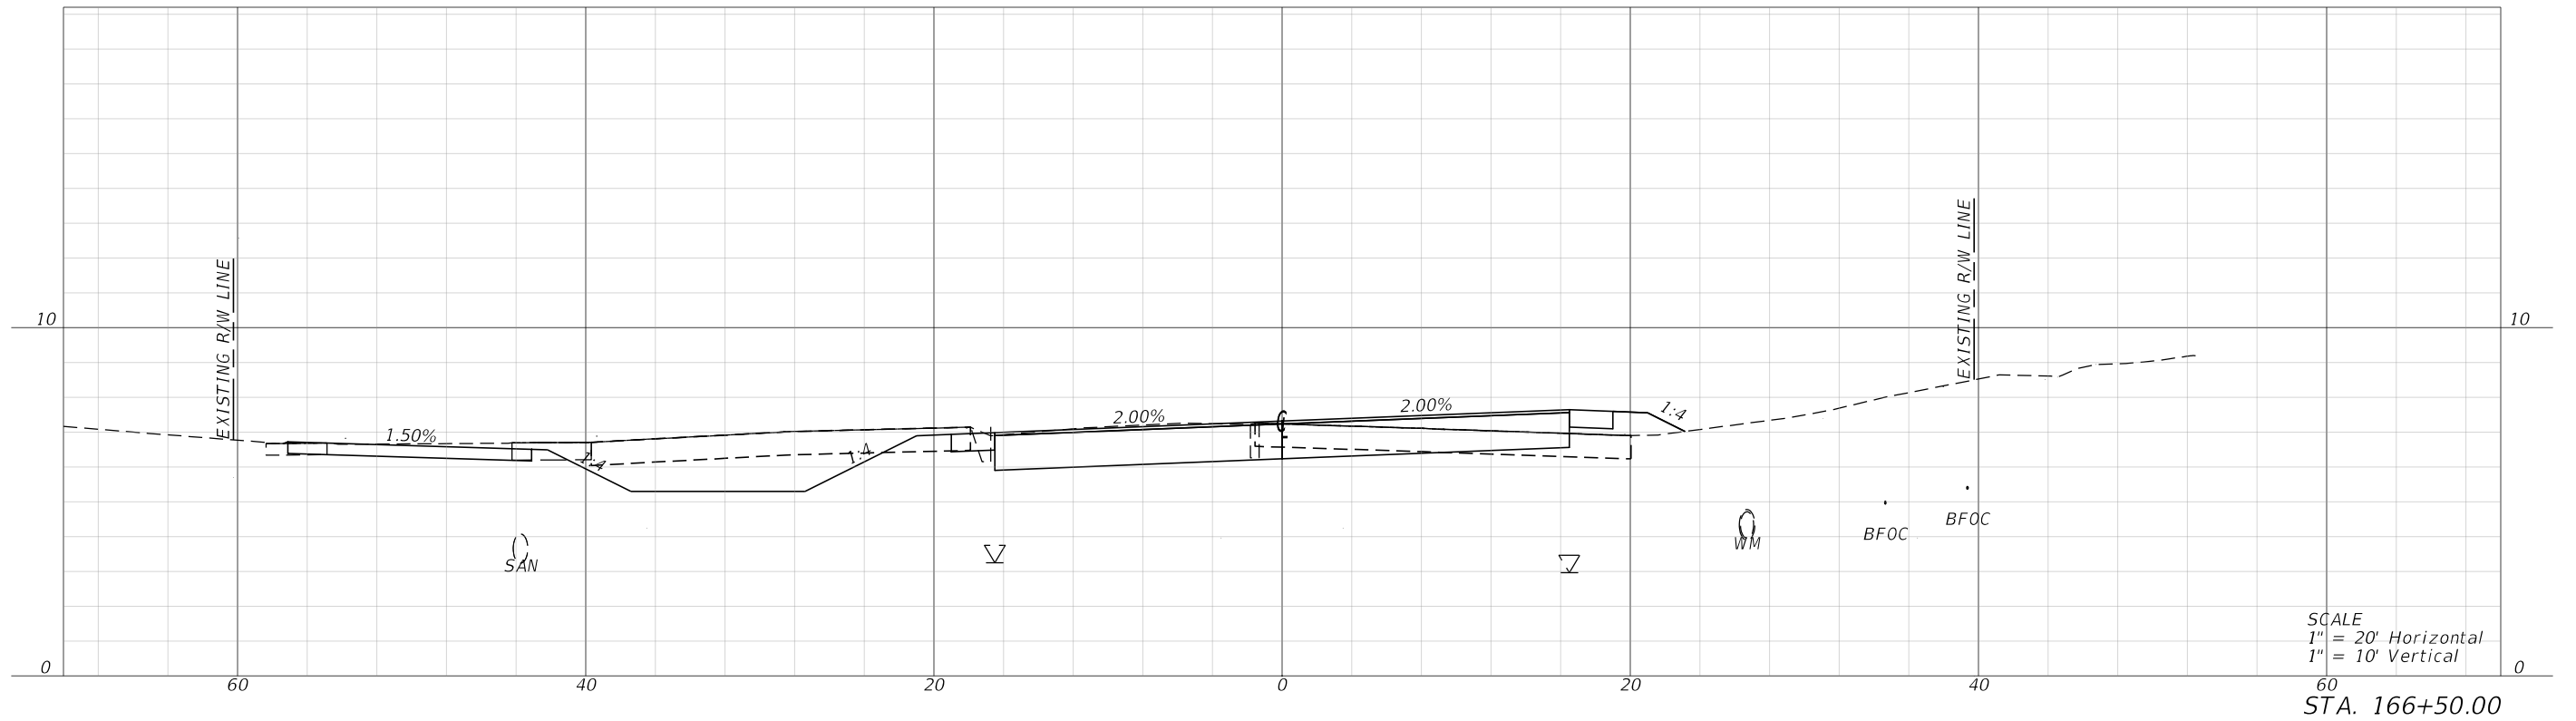

REVISIONS			
DATE	DESCRIPTION	DATE	DESCRIPTION

halff
MARK T. LLEWELLYN, JR., P.E.
LICENSE NUMBER: 80712
HALFF ASSOCIATES, INC.
TALLAHASSEE, FLORIDA 32309


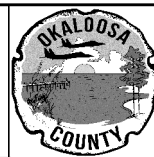


OKALOOSA COUNTY
PROJECT
SANTA ROSA BOULEVARD

CROSS SECTIONS
SHEET NO.
162


FAC NOTE

7/19/2024 7:14:48 PM ah3923
\\half\ad\p2a\av042000s\42280\003\0123456789\RD\SRD03.dgn

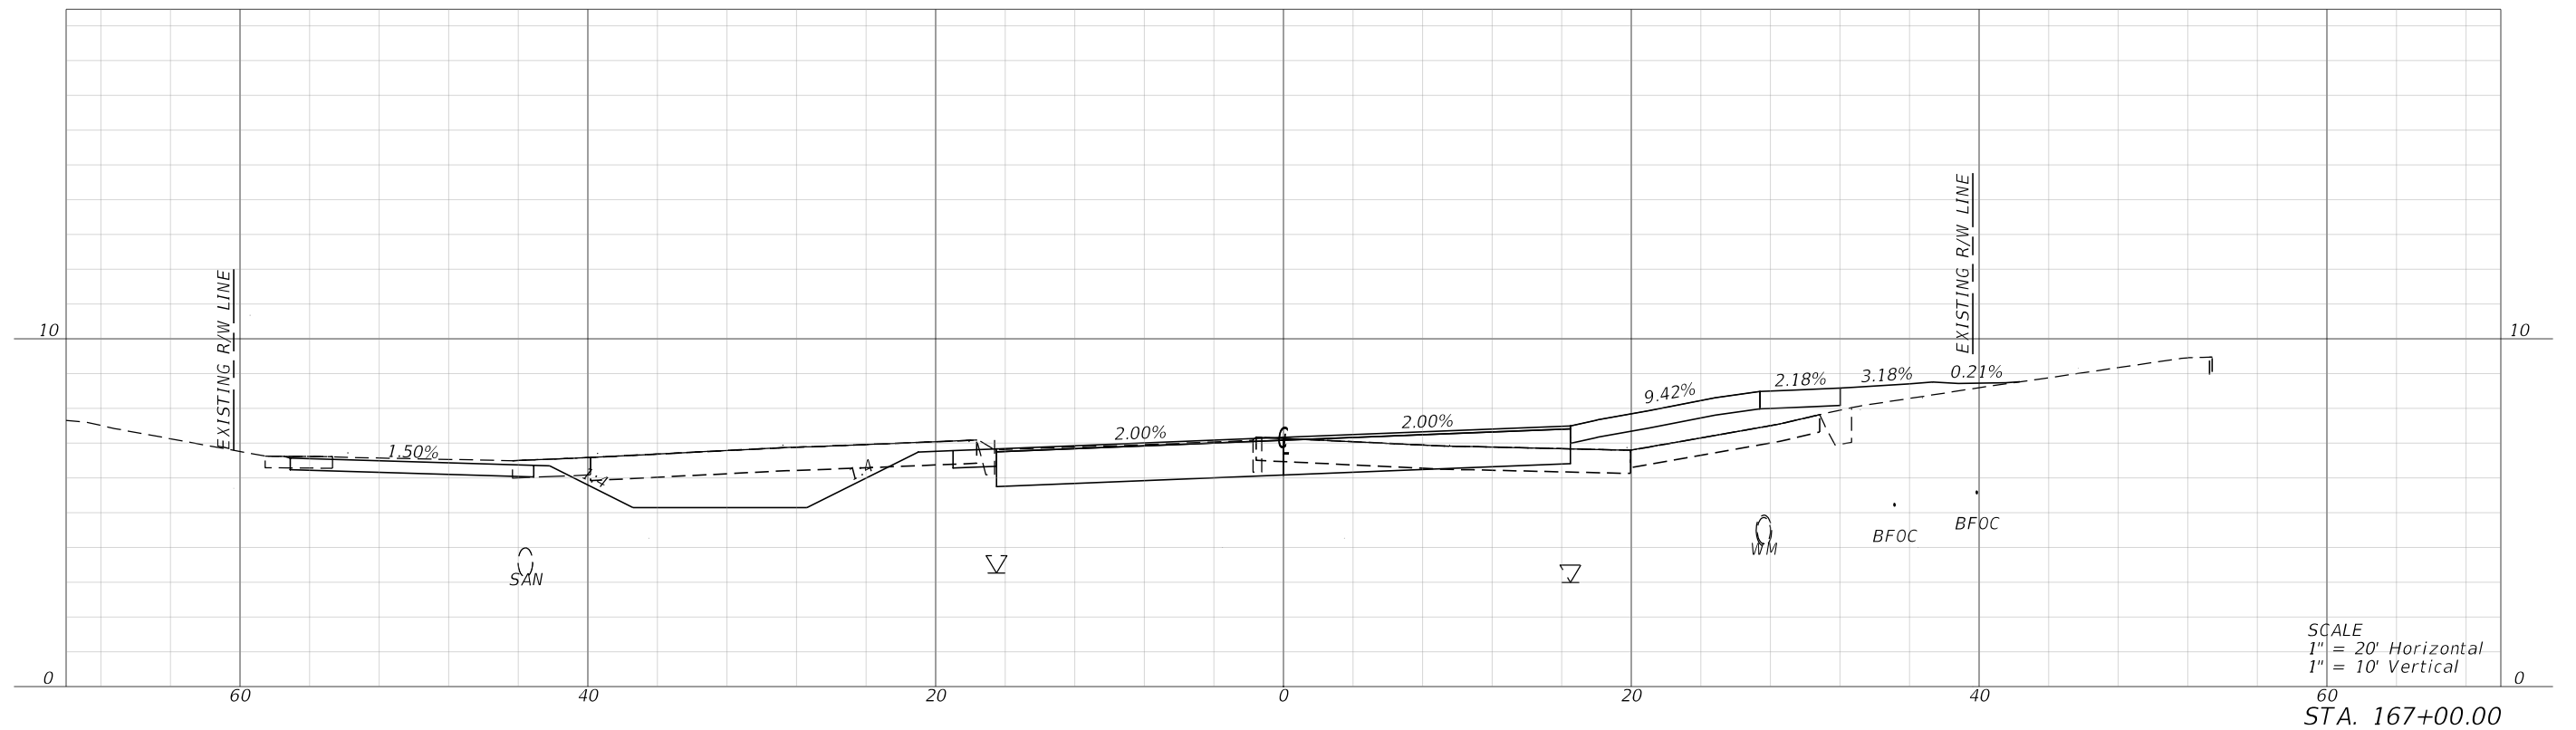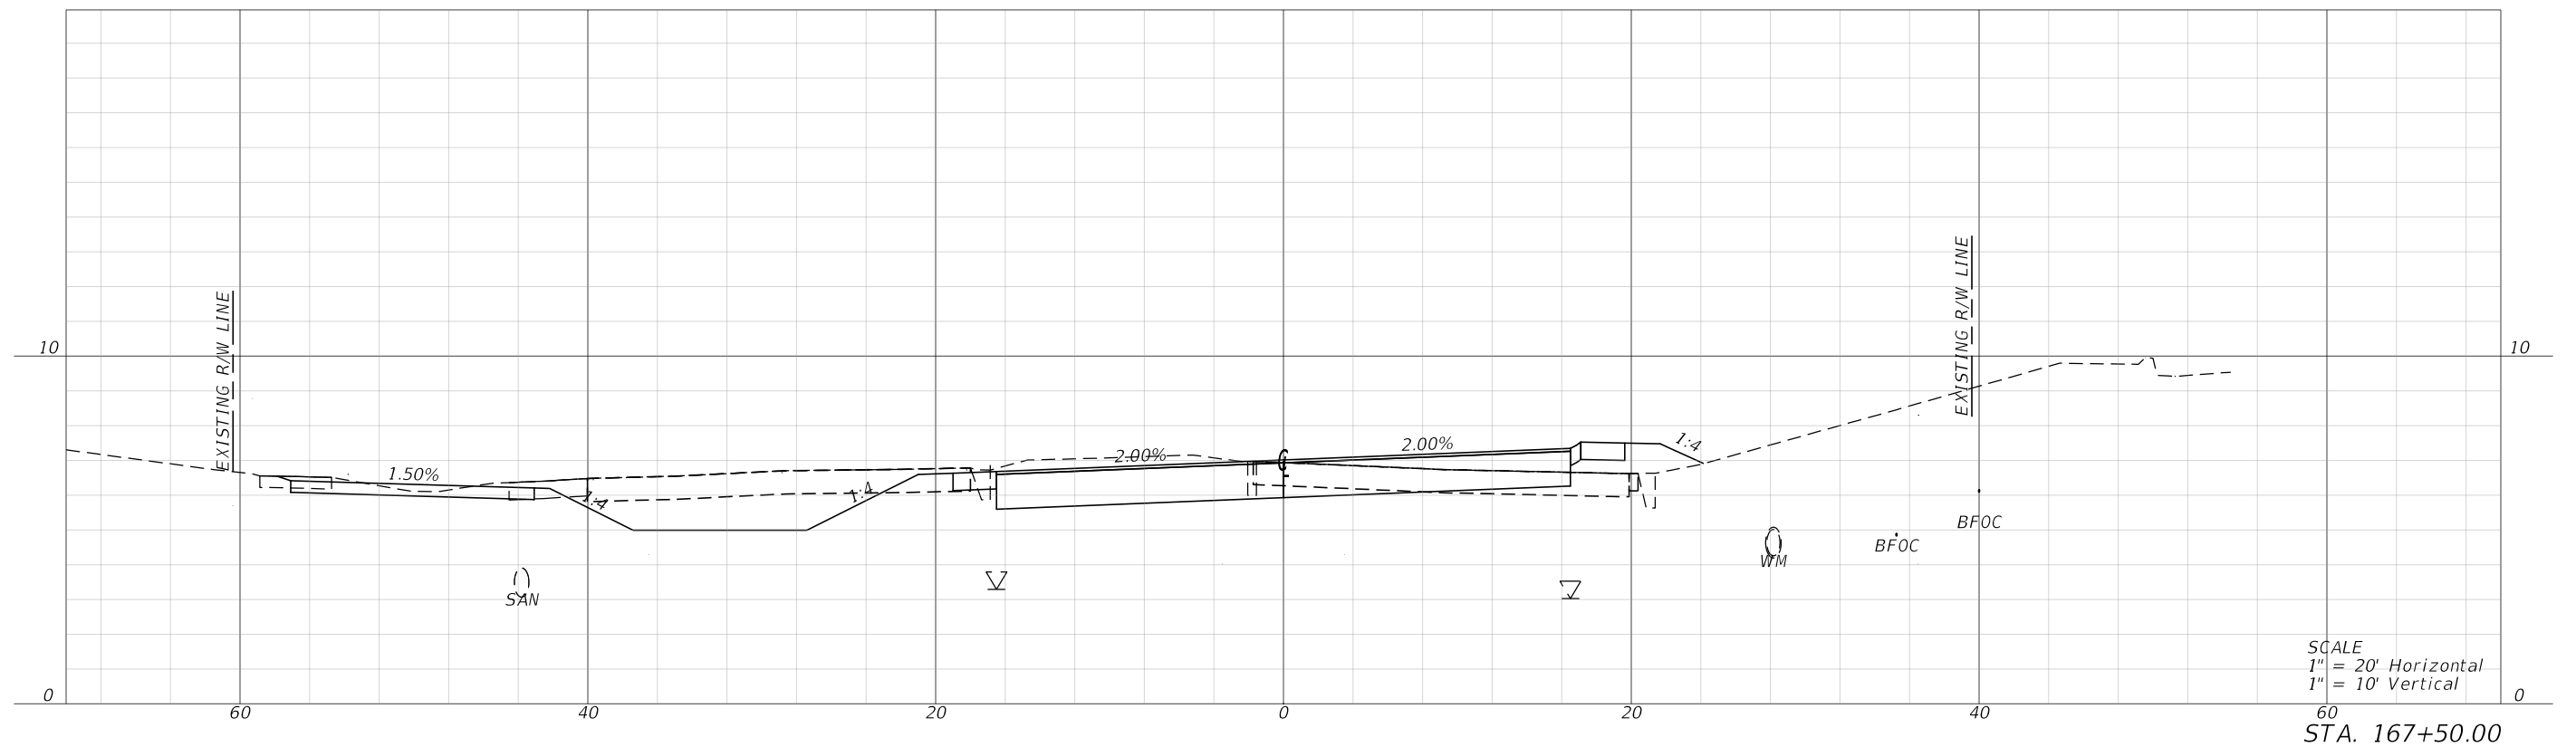

REVISIONS			
DATE	DESCRIPTION	DATE	DESCRIPTION

half
MARK T. LLEWELLYN, JR., P.E.
LICENSE NUMBER: 80712
HALFF ASSOCIATES, INC.
TALLAHASSEE, FLORIDA 32309

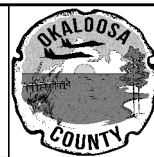



OKALOOSA COUNTY
PROJECT
SANTA ROSA BOULEVARD

CROSS SECTIONS

SHEET
NO.
163


FAC NOTE

7/19/2024 7:14:51 PM ah3923
A:\420005\42280\003\0123456789\Roadway\RD\SRD03.dgn

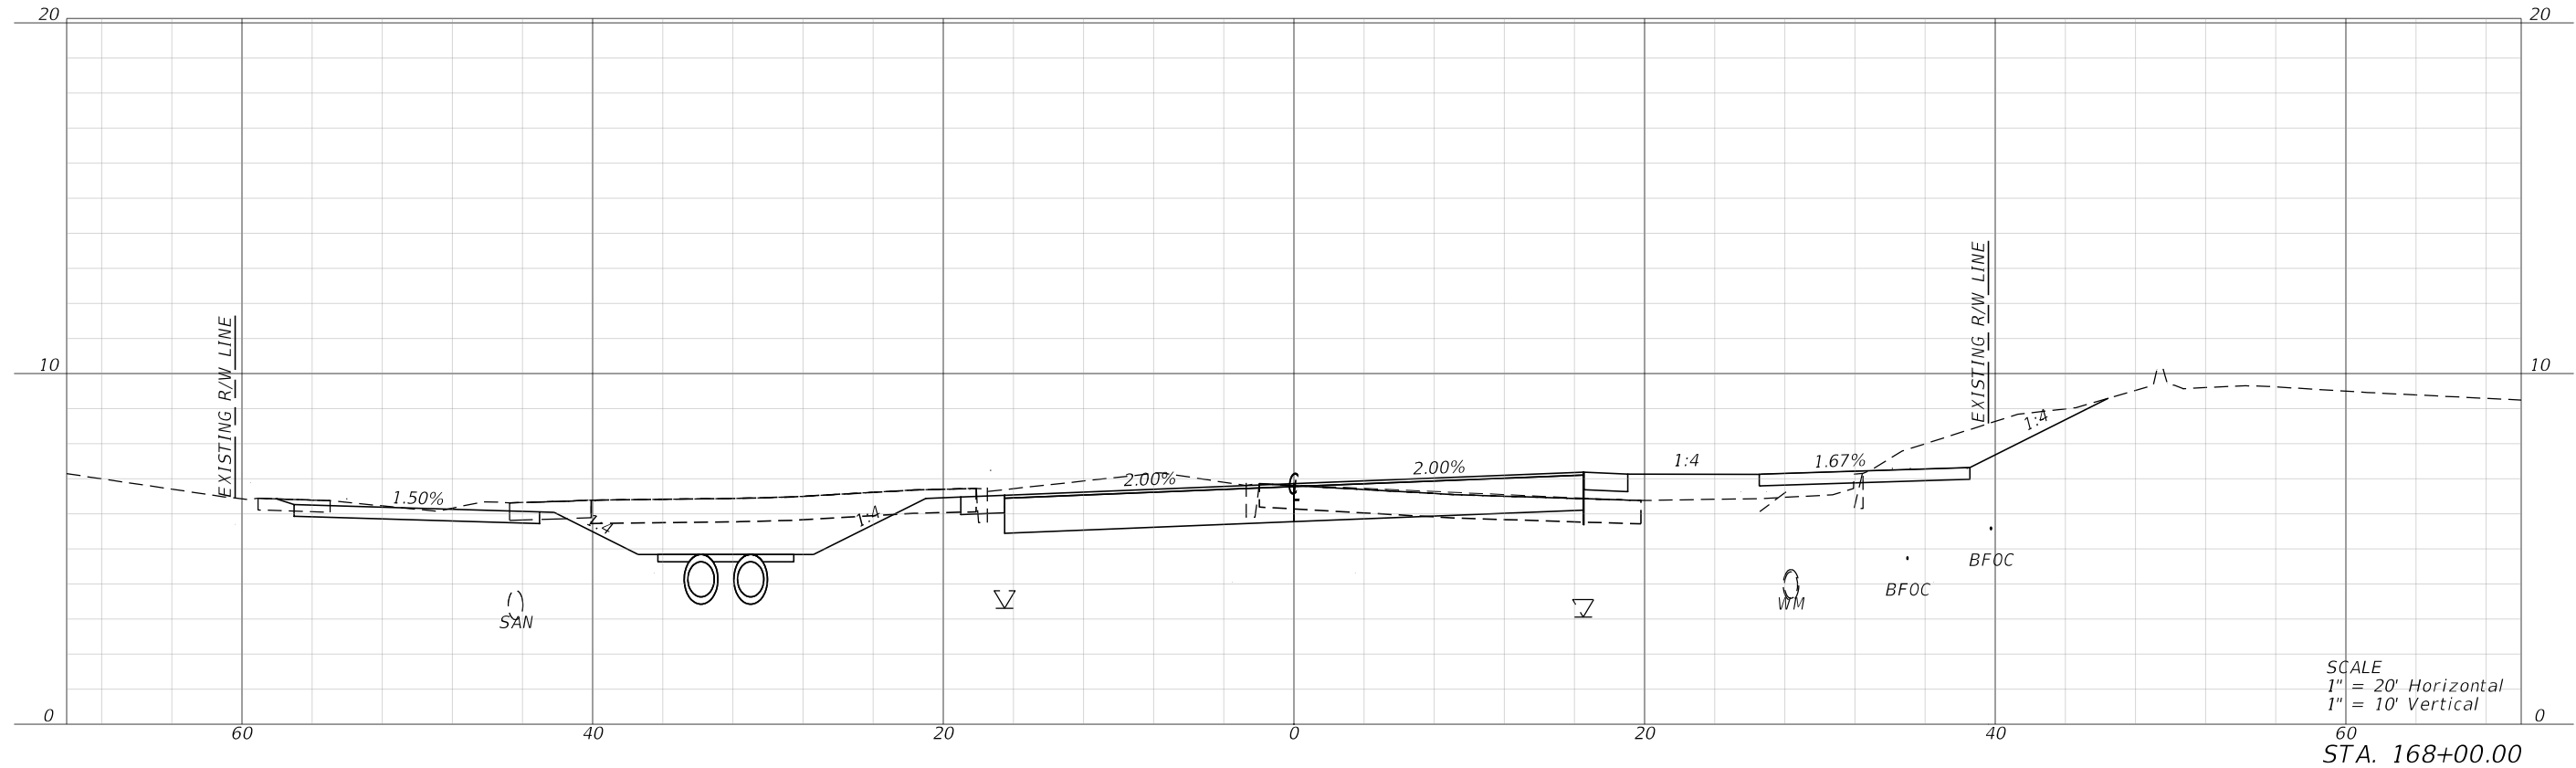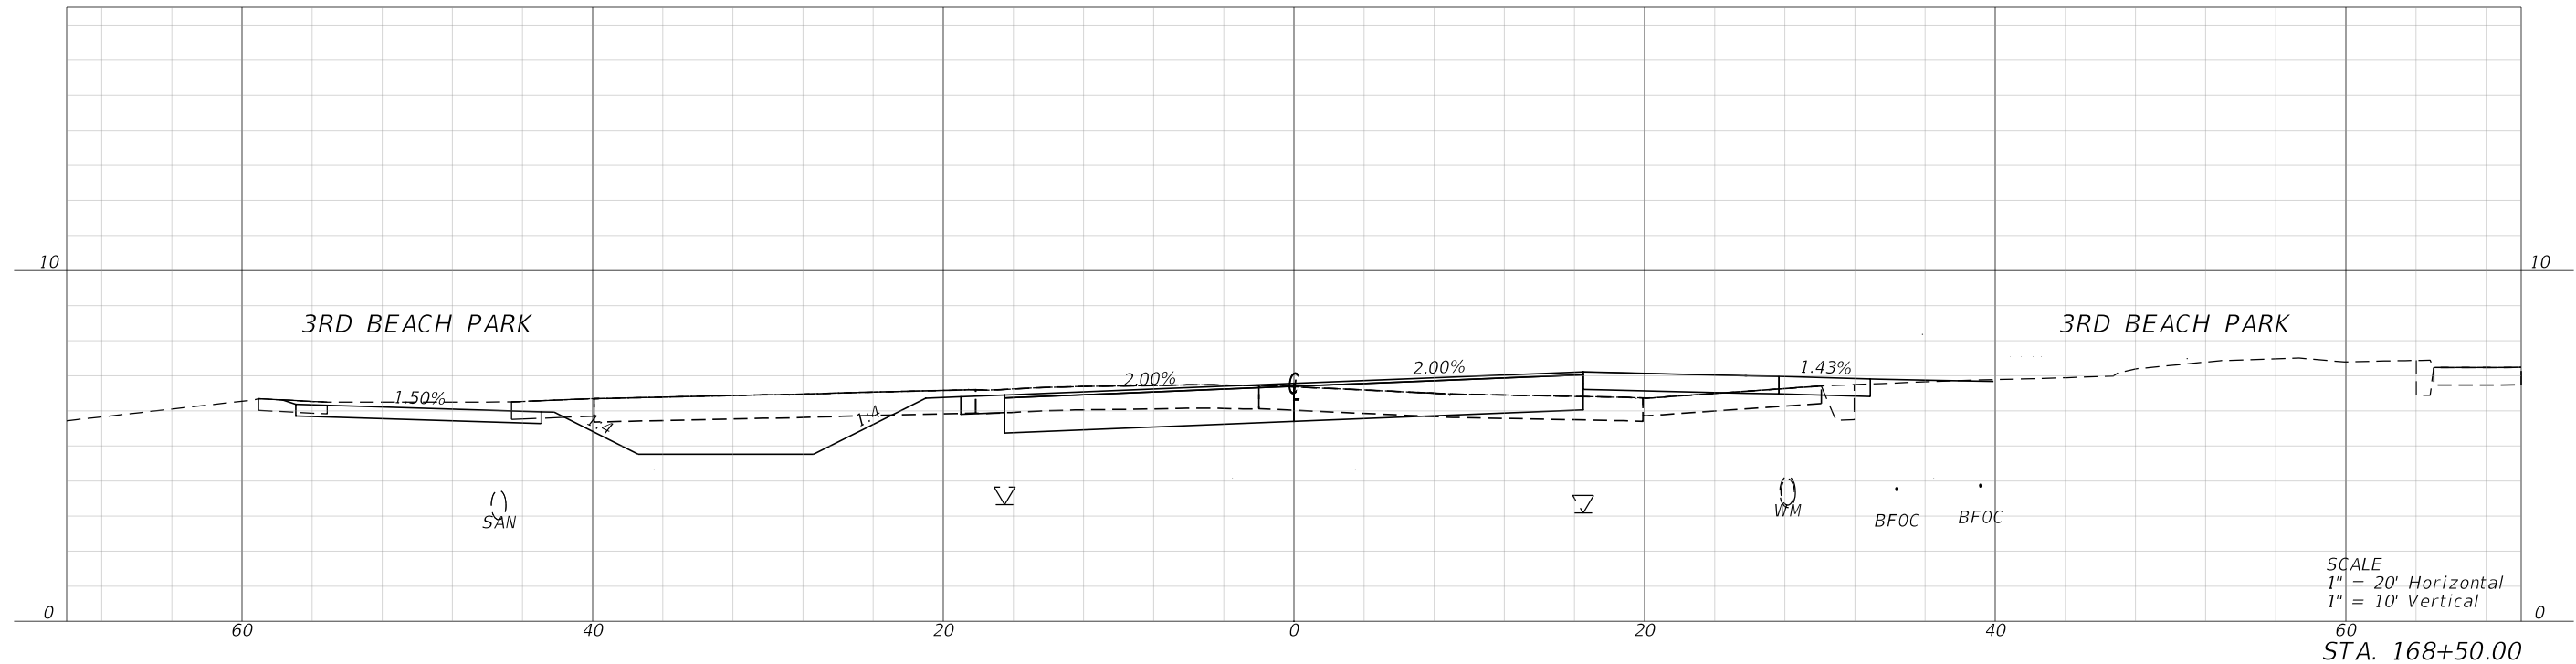

REVISIONS			
DATE	DESCRIPTION	DATE	DESCRIPTION

halff
MARK T. LLEWELLYN, JR., P.E.
LICENSE NUMBER: 80712
HALFF ASSOCIATES, INC.
TALLAHASSEE, FLORIDA 32309

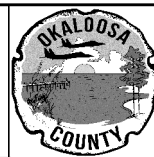



OKALOOSA COUNTY
PROJECT
SANTA ROSA BOULEVARD

CROSS SECTIONS
164

SHEET NO.
164

FAC NOTE


7/19/2024 7:14:54 PM ah3923
A:\420005\42280\003\0123456789\Roadway\RD\SRD03.dgn

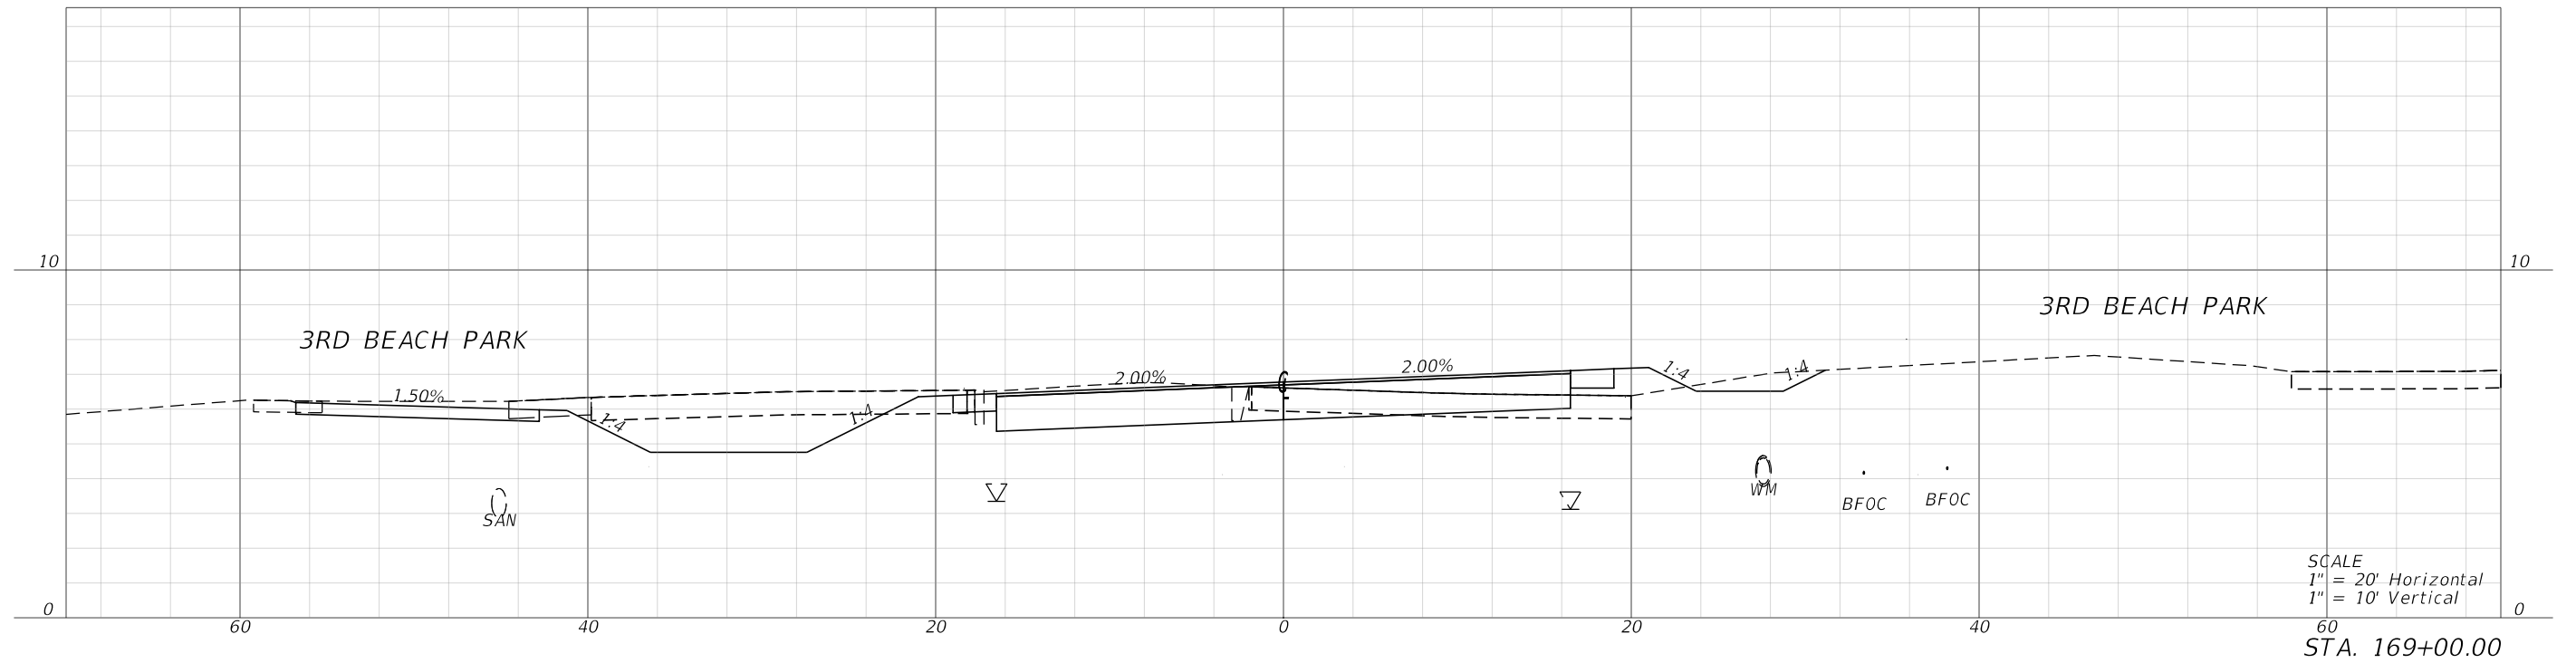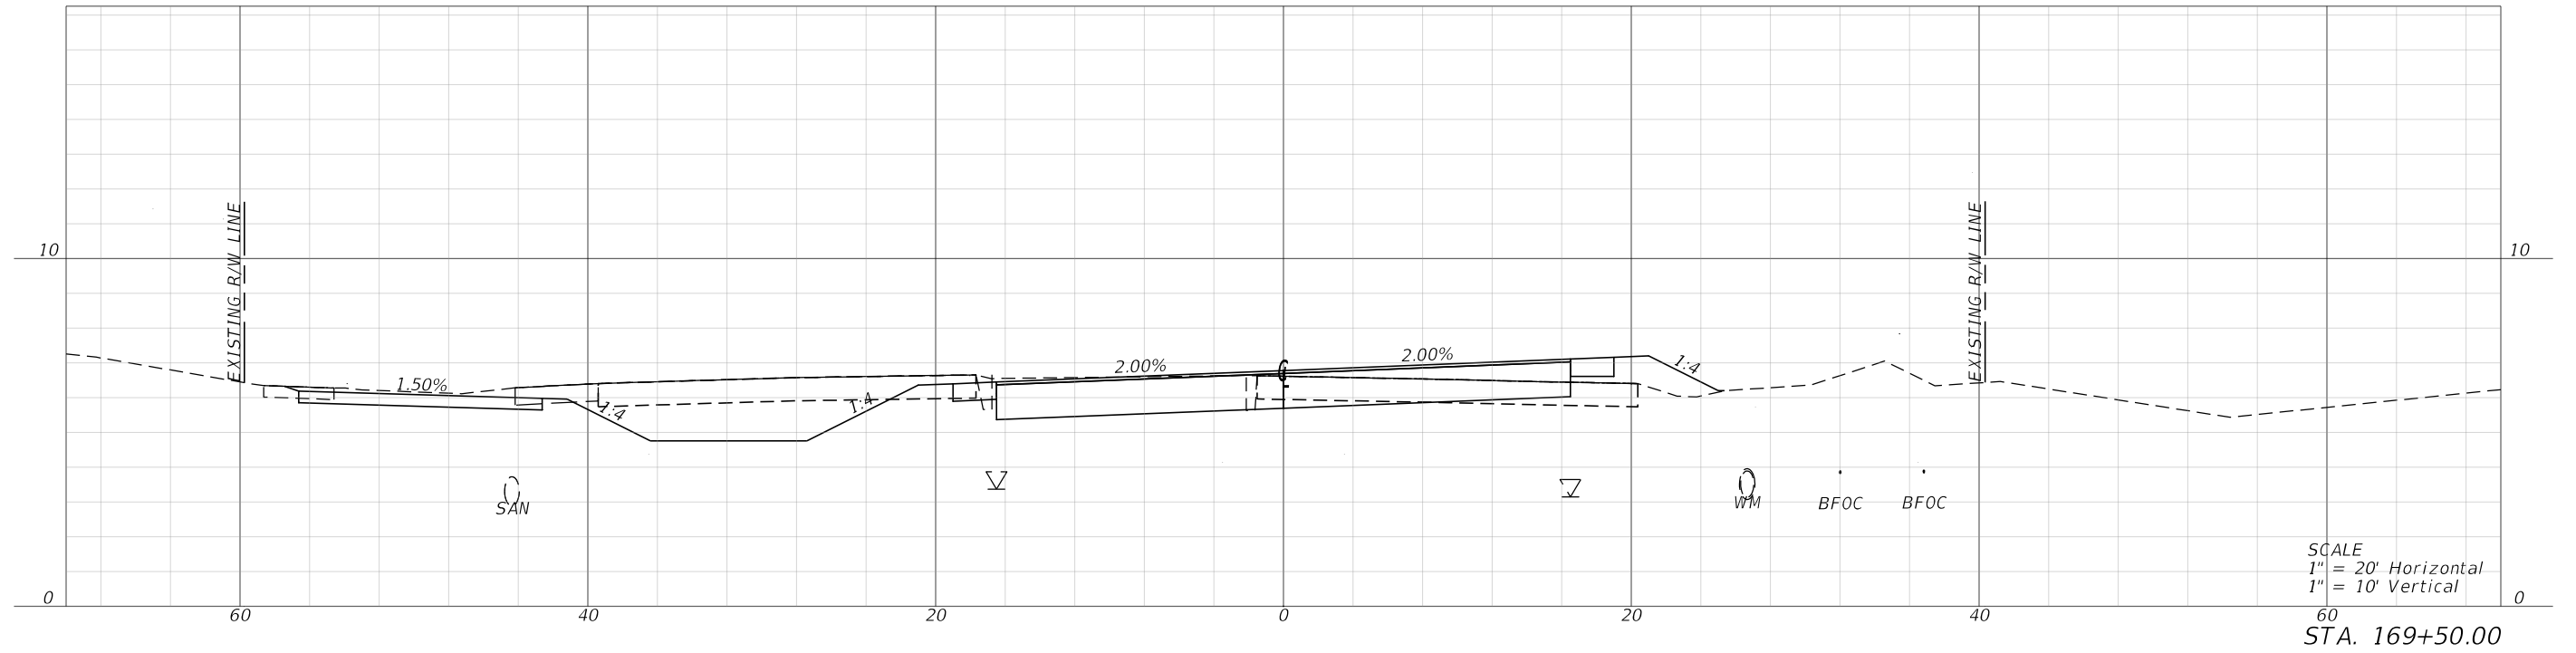

REVISIONS			
DATE	DESCRIPTION	DATE	DESCRIPTION



MARK T. LLEWELLYN, JR., P.E.
LICENSE NUMBER: 80712
HALFF ASSOCIATES, INC.
TALLAHASSEE, FLORIDA 32309

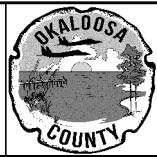



OKALOOSA COUNTY
PROJECT
SANTA ROSA BOULEVARD

CROSS SECTIONS	
165	

SHEET NO.
165



FAC NOTE

7/19/2024 7:14:57 PM ah3923
\\halff.adn\2A\A\0420005\42280\003\0123456789\RD\SRD03.dgn

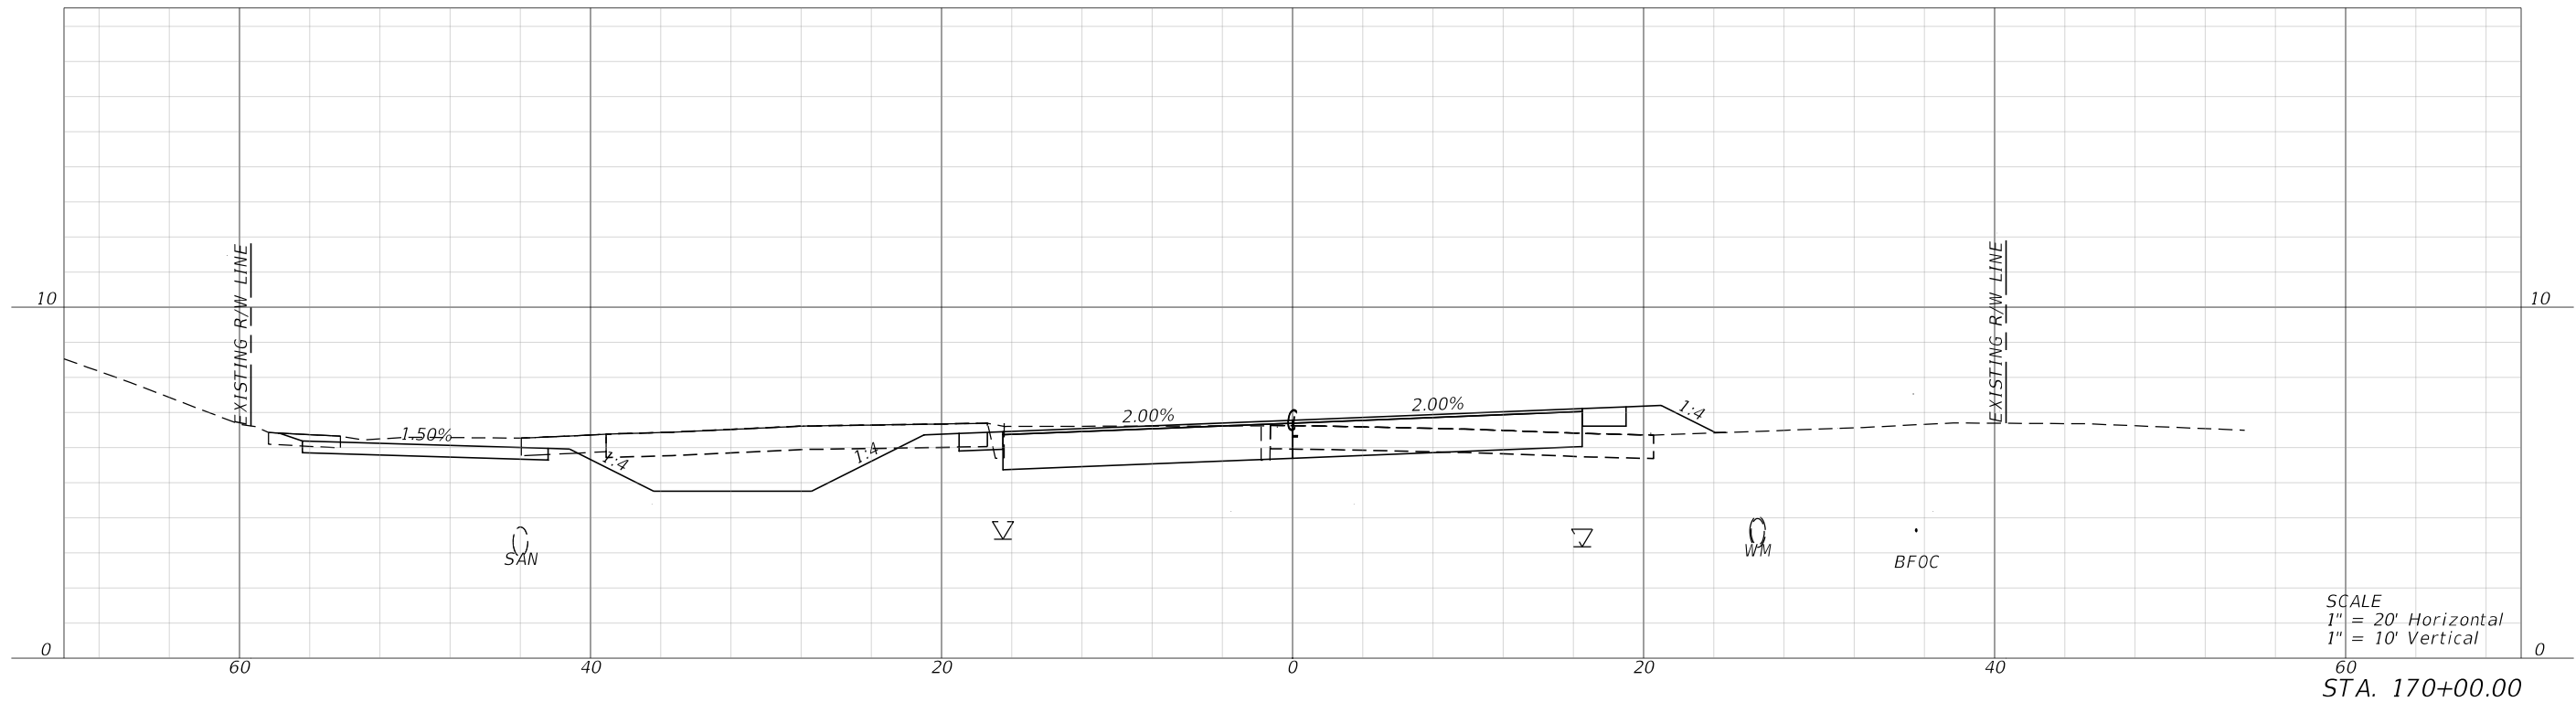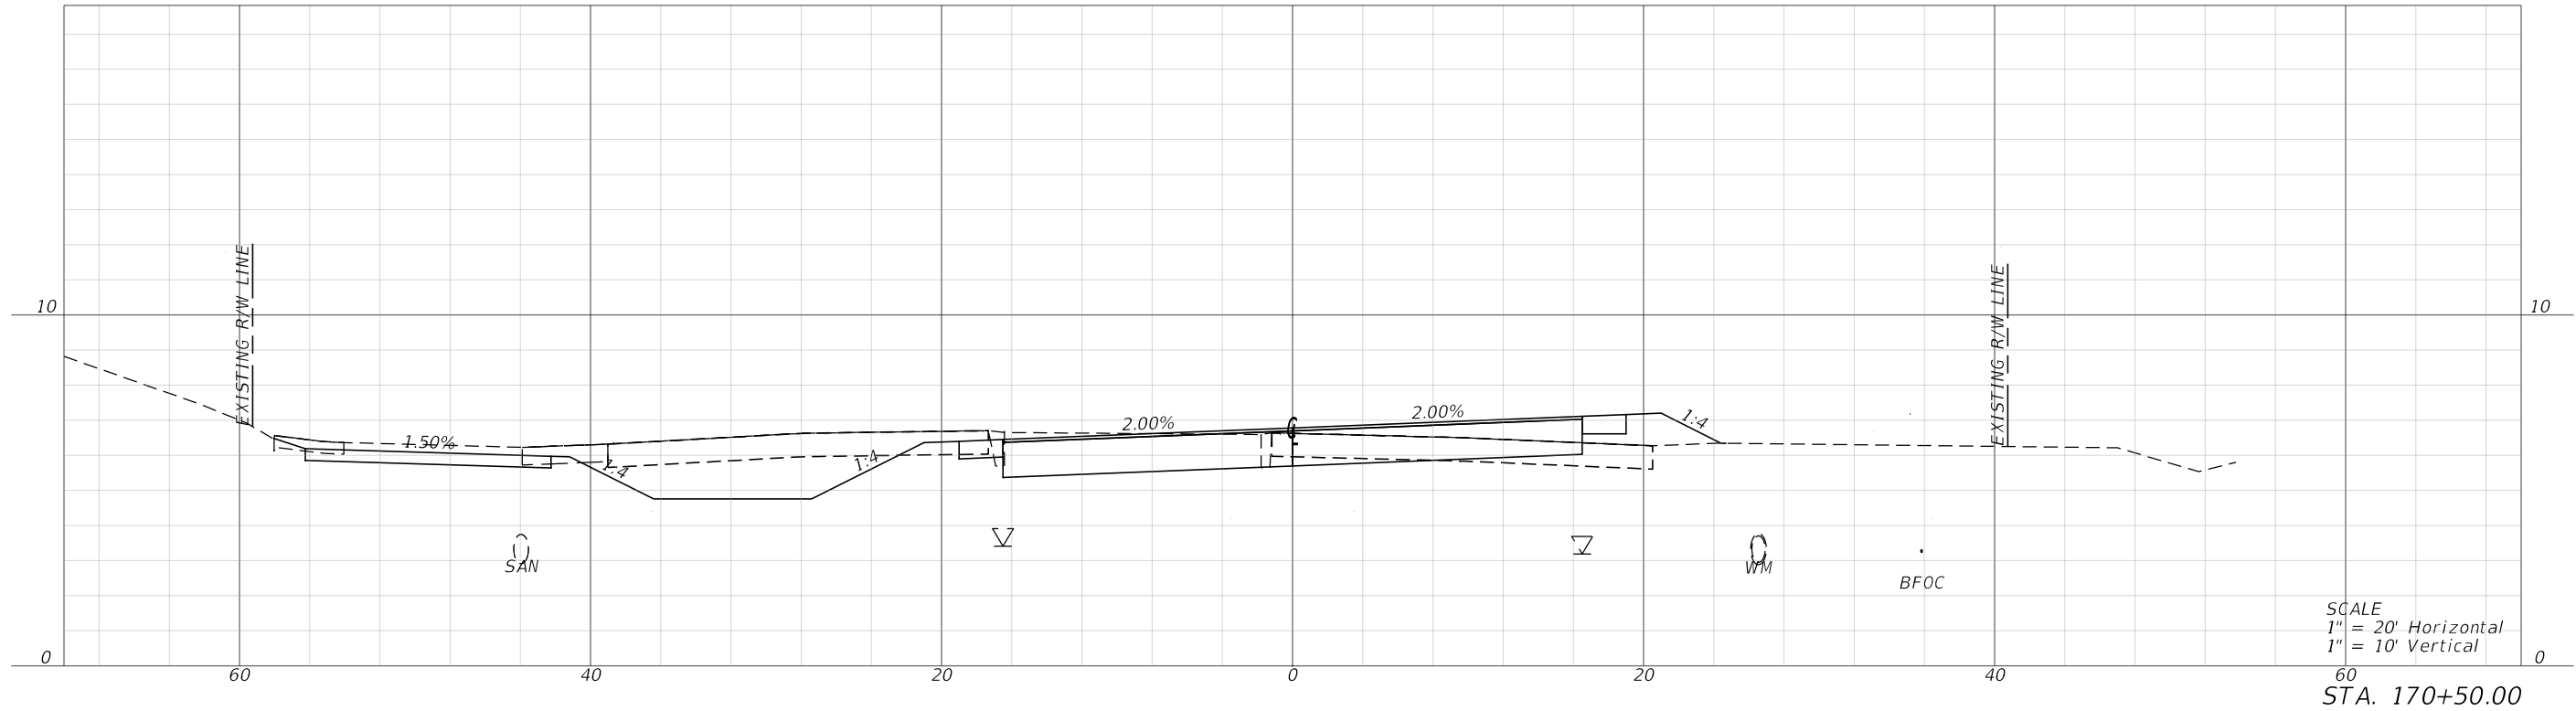

REVISIONS				 MARK T. LLEWELLYN, JR., P.E. LICENSE NUMBER: 80712 HALFF ASSOCIATES, INC. TALLAHASSEE, FLORIDA 32309		OKALOOSA COUNTY		CROSS SECTIONS	SHEET NO.		
DATE	DESCRIPTION		DATE			DESCRIPTION			PROJECT		166
									SANTA ROSA BOULEVARD		



7/19/2024 7:15:00 PM ah3923
\\halff.adn\2A\A\0\420005\42280\003\0123456789\RD\SRD03.dgn

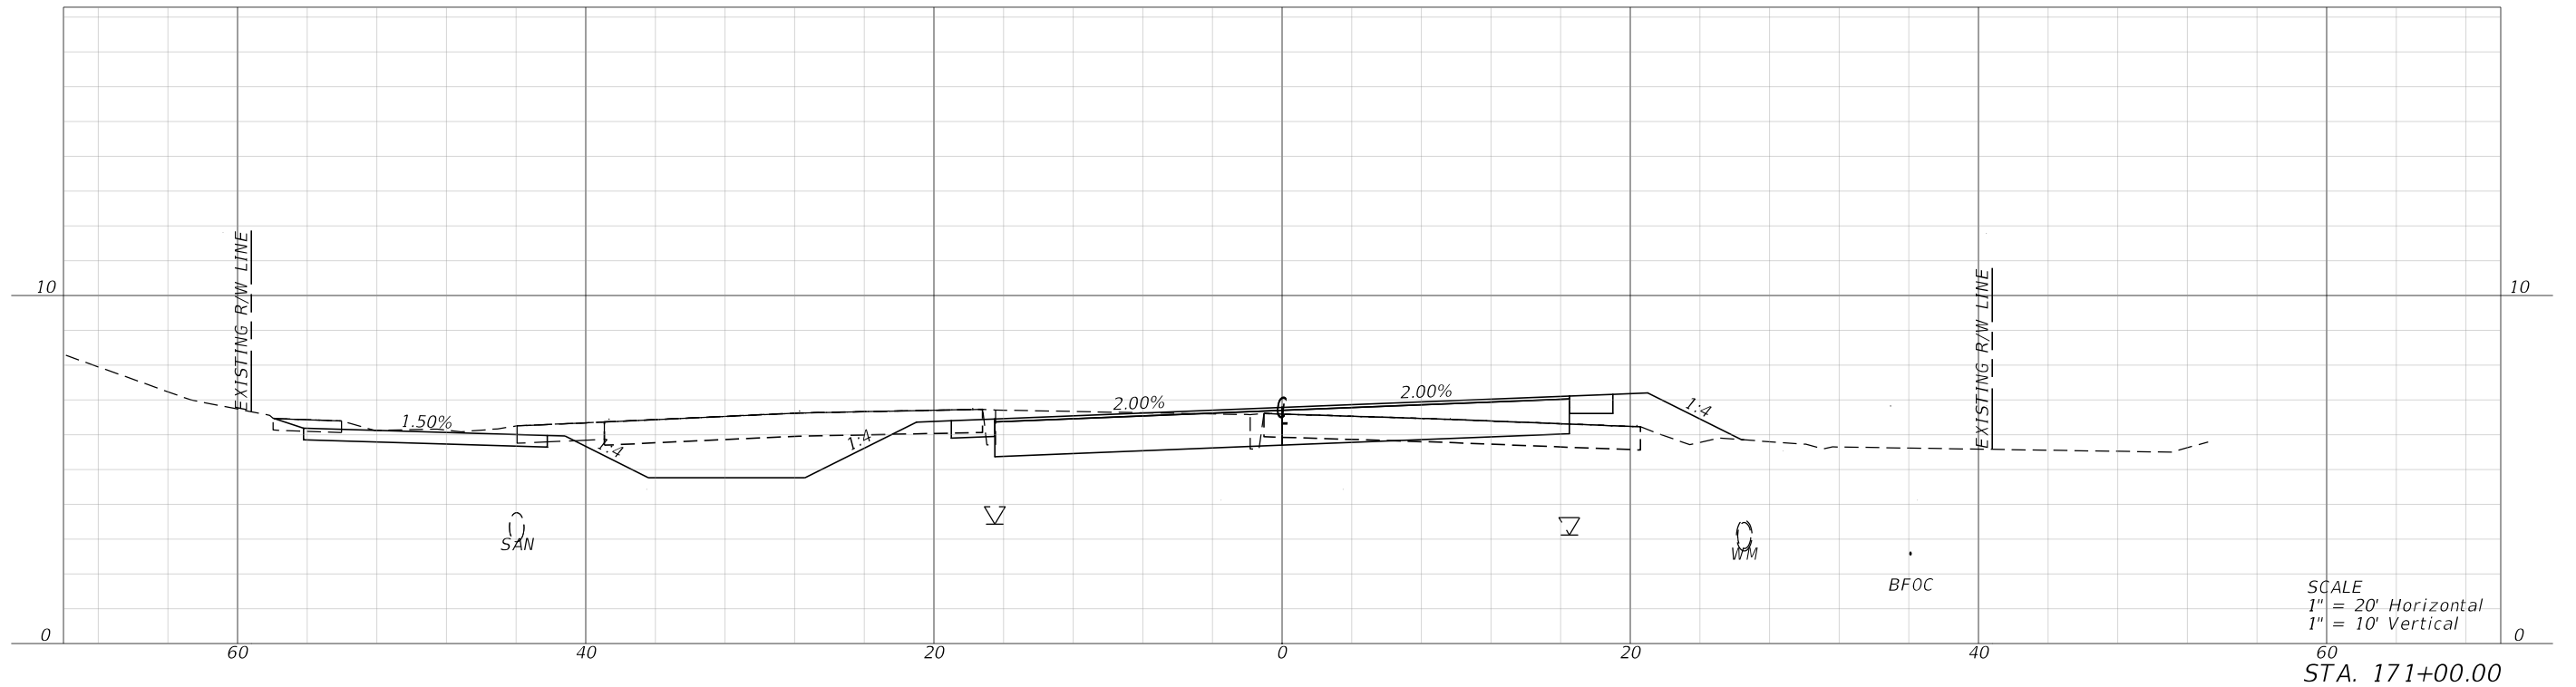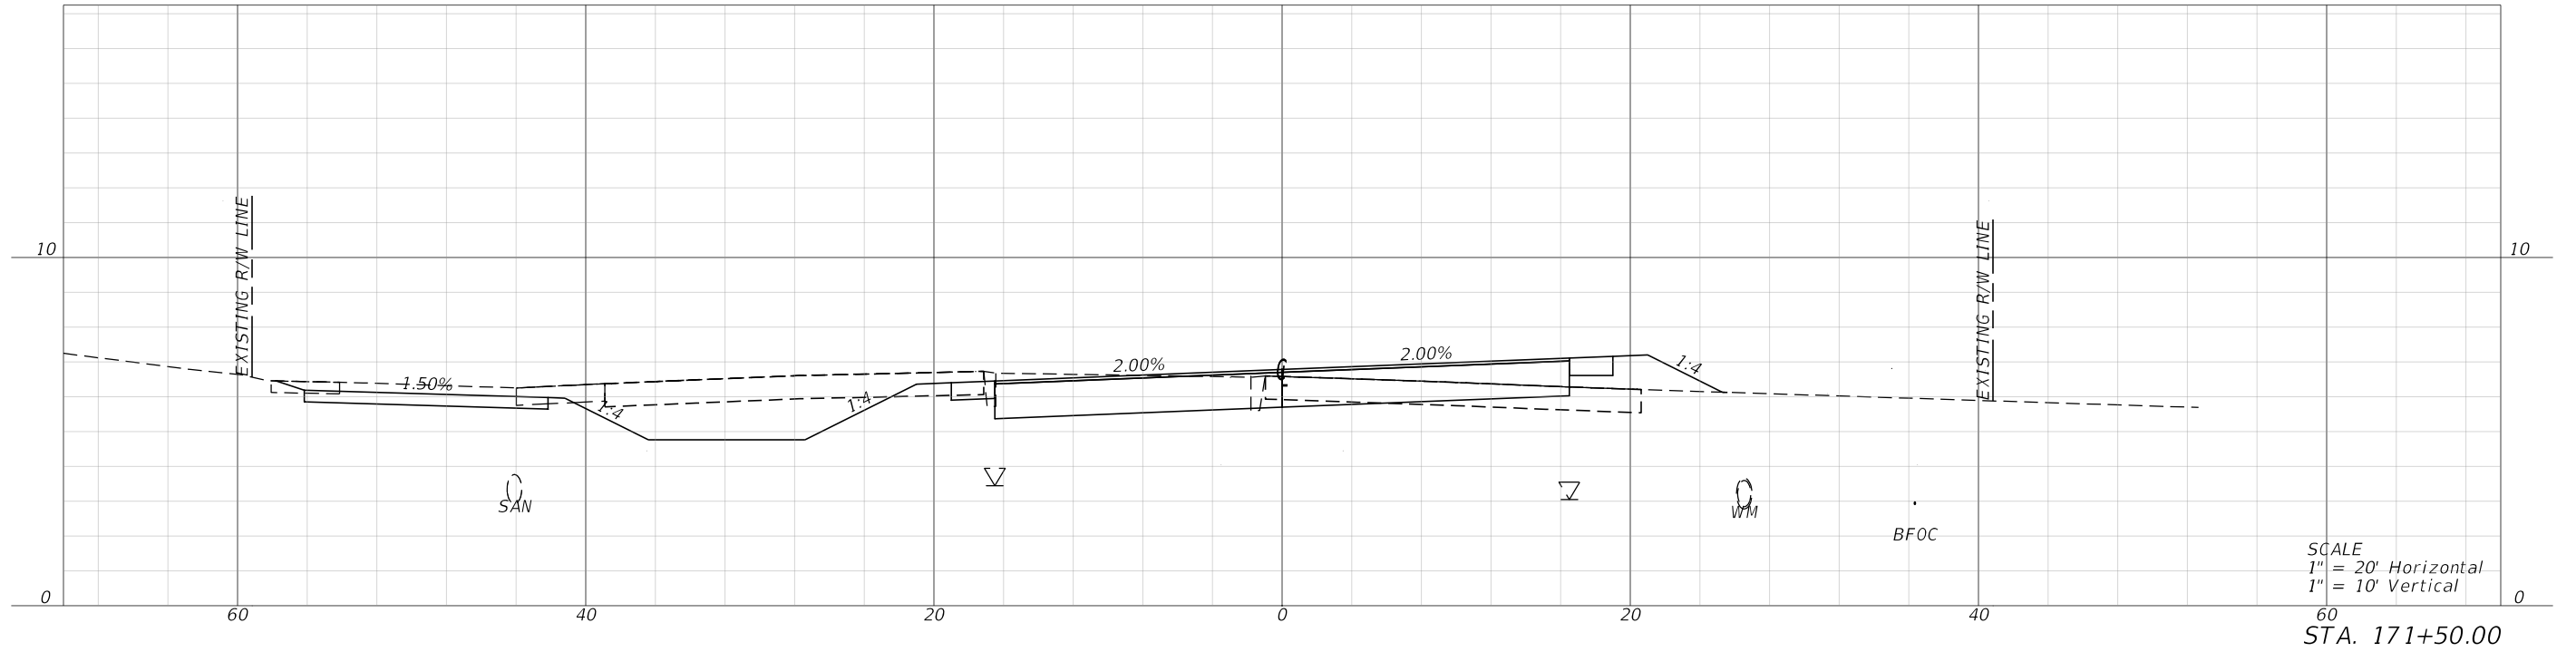

REVISIONS				 MARK T. LLEWELLYN, JR., P.E. LICENSE NUMBER: 80712 HALFF ASSOCIATES, INC. TALLAHASSEE, FLORIDA 32309		OKALOOSA COUNTY		CROSS SECTIONS	SHEET NO.
DATE	DESCRIPTION	DATE	DESCRIPTION			PROJECT			167
						SANTA ROSA BOULEVARD			


FAC NOTE

7/19/2024 7:15:03 PM ah3923
\\halff.adn\2A\A\0\420005\42280\003\0123456789\RD\SRD03.dgn

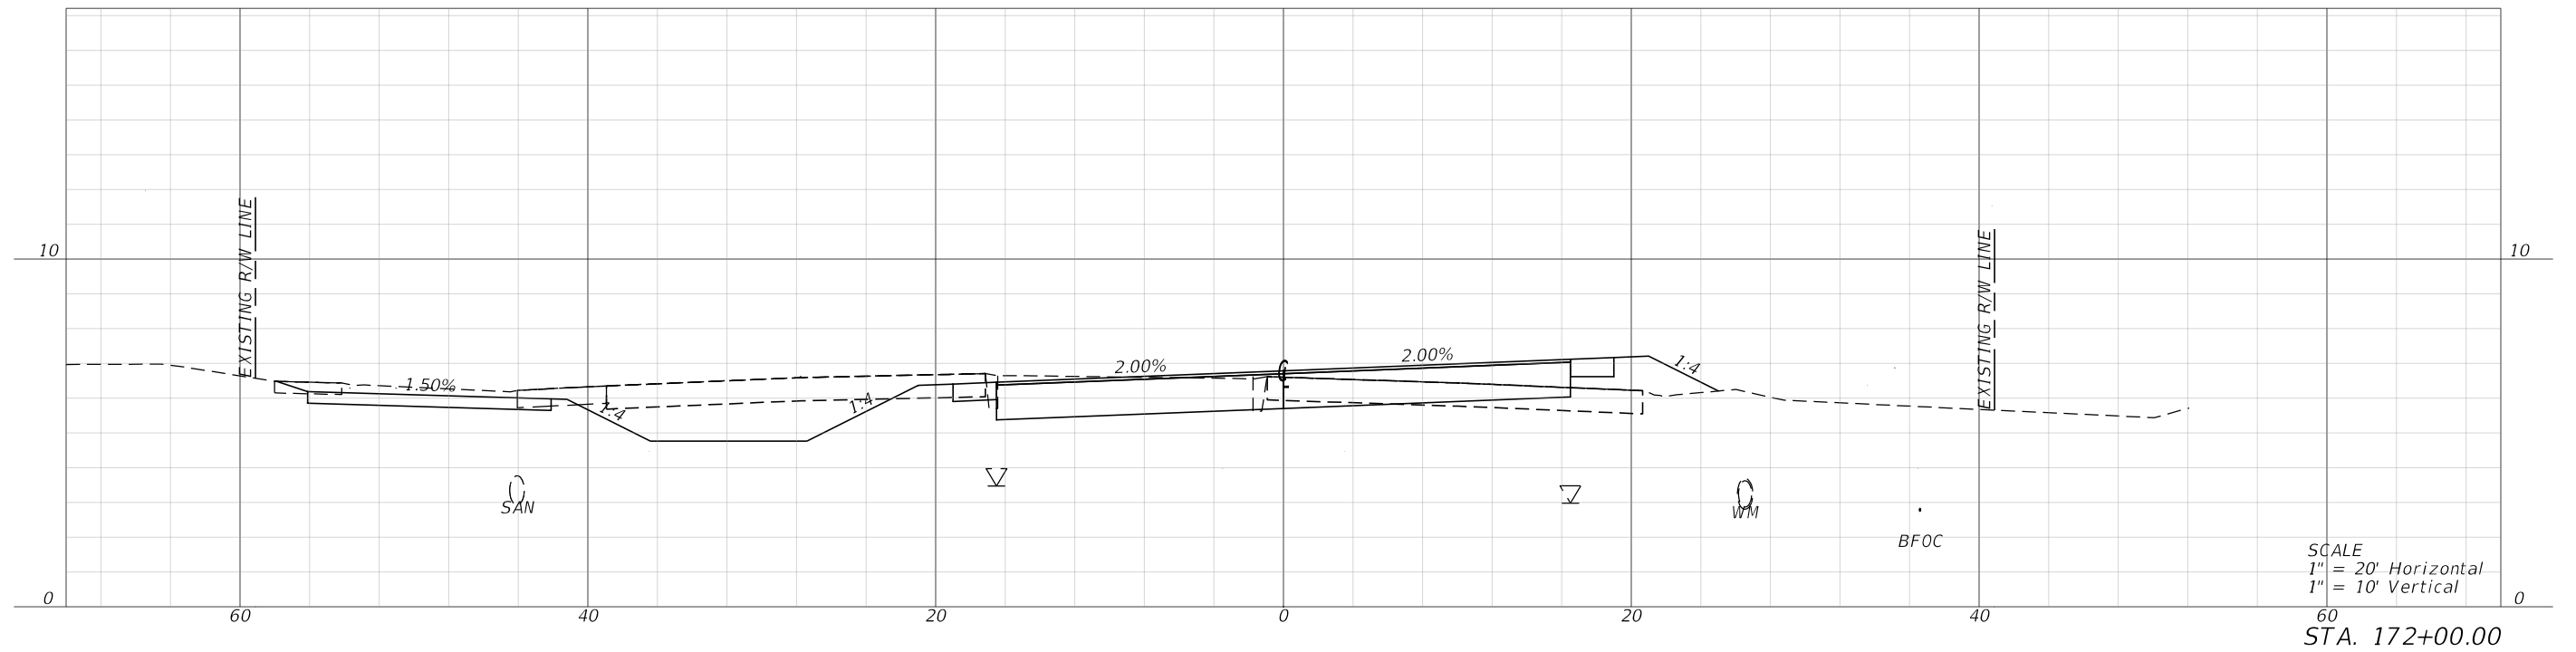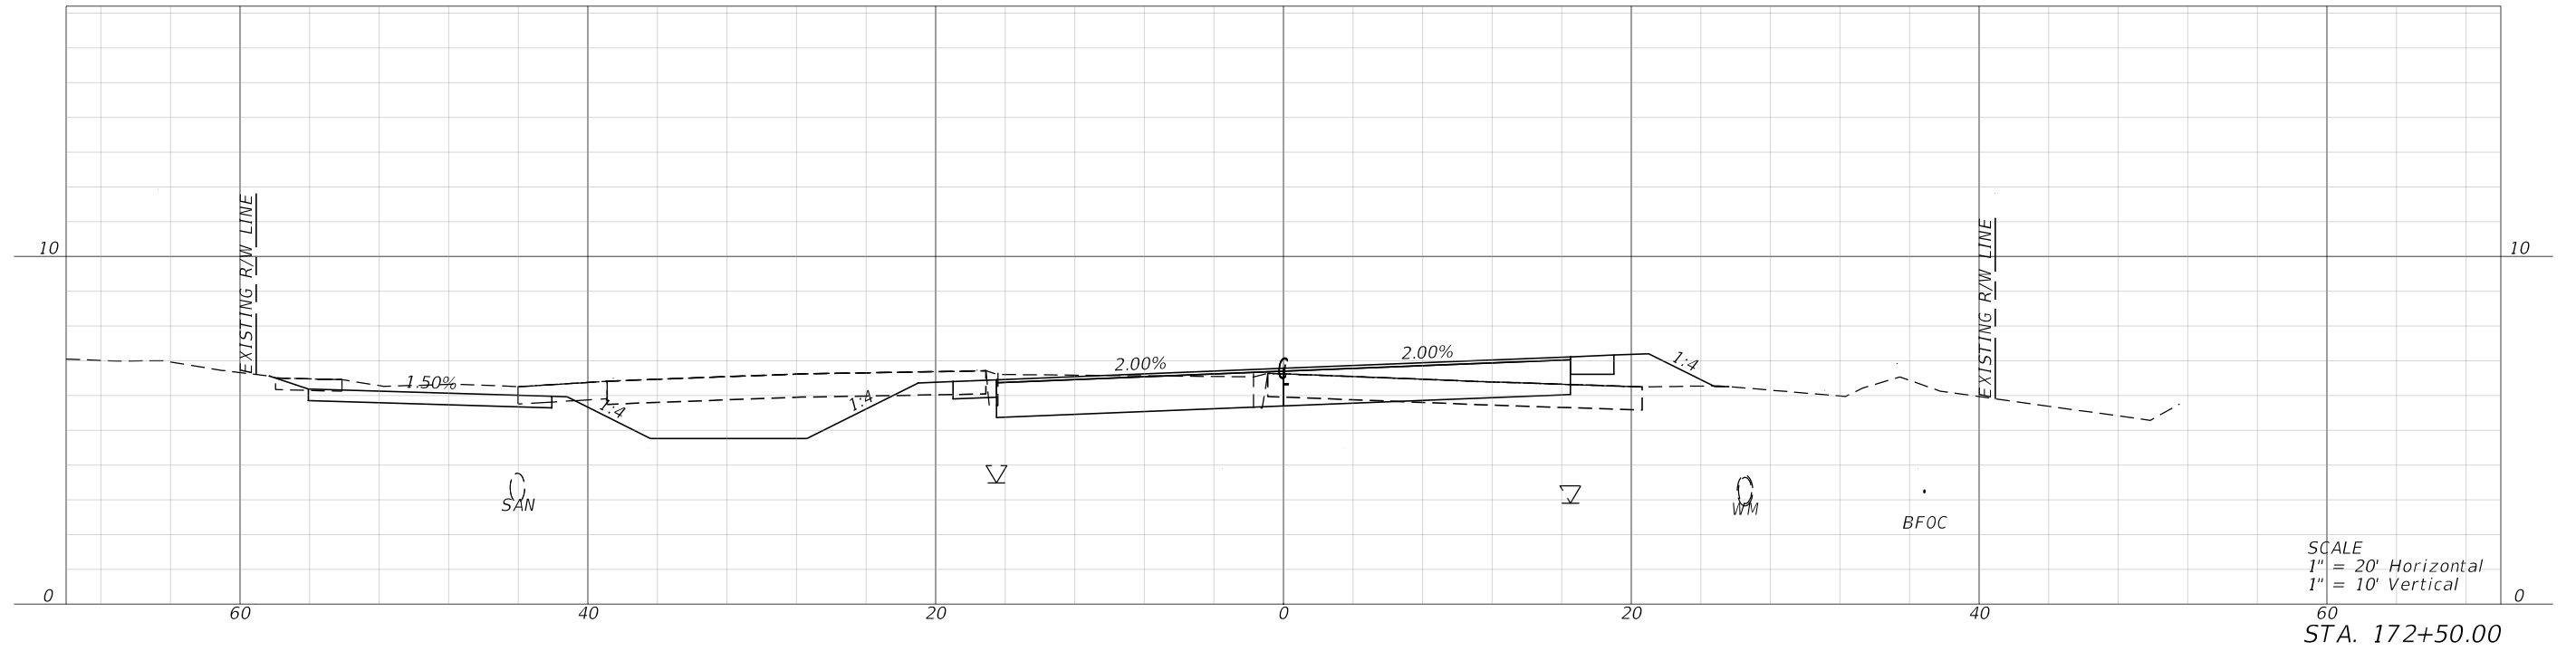

REVISIONS			
DATE	DESCRIPTION	DATE	DESCRIPTION

halff
MARK T. LLEWELLYN, JR., P.E.
LICENSE NUMBER: 80712
HALFF ASSOCIATES, INC.
TALLAHASSEE, FLORIDA 32309

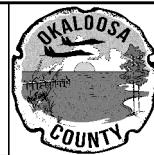



OKALOOSA COUNTY
PROJECT
SANTA ROSA BOULEVARD

CROSS SECTIONS

SHEET
NO.
168


FAC NOTE

7/19/2024 7:15:06 PM ah3923
\\half\ad\p2a\av0\420005\42280\003\0123456789\RD\SRD03.dgn

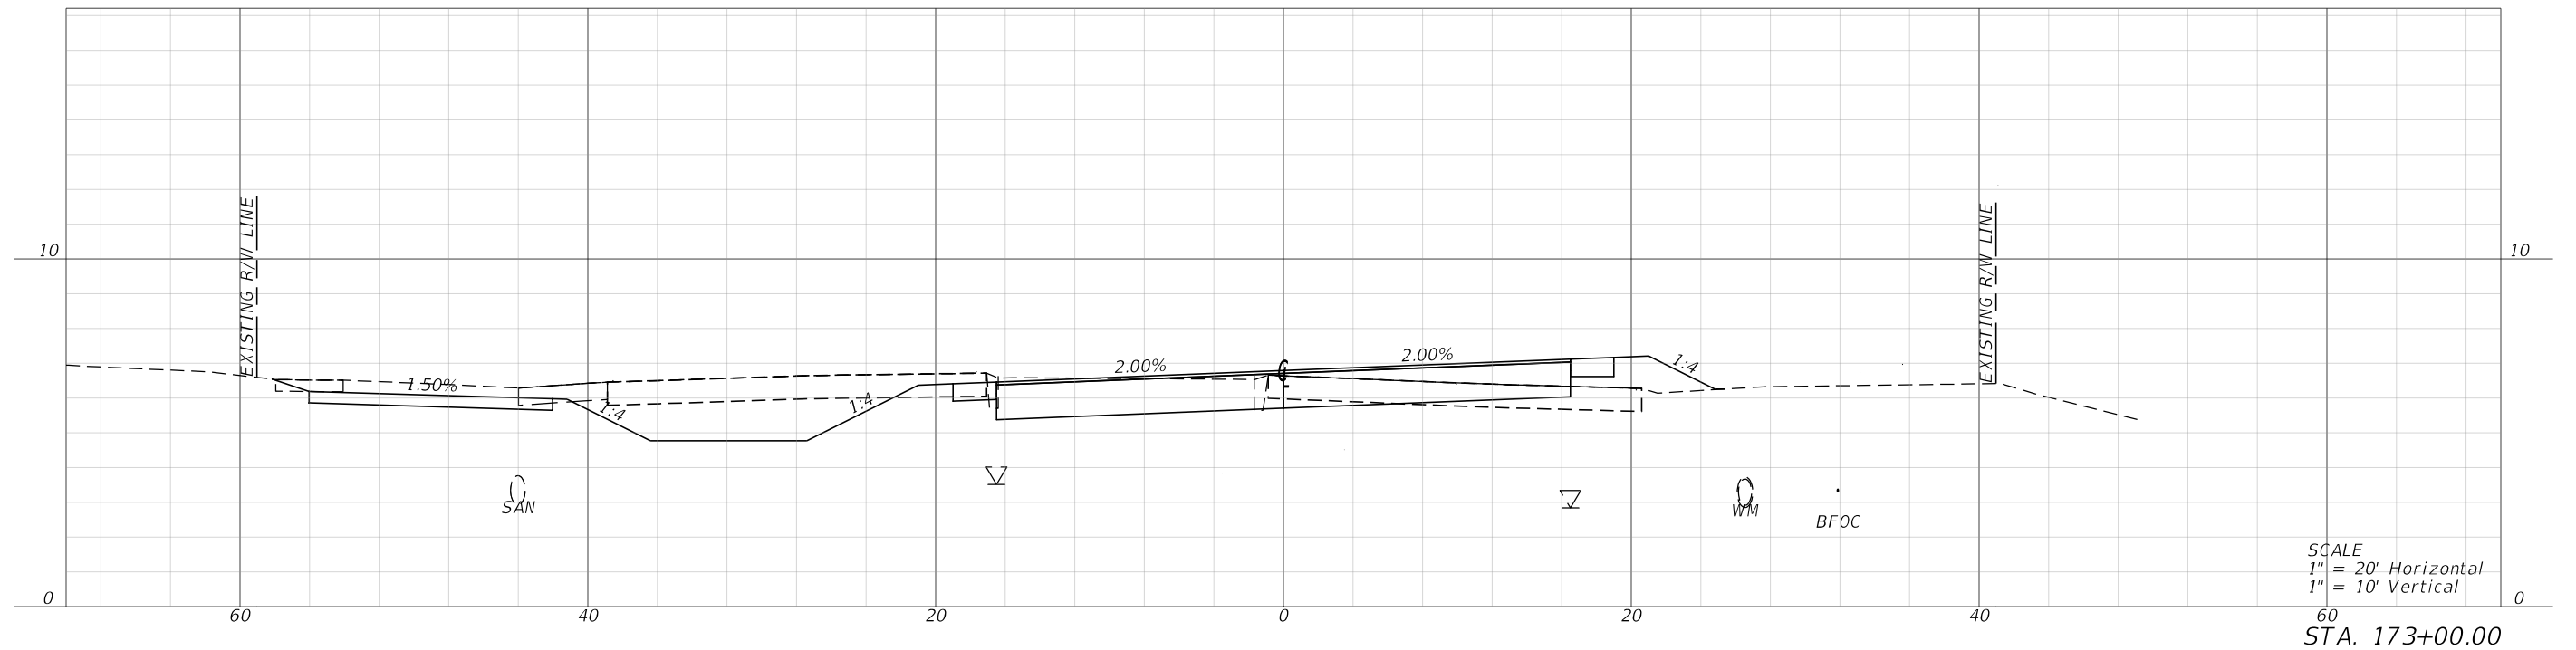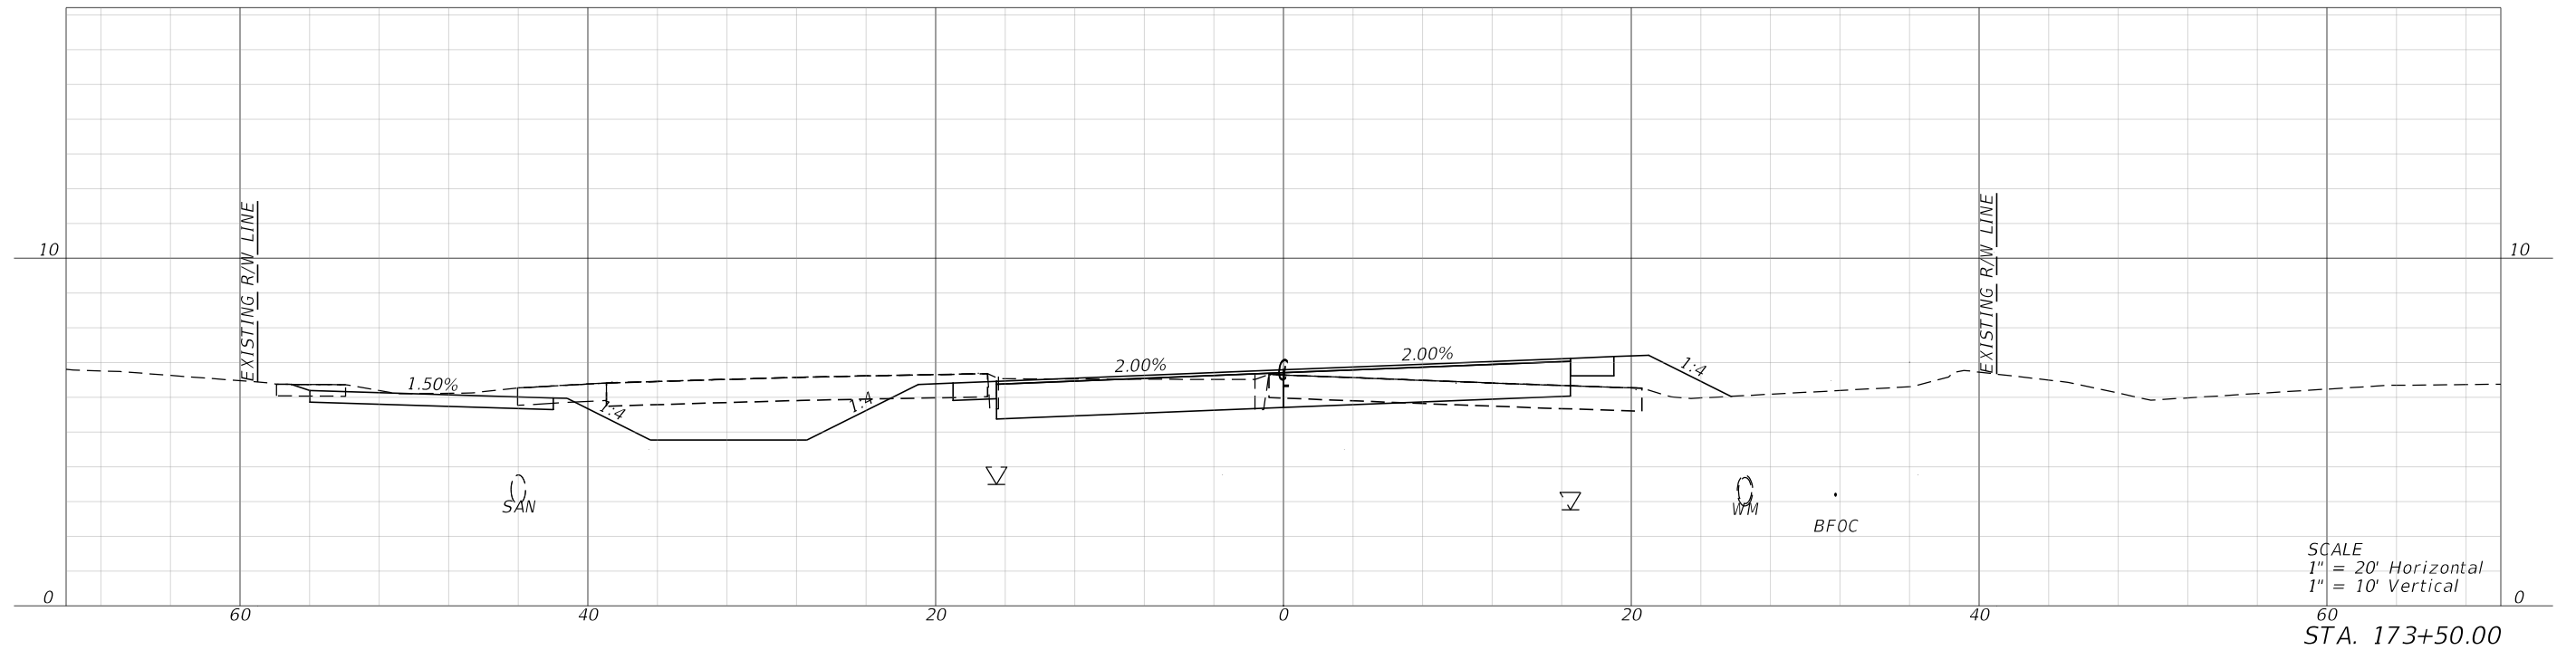

REVISIONS			
DATE	DESCRIPTION	DATE	DESCRIPTION

half
MARK T. LLEWELLYN, JR., P.E.
LICENSE NUMBER: 80712
HALFF ASSOCIATES, INC.
TALLAHASSEE, FLORIDA 32309


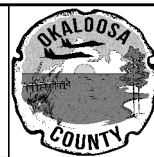


OKALOOSA COUNTY
PROJECT
SANTA ROSA BOULEVARD

CROSS SECTIONS
SHEET NO.
169


FAC NOTE

7/19/2024 7:15:09 PM ah3923
\\half\ad\p2a\av0\420005\42280\003\0123456789\RD\SRD03.dgn

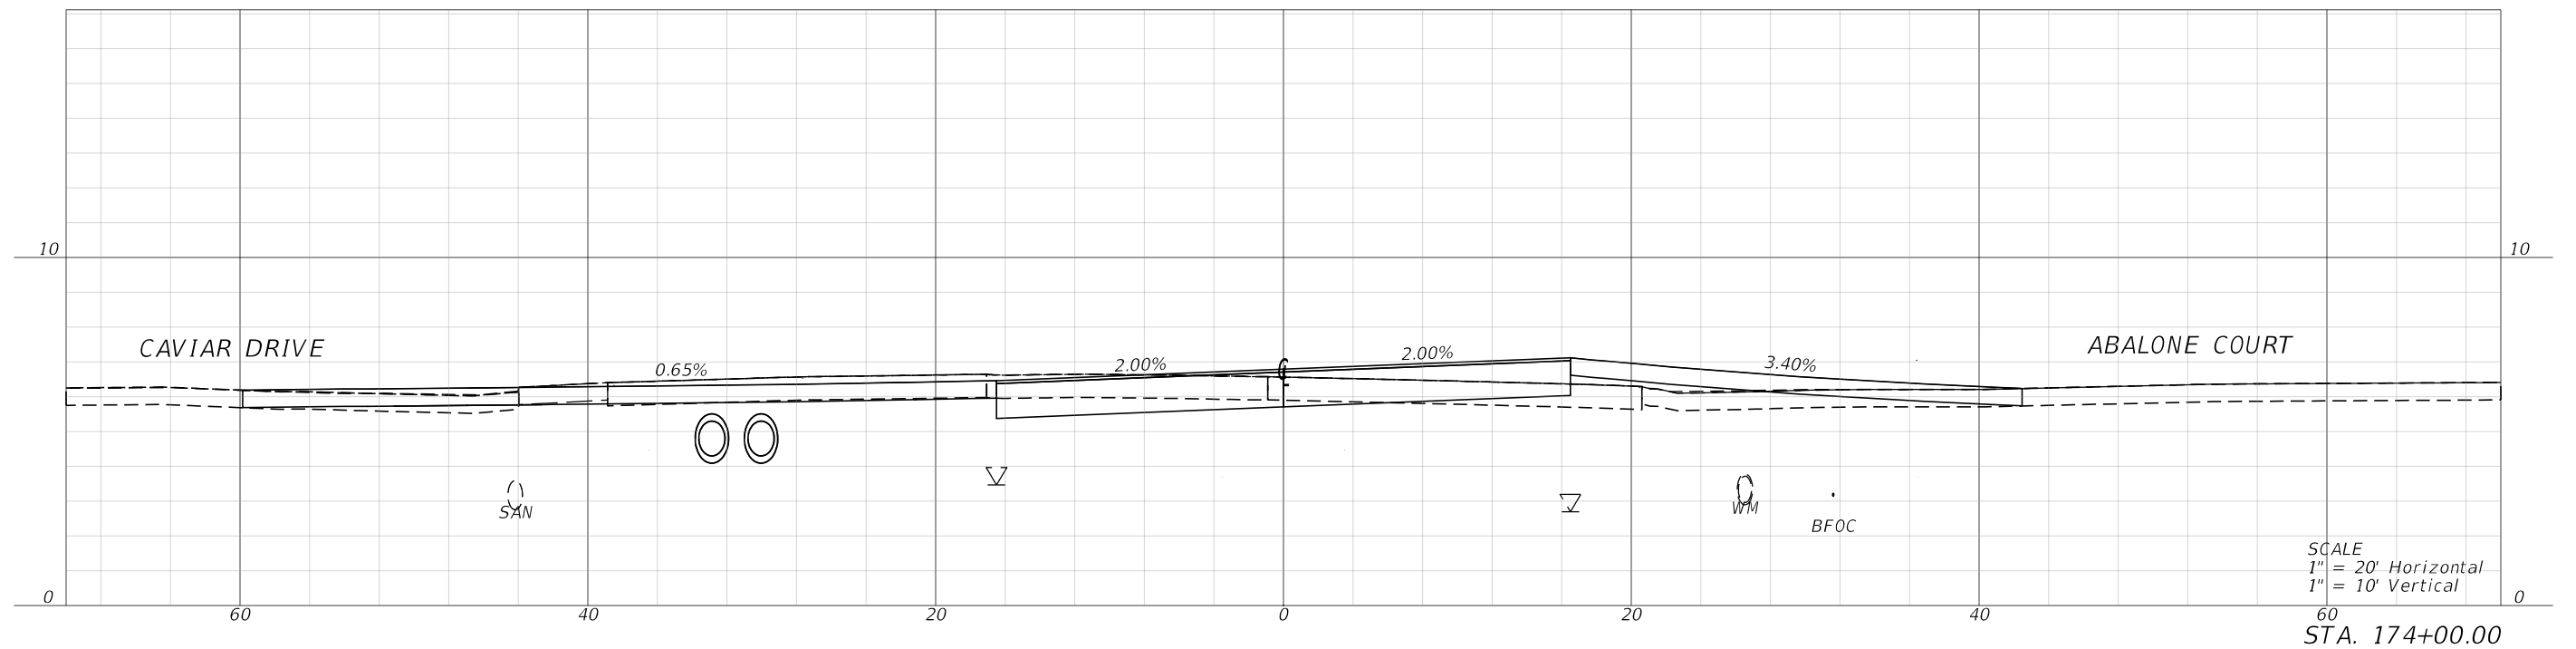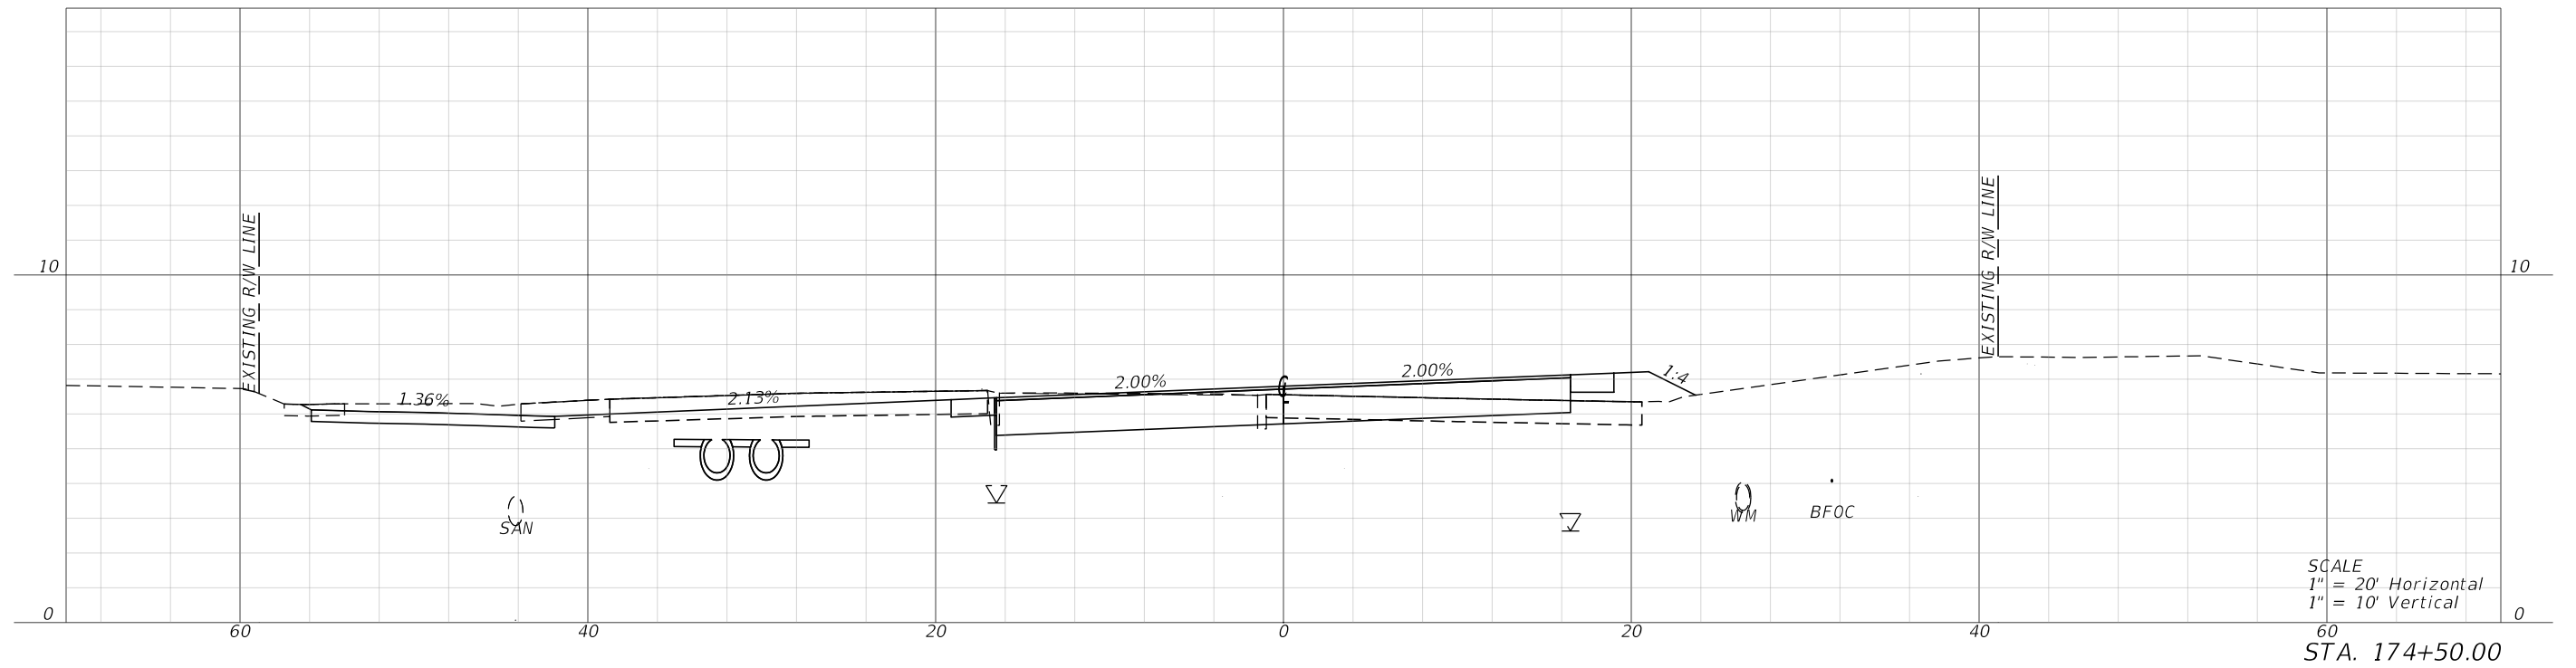

REVISIONS			
DATE	DESCRIPTION	DATE	DESCRIPTION

half
MARK T. LLEWELLYN, JR., P.E.
LICENSE NUMBER: 80712
HALFF ASSOCIATES, INC.
TALLAHASSEE, FLORIDA 32309

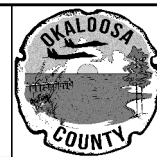



OKALOOSA COUNTY
PROJECT
SANTA ROSA BOULEVARD

CROSS SECTIONS
170

SHEET NO.
170


FAC NOTE

7/19/2024 7:16:41 PM ah3923
\\halff.adn\2A\A\0420005\42280\003\0123456789\Roadway\RD\SRD03.dgn

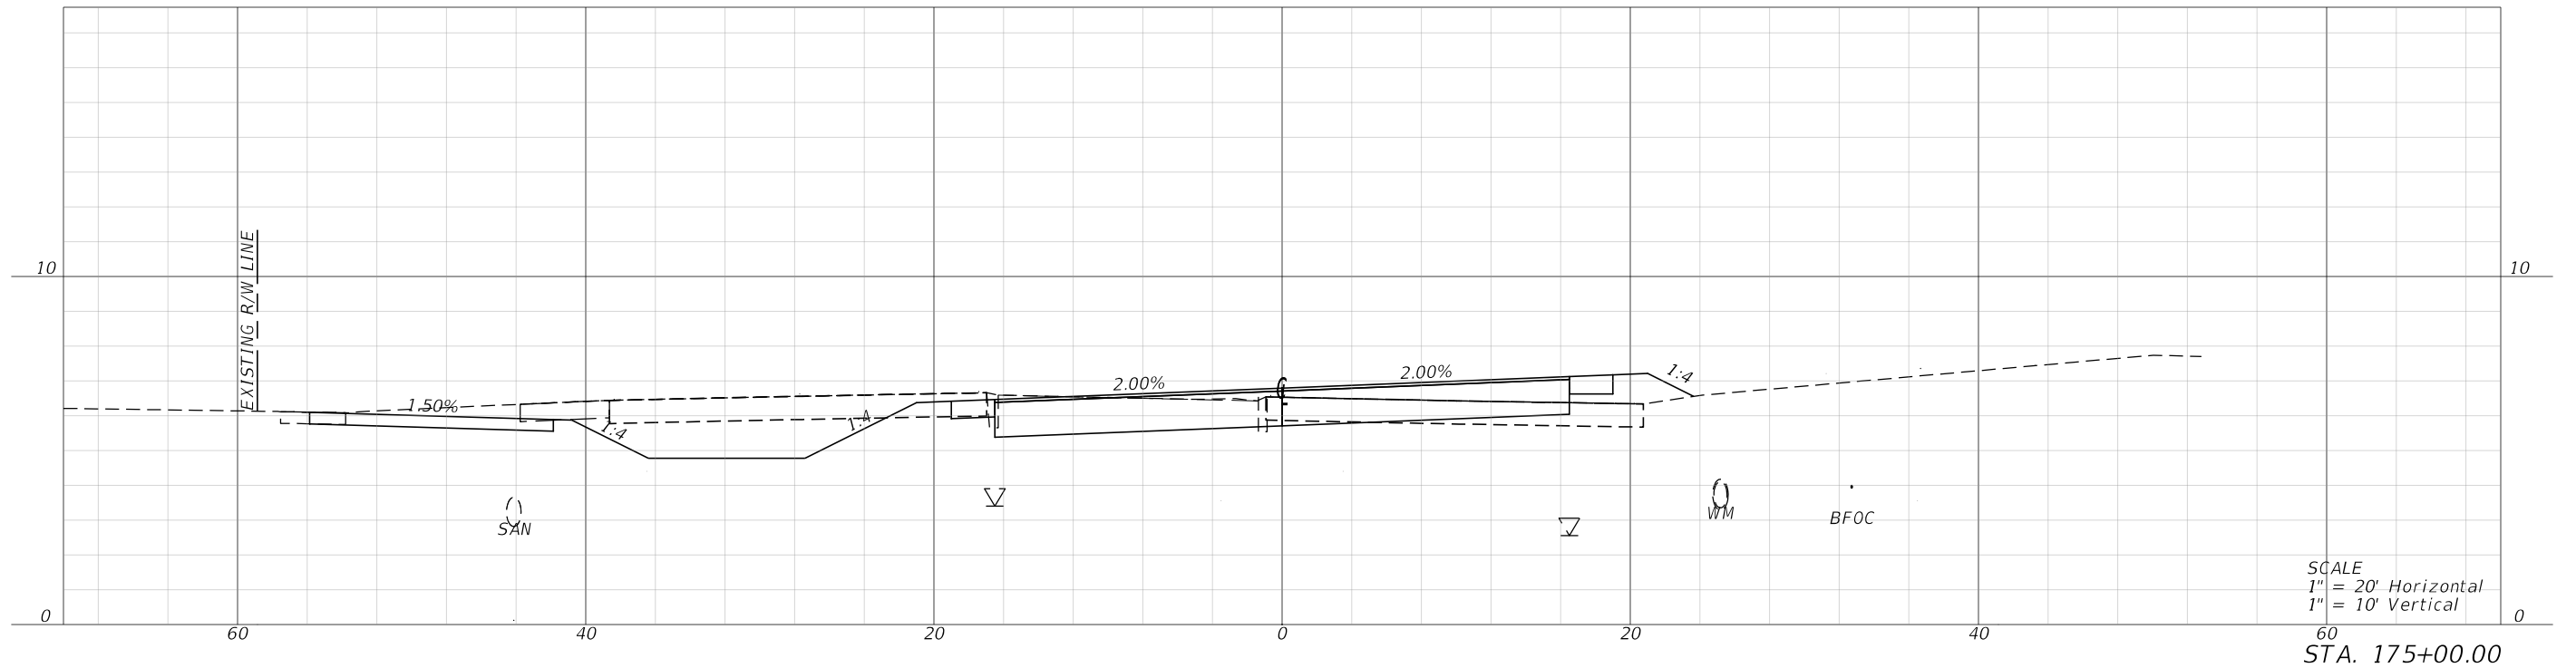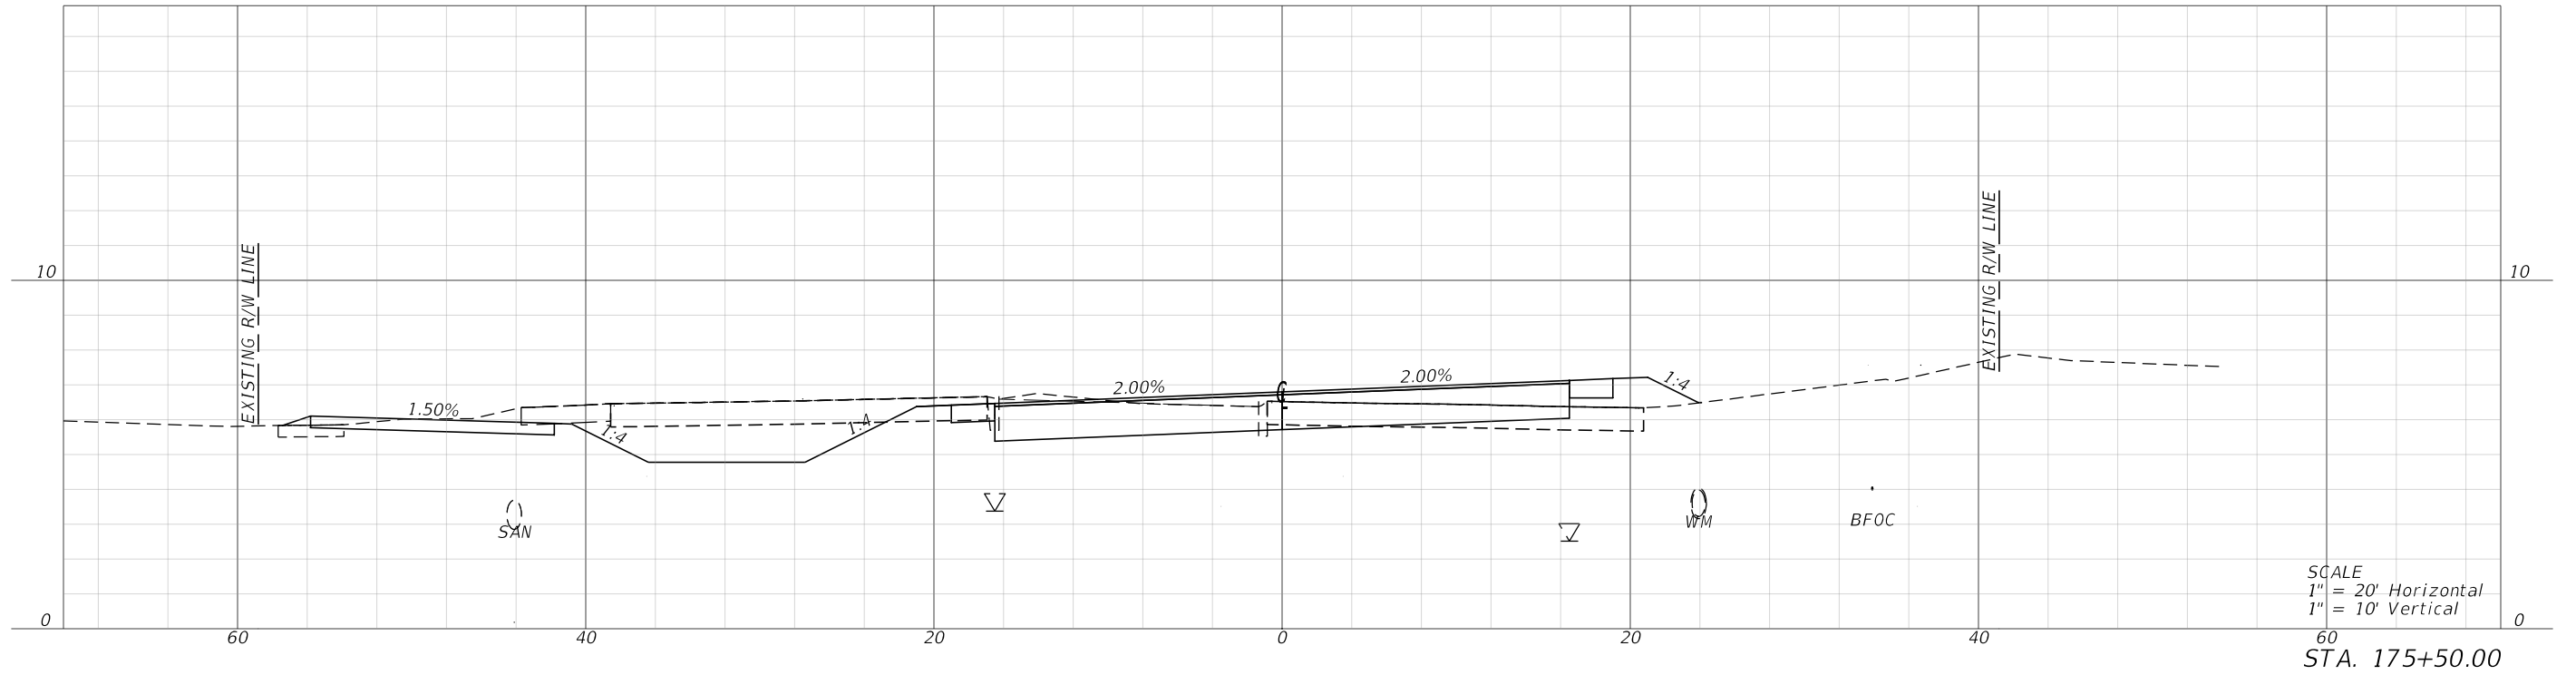

REVISIONS			
DATE	DESCRIPTION	DATE	DESCRIPTION

halff
MARK T. LLEWELLYN, JR., P.E.
LICENSE NUMBER: 80712
HALFF ASSOCIATES, INC.
TALLAHASSEE, FLORIDA 32309


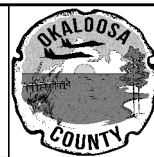


OKALOOSA COUNTY
PROJECT
SANTA ROSA BOULEVARD

CROSS SECTIONS
SHEET NO.
171

FAC NOTE



7/19/2024 7:16:45 PM ah3923
\\halff.adn\2A\A\042000s\42280\003\0123456789\Roadway\RD\SRD03.dgn

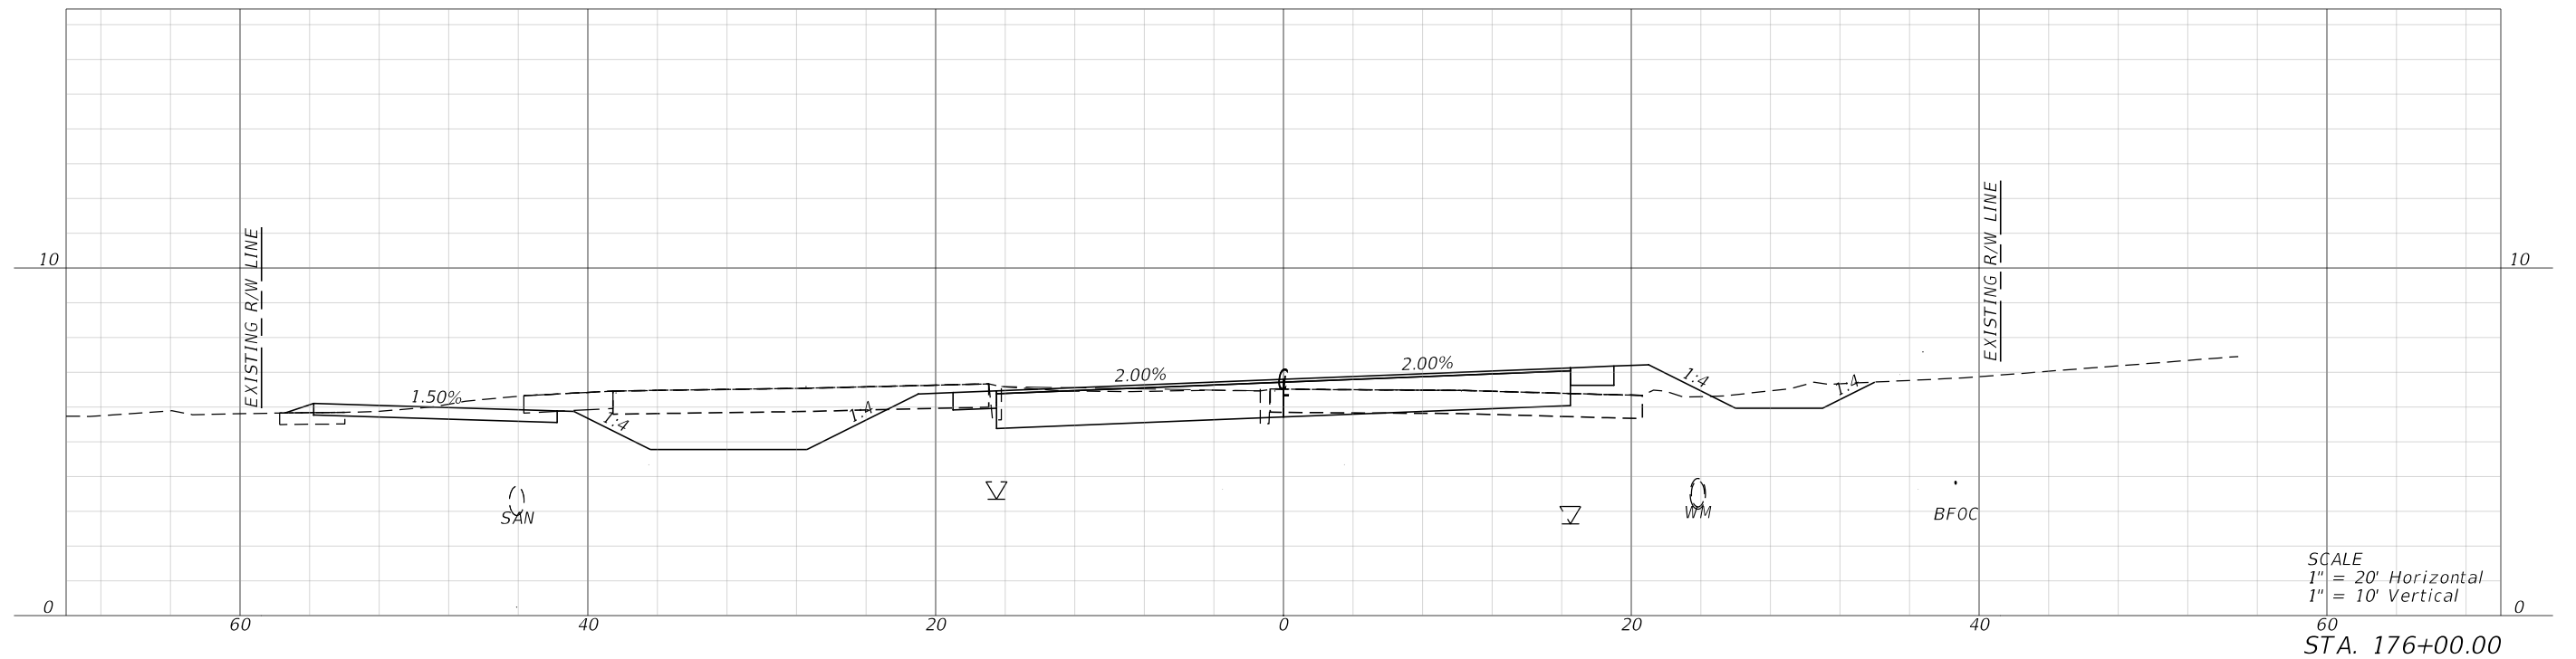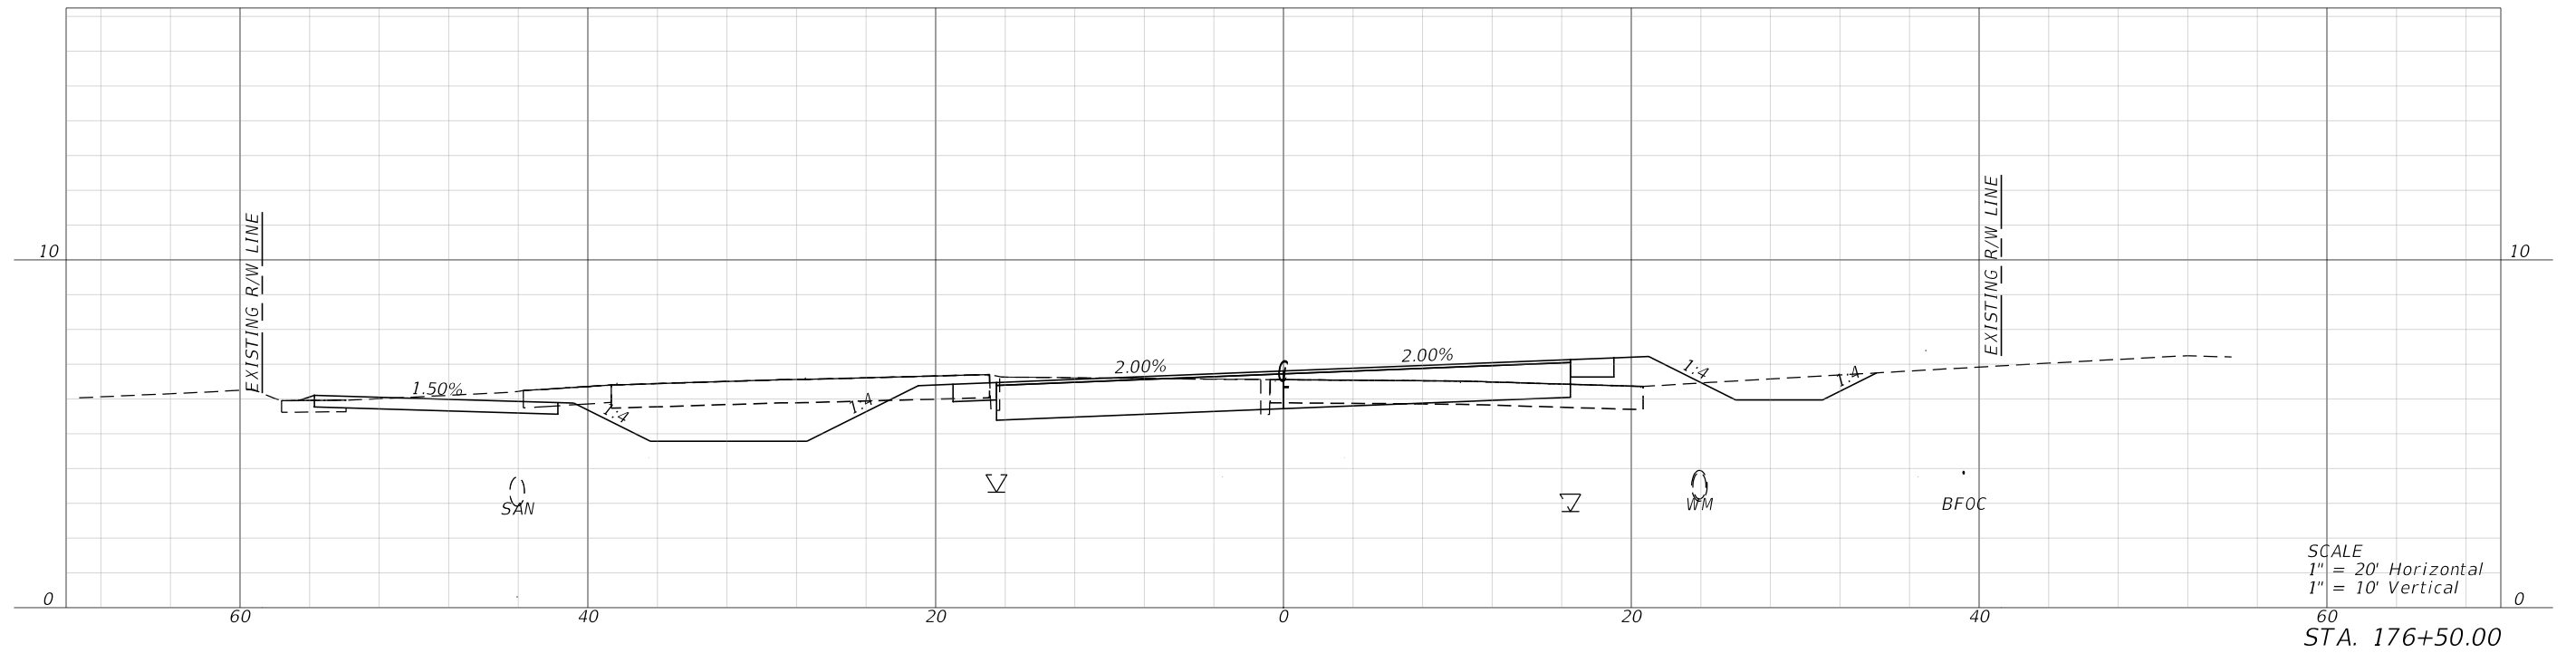

REVISIONS				 MARK T. LLEWELLYN, JR., P.E. LICENSE NUMBER: 80712 HALFF ASSOCIATES, INC. TALLAHASSEE, FLORIDA 32309		OKALOOSA COUNTY		CROSS SECTIONS	SHEET NO.
DATE	DESCRIPTION	DATE	DESCRIPTION			PROJECT			172
						SANTA ROSA BOULEVARD			


FAC NOTE

7/19/2024 7:16:48 PM ah3923
A:\420005\42280\003\0123456789\Roadway\RD\SRD03.dgn

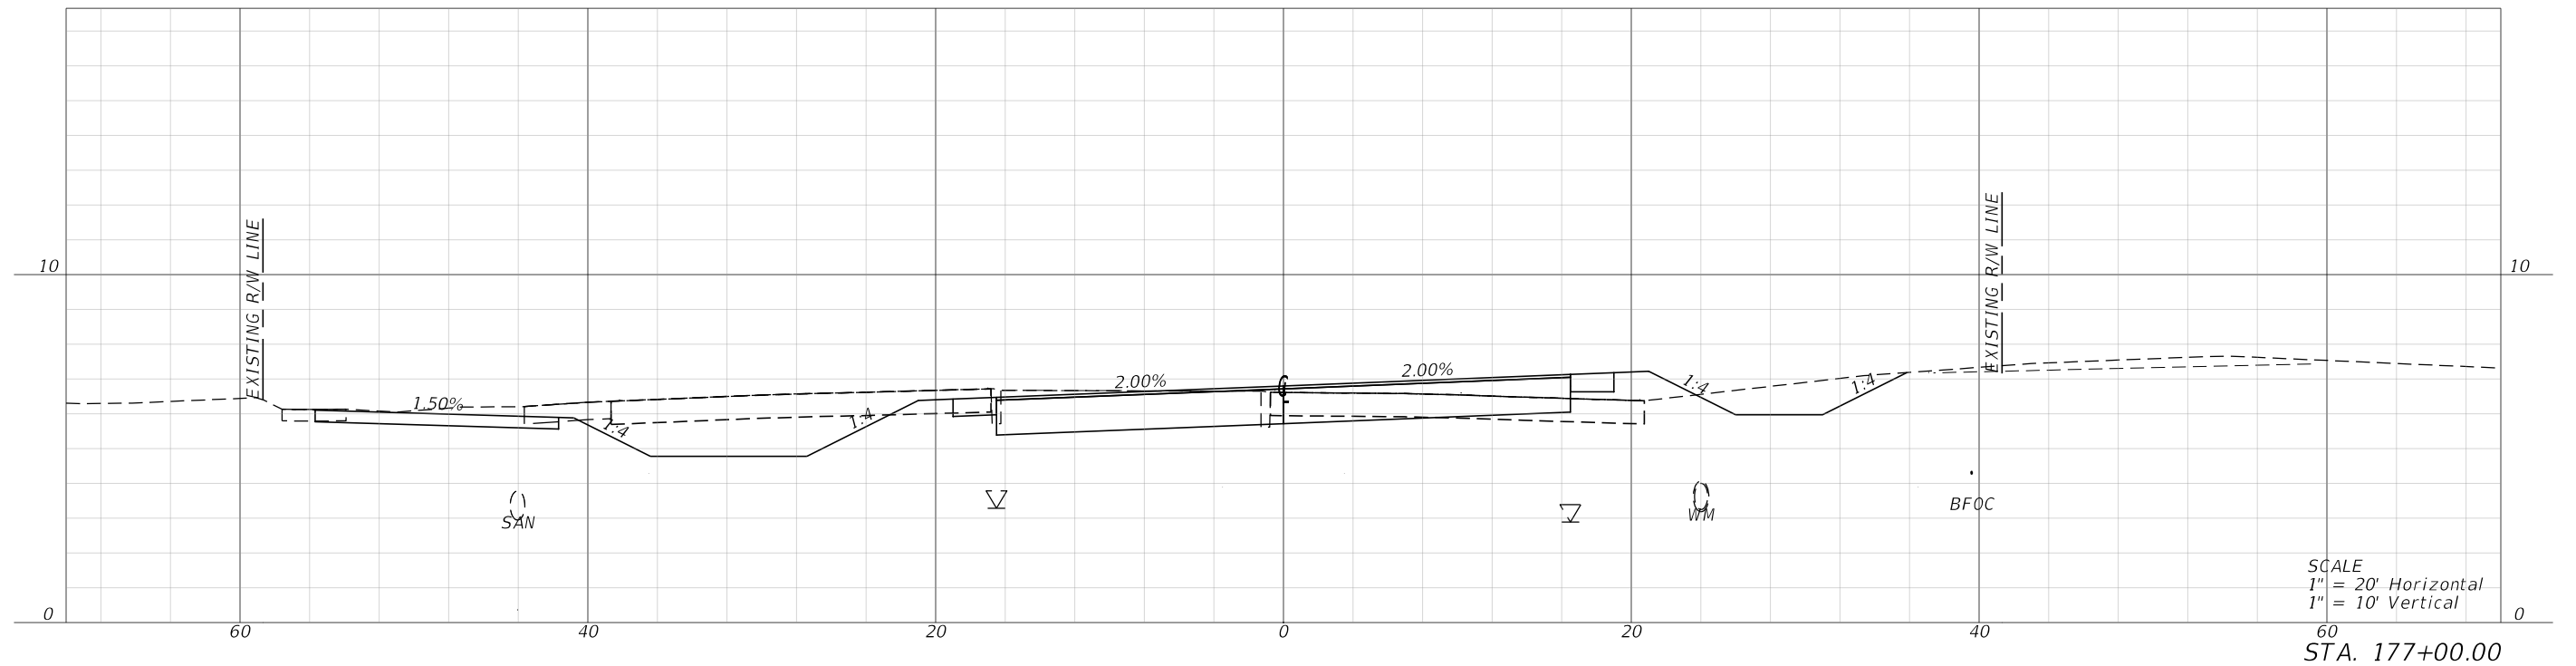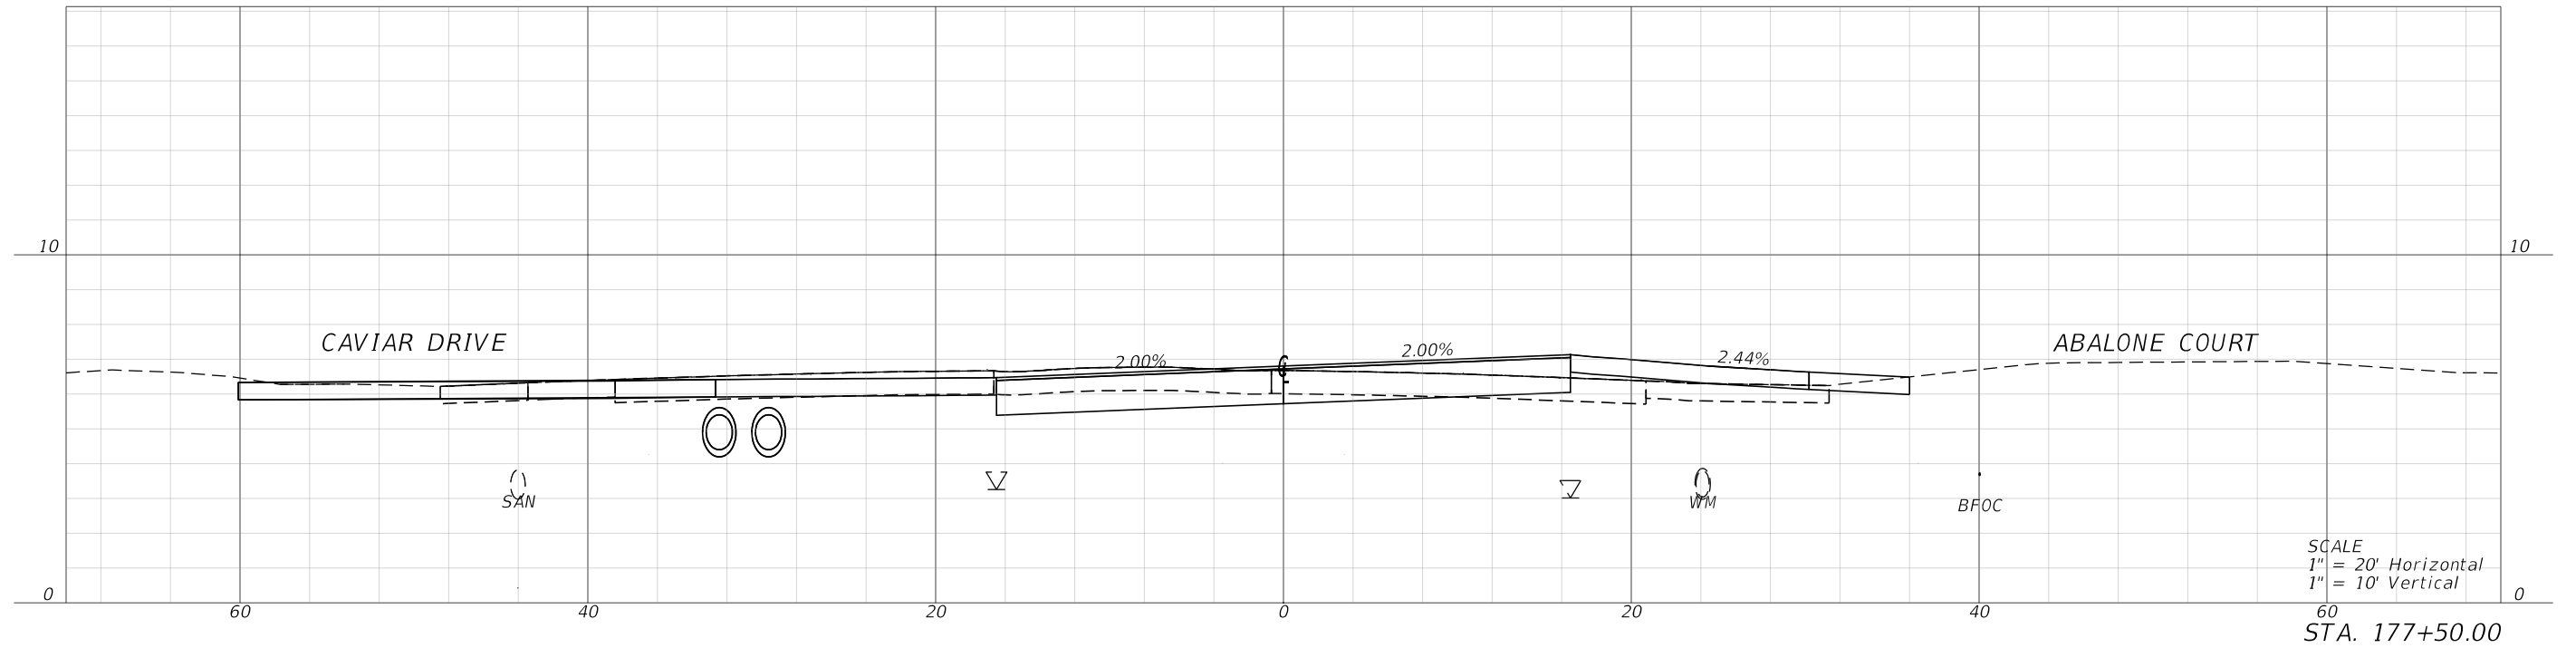

REVISIONS			
DATE	DESCRIPTION	DATE	DESCRIPTION

halff
MARK T. LLEWELLYN, JR., P.E.
LICENSE NUMBER: 80712
HALFF ASSOCIATES, INC.
TALLAHASSEE, FLORIDA 32309

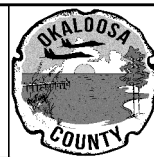



OKALOOSA COUNTY
PROJECT
SANTA ROSA BOULEVARD

CROSS SECTIONS
173

SHEET NO.
173


FAC NOTE

7/19/2024 7:16:51 PM ah3923
\\halff.adn\2A\A\0\420005\42280\003\0123456789\Roadway\RD\SRD03.dgn

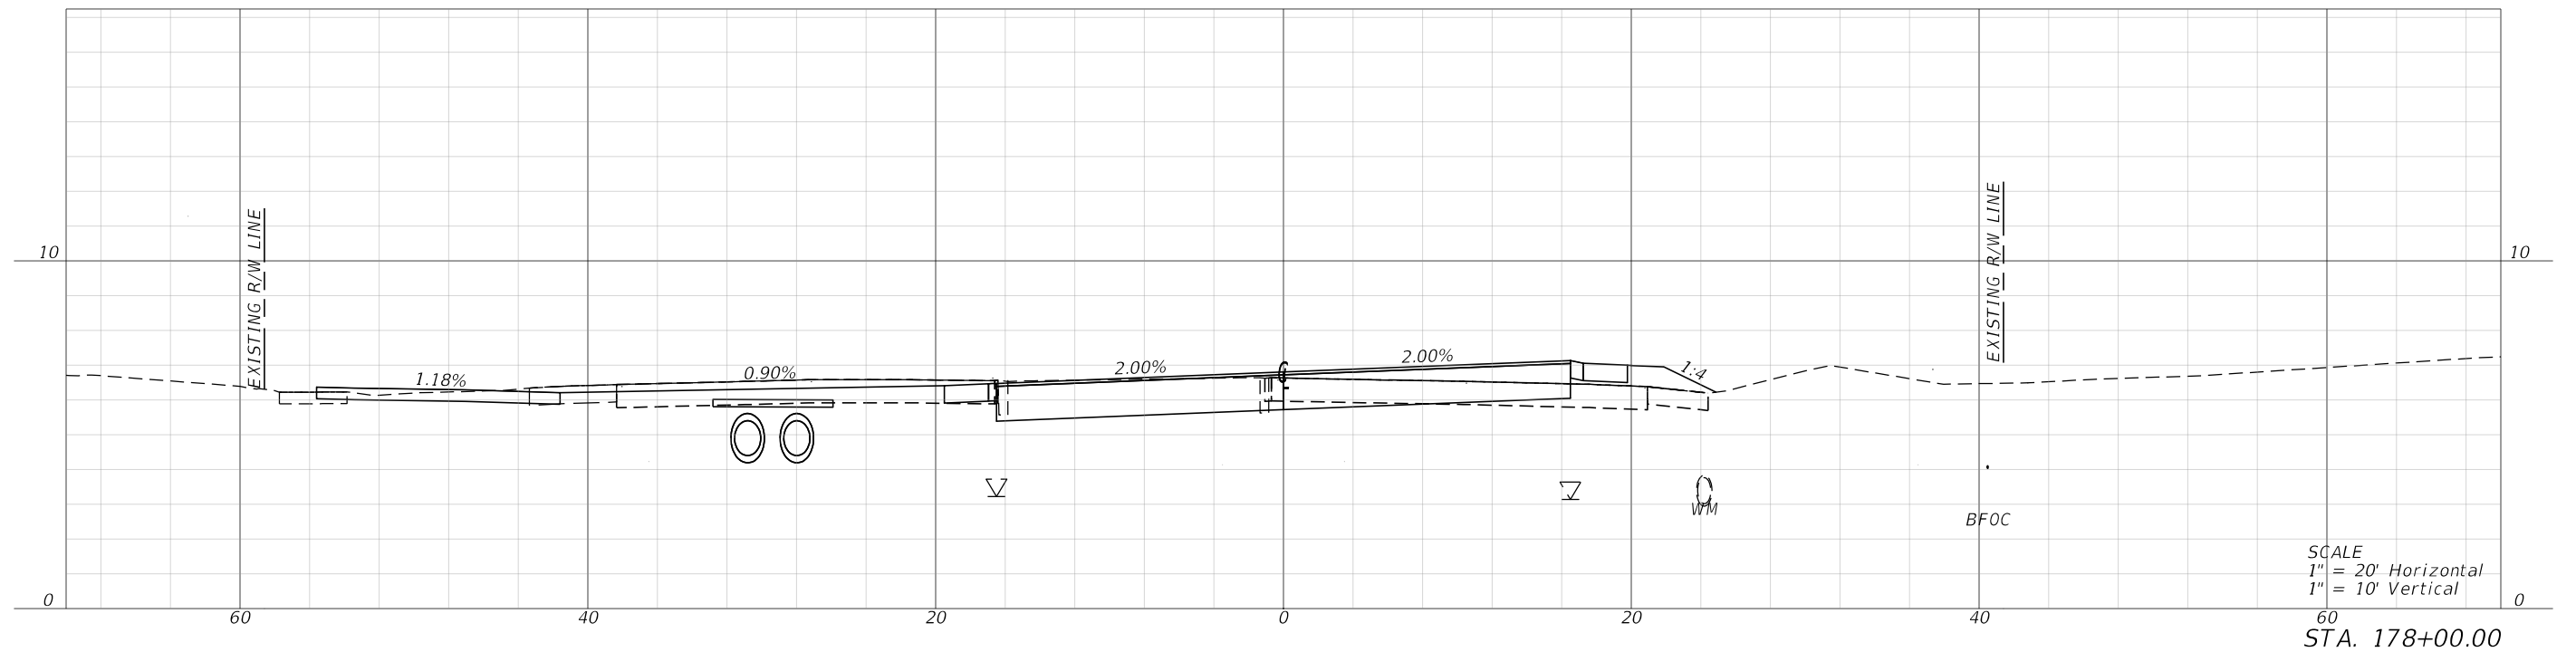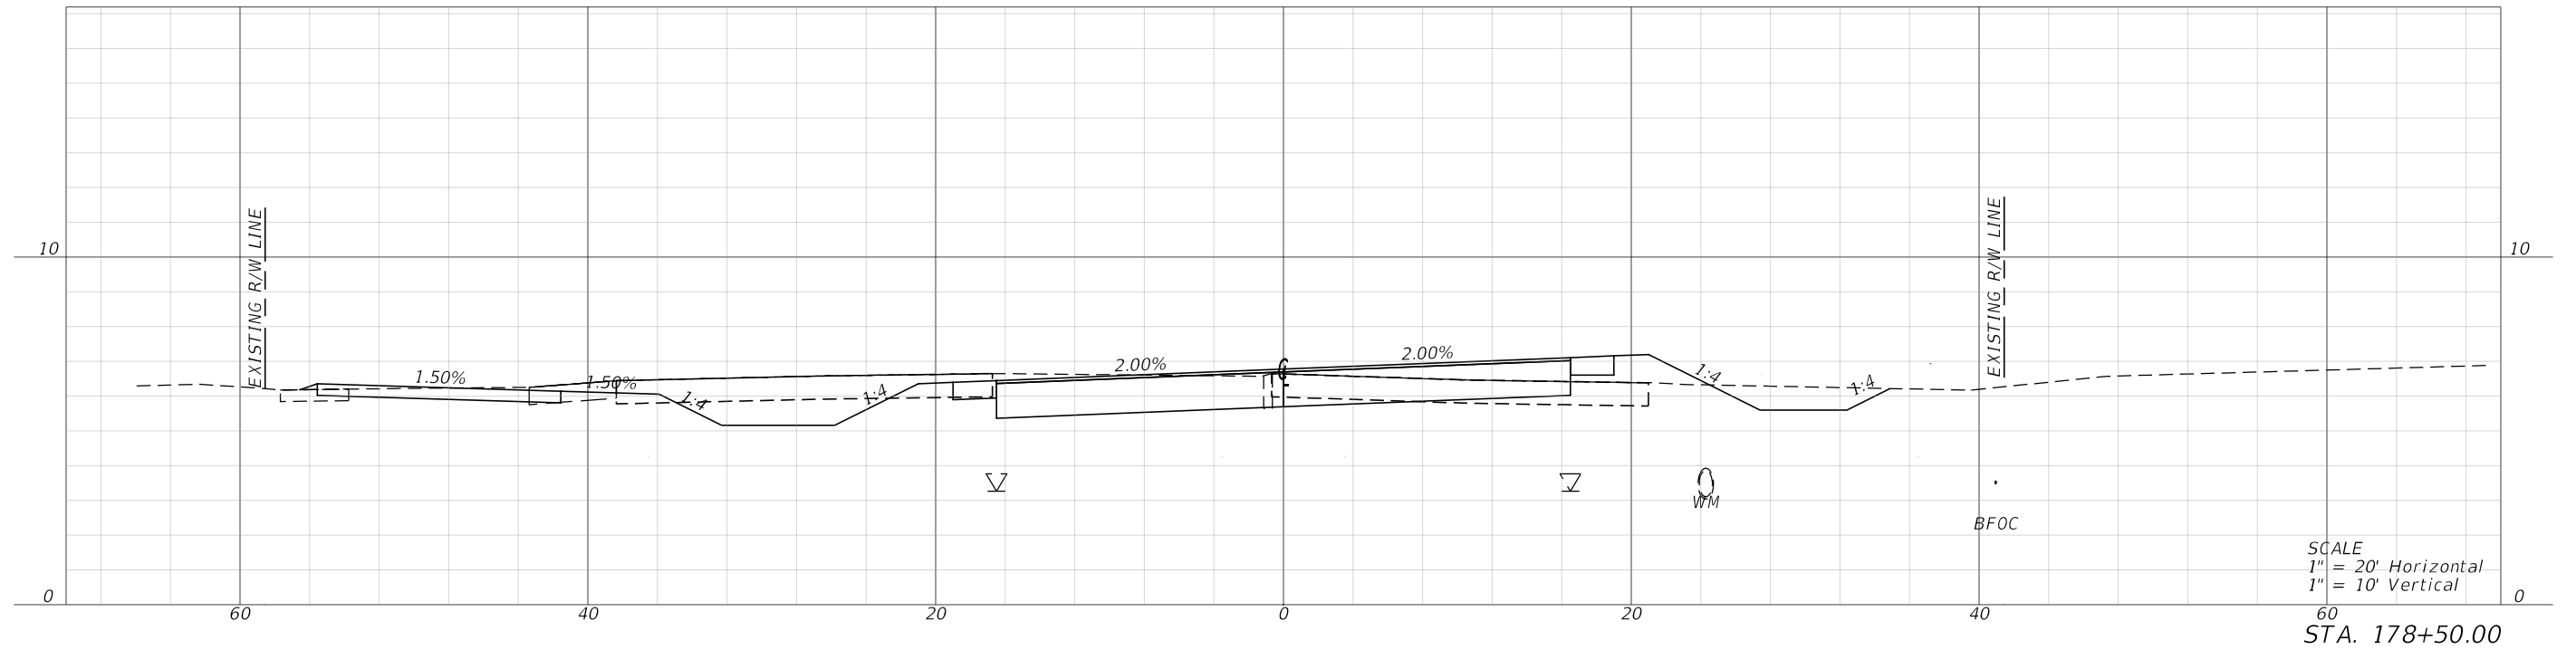

REVISIONS			
DATE	DESCRIPTION	DATE	DESCRIPTION

halff
MARK T. LLEWELLYN, JR., P.E.
LICENSE NUMBER: 80712
HALFF ASSOCIATES, INC.
TALLAHASSEE, FLORIDA 32309

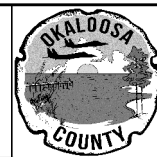



OKALOOSA COUNTY
PROJECT
SANTA ROSA BOULEVARD

CROSS SECTIONS
174



SHEET NO.
174

FAC NOTE

7/19/2024 7:16:54 PM ah3923
\\half\ad\p2a\av0\420005\42280\003\0123456789\RD\SRD03.dgn

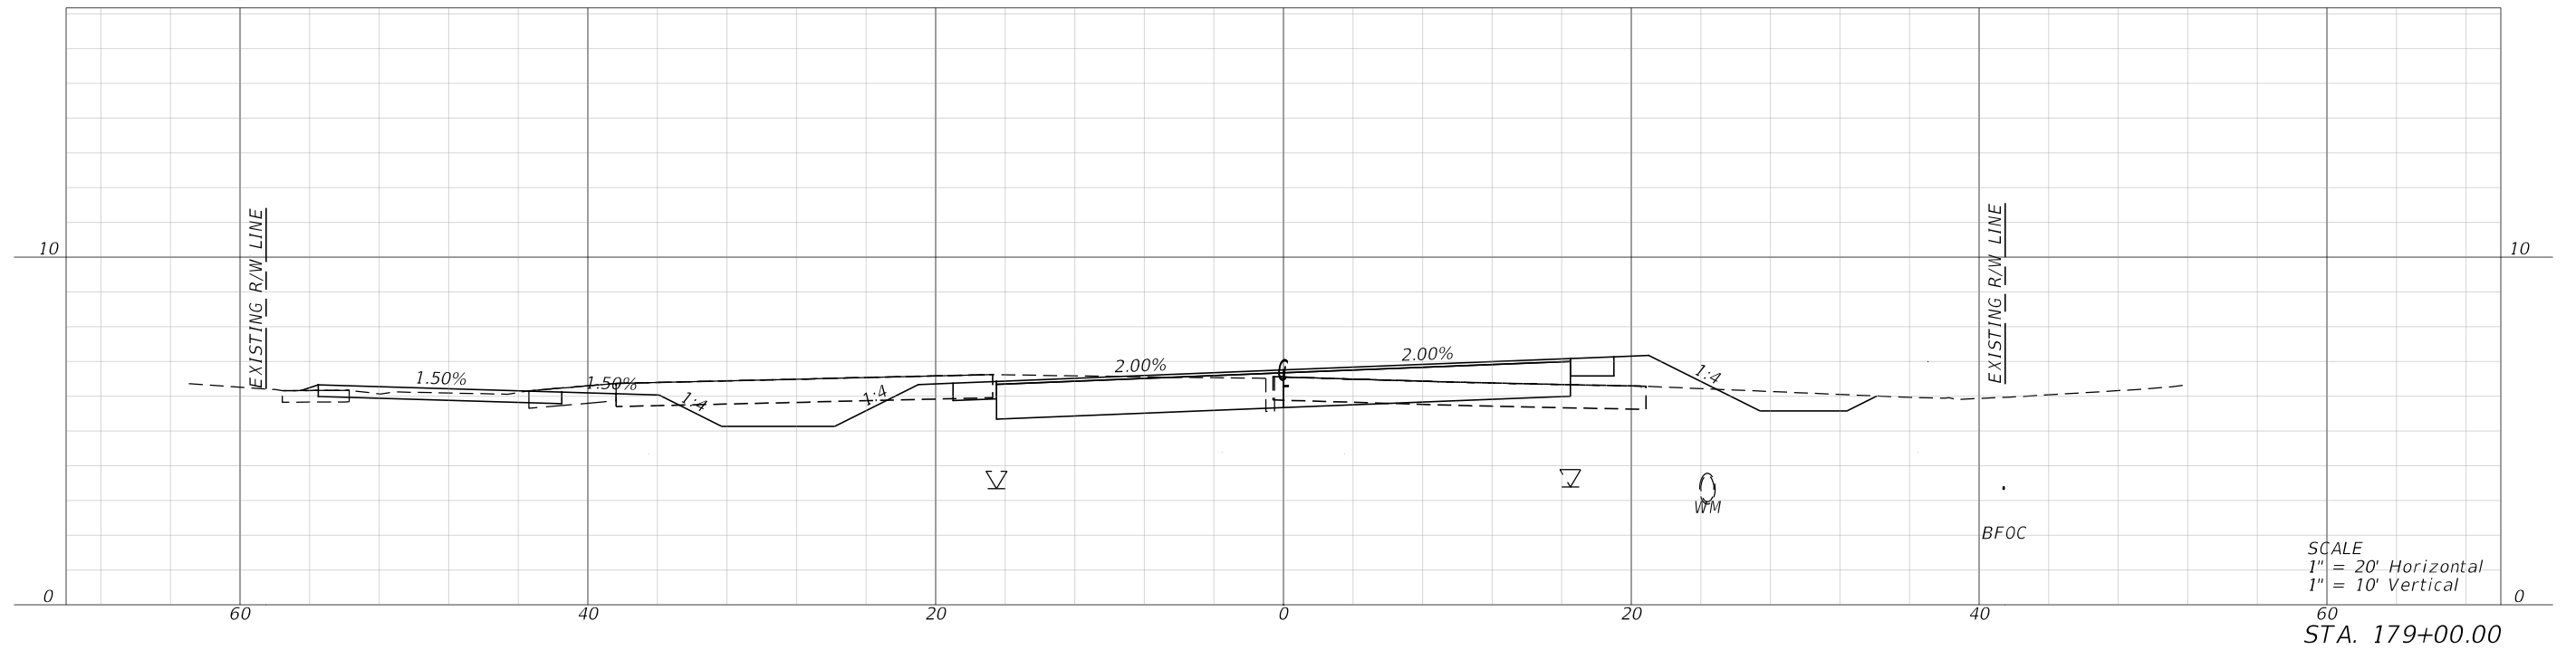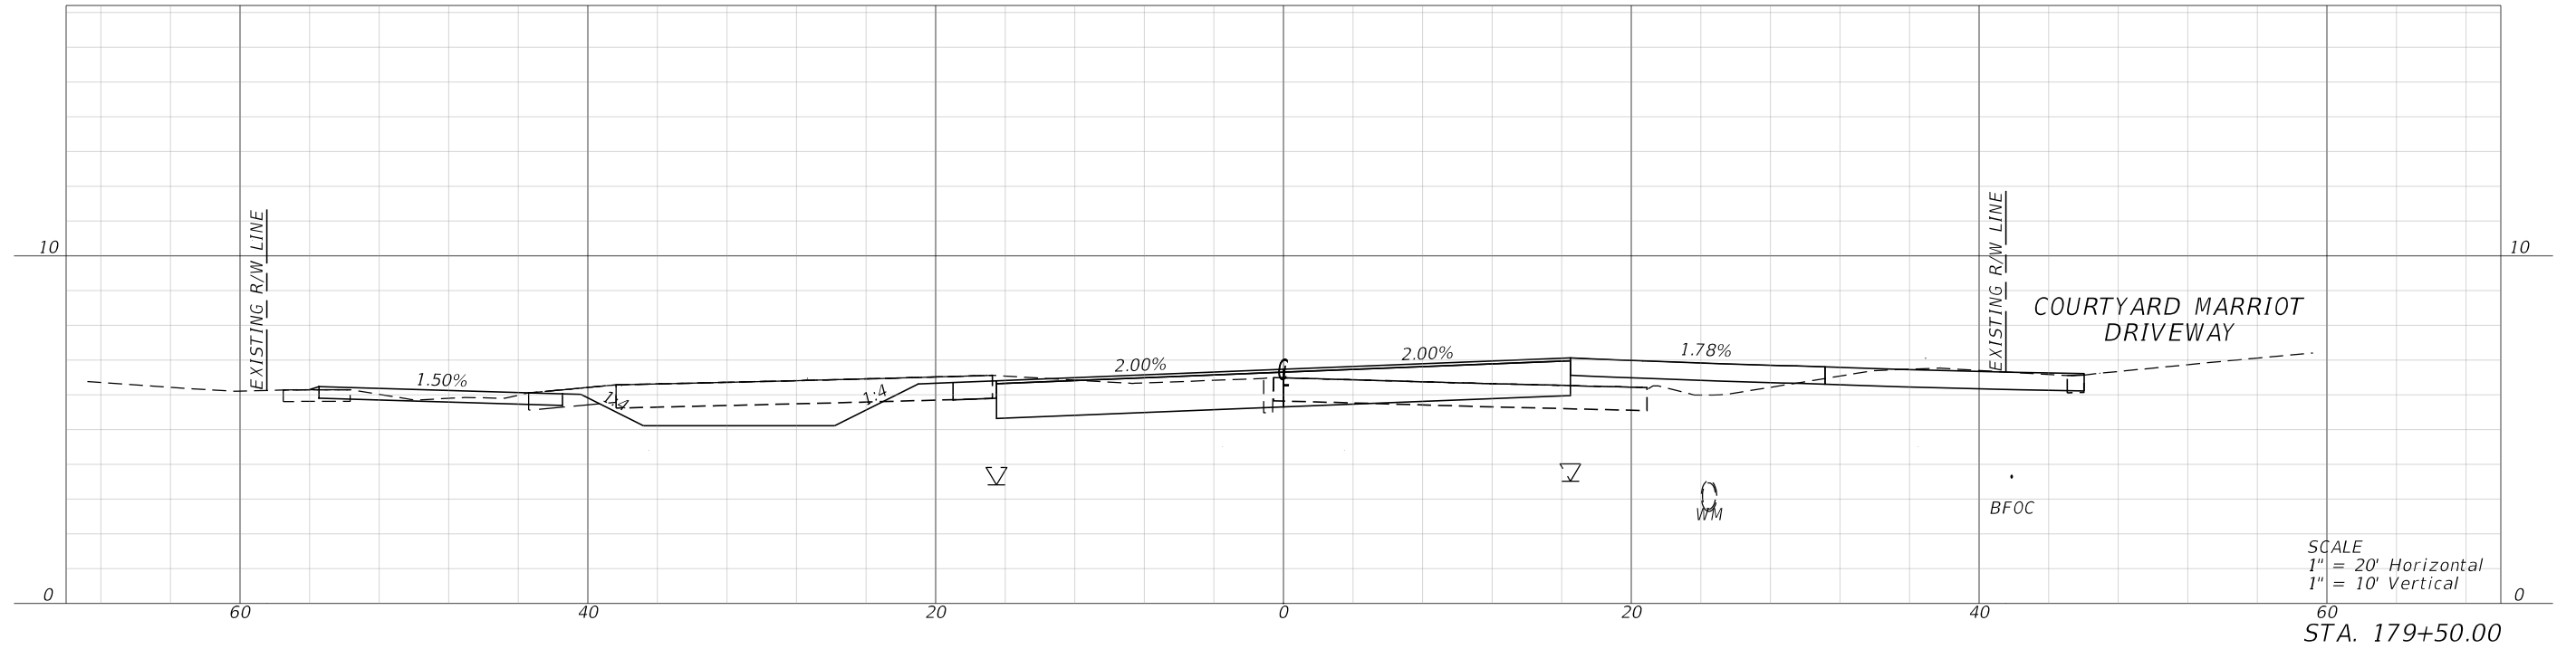


REVISIONS				 MARK T. LLEWELLYN, JR., P.E. LICENSE NUMBER: 80712 HALFF ASSOCIATES, INC. TALLAHASSEE, FLORIDA 32309		OKALOOSA COUNTY		CROSS SECTIONS	SHEET NO.	
DATE	DESCRIPTION	DATE	DESCRIPTION			PROJECT			175	
						SANTA ROSA BOULEVARD				

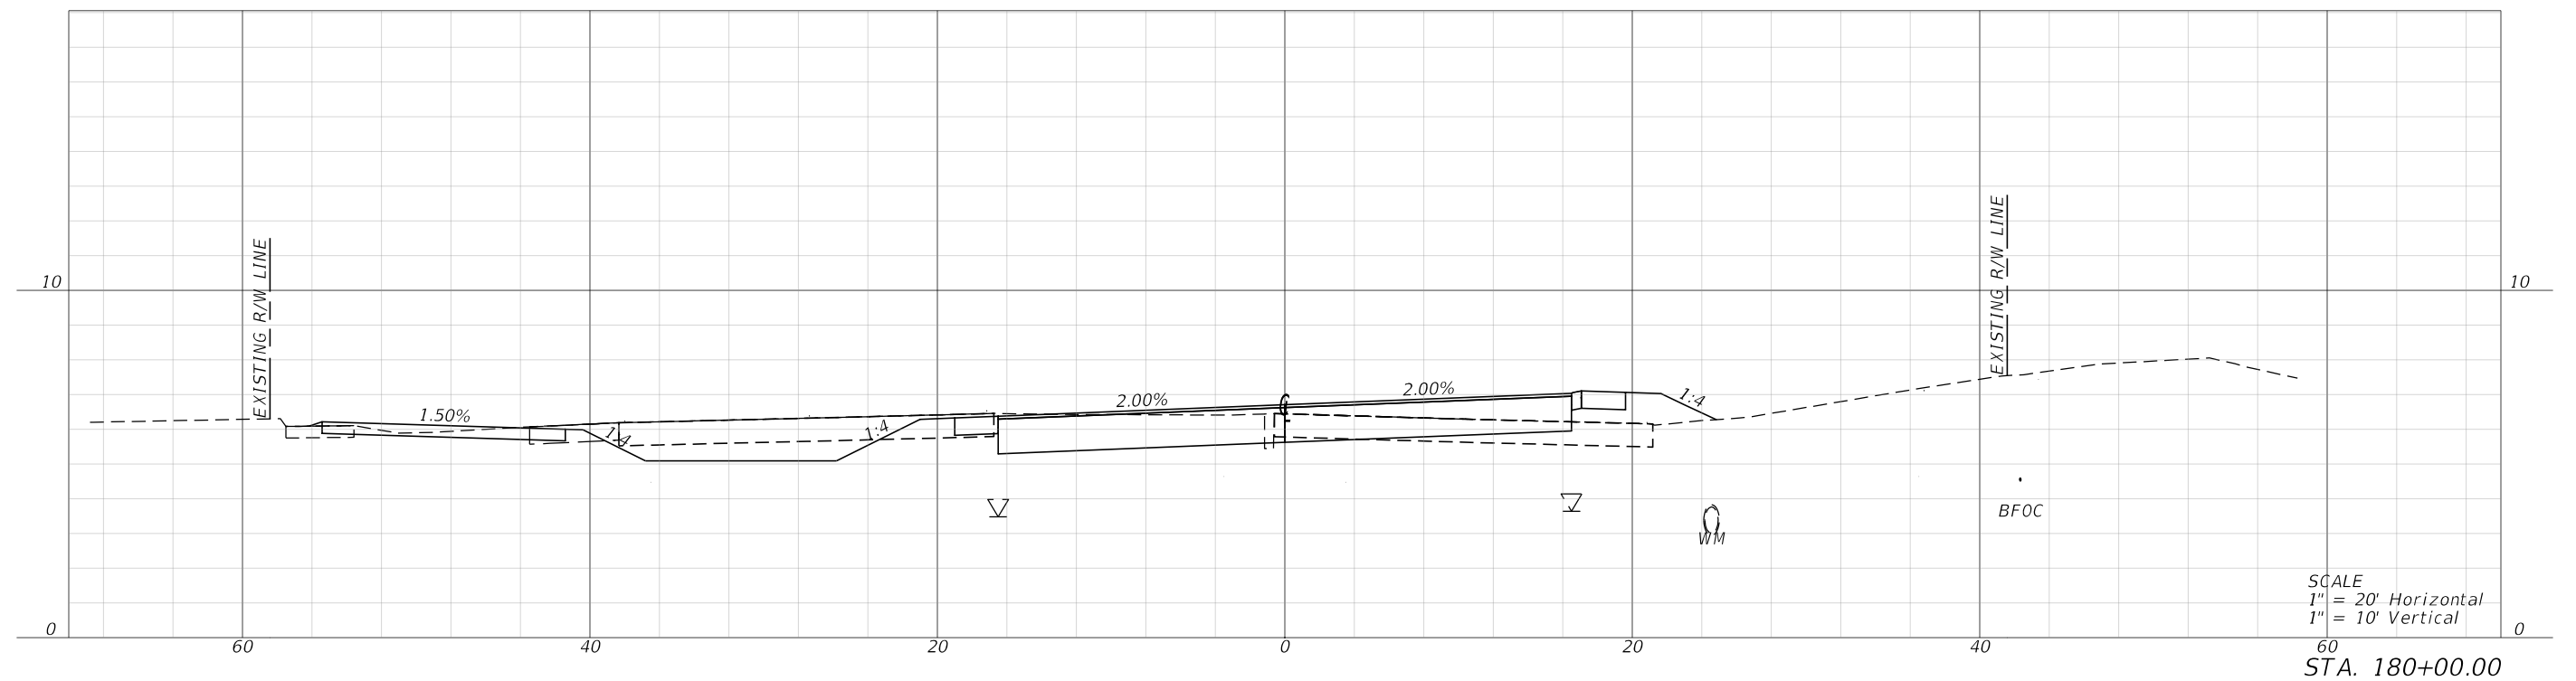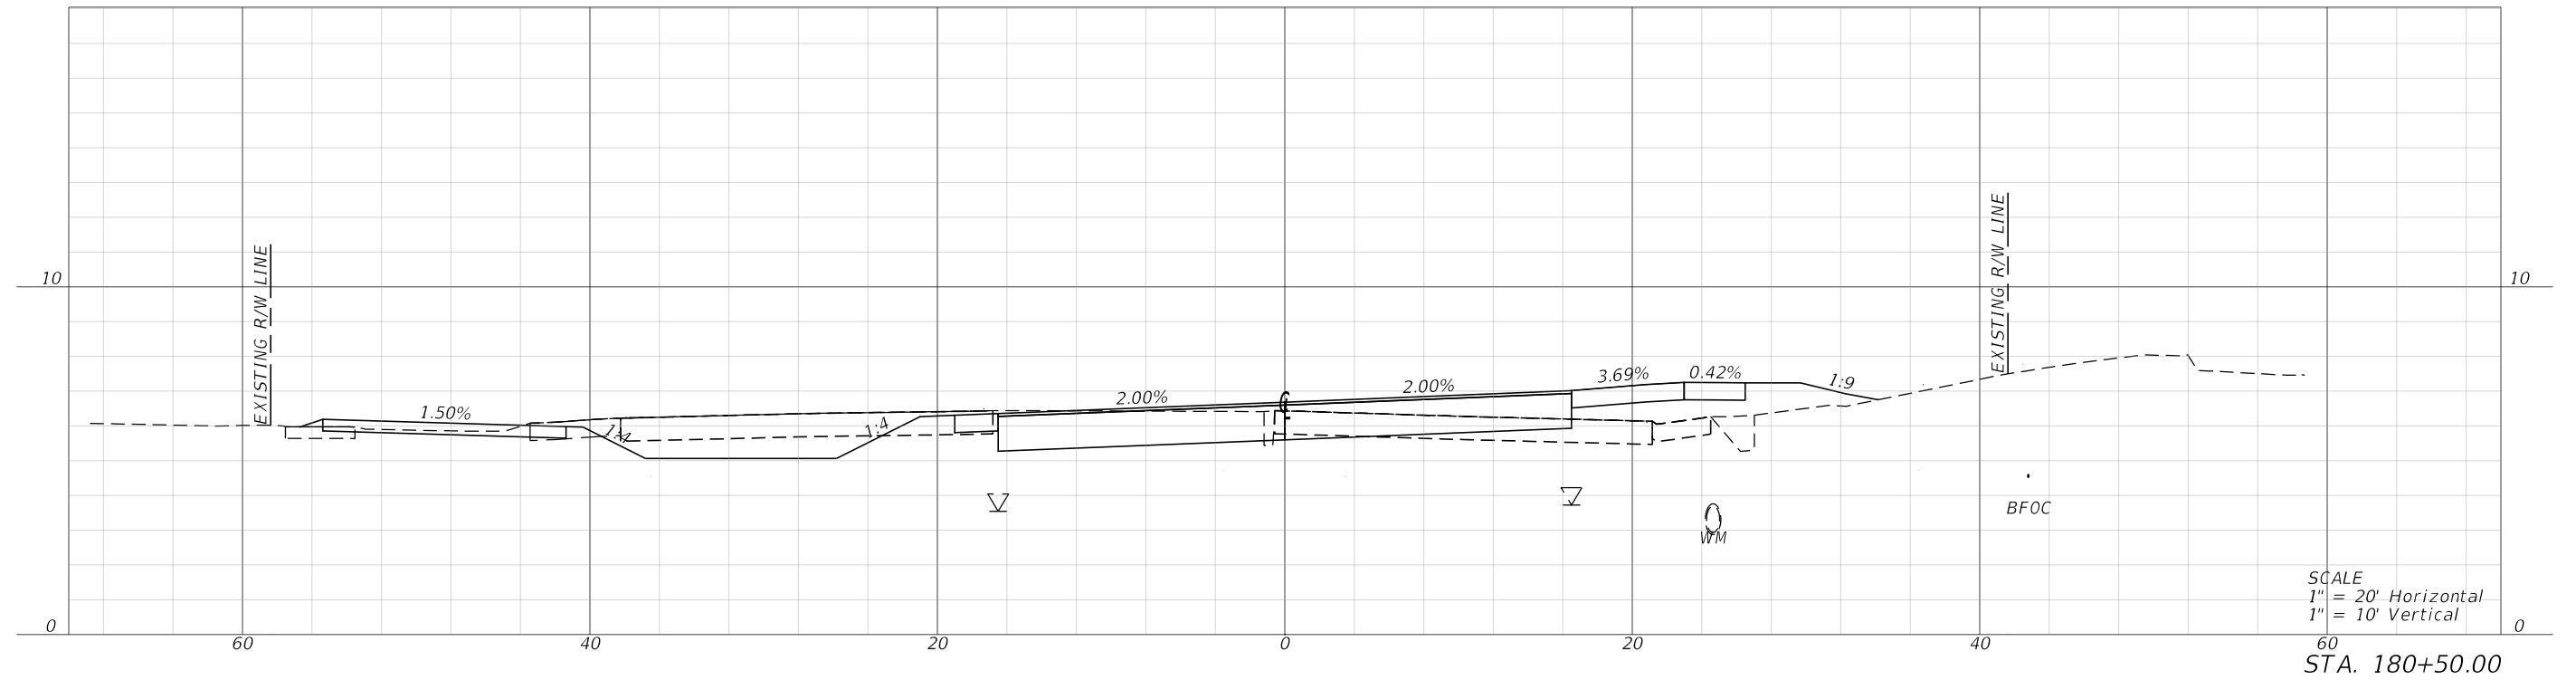

REVISIONS			
DATE	DESCRIPTION	DATE	DESCRIPTION

 **halff**
MARK T. LLEWELLYN, JR., P.E.
LICENSE NUMBER: 80712
HALFF ASSOCIATES, INC.
TALLAHASSEE, FLORIDA 32309

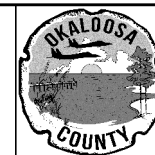

OKALOOSA COUNTY

PROJECT

SANTA ROSA BOULEVARD



CROSS SECTIONS

SHEET NO.	176
--------------	-----

AC NO 12

7/19/2024 7:16:56 PM ah3923
\\halff.ad\p\A\AV0\420005\42280\003\0123456789\Roadway\RDXSROD3.dgn



7/19/2024 7:16:59 PM ah3923
\\halff.adn\2A-AV\042000s\42280\003\0123456789\Roadway\RD\SRD03.dgn

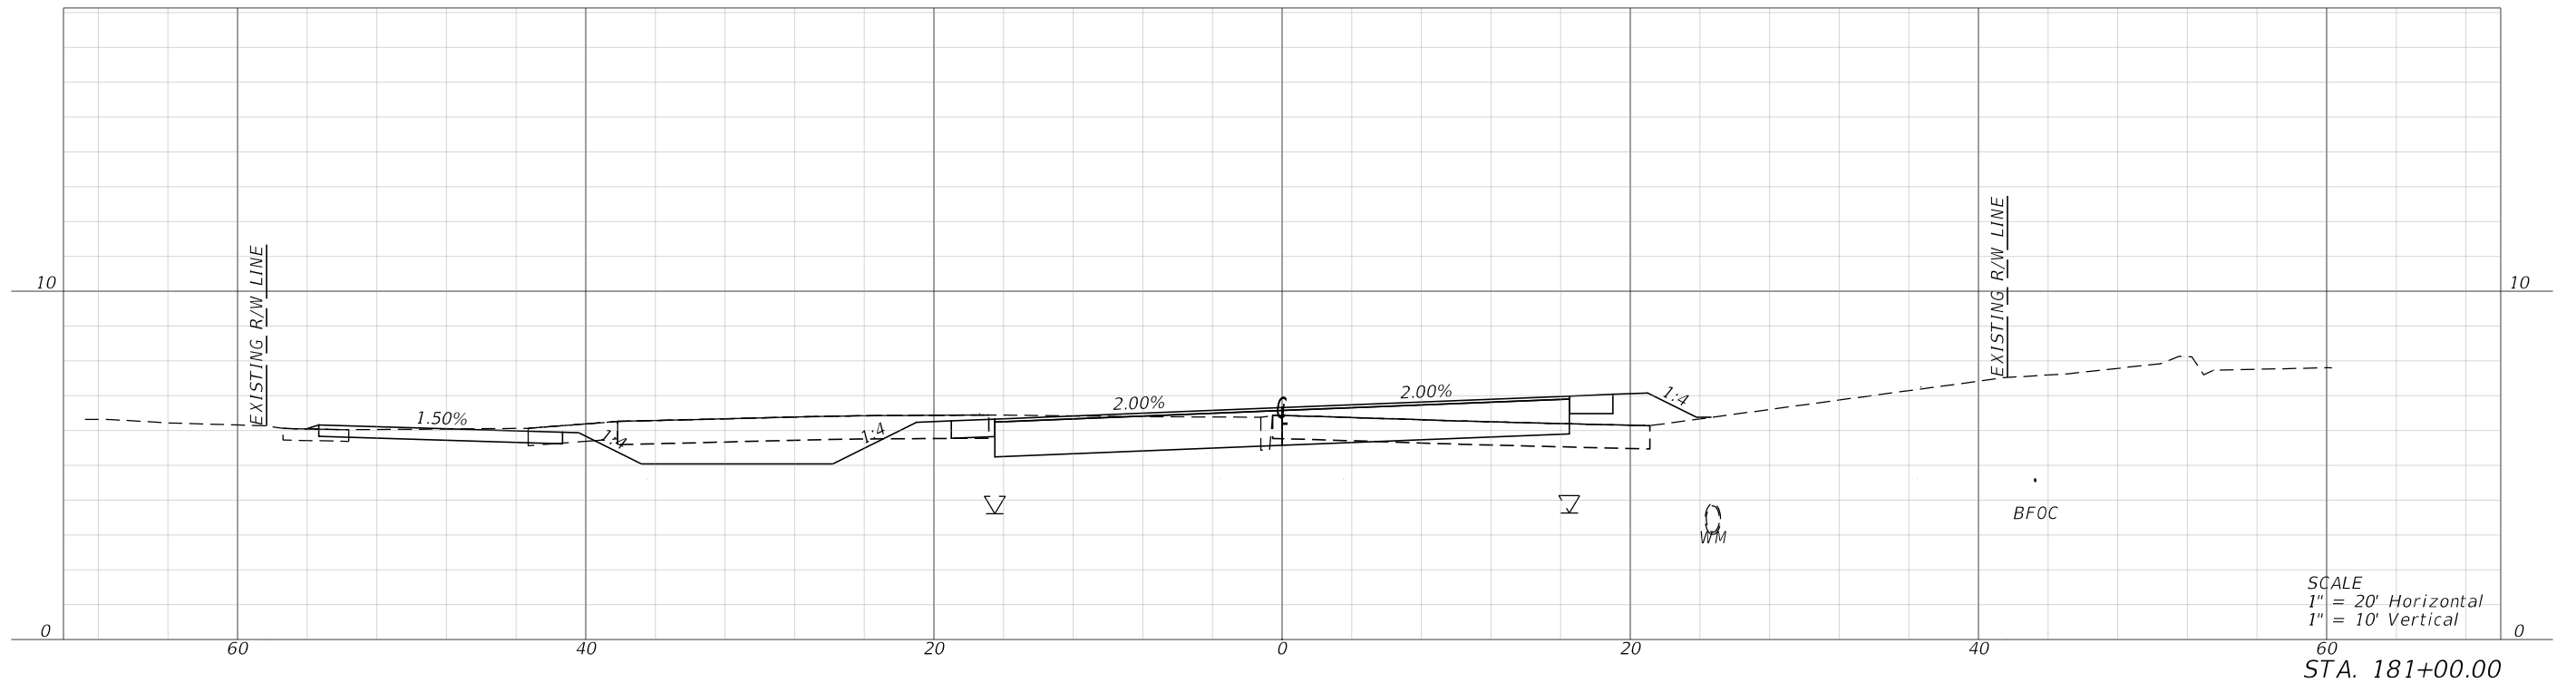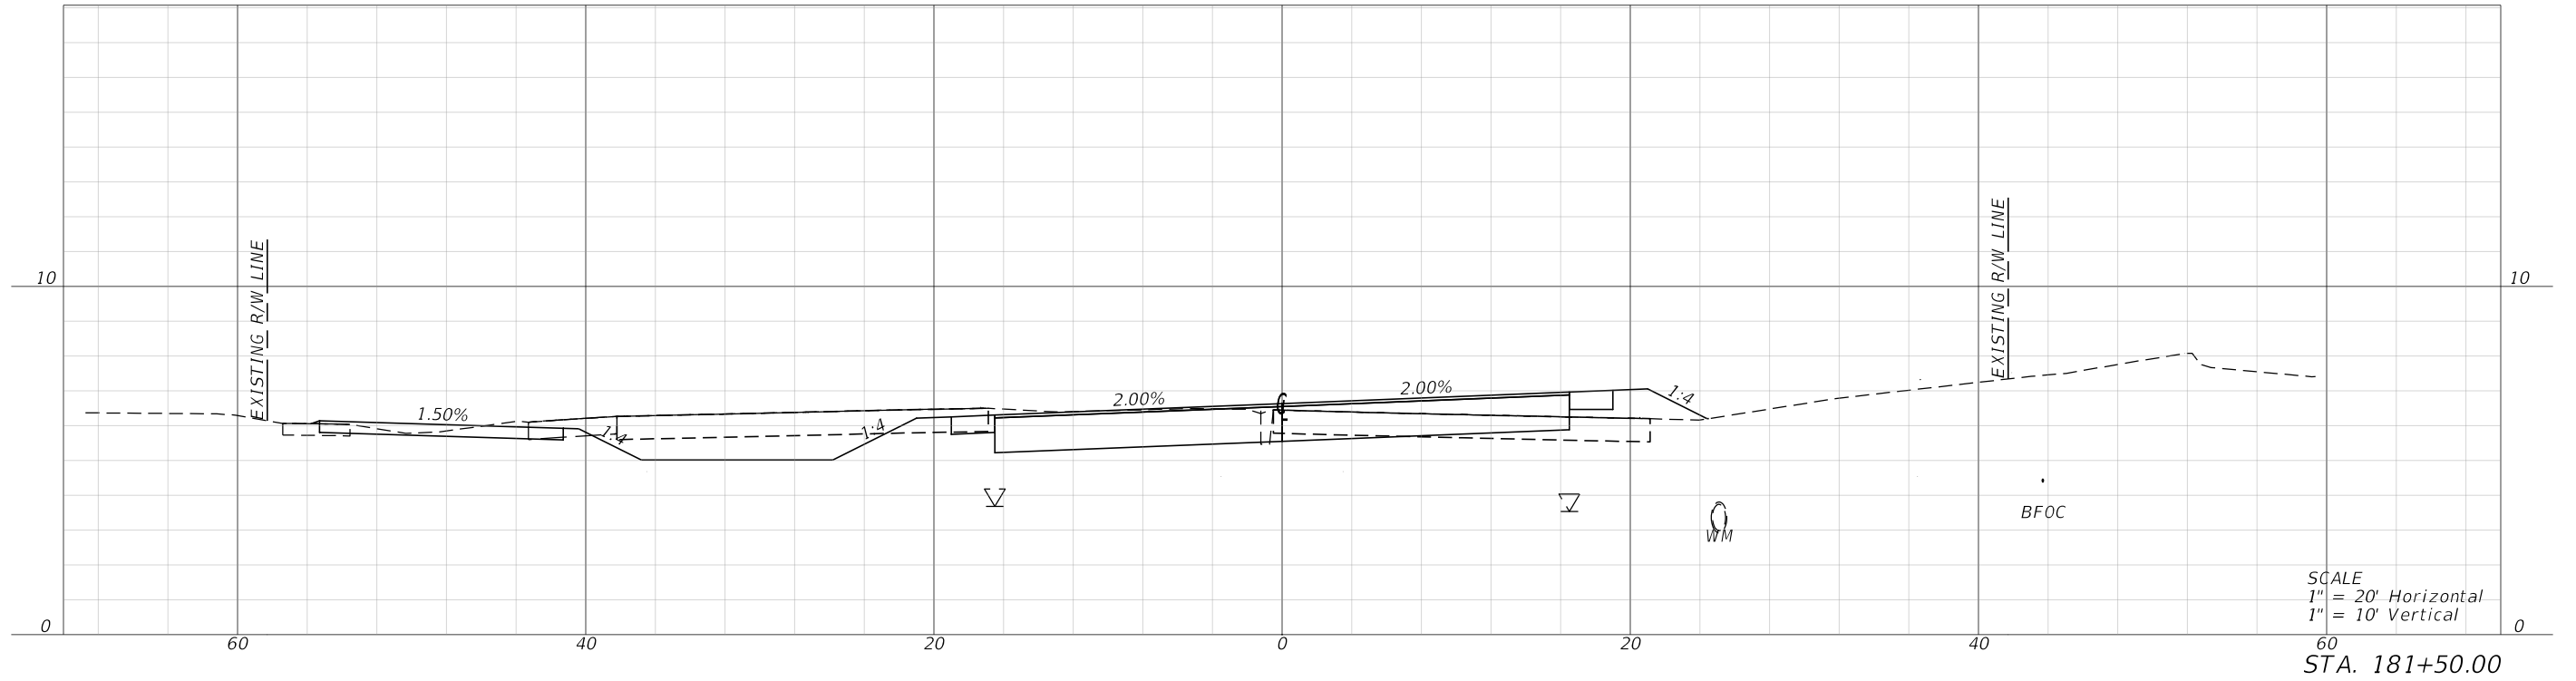

REVISIONS				 MARK T. LLEWELLYN, JR., P.E. LICENSE NUMBER: 80712 HALFF ASSOCIATES, INC. TALLAHASSEE, FLORIDA 32309		OKALOOSA COUNTY		CROSS SECTIONS	SHEET NO.	
DATE	DESCRIPTION	DATE	DESCRIPTION			PROJECT			177	
						SANTA ROSA BOULEVARD				

FAC NOTE



7/19/2024 7:17:02 PM ah3923
\\halff.adn\2A-A\0420005\42280\003\0123456789\Roadway\RD\SRD03.dgn

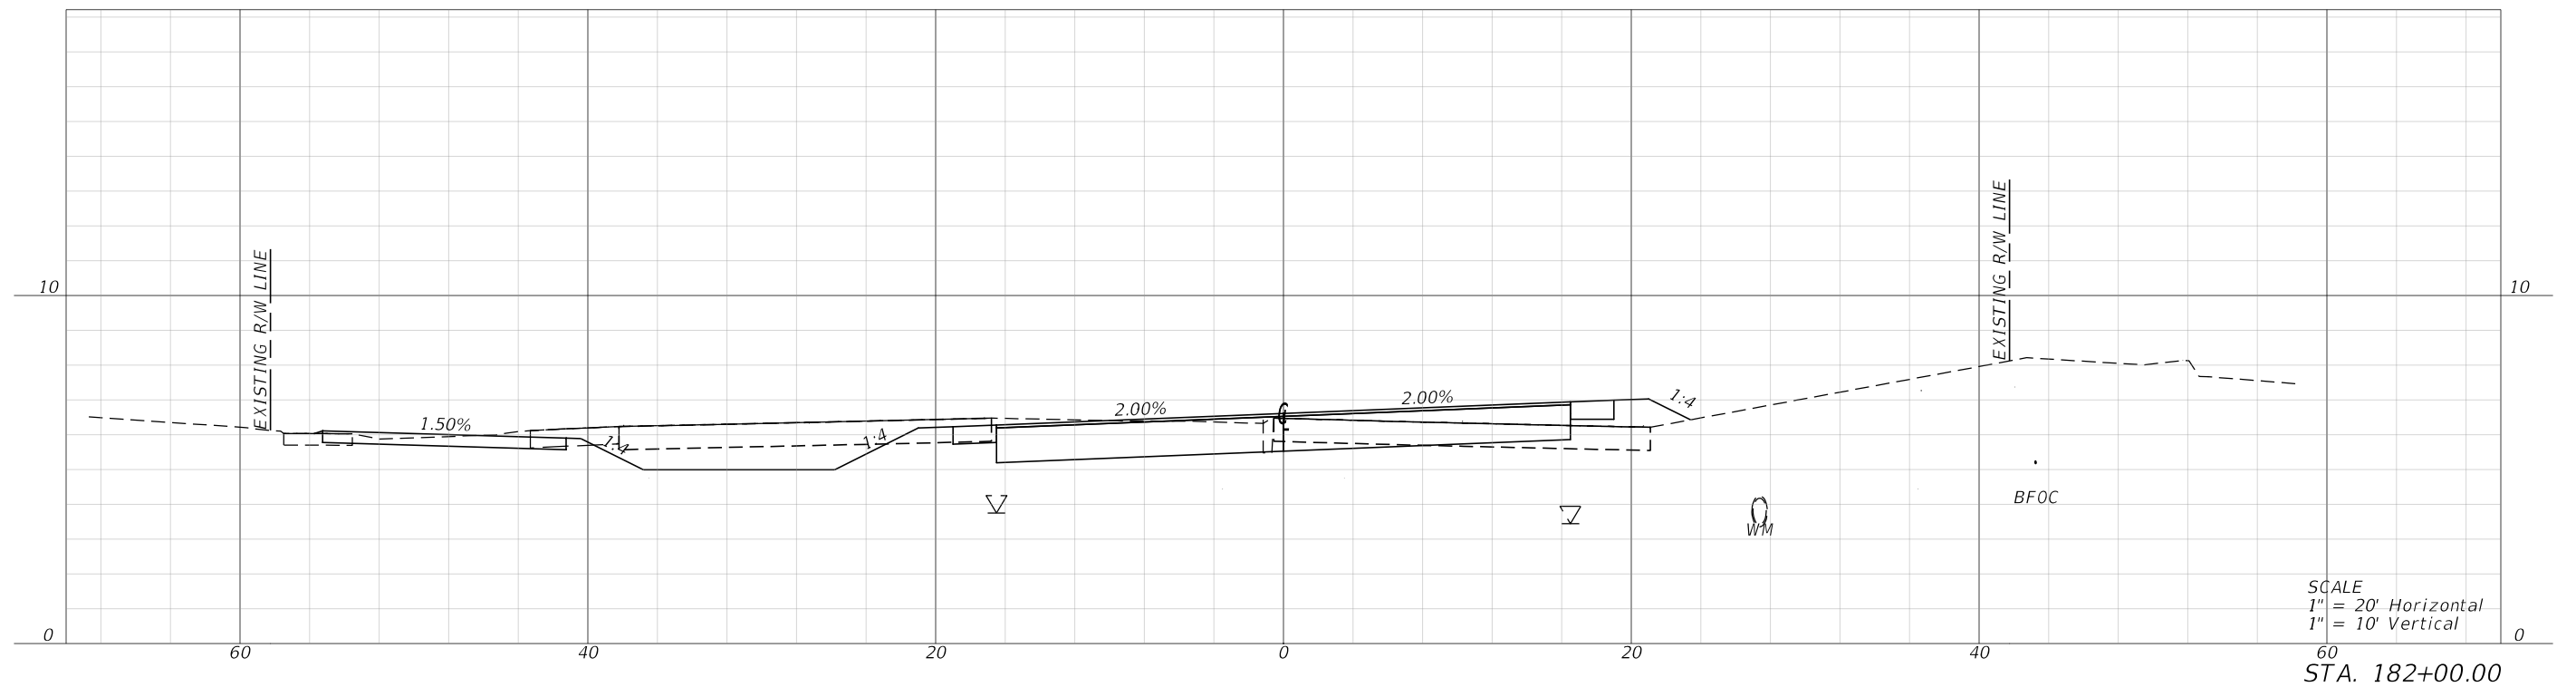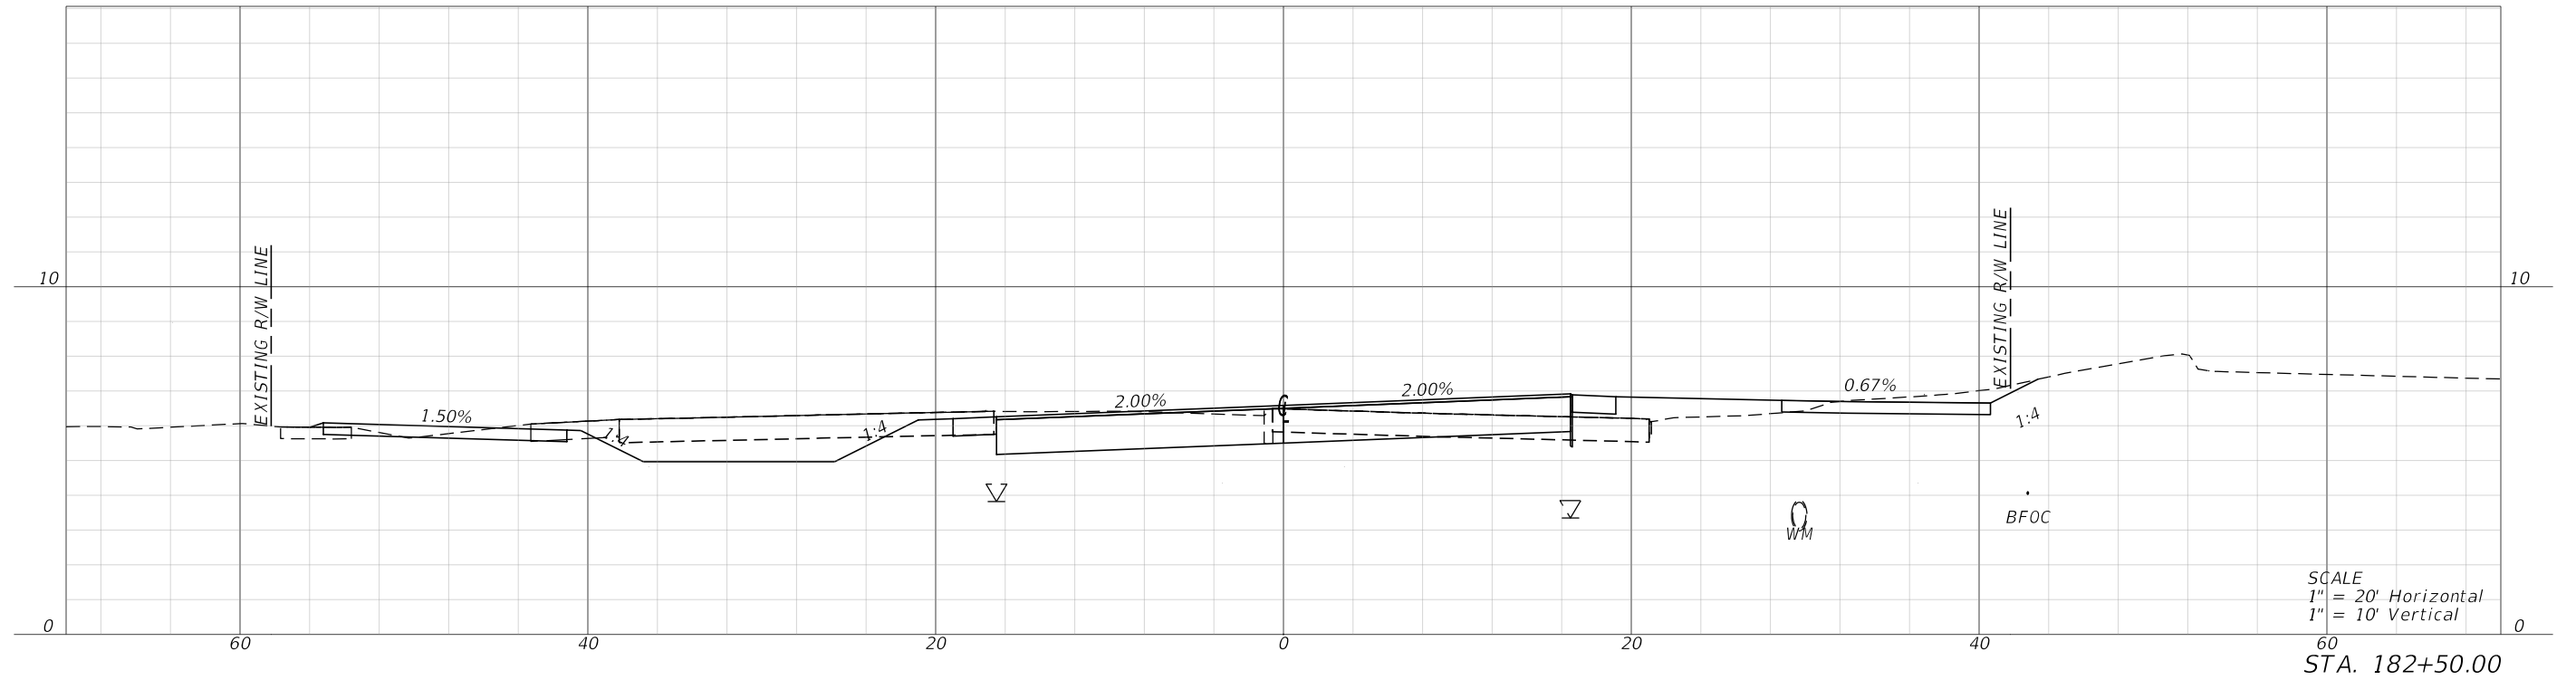

REVISIONS				 MARK T. LLEWELLYN, JR., P.E. LICENSE NUMBER: 80712 HALFF ASSOCIATES, INC. TALLAHASSEE, FLORIDA 32309		OKALOOSA COUNTY		CROSS SECTIONS	SHEET NO.	
DATE	DESCRIPTION	DATE	DESCRIPTION			PROJECT			178	
						SANTA ROSA BOULEVARD				



FAC NOTE

7/19/2024 7:17:05 PM ah3923
\\halff.adn\2A\A\0\420005\42280\003\0123456789\Roadway\RD\SRD03.dgn

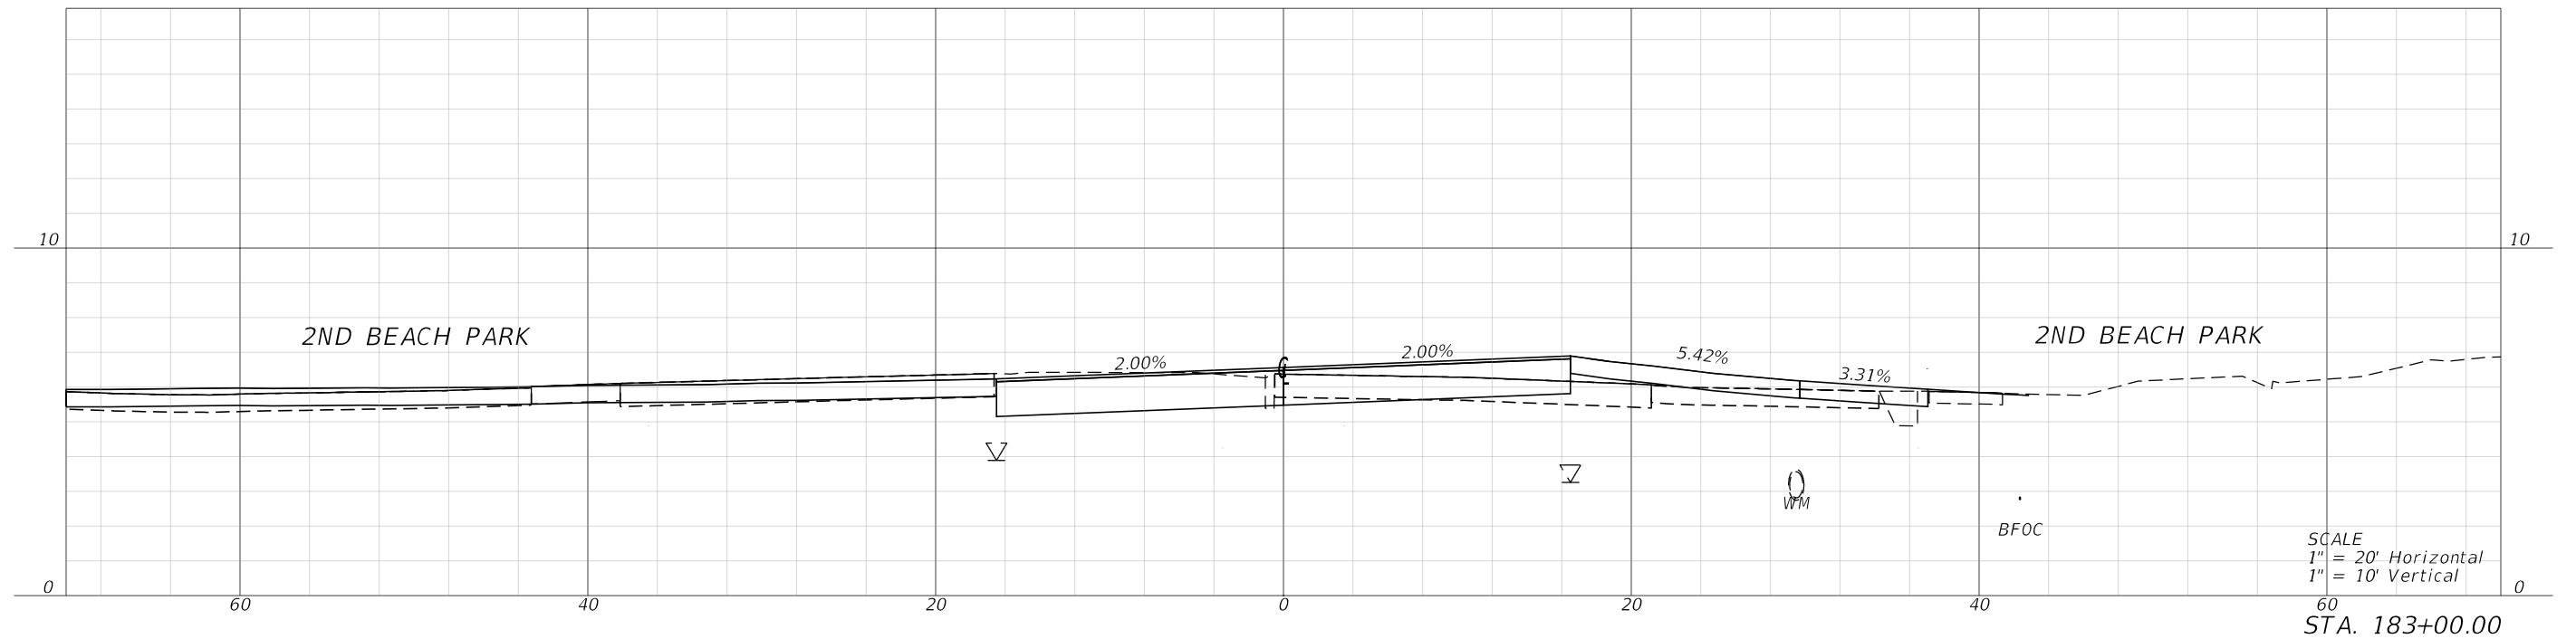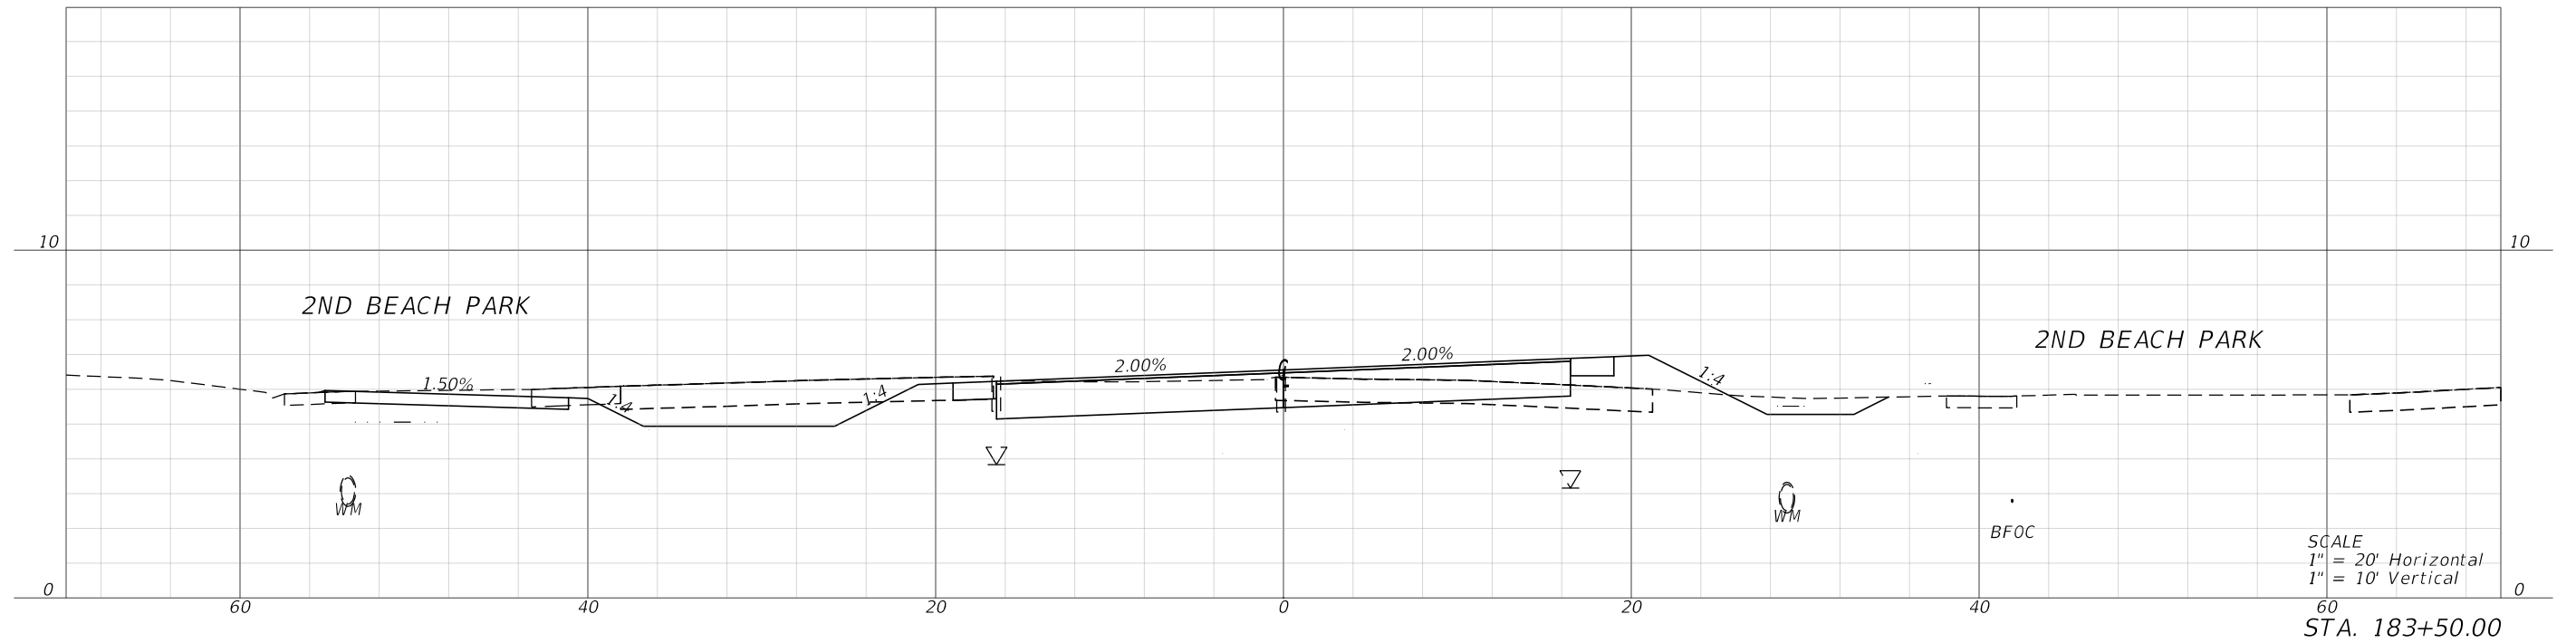


REVISIONS				 MARK T. LLEWELLYN, JR., P.E. LICENSE NUMBER: 80712 HALFF ASSOCIATES, INC. TALLAHASSEE, FLORIDA 32309		OKALOOSA COUNTY		CROSS SECTIONS	SHEET NO.		
DATE	DESCRIPTION		DATE			DESCRIPTION			PROJECT		179
									SANTA ROSA BOULEVARD		

7/19/2024 7:17:08 PM ah3923
\\half\ad\p2a\av0\420005\42280\003\0123456789\Roadway\RD\SRD03.dgn

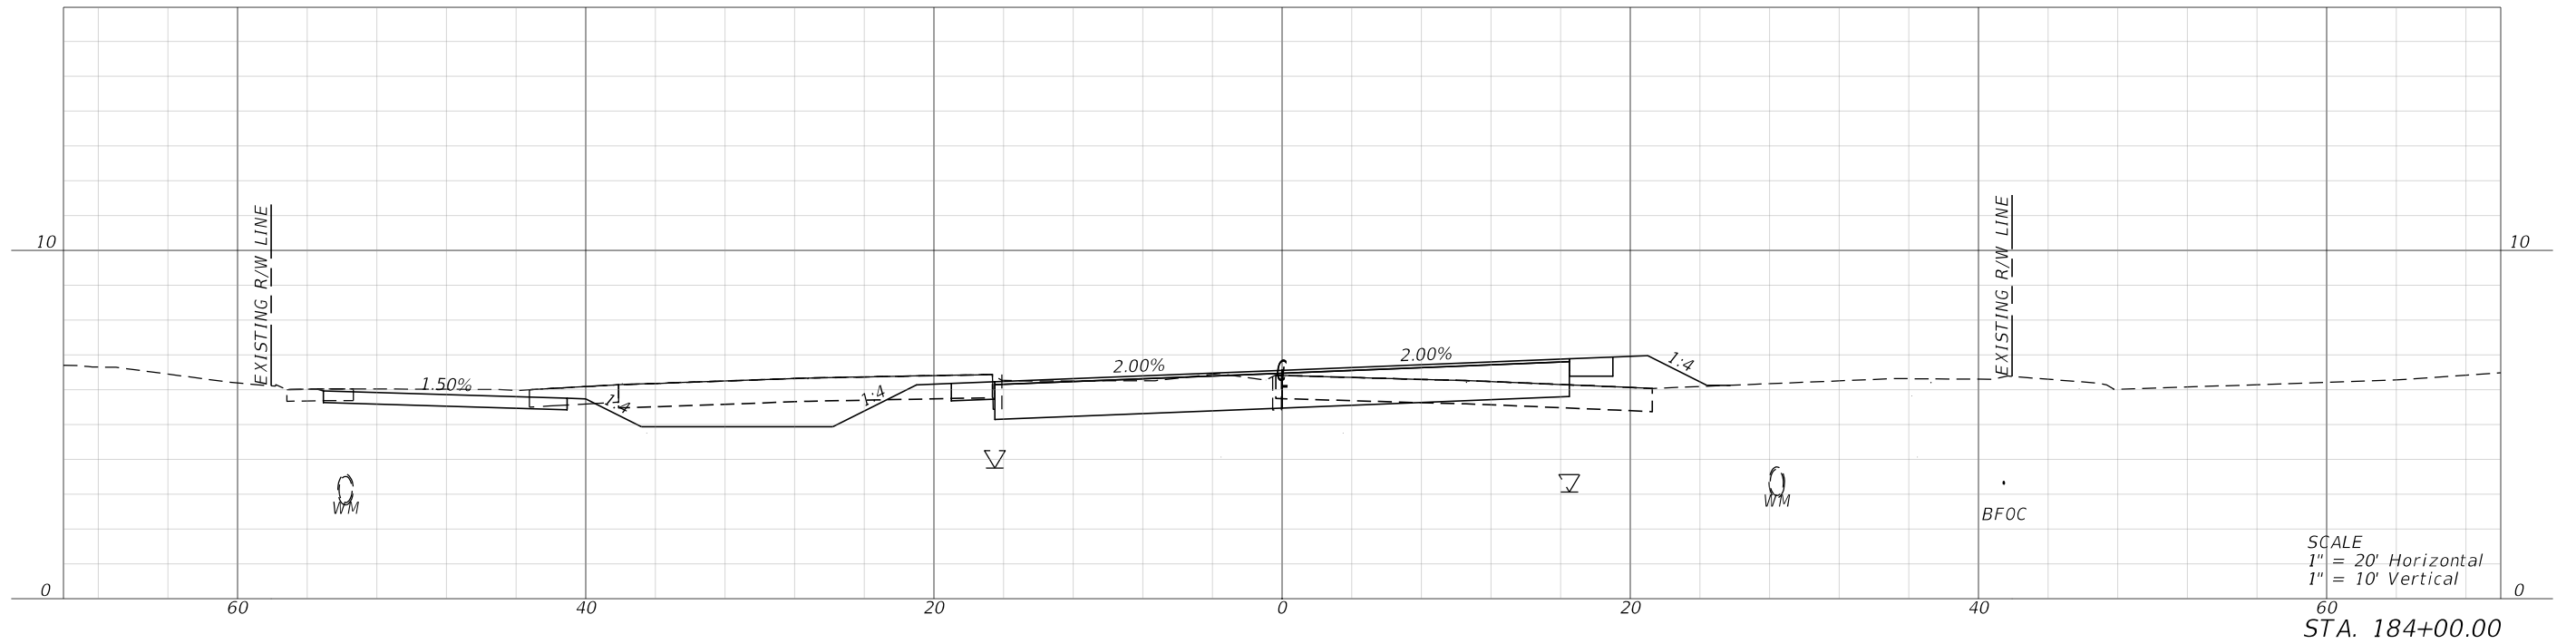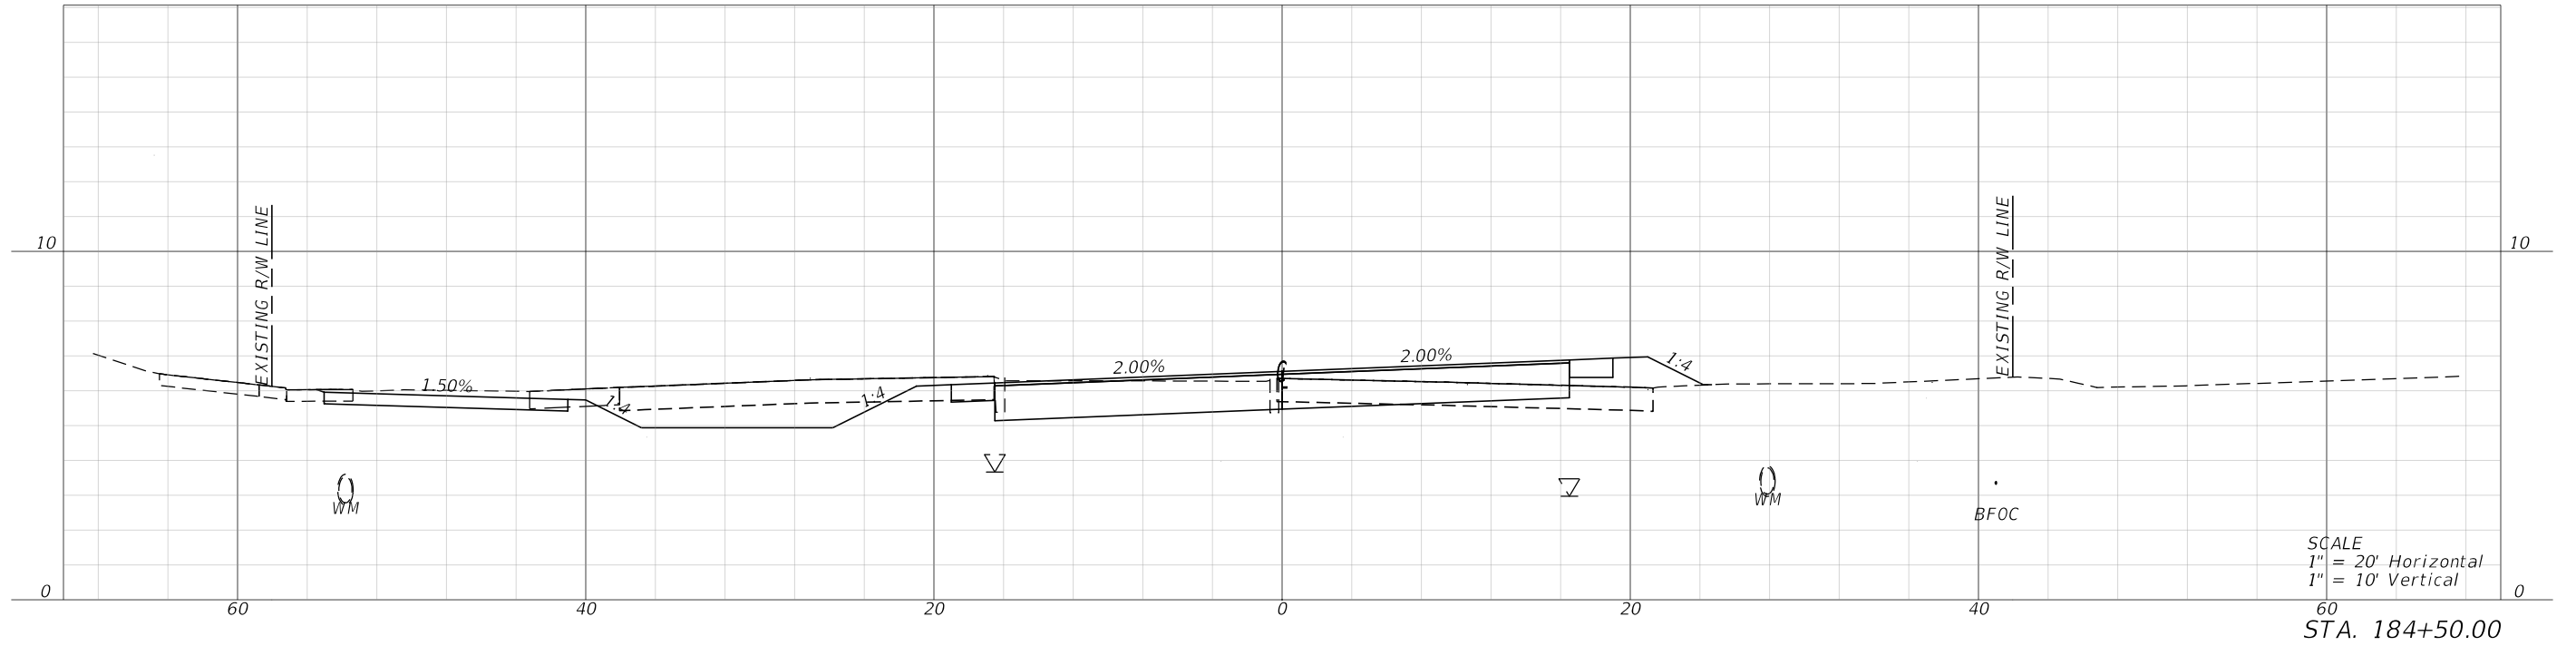

REVISIONS			
DATE	DESCRIPTION	DATE	DESCRIPTION

half
MARK T. LLEWELLYN, JR., P.E.
LICENSE NUMBER: 80712
HALF ASSOCIATES, INC.
TALLAHASSEE, FLORIDA 32309

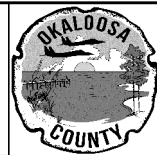



OKALOOSA COUNTY
PROJECT
SANTA ROSA BOULEVARD

CROSS SECTIONS

SHEET
NO.
180

FAC NOTE



7/19/2024 7:17:10 PM ah3923
\\halff.adn\2A-AV\0420005\42280\003\0123456789\Roadway\RD\SRD03.dgn

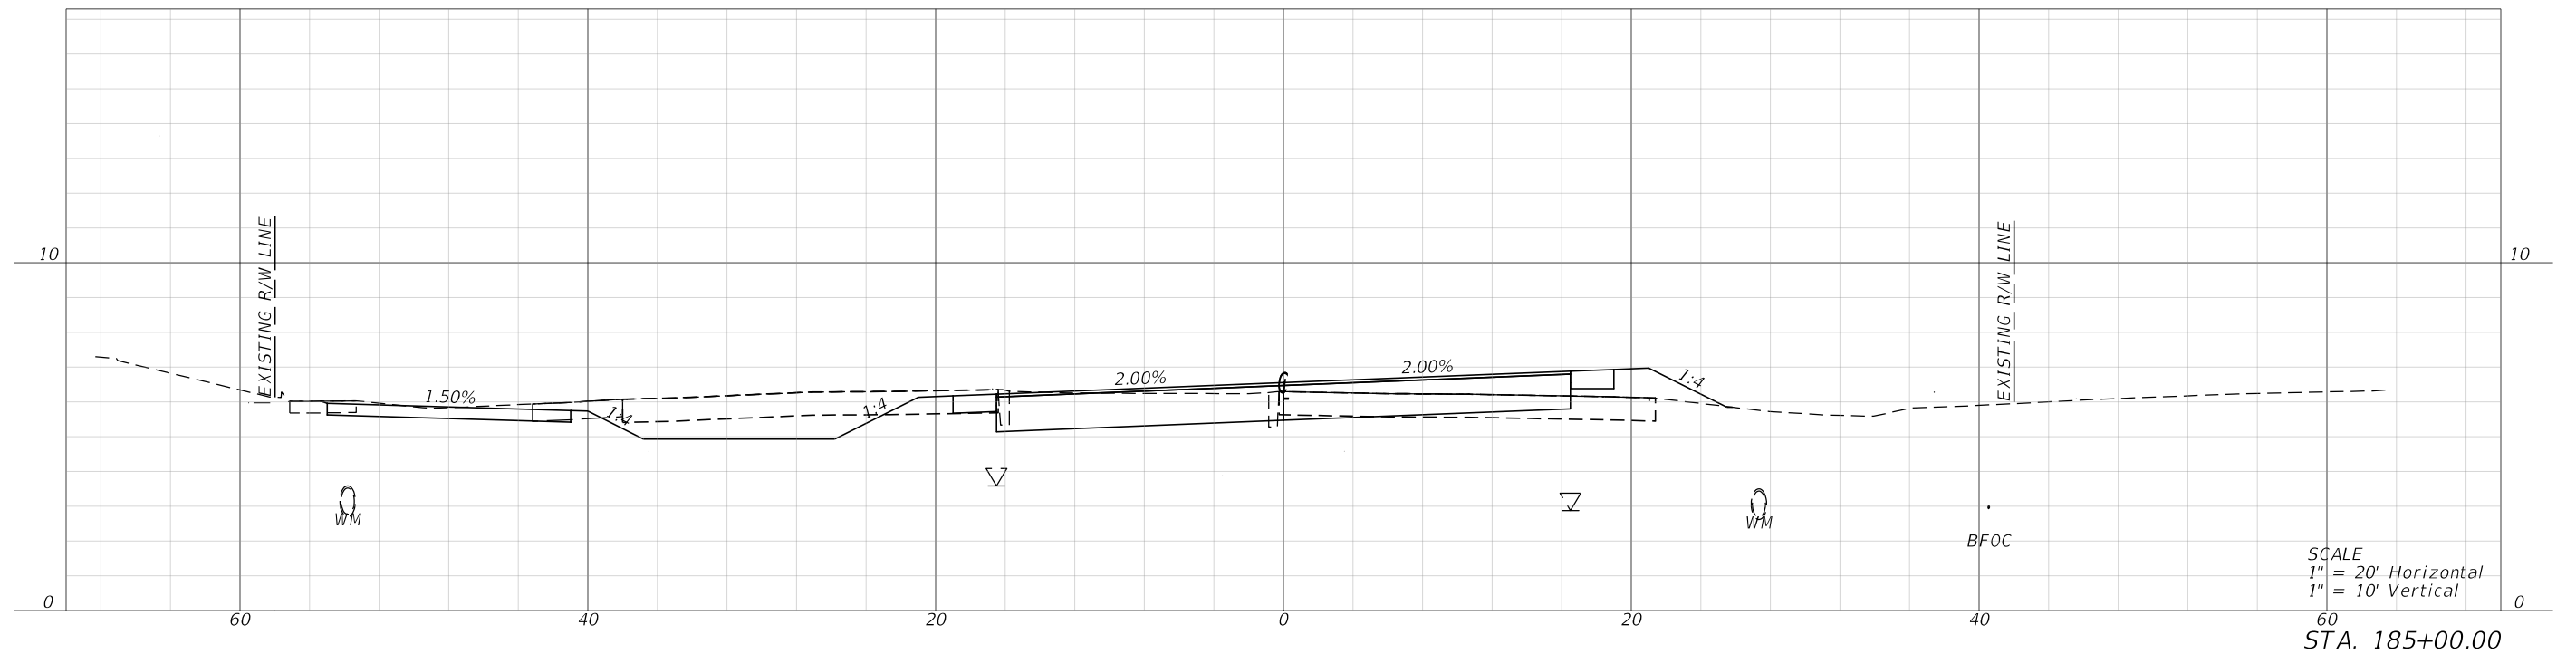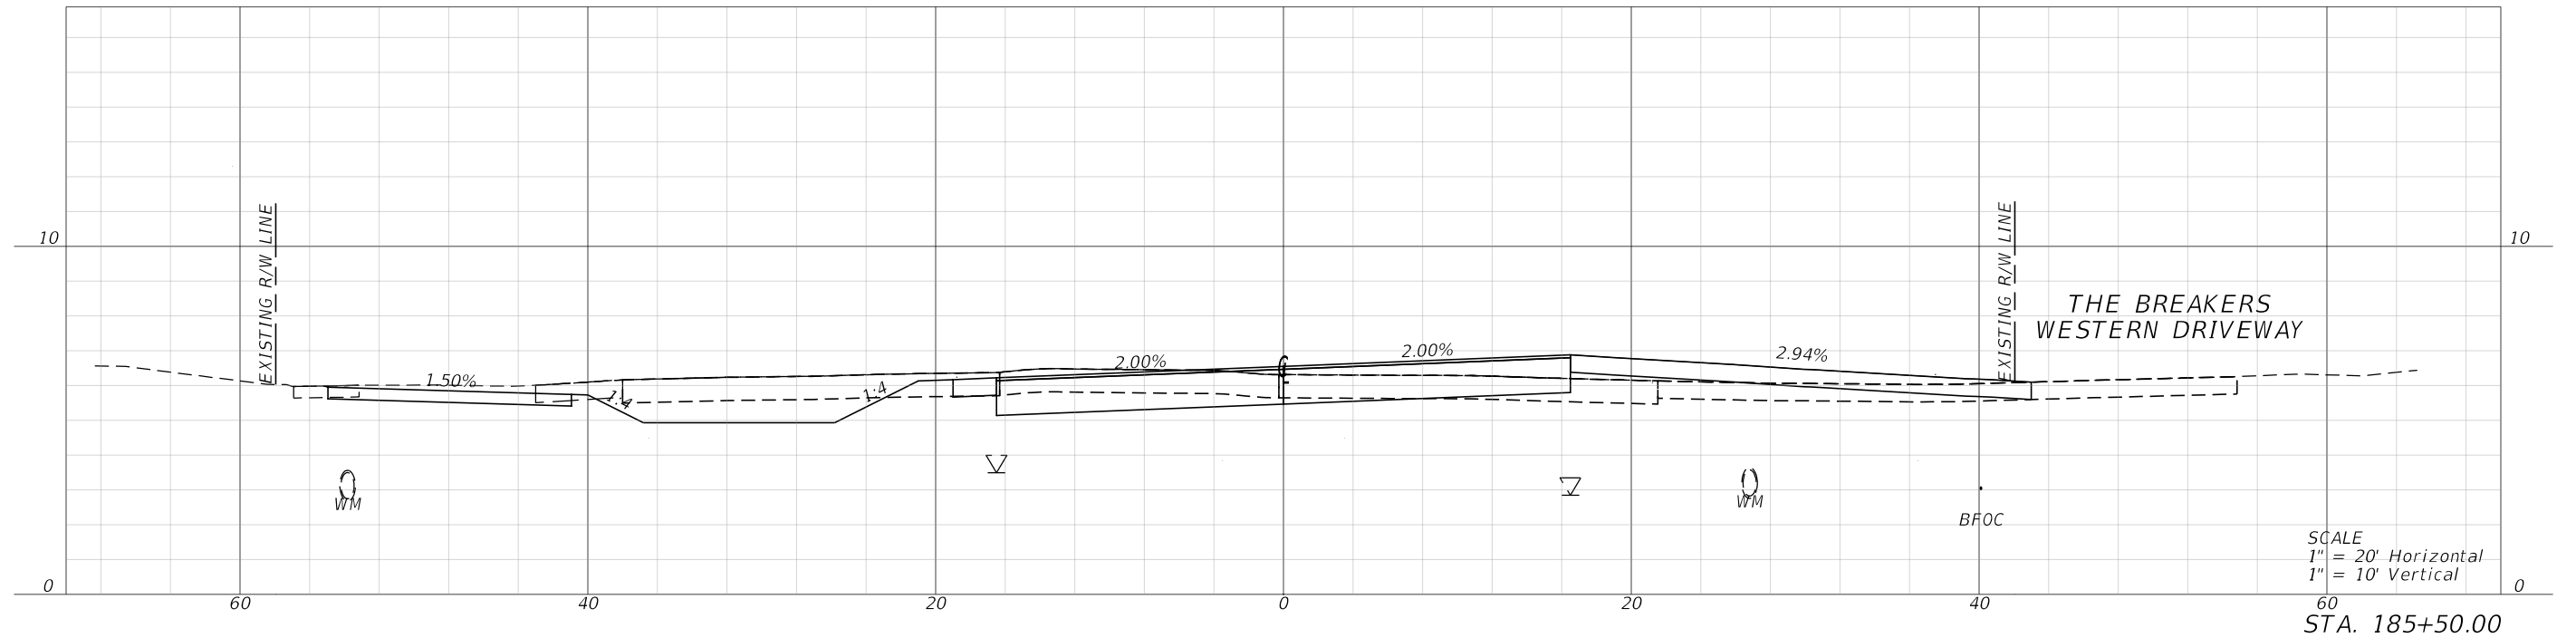

REVISIONS				 MARK T. LLEWELLYN, JR., P.E. LICENSE NUMBER: 80712 HALFF ASSOCIATES, INC. TALLAHASSEE, FLORIDA 32309		OKALOOSA COUNTY		CROSS SECTIONS	SHEET NO.	
DATE	DESCRIPTION	DATE	DESCRIPTION			PROJECT			181	
						SANTA ROSA BOULEVARD				


FAC NOTE

7/19/2024 7:17:13 PM ah3923
\\half\ad\p2a\av0\420005\42280\003\0123456789\RD\SRD03.dgn

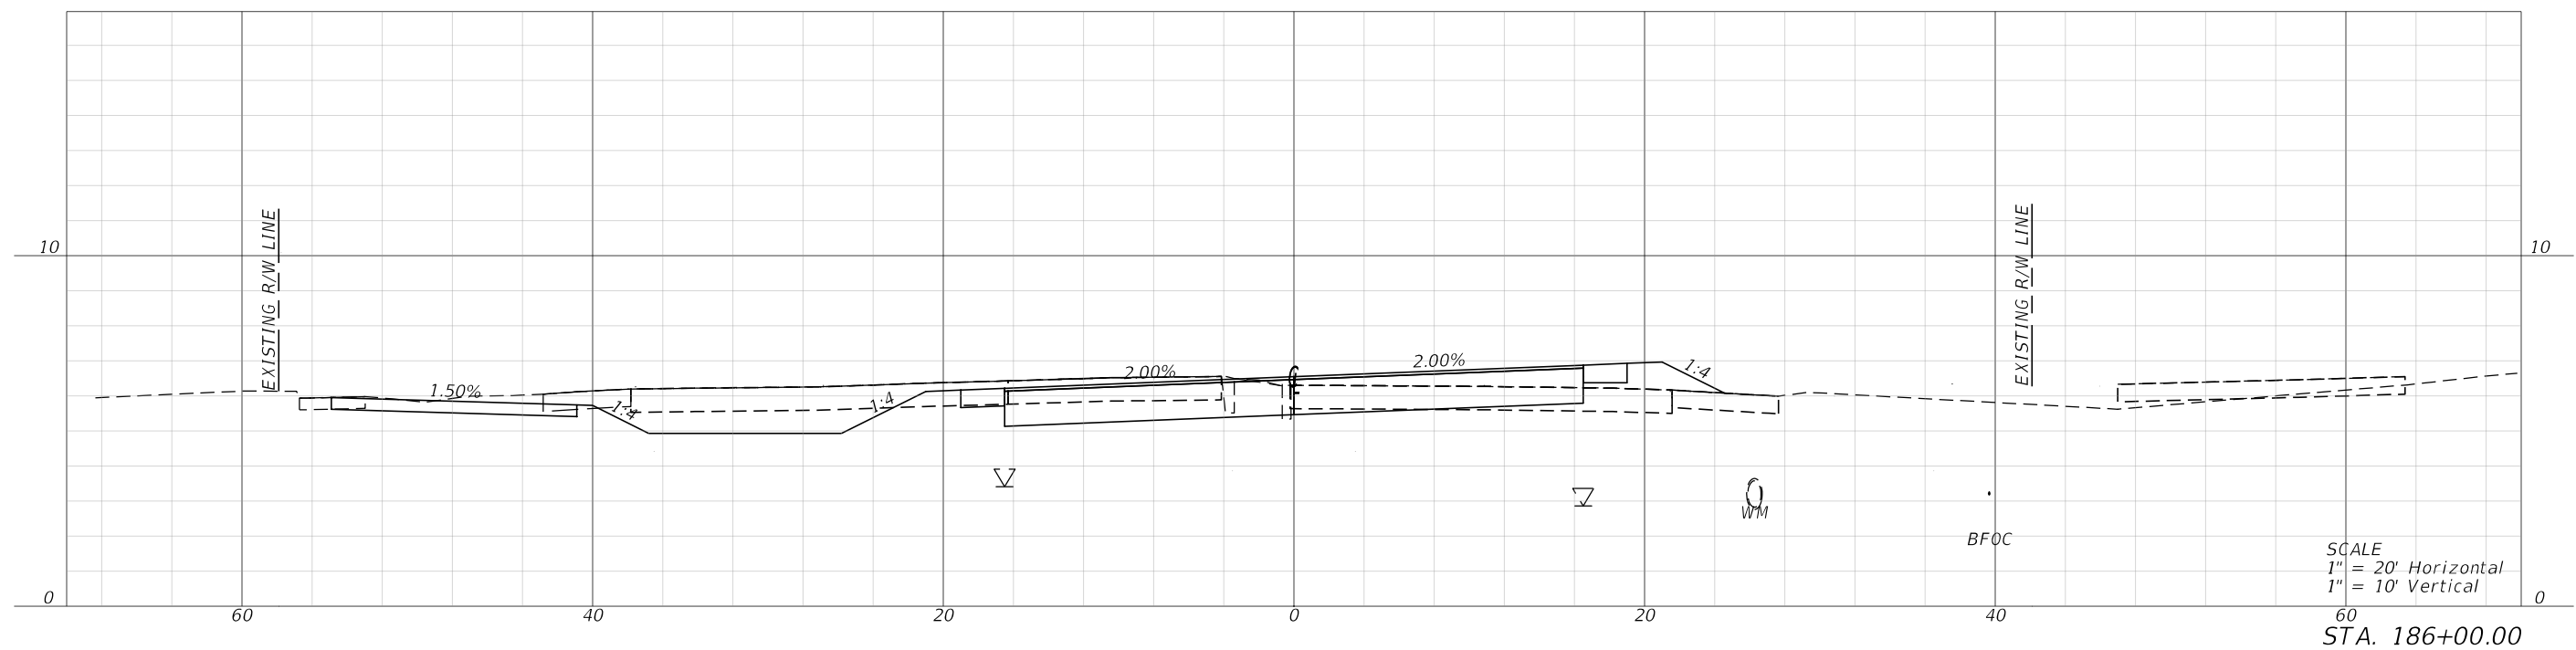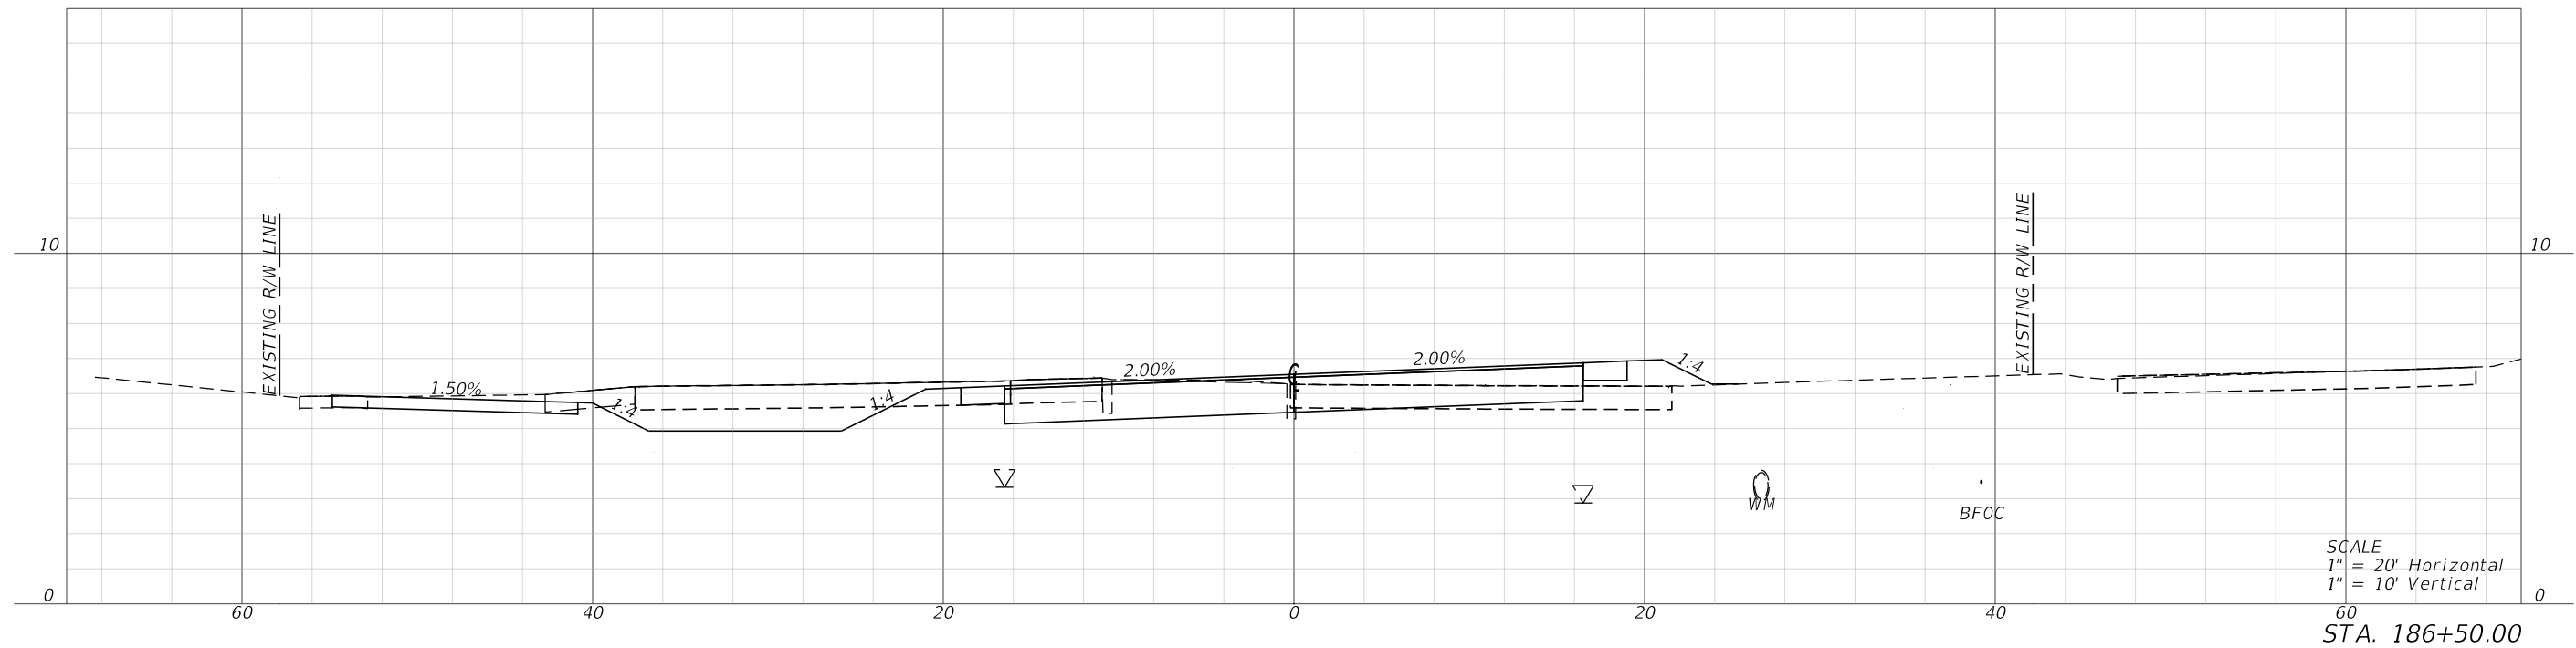

REVISIONS			
DATE	DESCRIPTION	DATE	DESCRIPTION

half
MARK T. LLEWELLYN, JR., P.E.
LICENSE NUMBER: 80712
HALFF ASSOCIATES, INC.
TALLAHASSEE, FLORIDA 32309

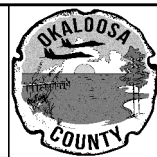



OKALOOSA COUNTY
PROJECT
SANTA ROSA BOULEVARD

CROSS SECTIONS

SHEET
NO.
182

FAC NOTE


7/19/2024 7:17:16 PM ah3923
\\halff.adn\p2a\av0\420005\42280\003\0123456789\RD\SRD03.dgn

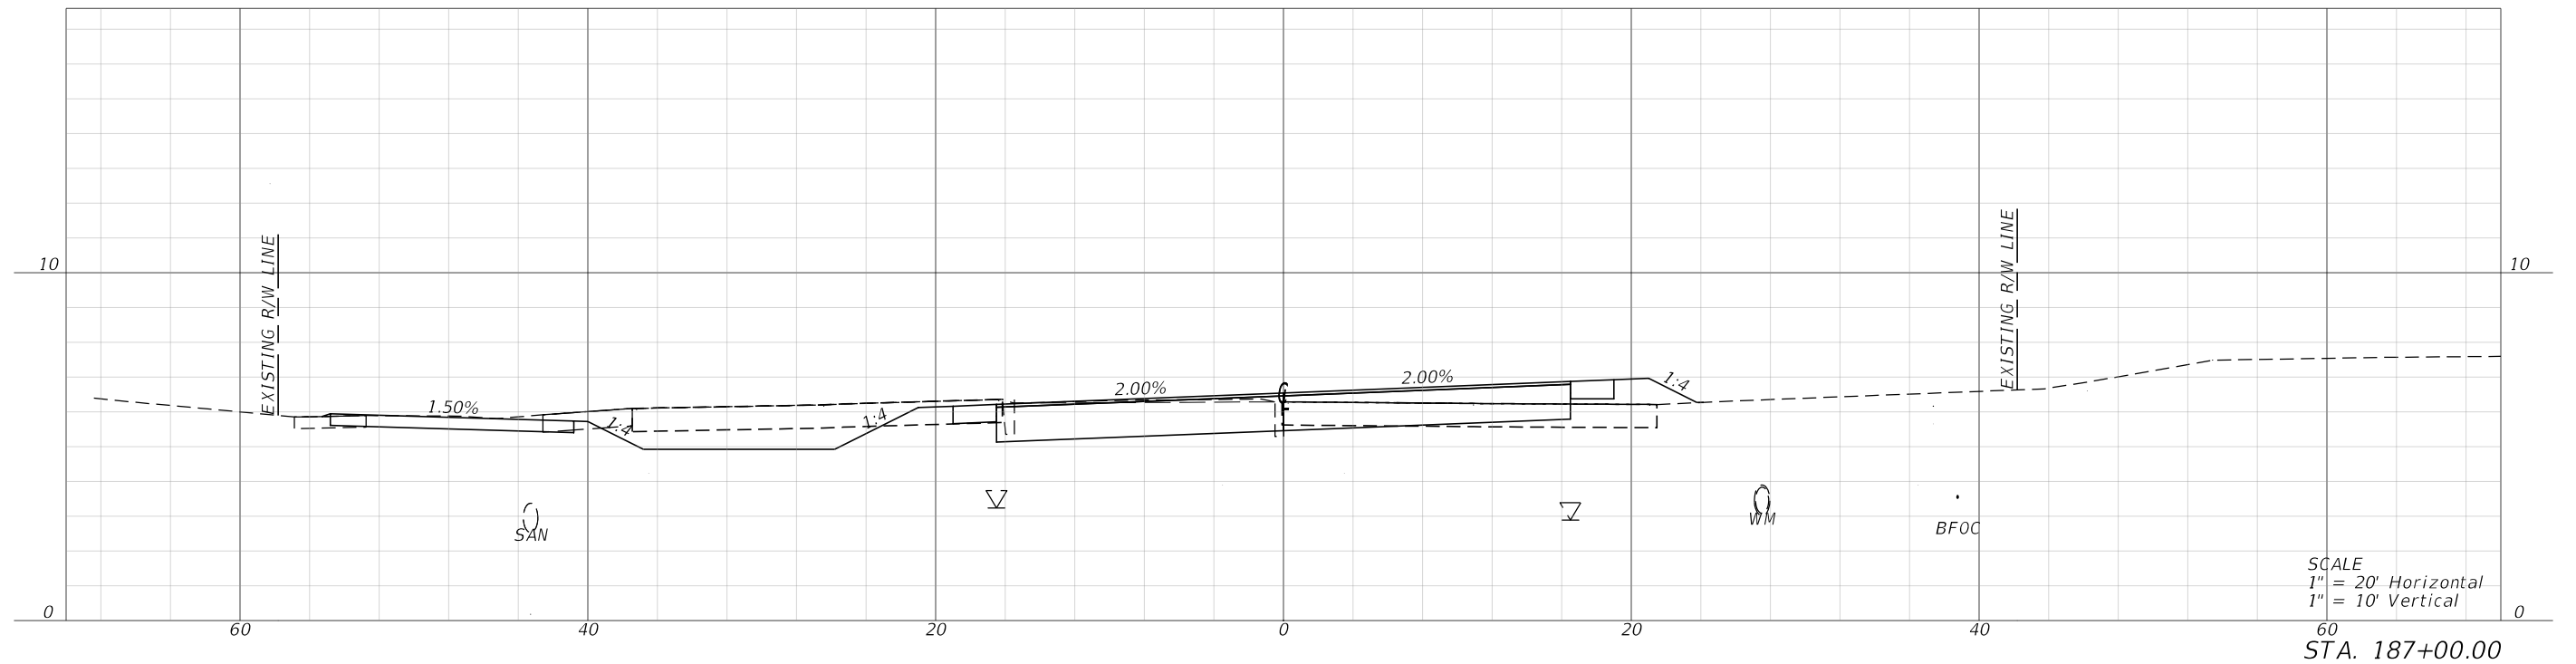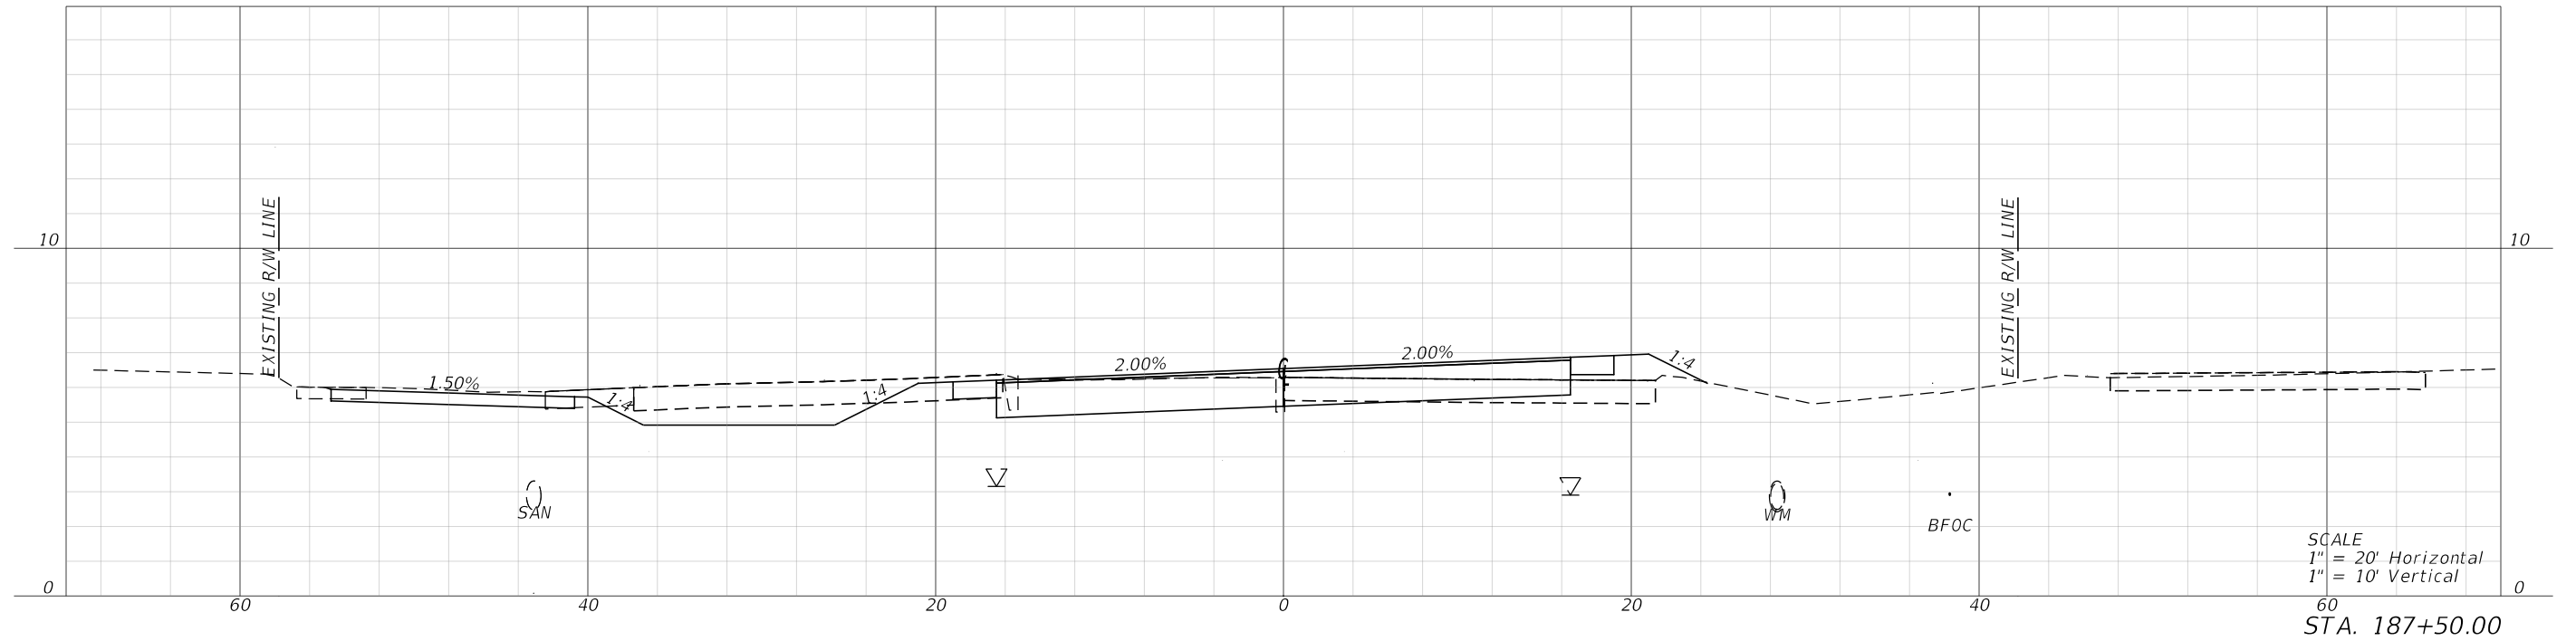

REVISIONS			
DATE	DESCRIPTION	DATE	DESCRIPTION



MARK T. LLEWELLYN, JR., P.E.
LICENSE NUMBER: 80712
HALFF ASSOCIATES, INC.
TALLAHASSEE, FLORIDA 32309

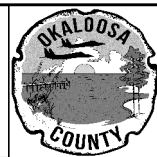



OKALOOSA COUNTY
PROJECT
SANTA ROSA BOULEVARD

CROSS SECTIONS

SHEET NO.
183



FAC NOTE

7/19/2024 7:17:19 PM ah3923
\\halff.adn\p2a\av0\420005\42280\003\0123456789\Roadway\RD\SRD03.dgn

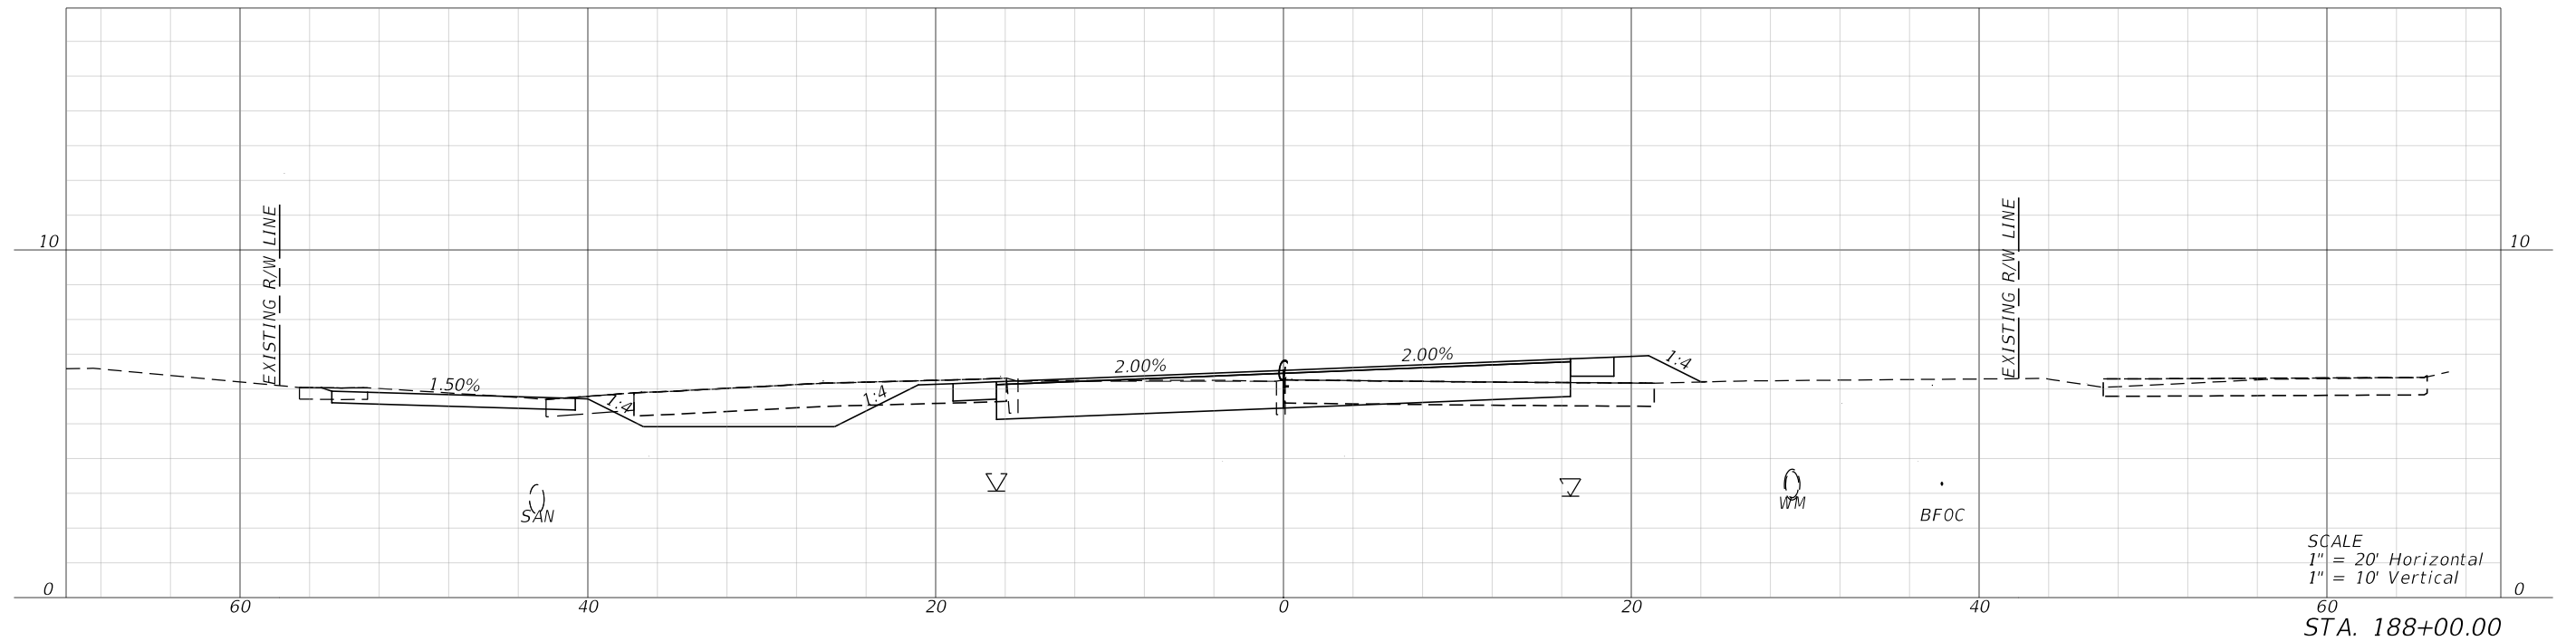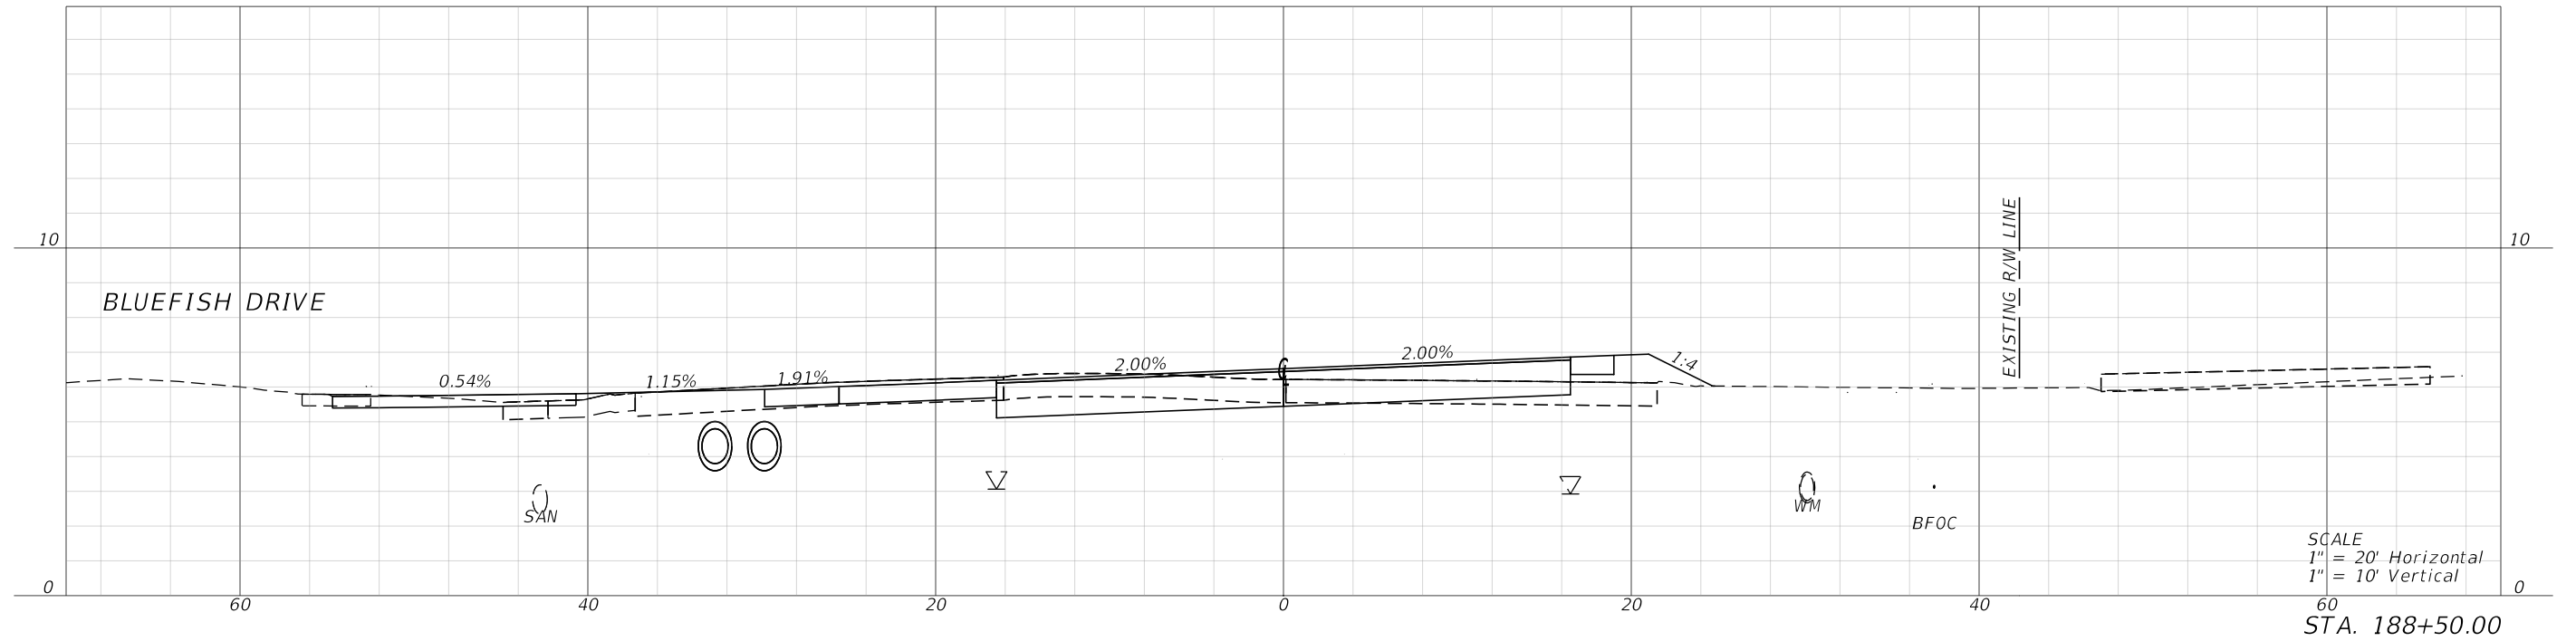



REVISIONS				 MARK T. LLEWELLYN, JR., P.E. LICENSE NUMBER: 80712 HALFF ASSOCIATES, INC. TALLAHASSEE, FLORIDA 32309		OKALOOSA COUNTY PROJECT SANTA ROSA BOULEVARD	CROSS SECTIONS		SHEET NO.
DATE	DESCRIPTION	DATE	DESCRIPTION						184
									FAC NOTE

7/19/2024 7:17:22 PM ah3923
\\half\ad\p2a\av0\420005\42280\003\0123456789\RD\SRD03.dgn

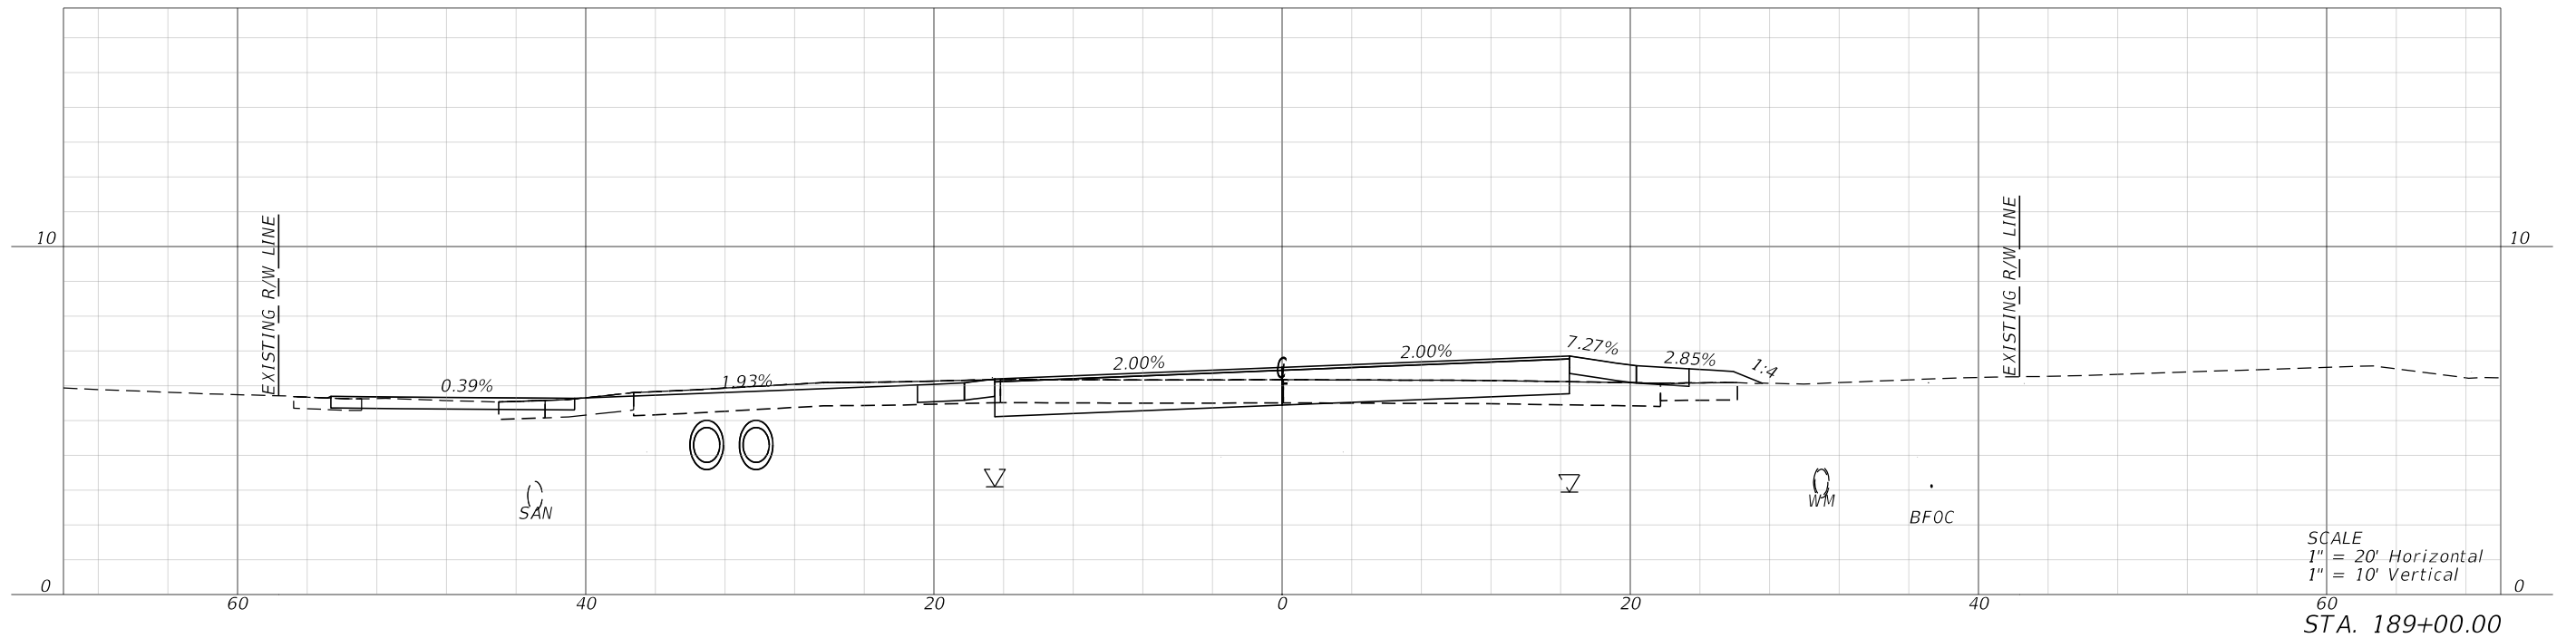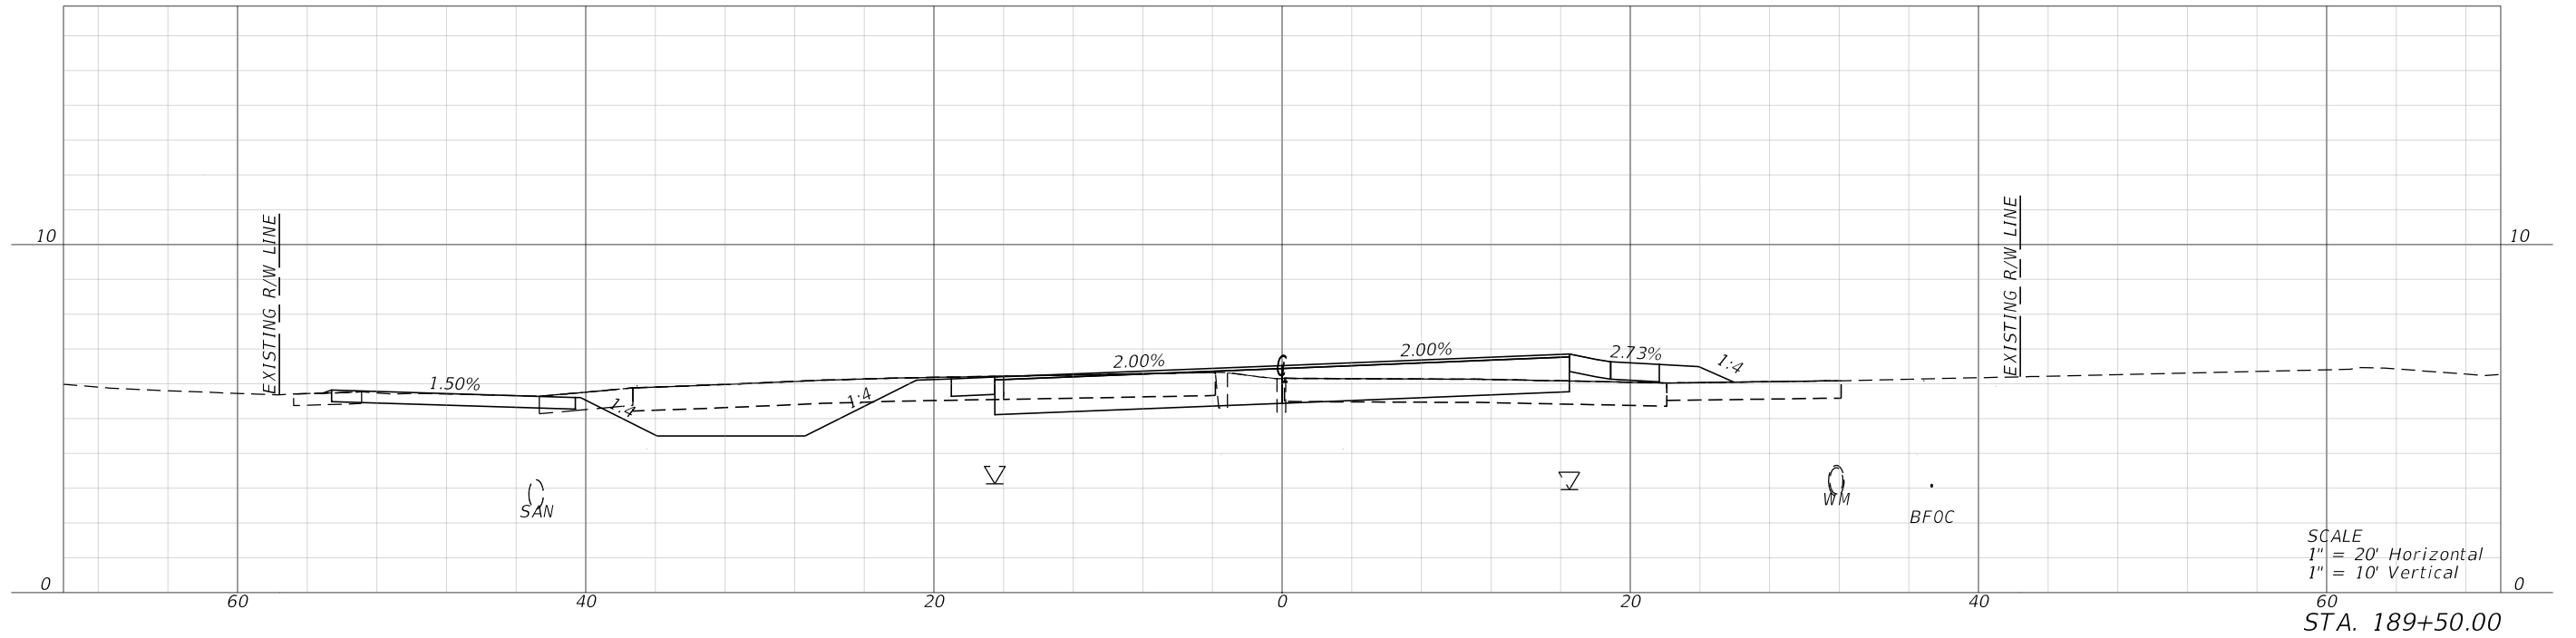



REVISIONS				 MARK T. LLEWELLYN, JR., P.E. LICENSE NUMBER: 80712 HALFF ASSOCIATES, INC. TALLAHASSEE, FLORIDA 32309		OKALOOSA COUNTY		CROSS SECTIONS	SHEET NO.			
DATE	DESCRIPTION		DATE			DESCRIPTION			PROJECT		185	
									SANTA ROSA BOULEVARD			

7/19/2024 7:17:24 PM ah3923
\\halff.adn\p2a\av0\420005\42280\003\0123456789\Roadway\RD\SRD03.dgn

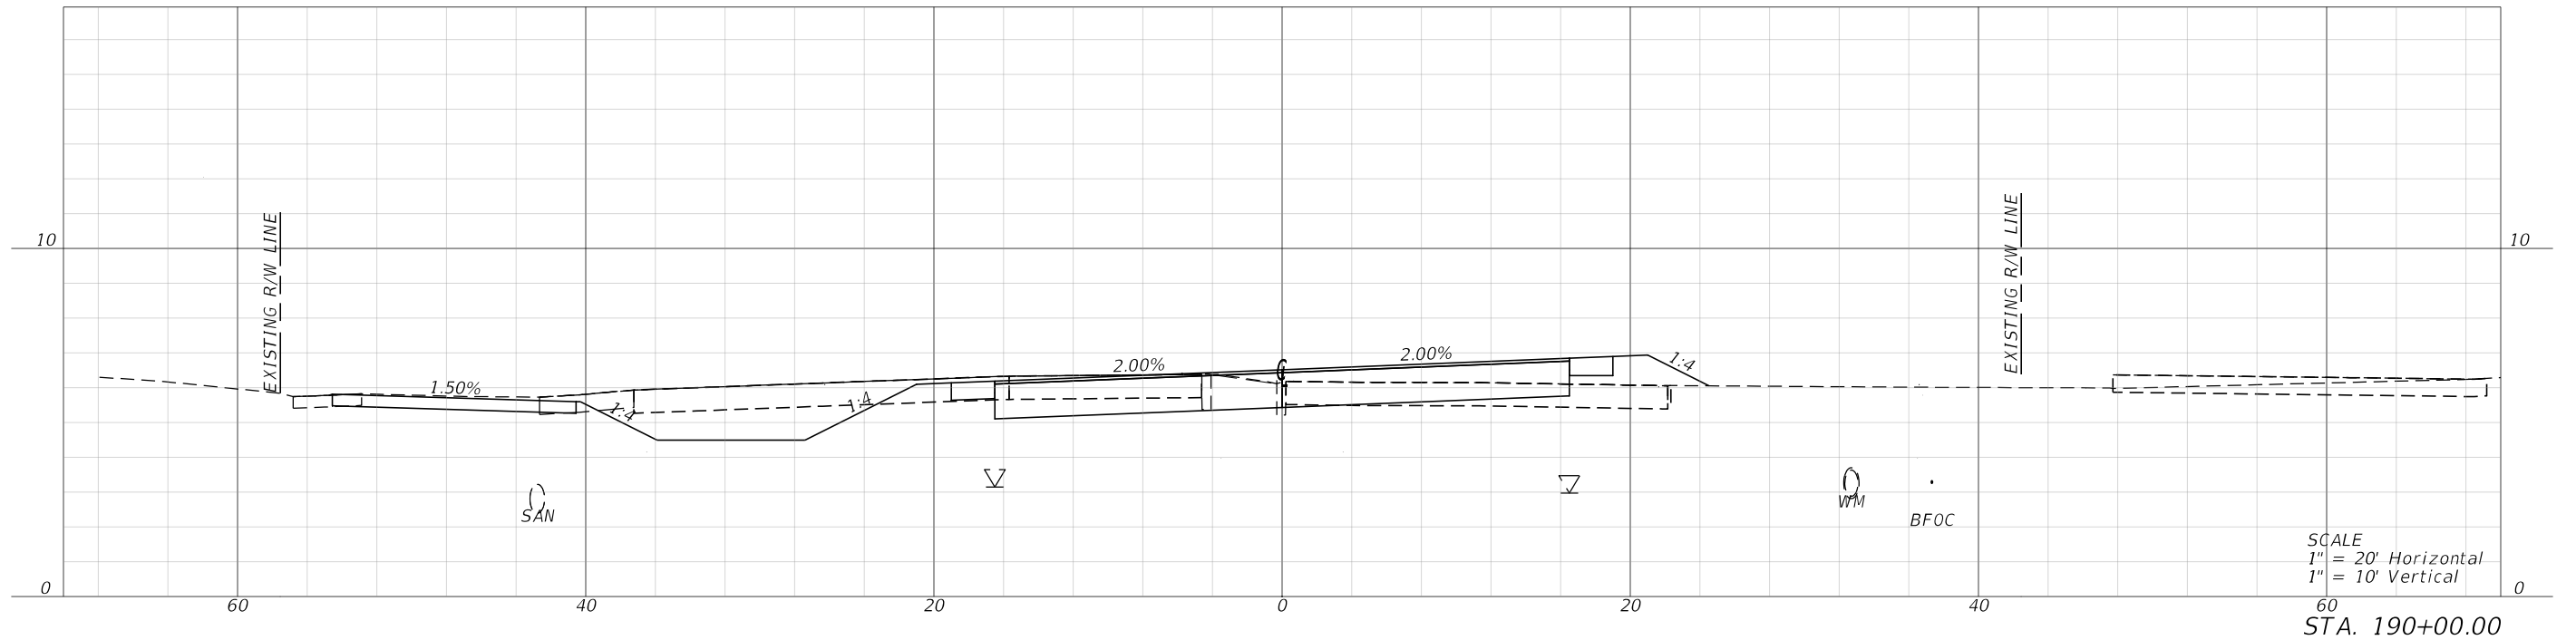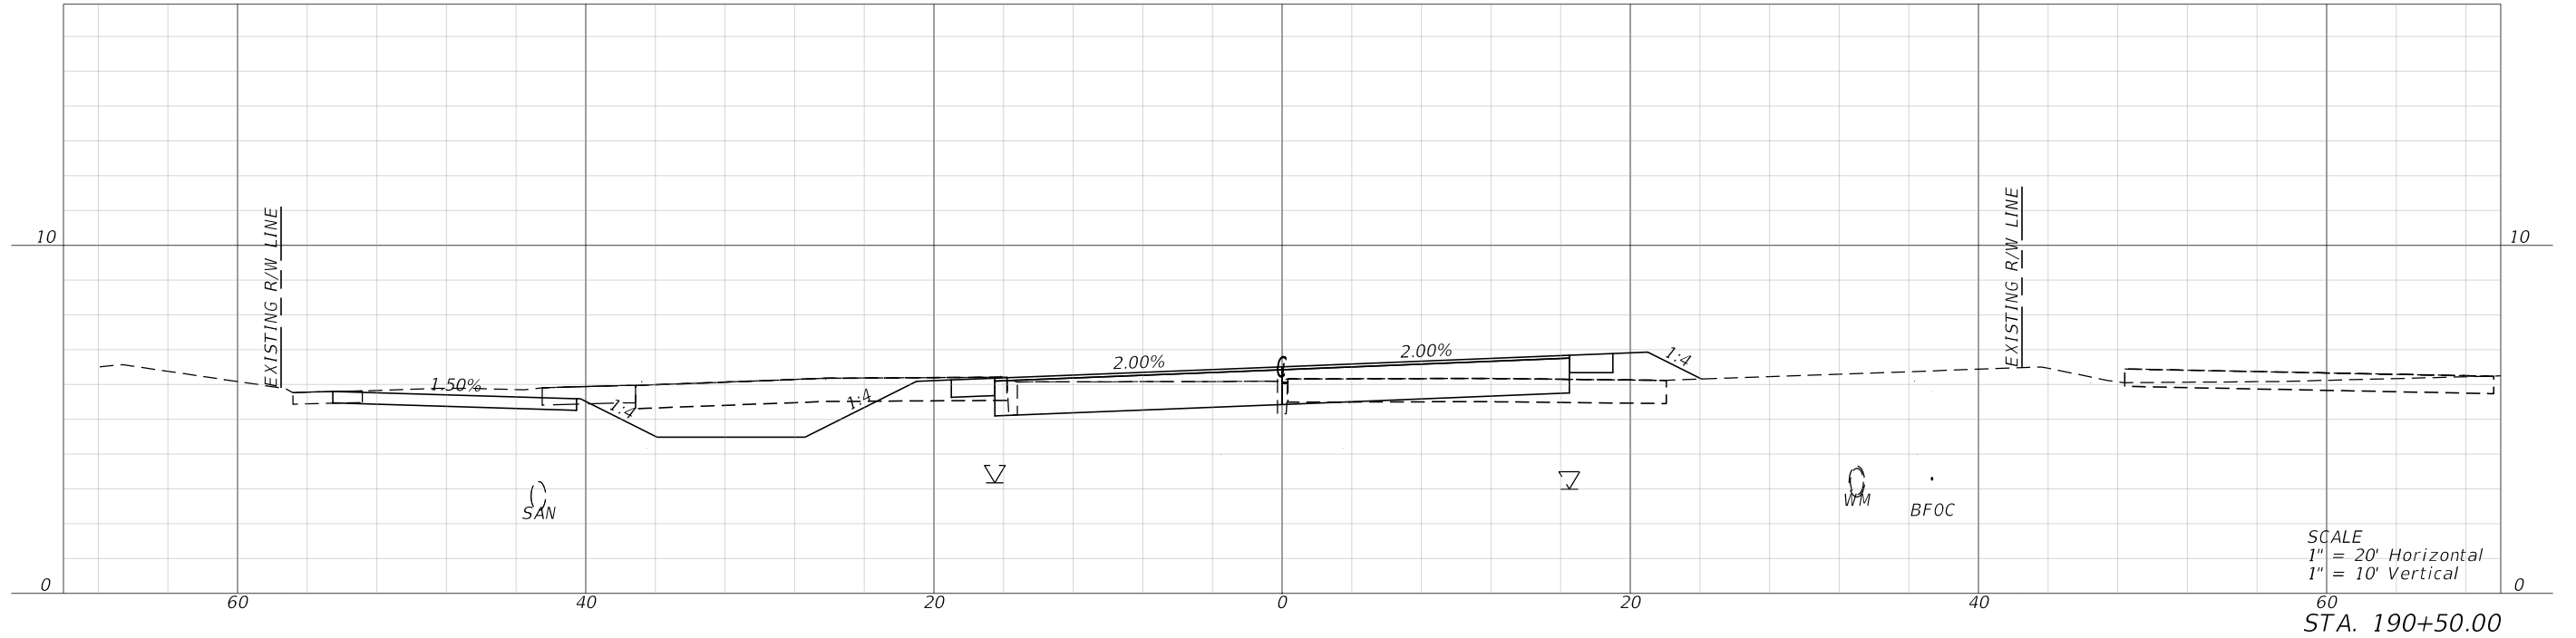


REVISIONS				 MARK T. LLEWELLYN, JR., P.E. LICENSE NUMBER: 80712 HALFF ASSOCIATES, INC. TALLAHASSEE, FLORIDA 32309		OKALOOSA COUNTY		CROSS SECTIONS	SHEET NO.		
DATE	DESCRIPTION		DATE			DESCRIPTION			PROJECT		186
									SANTA ROSA BOULEVARD		

7/19/2024 7:17:30 PM ah3923
\\half\ad\p2a\av0\420005\42280\003\0123456789\RD\SRD03.dgn

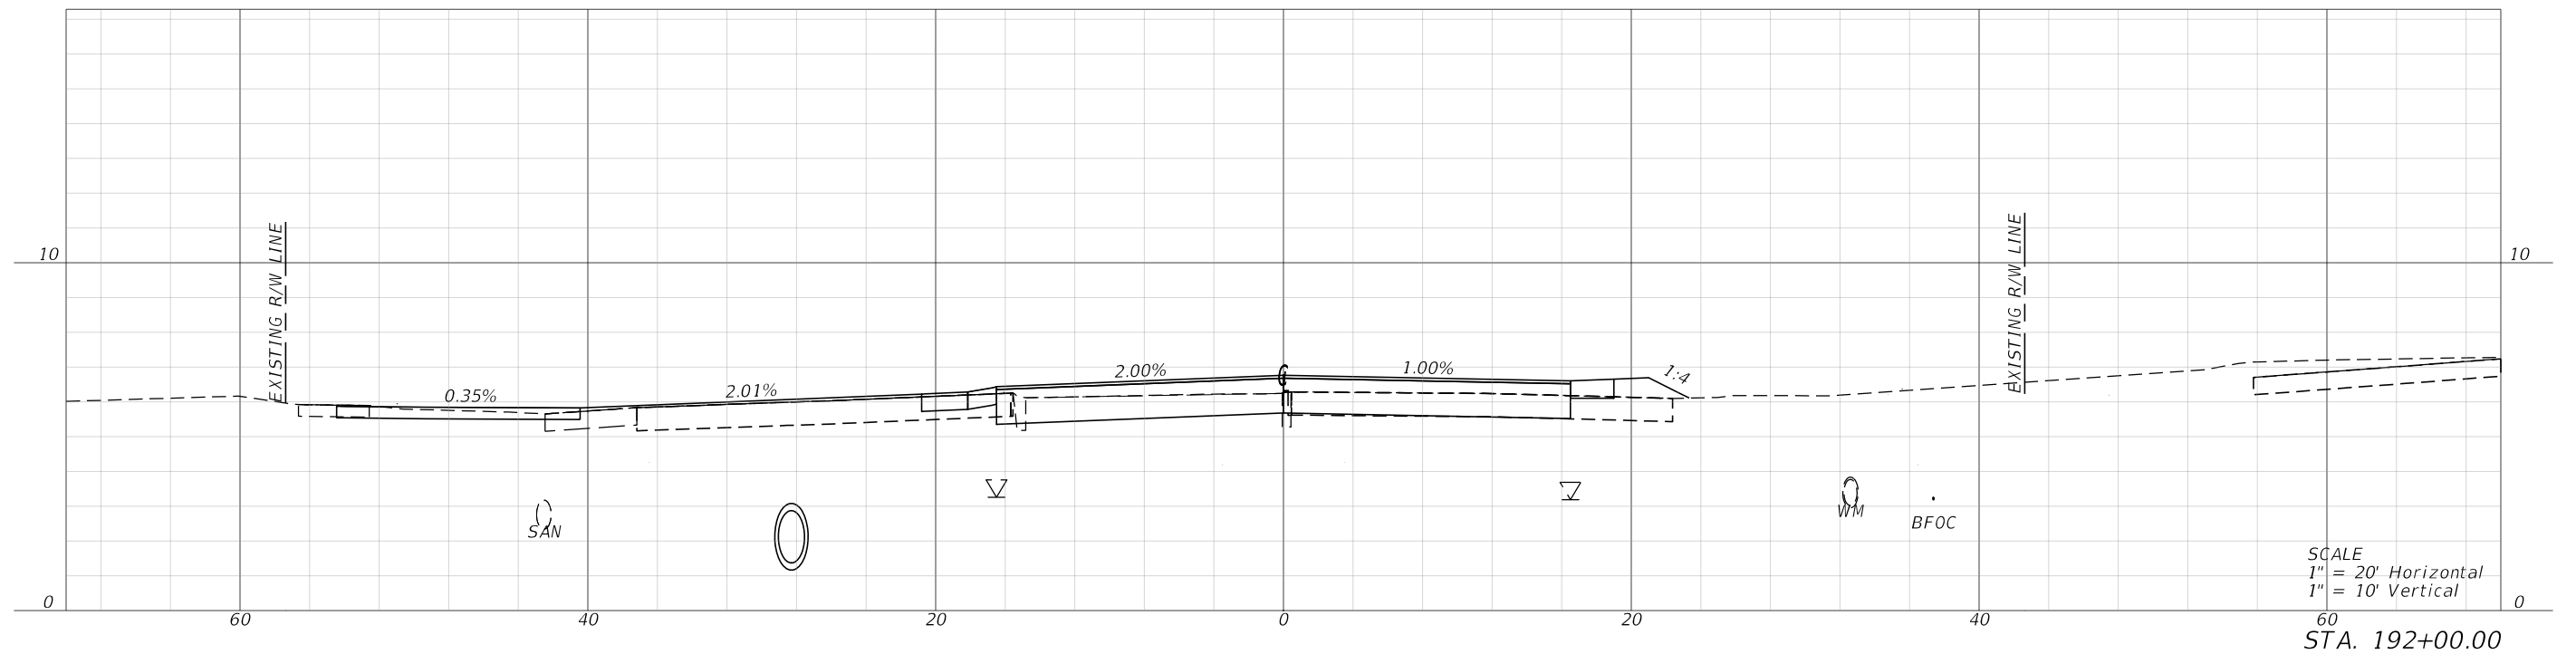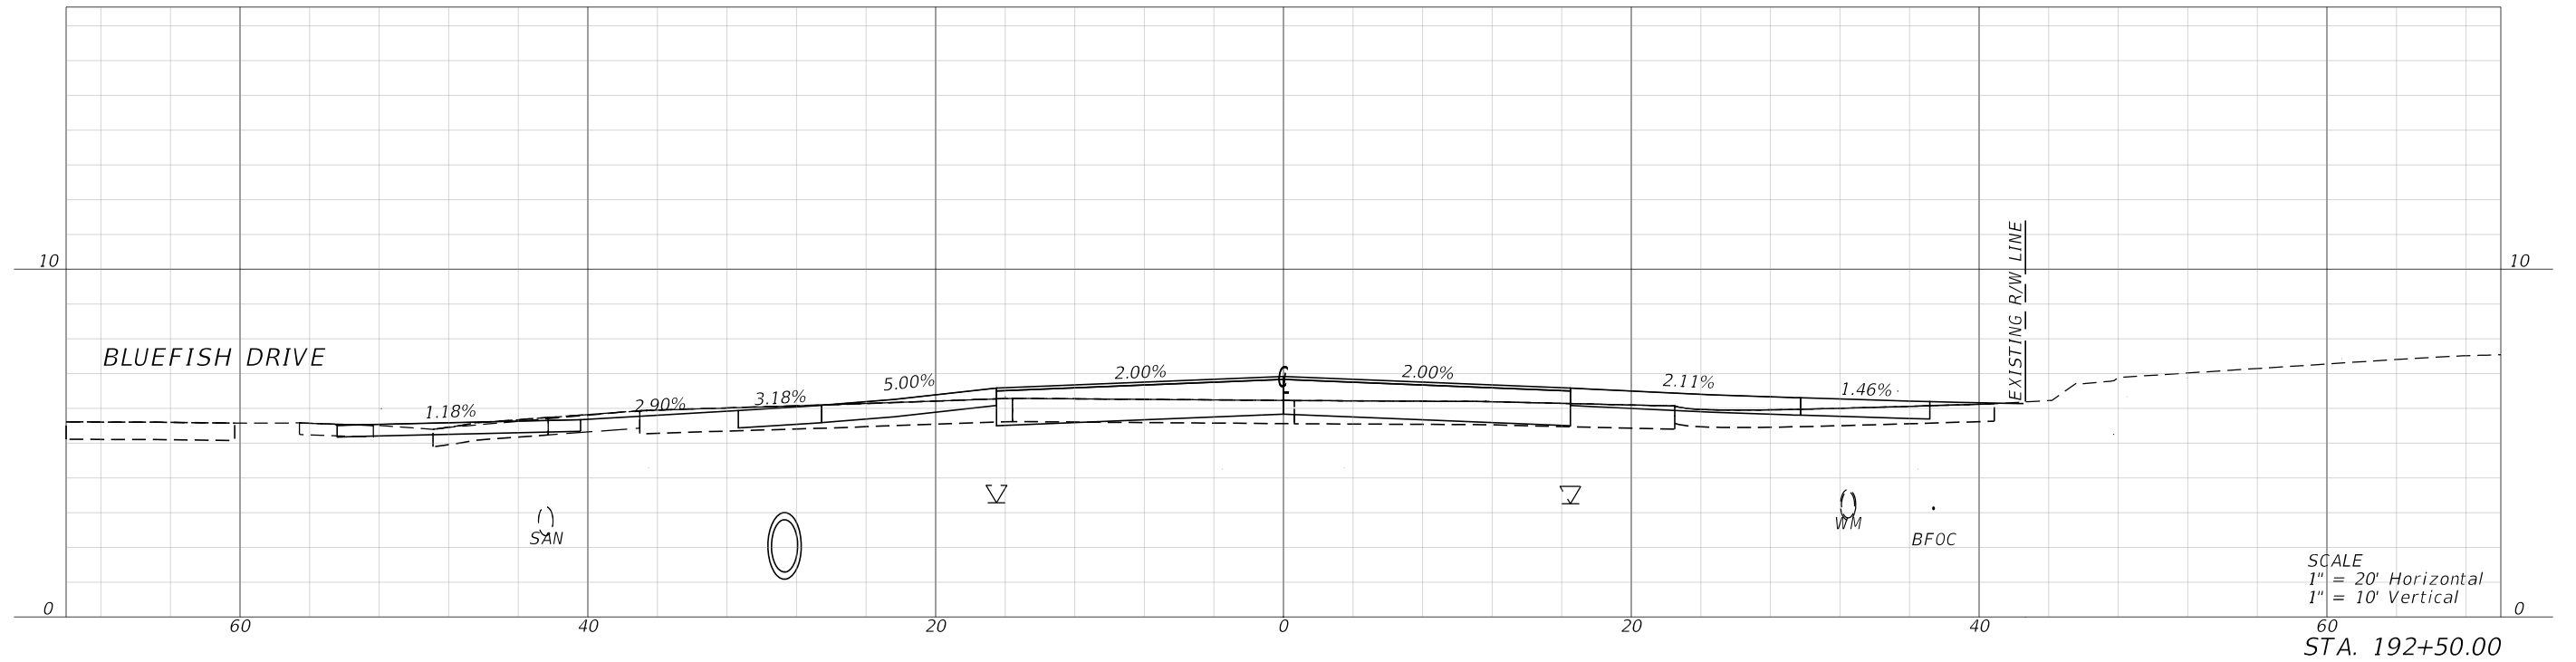

REVISIONS			
DATE	DESCRIPTION	DATE	DESCRIPTION

half
MARK T. LLEWELLYN, JR., P.E.
LICENSE NUMBER: 80712
HALFF ASSOCIATES, INC.
TALLAHASSEE, FLORIDA 32309


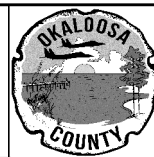


OKALOOSA COUNTY
PROJECT
SANTA ROSA BOULEVARD

CROSS SECTIONS
SHEET NO.
188


FAC NOTE

7/19/2024 7:17:33 PM ah3923
A:\420005\42280\003\0123456789\Roadway\RD\SRD03.dgn

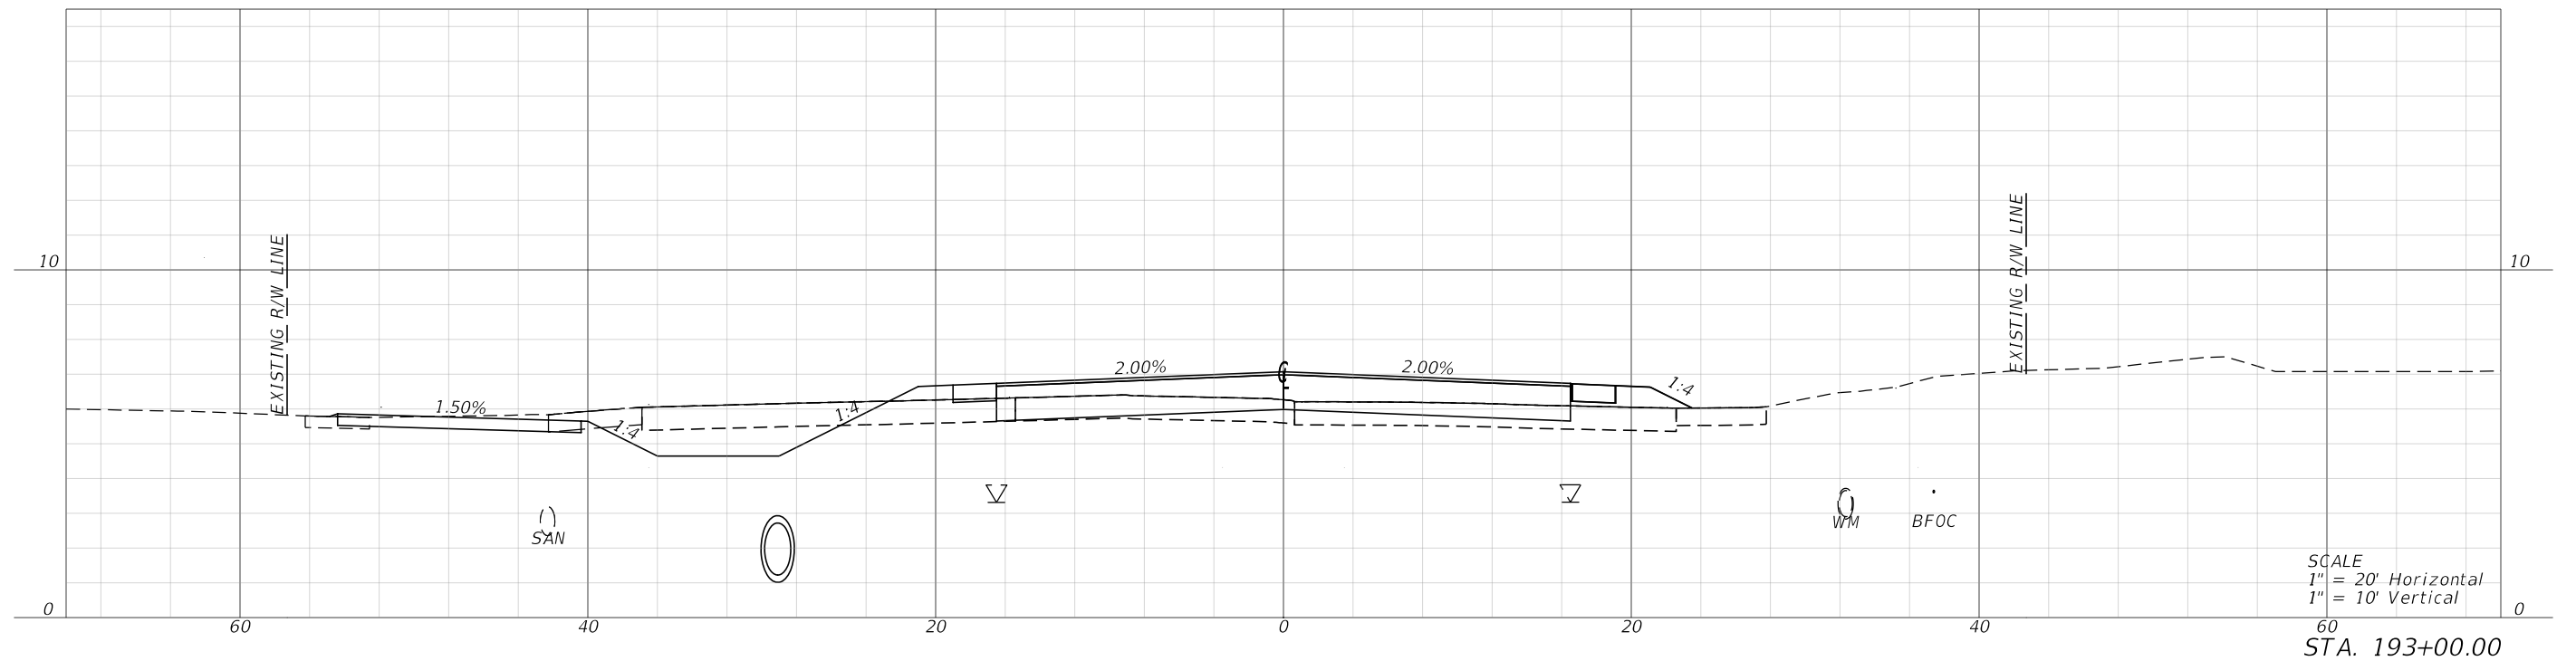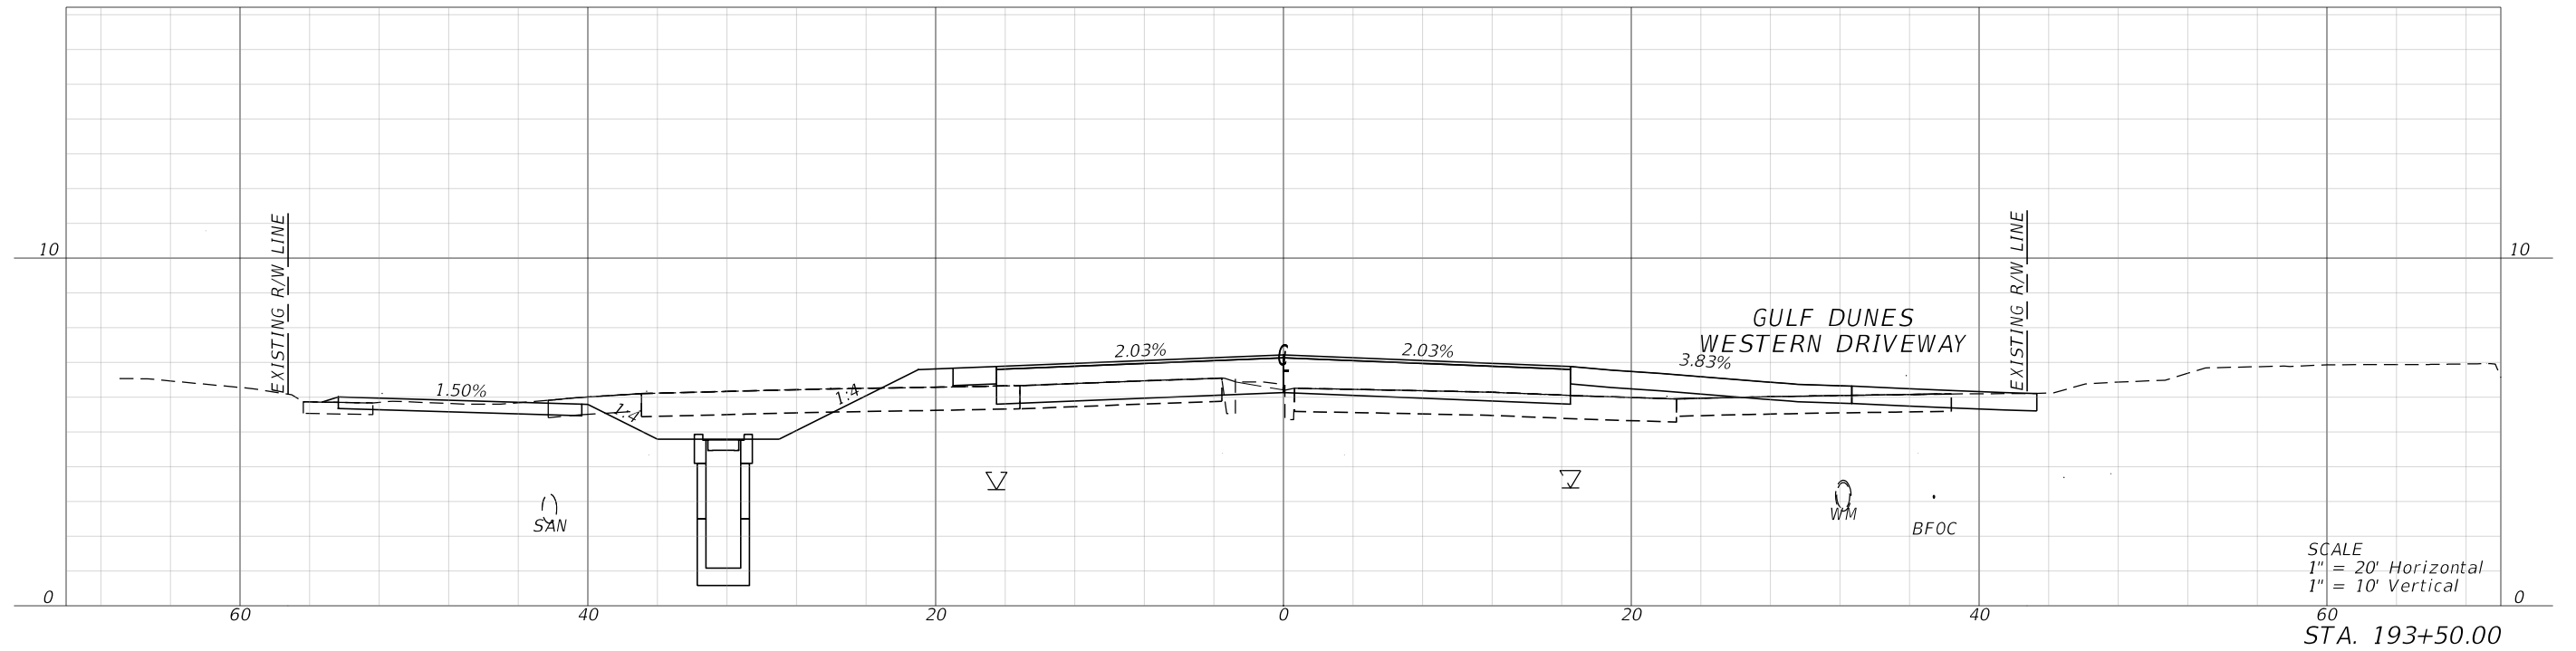

REVISIONS			
DATE	DESCRIPTION	DATE	DESCRIPTION

halff
MARK T. LLEWELLYN, JR., P.E.
LICENSE NUMBER: 80712
HALFF ASSOCIATES, INC.
TALLAHASSEE, FLORIDA 32309


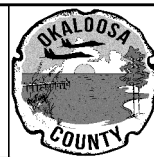


OKALOOSA COUNTY
PROJECT
SANTA ROSA BOULEVARD

CROSS SECTIONS
SHEET NO.
189


FAC NOTE

7/19/2024 7:17:36 PM ah3923
A:\420005\42280\003\0123456789\Roadway\RD\SRD03.dgn

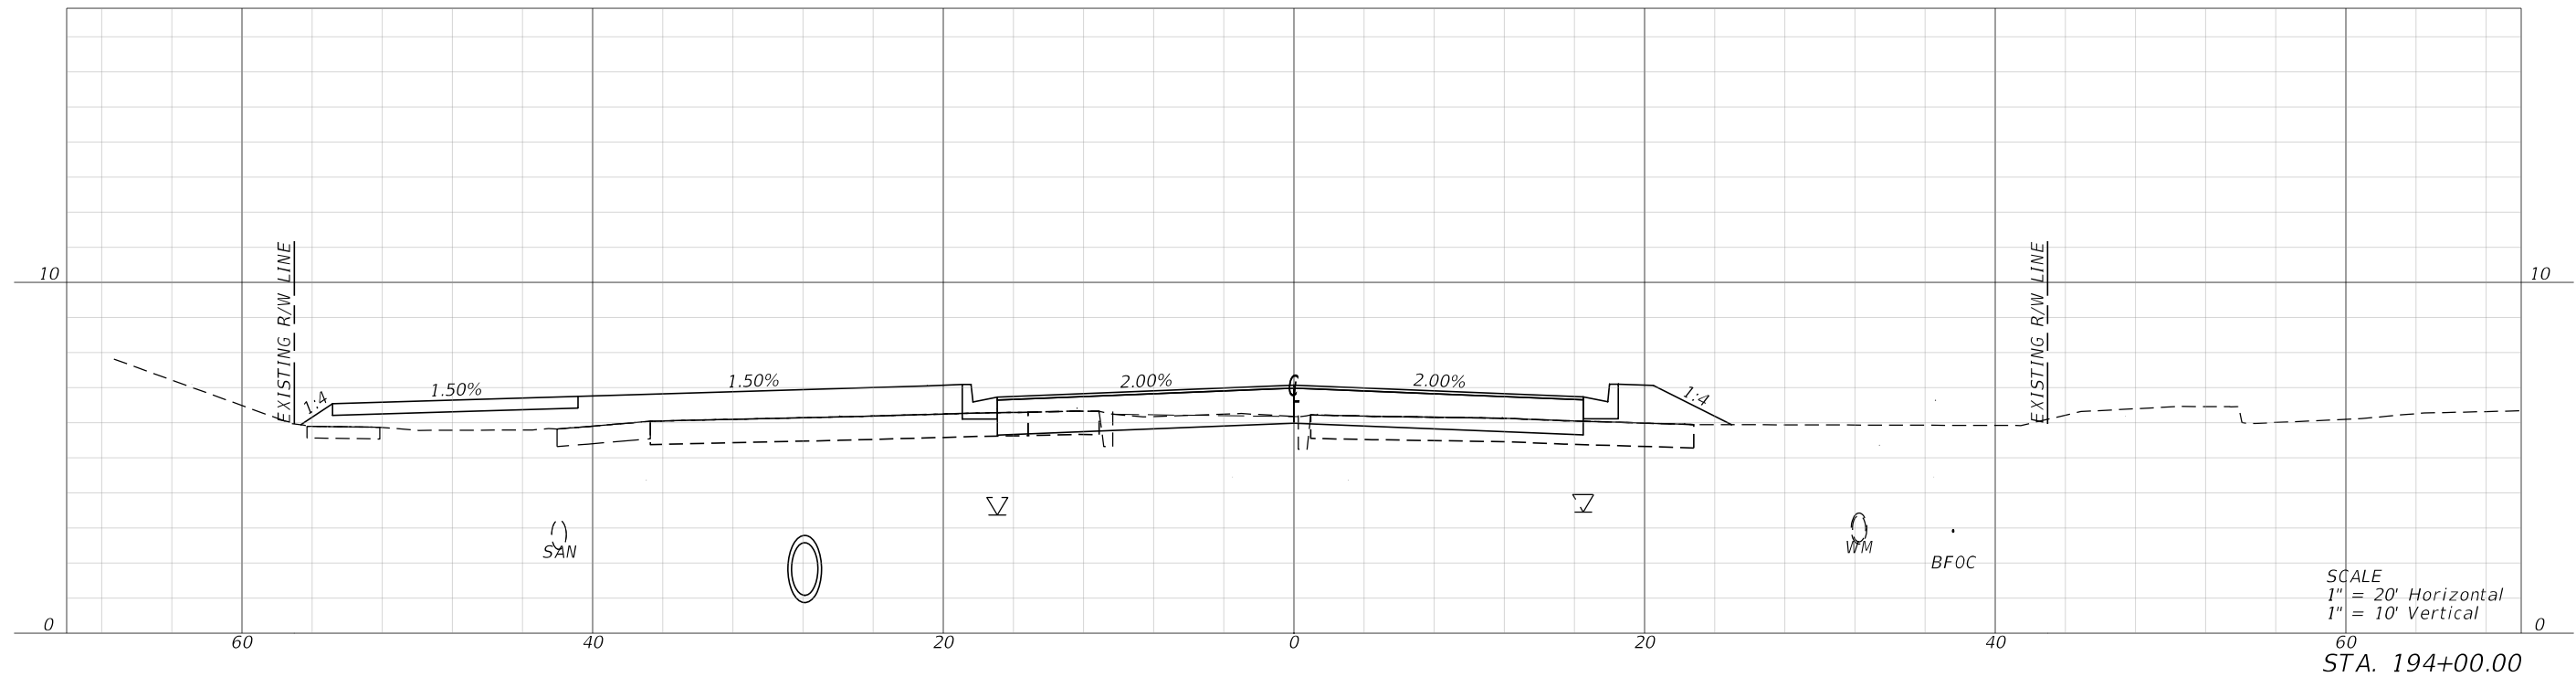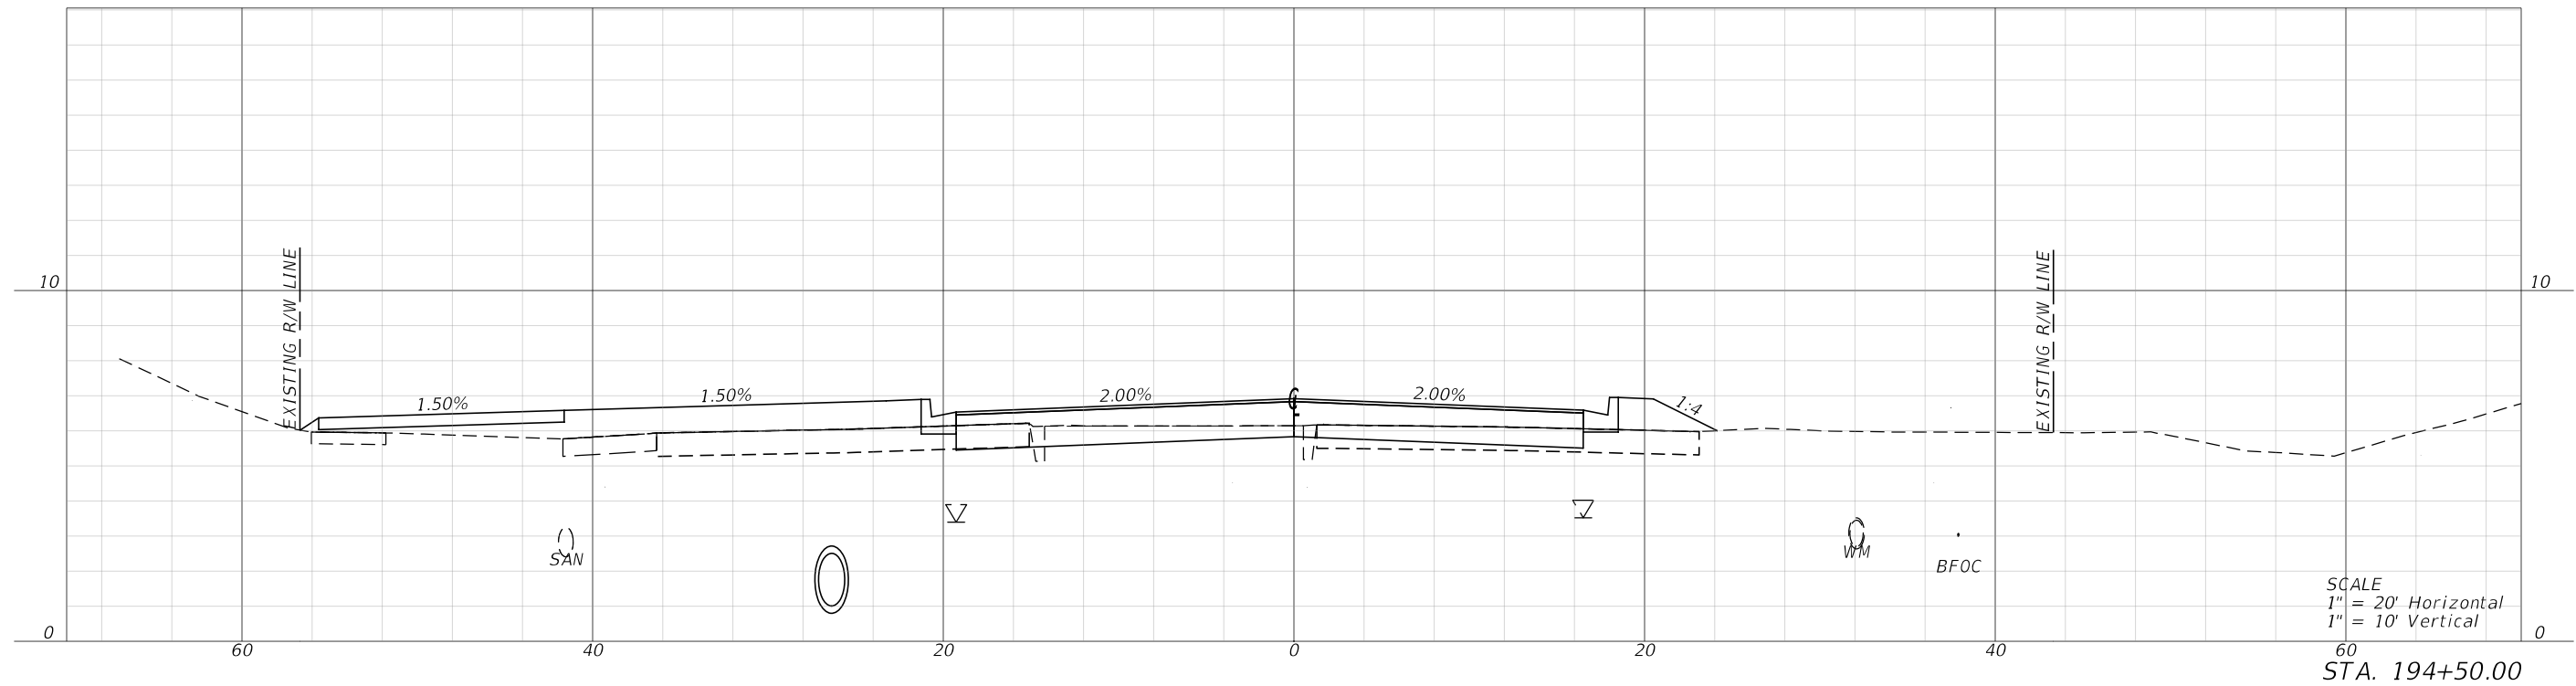

REVISIONS			
DATE	DESCRIPTION	DATE	DESCRIPTION

halff
MARK T. LLEWELLYN, JR., P.E.
LICENSE NUMBER: 80712
HALFF ASSOCIATES, INC.
TALLAHASSEE, FLORIDA 32309

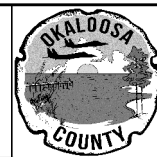



OKALOOSA COUNTY
PROJECT
SANTA ROSA BOULEVARD

CROSS SECTIONS
190

SHEET NO.
190


FAC NOTE

7/19/2024 8:05:30 PM ah3923
A:\420005\42280\003\0123456789\Roadway\RD\SRD03.dgn

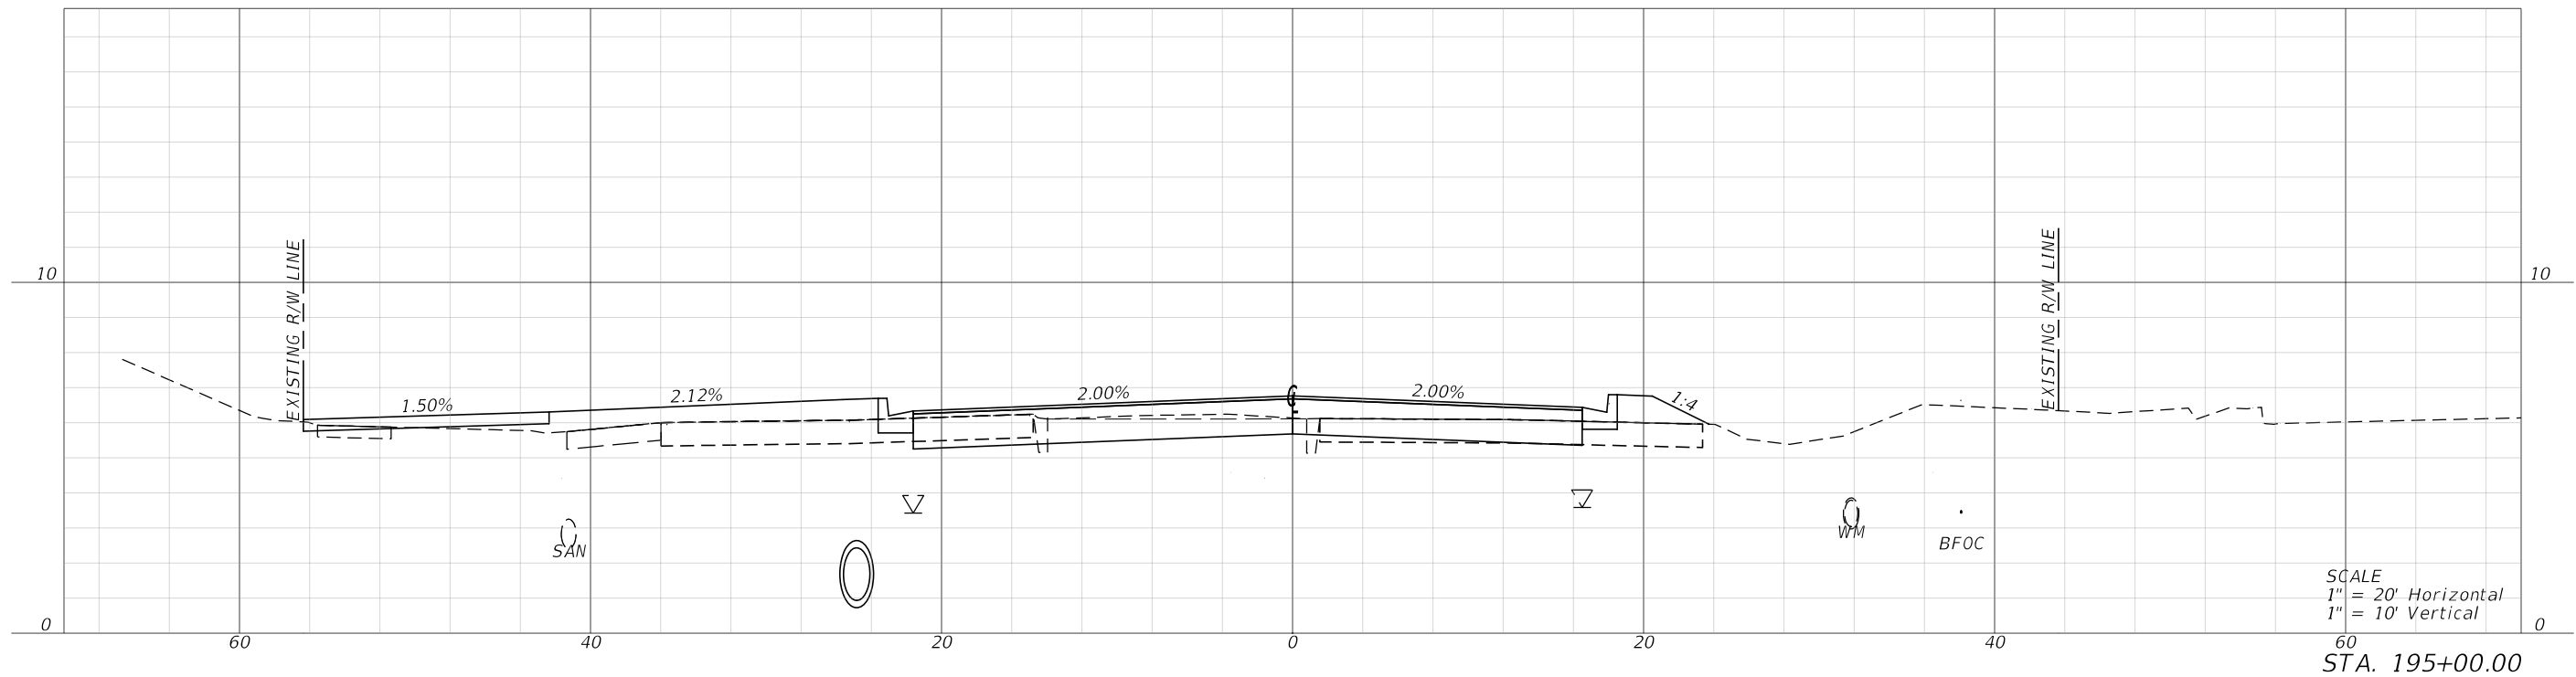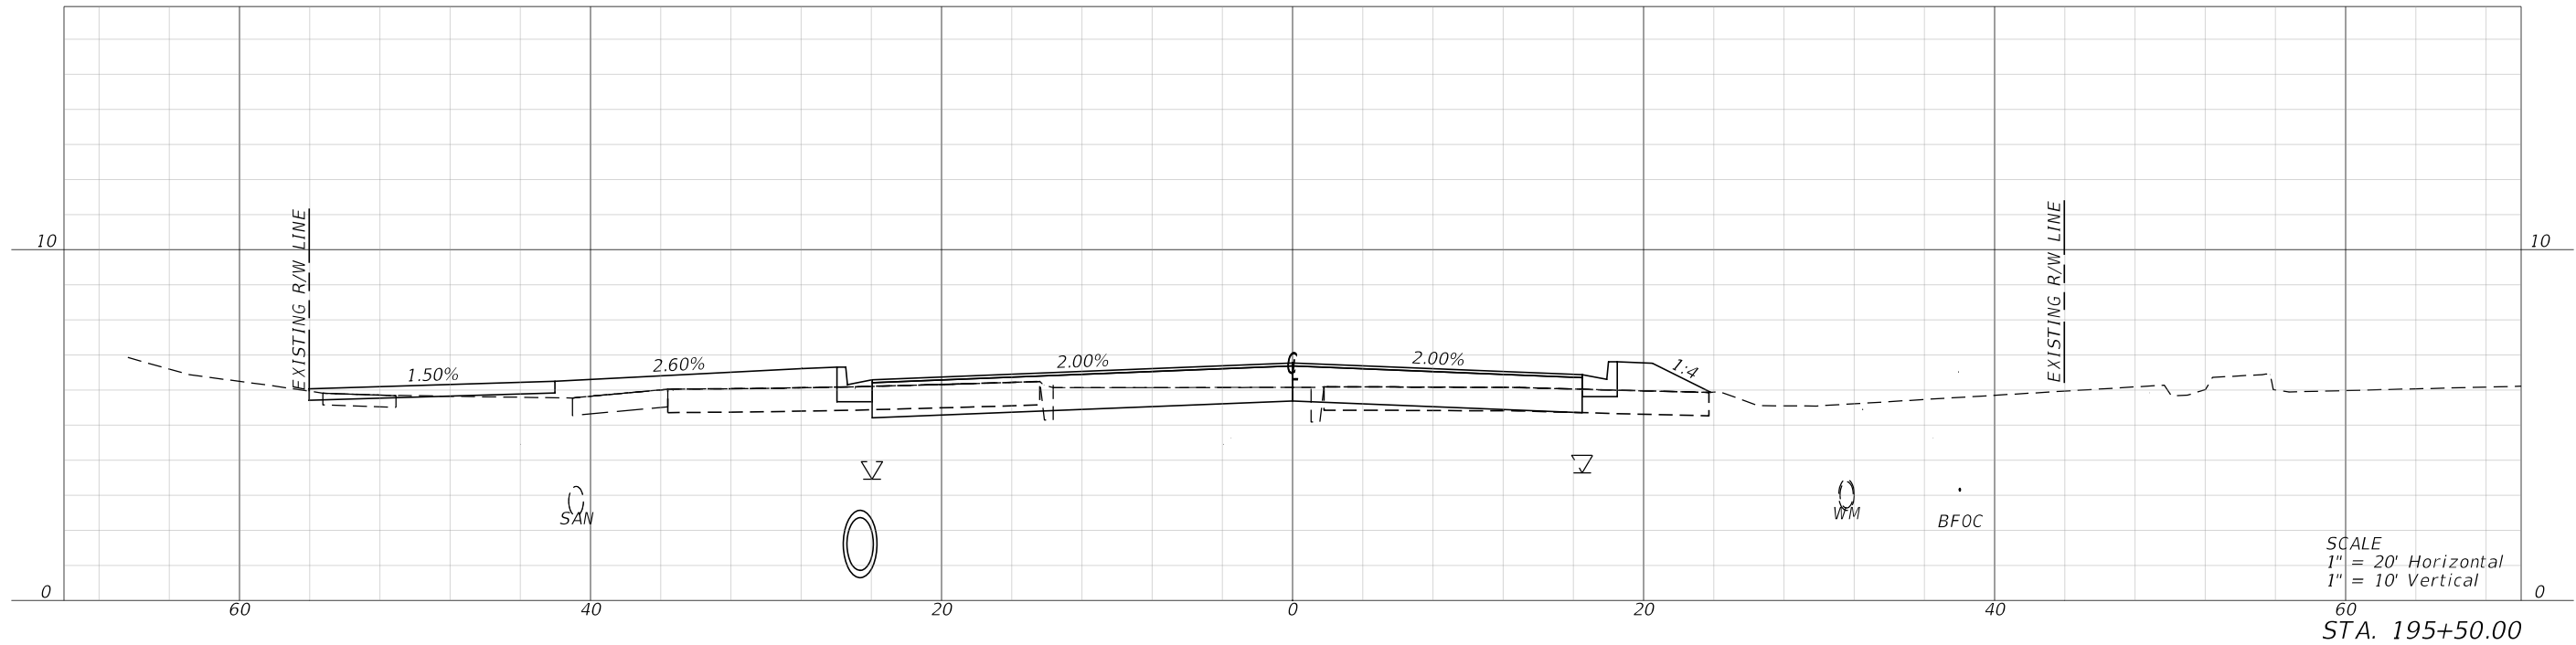

REVISIONS			
DATE	DESCRIPTION	DATE	DESCRIPTION

halff
MARK T. LLEWELLYN, JR., P.E.
LICENSE NUMBER: 80712
HALFF ASSOCIATES, INC.
TALLAHASSEE, FLORIDA 32309


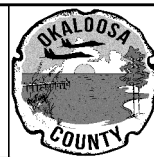


OKALOOSA COUNTY
PROJECT
SANTA ROSA BOULEVARD

CROSS SECTIONS
SHEET NO.
191


FAC NOTE

7/19/2024 8:05:34 PM ah3923
\\halff.adn\p2a\av0\42000s\42280\003\0123456789\RD\SRD03.dgn

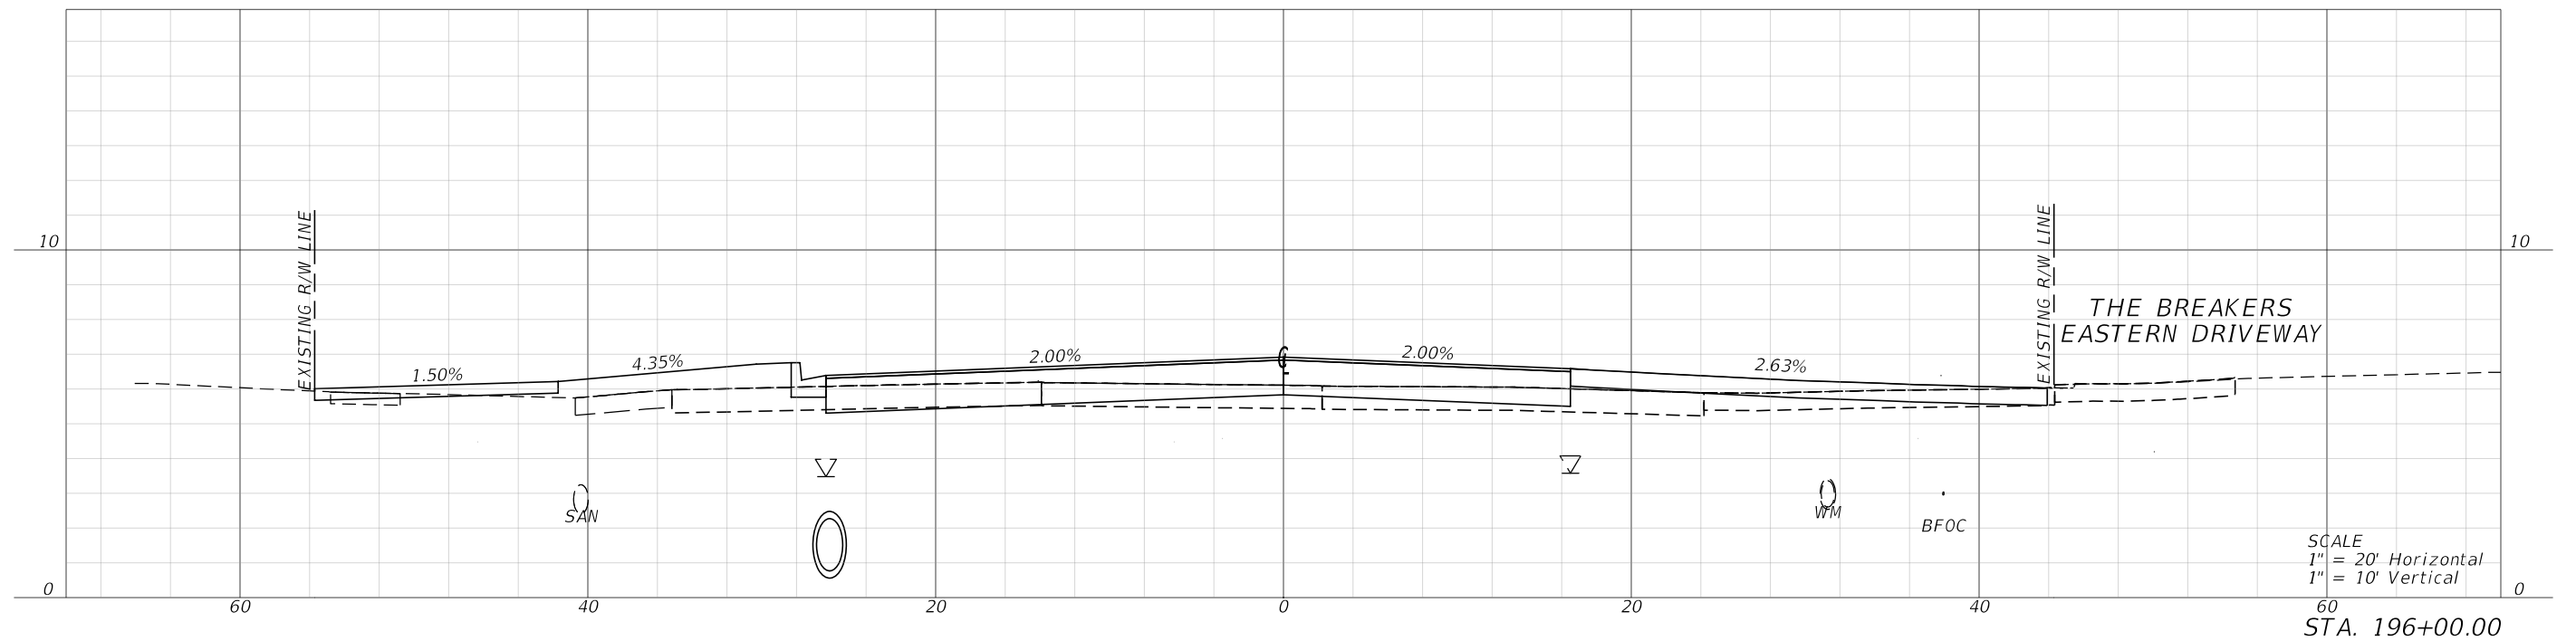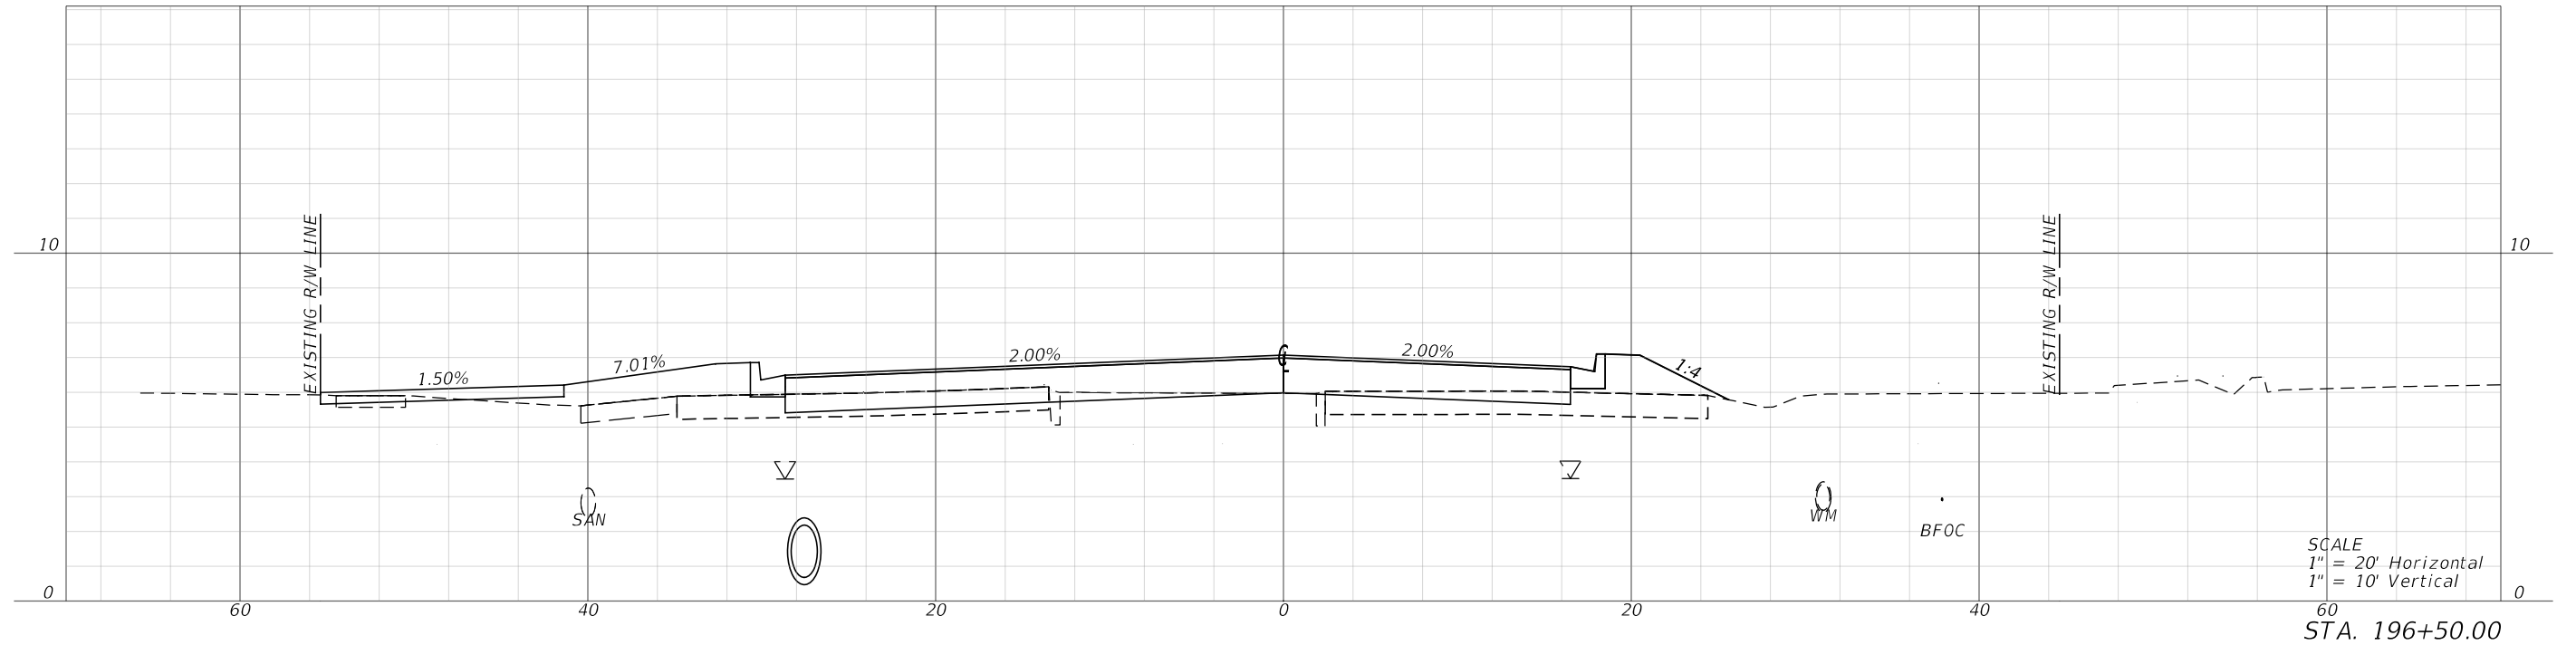

REVISIONS			
DATE	DESCRIPTION	DATE	DESCRIPTION

halff
MARK T. LLEWELLYN, JR., P.E.
LICENSE NUMBER: 80712
HALFF ASSOCIATES, INC.
TALLAHASSEE, FLORIDA 32309


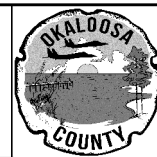


OKALOOSA COUNTY
PROJECT
SANTA ROSA BOULEVARD

CROSS SECTIONS
SHEET NO.
192


FAC NOTE

7/19/2024 8:05:38 PM ah3923
A:\420005\42280\003\0123456789\Roadway\RD\SRD03.dgn

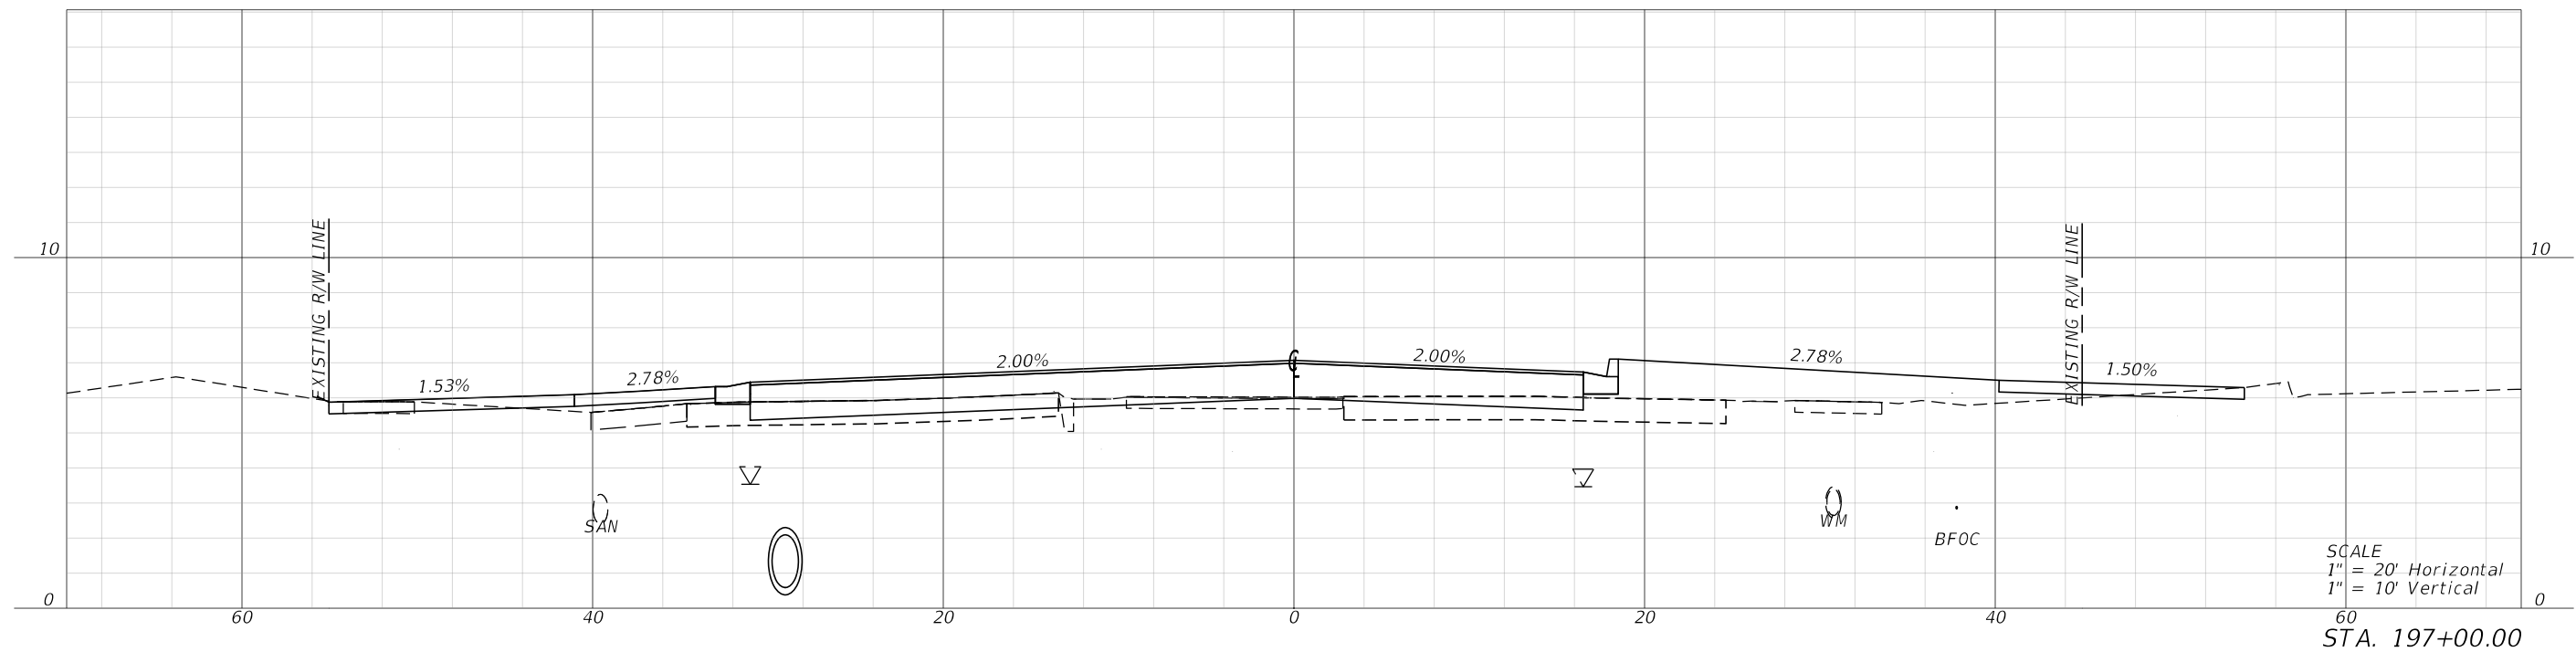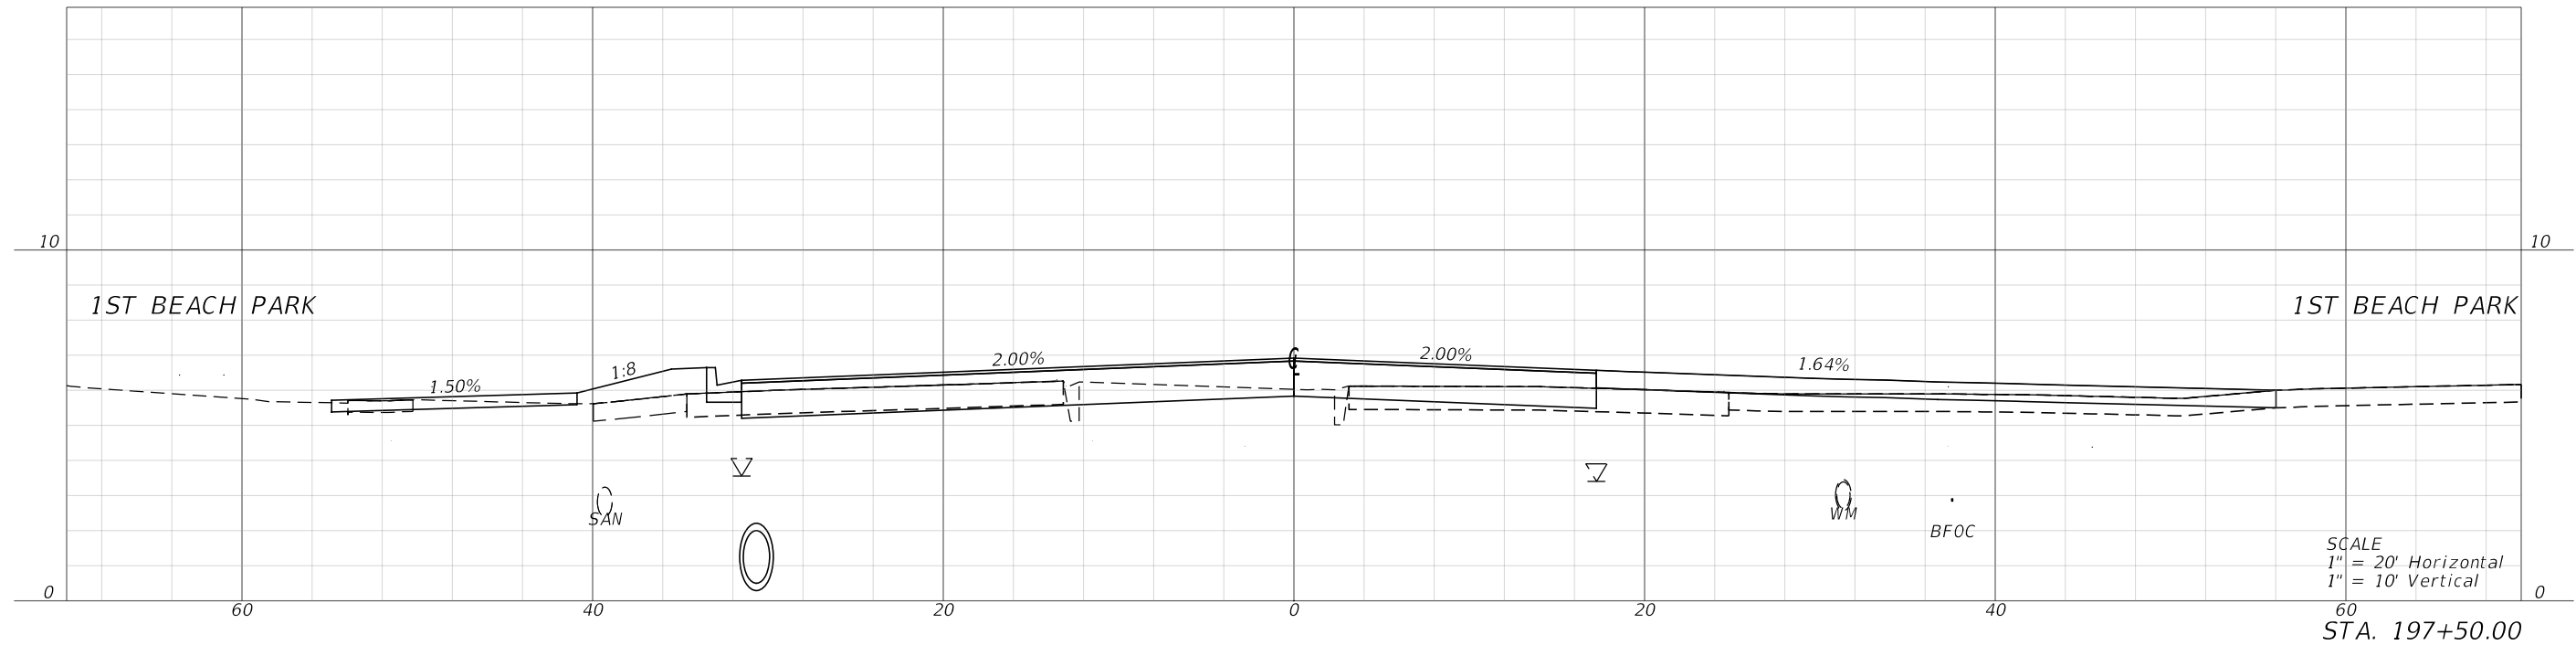

REVISIONS			
DATE	DESCRIPTION	DATE	DESCRIPTION

halff
MARK T. LLEWELLYN, JR., P.E.
LICENSE NUMBER: 80712
HALFF ASSOCIATES, INC.
TALLAHASSEE, FLORIDA 32309

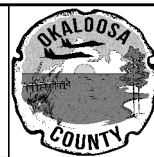



OKALOOSA COUNTY
PROJECT
SANTA ROSA BOULEVARD

CROSS SECTIONS
193

SHEET NO.
193

FAC NOTE


7/19/2024 8:05:41 PM ah3923
A:\420005\42280\003\0123456789\Roadway\RD\SRD03.dgn

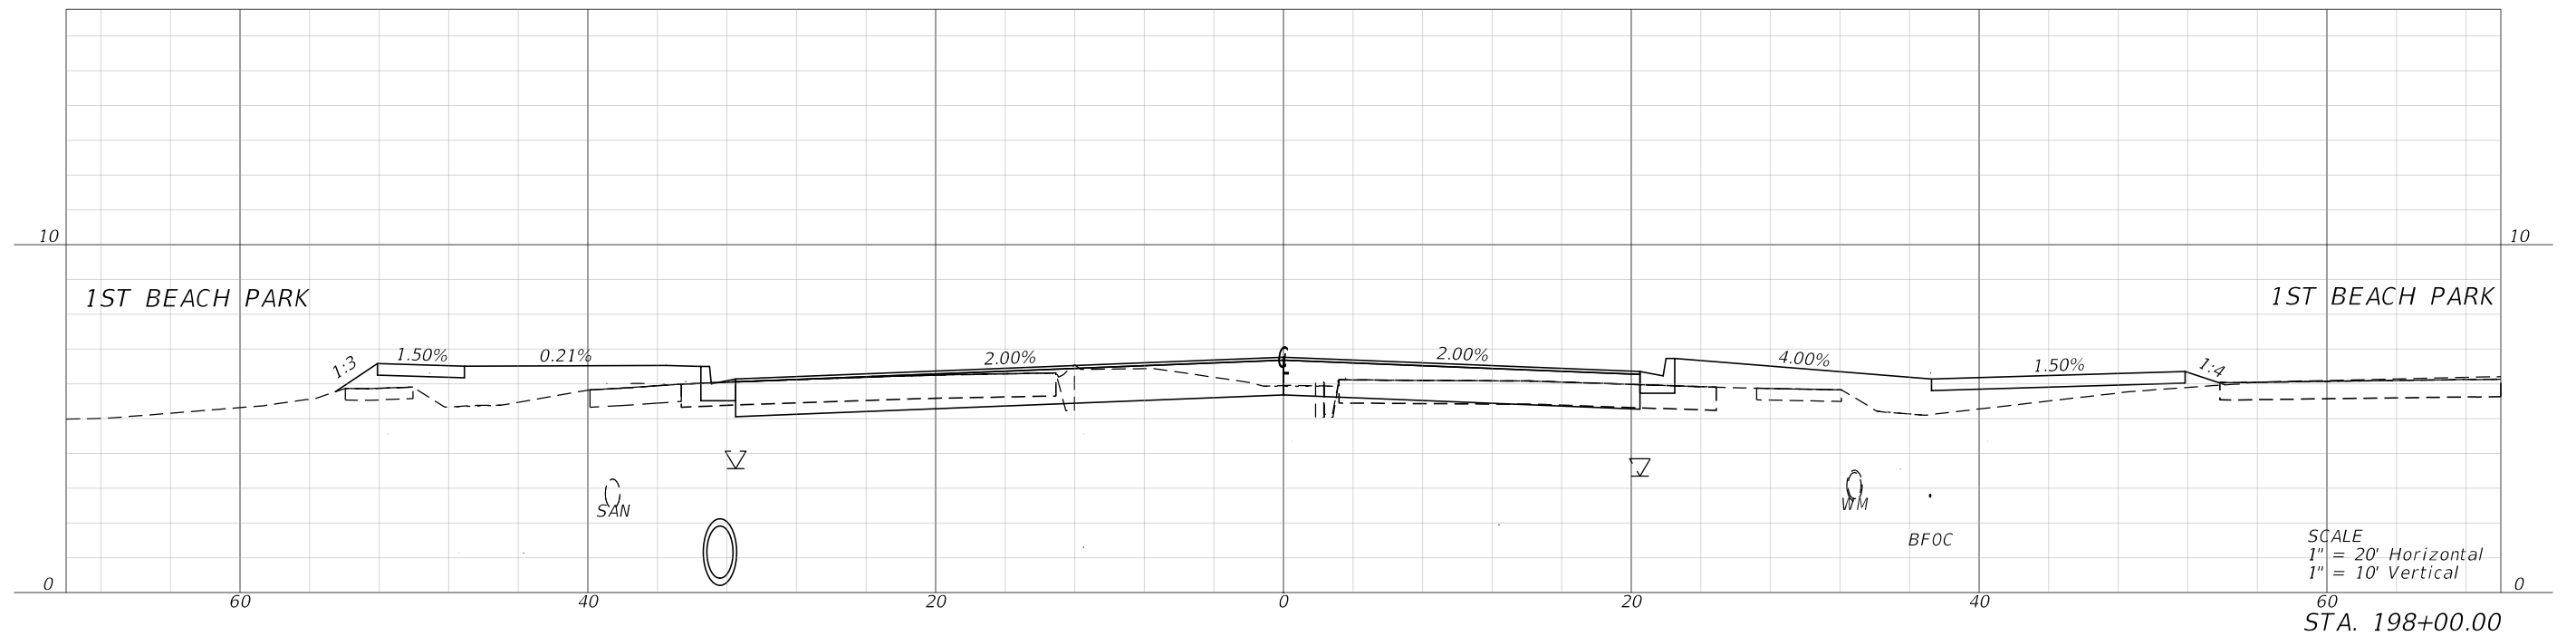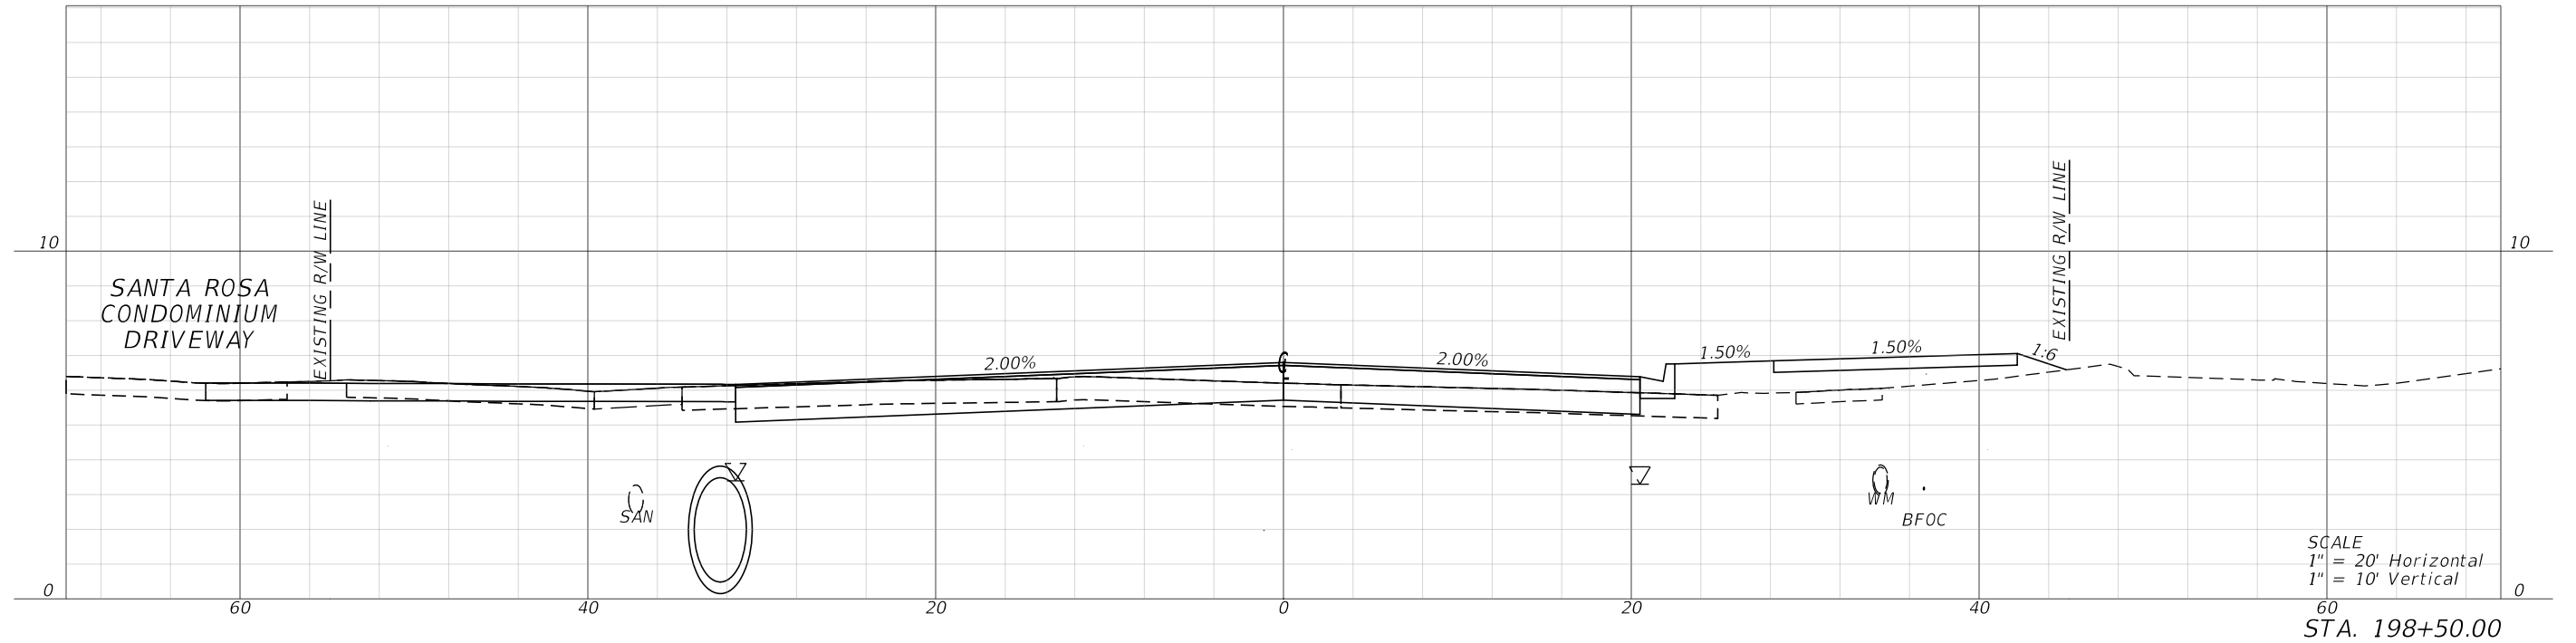

REVISIONS			
DATE	DESCRIPTION	DATE	DESCRIPTION



MARK T. LLEWELLYN, JR., P.E.
LICENSE NUMBER: 80712
HALFF ASSOCIATES, INC.
TALLAHASSEE, FLORIDA 32309

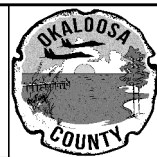



OKALOOSA COUNTY
PROJECT
SANTA ROSA BOULEVARD

CROSS SECTIONS
194

SHEET NO.
194


FAC NOTE

7/19/2024 8:05:45 PM ah3923
A:\420005\42280\003\0123456789\Roadway\RD\SRD03.dgn

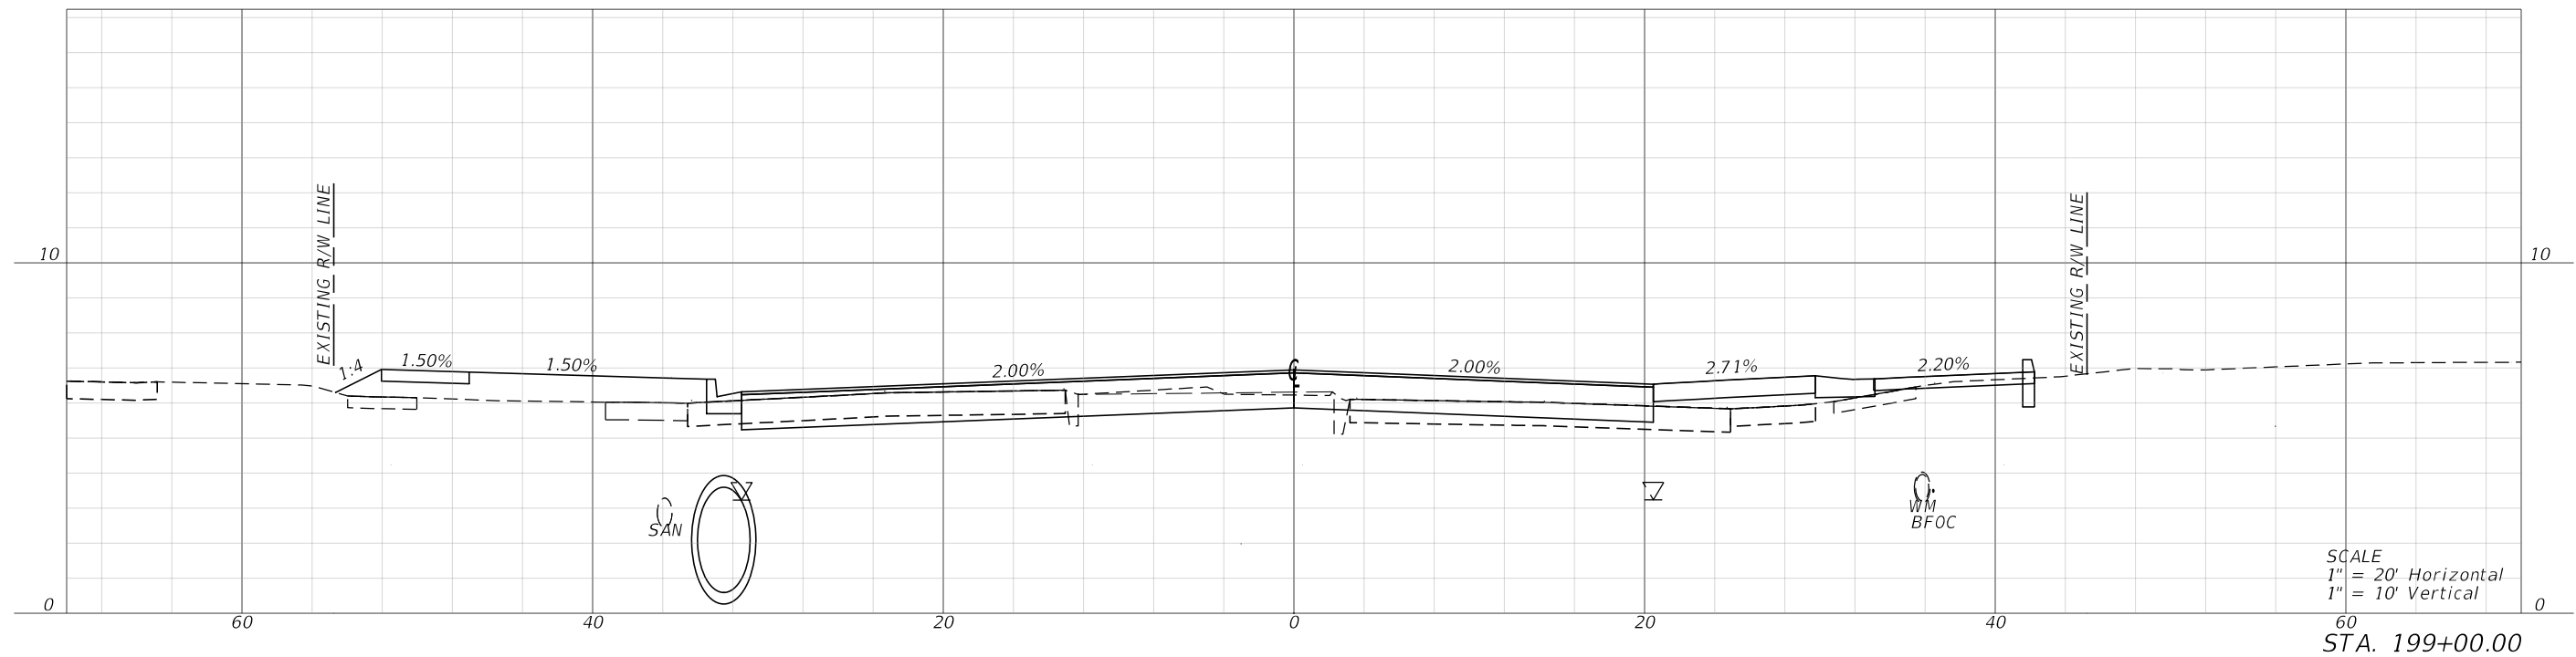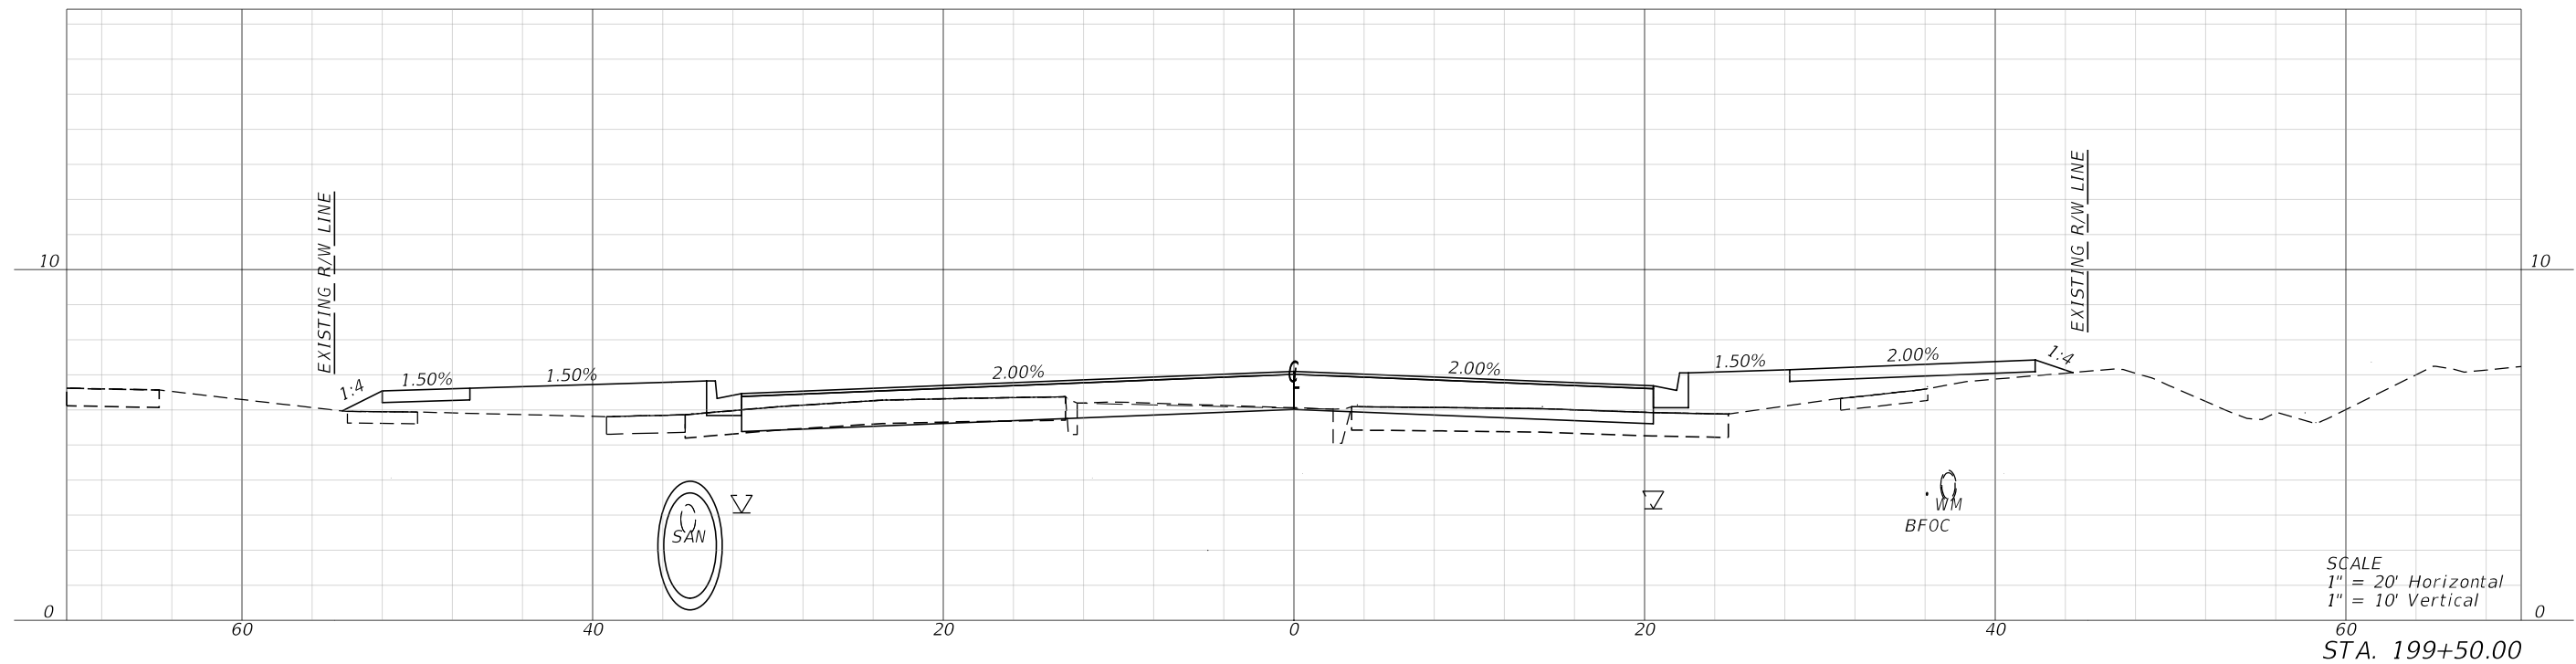

REVISIONS			
DATE	DESCRIPTION	DATE	DESCRIPTION

halff
MARK T. LLEWELLYN, JR., P.E.
LICENSE NUMBER: 80712
HALFF ASSOCIATES, INC.
TALLAHASSEE, FLORIDA 32309

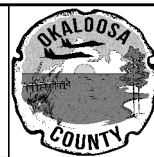



OKALOOSA COUNTY
PROJECT
SANTA ROSA BOULEVARD

CROSS SECTIONS

SHEET
NO.
195

FAC NOTE

7/19/2024 8:05:48 PM ah3923
A:\420005\42280\003\0123456789\Roadway\RD\SRD03.dgn

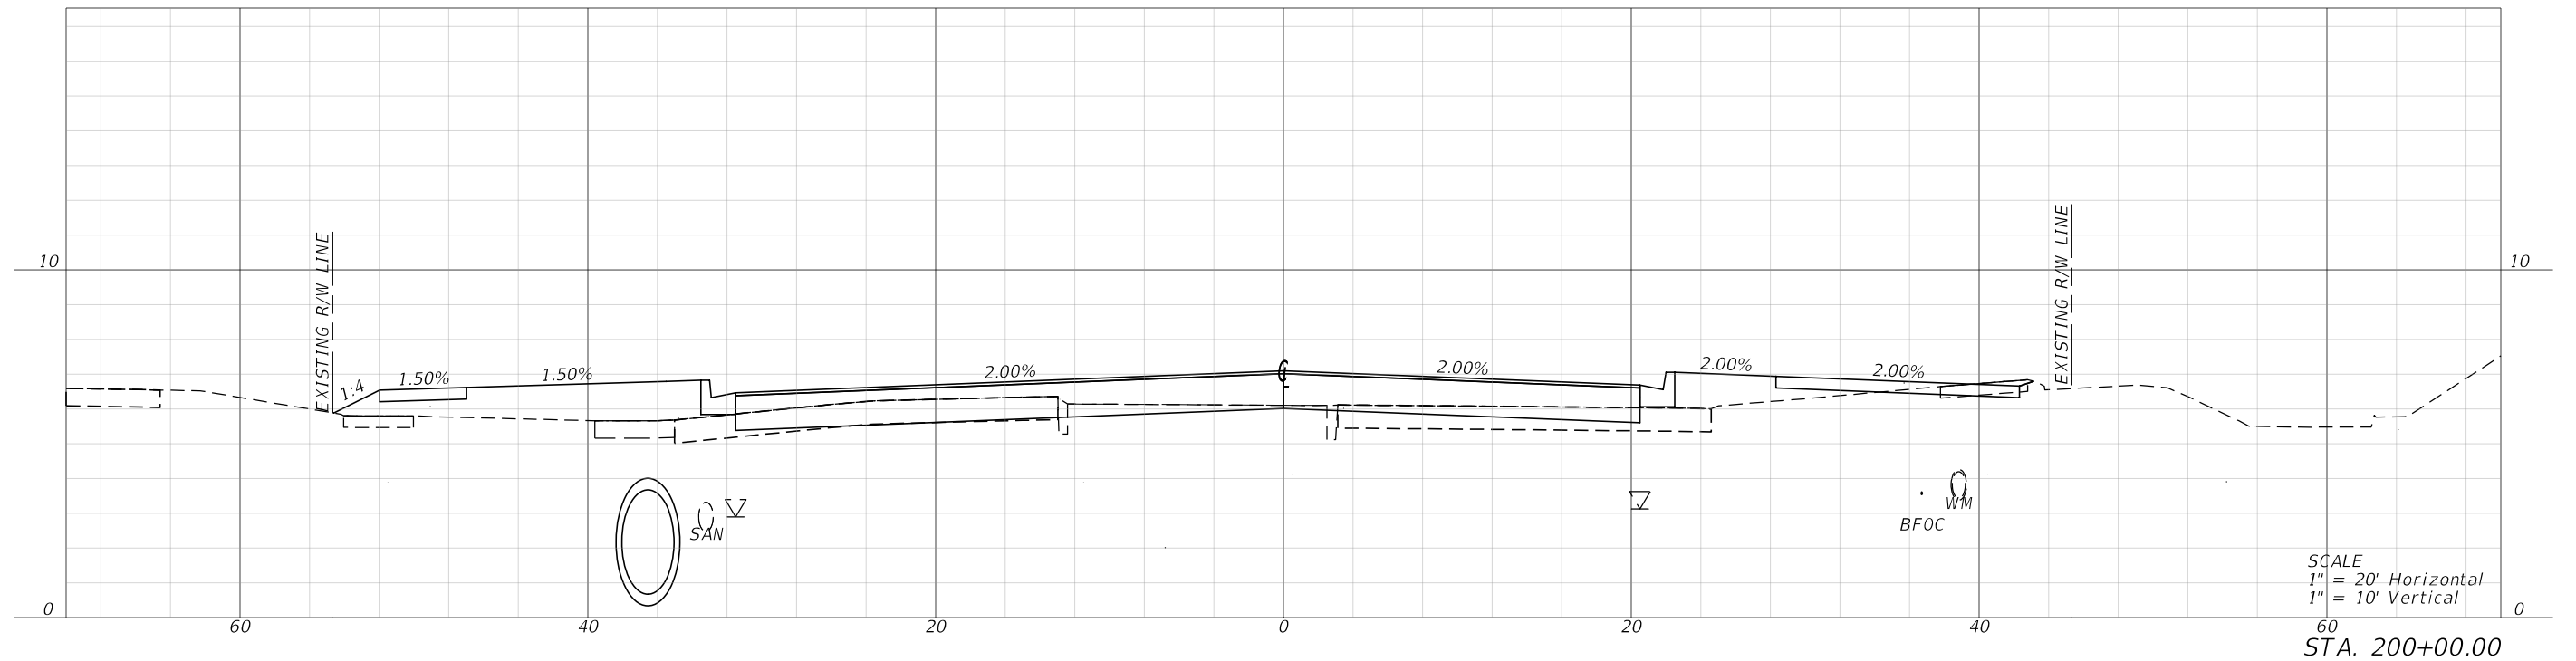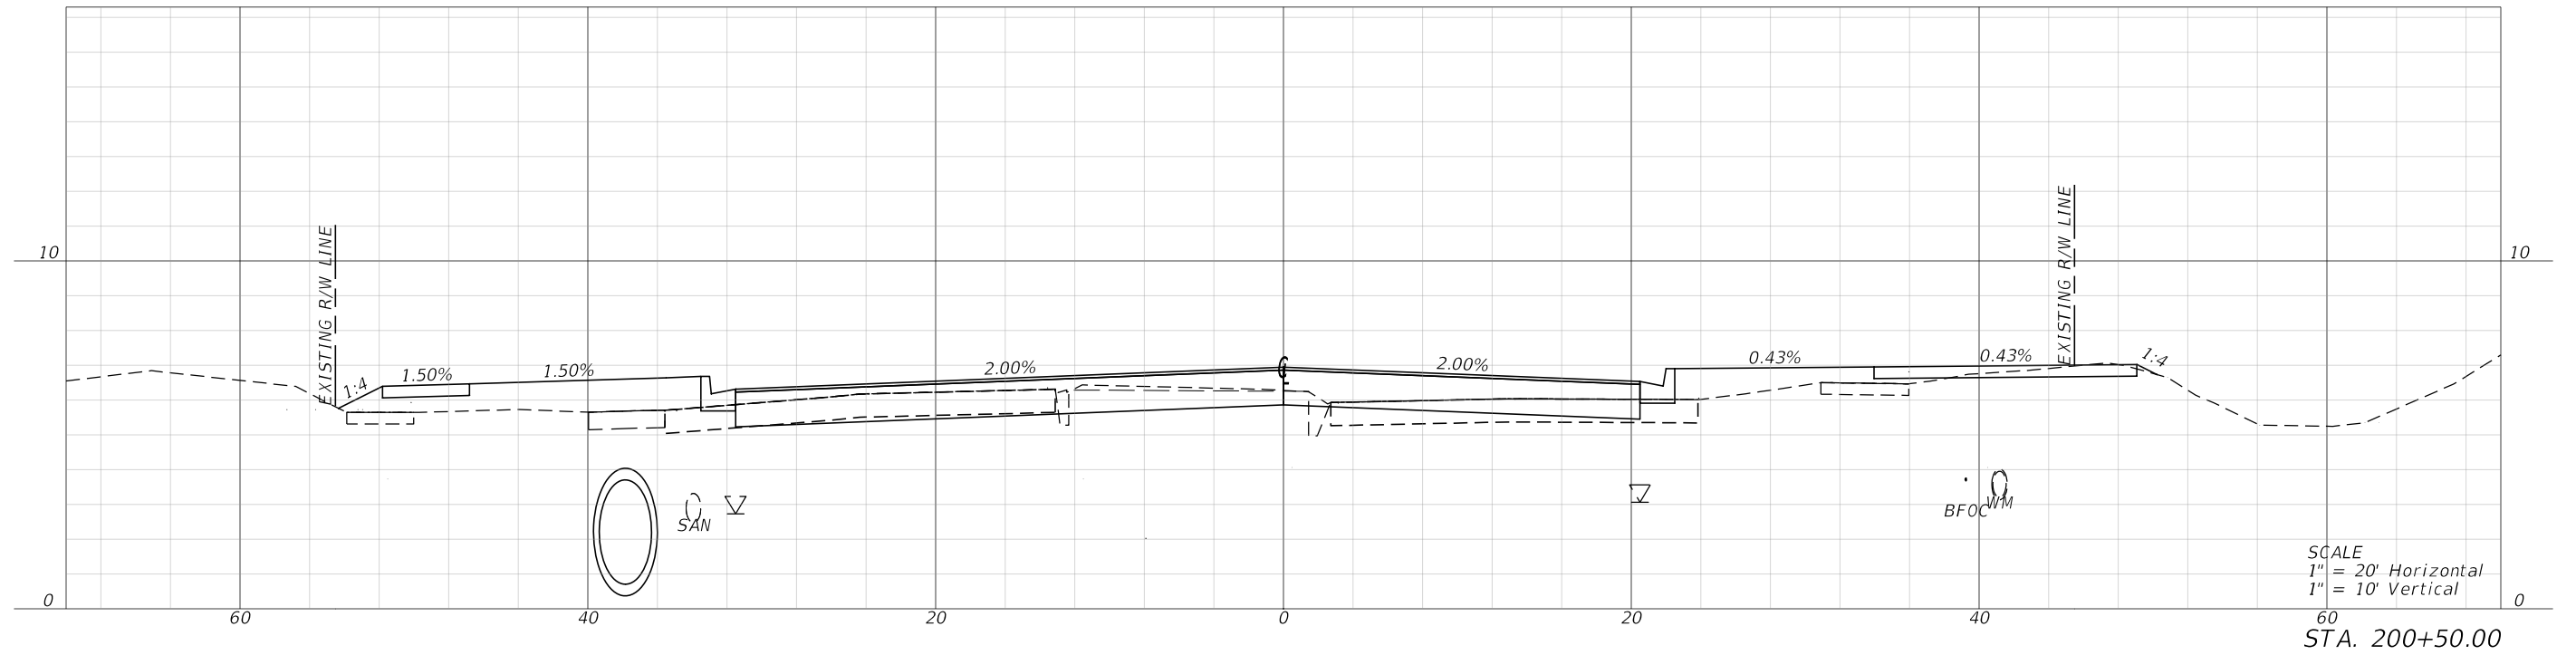

REVISIONS			
DATE	DESCRIPTION	DATE	DESCRIPTION



MARK T. LLEWELLYN, JR., P.E.
LICENSE NUMBER: 80712
HALFF ASSOCIATES, INC.
TALLAHASSEE, FLORIDA 32309





OKALOOSA COUNTY
PROJECT
SANTA ROSA BOULEVARD

CROSS SECTIONS

SHEET NO.
196


FAC NOTE

7/19/2024 8:05:52 PM ah3923
A:\420005\42280\003\0123456789\Roadway\RD\SRD03.dgn

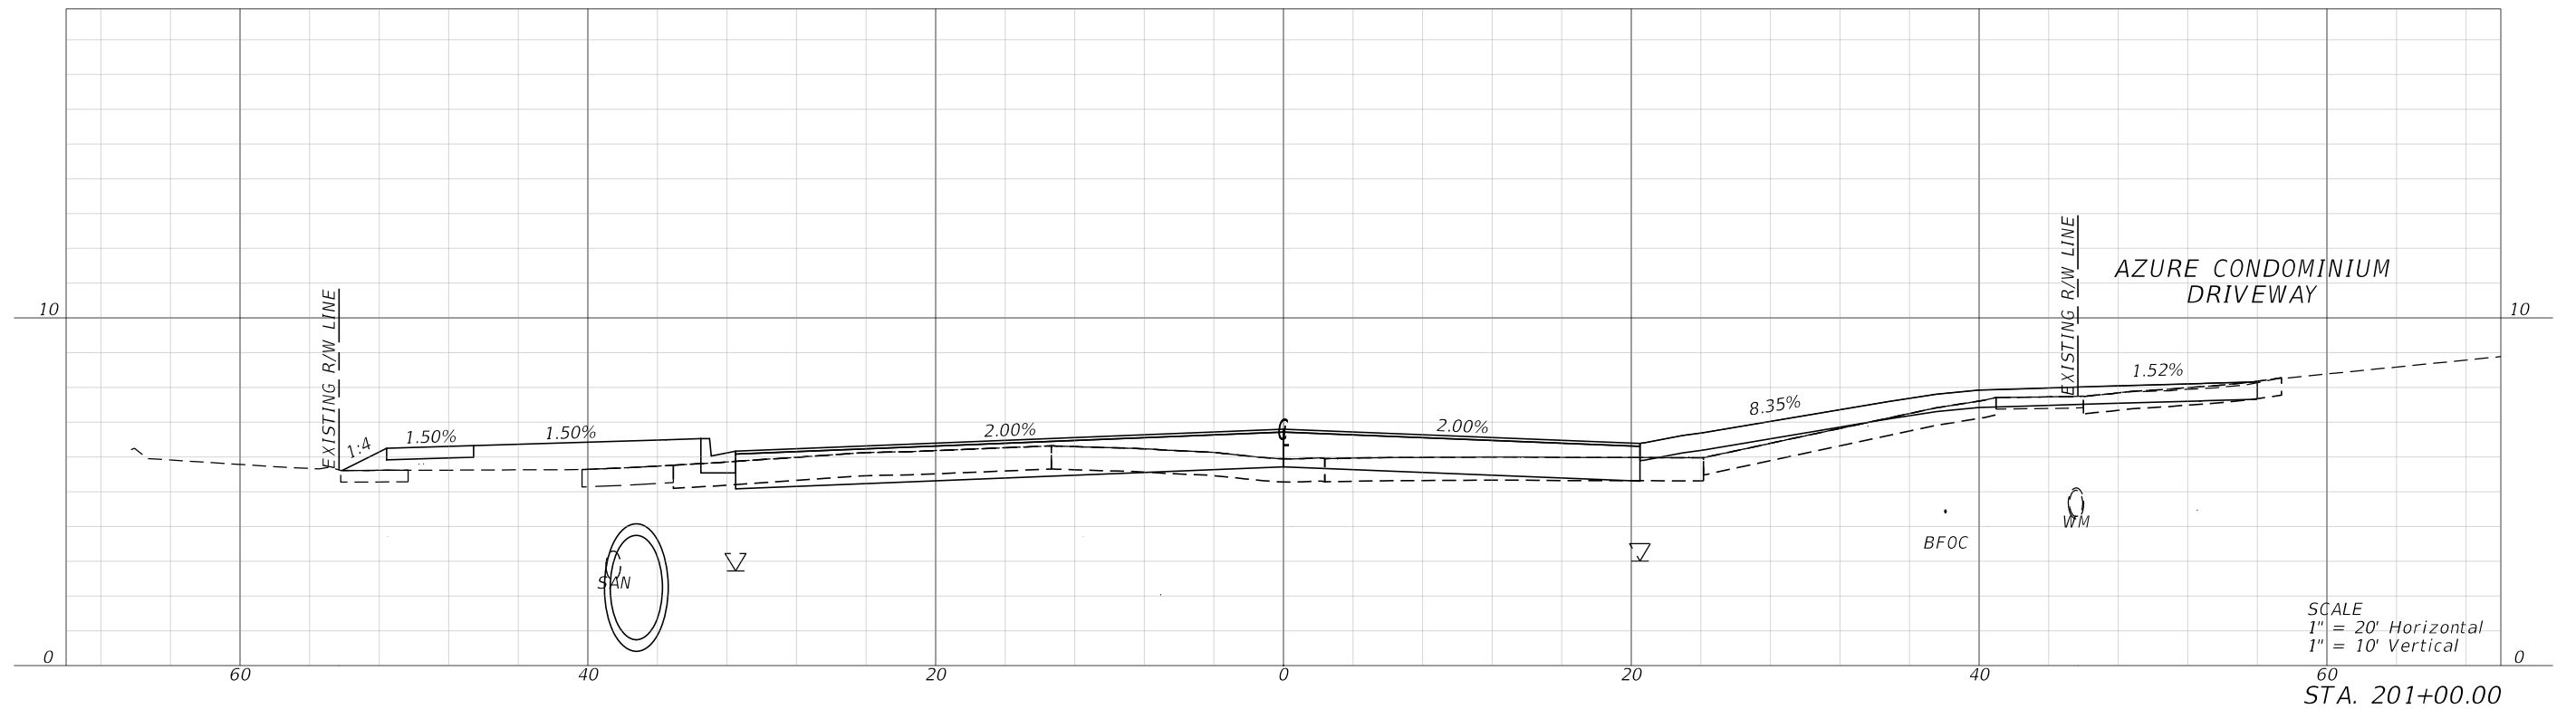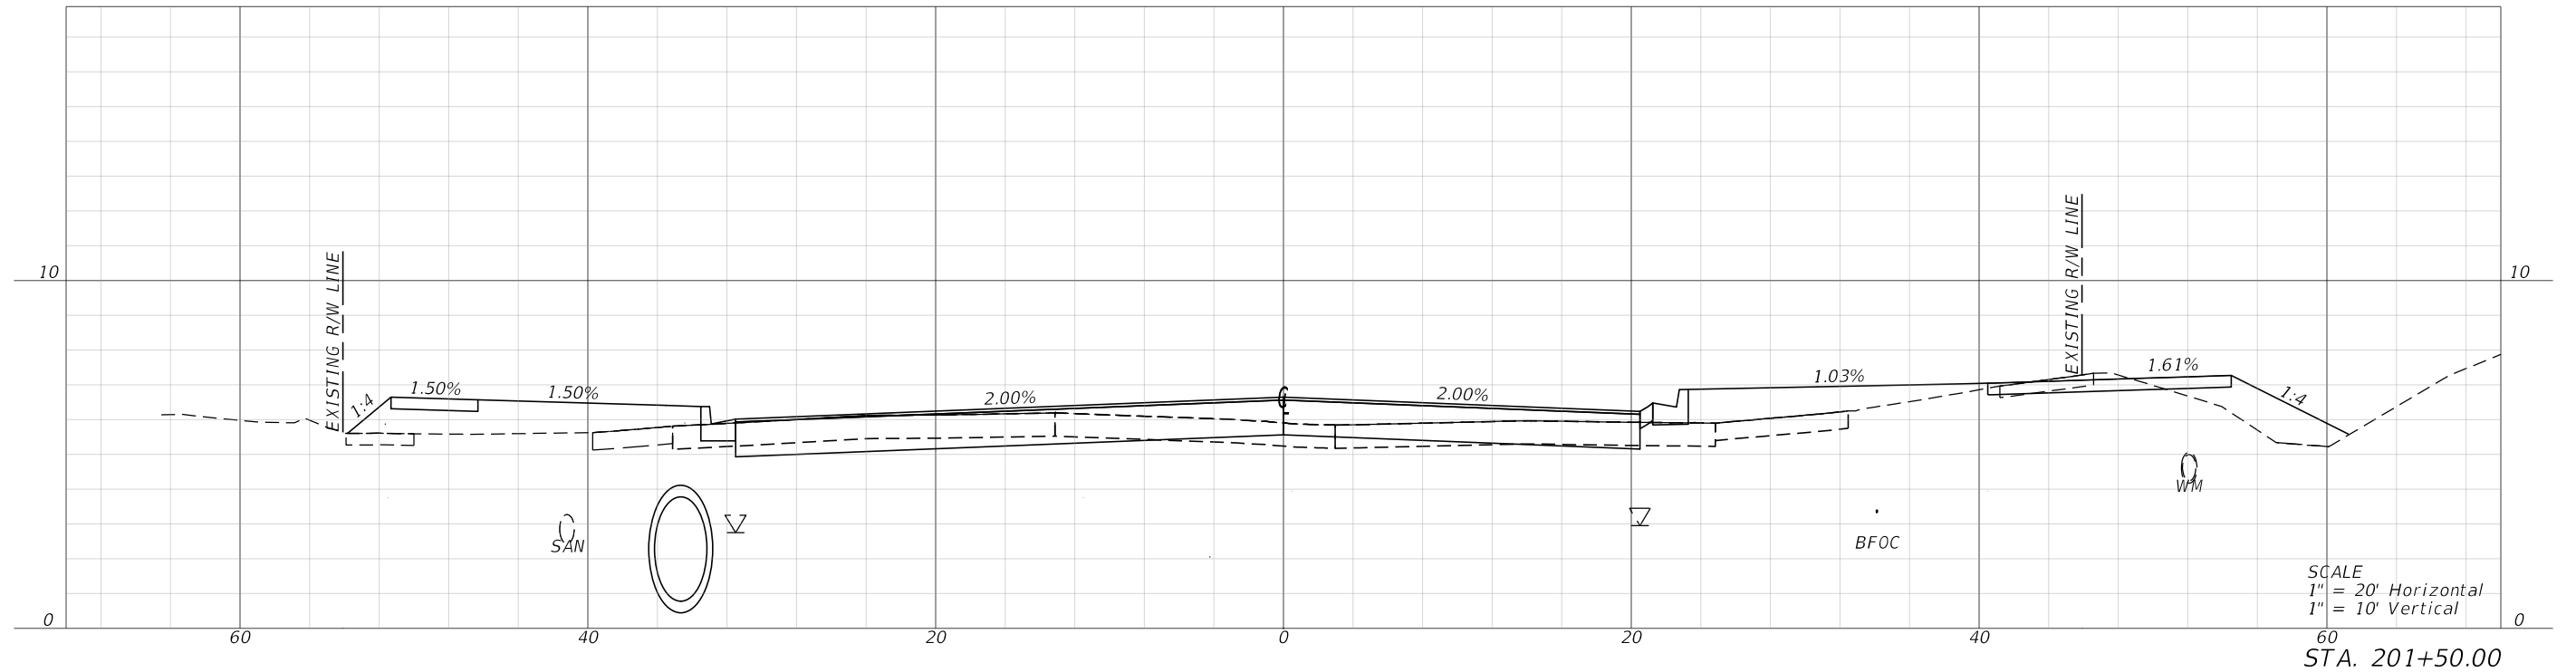

REVISIONS			
DATE	DESCRIPTION	DATE	DESCRIPTION

halff
MARK T. LLEWELLYN, JR., P.E.
LICENSE NUMBER: 80712
HALFF ASSOCIATES, INC.
TALLAHASSEE, FLORIDA 32309


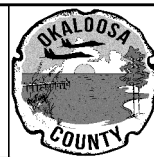


OKALOOSA COUNTY
PROJECT
SANTA ROSA BOULEVARD

CROSS SECTIONS
SHEET NO.
197


FAC NOTE

7/19/2024 8:05:55 PM ah3923
A:\420005\42280\003\0123456789\Roadway\RD\SRD03.dgn

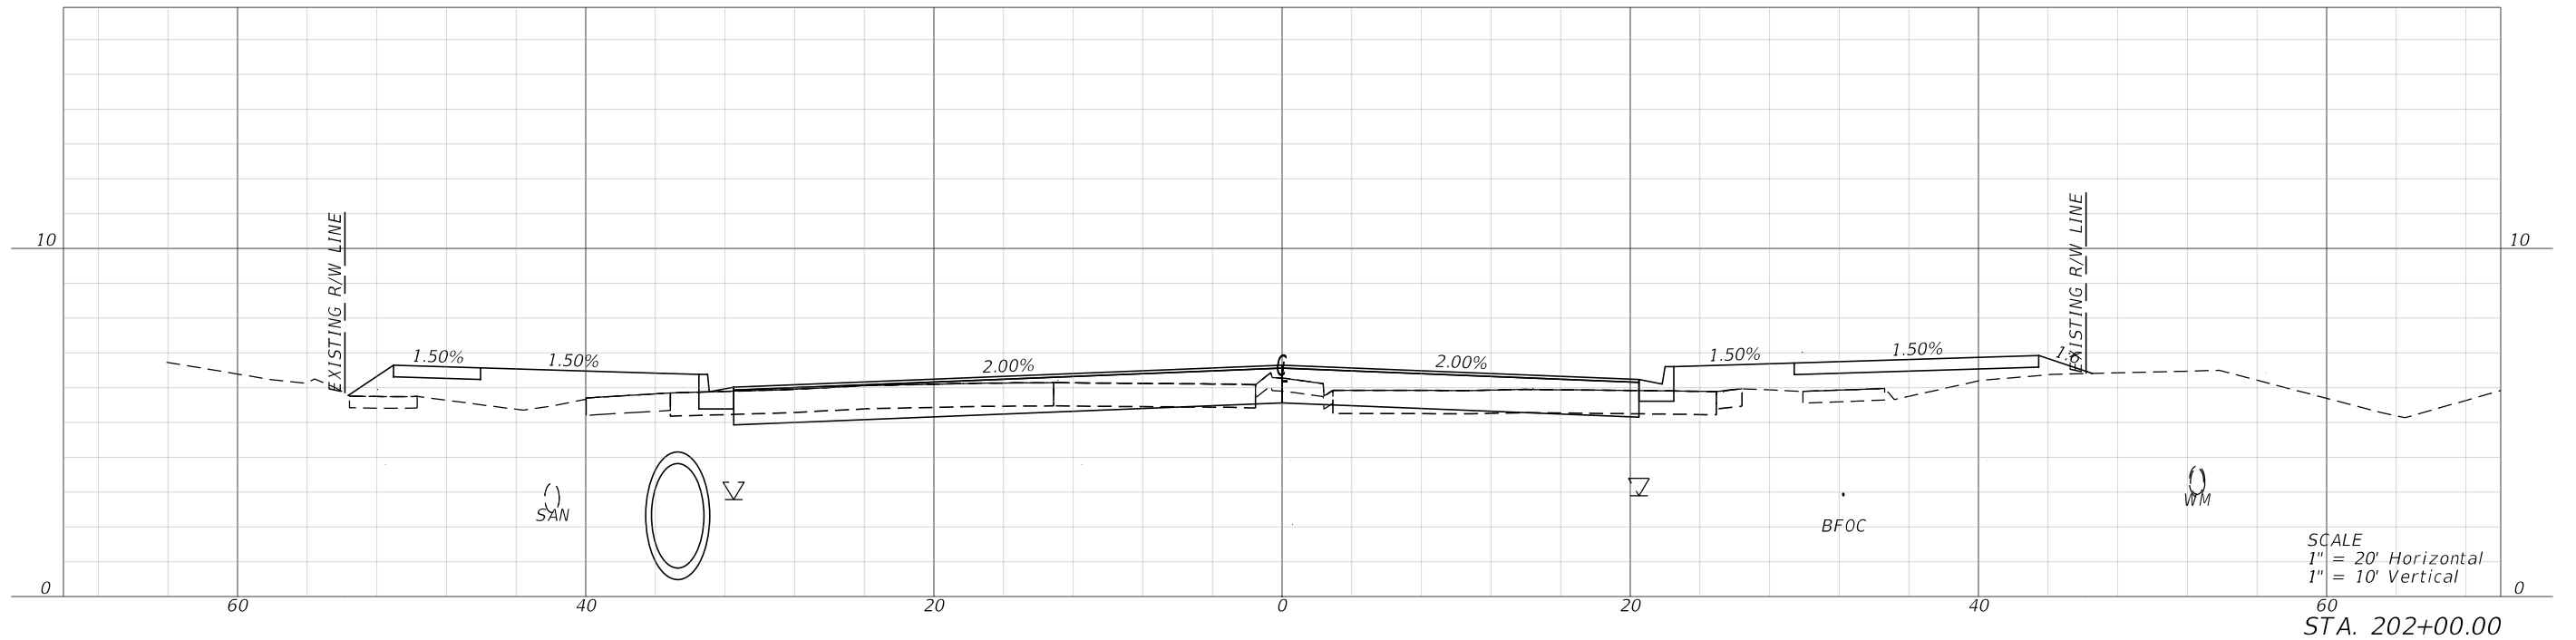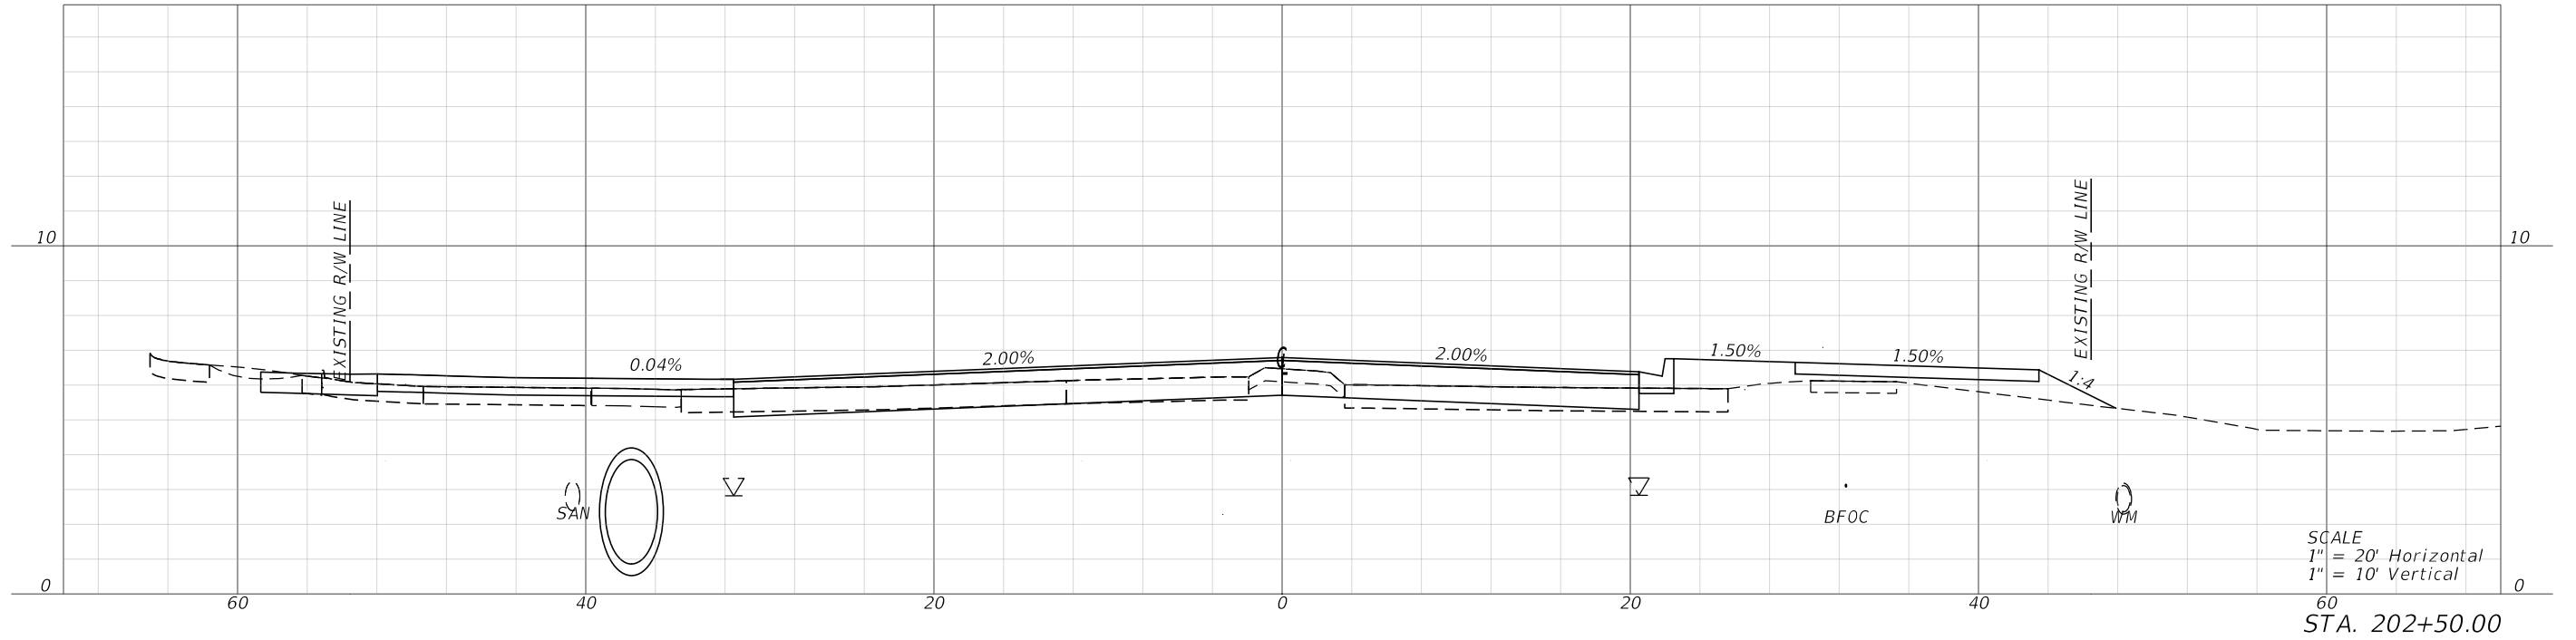

REVISIONS			
DATE	DESCRIPTION	DATE	DESCRIPTION

halff
MARK T. LLEWELLYN, JR., P.E.
LICENSE NUMBER: 80712
HALFF ASSOCIATES, INC.
TALLAHASSEE, FLORIDA 32309


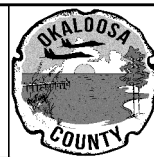


OKALOOSA COUNTY
PROJECT
SANTA ROSA BOULEVARD

CROSS SECTIONS
SHEET NO.
198


FAC NOTE

7/19/2024 8:05:59 PM ah3923
A:\420005\42280\003\0123456789\Roadway\RD\SRD03.dgn

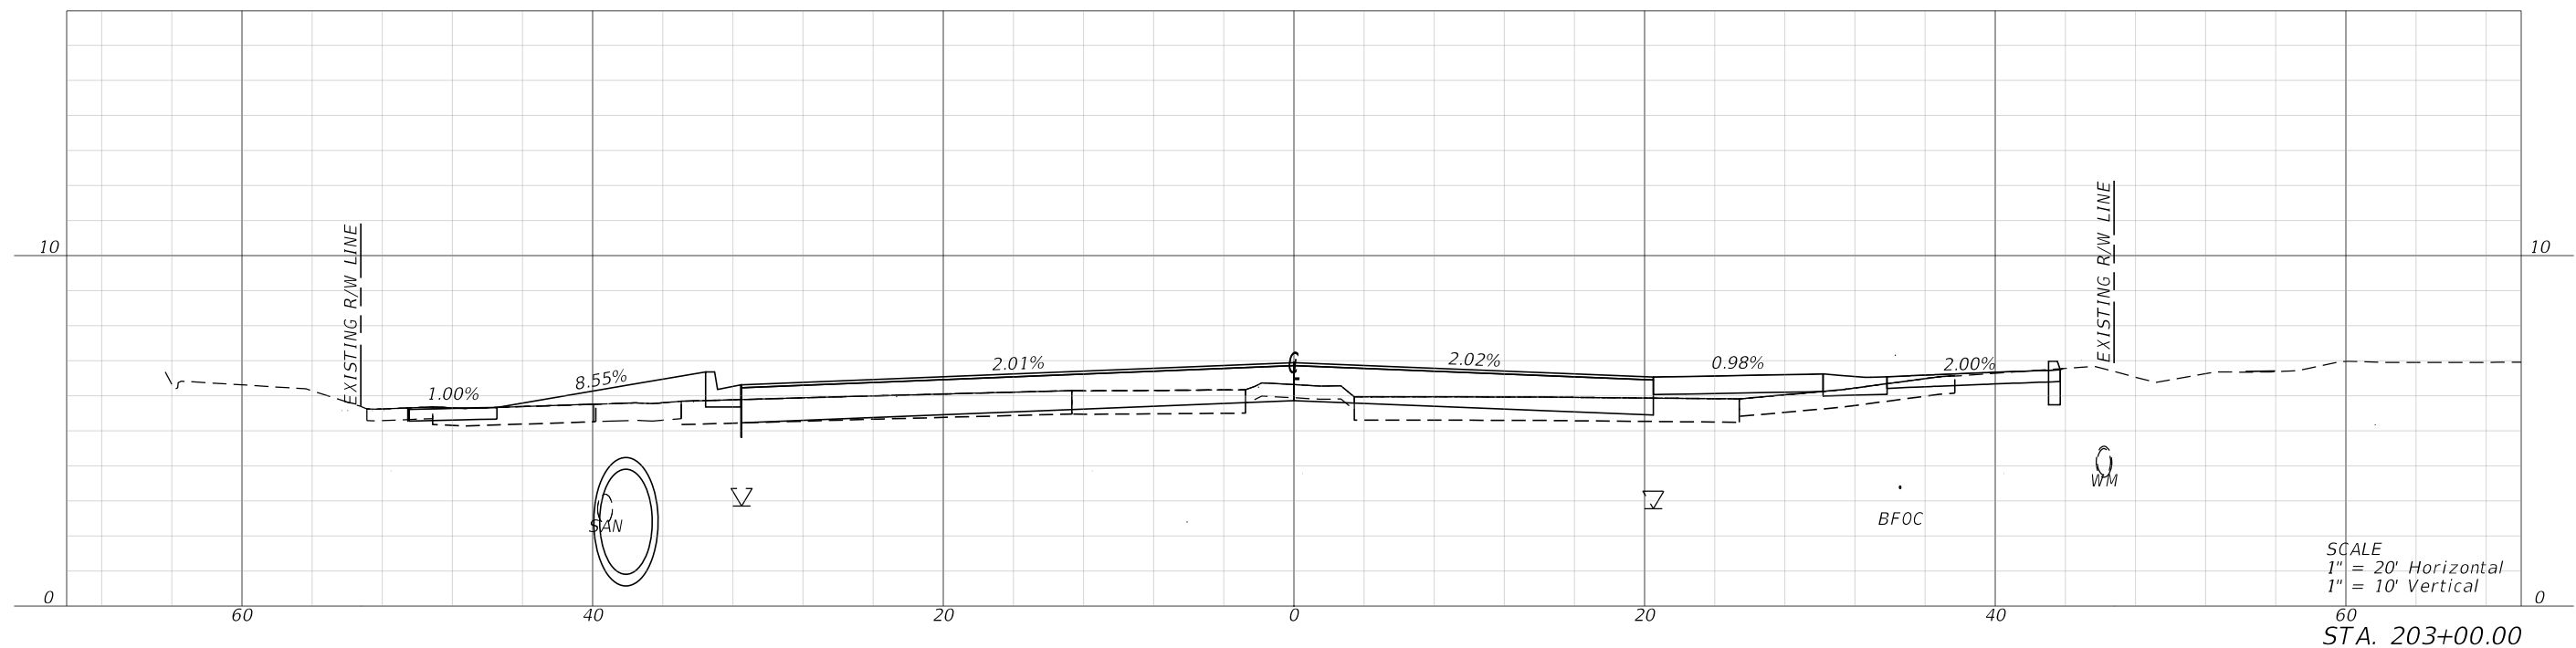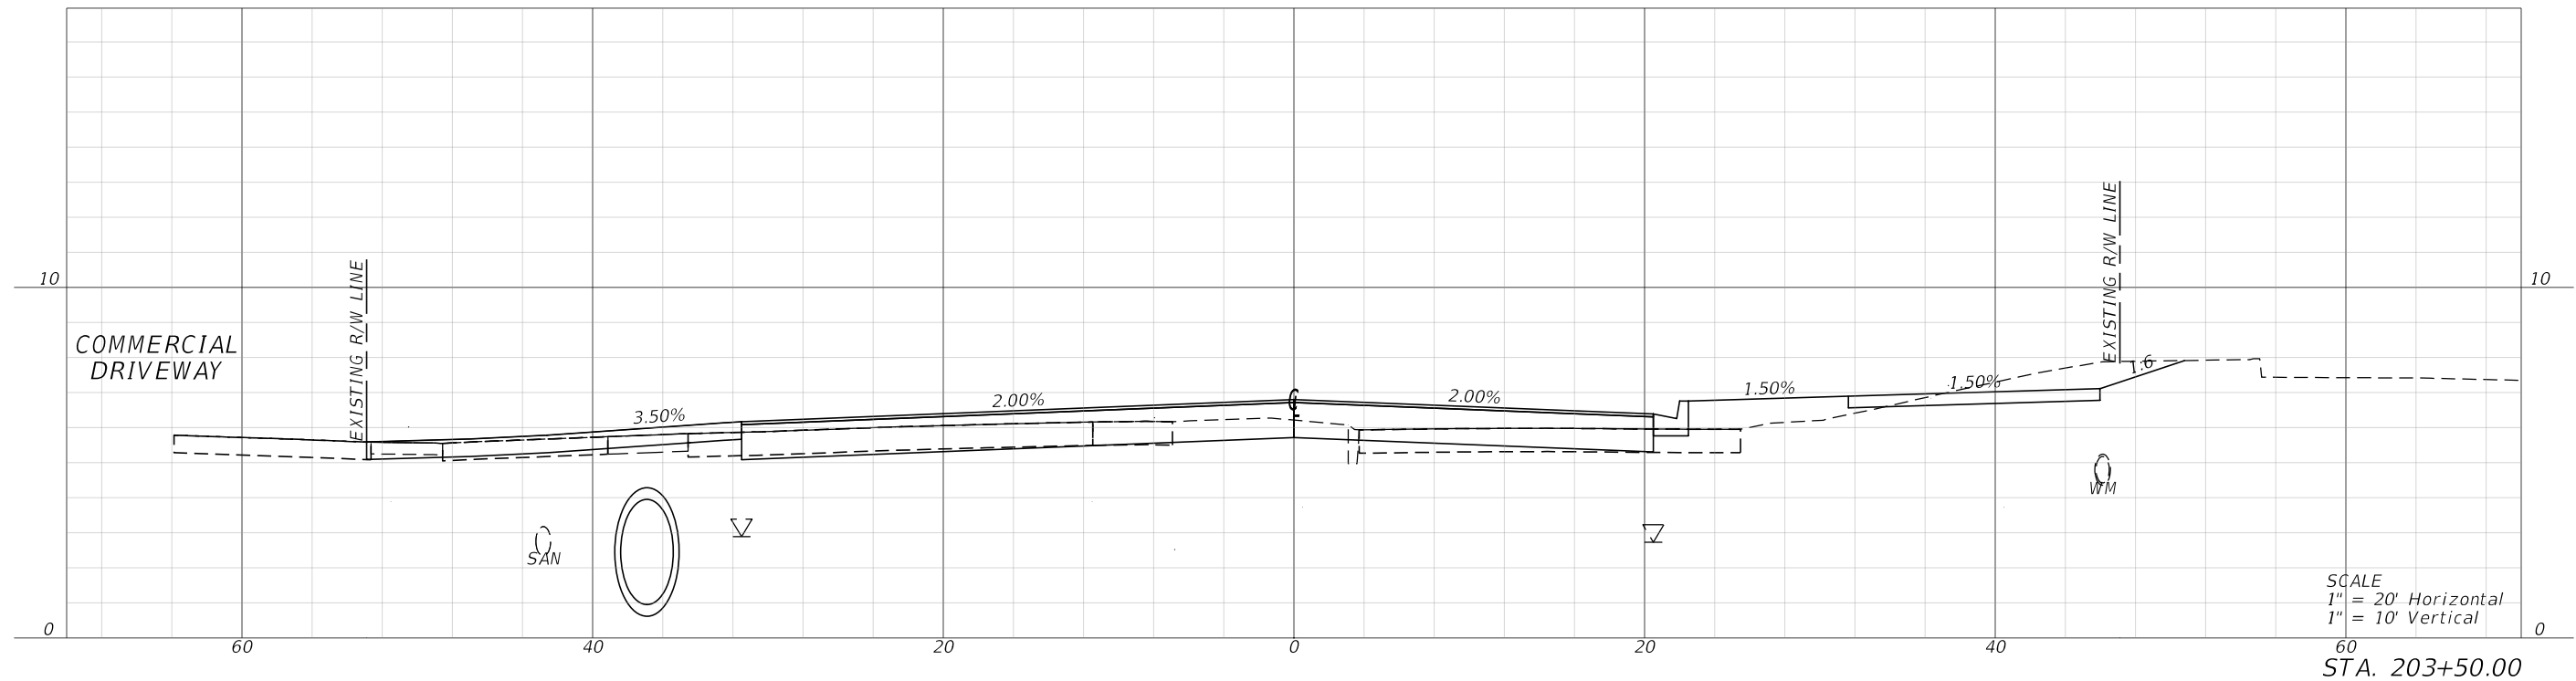

REVISIONS			
DATE	DESCRIPTION	DATE	DESCRIPTION

halff
MARK T. LLEWELLYN, JR., P.E.
LICENSE NUMBER: 80712
HALFF ASSOCIATES, INC.
TALLAHASSEE, FLORIDA 32309

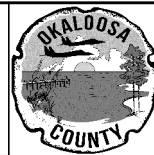



OKALOOSA COUNTY
PROJECT
SANTA ROSA BOULEVARD

CROSS SECTIONS
199

SHEET NO.
199


FAC NOTE

7/19/2024 8:06:03 PM ah3923
A:\420005\42280\003\0123456789\Roadway\RD\SRD03.dgn

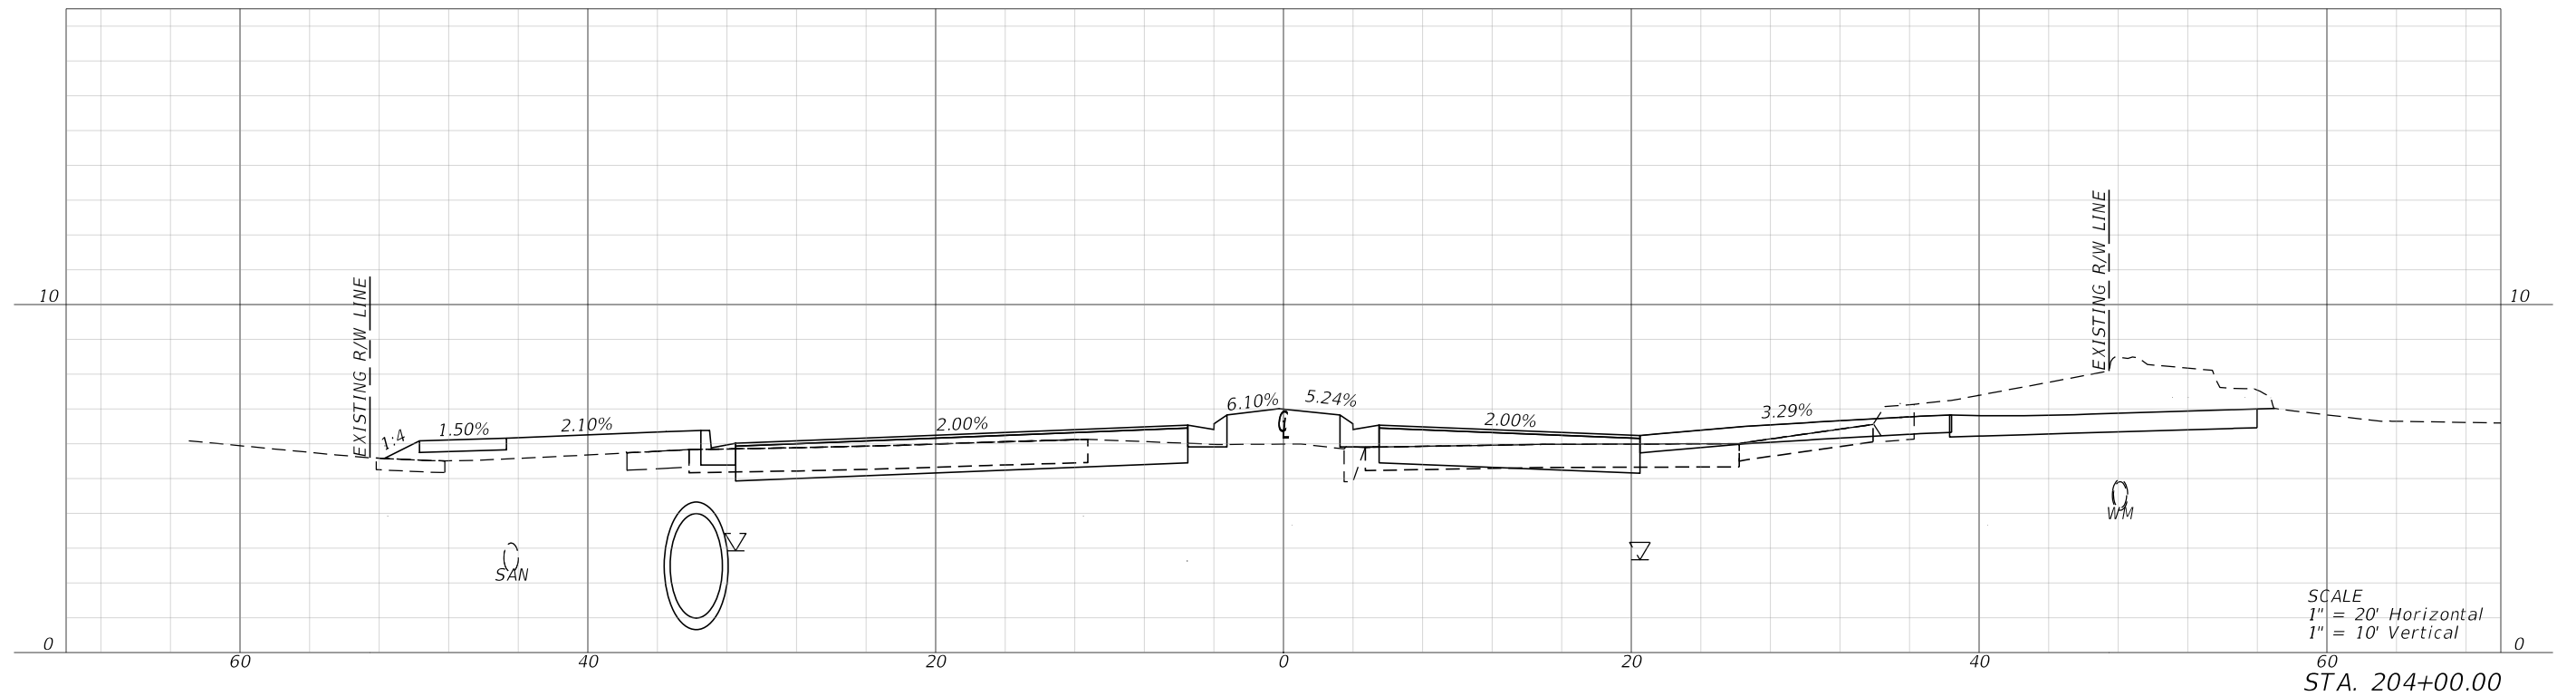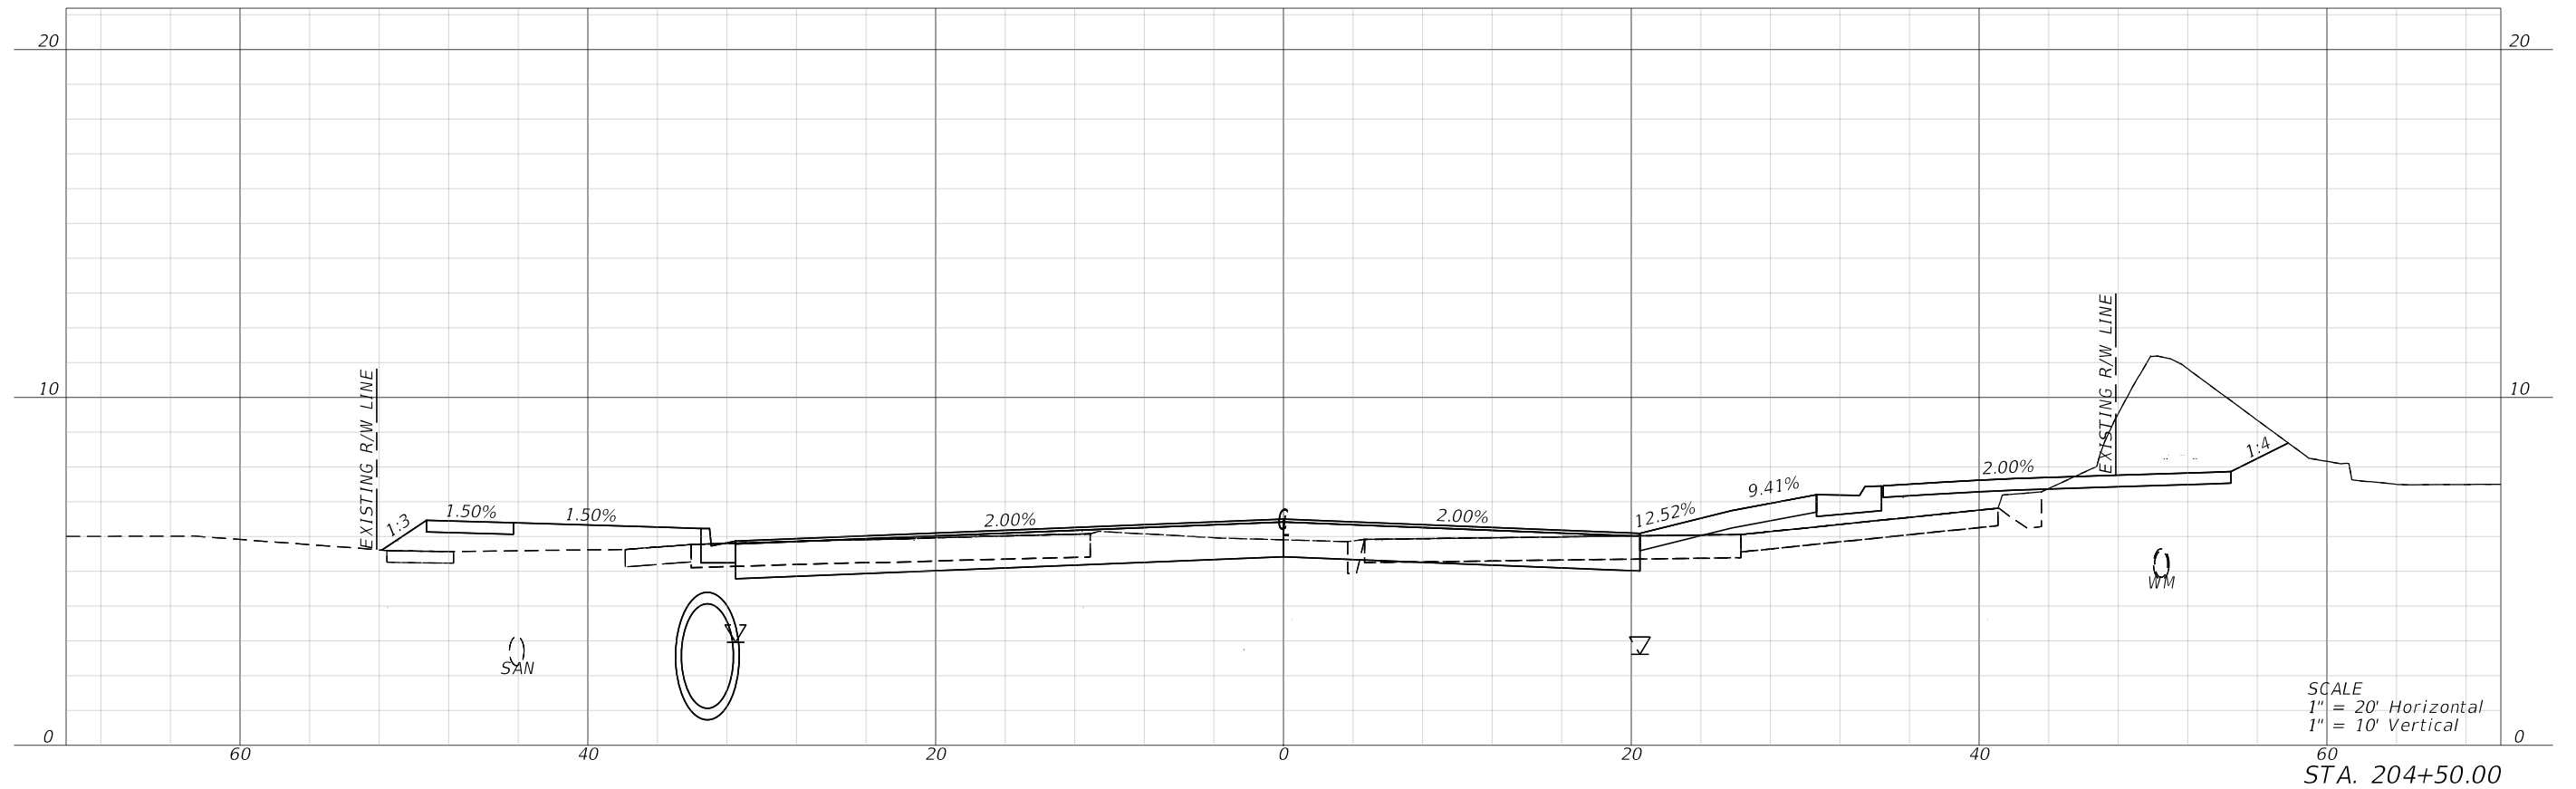

REVISIONS			
DATE	DESCRIPTION	DATE	DESCRIPTION

halff
MARK T. LLEWELLYN, JR., P.E.
LICENSE NUMBER: 80712
HALFF ASSOCIATES, INC.
TALLAHASSEE, FLORIDA 32309

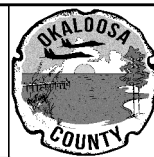



OKALOOSA COUNTY
PROJECT
SANTA ROSA BOULEVARD

CROSS SECTIONS
200

SHEET NO.
200


FAC NOTE

7/19/2024 8:06:07 PM ah3923
A:\420005\42280\003\0123456789\Roadway\RD\SRD03.dgn

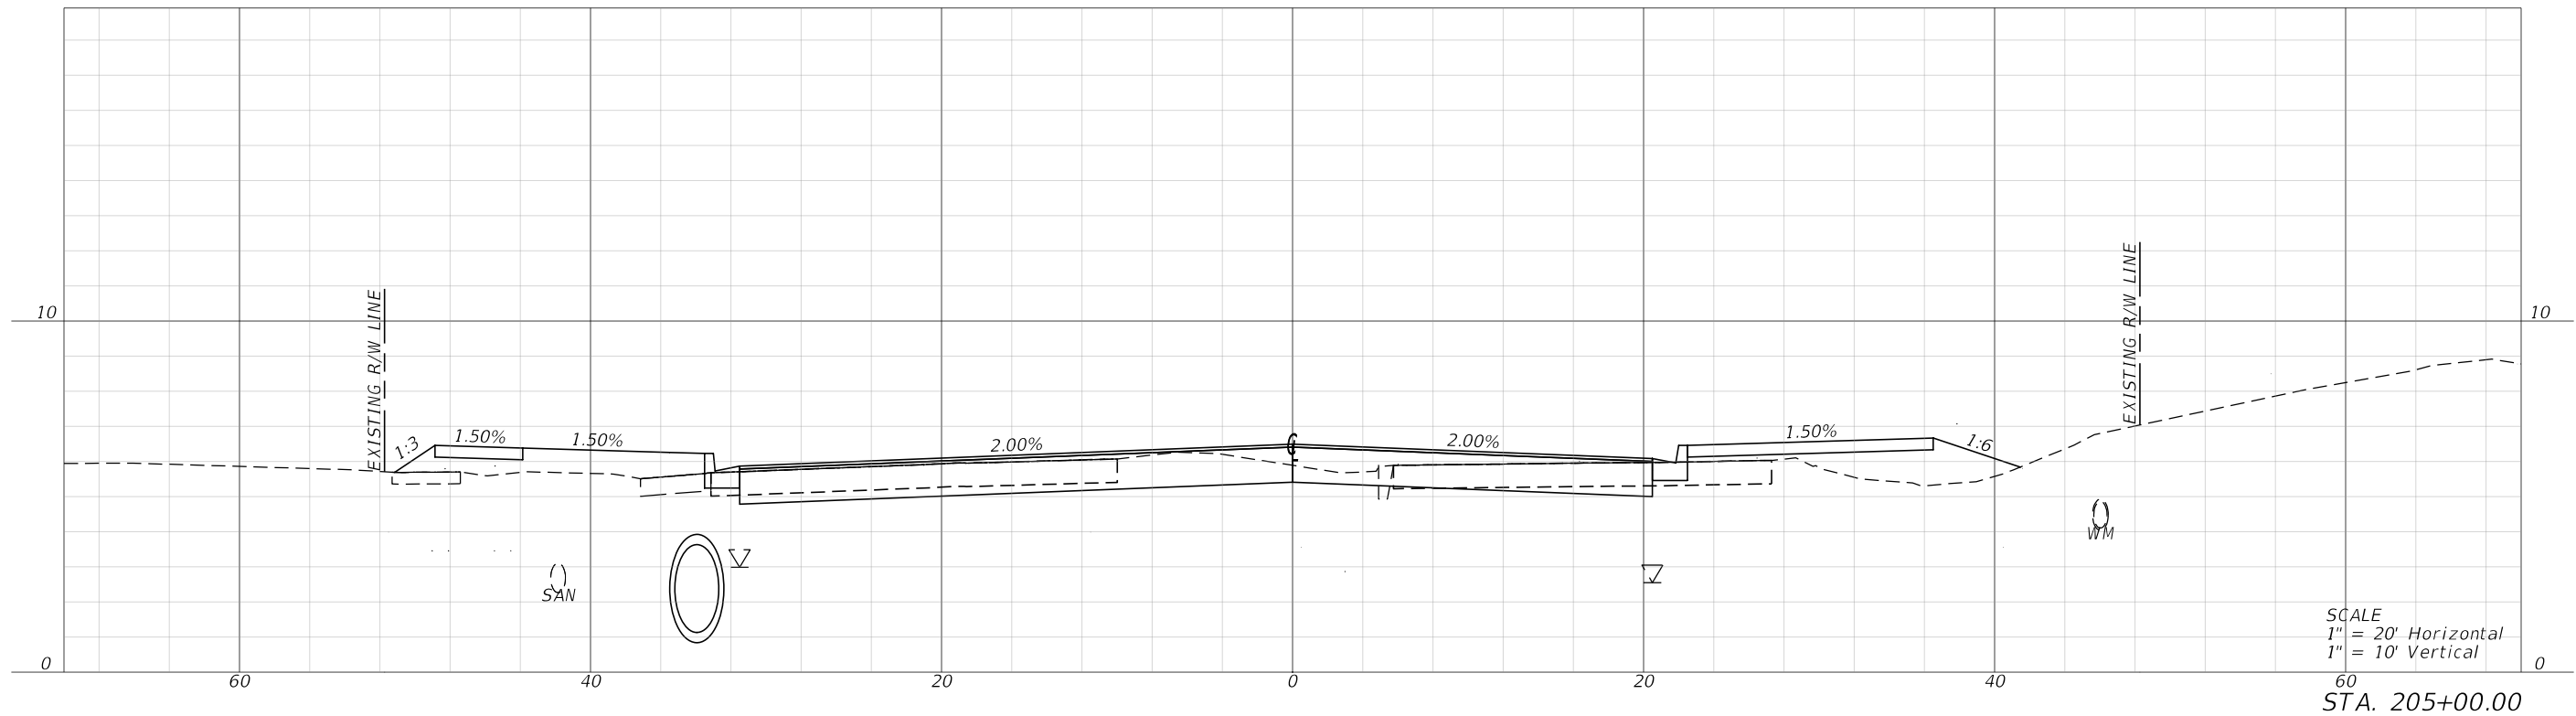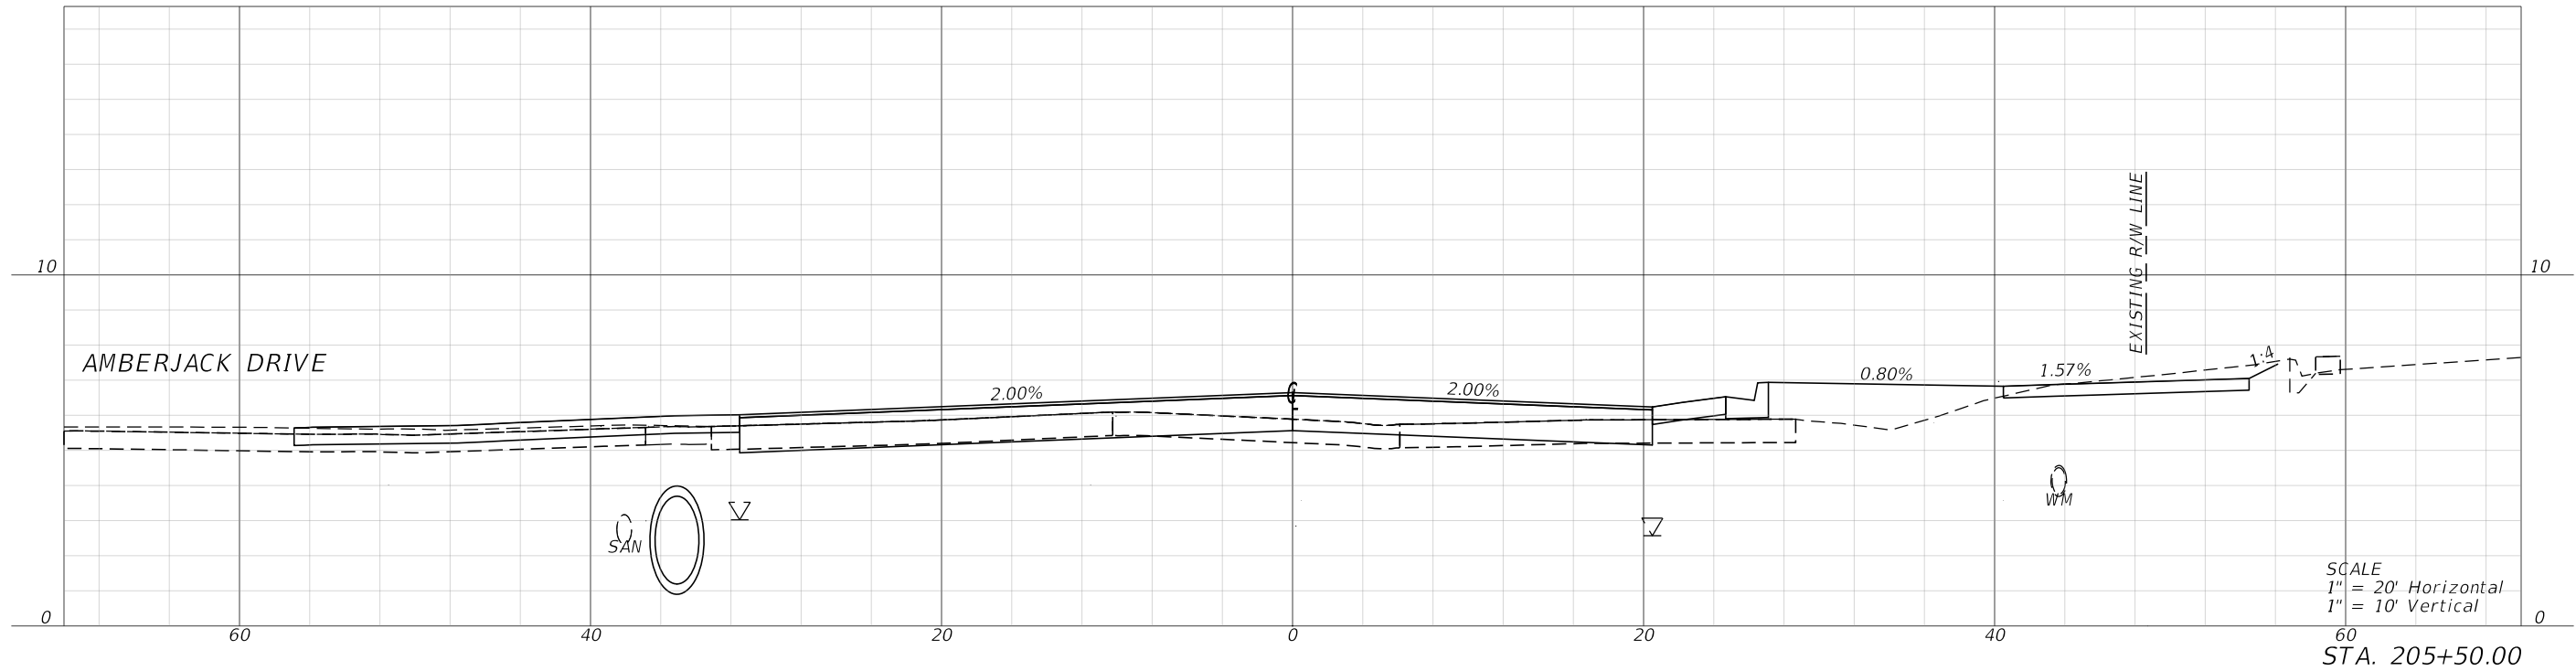

REVISIONS			
DATE	DESCRIPTION	DATE	DESCRIPTION

halff
MARK T. LLEWELLYN, JR., P.E.
LICENSE NUMBER: 80712
HALFF ASSOCIATES, INC.
TALLAHASSEE, FLORIDA 32309

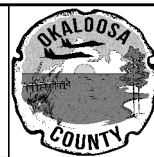



OKALOOSA COUNTY
PROJECT
SANTA ROSA BOULEVARD

CROSS SECTIONS

SHEET NO.
201


FAC NOTE

7/19/2024 8:06:12 PM ah3923
A:\420005\42280\003\0123456789\Roadway\RD\SRD03.dgn

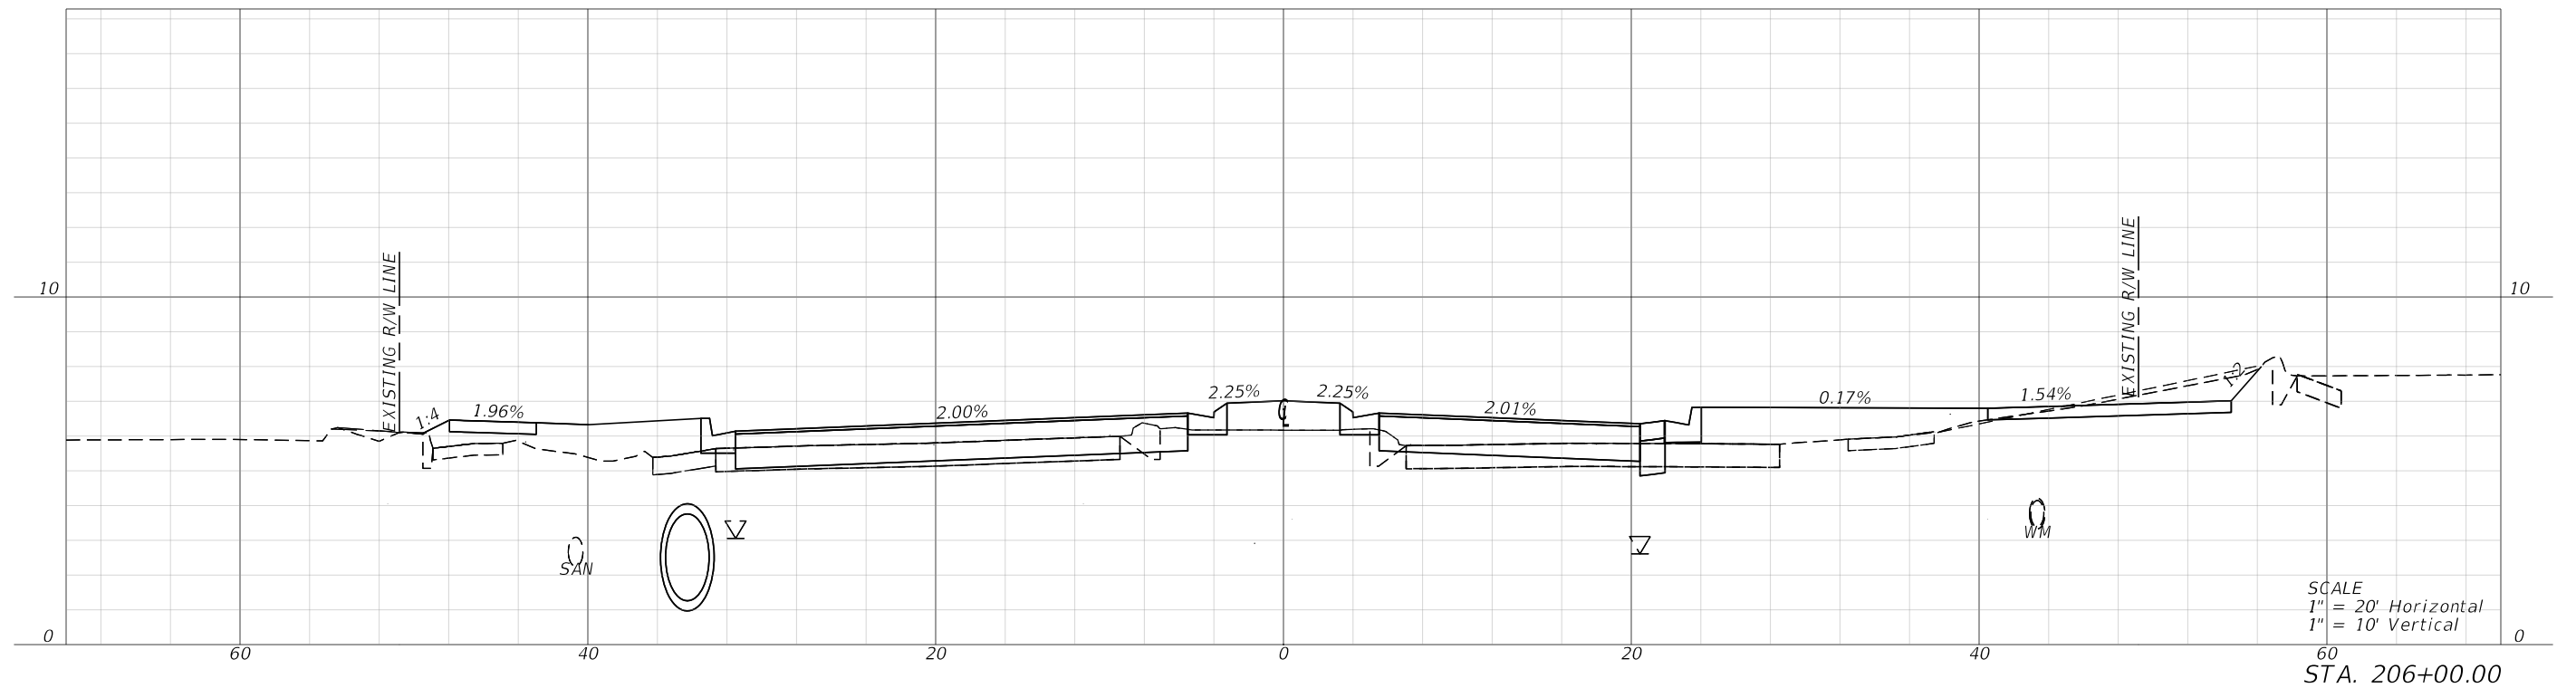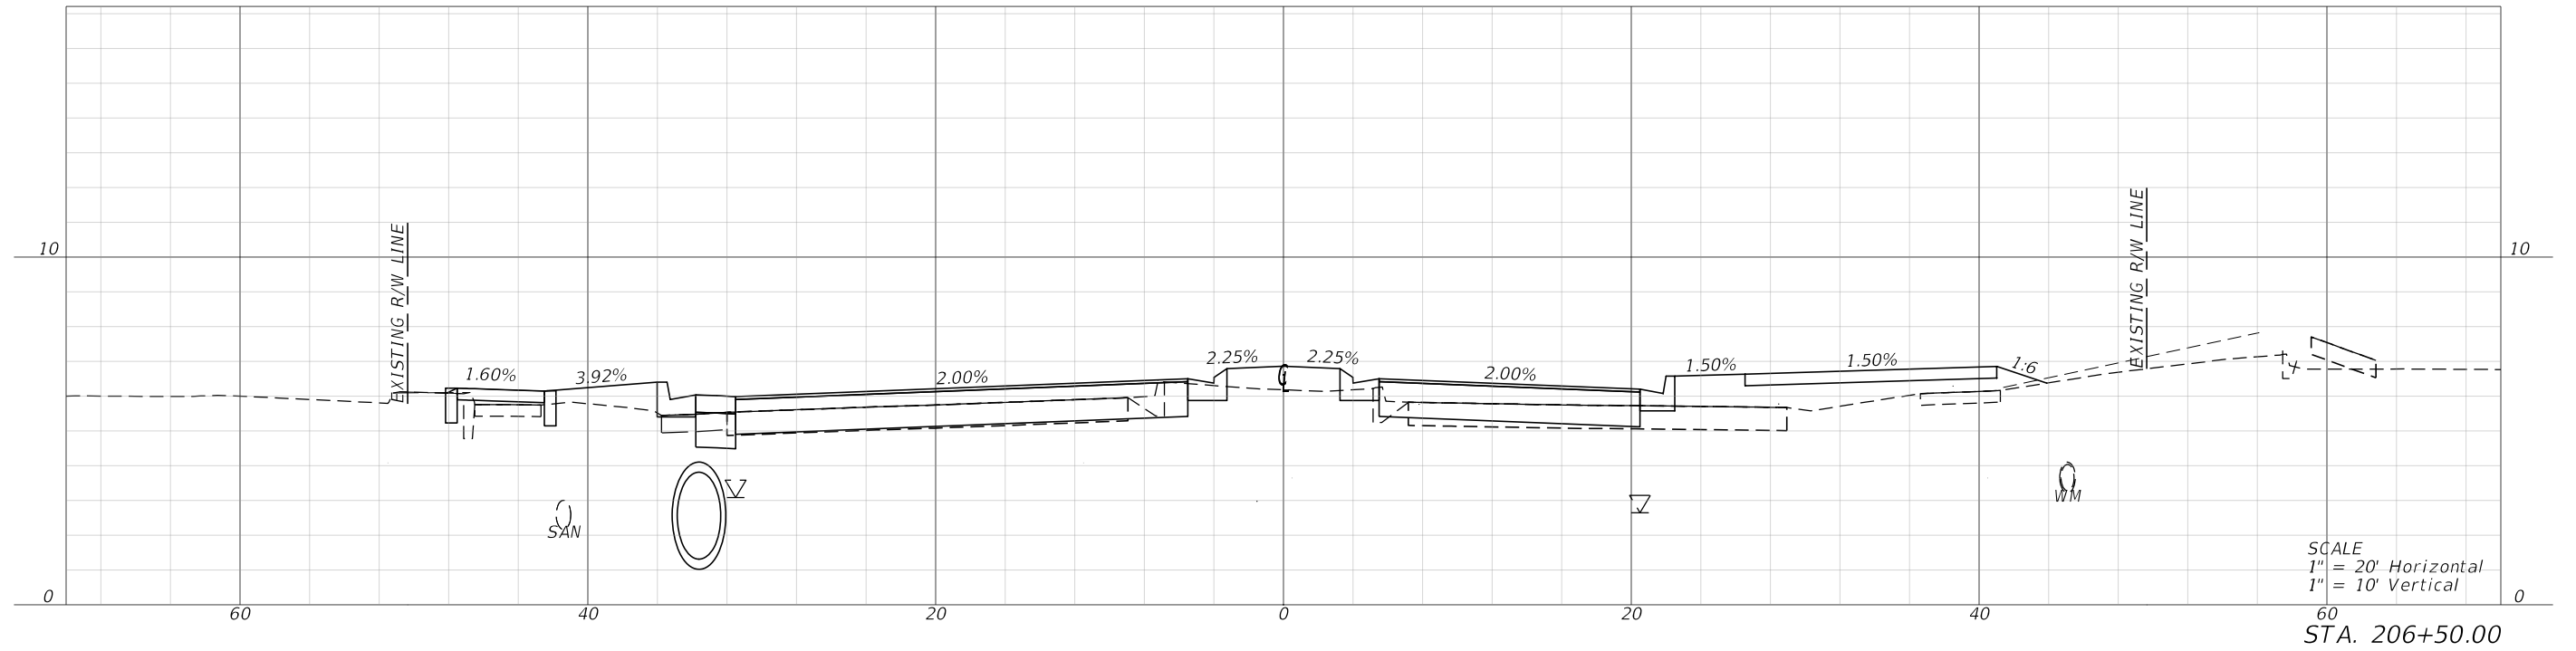

REVISIONS			
DATE	DESCRIPTION	DATE	DESCRIPTION

halff
MARK T. LLEWELLYN, JR., P.E.
LICENSE NUMBER: 80712
HALFF ASSOCIATES, INC.
TALLAHASSEE, FLORIDA 32309

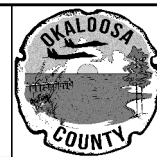



OKALOOSA COUNTY
PROJECT
SANTA ROSA BOULEVARD

CROSS SECTIONS

SHEET
NO.
202

FAC NOTE

7/19/2024 8:06:16 PM ah3923
A:\420005\42280\003\0123456789\Roadway\RD\SRD03.dgn

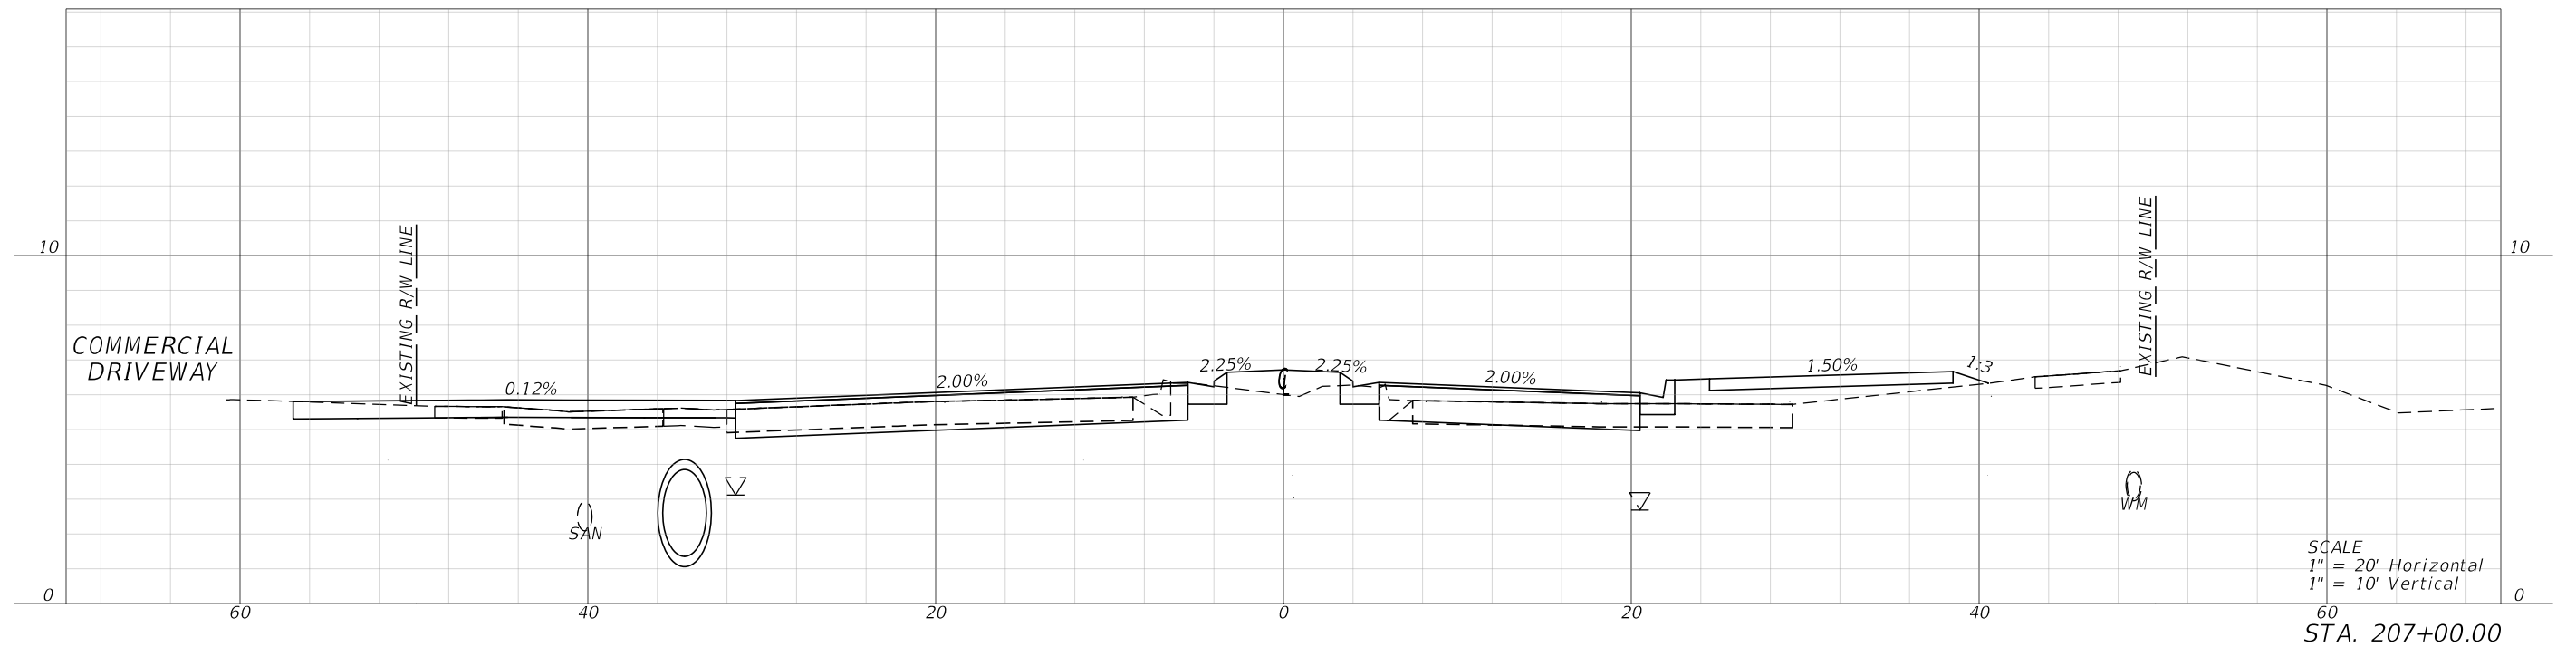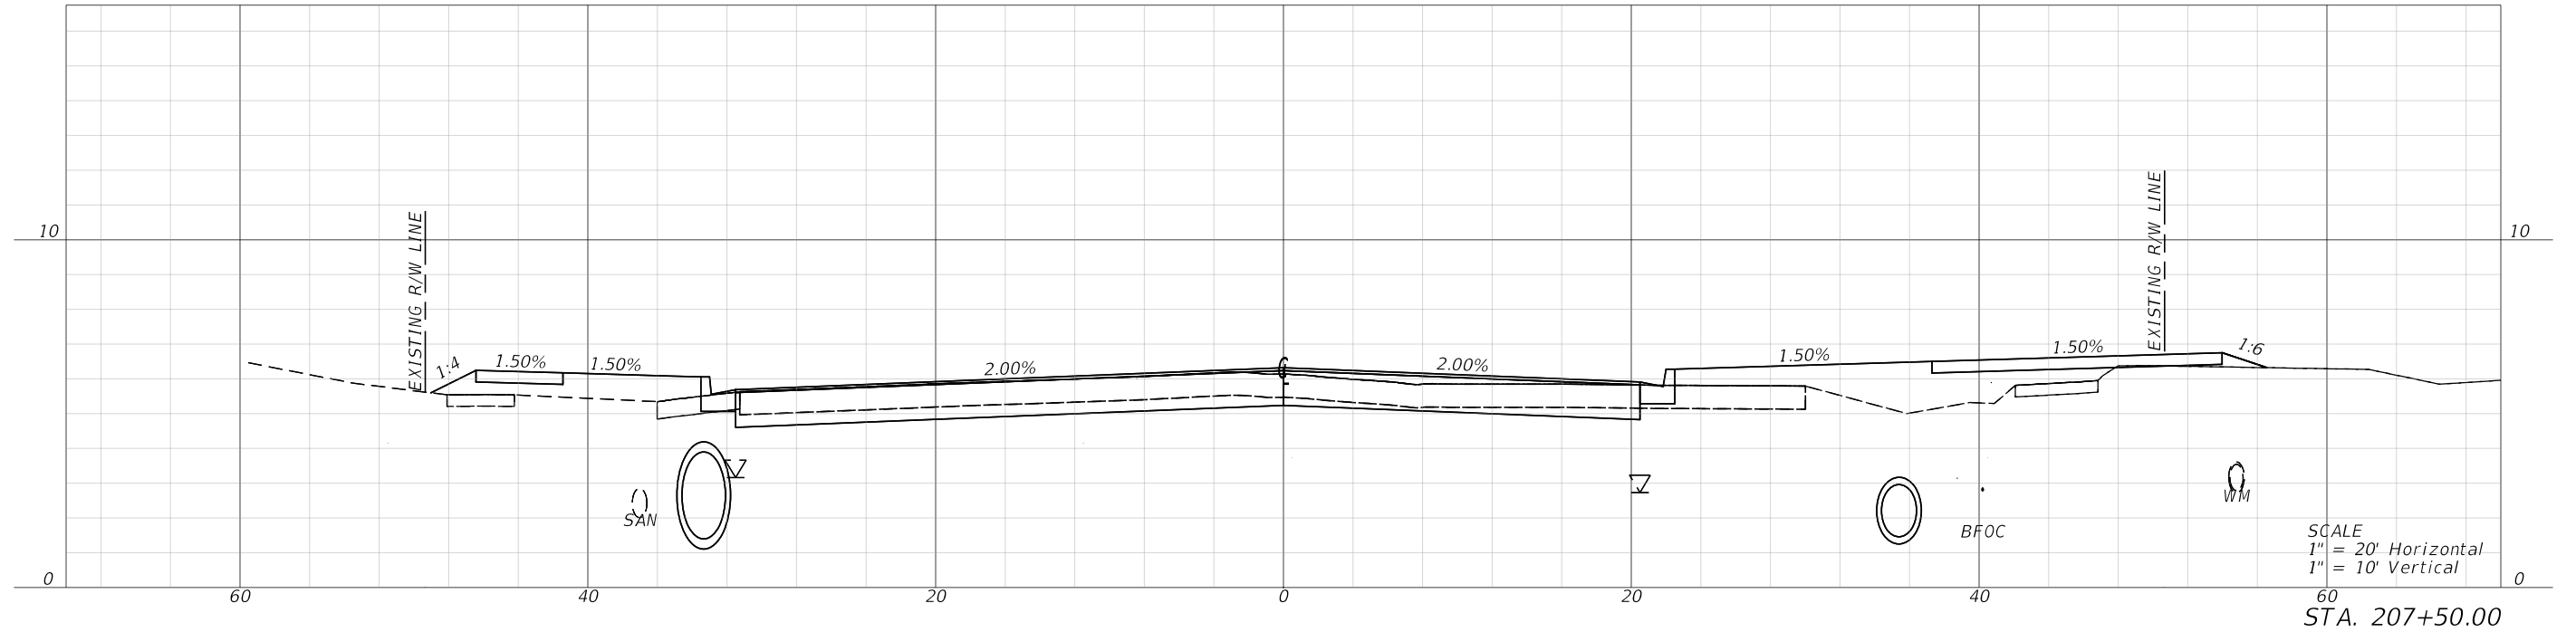

REVISIONS			
DATE	DESCRIPTION	DATE	DESCRIPTION



MARK T. LLEWELLYN, JR., P.E.
LICENSE NUMBER: 80712
HALFF ASSOCIATES, INC.
TALLAHASSEE, FLORIDA 32309





OKALOOSA COUNTY
PROJECT
SANTA ROSA BOULEVARD

CROSS SECTIONS
203

SHEET NO.
203


FAC NOTE

7/19/2024 8:06:19 PM ah3923
A:\420005\42280\003\0123456789\Roadway\RD\SRD03.dgn

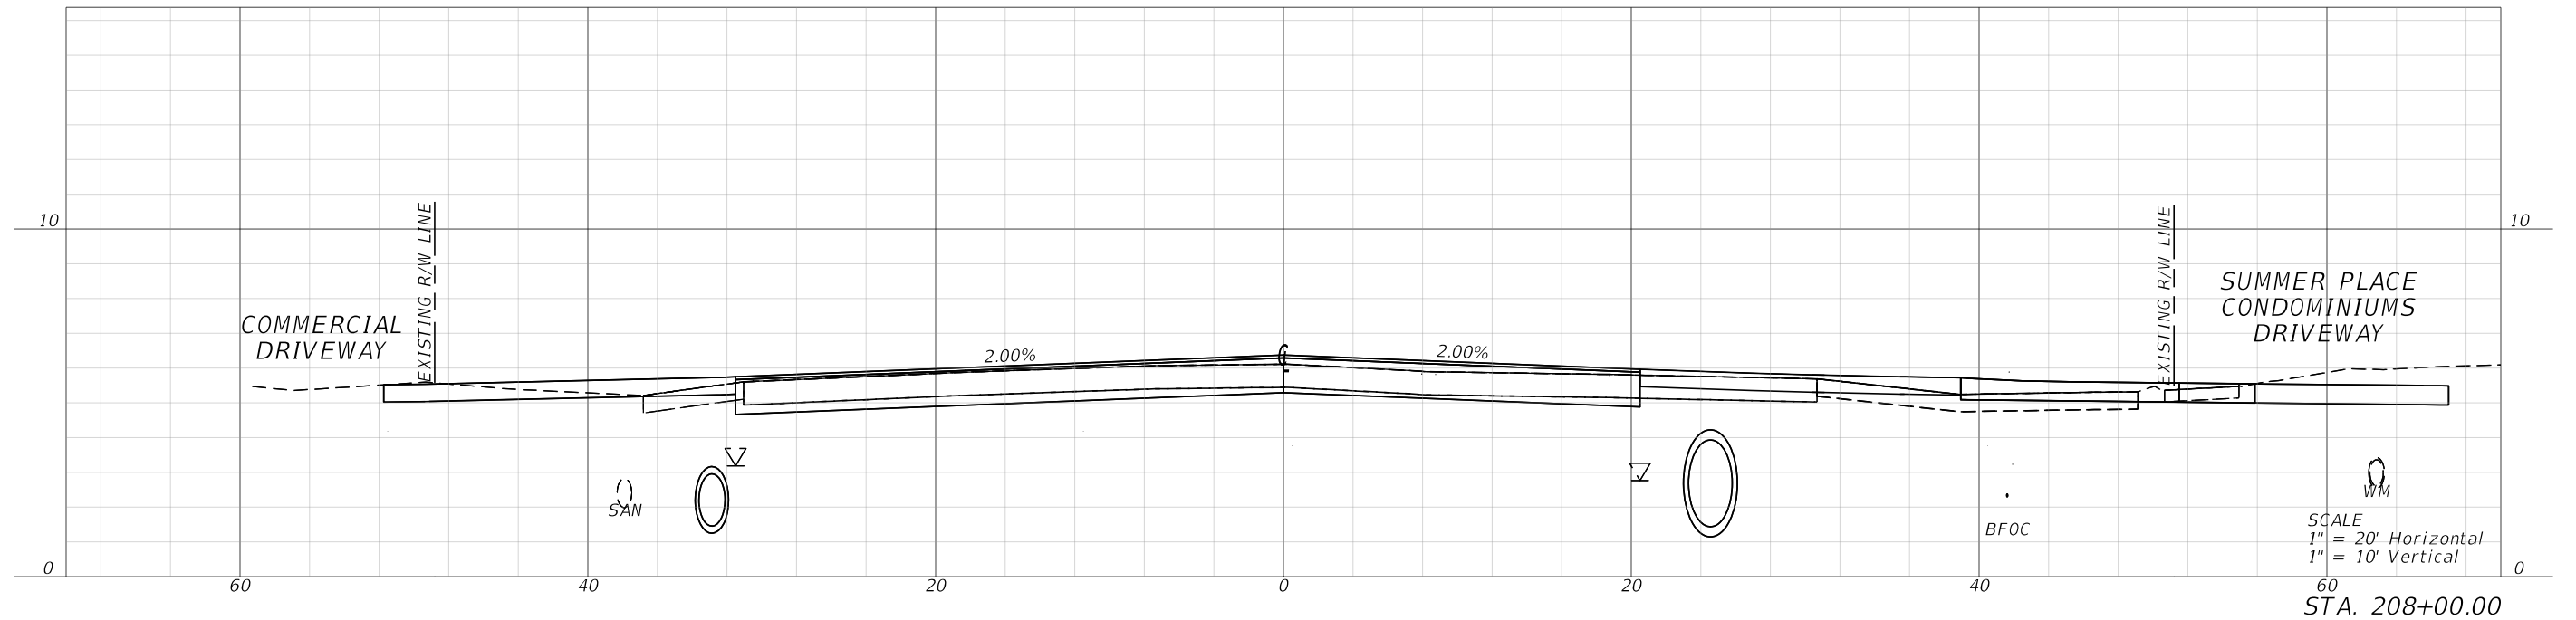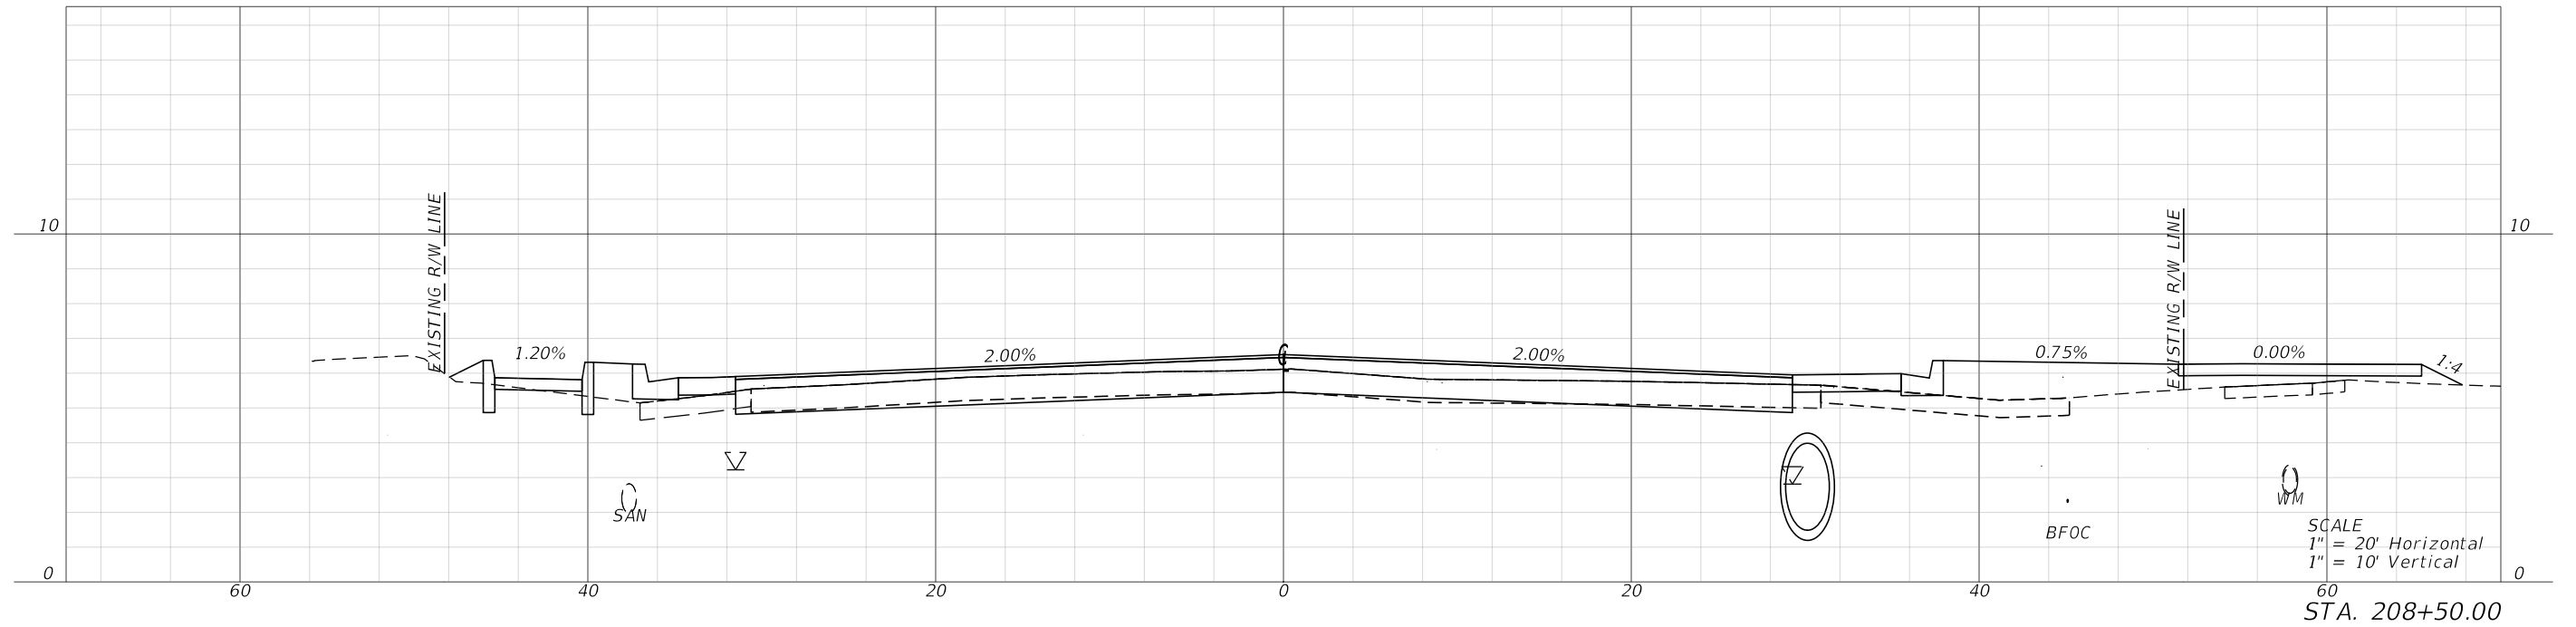

REVISIONS			
DATE	DESCRIPTION	DATE	DESCRIPTION

halff
MARK T. LLEWELLYN, JR., P.E.
LICENSE NUMBER: 80712
HALFF ASSOCIATES, INC.
TALLAHASSEE, FLORIDA 32309


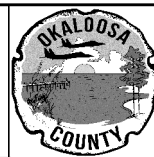


OKALOOSA COUNTY
PROJECT
SANTA ROSA BOULEVARD

CROSS SECTIONS
SHEET NO.
204


FAC NOTE

7/19/2024 8:06:23 PM ah3923
A:\420005\42280\003\0123456789\Roadway\RD\SRD03.dgn

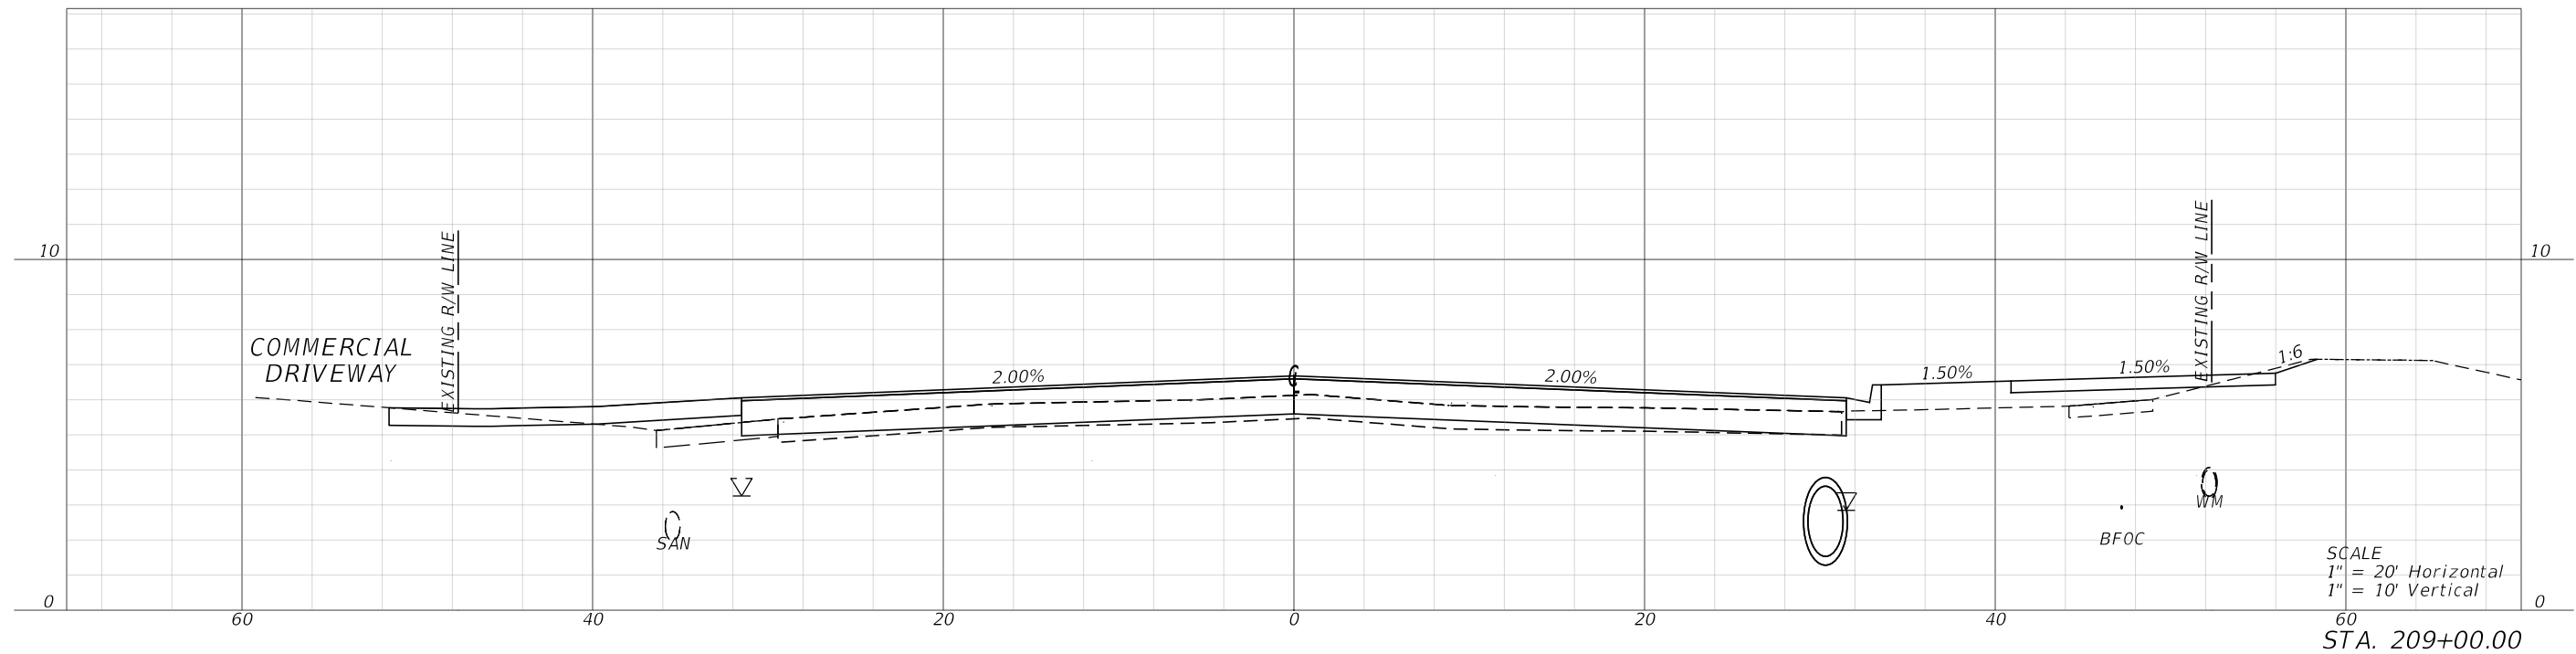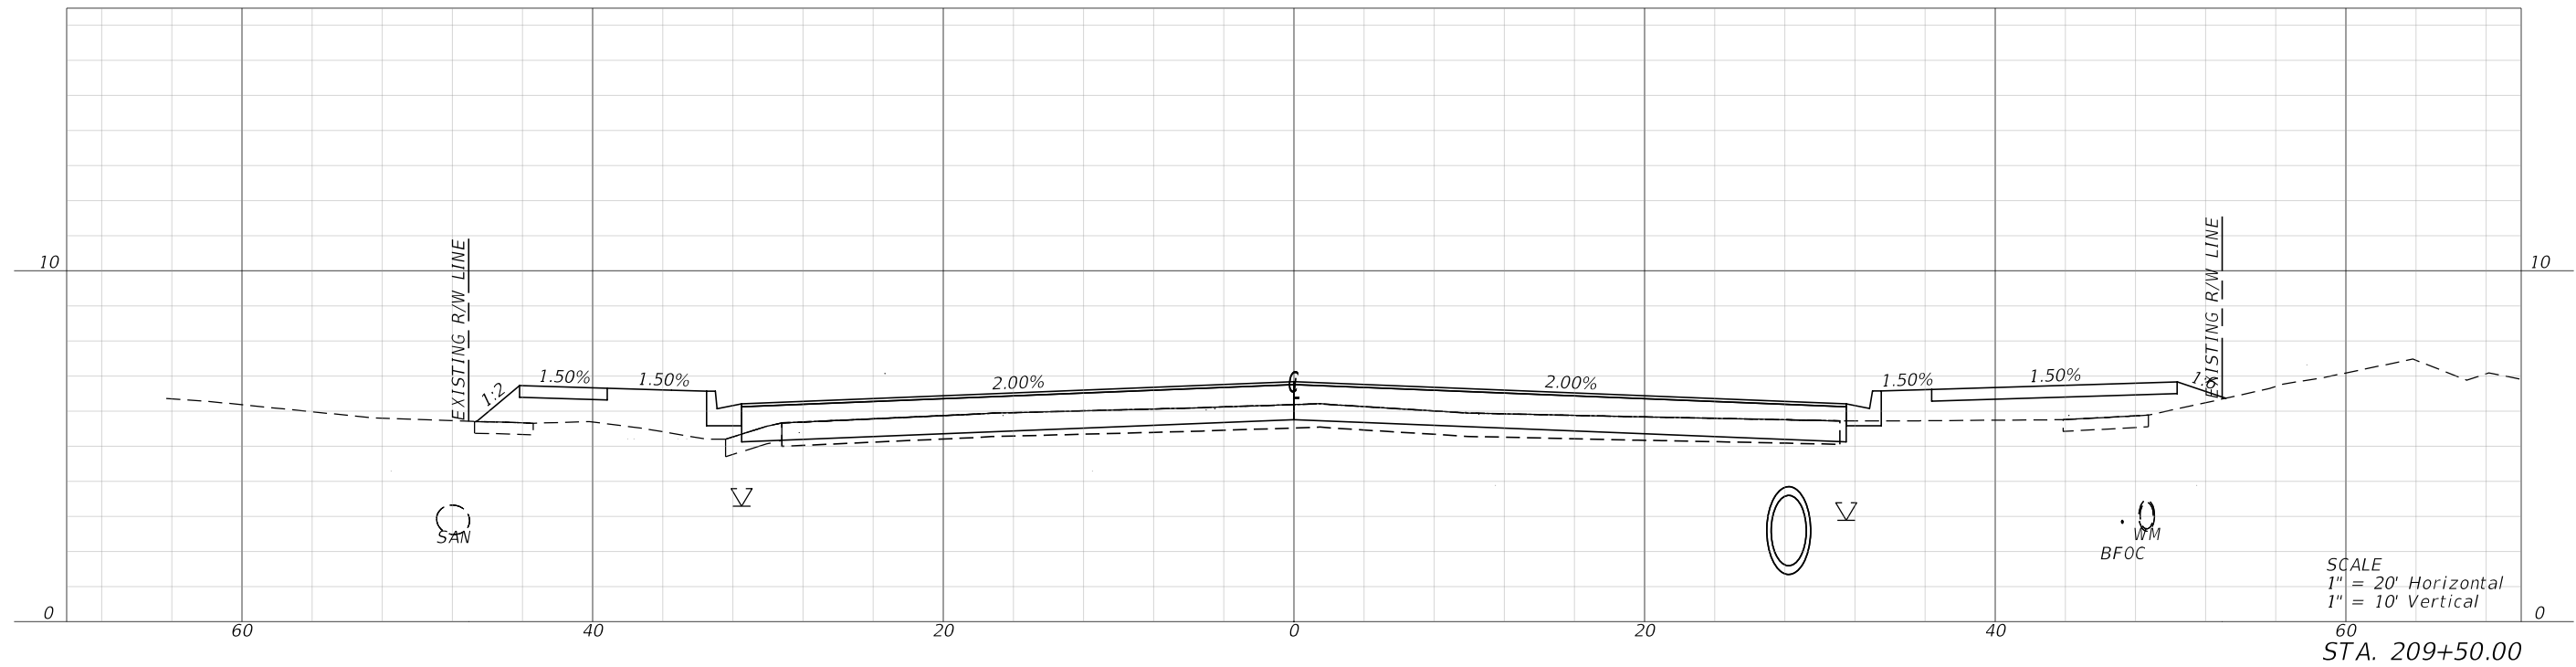

REVISIONS			
DATE	DESCRIPTION	DATE	DESCRIPTION

halff
MARK T. LLEWELLYN, JR., P.E.
LICENSE NUMBER: 80712
HALFF ASSOCIATES, INC.
TALLAHASSEE, FLORIDA 32309

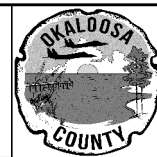



OKALOOSA COUNTY
PROJECT
SANTA ROSA BOULEVARD

CROSS SECTIONS
205

SHEET NO.
205

FAC NOTE

7/19/2024 8:06:26 PM ah3923
A:\420005\42280\003\0123456789\Roadway\RD\SRD03.dgn

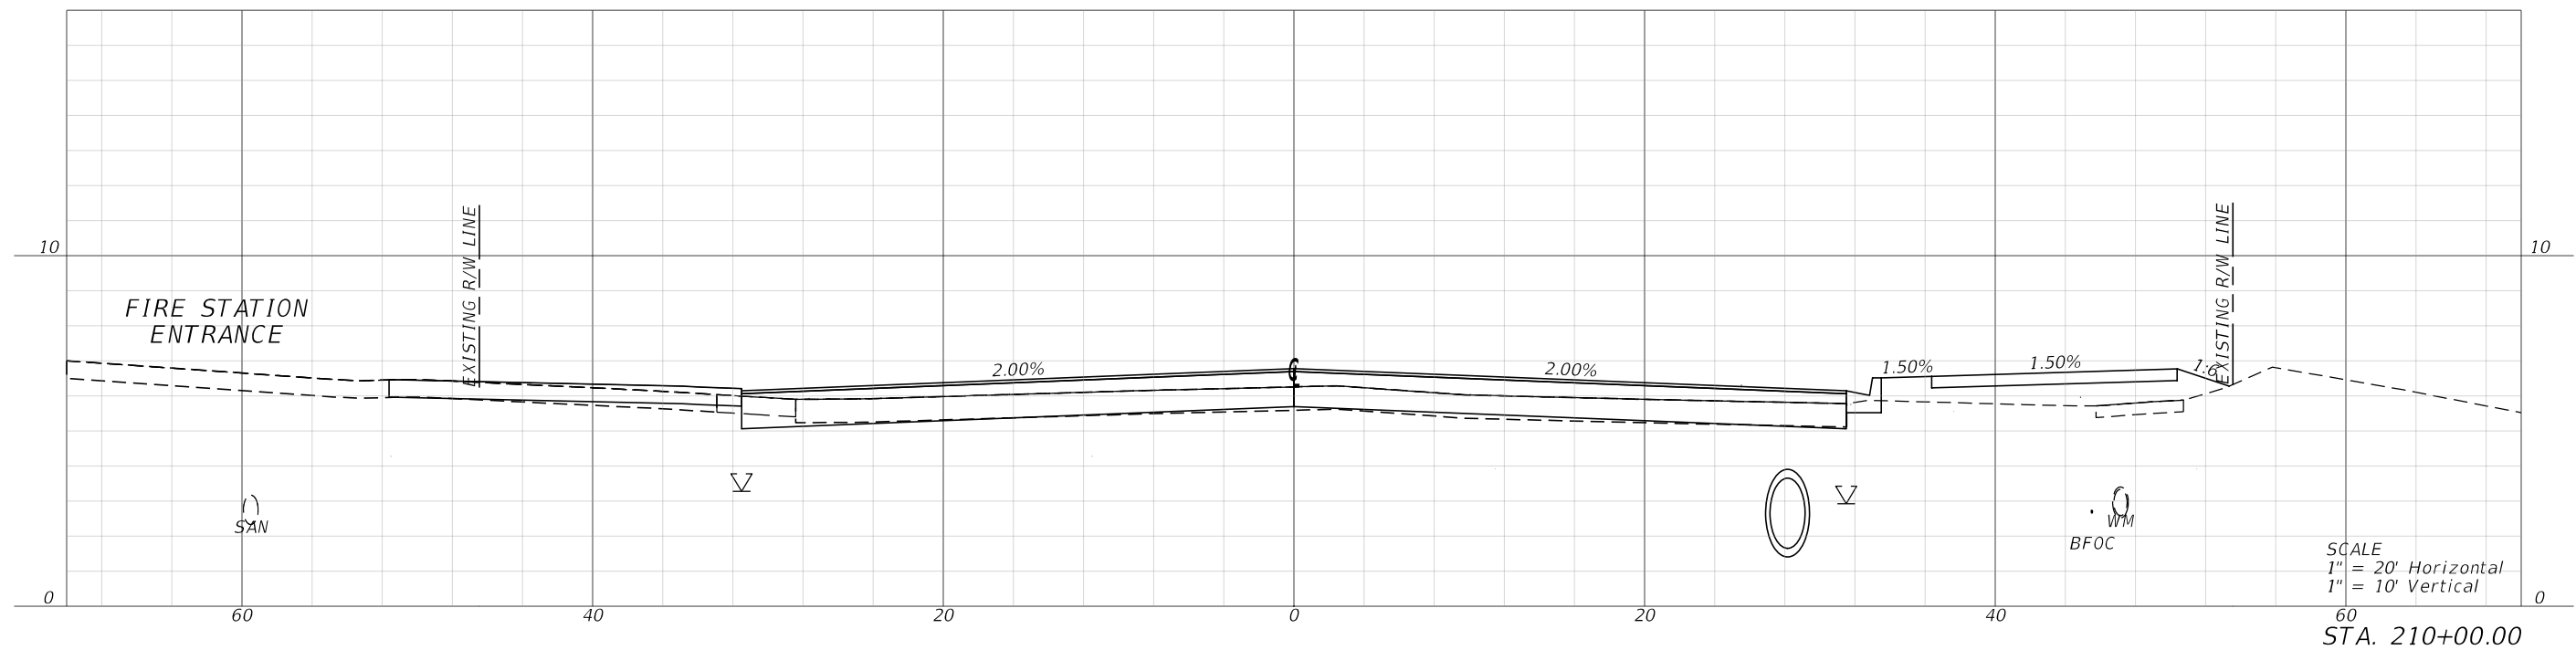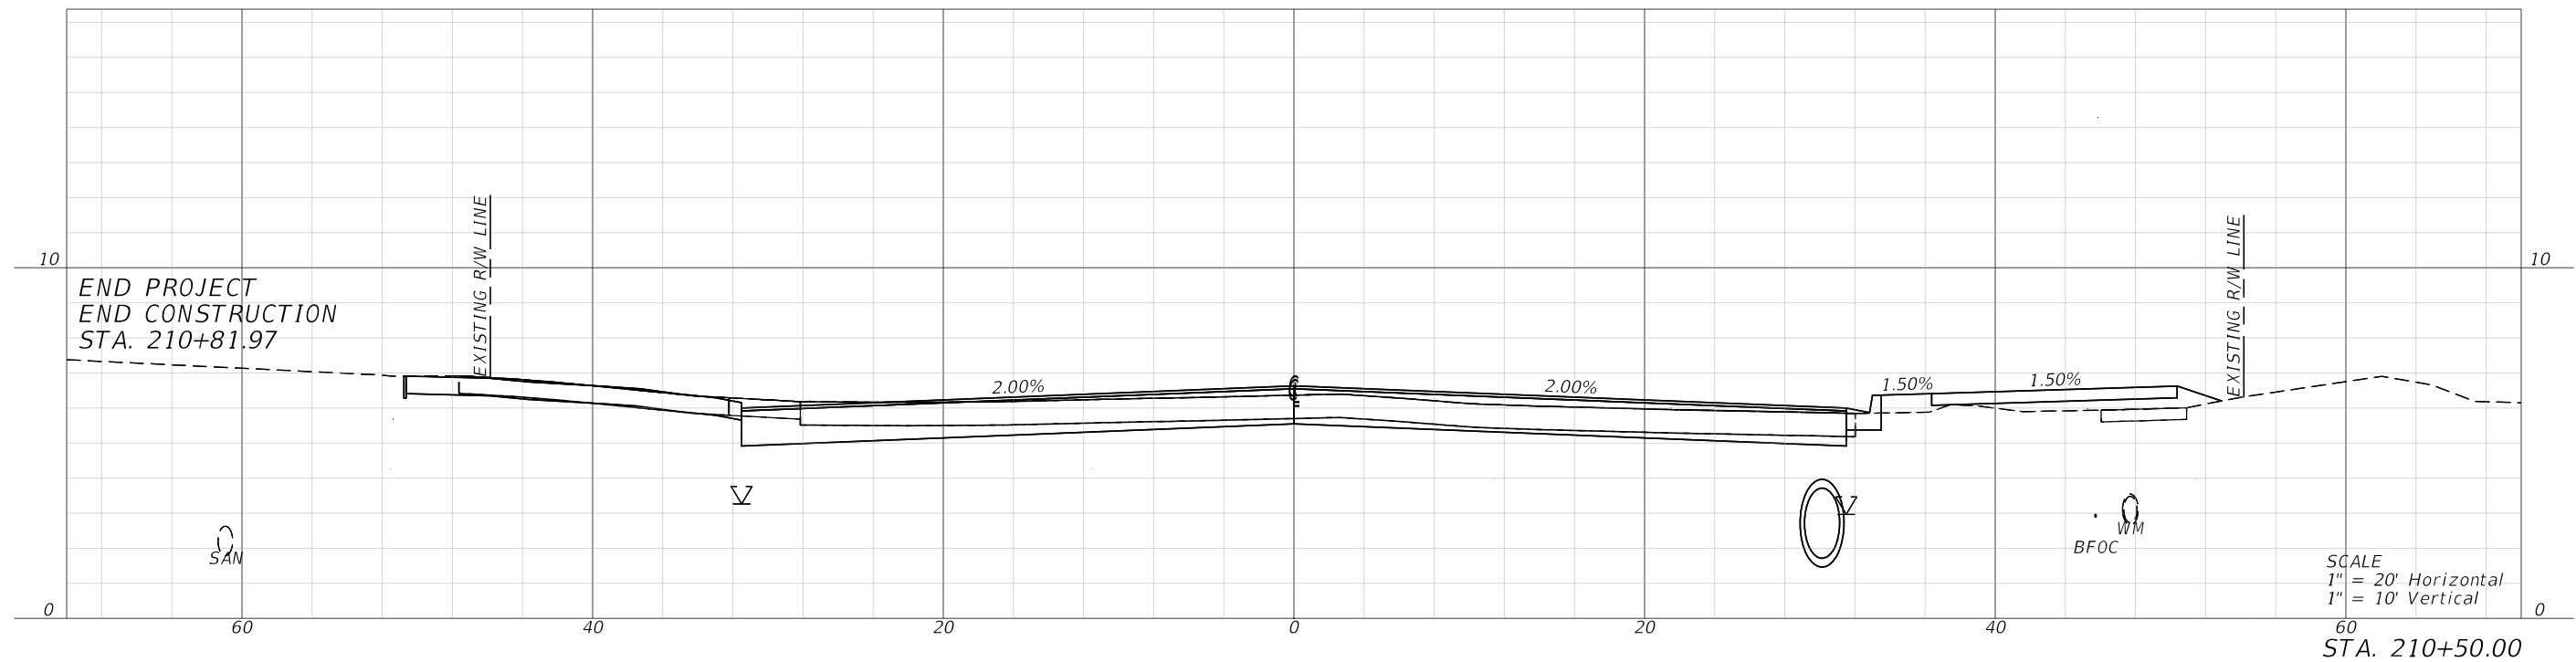


REVISIONS				 MARK T. LLEWELLYN, JR., P.E. LICENSE NUMBER: 80712 HALFF ASSOCIATES, INC. TALLAHASSEE, FLORIDA 32309		OKALOOSA COUNTY		CROSS SECTIONS	SHEET NO.		
DATE	DESCRIPTION		DATE			DESCRIPTION			PROJECT		206
									SANTA ROSA BOULEVARD		

FAC NOTE

7/19/2024 10:52:17 AM ah5103
\\half\ad\p2a\av\042000s\42280\003\0123456789\RD\SRD04.dgn

PARK DRIVE

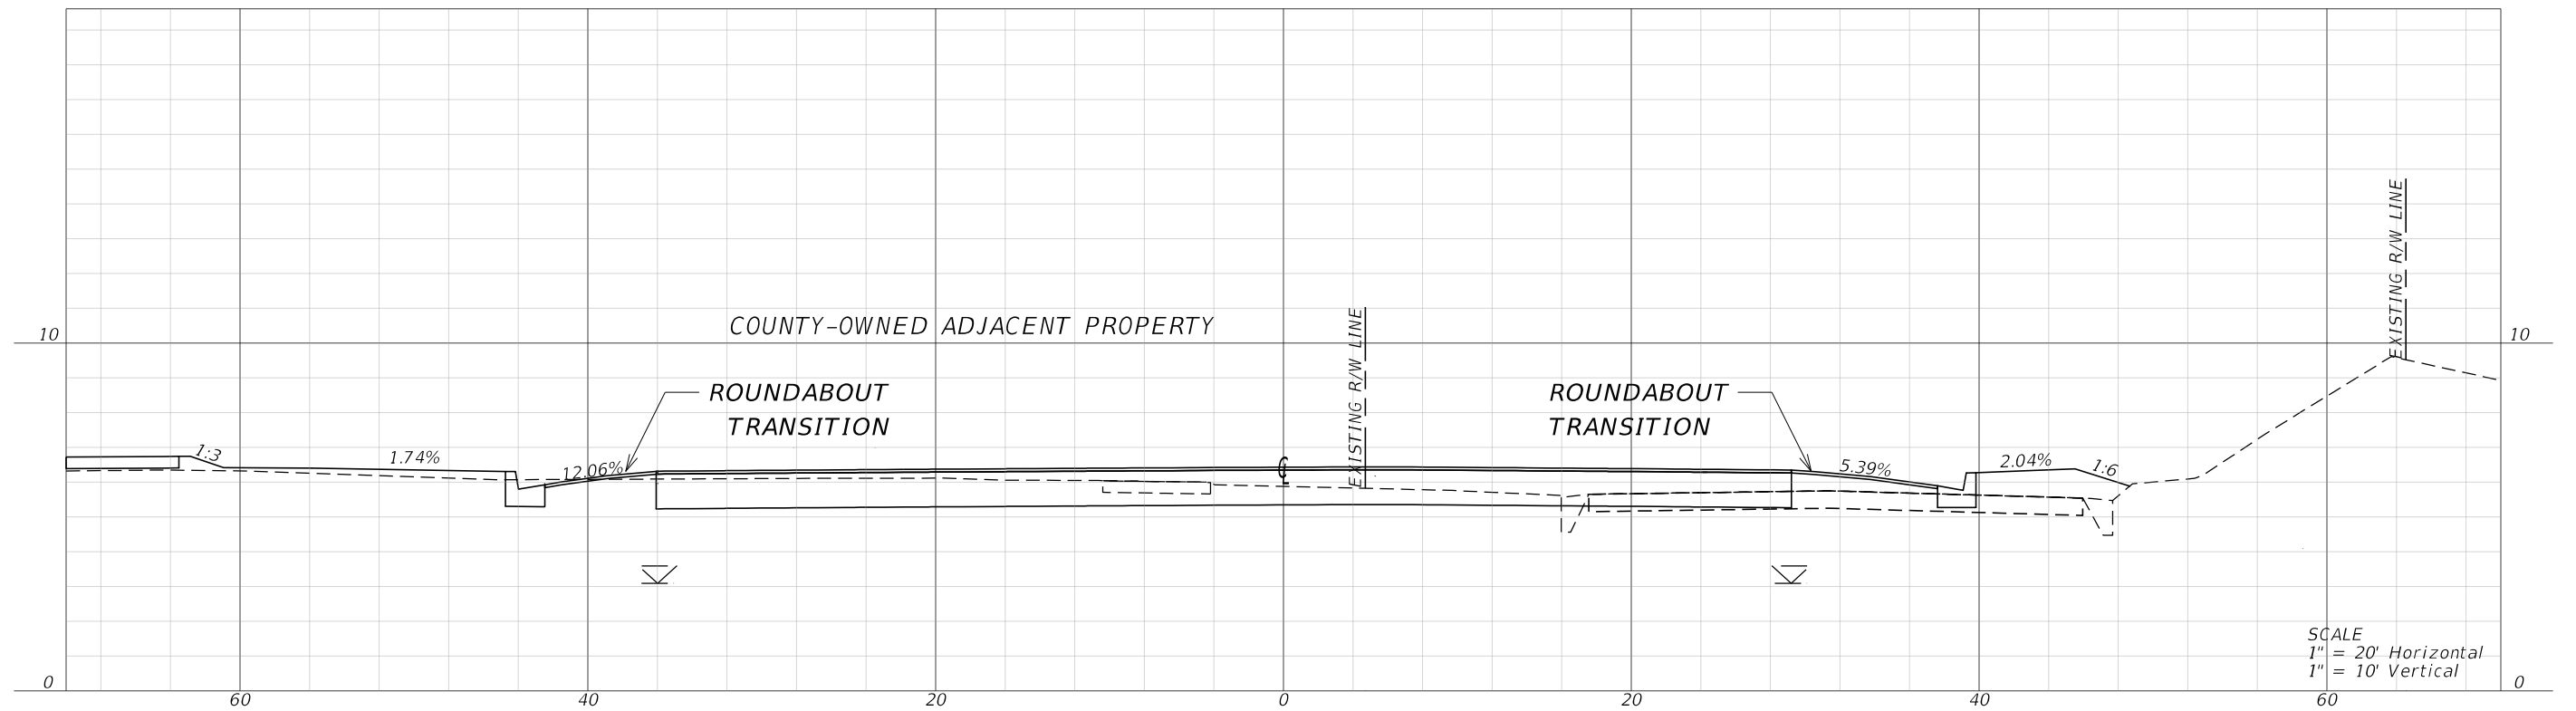


STA. 30+50.00

PARK DRIVE

SEE TYPICAL SECTION SHEET 14 FOR MORE DETAILS


CL PARK DRIVE STA. 30+00.00 =
CL SANTA ROSA BLVD STA. 105+90.14

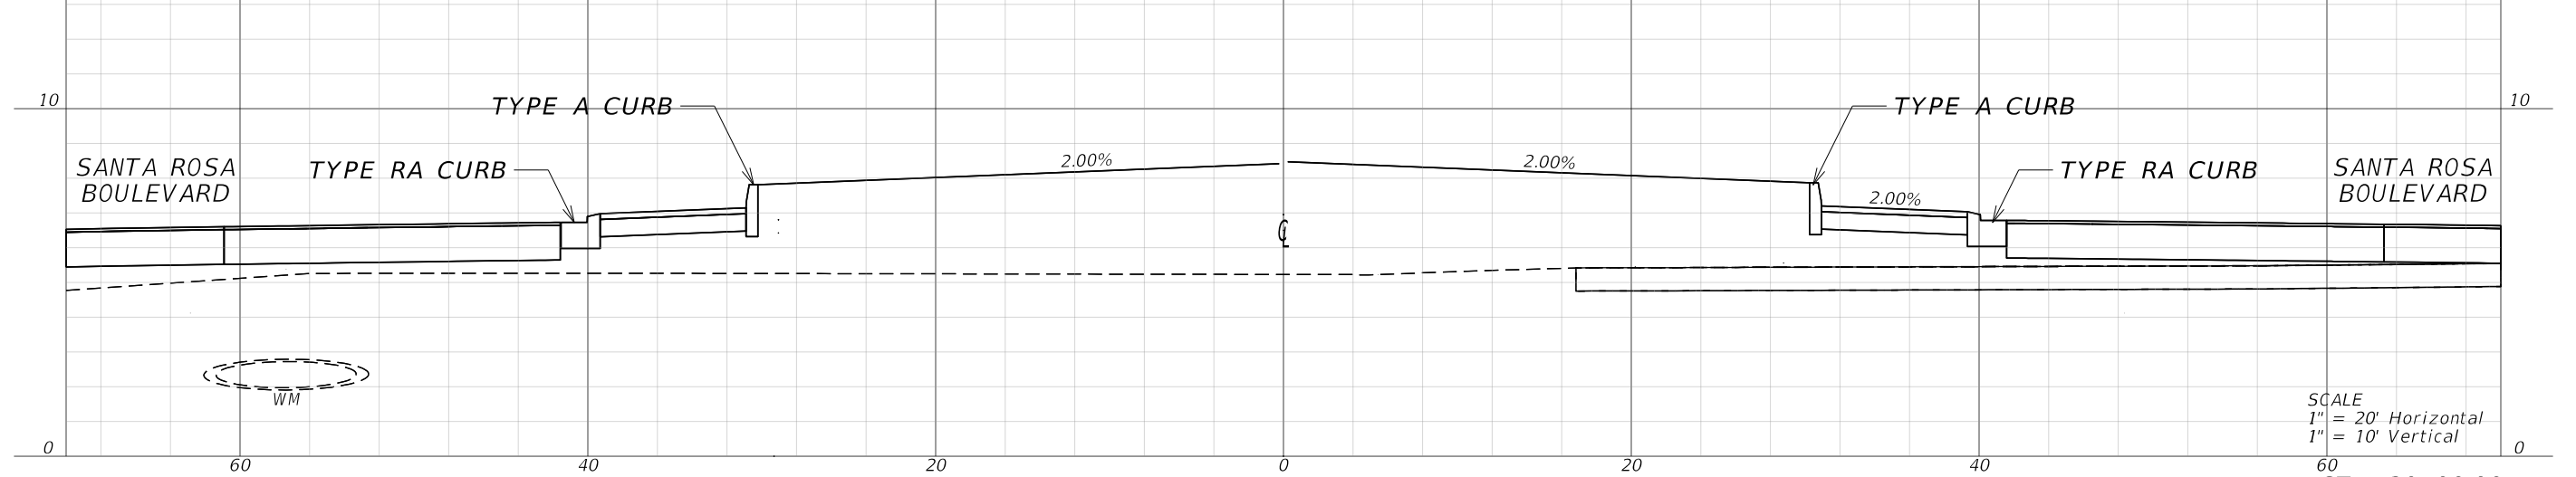

STA. 30+00.00

REVISIONS			
DATE	DESCRIPTION	DATE	DESCRIPTION

half
MARK T. LLEWELLYN, JR., P.E.
LICENSE NUMBER: 80712
HALFF ASSOCIATES, INC.
TALLAHASSEE, FLORIDA 32309

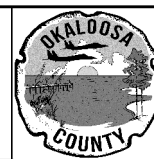



OKALOOSA COUNTY
PROJECT
SANTA ROSA BOULEVARD

CROSS SECTIONS

SHEET
NO.
207


FAC NOTE

7/19/2024 11:12:11 AM ah5103
\\halff.ad\p2a\av0\420005\42280\003\0123456789\Roadway\RD\SRD04.dgn

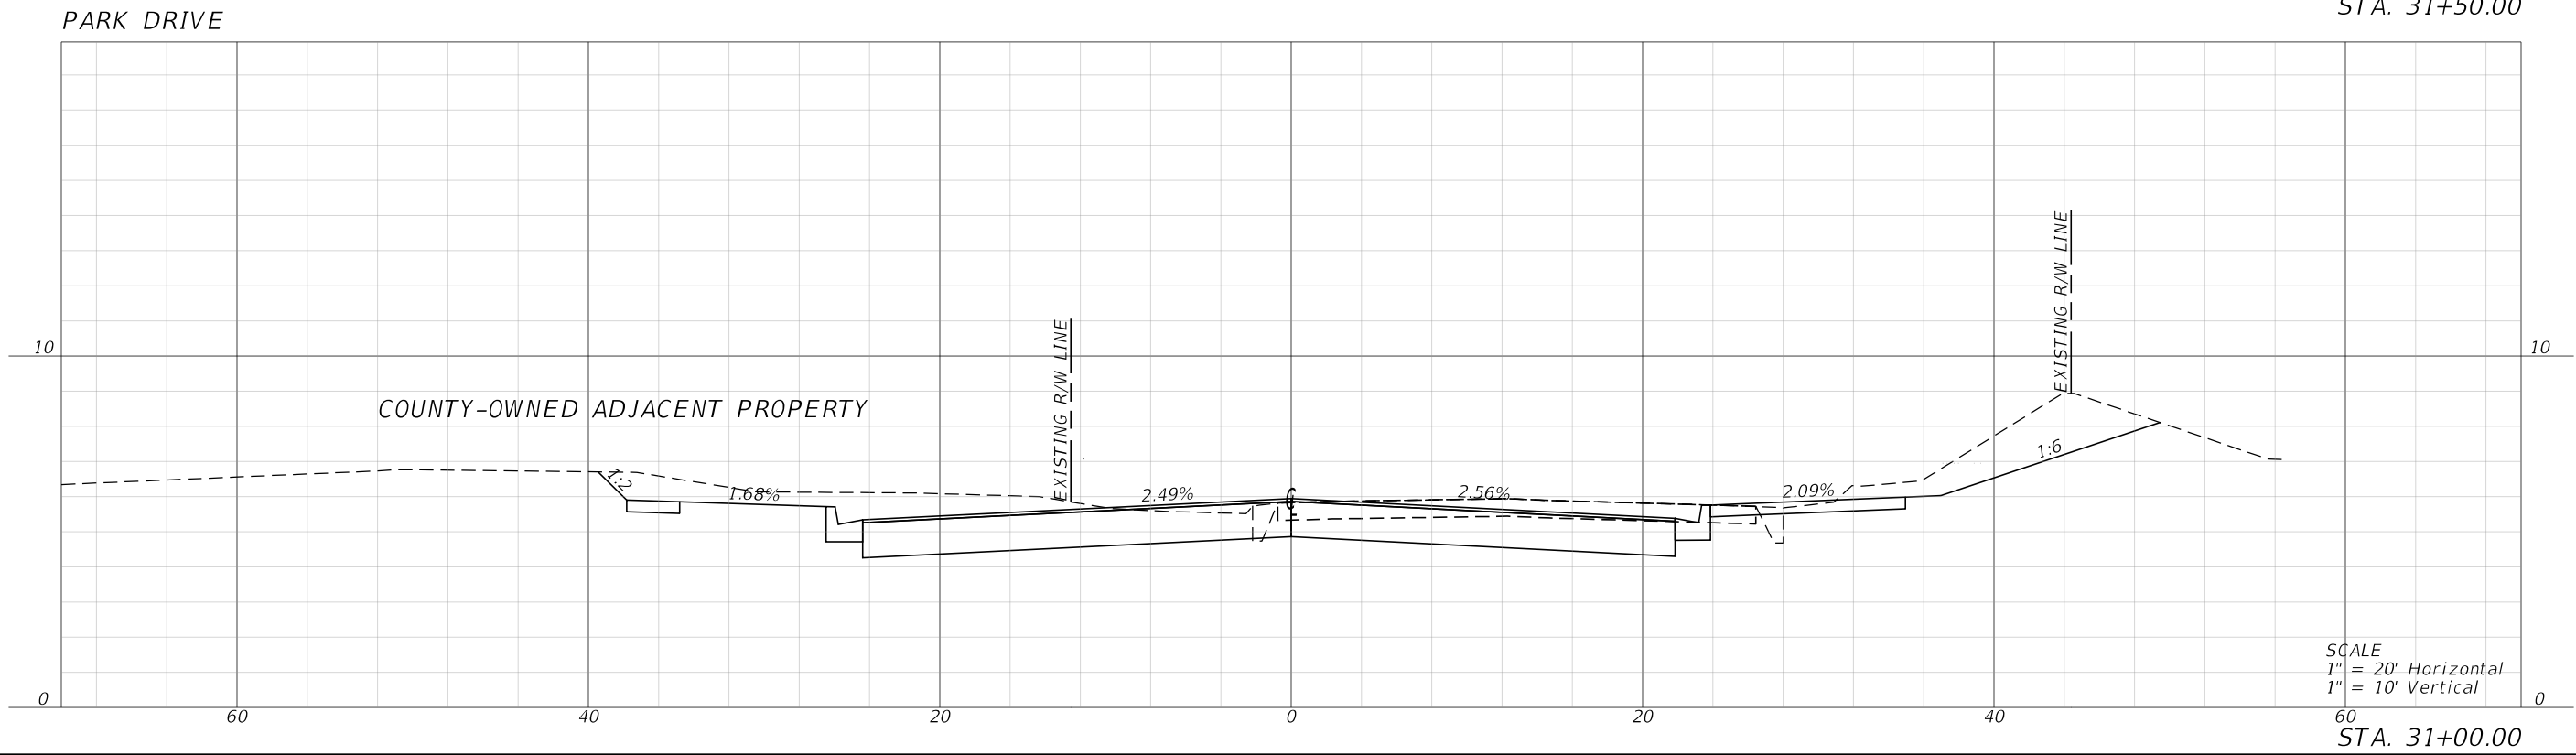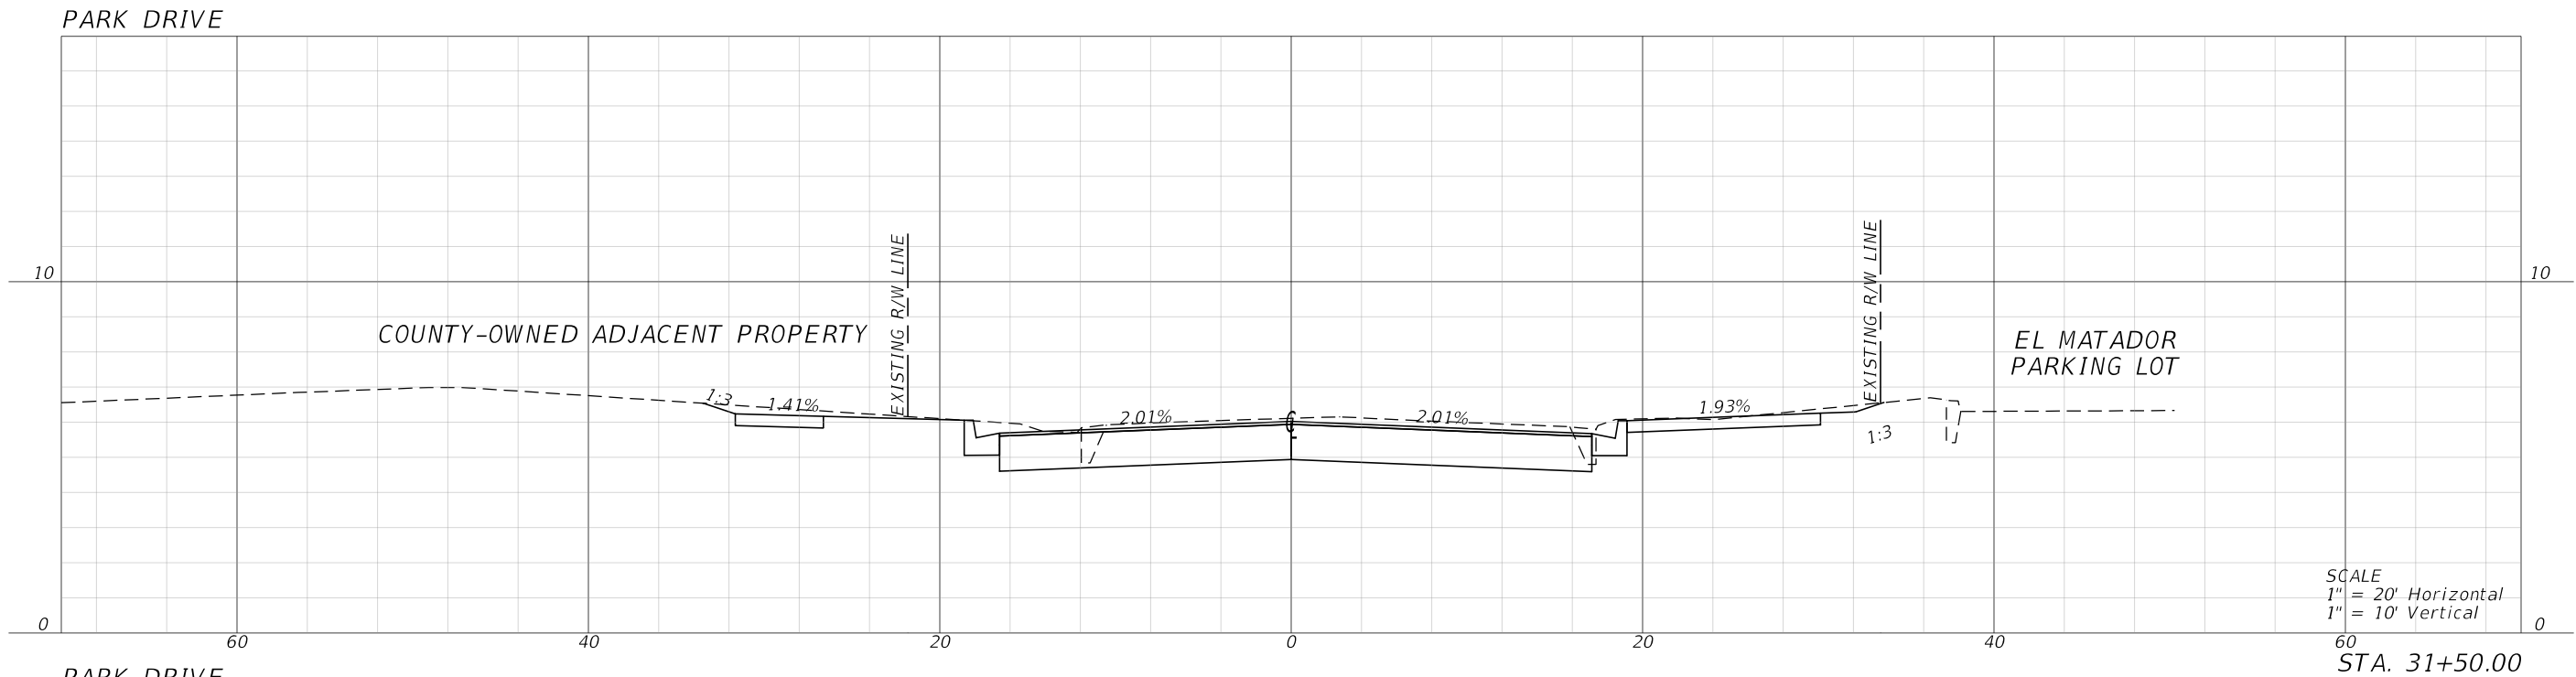

REVISIONS			
DATE	DESCRIPTION	DATE	DESCRIPTION

halff
MARK T. LEWELLYN, JR., P.E.
LICENSE NUMBER: 80712
HALFF ASSOCIATES, INC.
TALLAHASSEE, FLORIDA 32309

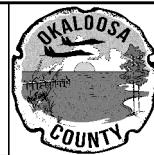



OKALOOSA COUNTY
PROJECT
SANTA ROSA BOULEVARD

CROSS SECTIONS

SHEET NO.
208


FAC NOTE

7/19/2024 11:17:31 AM ah5103
\\halff.adn\p2a\av0\420005\42280\003\0123456789\Roadway\RD\SRD04.dgn

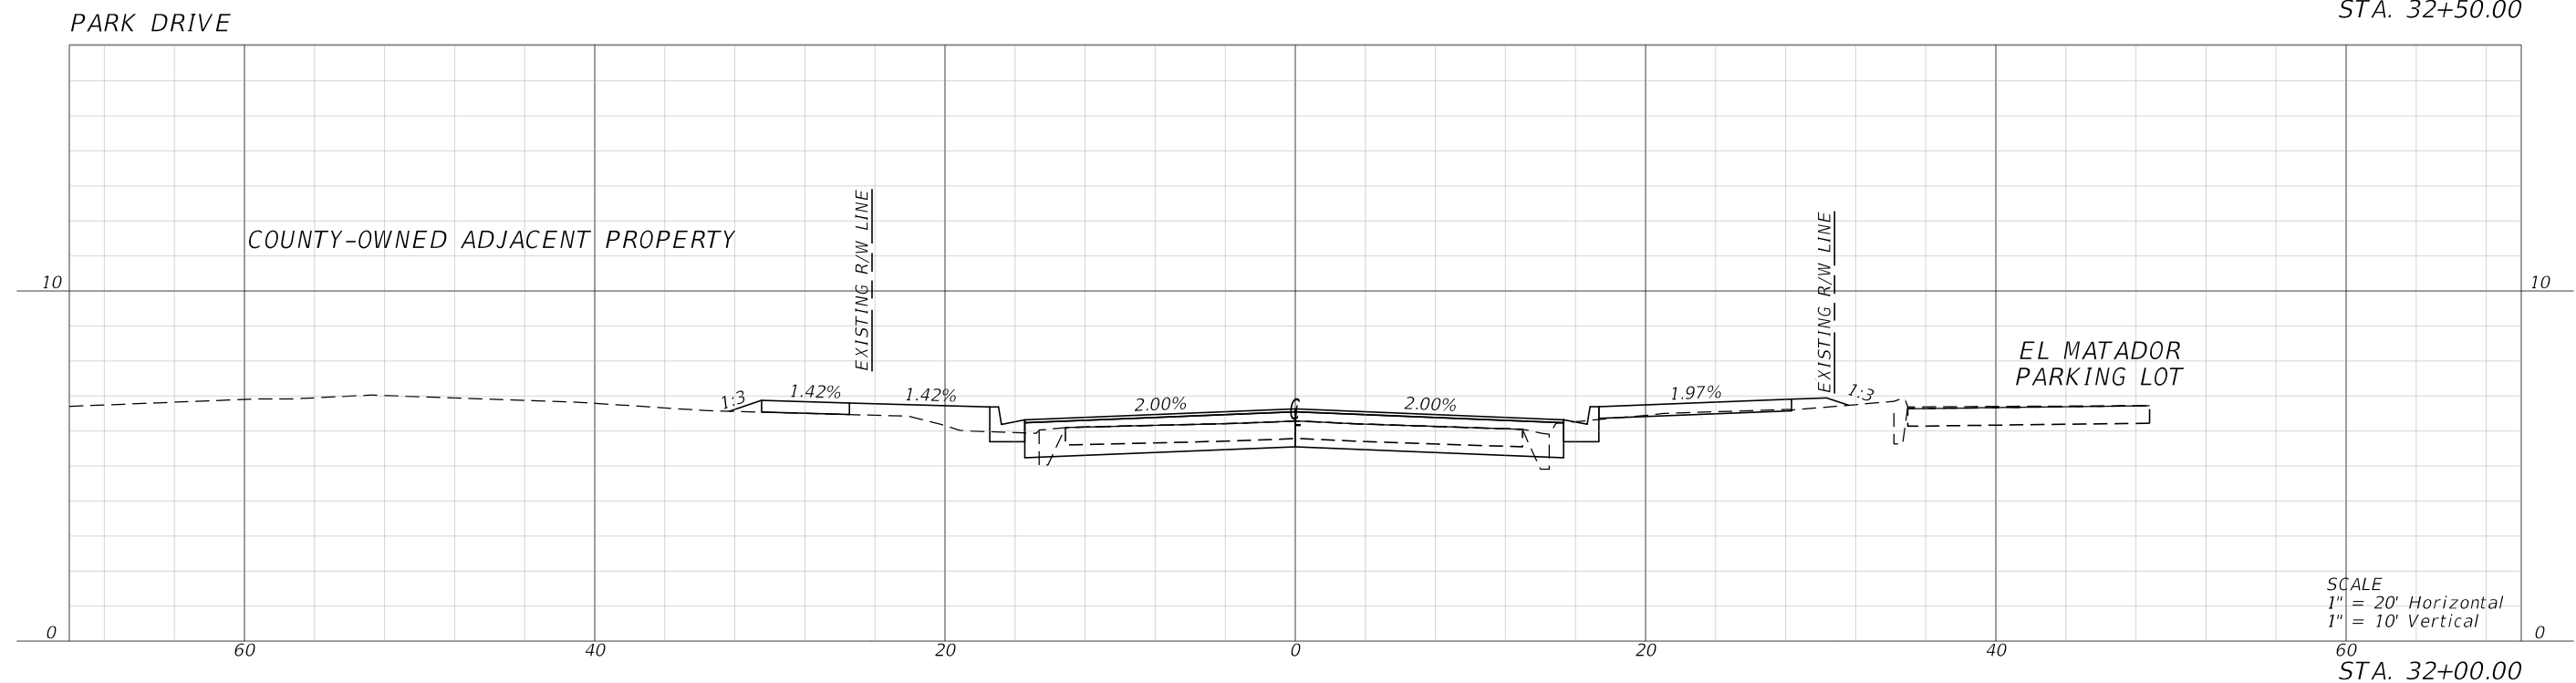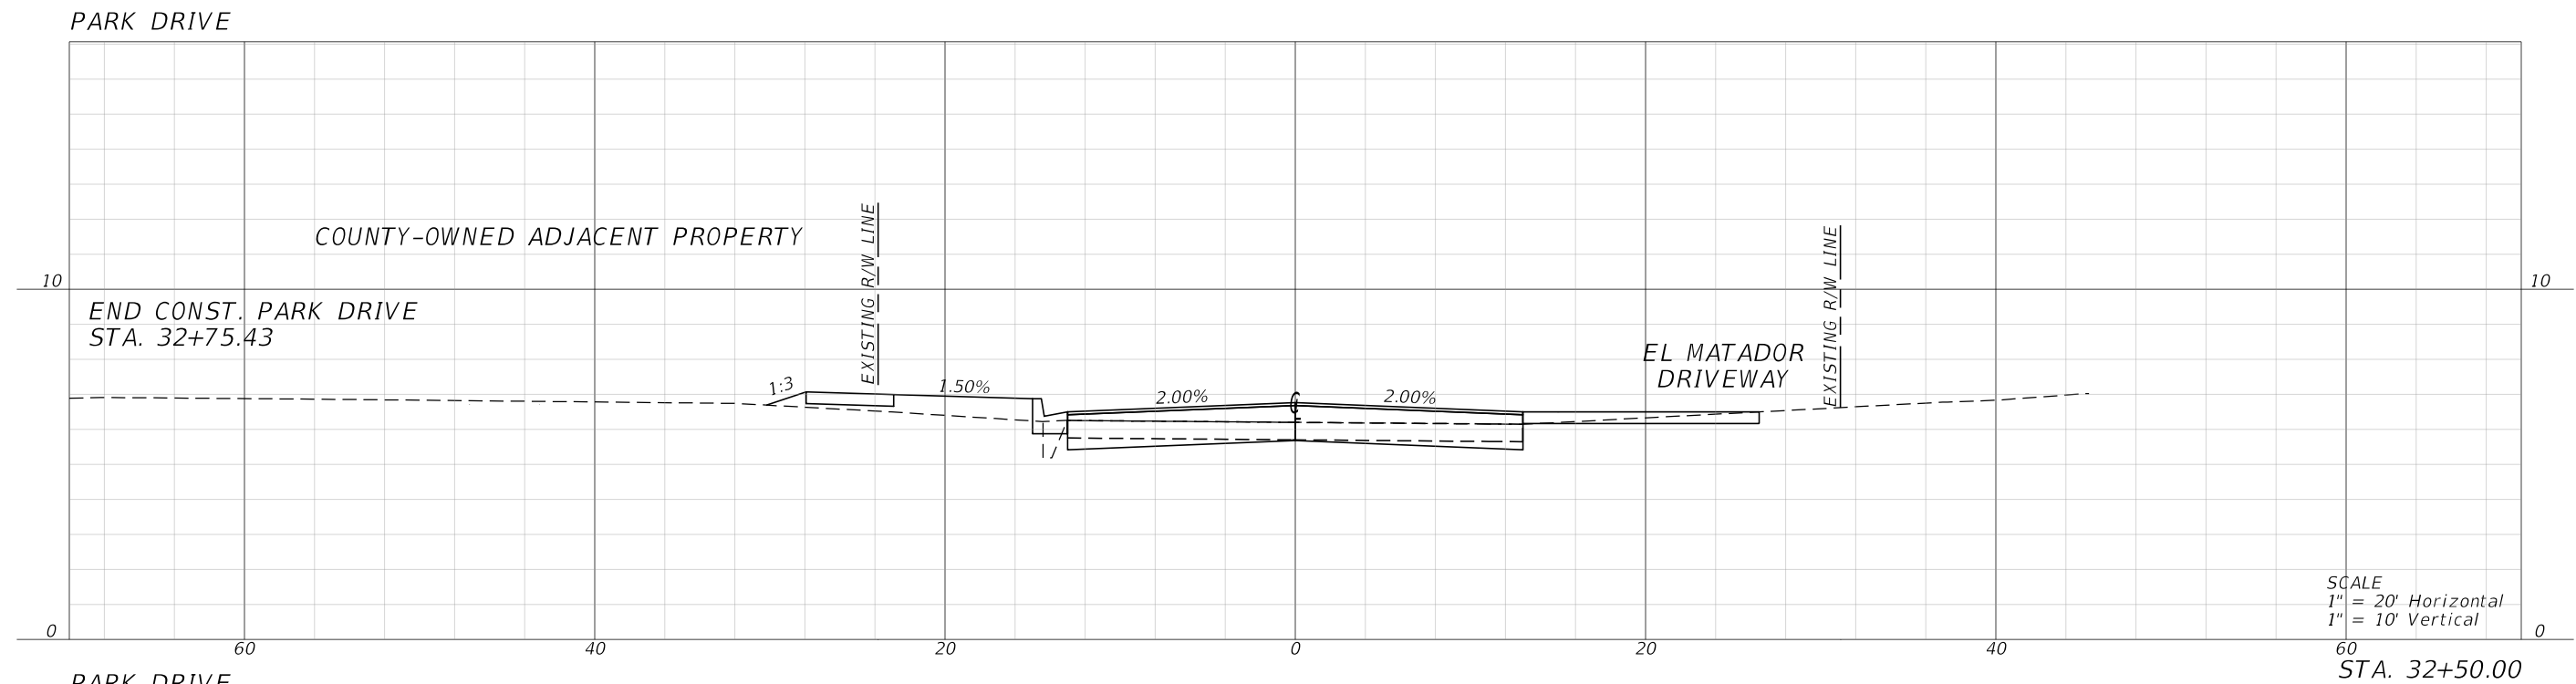

REVISIONS			
DATE	DESCRIPTION	DATE	DESCRIPTION

halff
MARK T. LEWELLYN, JR., P.E.
LICENSE NUMBER: 80712
HALFF ASSOCIATES, INC.
TALLAHASSEE, FLORIDA 32309

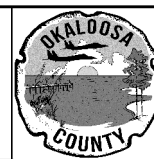

OKALOOSA COUNTY
PROJECT
SANTA ROSA BOULEVARD


CROSS SECTIONS

SHEET
NO.
209


FAC NOTE

7/19/2024 11:17:58 AM ah5103
\\half\ad\p2a\av0\420005\42280\003\0123456789\Roadway\RD\SRD04.dgn

PARK DRIVE

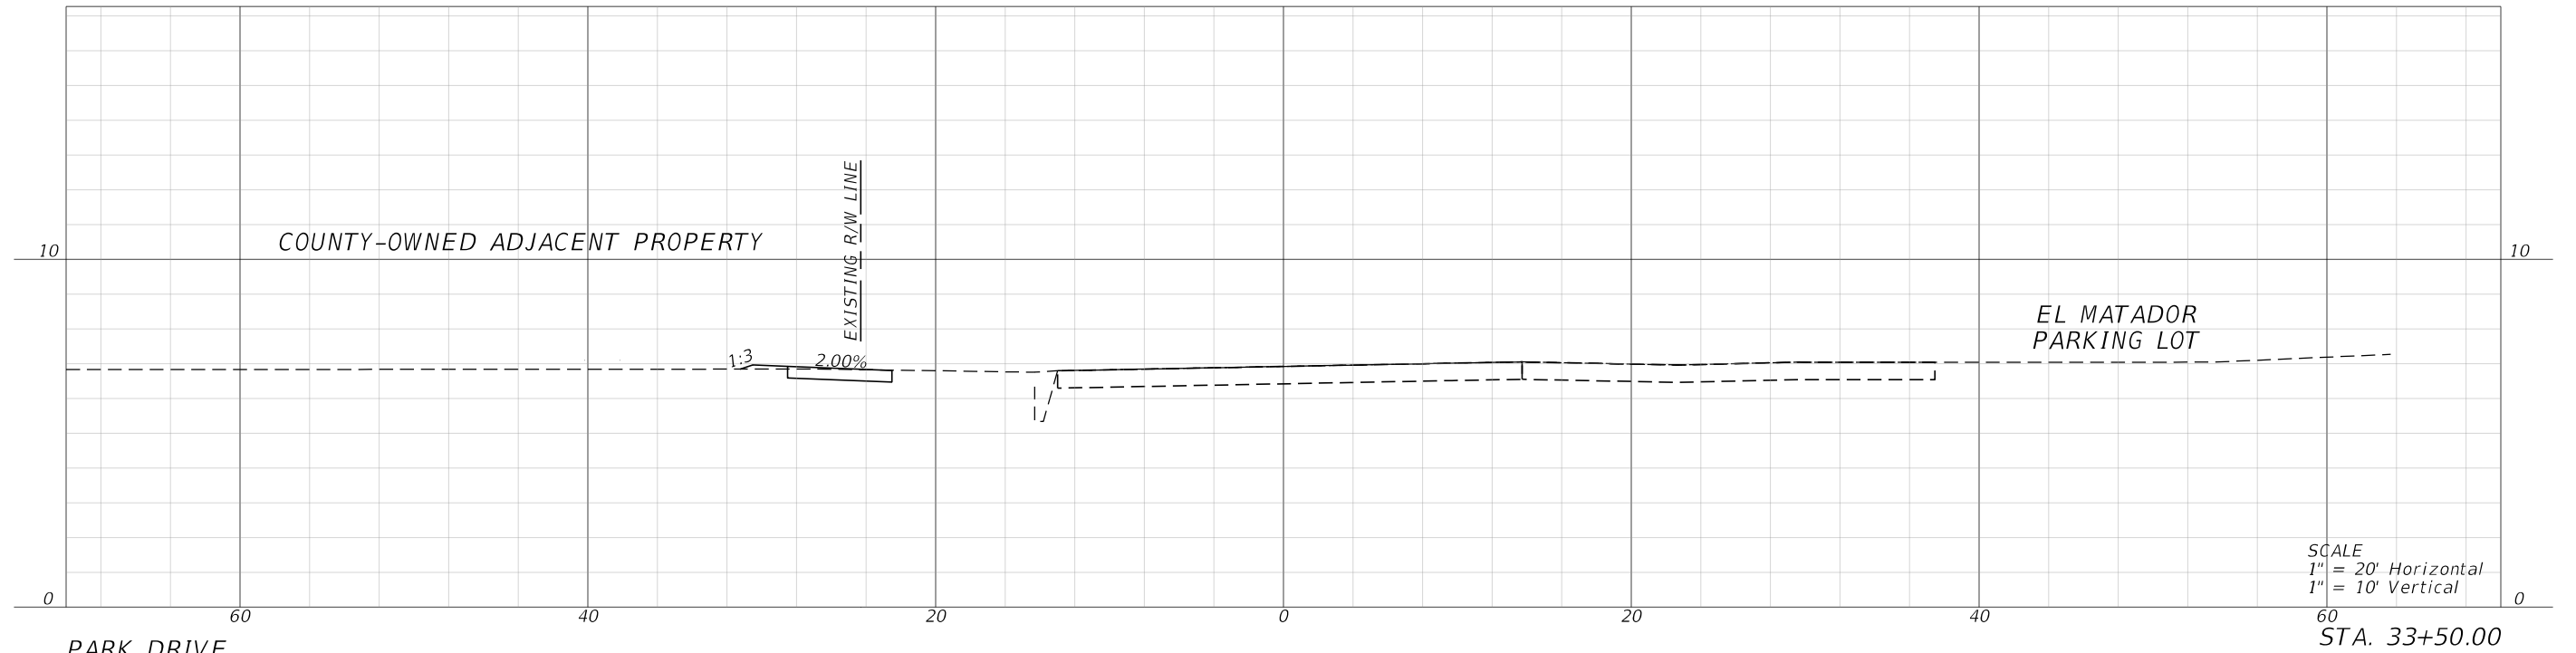


PARK DRIVE

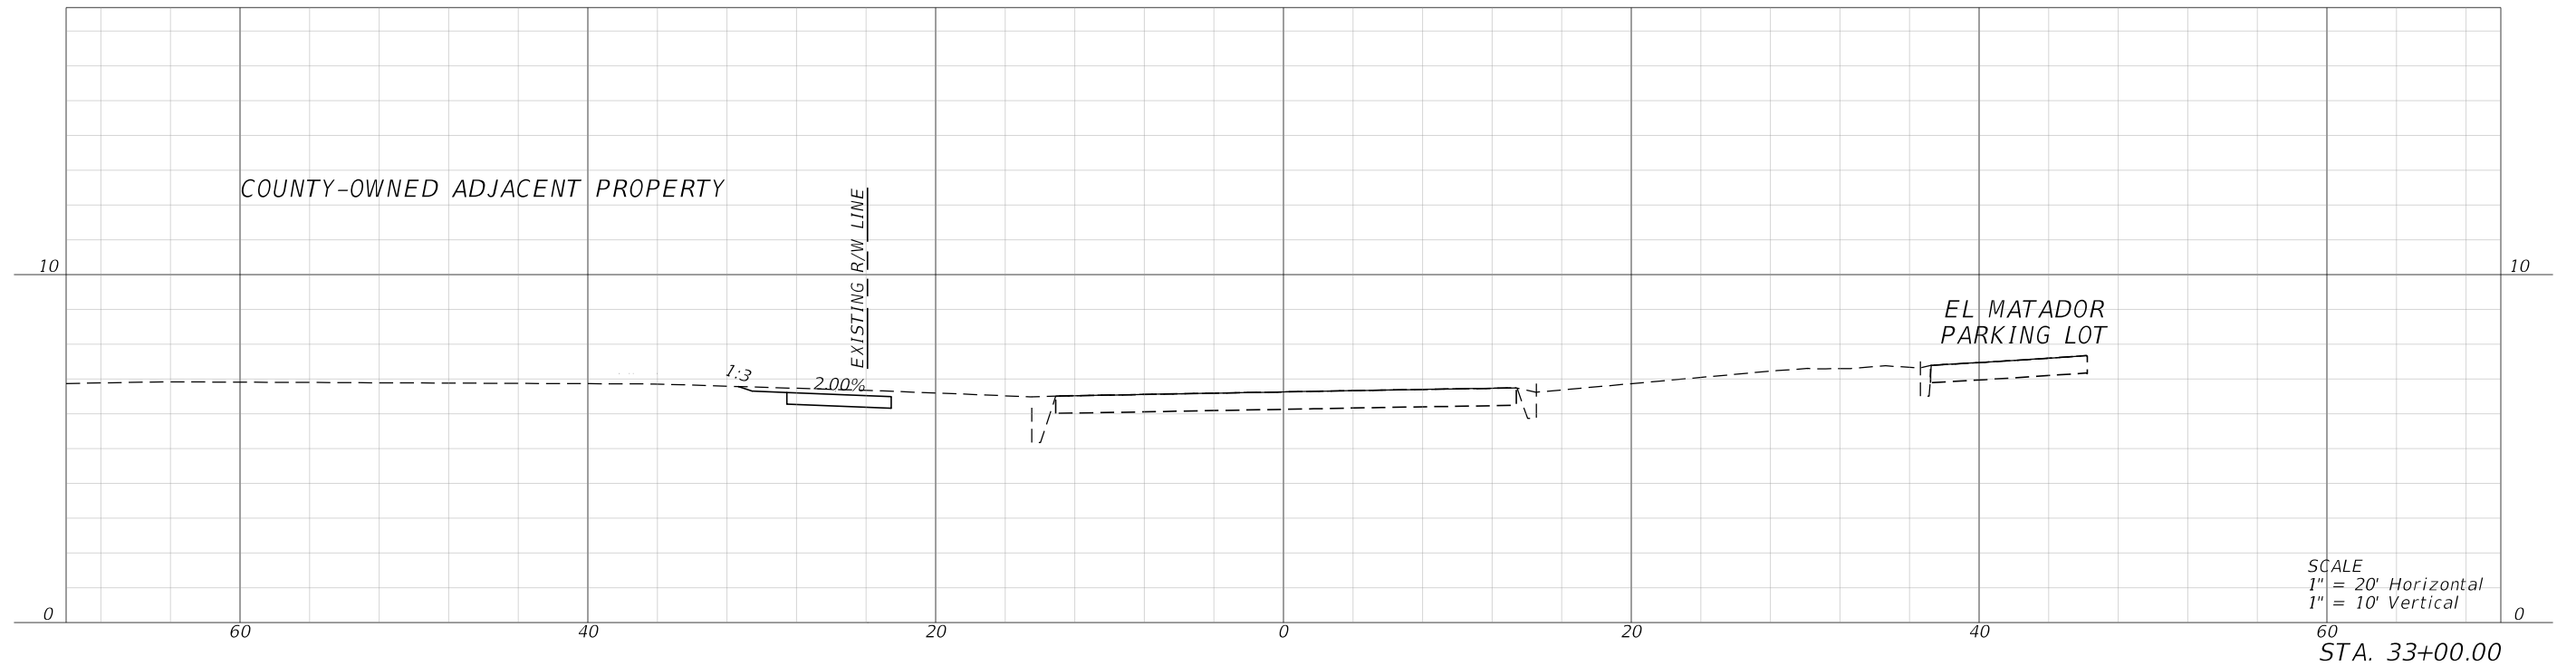

REVISIONS			
DATE	DESCRIPTION	DATE	DESCRIPTION

half
MARK T. LLEWELLYN, JR., P.E.
LICENSE NUMBER: 80712
HALFF ASSOCIATES, INC.
TALLAHASSEE, FLORIDA 32309

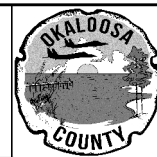

OKALOOSA COUNTY
PROJECT
SANTA ROSA BOULEVARD


CROSS SECTIONS
210

SHEET NO.
210


FAC NOTE

7/19/2024 11:18:30 AM ah5103
\\halff.ad\p2a\av0\420005\42280\003\0123456789\Roadway\RD\SRD04.dgn

PARK DRIVE

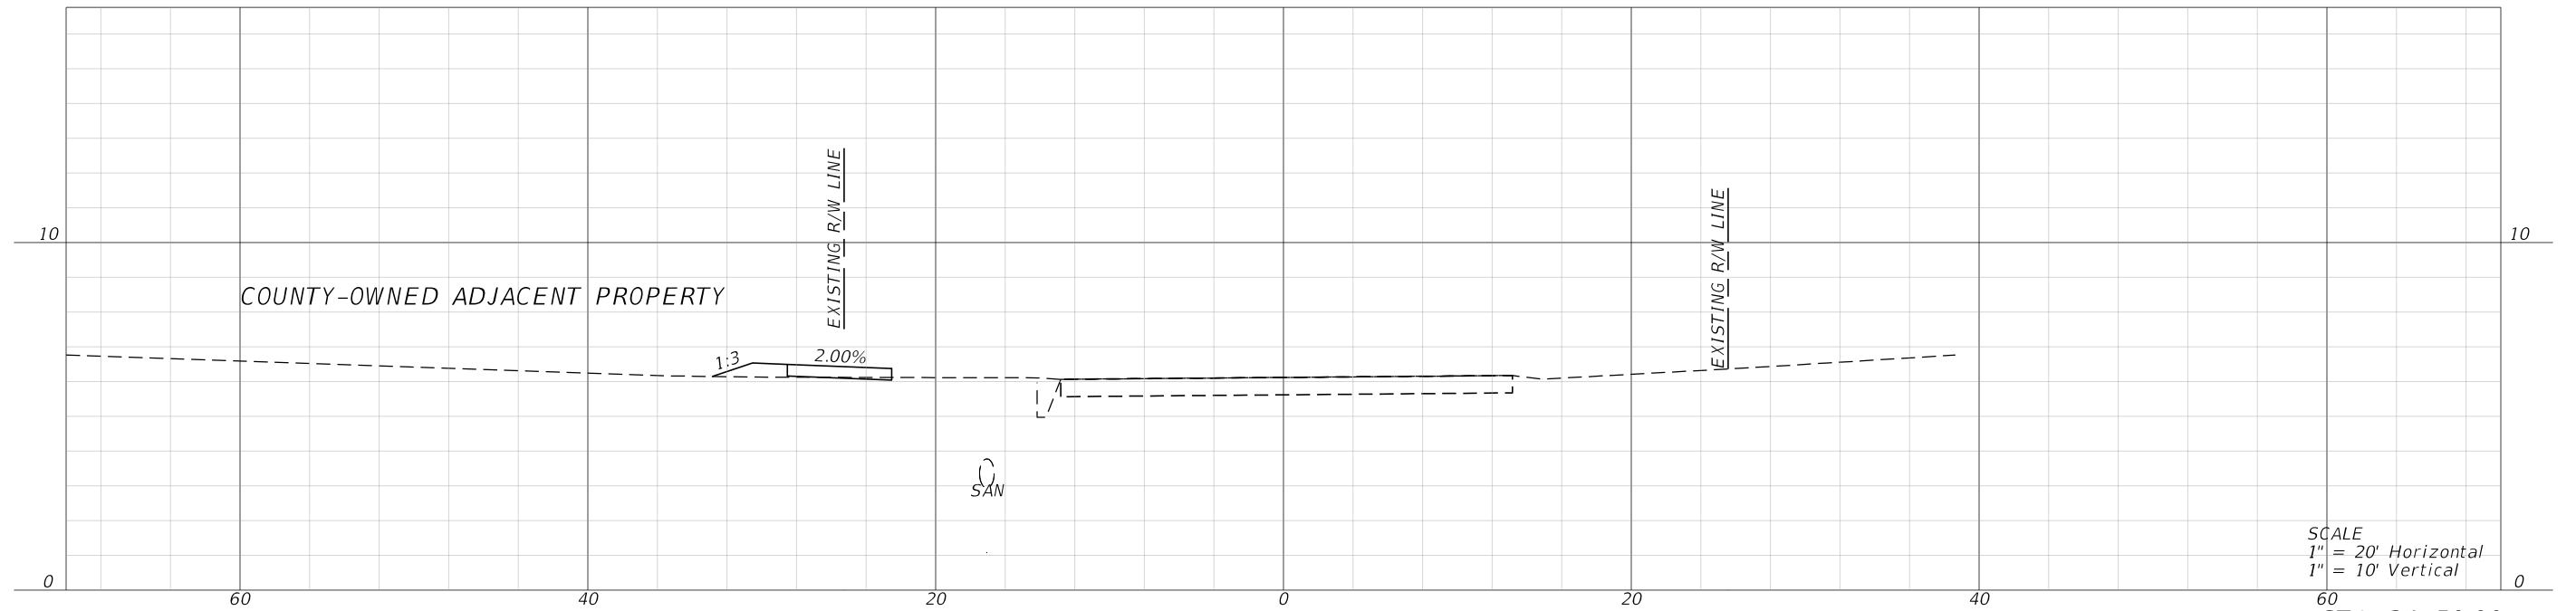

PARK DRIVE

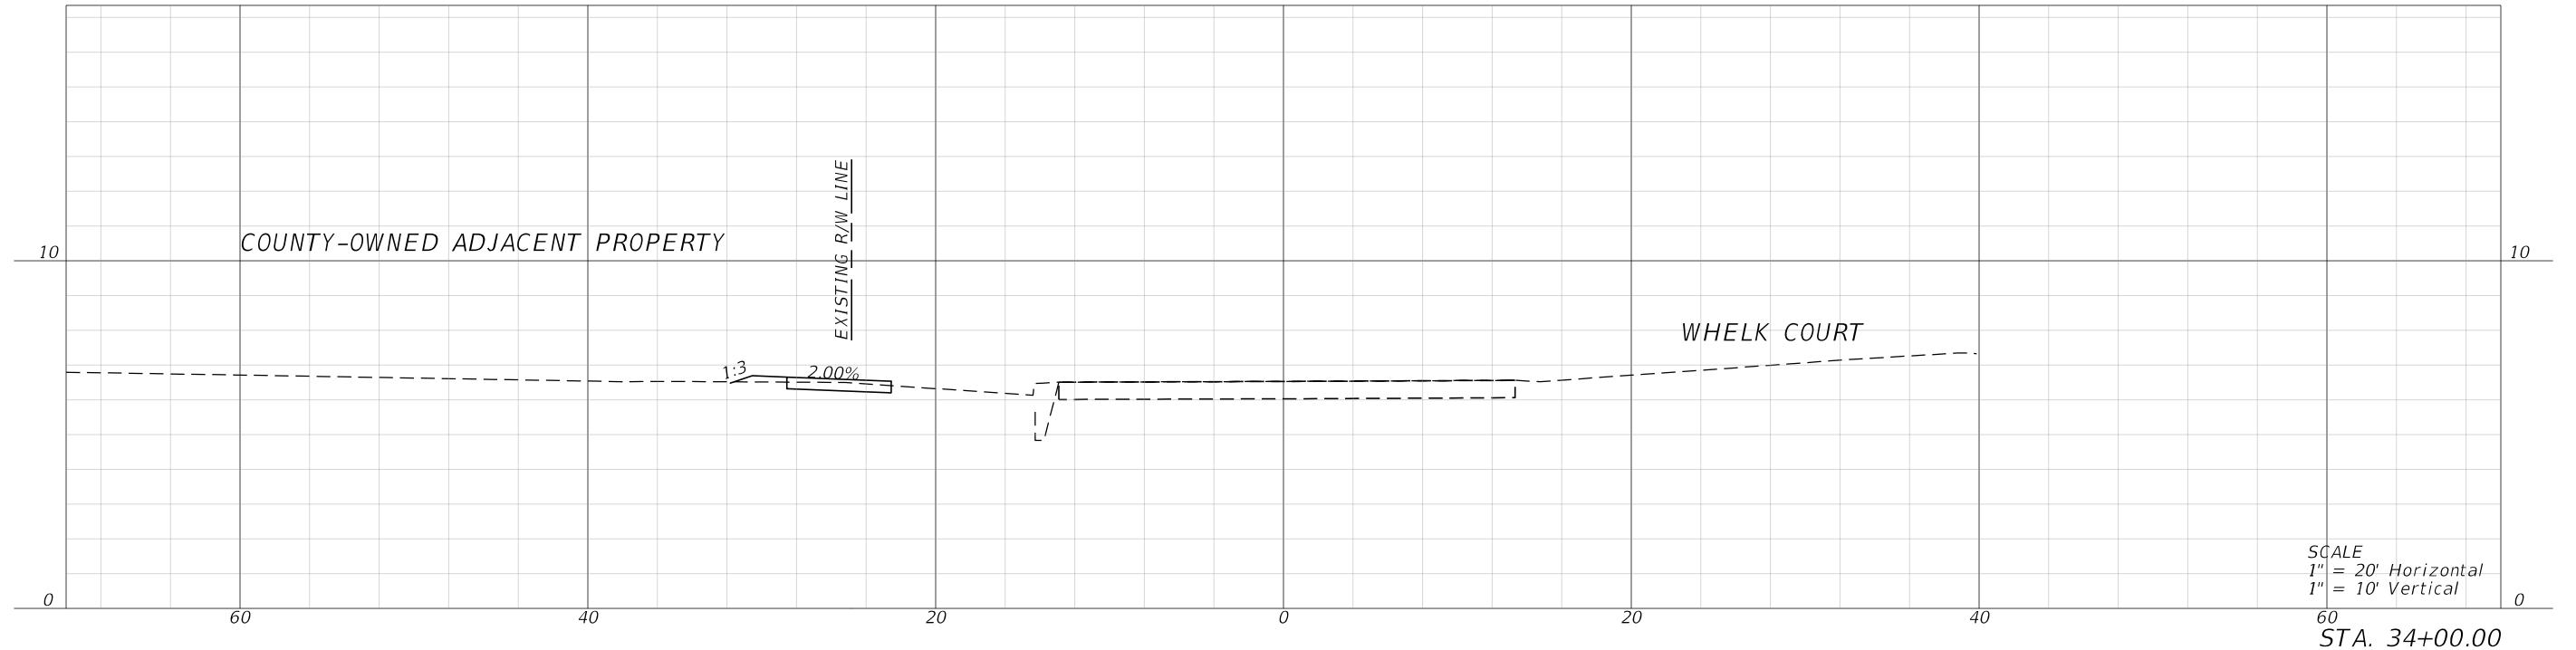

REVISIONS			
DATE	DESCRIPTION	DATE	DESCRIPTION



MARK T. LLEWELLYN, JR., P.E.
LICENSE NUMBER: 80712
HALFF ASSOCIATES, INC.
TALLAHASSEE, FLORIDA 32309




OKALOOSA COUNTY
PROJECT
SANTA ROSA BOULEVARD

CROSS SECTIONS		SHEET NO.
		211


FAC NOTE

7/19/2024 11:18:57 AM ah5103
\\halff.ad\p2a\av0420005\42280\003\0123456789\Roadway\RD\SRD04.dgn

PARK DRIVE

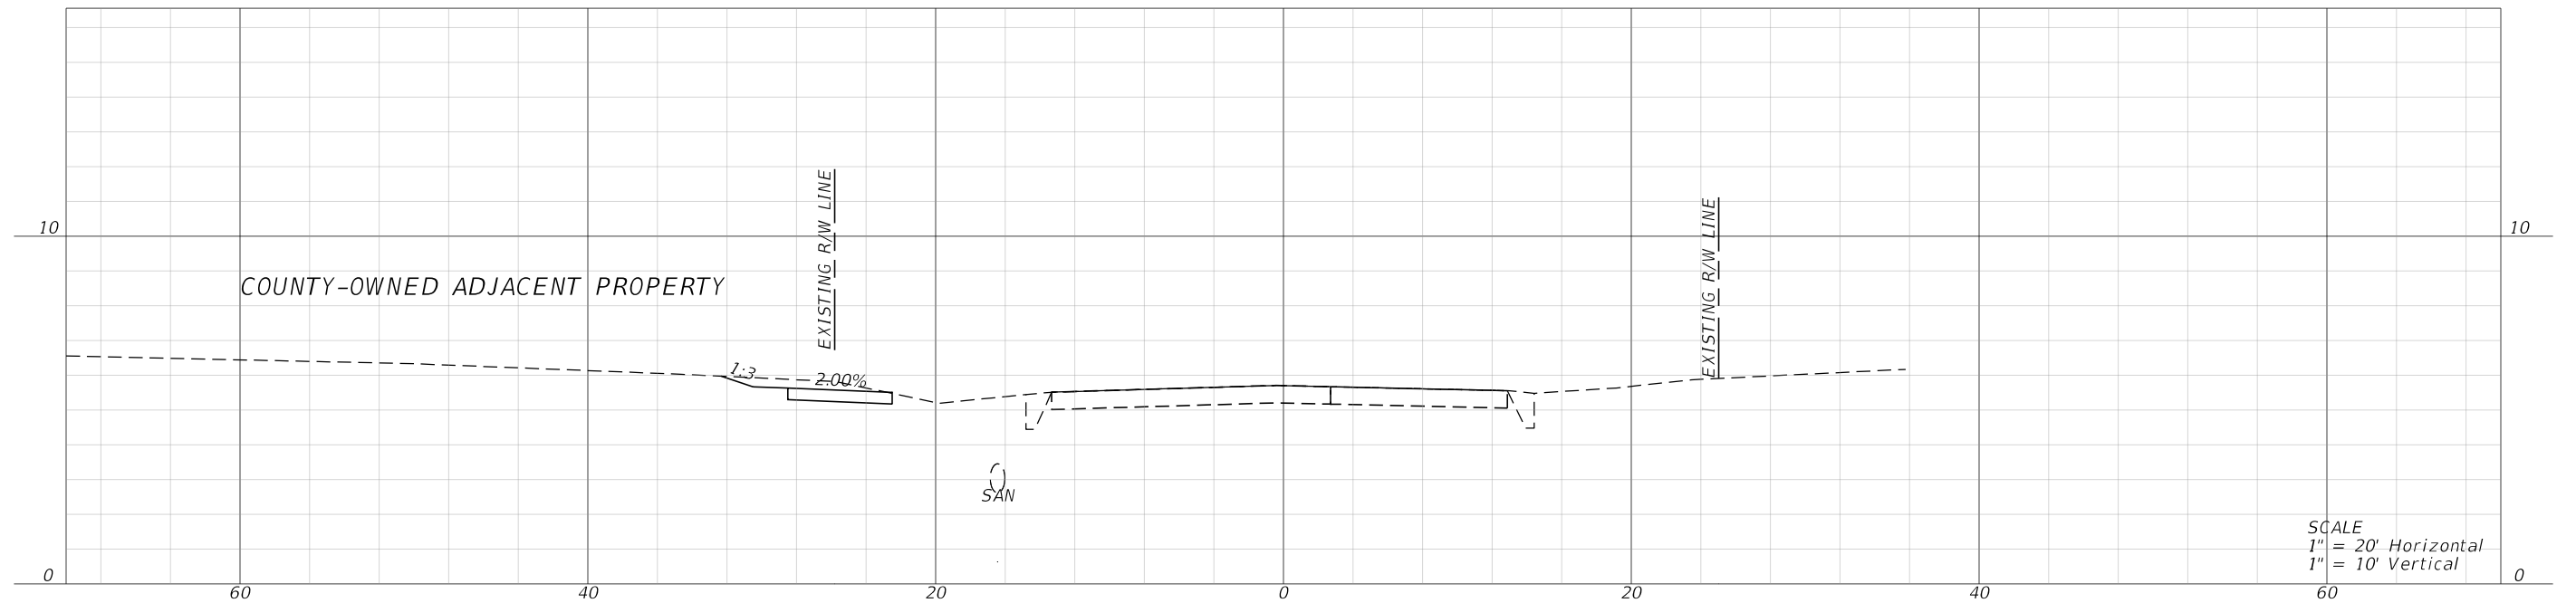


PARK DRIVE

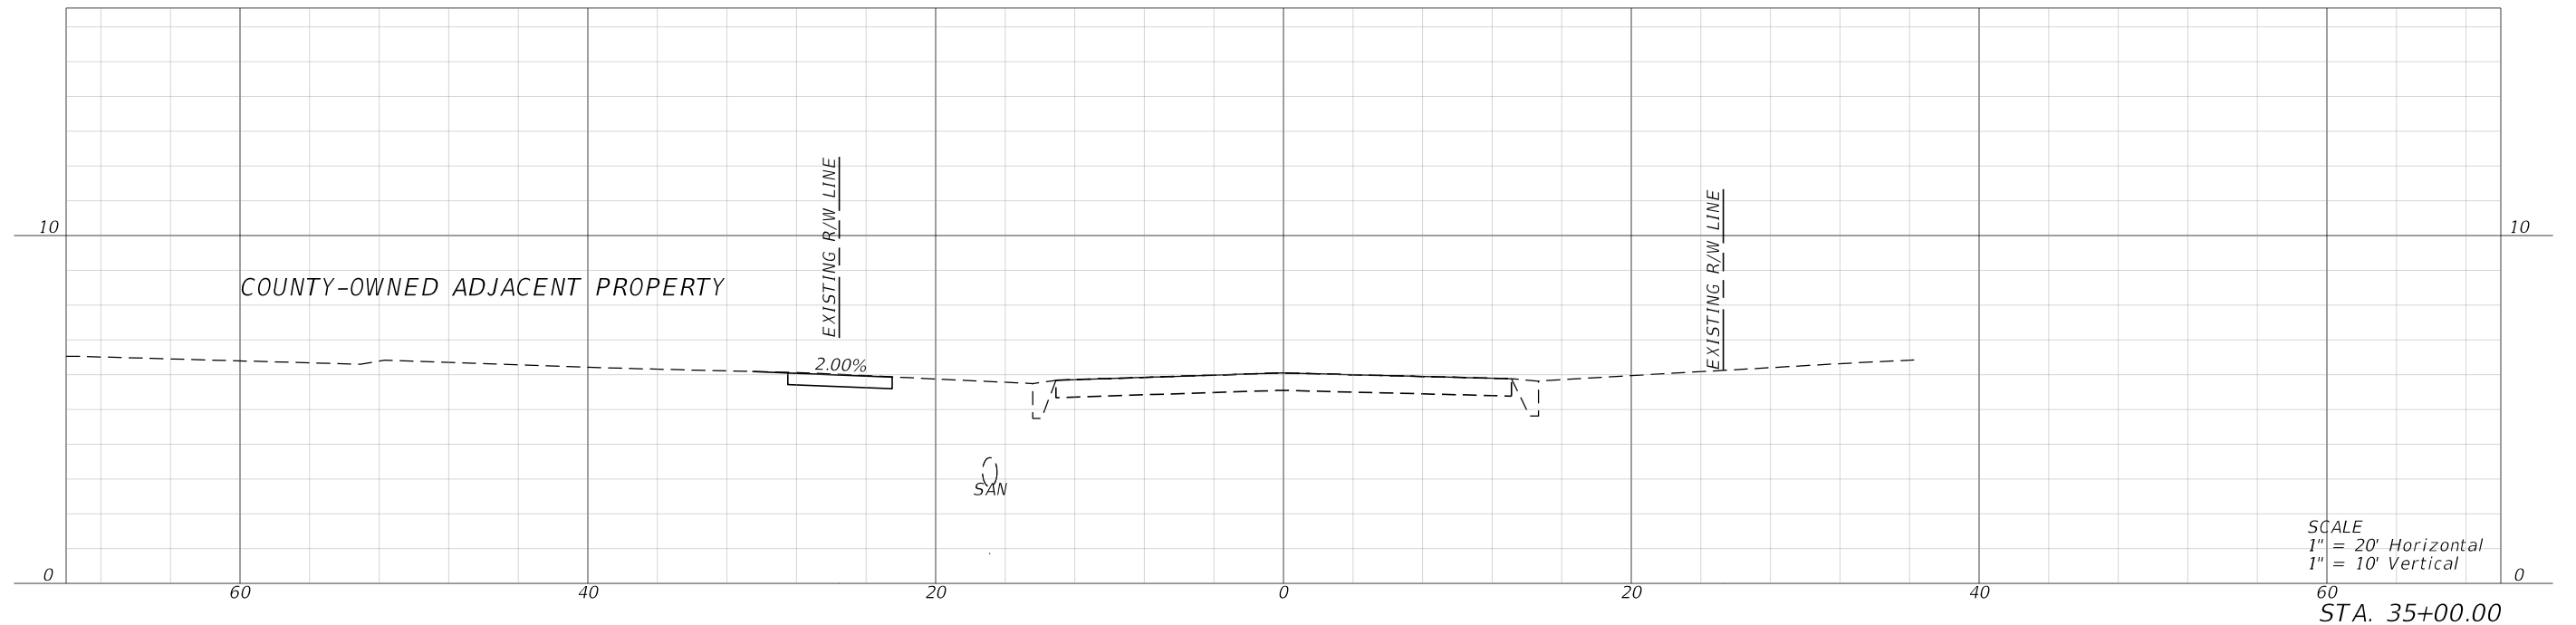

REVISIONS			
DATE	DESCRIPTION	DATE	DESCRIPTION



MARK T. LLEWELLYN, JR., P.E.
LICENSE NUMBER: 80712
HALFF ASSOCIATES, INC.
TALLAHASSEE, FLORIDA 32309

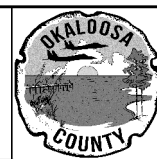

OKALOOSA COUNTY
PROJECT
SANTA ROSA BOULEVARD

CROSS SECTIONS


SHEET NO.
212

FAC NOTE


7/19/2024 11:19:45 AM ah5103
\\halff.adn\p2a\av0\420005\42280\003\0123456789\Roadway\RD\SRD04.dgn

PARK DRIVE

SEE SIDE STREET PLAN AND PROFILE SHEET 61 AND CROSS SECTION 107+50.00 SHEET 103 FOR MORE DETAILS

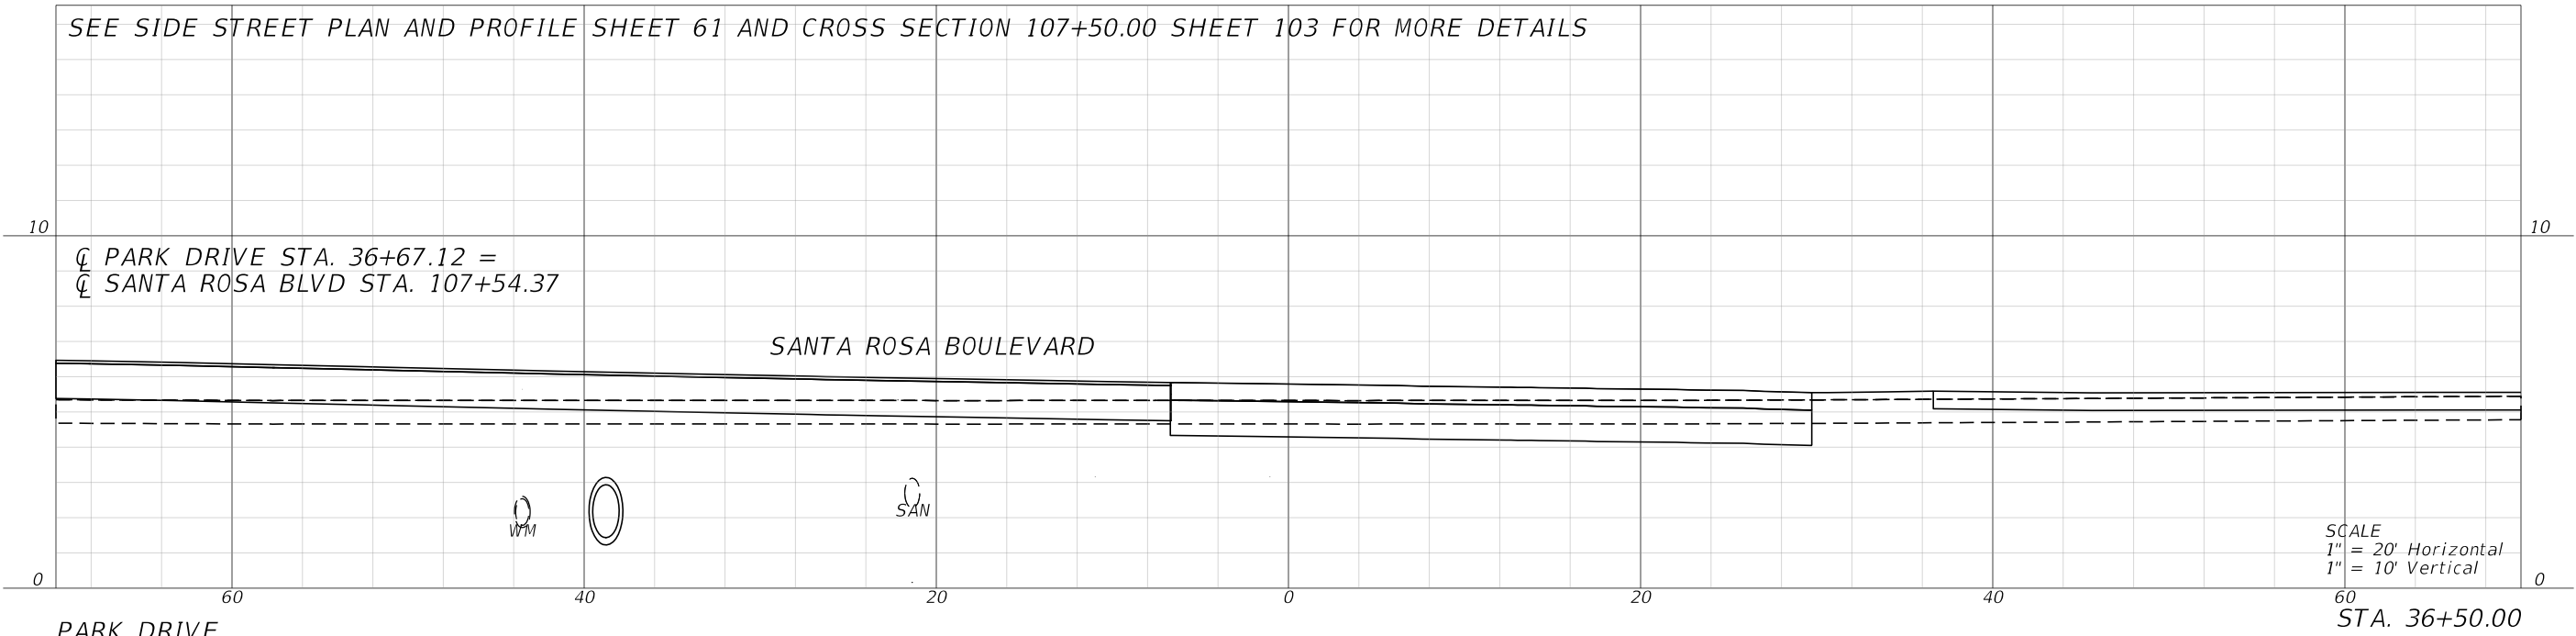

PARK DRIVE

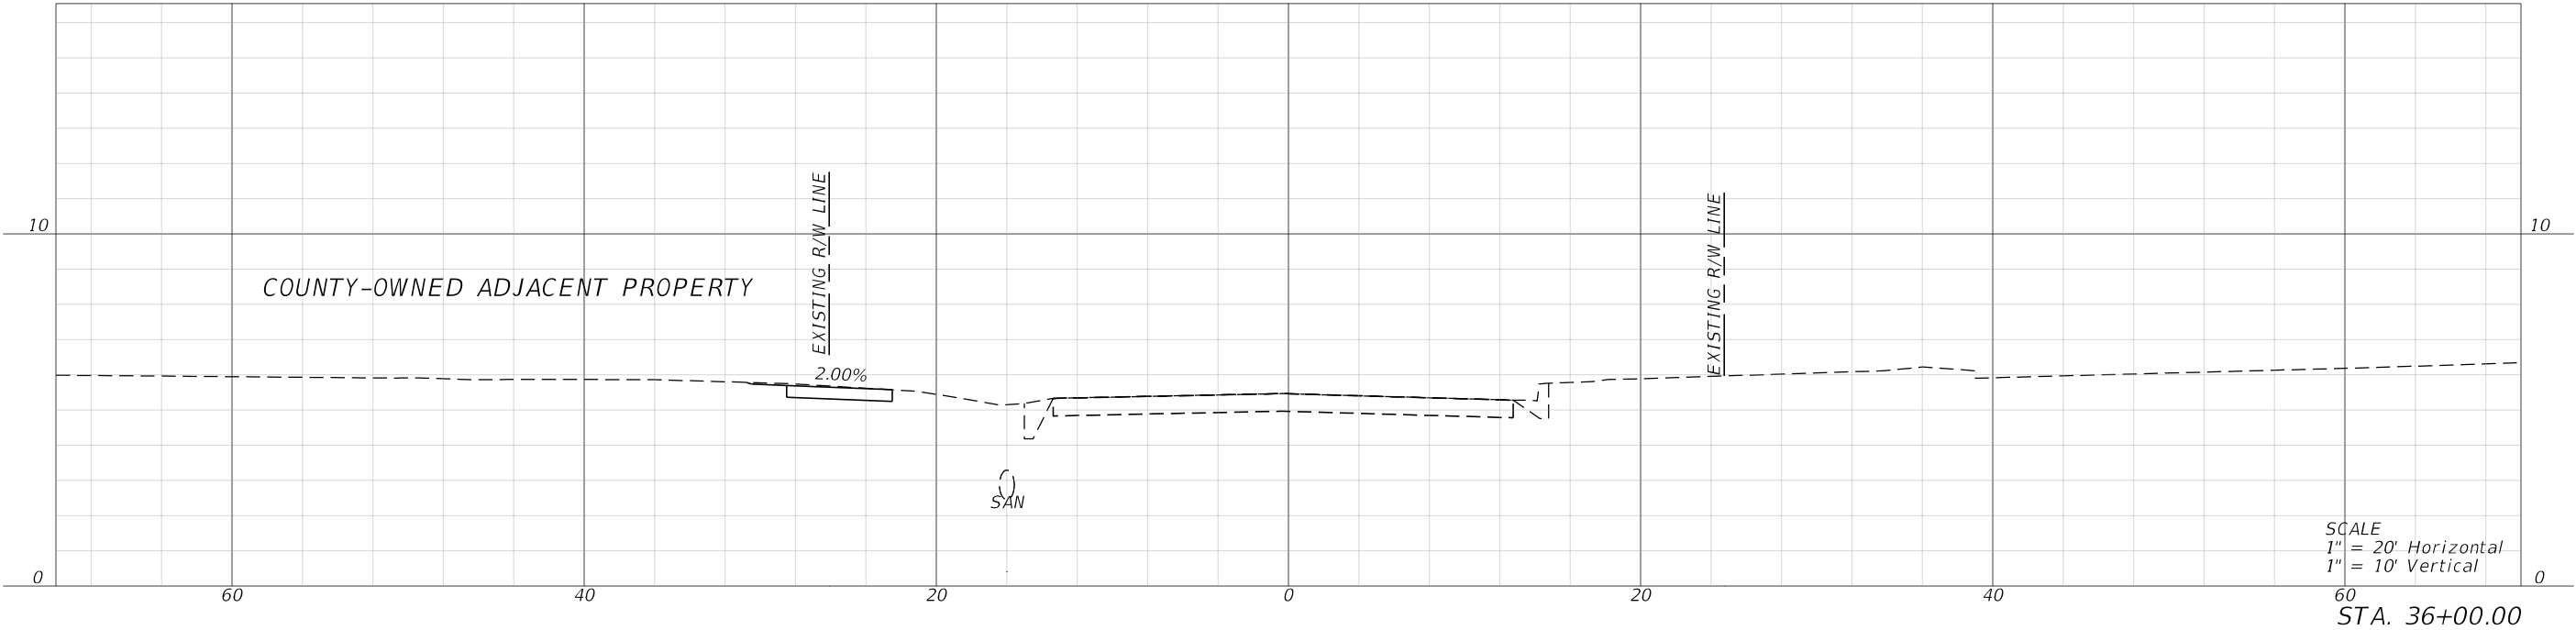

REVISIONS				 MARK T. LLEWELLYN, JR., P.E. LICENSE NUMBER: 80712 HALFF ASSOCIATES, INC. TALLAHASSEE, FLORIDA 32309		OKALOOSA COUNTY		<i>CROSS SECTIONS</i>	SHEET NO.
DATE	DESCRIPTION	DATE	DESCRIPTION			PROJECT			213
						SANTA ROSA BOULEVARD			

FAC NOTE

TRAFFIC CONTROL NOTES:

- 1. TRAFFIC CONTROL SHALL BE MAINTAINED IN ACCORDANCE WITH THE FDOT STANDARD PLANS 102-600, 102-601, 102-602, AND 102-603 DEPENDENT ON THE OPERATION TO BE PERFORMED.
- 2. USE FDOT INDEX 102-660 FOR PEDESTRIAN DETOURS WHERE APPLICABLE.
- 3. INSTALL SIDE STREET SIGNAGE PER FDOT INDEX 102-600 ON THE FOLLOWING SIDE STREETS:
PARK DR., WHELK CT., VENUS CT., TROPIC AVE., SCALLOP CT., TARPON DR., 6TH BEACH PARK, SAILFISH DR., SUNDIAL CT.,
STARFISH AVE., SEAHORSE AVE., 5TH BEACH PARK, PELICAN DR., POMPAÑO AVE., NAUTILUS CT., PORPOISE AVE., 4TH BEACH PARK
DORADO AVE., CORAL CT., 3RD BEACH PARK, ABALONE CT., CAVIAR DR., 2ND BEACH PARK, BLUEFISH DR., 1ST BEACH PARK,
AND AMBERJACK DR.
- 4. ACCESS TO EGLIN AIR FORCE BASE SHALL BE MAINTAINED AT ALL TIMES.
- 5. INGRESS AND EGRESS OF SIDE STREETS, DRIVEWAYS AND TURNOUTS SHALL BE MAINTAINED AT ALL TIMES.
- 6. THE CONTRACTOR SHALL MAINTAIN POSITIVE DRAINAGE THROUGHOUT THE PROJECT DURING ALL PHASES OF CONSTRUCTION.
- 7. THE EXISTING POSTED SPEED WITHIN THE PROJECT LIMITS IS 35 MPH. THE SPEED LIMIT SHALL BE REDUCED TO 25 MPH FOR THE DURATION OF CONSTRUCTION UNLESS OTHERWISE NOTED IN THE PLANS OR IN THE CONSTRUCTION SEQUENCE NOTES.
- 8. ALL MAINTENANCE OF TRAFFIC ITEMS REQUIRED BY THE 102-600 SERIES INDICES SHALL BE SUPPLIED, INSTALLED, AND MAINTAINED TO PROPERLY MAINTAIN TRAFFIC AND DROP-OFF CRITERIA IN THE WORK ZONE. COST OF TRAFFIC CONTROL DEVICES SHALL BE INCLUDED IN ITEM 102-1 MAINTENANCE OF TRAFFIC.
- 9. REMOVE OR COVER ALL SIGNS THAT CONFLICT WITH WORK ZONE SIGNS.
- 10. ALL LANES SHALL BE REOPENED TO NORMAL TRAFFIC WITHIN 12 HOURS OF AN EVACUATION NOTICE FOR A HURRICANE OR ANY OTHER EMERGENCY EVENT AND SHALL REMAIN OPEN FOR THE DURATION OF THE EVENT AS DIRECTED BY THE PROJECT ENGINEER.
- 11. LANE CLOSURES ARE PROHIBITED DURING THE HOURS OF 6:30 AM 8:00 AM AND 2:00 PM 3:30 PM MONDAY THROUGH FRIDAY DURING ACTIVE SCHOOL PERIODS. CONTRACTOR TO CONTACT OKALOOSA COUNTY SCHOOL DISTRICT AT 850-833-3100 TO OBTAIN ACTIVE SCHOOL PERIOD DATES AND SUBMIT TO THE PROJECT ENGINEER PRIOR TO THE COMMENCEMENT OF ANY CONSTRUCTION ACTIVITIES. CONTRACTOR TO MAINTAIN COORDINATION WITH OKALOOSA COUNTY SCHOOL DISTRICT TO UPDATE ACTIVE SCHOOL PERIODS DURING CONSTRUCTION.
- 12. SIDEWALK CONSTRUCTION SHALL BE LIMITED TO ONE SIDE OF THE ROADWAY BETWEEN EXISTING CROSSWALKS.
- 13. WHEN CONSTRUCTION OPERATIONS RESULT IN GREATER THAN A 0.75-IN. GRADE DIFFERENCE BETWEEN SANTA ROSA BOULEVARD AND INTERSECTING SIDE STREETS/TURNOUTS, A 1:50 TEMPORARY ASPHALT APRON SHALL BE CONSTRUCTED TO PROVIDE A SMOOTH TRANSITION. COSTS SHALL BE INCLUDED IN THE CONTRACT UNIT PRICE FOR MANTENANCE OF TRAFFIC (LS).
- 14. WHEN CROSSWALKS ARE IMPACTED BY CONSTRUCTION OPERATIONS RESULTING IN AN UNEVEN SURFACE GREATER THAN 0.25-IN., A MINIMUM 5-FT WIDE TEMPORARY ASPHALT APRON SHALL BE CONSTRUCTED FOR PEDESTRIAN ACCESS. TEMPORARY PEDESTRIAN "RAMPS" SHALL BE A MINIMUM 5-FT WIDE WITH A MAXIMUM LONGITUDINAL SLOPE OF 1:12. COSTS SHALL BE INCLUDED IN THE CONTRACT UNIT PRICE FOR MANTENANCE OF TRAFFIC (LS).
- 15. MILLING AND RESURFACING SHALL BE PERFORMED IN A CONTINUOUS OPERATION (SAME DAY COVER UP).
- 16. ACCESS TO EXISTING BUS STOPS SHALL BE MAINTAINED AT ALL TIMES.
- 17. CONSTRUCTION SEQUENCE NOTES ARE LOCATED ON THE APPROPRIATE TRAFFIC CONTROL PLAN SHEET.

REVISIONS				 MARK T. LLEWELLYN, JR., P.E. LICENSE NUMBER: 80712 HALFF ASSOCIATES, INC. TALLAHASSEE, FLORIDA 32309		OKALOOSA COUNTY		TRAFFIC CONTROL GENERAL NOTES	SHEET NO.
DATE	DESCRIPTION	DATE	DESCRIPTION			PROJECT			214
						SANTA ROSA BOULEVARD			

LEGEND

TEMPORARY PAVEMENT

TEMPORARY PAVEMENT PREVIOUS PHASE


WORKZONE

COMPLETED CONSTRUCTION

TEMPORARY LOW PROFILE BARRIER WALL

CHANNELIZING DEVICES AT 10' SPACING

LANE DIRECTION

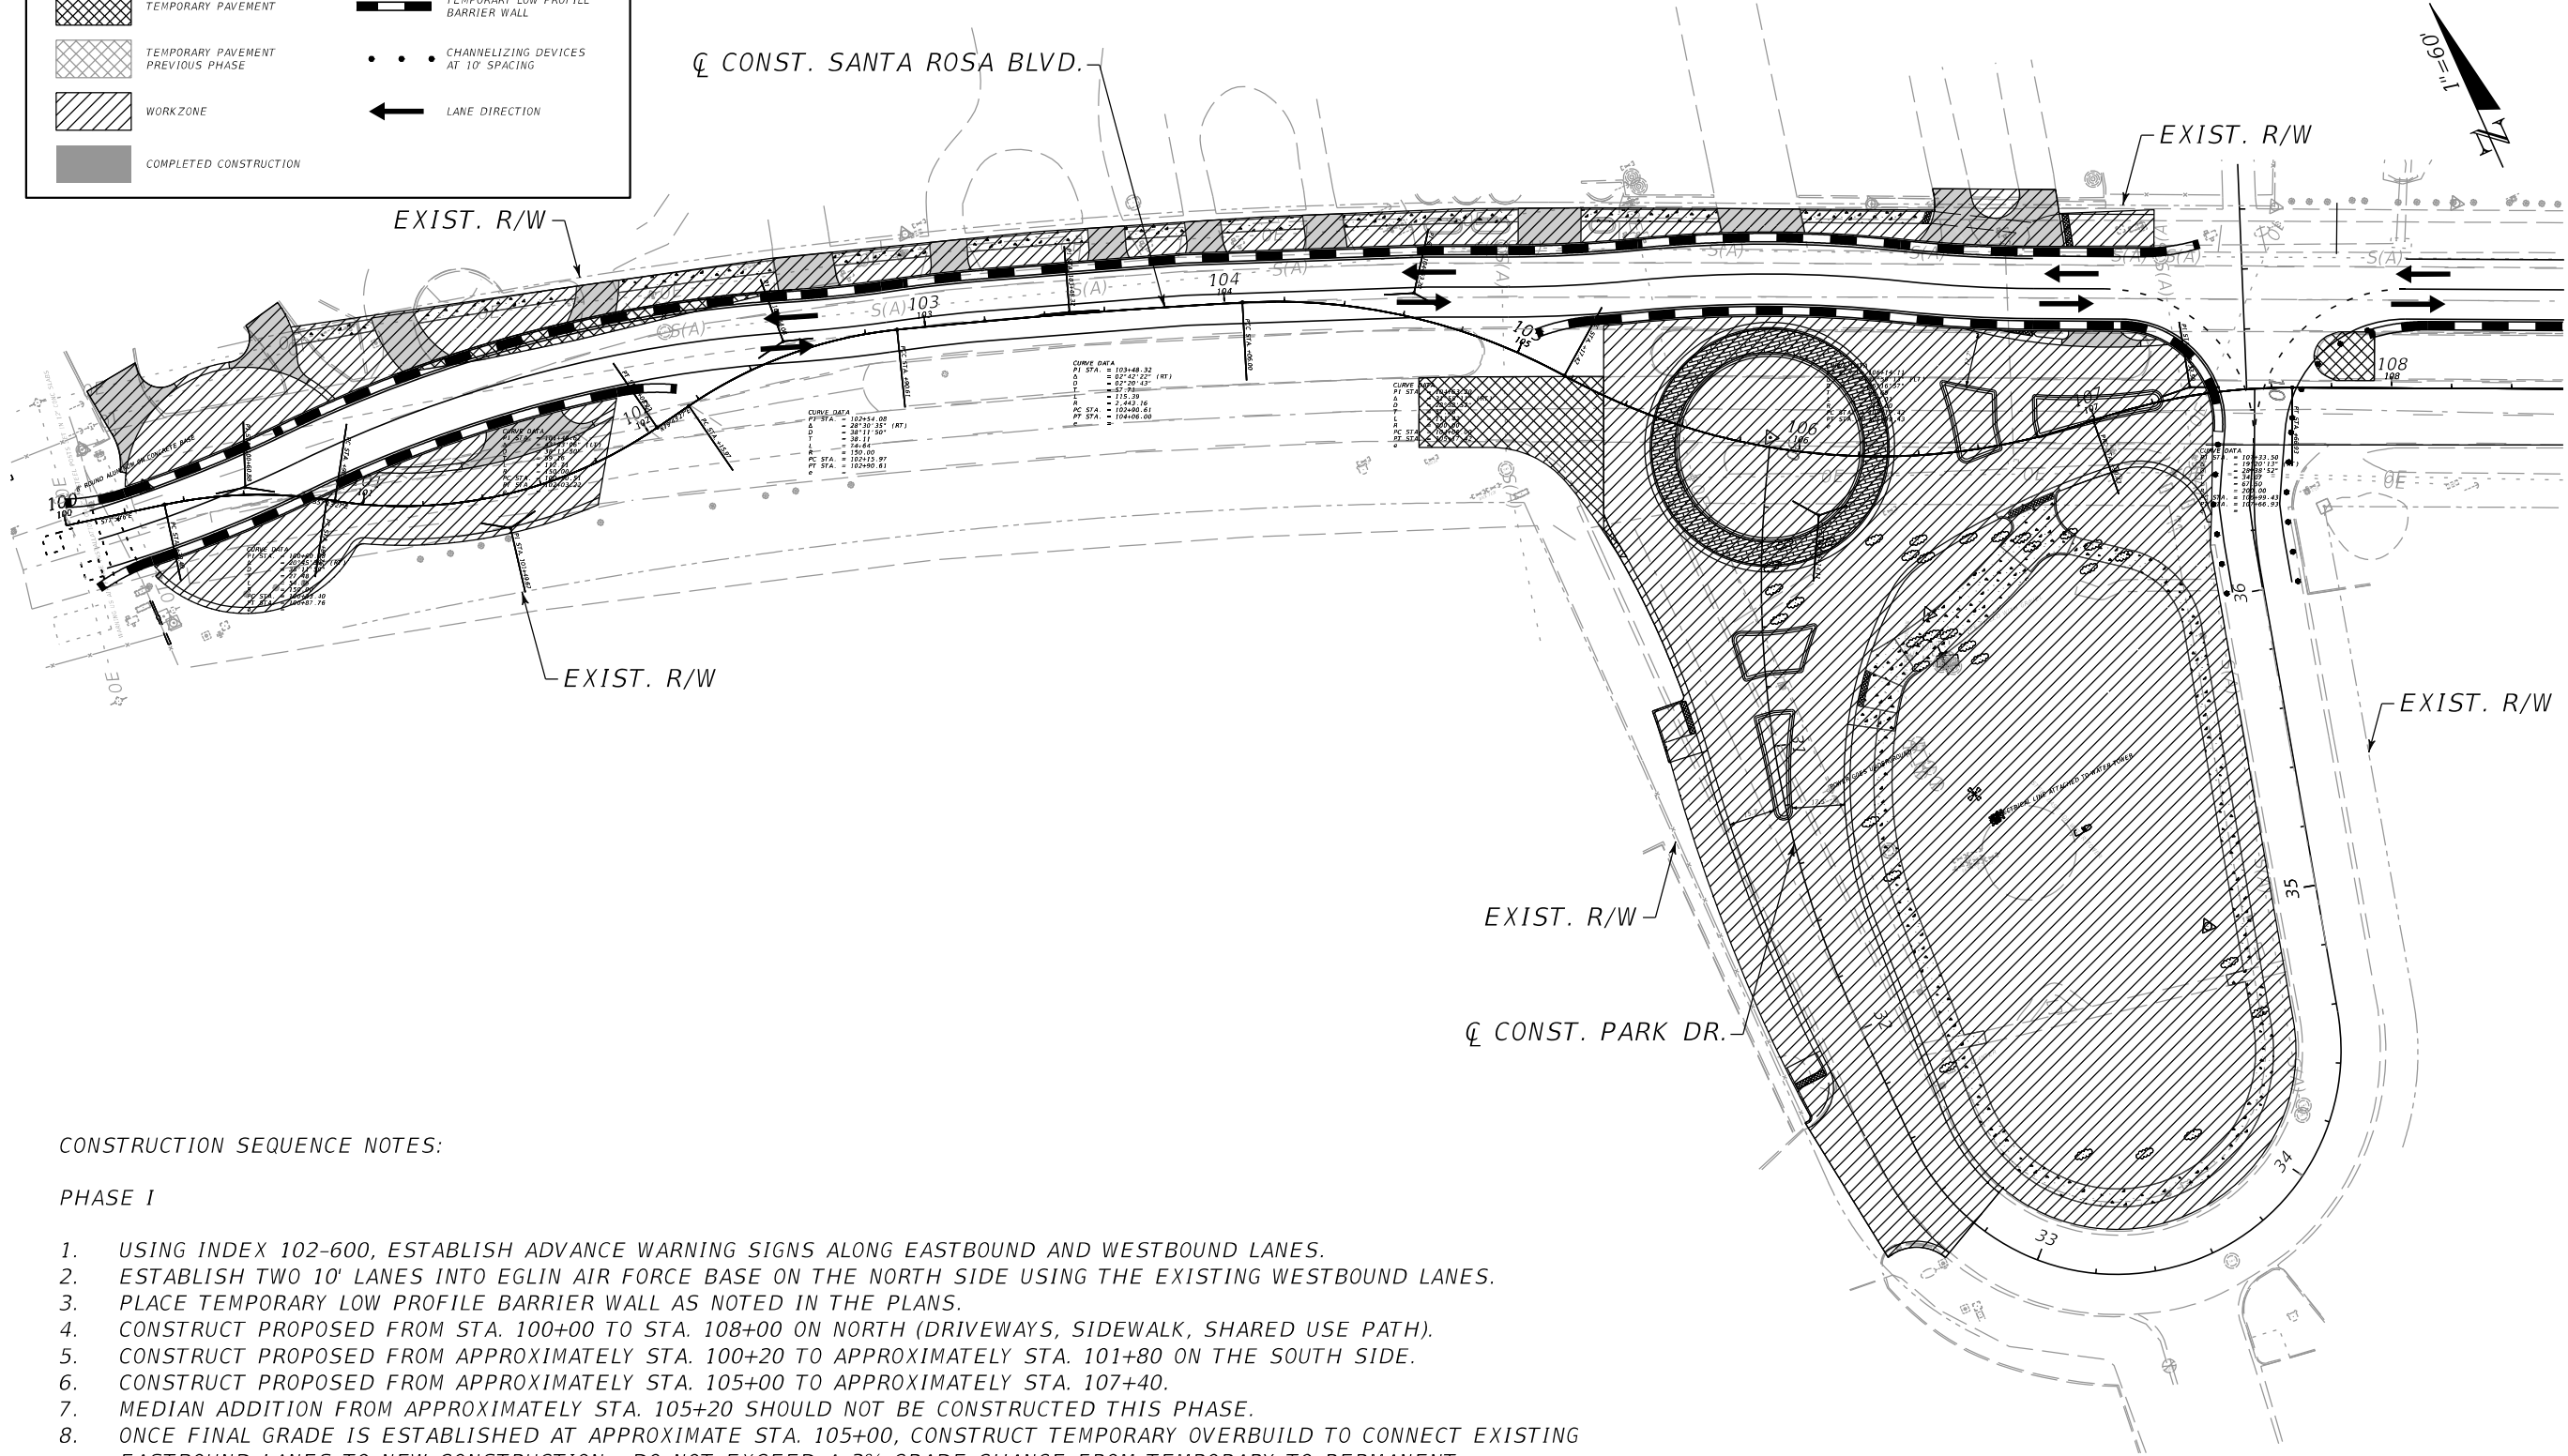

CONSTRUCTION SEQUENCE NOTES:

PHASE I

1. USING INDEX 102-600, ESTABLISH ADVANCE WARNING SIGNS ALONG EASTBOUND AND WESTBOUND LANES.
2. ESTABLISH TWO 10' LANES INTO EGLIN AIR FORCE BASE ON THE NORTH SIDE USING THE EXISTING WESTBOUND LANES.
3. PLACE TEMPORARY LOW PROFILE BARRIER WALL AS NOTED IN THE PLANS.
4. CONSTRUCT PROPOSED FROM STA. 100+00 TO STA. 108+00 ON NORTH (DRIVEWAYS, SIDEWALK, SHARED USE PATH).
5. CONSTRUCT PROPOSED FROM APPROXIMATELY STA. 100+20 TO APPROXIMATELY STA. 101+80 ON THE SOUTH SIDE.
6. CONSTRUCT PROPOSED FROM APPROXIMATELY STA. 105+00 TO APPROXIMATELY STA. 107+40.
7. MEDIAN ADDITION FROM APPROXIMATELY STA. 105+20 SHOULD NOT BE CONSTRUCTED THIS PHASE.
8. ONCE FINAL GRADE IS ESTABLISHED AT APPROXIMATE STA. 105+00, CONSTRUCT TEMPORARY OVERBUILD TO CONNECT EXISTING EASTBOUND LANES TO NEW CONSTRUCTION. DO NOT EXCEED A 3% GRADE CHANGE FROM TEMPORARY TO PERMANENT.
9. CONSTRUCT PROPOSED ALONG PARK DRIVE.
10. USE TRAFFIC CONTROL TYPICAL SECTIONS FOR STA. 108+00 TO STA. 213+50.

PHASE I

REVISIONS			
DATE	DESCRIPTION	DATE	DESCRIPTION

halff



MARK T. LLEWELLYN, JR., P.E.
LICENSE NUMBER: 80712
HALFF ASSOCIATES, INC.
TALLAHASSEE, FLORIDA 32309



OKALOOSA COUNTY
PROJECT
SANTA ROSA BOULEVARD

TRAFFIC CONTROL PLAN	
SHEET NO.	
215	

7/19/2024 5:51:03 PM ah3923
\\halff.adp\2A\A\0420005\42280\003\0123456789\Roadway\TCPLRD02.dgn

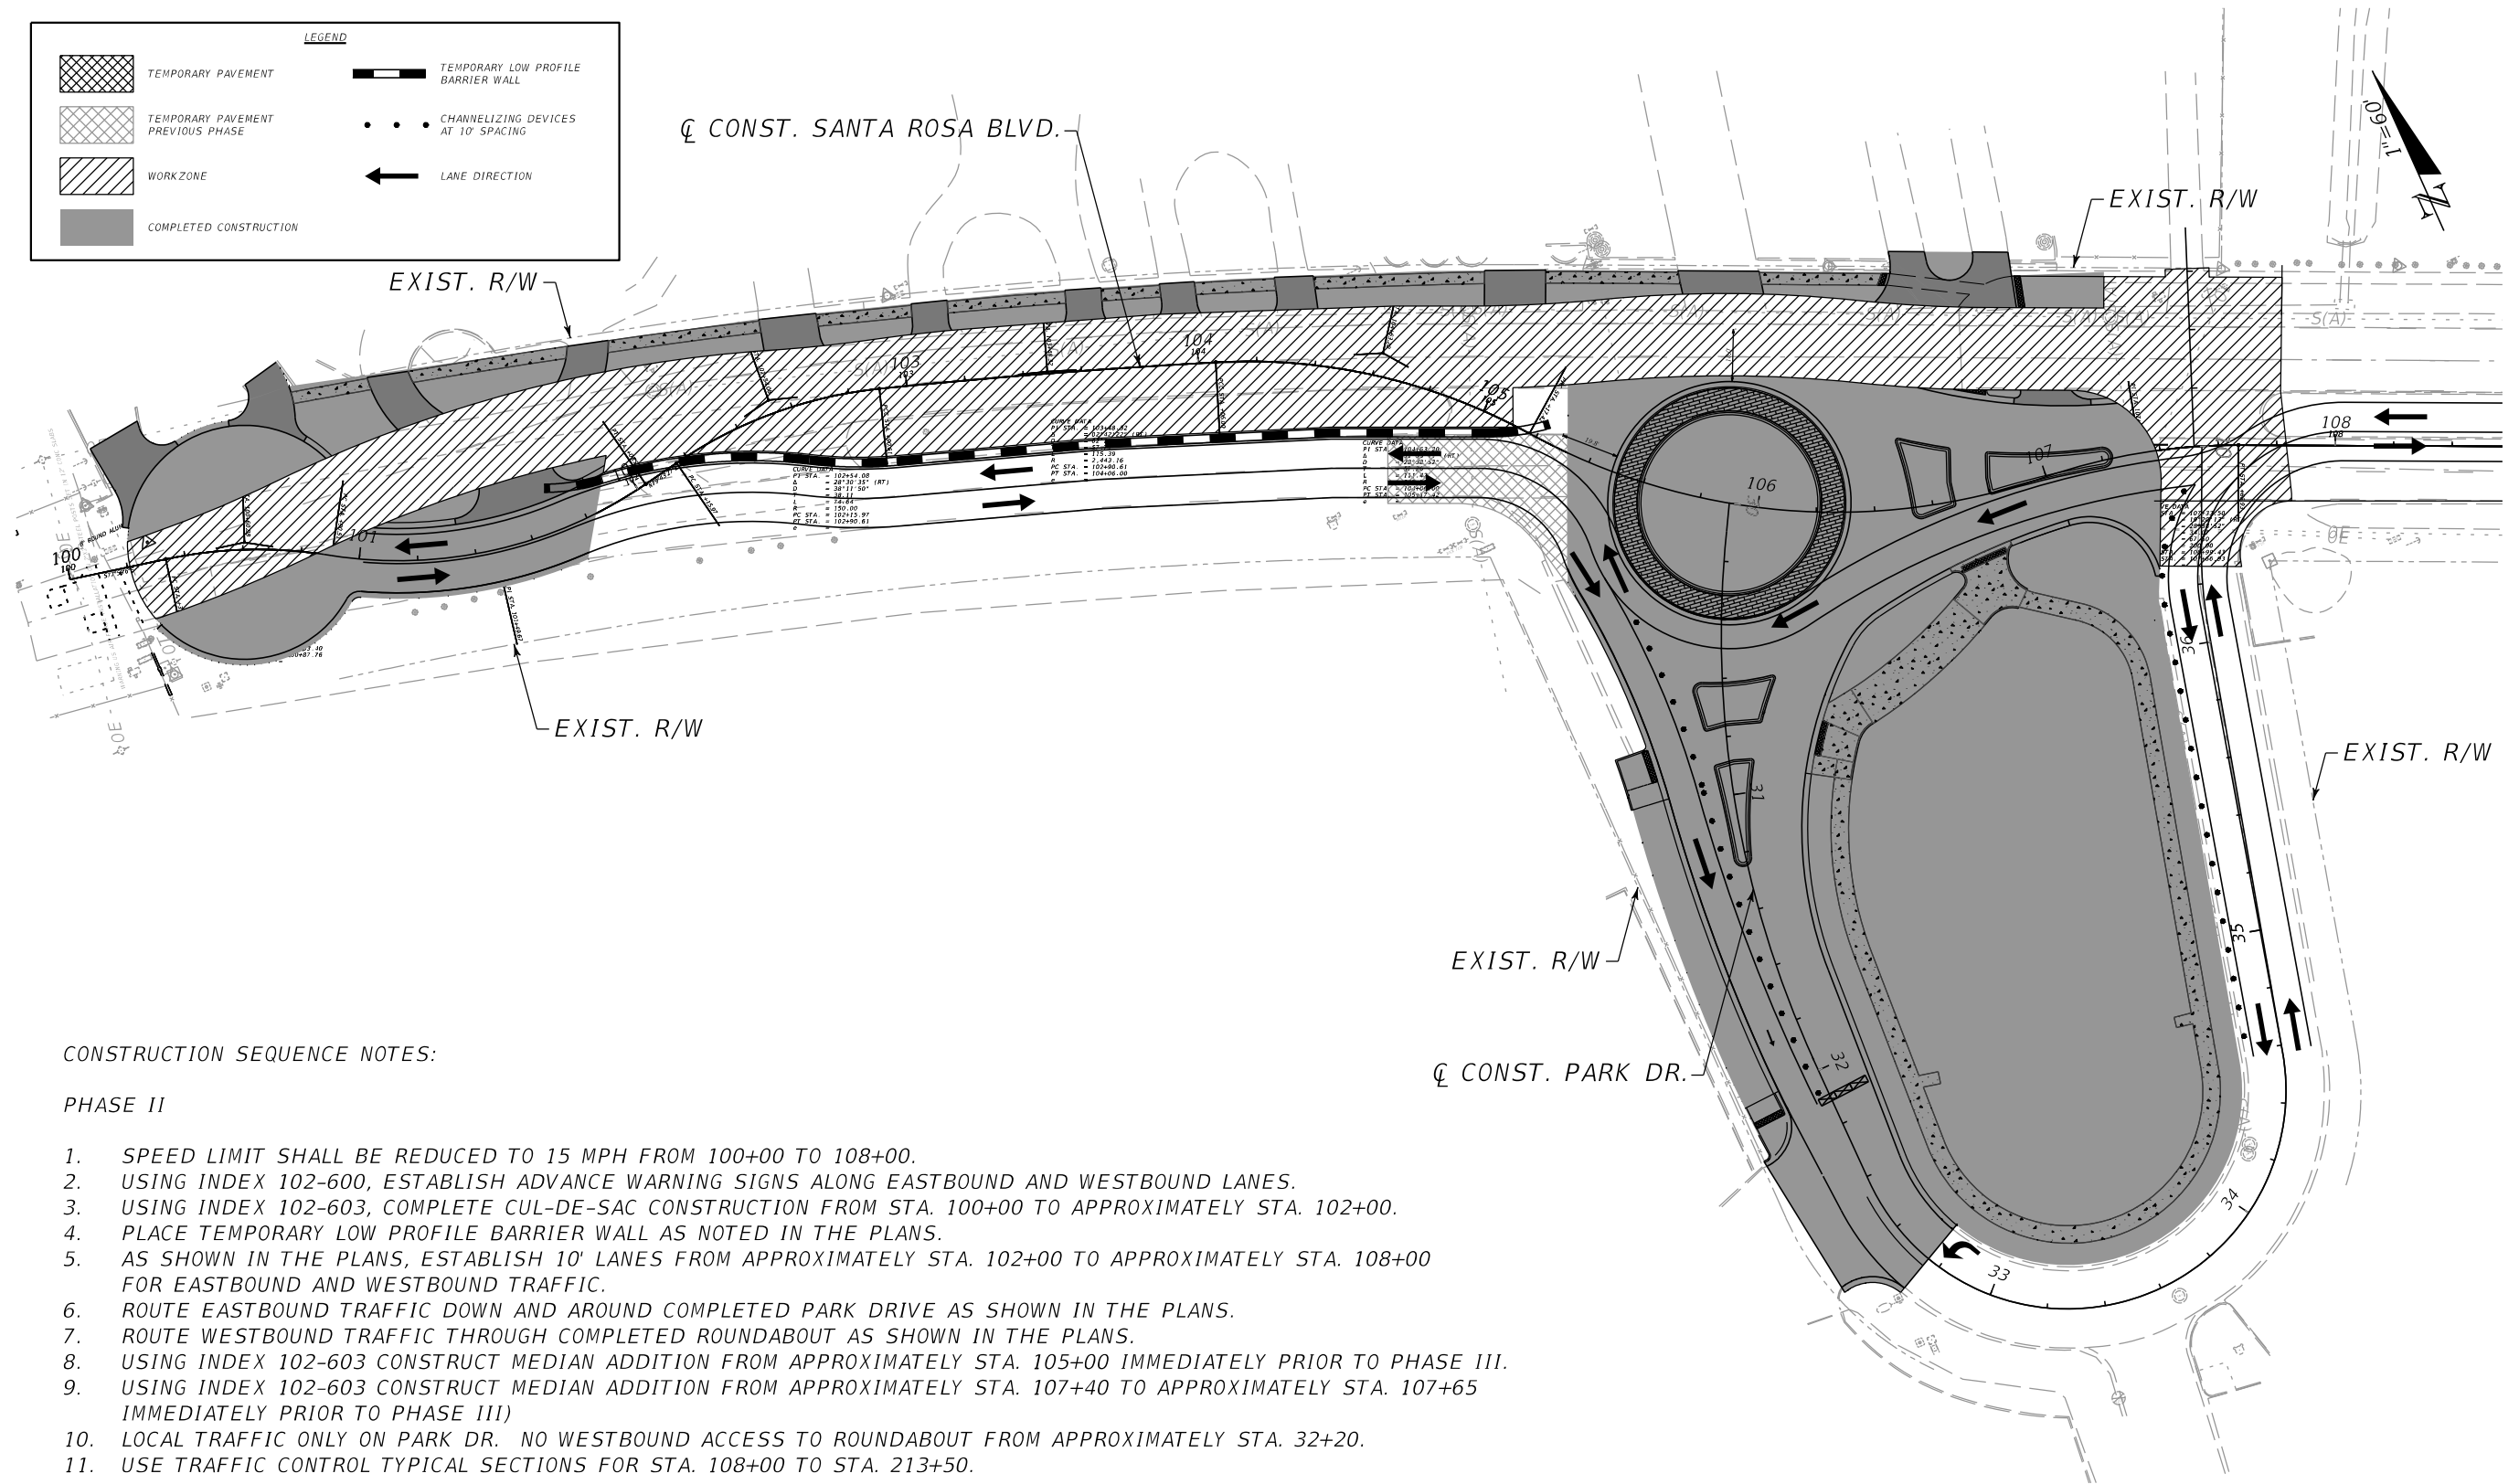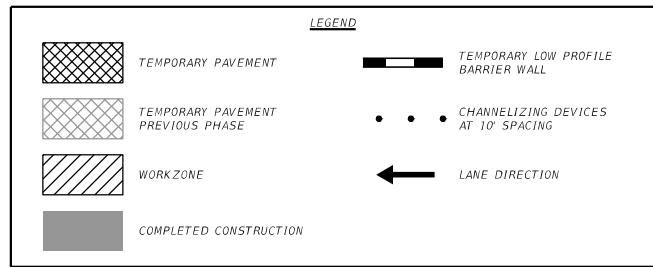

CONSTRUCTION SEQUENCE NOTES:

PHASE II

1. SPEED LIMIT SHALL BE REDUCED TO 15 MPH FROM 100+00 TO 108+00.
2. USING INDEX 102-600, ESTABLISH ADVANCE WARNING SIGNS ALONG EASTBOUND AND WESTBOUND LANES.
3. USING INDEX 102-603, COMPLETE CUL-DE-SAC CONSTRUCTION FROM STA. 100+00 TO APPROXIMATELY STA. 102+00.
4. PLACE TEMPORARY LOW PROFILE BARRIER WALL AS NOTED IN THE PLANS.
5. AS SHOWN IN THE PLANS, ESTABLISH 10' LANES FROM APPROXIMATELY STA. 102+00 TO APPROXIMATELY STA. 108+00 FOR EASTBOUND AND WESTBOUND TRAFFIC.
6. ROUTE EASTBOUND TRAFFIC DOWN AND AROUND COMPLETED PARK DRIVE AS SHOWN IN THE PLANS.
7. ROUTE WESTBOUND TRAFFIC THROUGH COMPLETED ROUNDABOUT AS SHOWN IN THE PLANS.
8. USING INDEX 102-603 CONSTRUCT MEDIAN ADDITION FROM APPROXIMATELY STA. 105+00 IMMEDIATELY PRIOR TO PHASE III.
9. USING INDEX 102-603 CONSTRUCT MEDIAN ADDITION FROM APPROXIMATELY STA. 107+40 TO APPROXIMATELY STA. 107+65 IMMEDIATELY PRIOR TO PHASE III)
10. LOCAL TRAFFIC ONLY ON PARK DR. NO WESTBOUND ACCESS TO ROUNDABOUT FROM APPROXIMATELY STA. 32+20.
11. USE TRAFFIC CONTROL TYPICAL SECTIONS FOR STA. 108+00 TO STA. 213+50.


PHASE III

1. MOVE TRAFFIC TO FINAL CONFIGURATION.

PHASE II

REVISIONS			
DATE	DESCRIPTION	DATE	DESCRIPTION

halff
MARK T. LLEWELLYN, JR., P.E.
LICENSE NUMBER: 80712
HALFF ASSOCIATES, INC.
TALLAHASSEE, FLORIDA 32309



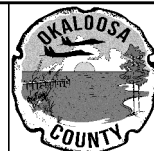


OKALOOSA COUNTY
PROJECT
SANTA ROSA BOULEVARD




TRAFFIC CONTROL PLAN

SHEET
NO.
216




STA. 108+00.00 to STA. 174+00.00

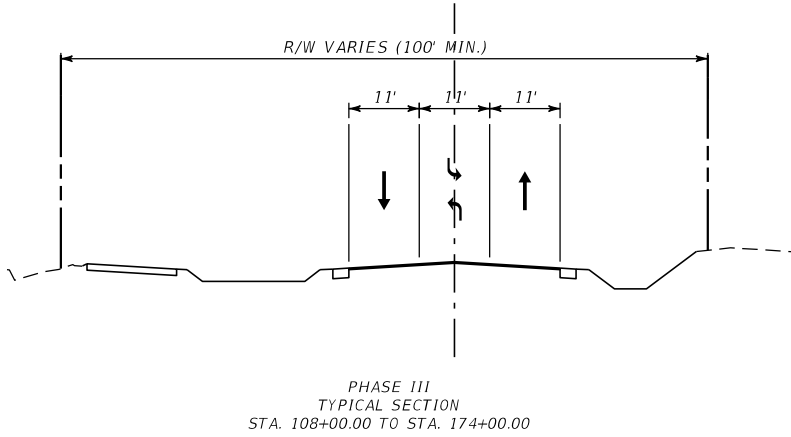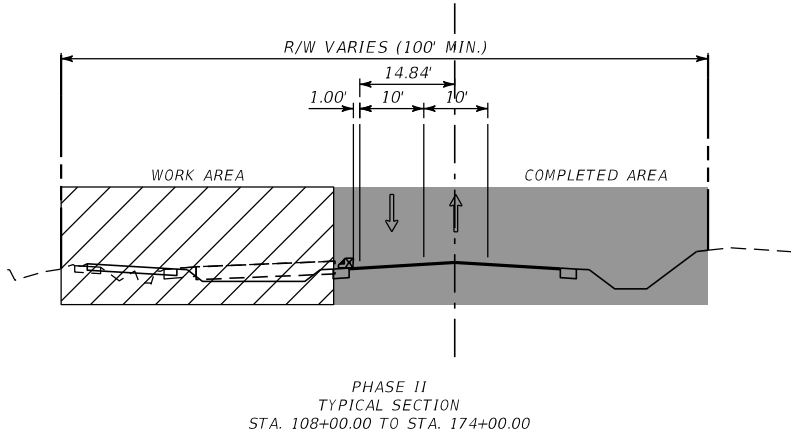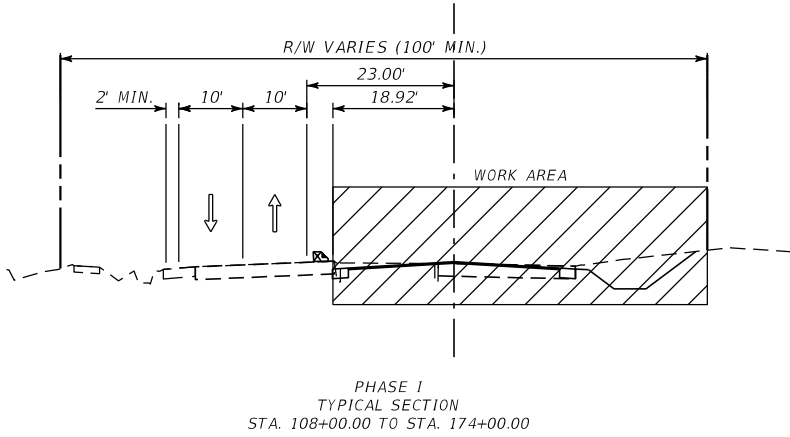

STA. 174+00.00 to STA. 186+00.00

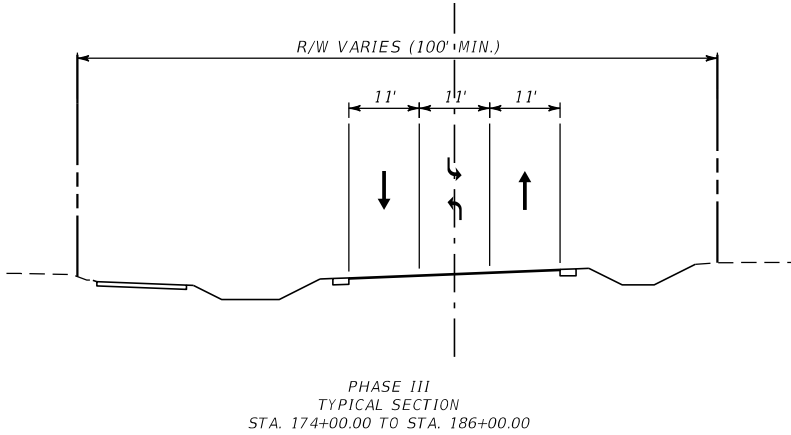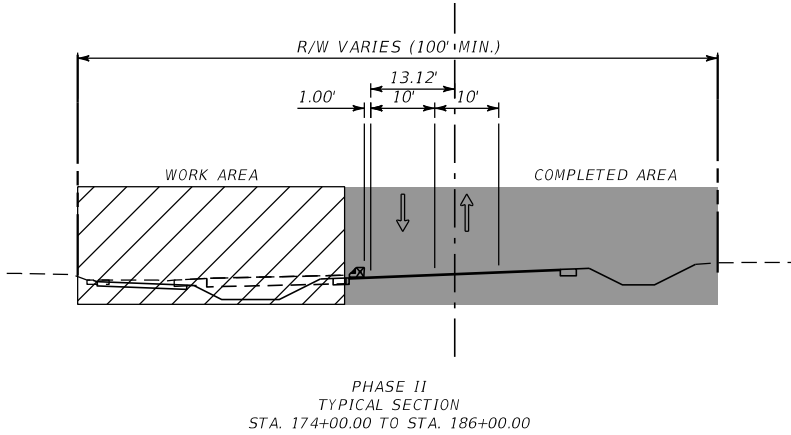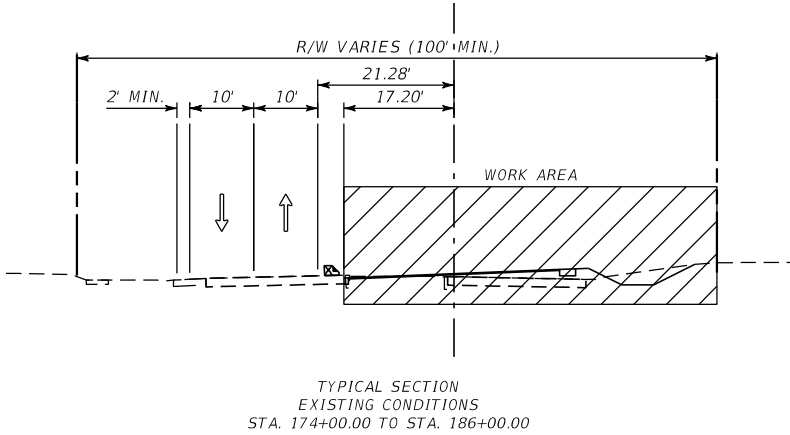

STA. 186+00.00 to STA. 200+00.00

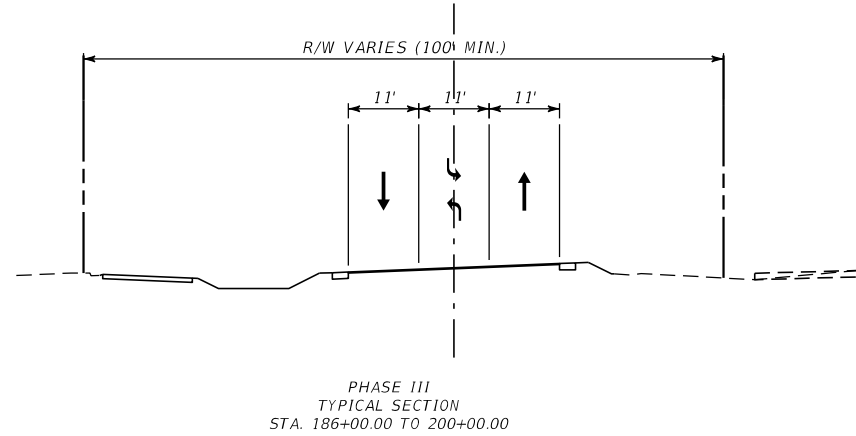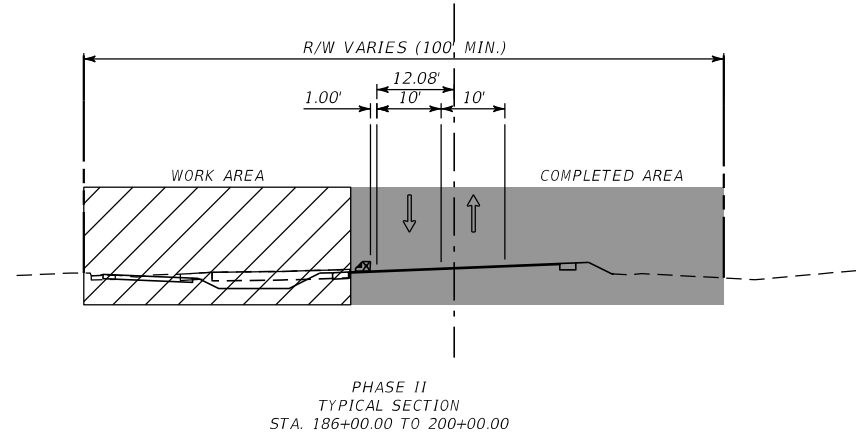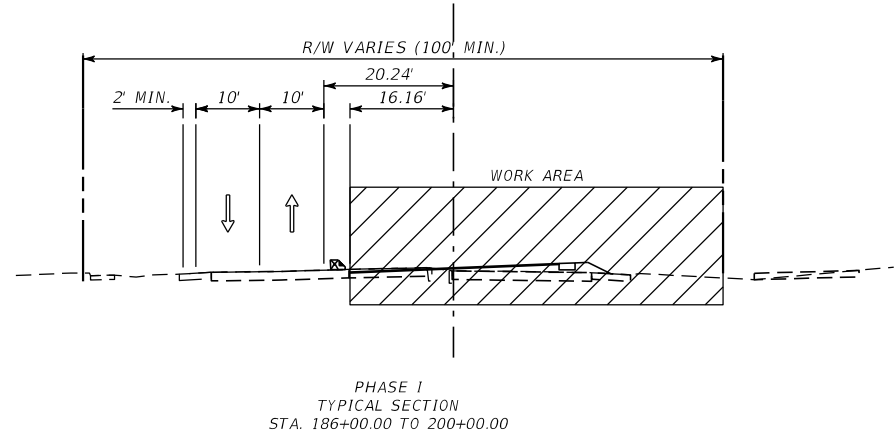

7/19/2024 5:51:13 PM ah3923 \\halff.ad\p2a\av0\42000s\42280\003\0123456789\Roadway\CTYRD01.dgn

REVISIONS			
DATE	DESCRIPTION	DATE	DESCRIPTION



MARK T. LLEWELLYN, JR., P.E.
LICENSE NUMBER: 80712
HALFF ASSOCIATES, INC.
TALLAHASSEE, FLORIDA 32309



OKALOOSA COUNTY
PROJECT
SANTA ROSA BOULEVARD




TRAFFIC CONTROL
TYPICAL SECTIONS

SHEET
NO.




217

THE OFFICIAL RECORD OF THIS SHEET IS THE ELECTRONIC FILE DIGITALLY SIGNED AND SEALED UNDER RULE 61G15-23.004, F.A.C.




STA. 200+00.00 to STA. 207+50.00

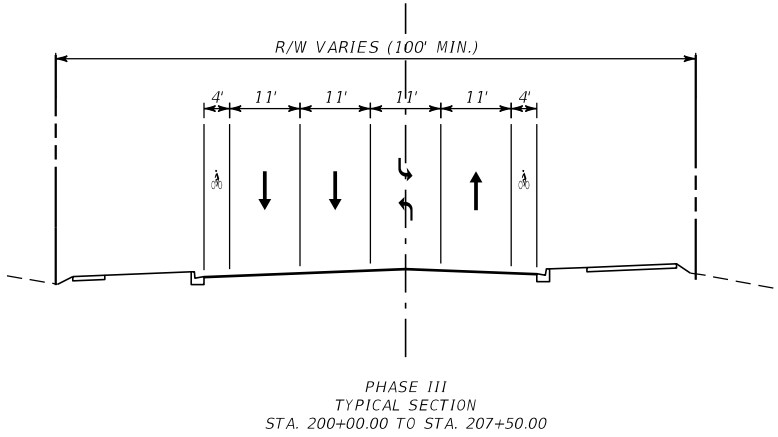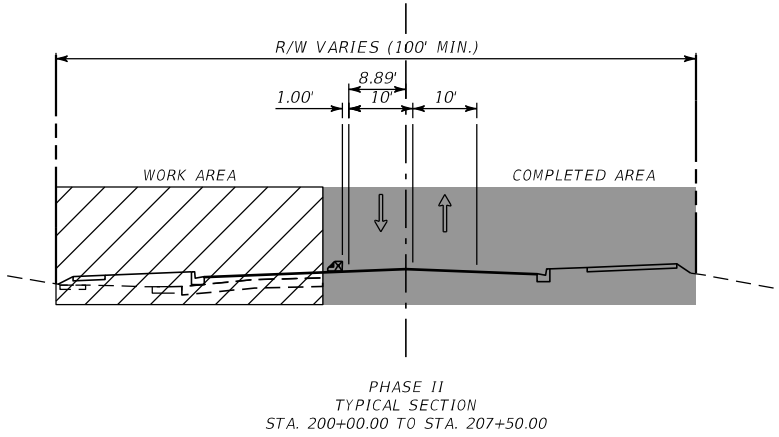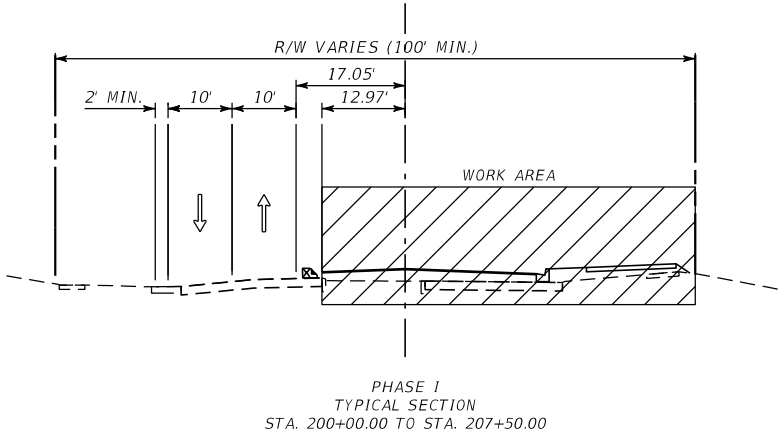

STA. 207+50.00 to STA. 211+00.00

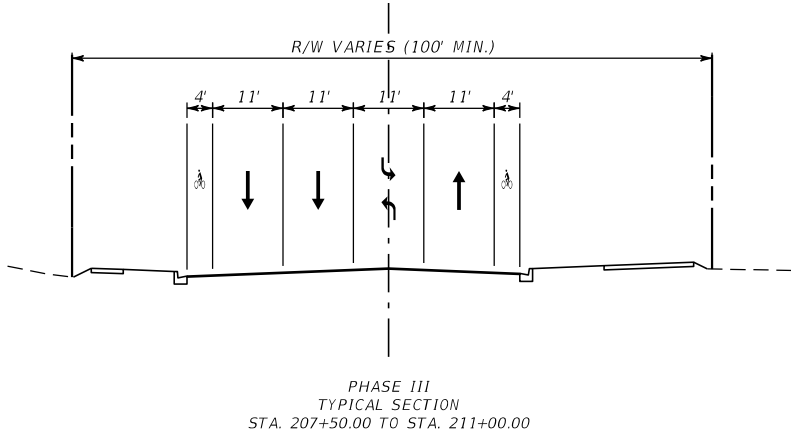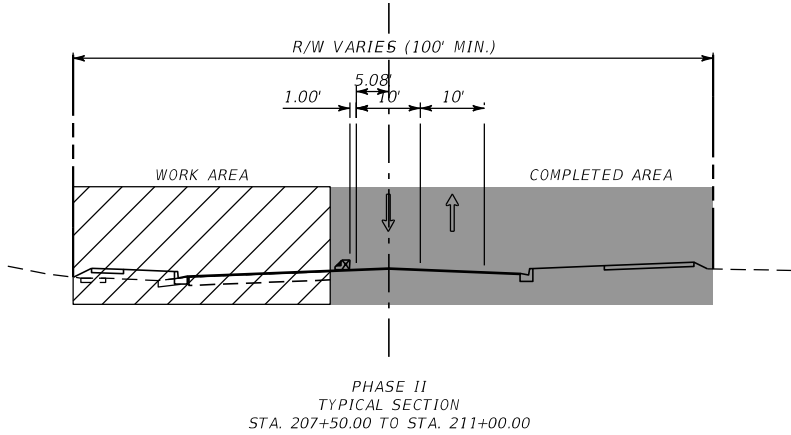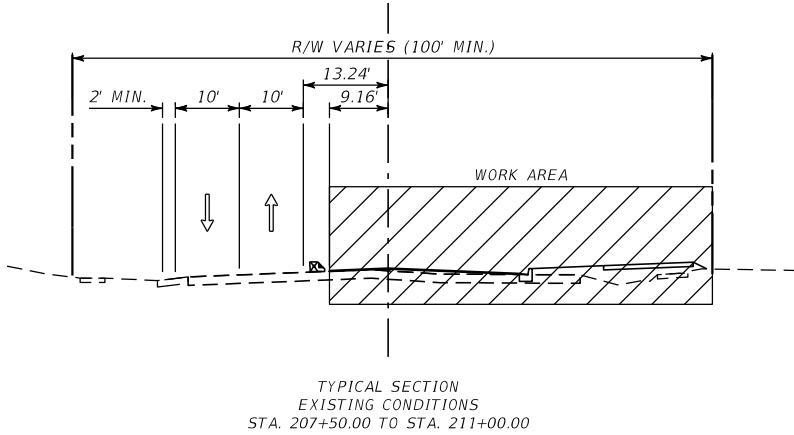

STA. 211+00.00 to STA. 213+50.00

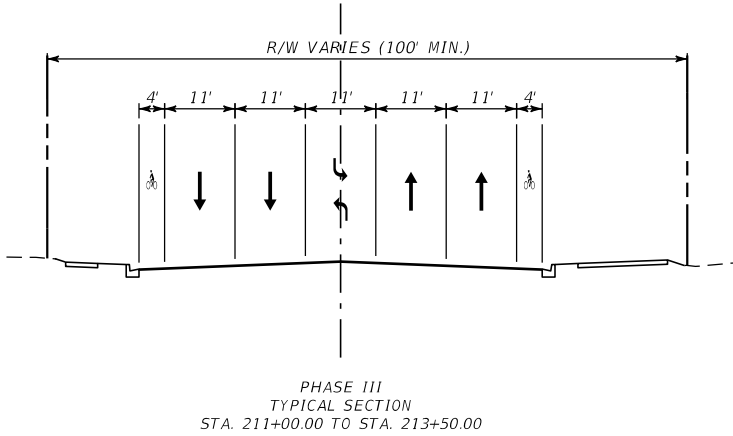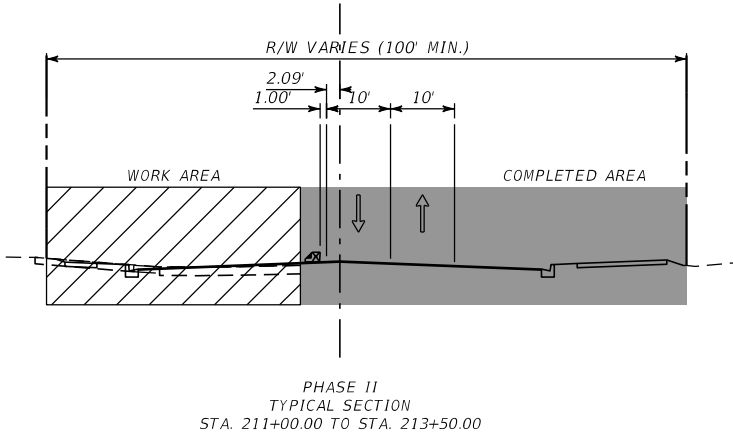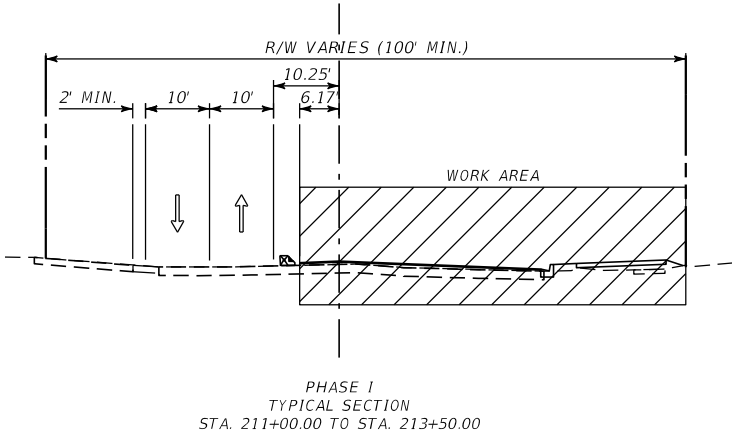

7/19/2024 5:51:13 PM ah3923
\\halff.adn\p2a\av0\420005\42280\003\0123456789\Roadway\CTYRD01.dgn

REVISIONS			
DATE	DESCRIPTION	DATE	DESCRIPTION



MARK T. LLEWELLYN, JR., P.E.
LICENSE NUMBER: 80712
HALFF ASSOCIATES, INC.
TALLAHASSEE, FLORIDA 32309



OKALOOSA COUNTY
PROJECT
SANTA ROSA BOULEVARD

TRAFFIC CONTROL
TYPICAL SECTIONS

SHEET NO.
218

THE OFFICIAL RECORD OF THIS SHEET IS THE ELECTRONIC FILE DIGITALLY SIGNED AND SEALED UNDER RULE 61G15-23.004, F.A.C.

7/19/2024 5:51:28 PM ah3923
A:\420005\42280\003\0123456789\SigningAndMarking\PLANSP01.dgn

BEGIN SIGNING & PAVEMENT MARKING
STA. 100+09.43 @ CONST. SANTA ROSA BLVD.

0700- 1- 11
R05-01
30X30



STA 100+07



0700- 1- 11
R05-01
30X30

STA 100+09

EXIST R/W

100

S77°59'6"E

101

+03.55


6" WHITE

102

N79°43'27"E

103

STA. 103+06

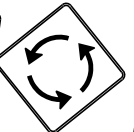

0700- 1- 11
W13-01P W02-06
18X18 30X30

MATCHLINE STA. 103+50.00




EXIST R/W

REVISIONS			
DATE	DESCRIPTION	DATE	DESCRIPTION



MARK T. LLEWELLYN, JR., P.E.
LICENSE NUMBER: 80712
HALFF ASSOCIATES, INC.
TALLAHASSEE, FLORIDA 32309

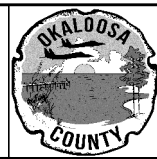

OKALOOSA COUNTY
PROJECT
SANTA ROSA BOULEVARD


SIGNING AND
PAVEMENT MARKING

SHEET
NO.

219

THE OFFICIAL RECORD OF THIS SHEET IS THE ELECTRONIC FILE DIGITALLY SIGNED AND SEALED UNDER RULE 61G15-23.004, F.A.C.



7/19/2024 5:51:29 PM ah3923
A:\420005\42280\003\0123456789\SigningAndMarking\PLANS\01.dgn

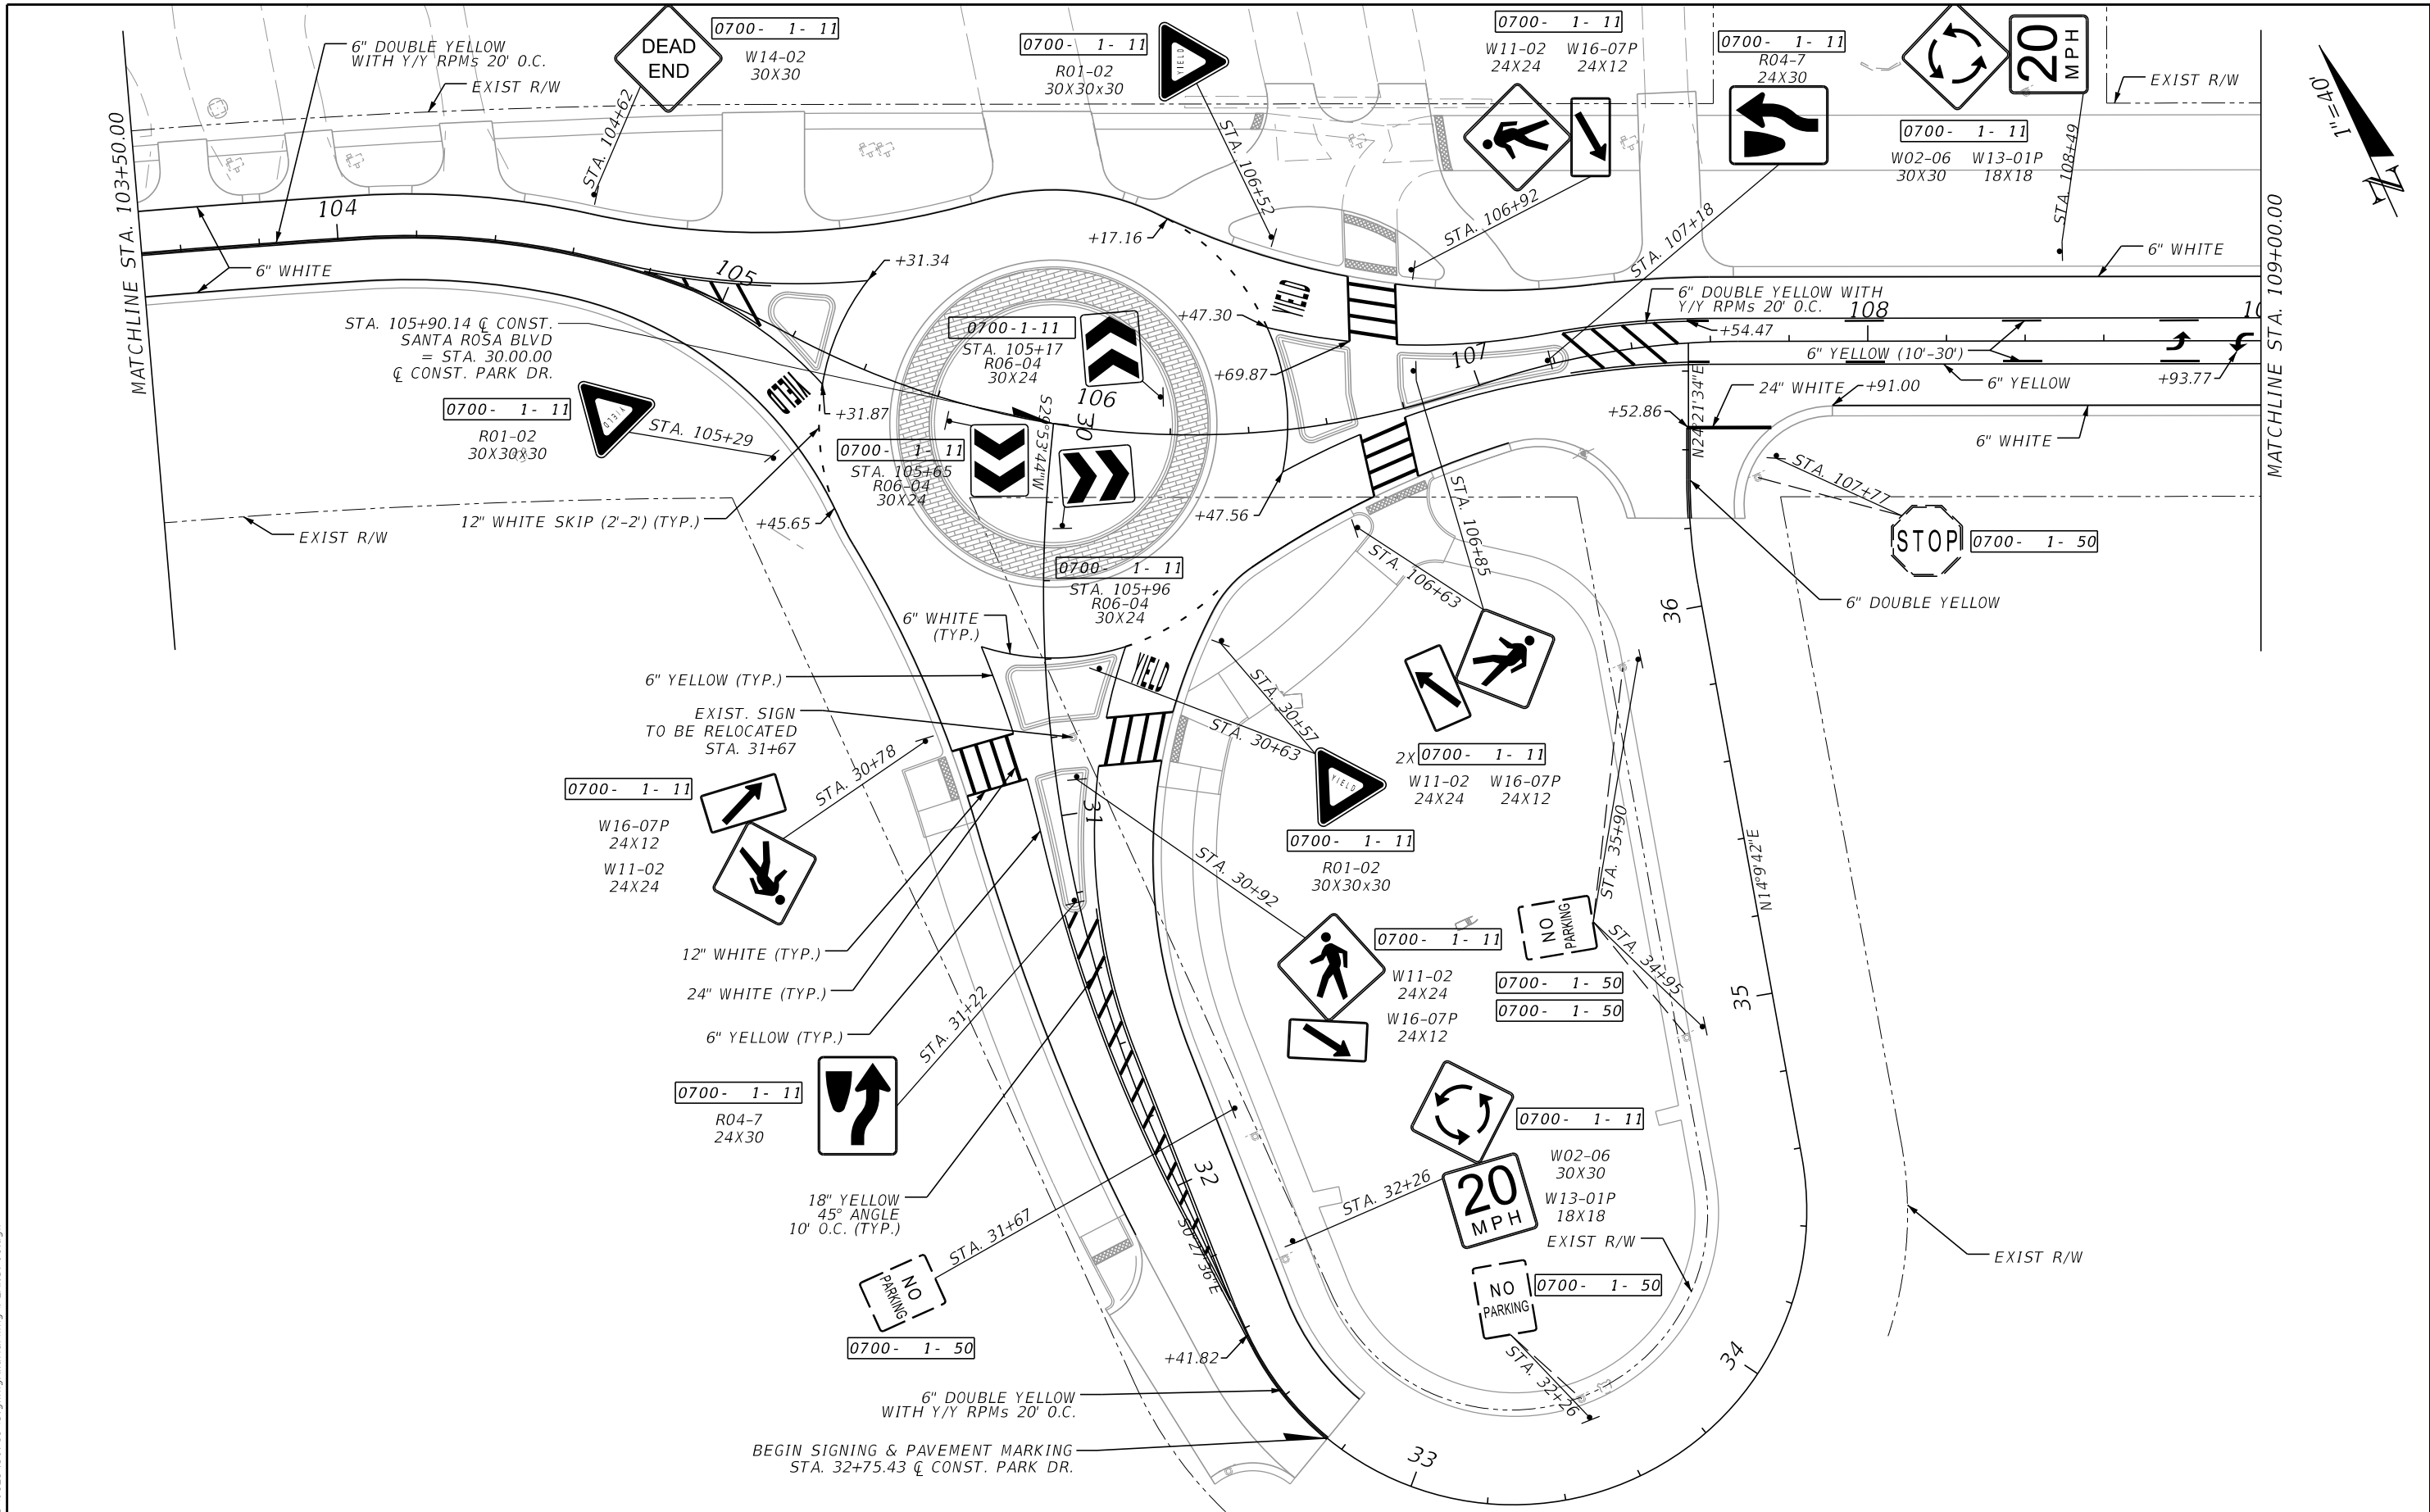

REVISIONS				 MARK T. LLEWELLYN, JR., P.E. LICENSE NUMBER: 80712 HALFF ASSOCIATES, INC. TALLAHASSEE, FLORIDA 32309		OKALOOSA COUNTY		<i>SIGNING AND PAVEMENT MARKING</i>	SHEET NO.		
DATE	DESCRIPTION		DATE			DESCRIPTION			PROJECT		220
									SANTA ROSA BOULEVARD		

THE OFFICIAL RECORD OF THIS SHEET IS THE ELECTRONIC FILE DIGITALLY SIGNED AND SEALED UNDER RULE 61G15-23.004, F.A.C.



7/19/2024 5:51:31 PM ah3923
A:\420005\42280\003\0123456789\SigningAndMarking\PLANSP01.dgn

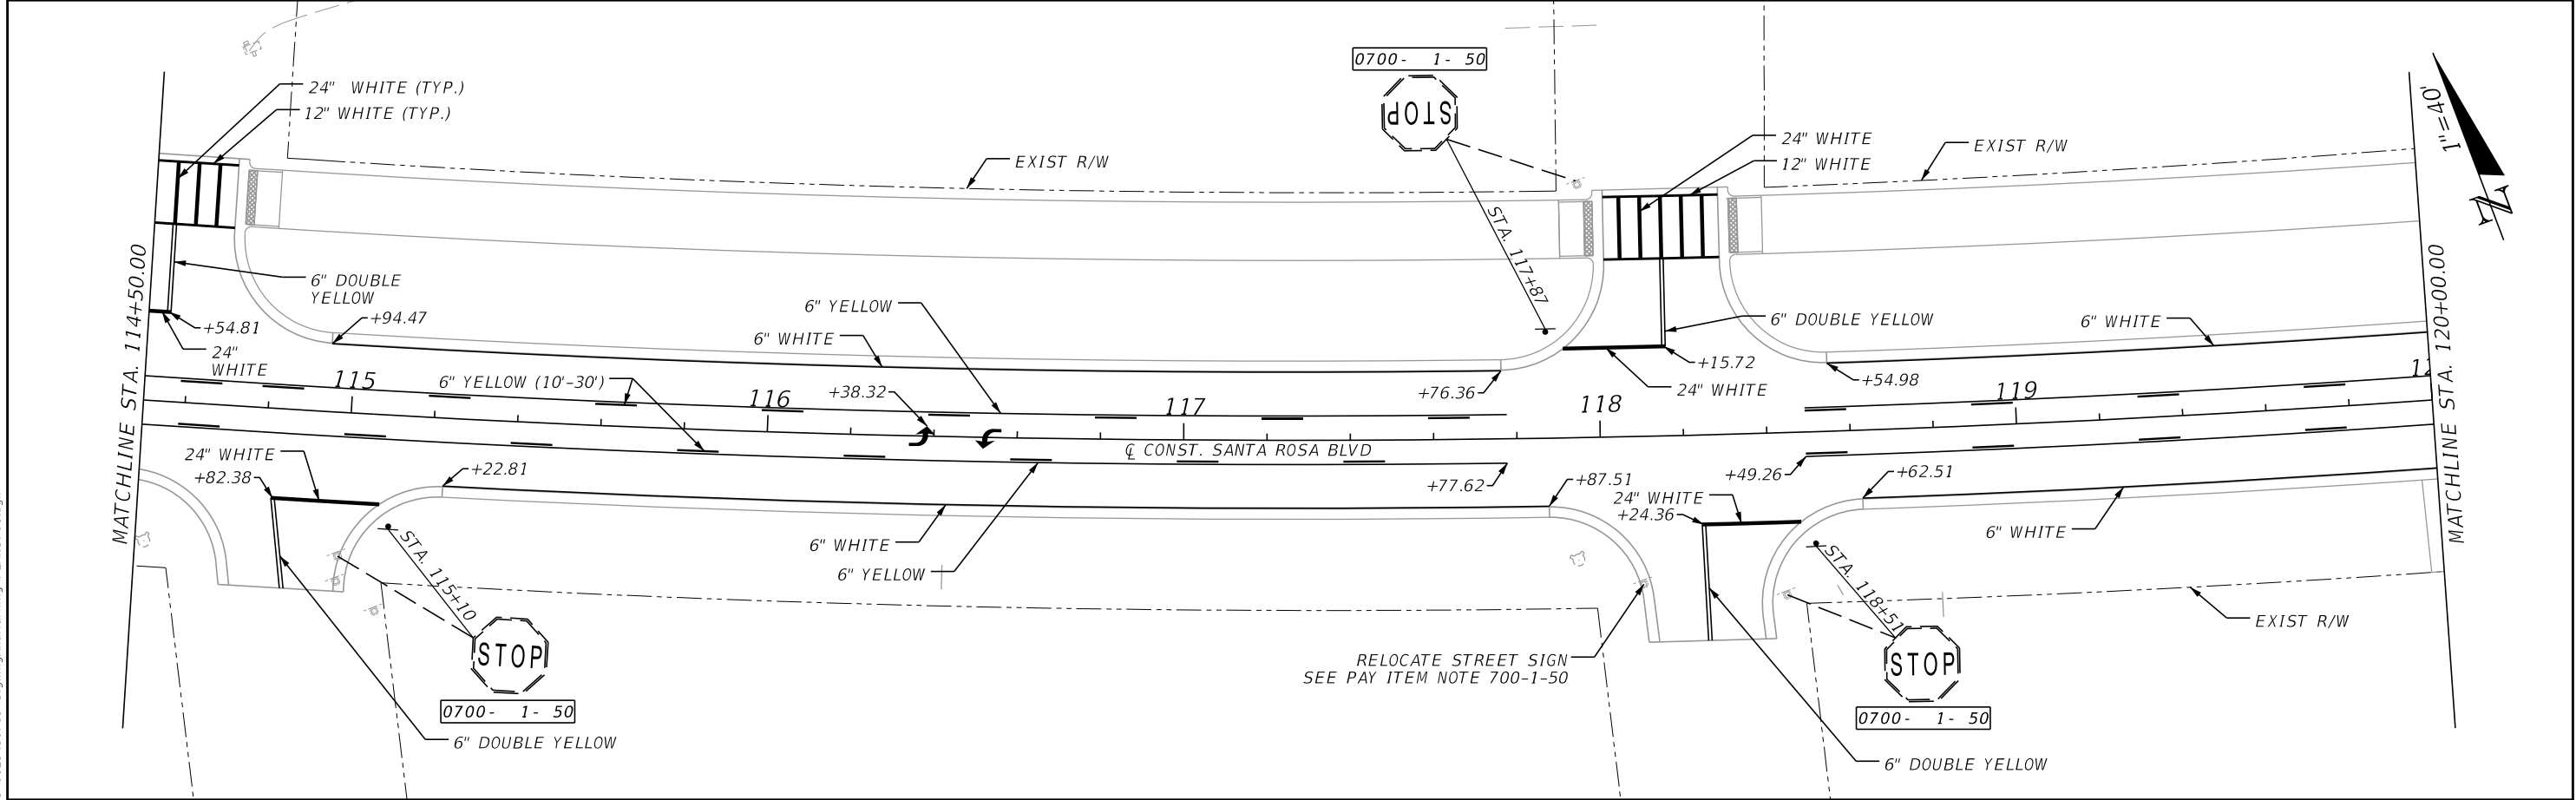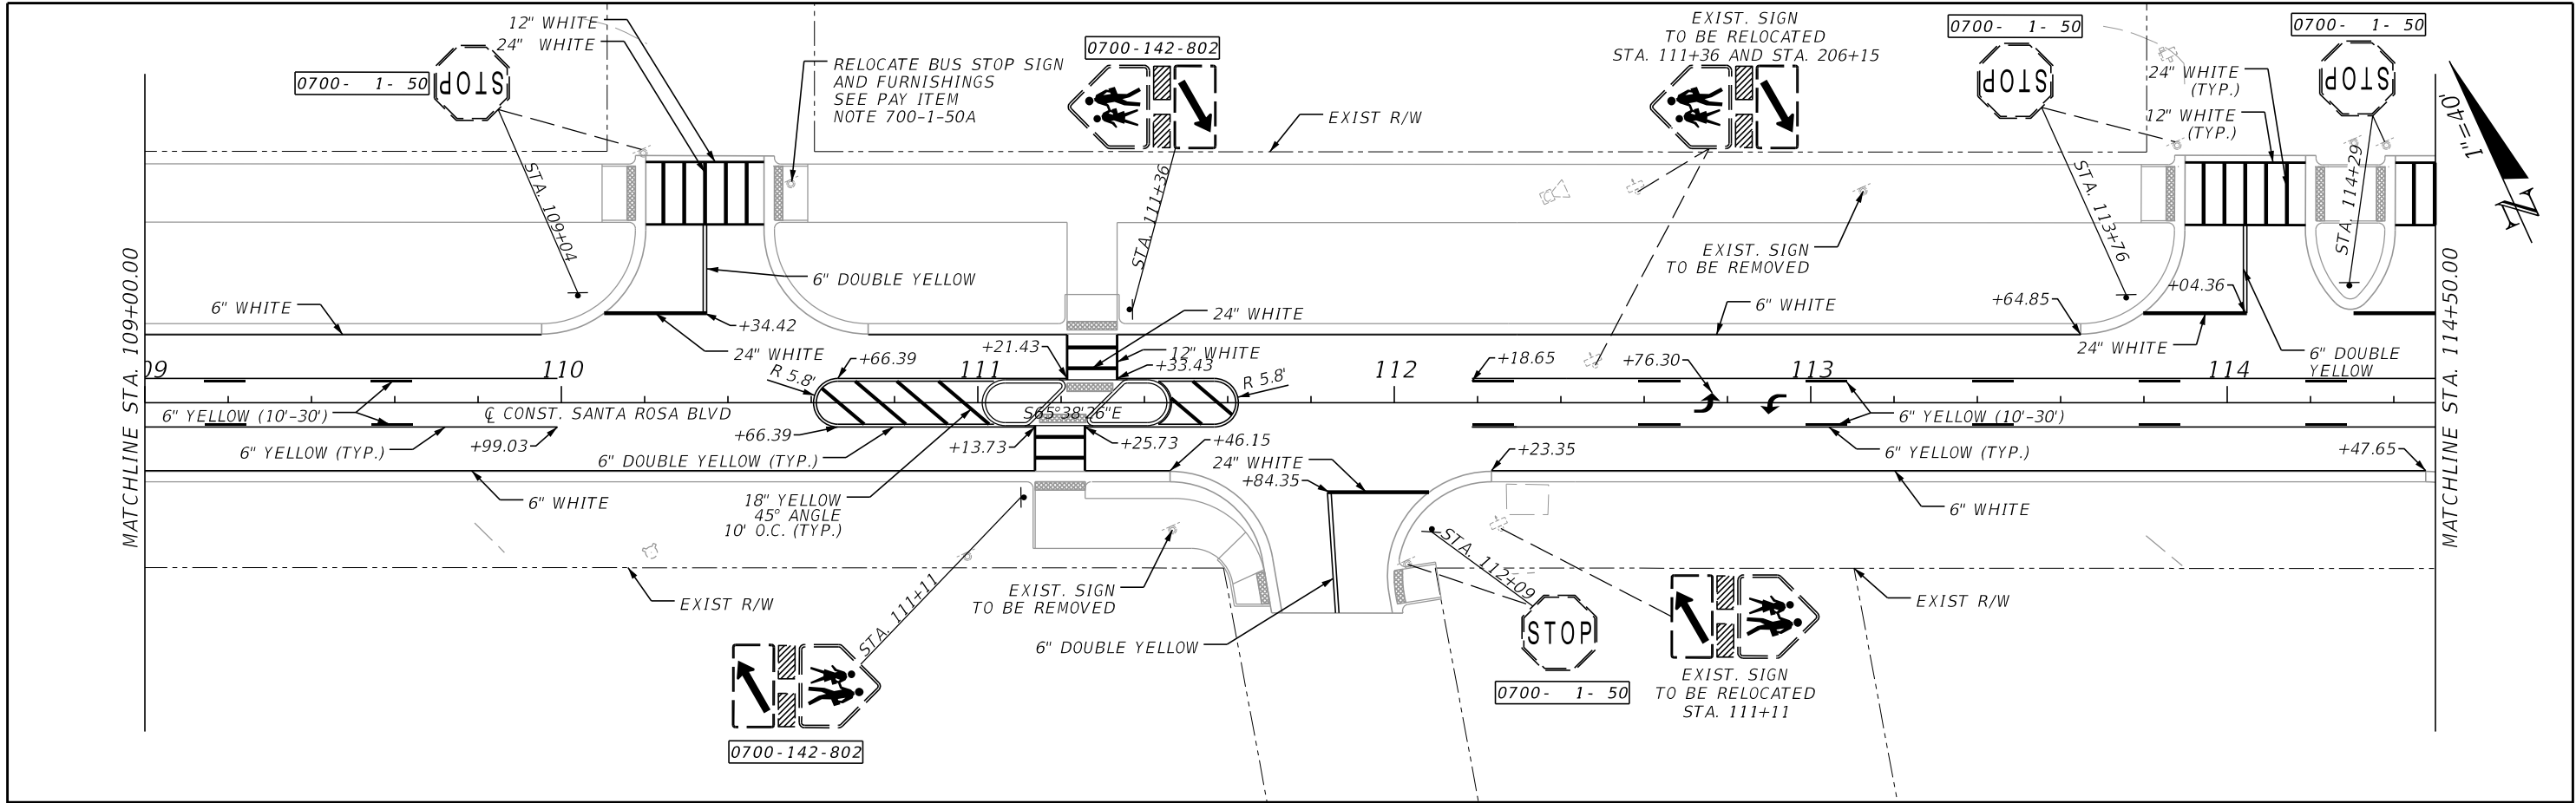

REVISIONS				 MARK T. LLEWELLYN, JR., P.E. LICENSE NUMBER: 80712 HALFF ASSOCIATES, INC. TALLAHASSEE, FLORIDA 32309		OKALOOSA COUNTY	<i>SIGNING AND PAVEMENT MARKING</i>	SHEET NO.
DATE	DESCRIPTION	DATE	DESCRIPTION			PROJECT		221
						SANTA ROSA BOULEVARD		

THE OFFICIAL RECORD OF THIS SHEET IS THE ELECTRONIC FILE DIGITALLY SIGNED AND SEALED UNDER RULE 61G15-23.004, F.A.C.



7/19/2024 5:51:32 PM ah3923
A:\420005\42280\003\0123456789\SigningAndMarking\PLANS\01.dgn

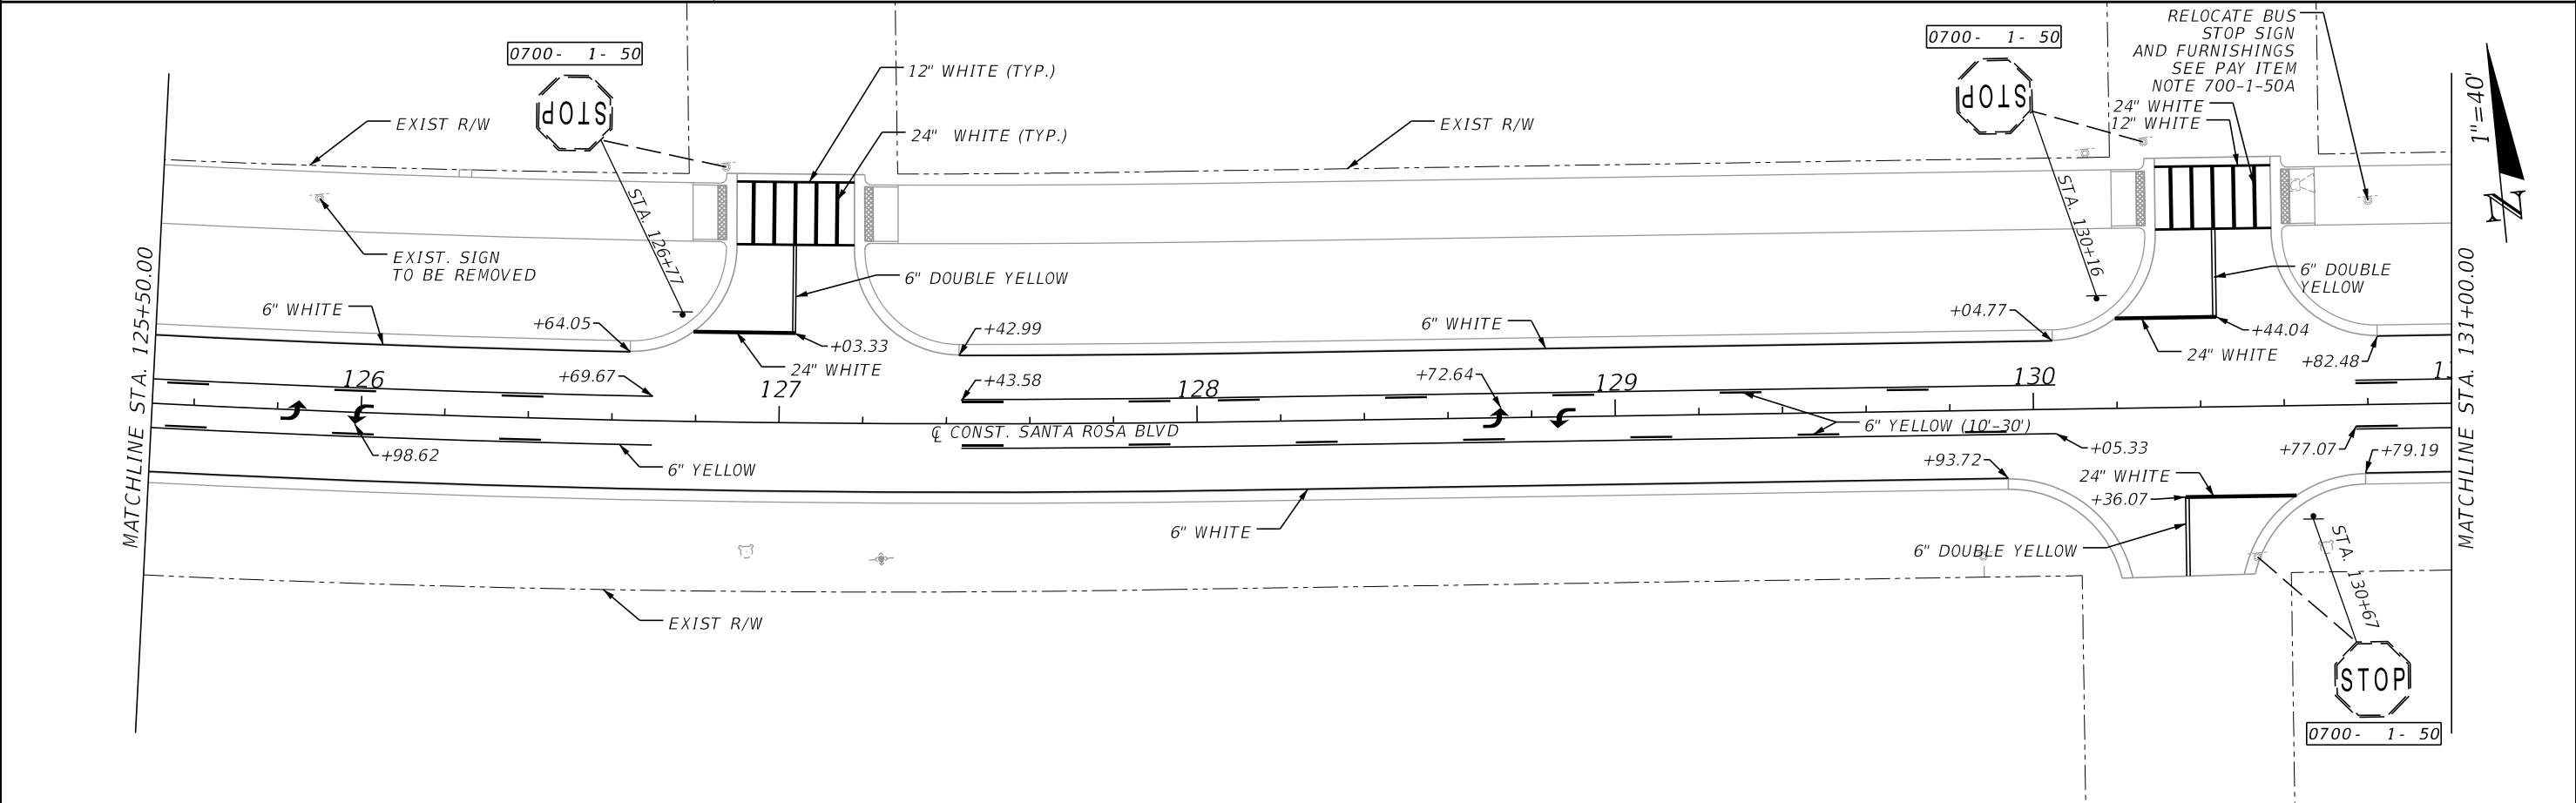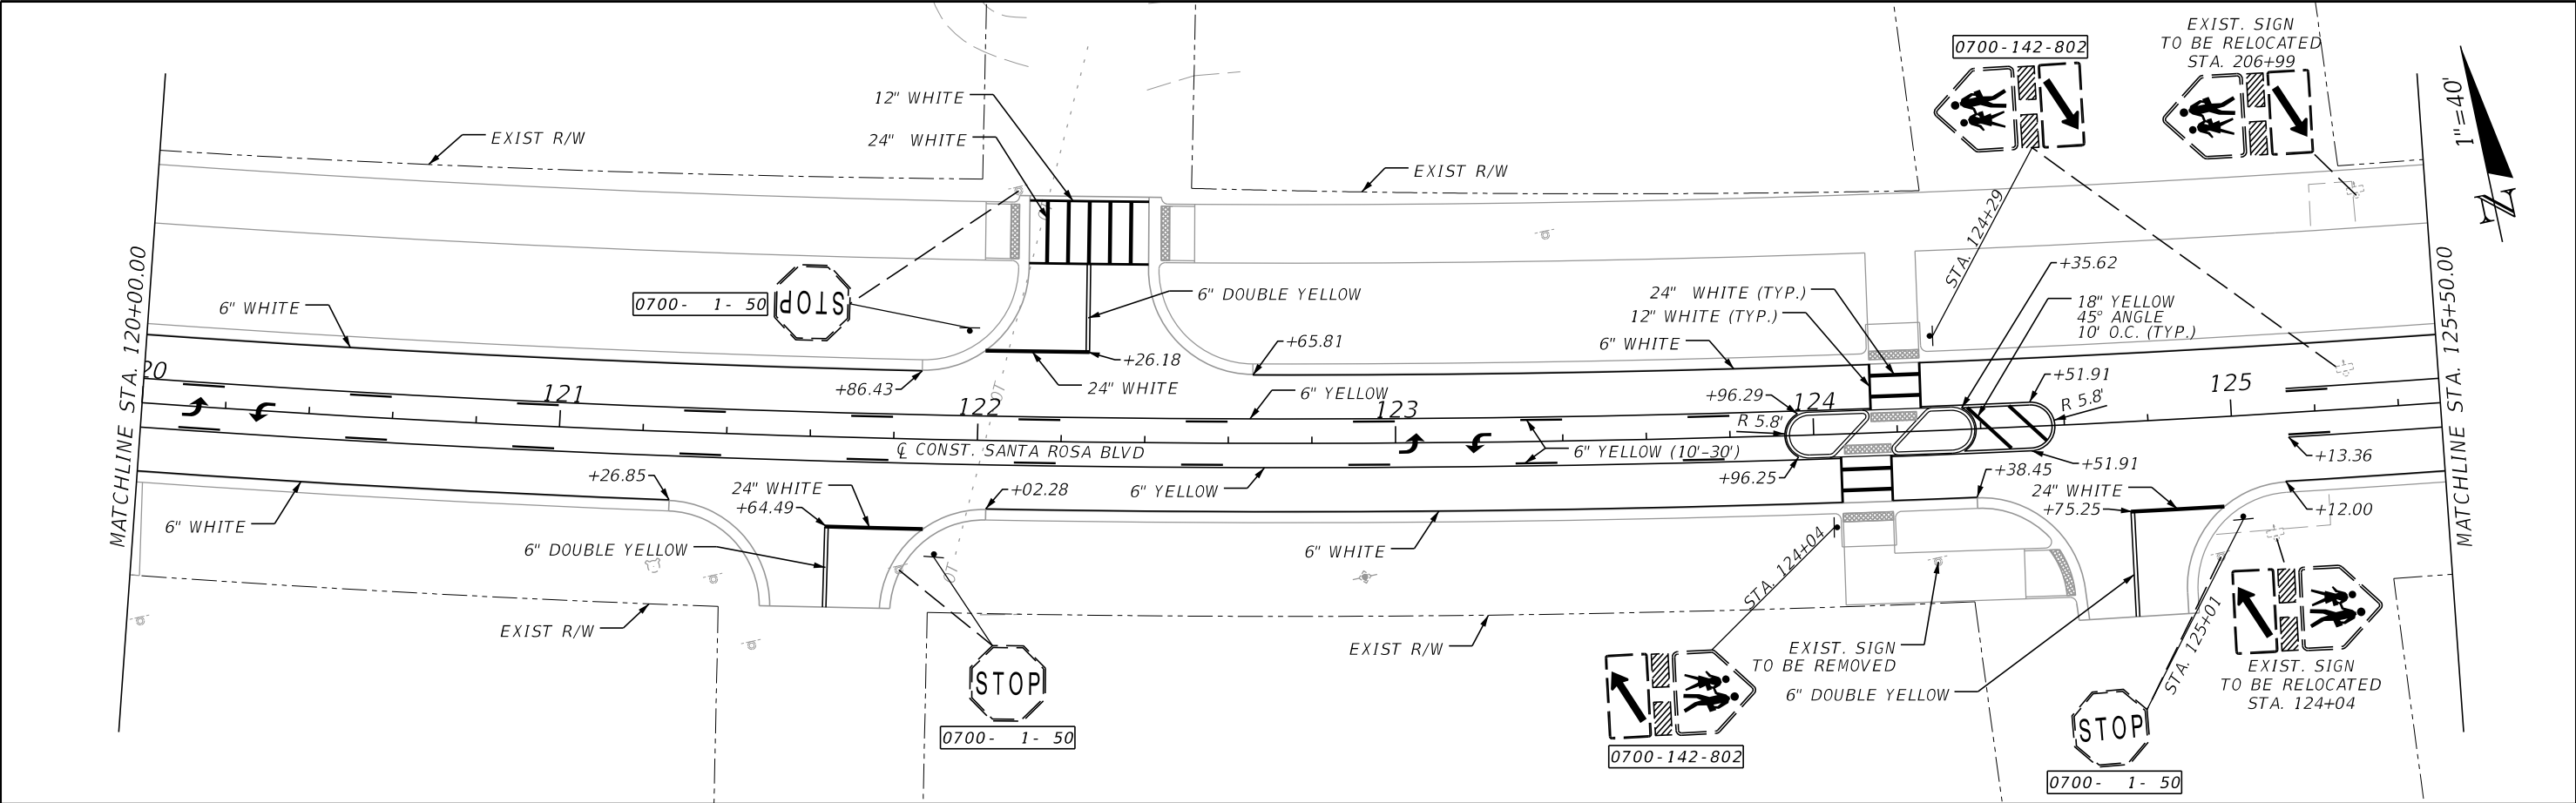

REVISIONS				 MARK T. LLEWELLYN, JR., P.E. LICENSE NUMBER: 80712 HALFF ASSOCIATES, INC. TALLAHASSEE, FLORIDA 32309		OKALOOSA COUNTY		SIGNING AND PAVEMENT MARKING	SHEET NO.
DATE	DESCRIPTION	DATE	DESCRIPTION			PROJECT			222
						SANTA ROSA BOULEVARD			

THE OFFICIAL RECORD OF THIS SHEET IS THE ELECTRONIC FILE DIGITALLY SIGNED AND SEALED UNDER RULE 61G15-23.004, F.A.C.



7/19/2024 5:51:33 PM ah3923
A:\420005\42280\003\0123456789\SigningAndMarking\PLANSP01.dgn

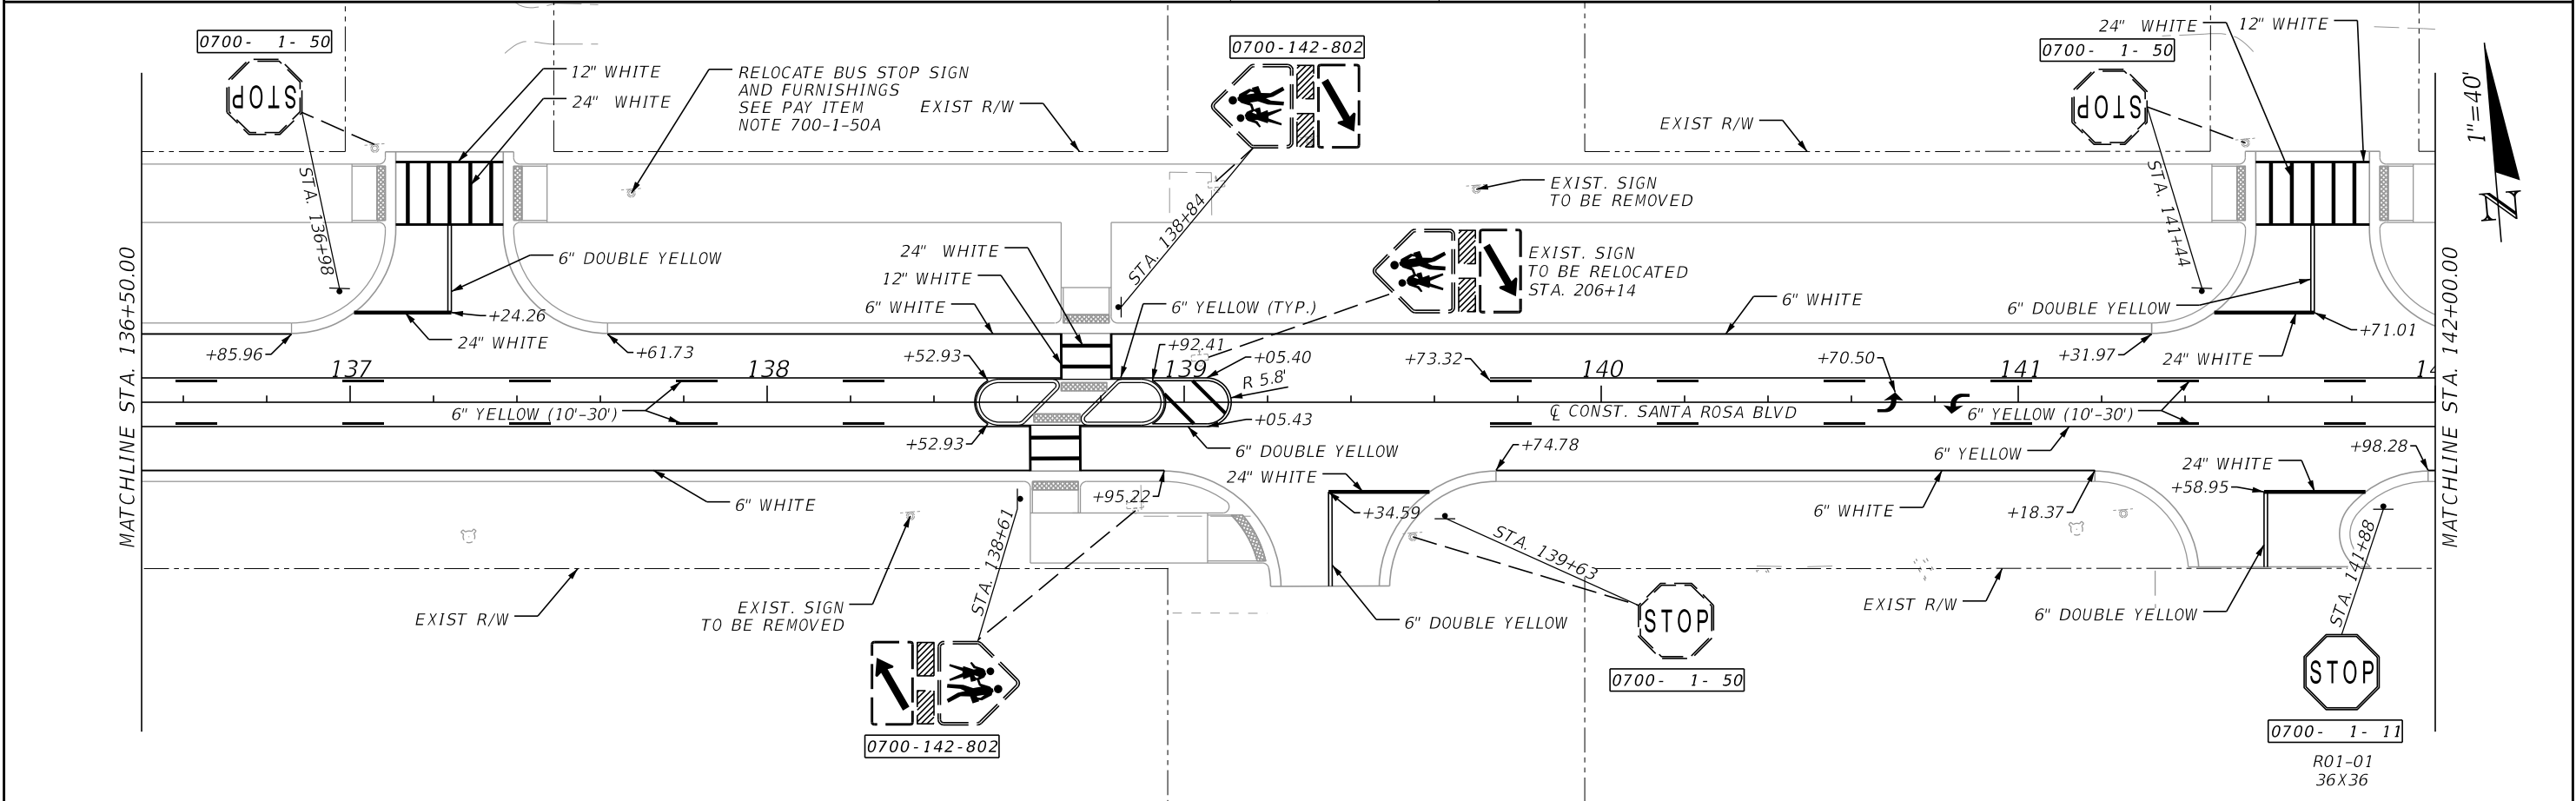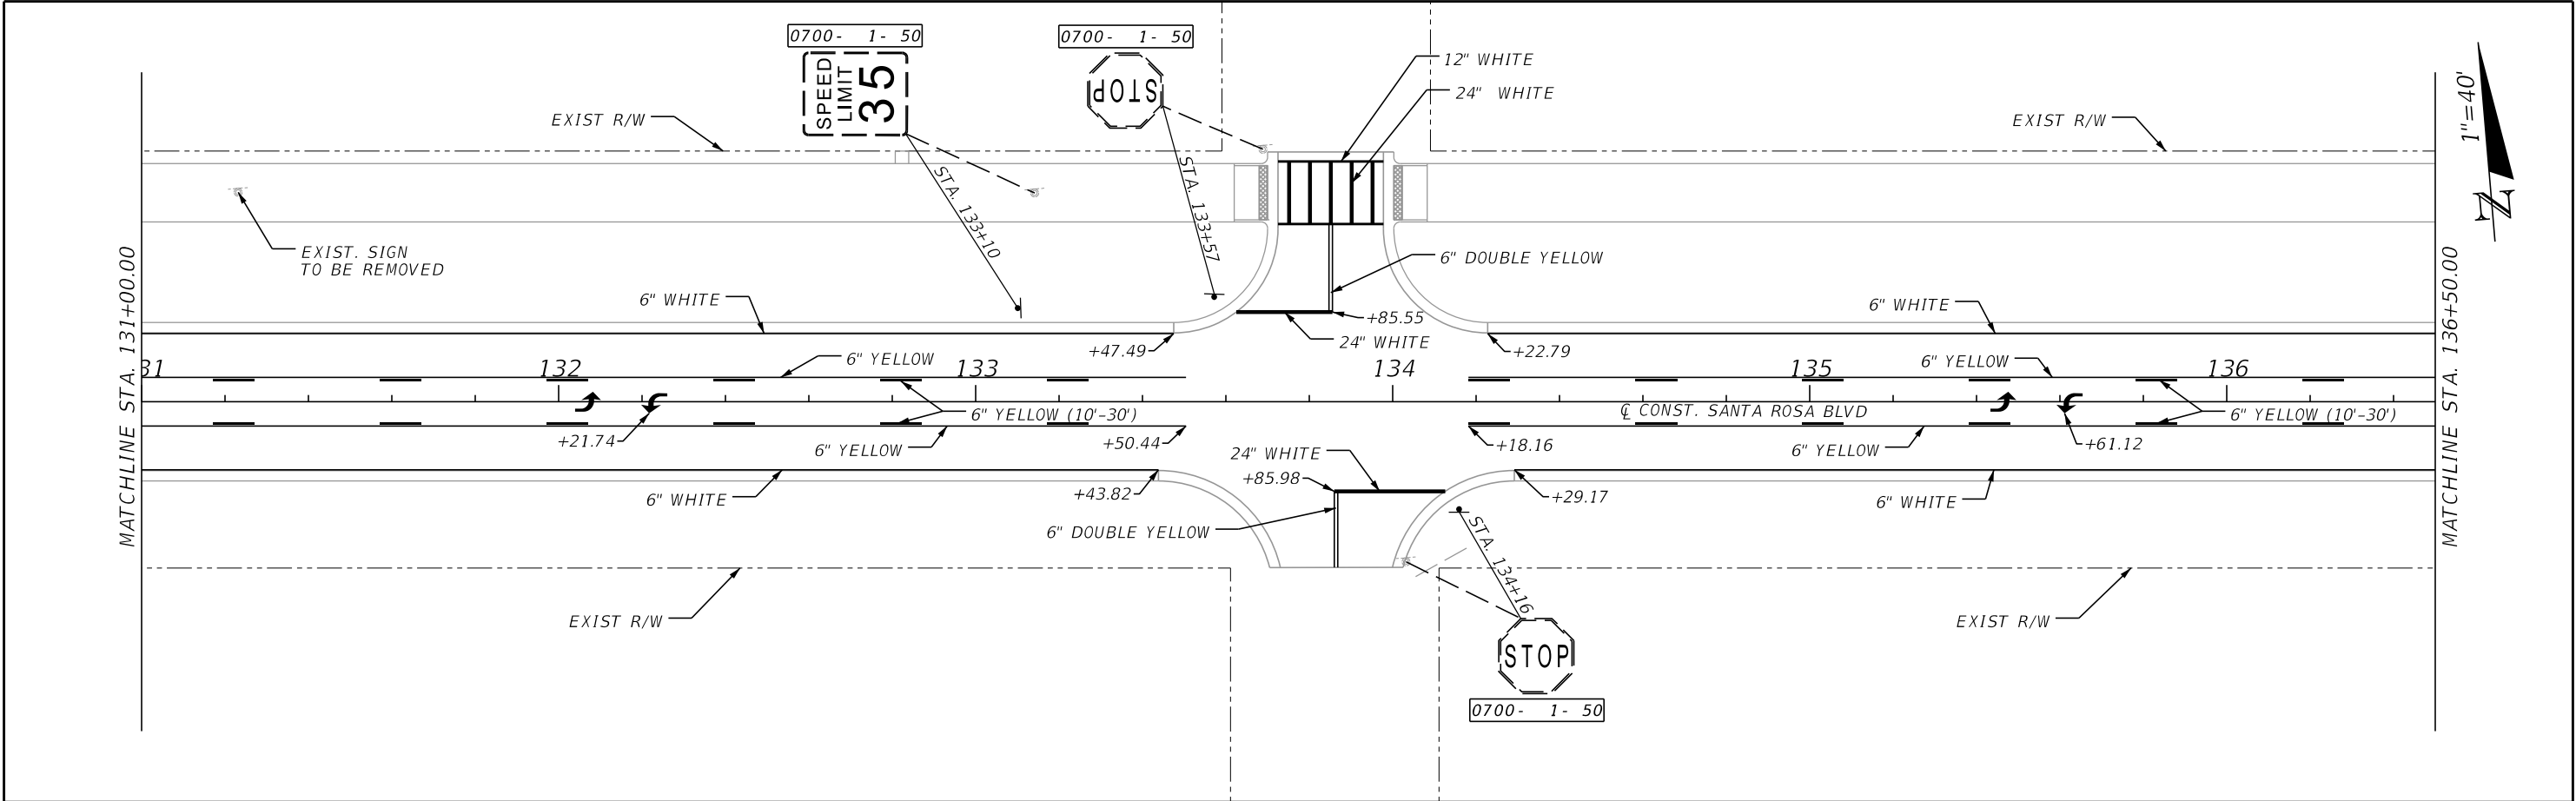

REVISIONS				 MARK T. LLEWELLYN, JR., P.E. LICENSE NUMBER: 80712 HALFF ASSOCIATES, INC. TALLAHASSEE, FLORIDA 32309		OKALOOSA COUNTY PROJECT SANTA ROSA BOULEVARD	SIGNING AND PAVEMENT MARKING		SHEET NO.
DATE	DESCRIPTION	DATE	DESCRIPTION						223

THE OFFICIAL RECORD OF THIS SHEET IS THE ELECTRONIC FILE DIGITALLY SIGNED AND SEALED UNDER RULE 61G15-23.004, F.A.C.



7/19/2024 5:51:35 PM ah3923
A:\420005\42280\003\0123456789\SigningAndMarking\PLANS\01.dgn

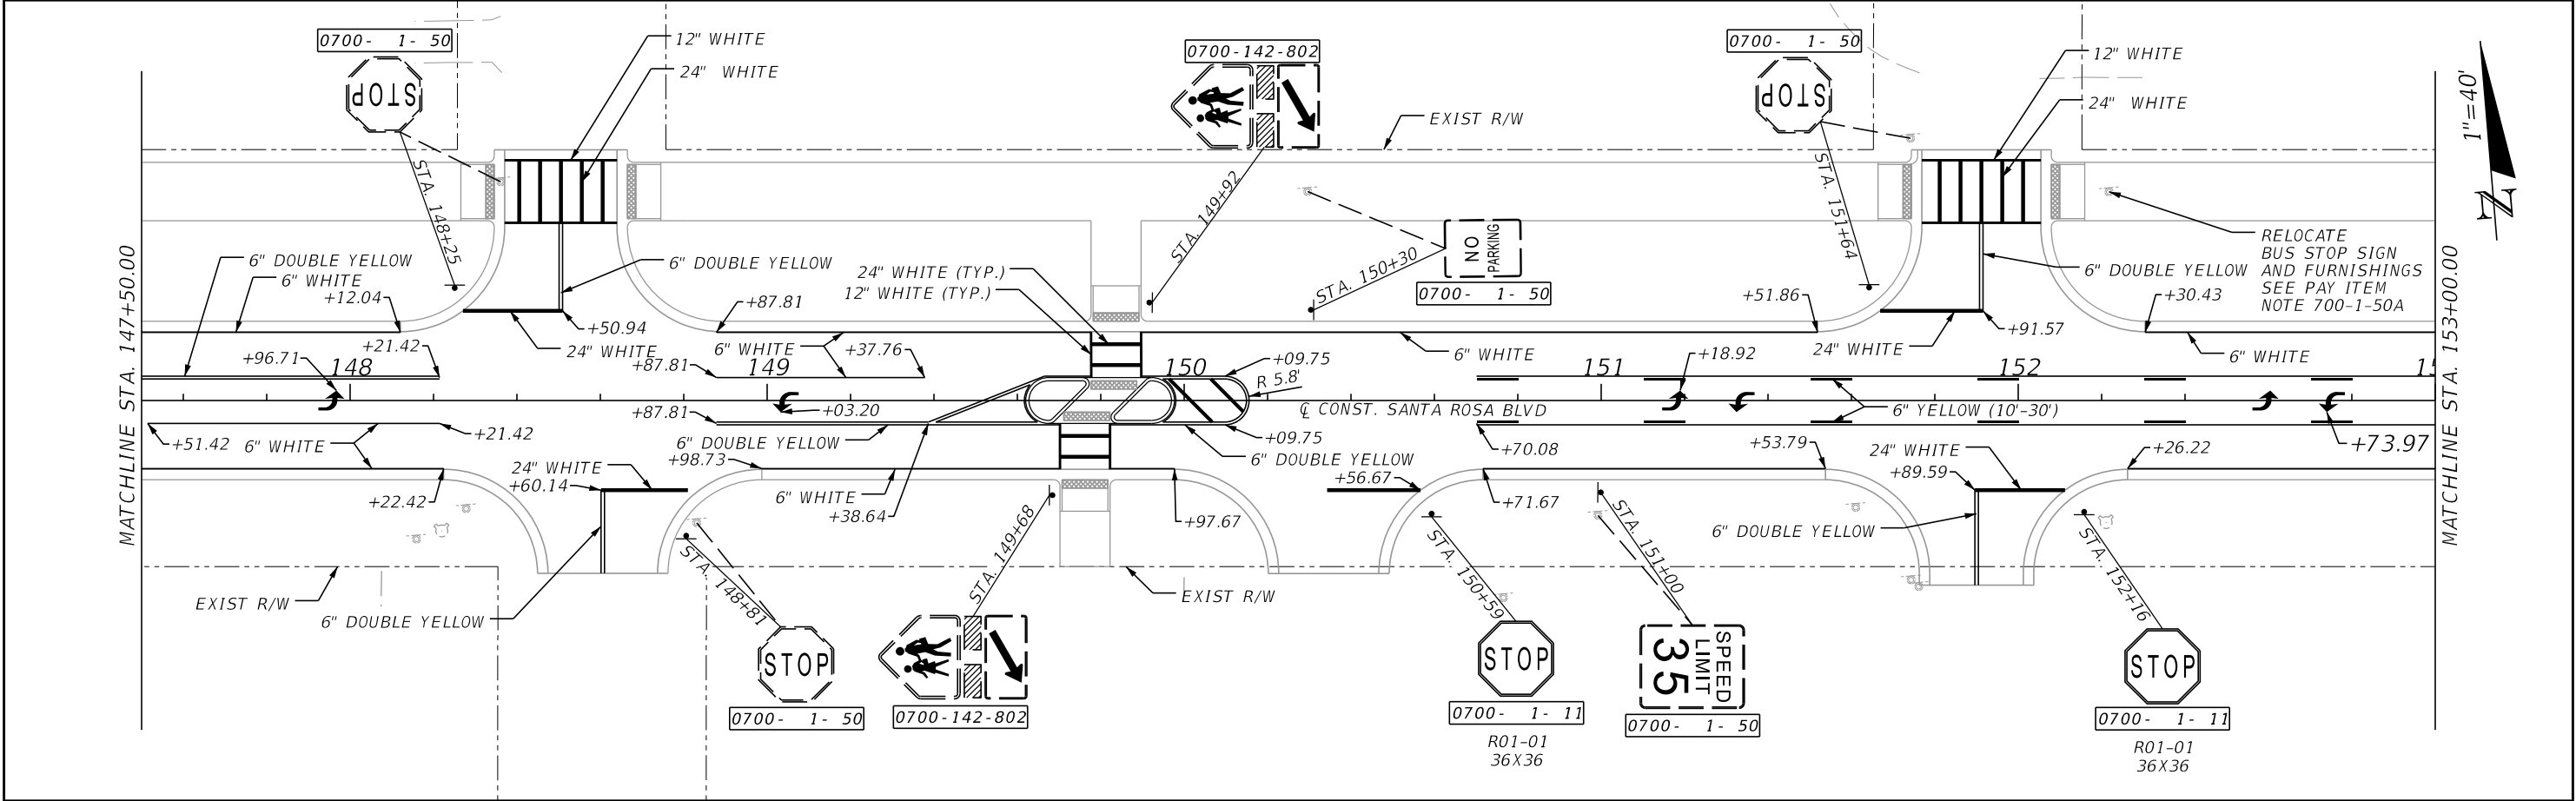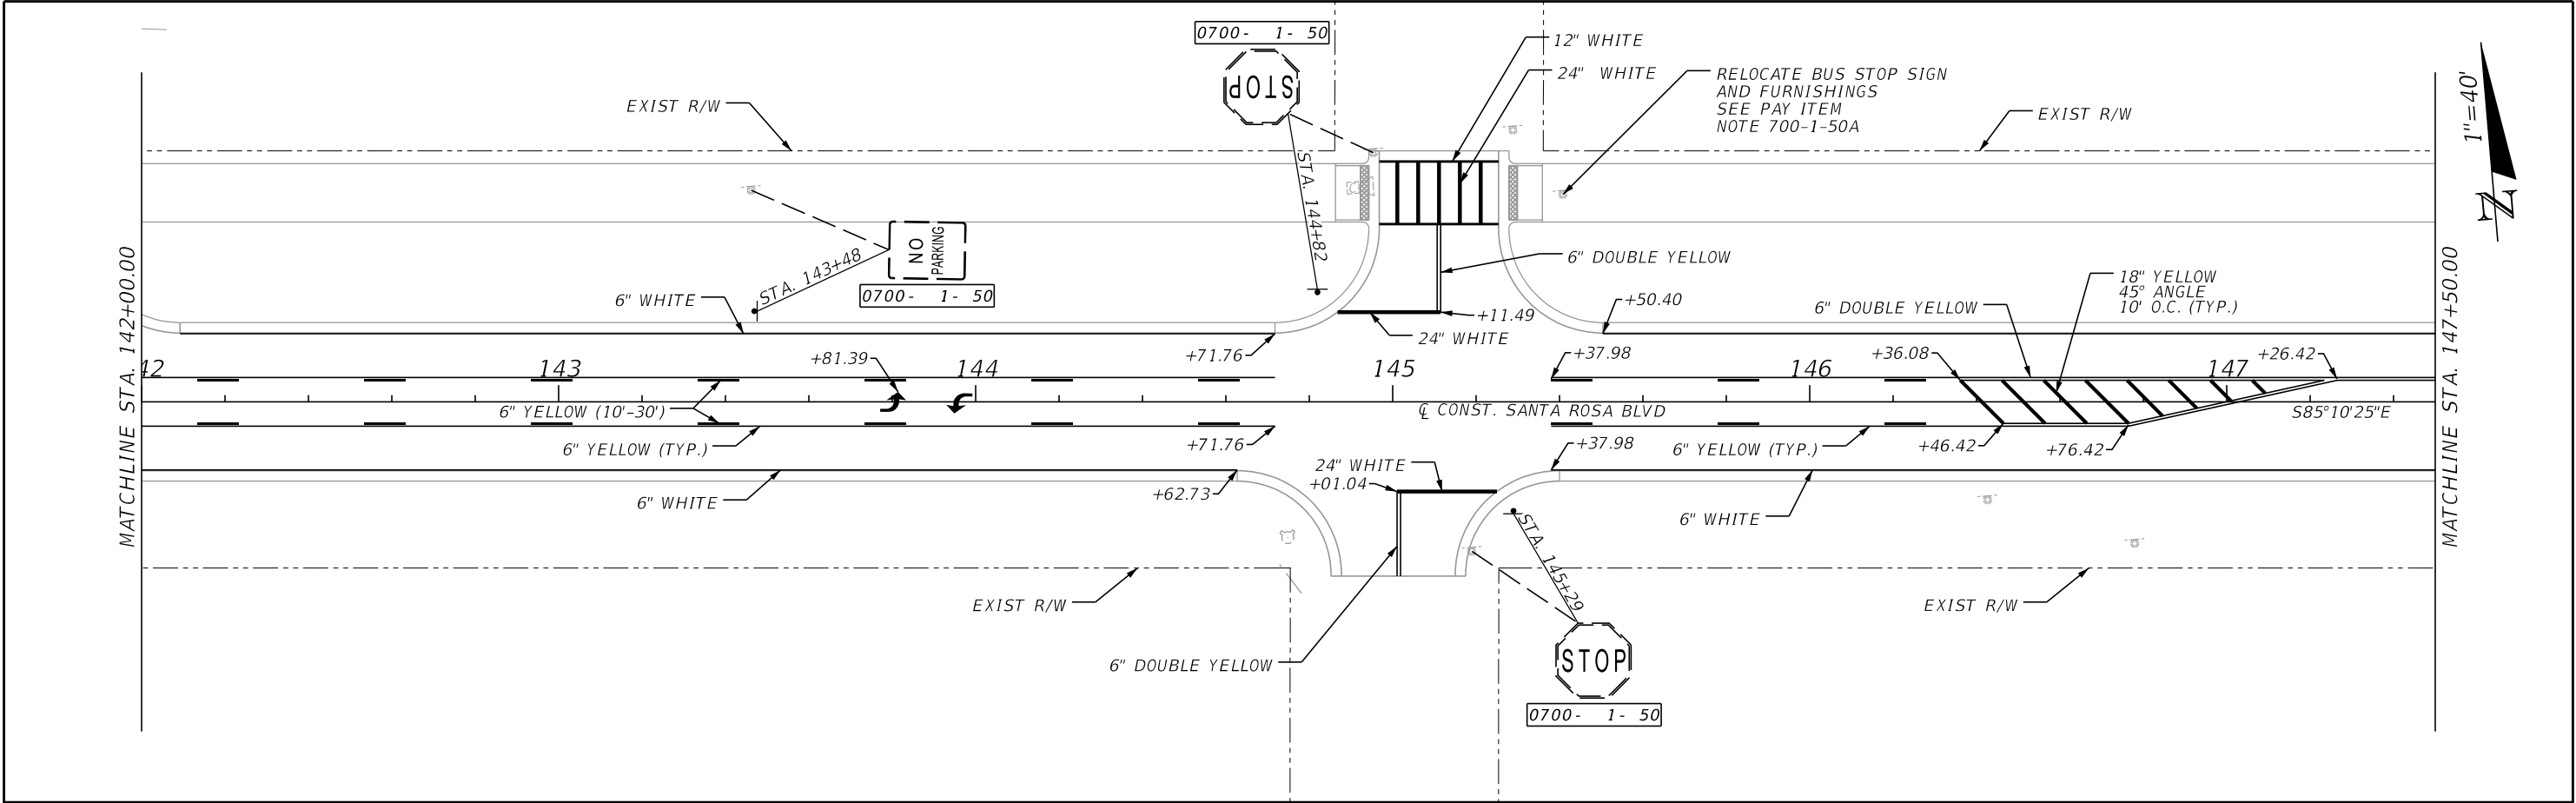

REVISIONS				 MARK T. LEWELLYN, JR., P.E. LICENSE NUMBER: 80712 HALFF ASSOCIATES, INC. TALLAHASSEE, FLORIDA 32309		OKALOOSA COUNTY PROJECT SANTA ROSA BOULEVARD	SIGNING AND PAVEMENT MARKING		SHEET NO. 224
DATE	DESCRIPTION	DATE	DESCRIPTION						

THE OFFICIAL RECORD OF THIS SHEET IS THE ELECTRONIC FILE DIGITALLY SIGNED AND SEALED UNDER RULE 61G15-23.004, F.A.C.



7/19/2024 5:51:36 PM ah3923
A:\420005\42280\003\0123456789\SigningAndMarking\PLANS\01.dgn

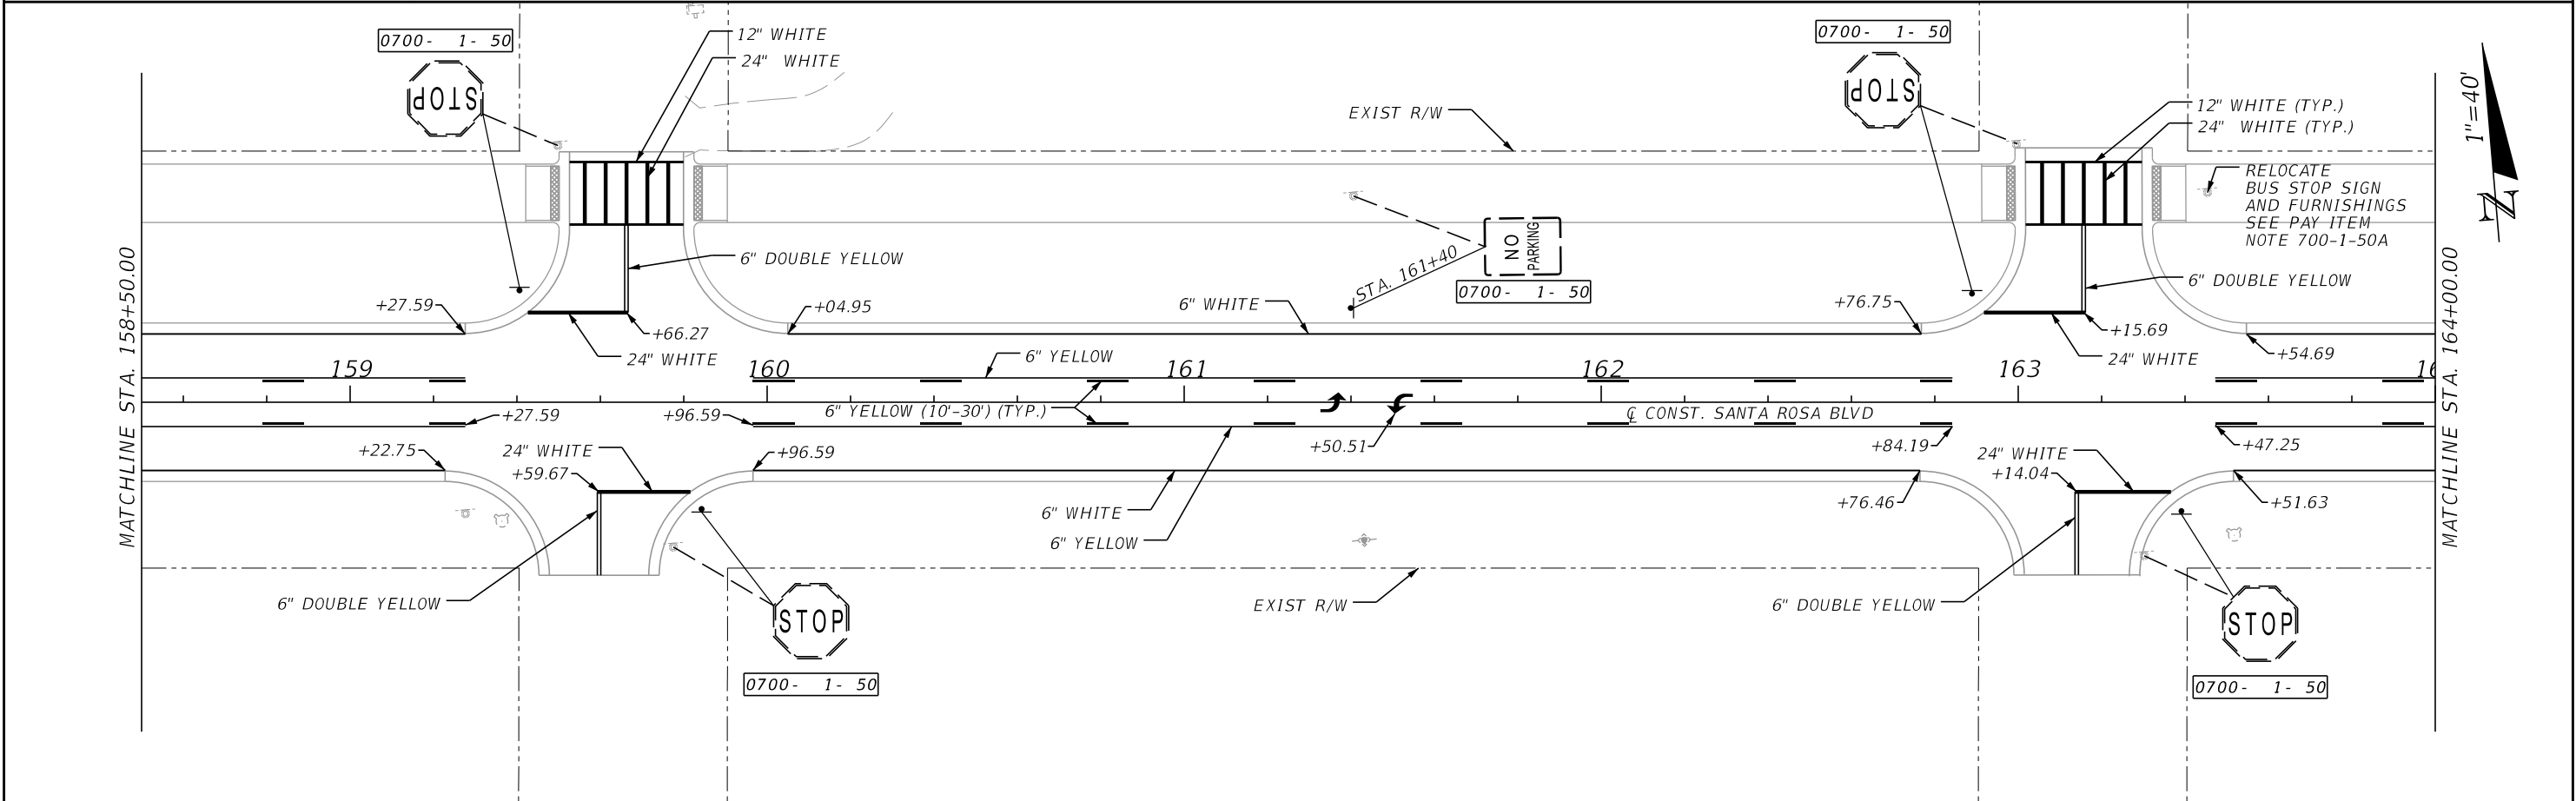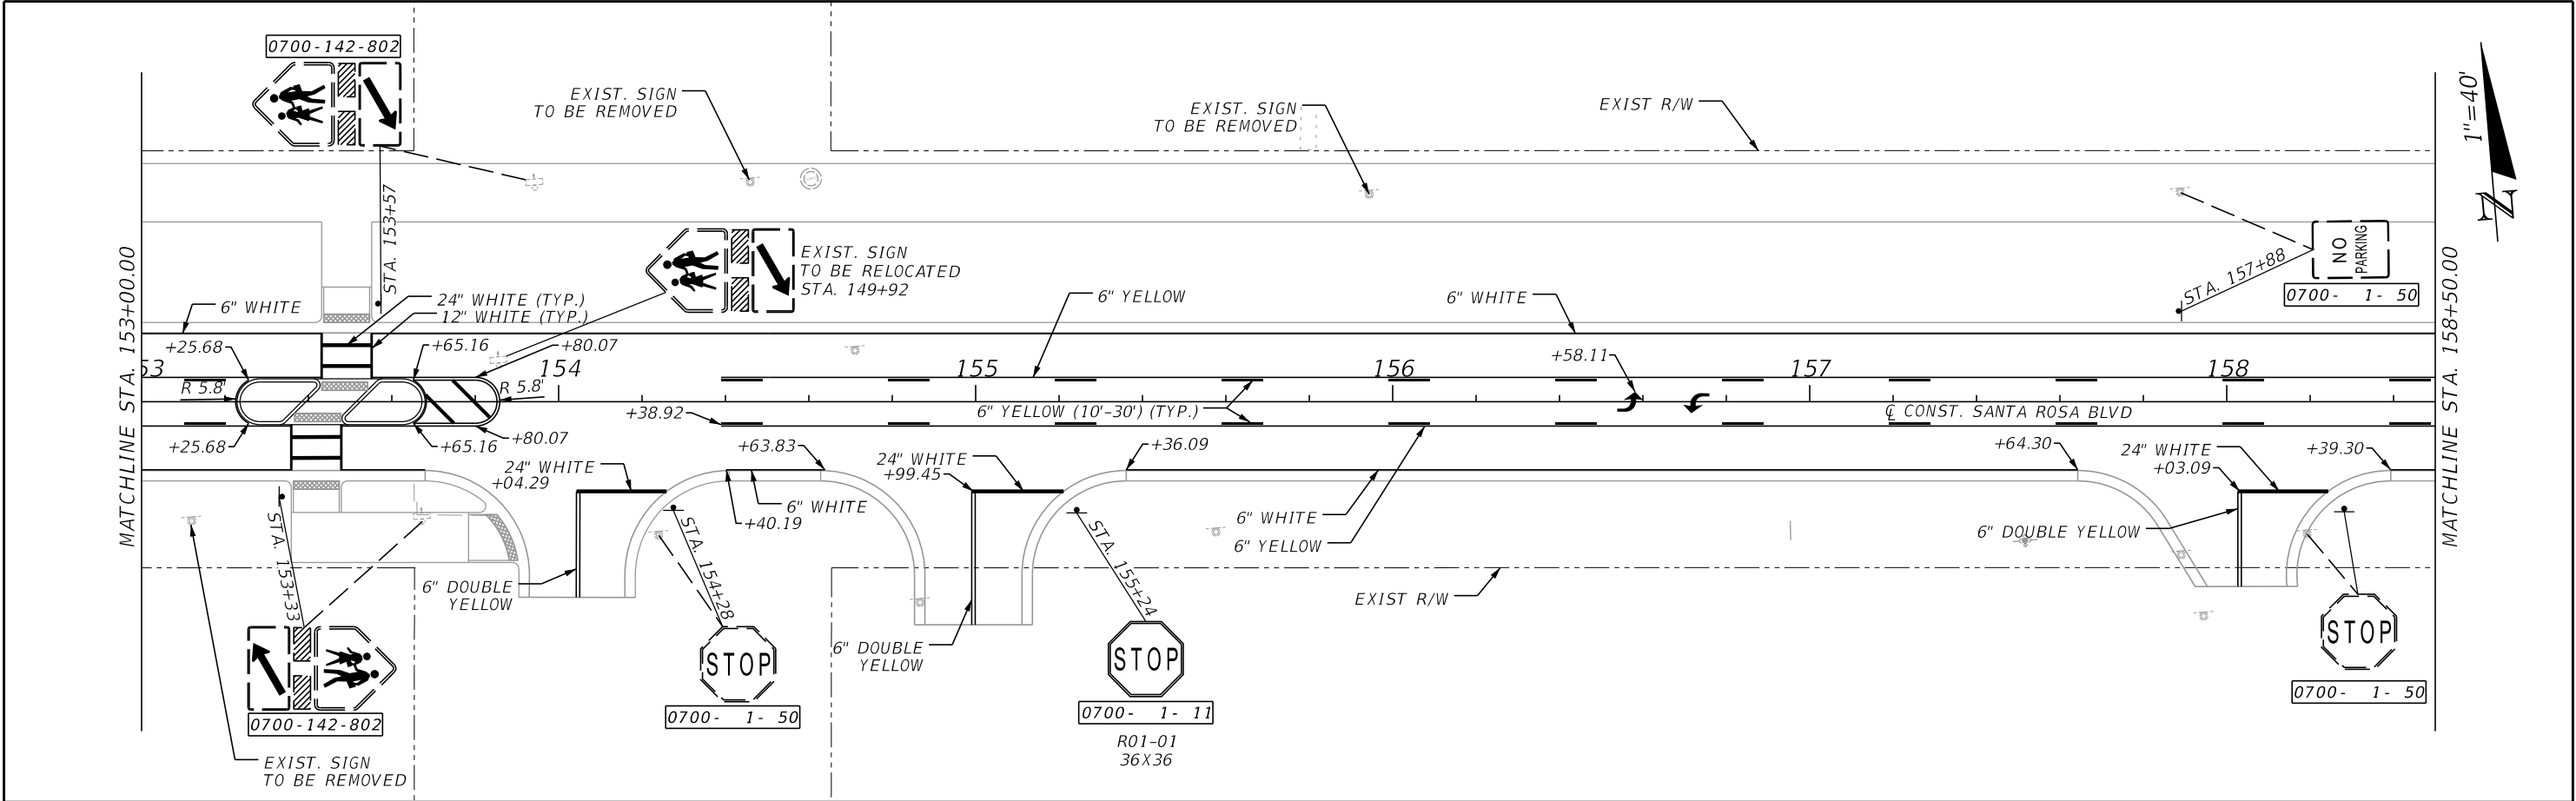

REVISIONS				 MARK T. LLEWELLYN, JR., P.E. LICENSE NUMBER: 80712 HALFF ASSOCIATES, INC. TALLAHASSEE, FLORIDA 32309		OKALOOSA COUNTY	<i>SIGNING AND PAVEMENT MARKING</i>	SHEET NO.
DATE	DESCRIPTION	DATE	DESCRIPTION			PROJECT		225
						SANTA ROSA BOULEVARD		

THE OFFICIAL RECORD OF THIS SHEET IS THE ELECTRONIC FILE DIGITALLY SIGNED AND SEALED UNDER RULE 61G15-23.004, F.A.C.



7/19/2024 5:51:38 PM ah3923
A:\420005\42280\003\0123456789\SigningAndMarking\PLANSP01.dgn

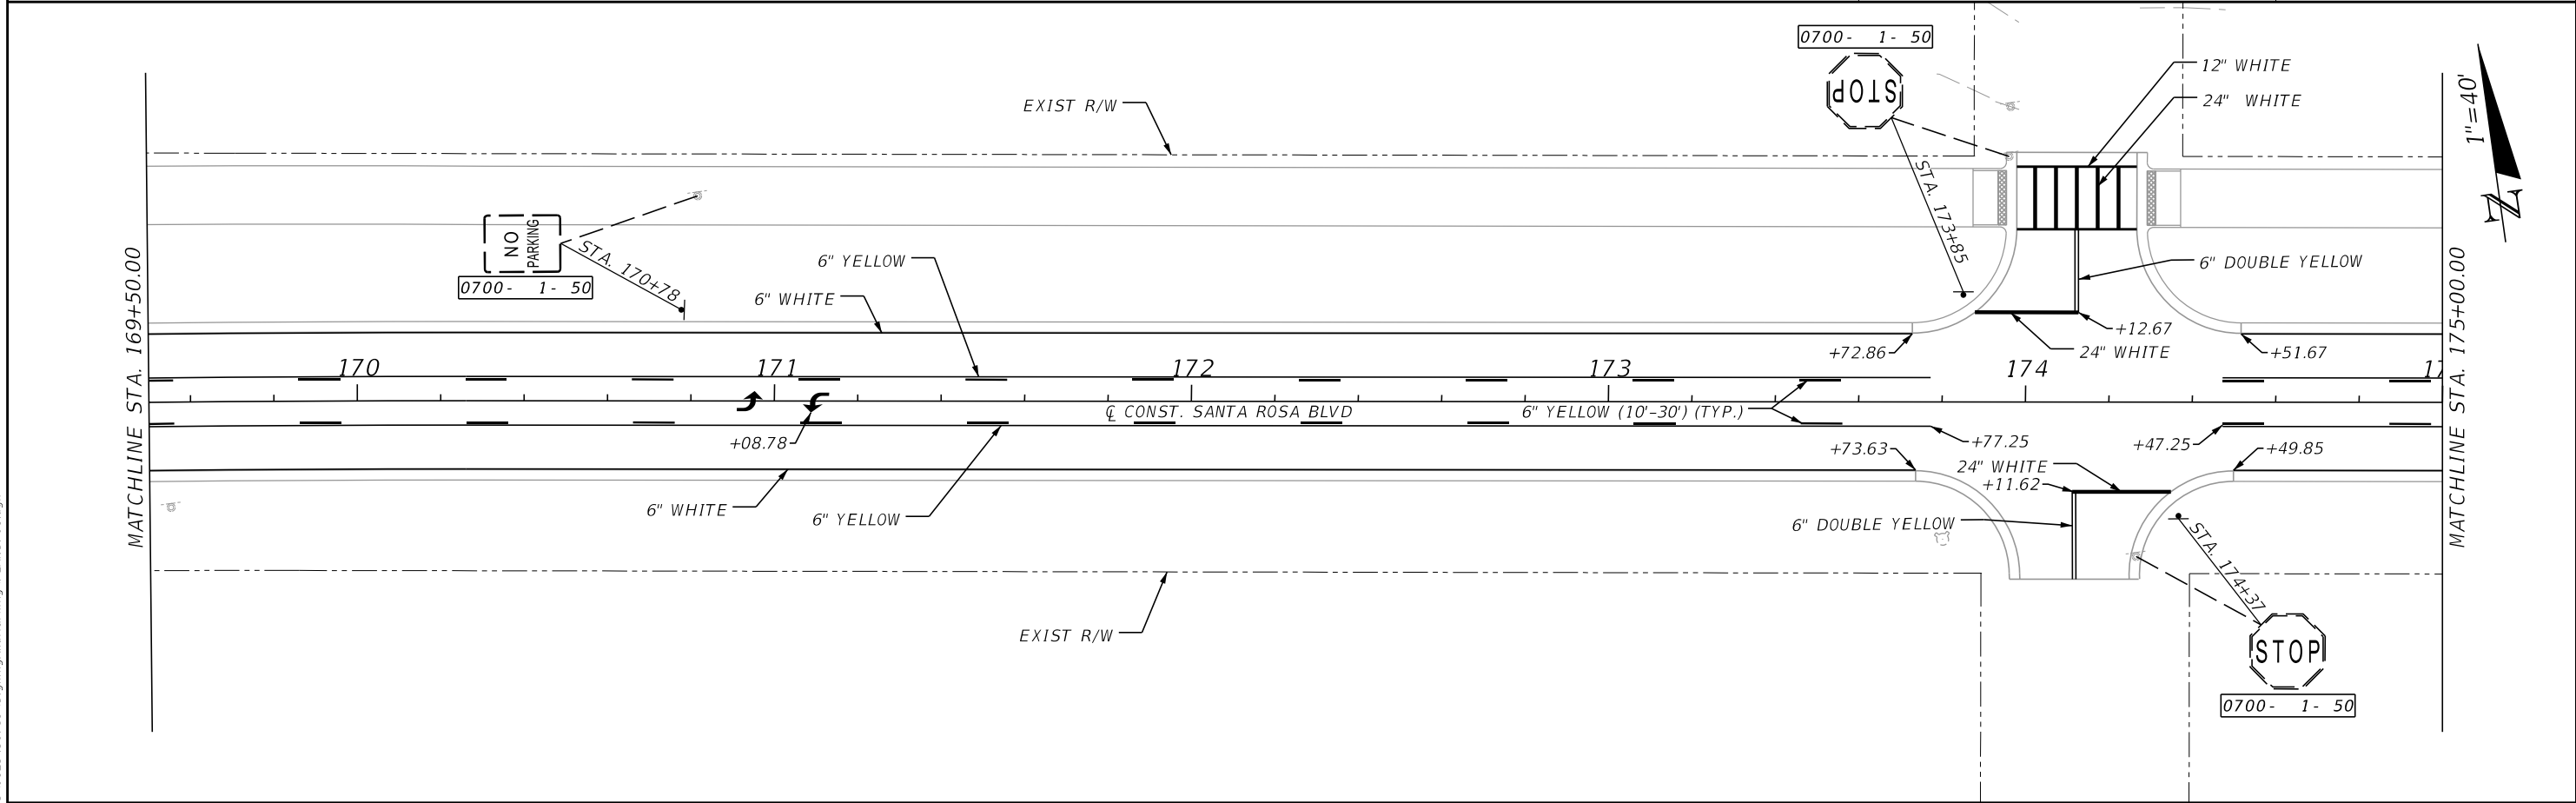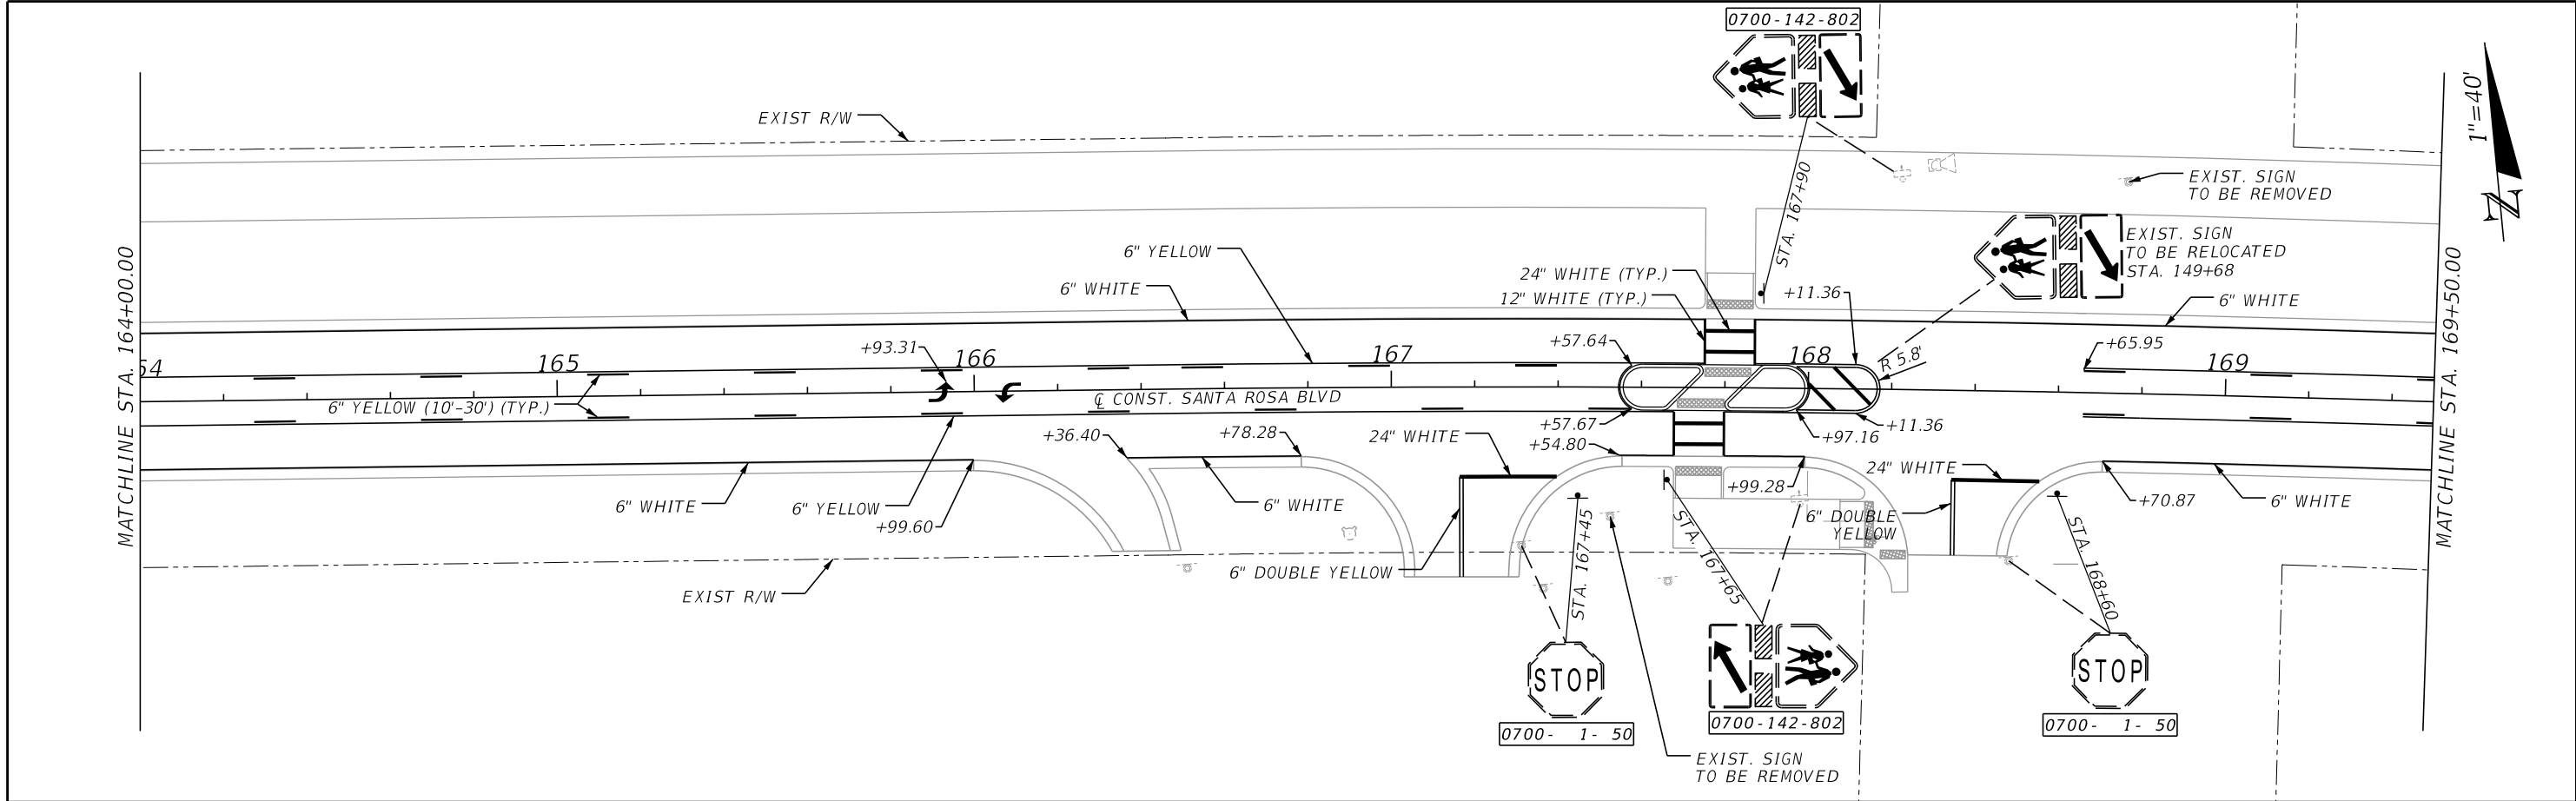

REVISIONS				 MARK T. LLEWELLYN, JR., P.E. LICENSE NUMBER: 80712 HALFF ASSOCIATES, INC. TALLAHASSEE, FLORIDA 32309		OKALOOSA COUNTY		SIGNING AND PAVEMENT MARKING	SHEET NO.
DATE	DESCRIPTION	DATE	DESCRIPTION			PROJECT			226
						SANTA ROSA BOULEVARD			

THE OFFICIAL RECORD OF THIS SHEET IS THE ELECTRONIC FILE DIGITALLY SIGNED AND SEALED UNDER RULE 61G15-23.004, F.A.C.



7/19/2024 5:51:39 PM ah3923
A:\420005\42280\003\0123456789\SigningAndMarking\PLANSP01.dgn

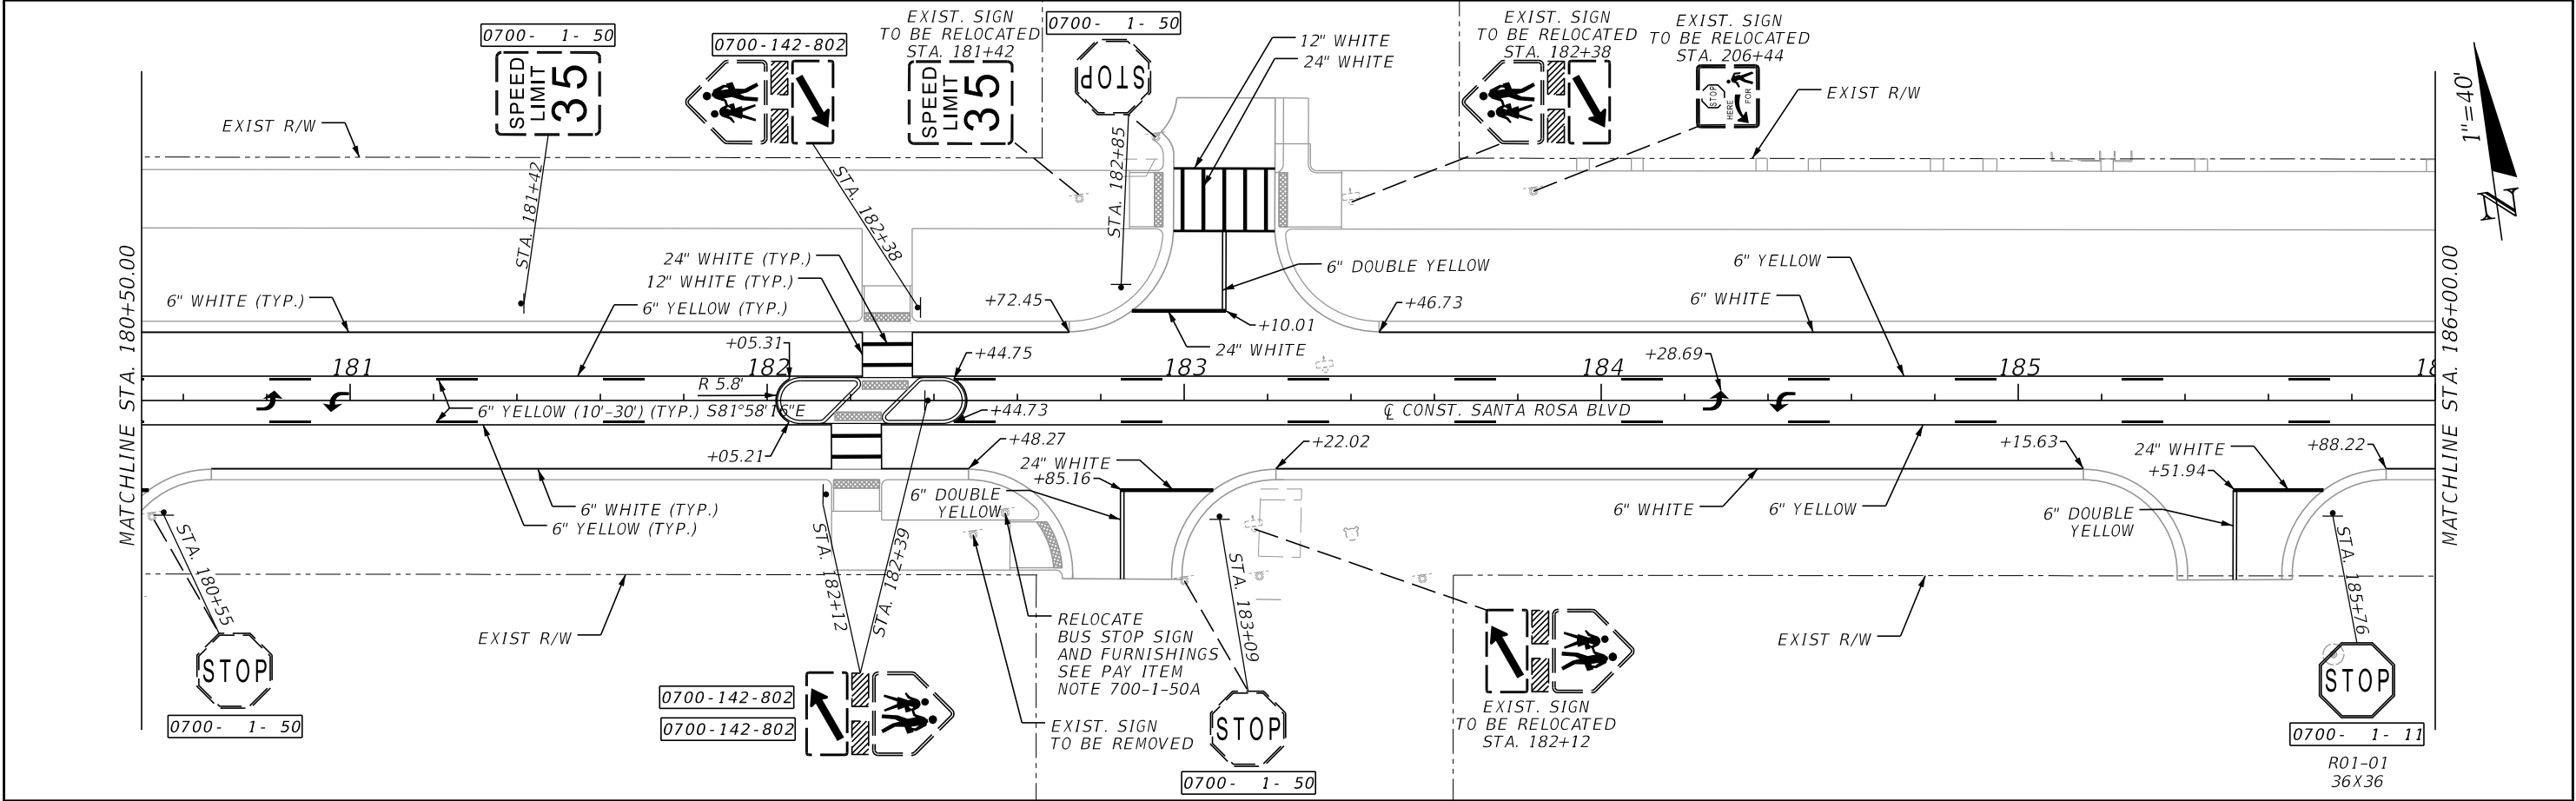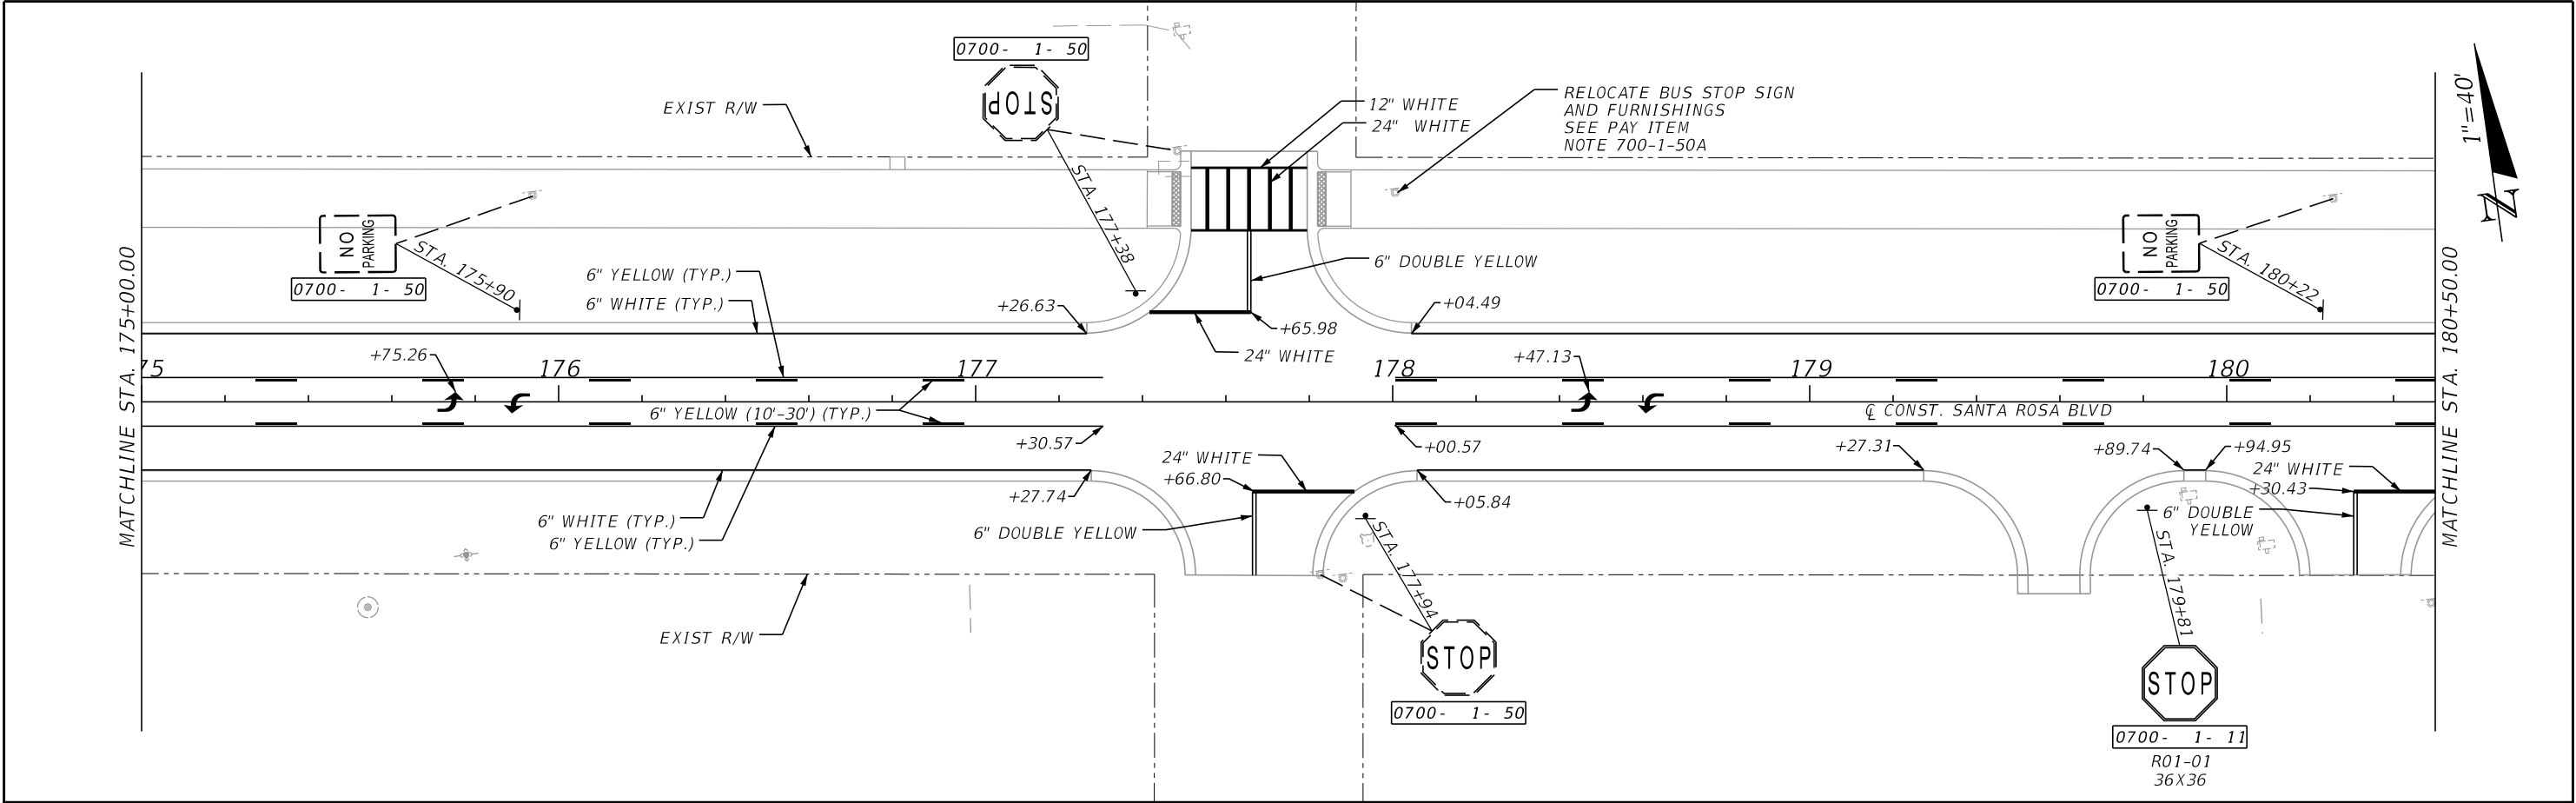

REVISIONS				 MARK T. LLEWELLYN, JR., P.E. LICENSE NUMBER: 80712 HALFF ASSOCIATES, INC. TALLAHASSEE, FLORIDA 32309		OKALOOSA COUNTY	<i>SIGNING AND PAVEMENT MARKING</i>	SHEET NO.
DATE	DESCRIPTION	DATE	DESCRIPTION			PROJECT		227
						SANTA ROSA BOULEVARD		

THE OFFICIAL RECORD OF THIS SHEET IS THE ELECTRONIC FILE DIGITALLY SIGNED AND SEALED UNDER RULE 61G15-23.004, F.A.C.

7/19/2024 5:51:41 PM ah3923
A:\420005\42280\003\0123456789\SigningAndMarking\PLANSP01.dgn

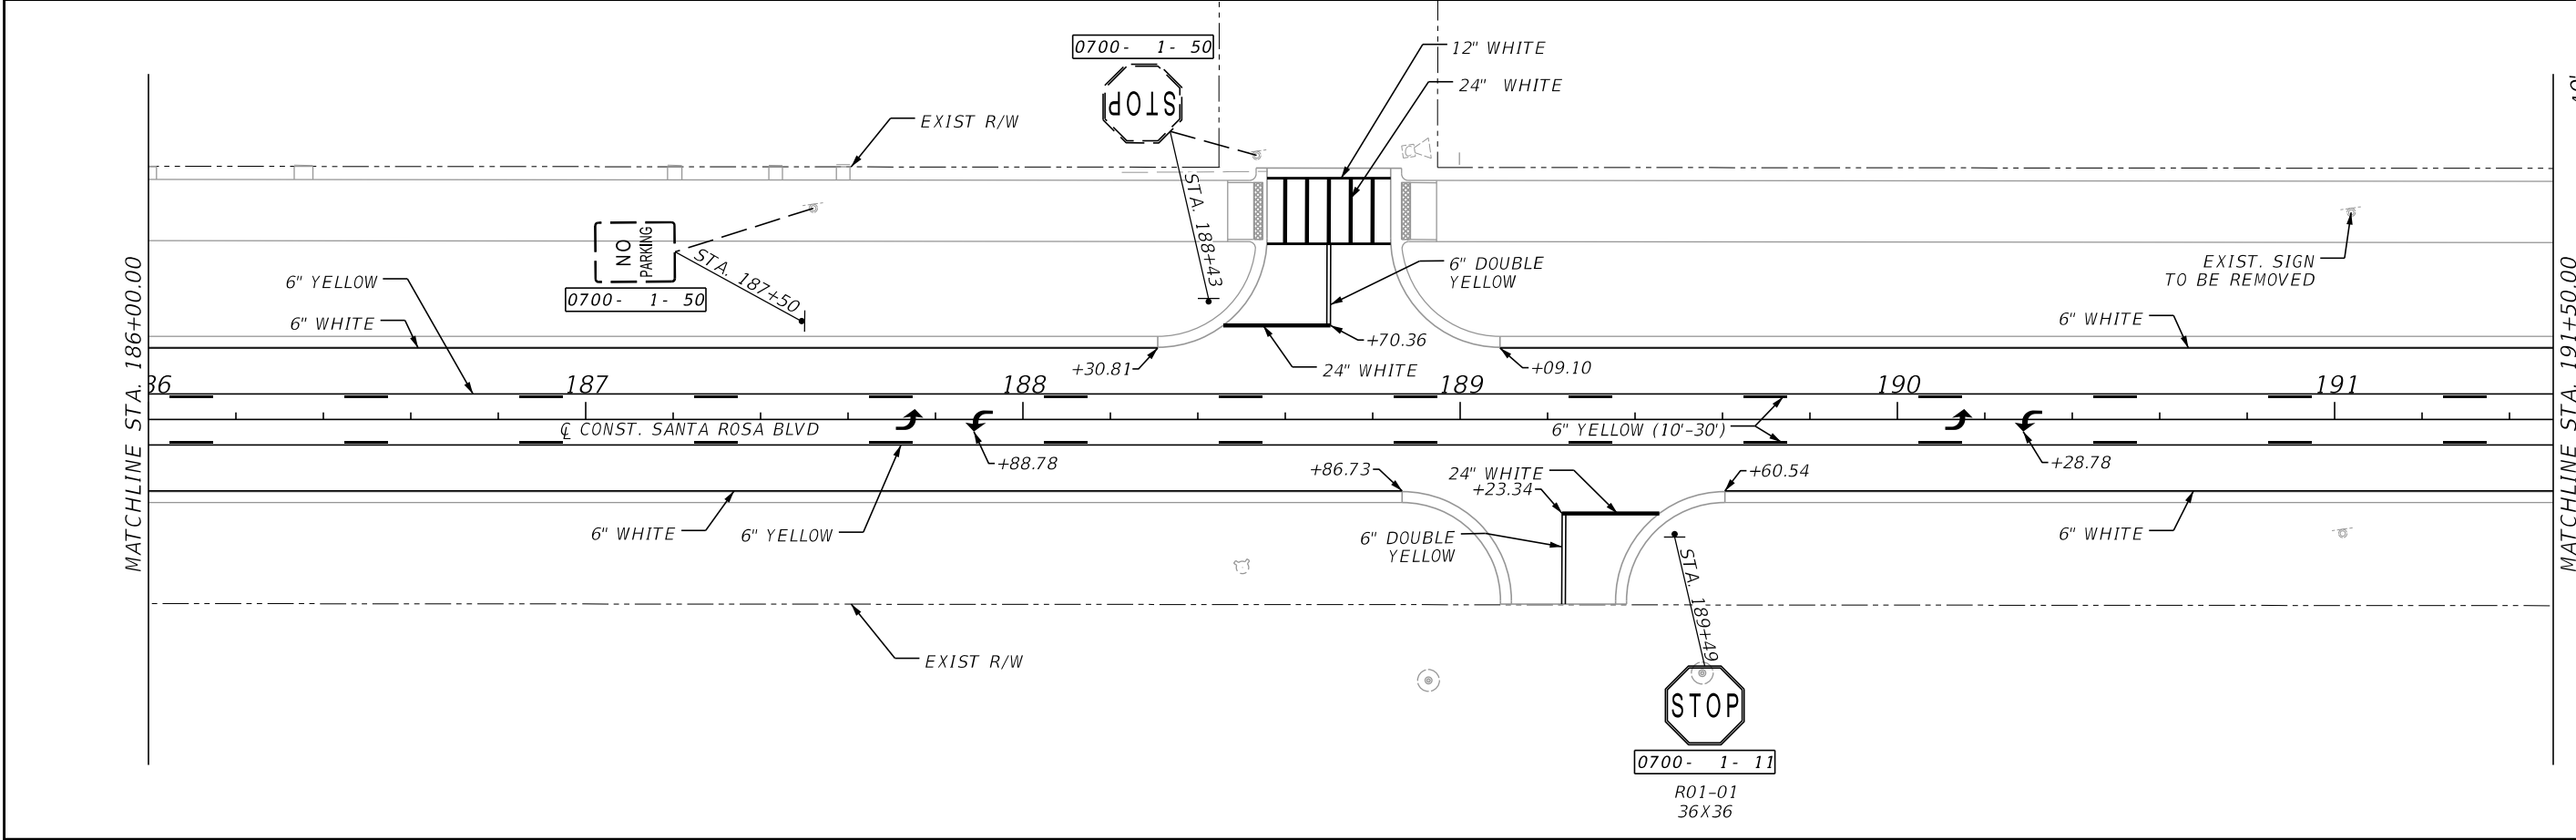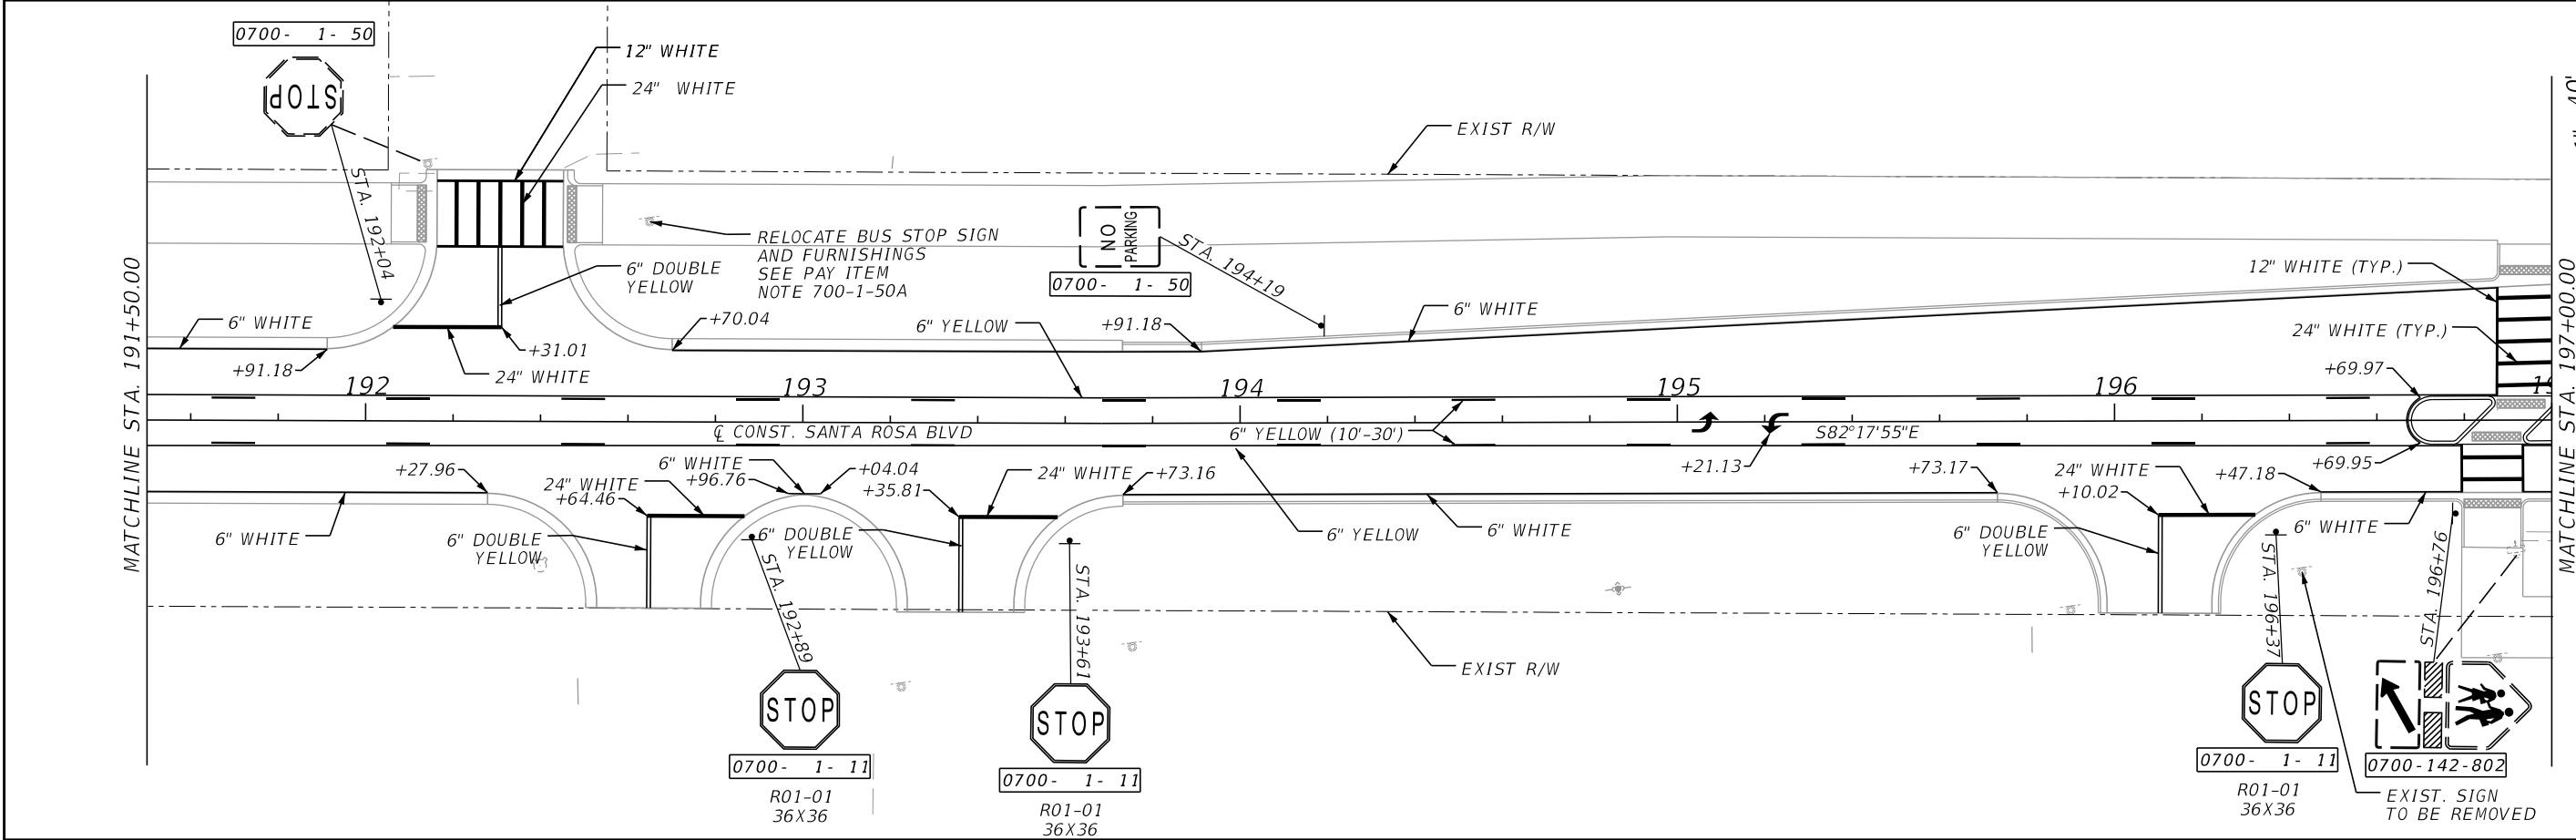

REVISIONS			
DATE	DESCRIPTION	DATE	DESCRIPTION



MARK T. LLEWELLYN, JR., P.E.
LICENSE NUMBER: 80712
HALFF ASSOCIATES, INC.
TALLAHASSEE, FLORIDA 32309





OKALOOSA COUNTY
PROJECT
SANTA ROSA BOULEVARD

**SIGNING AND
PAVEMENT MARKING**

SHEET
NO.

228

THE OFFICIAL RECORD OF THIS SHEET IS THE ELECTRONIC FILE DIGITALLY SIGNED AND SEALED UNDER RULE 61G15-23.004, F.A.C.

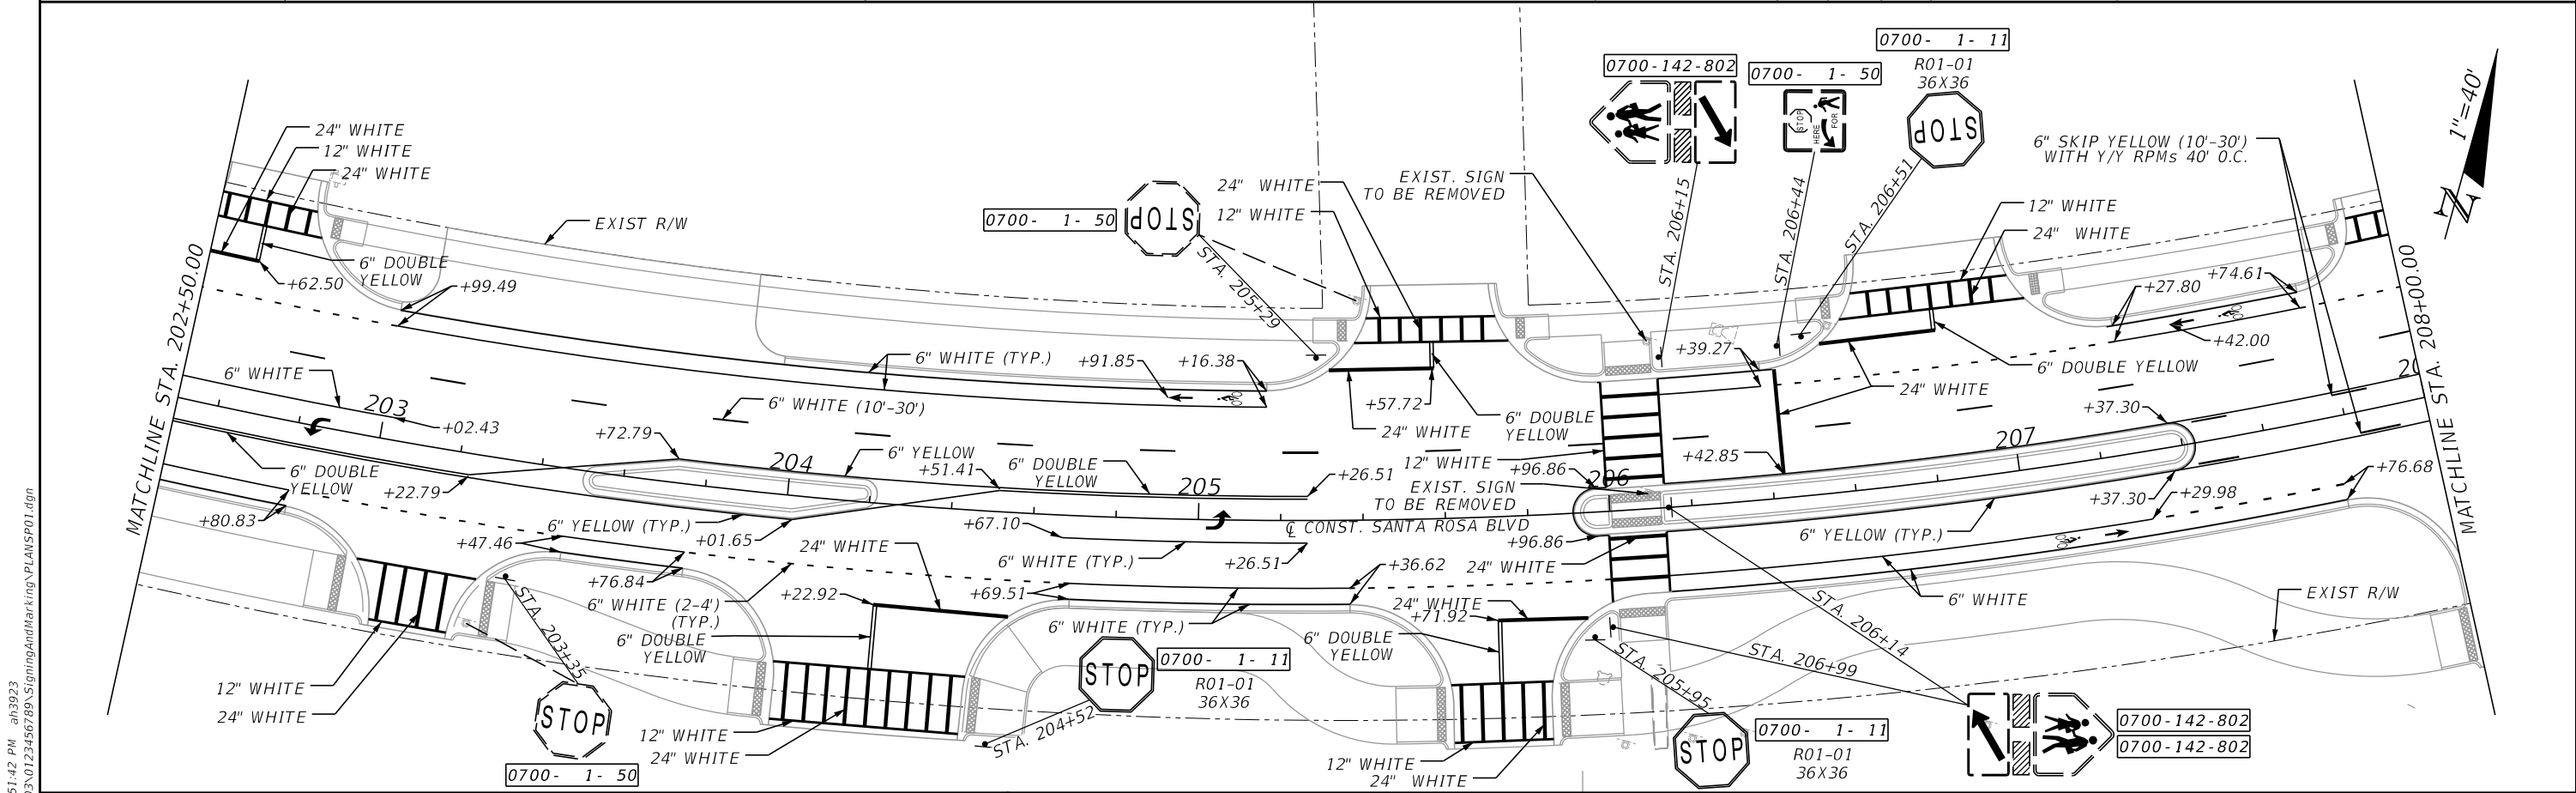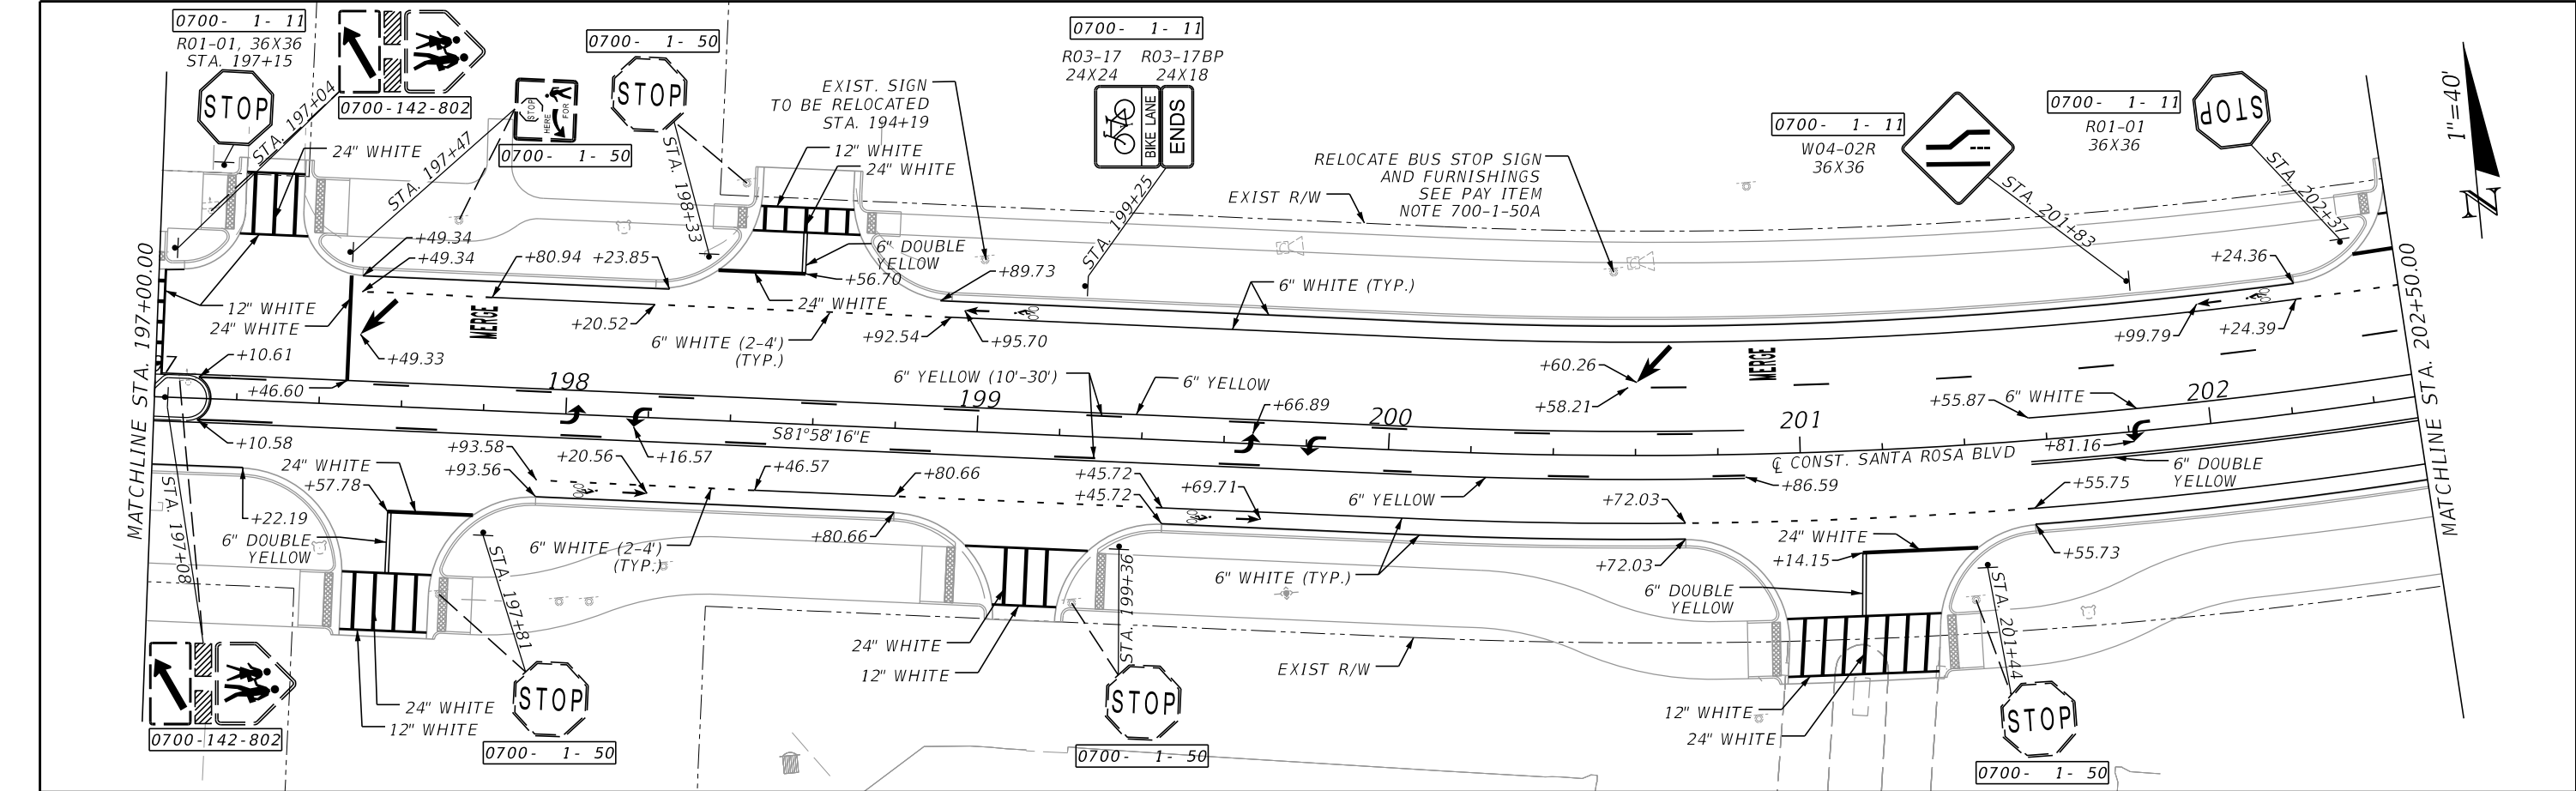

REVISIONS		DESCRIPTION	
DATE	DESCRIPTION	DATE	DESCRIPTION

MARK T. LLEWELLYN, JR., P.E.
LICENSE NUMBER: 80712
HALFF ASSOCIATES, INC.
TALLAHASSEE, FLORIDA 32309

OKALOOSA COUNTY


OKALOOSA COUNTY	PROJECT
SANTA ROSA BOULEVARD	

SIGNING AND PAVEMENT MARKING

SHEET NO.
229

7/19/2024 5:51:42 PM ah3923
A:\420005\42280\002\0123456789\SigningAndMarking\PLANS\01.dgn

THE OFFICIAL RECORD OF THIS SHEET IS THE ELECTRONIC FILE DIGITALLY SIGNED AND SEALED UNDER RULE 61G15-23.004, F.A.C.

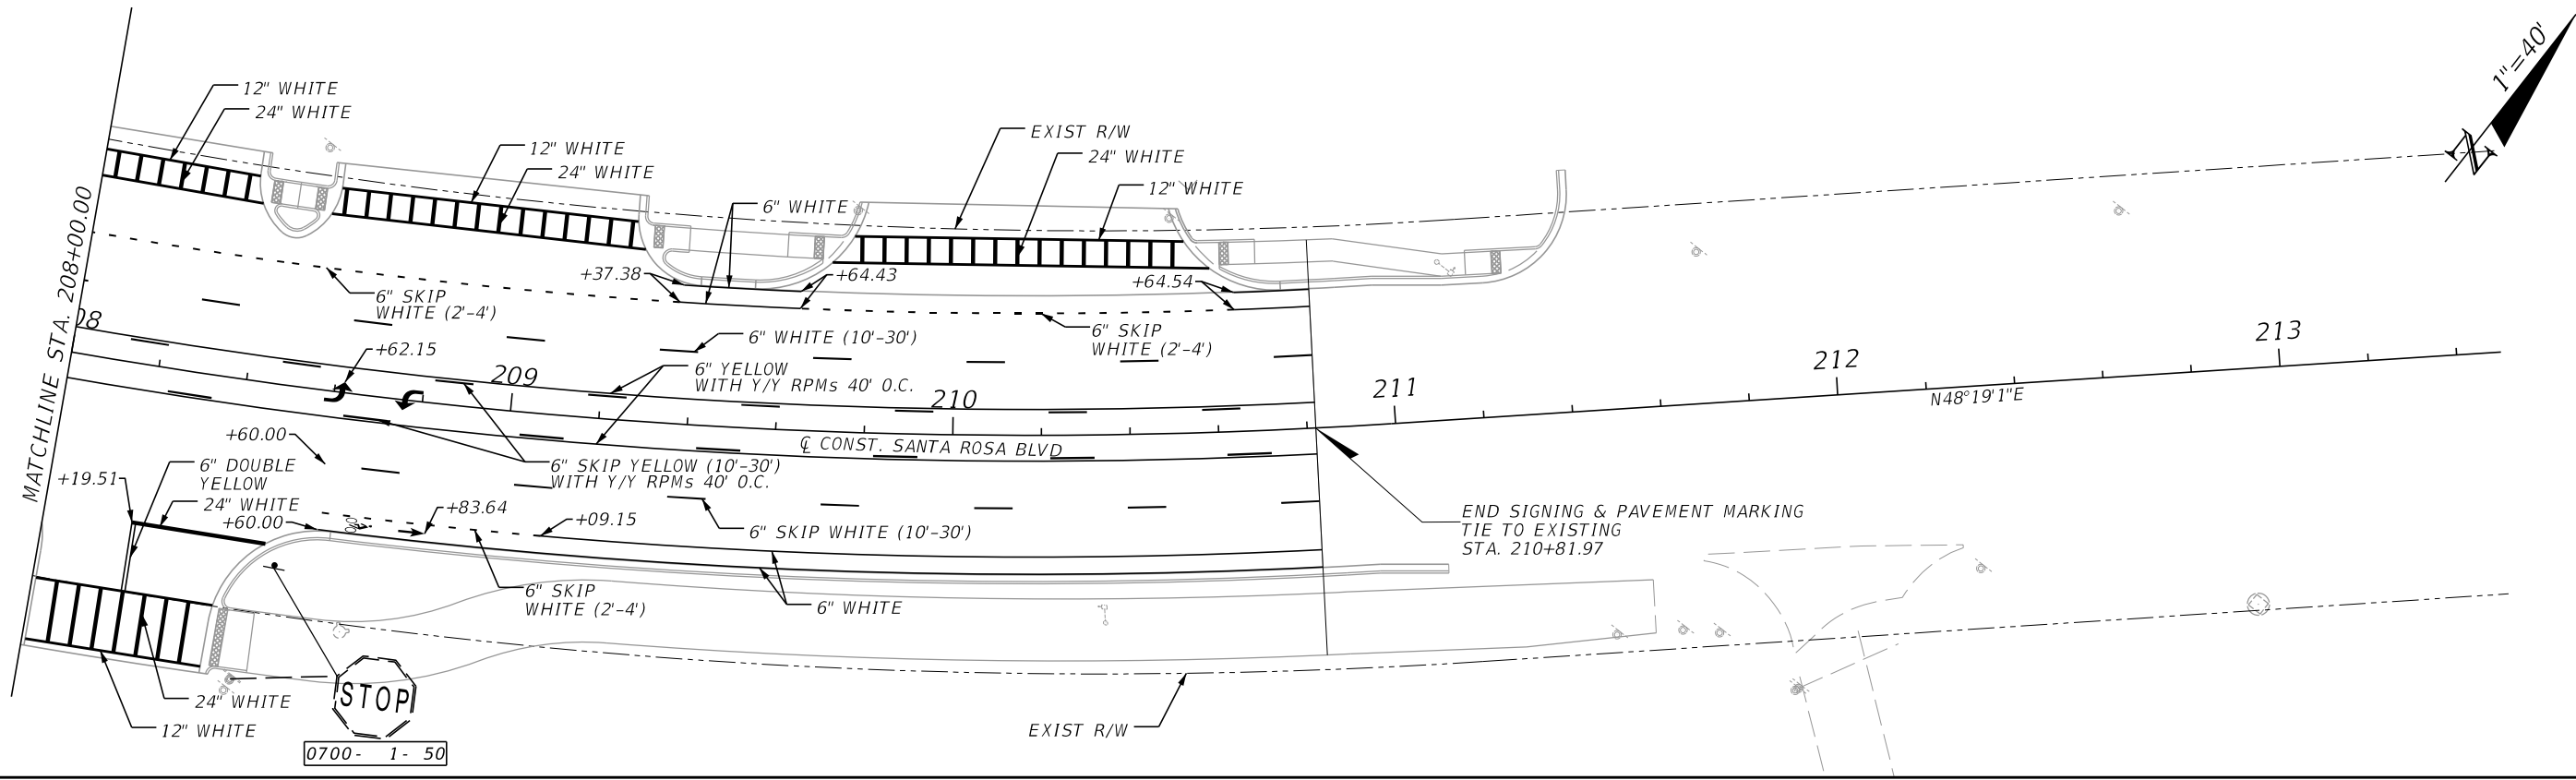

7/19/2024 5:51:44 PM ah3923
A:\420005\42280\003\0123456789\SigningAndMarking\PLANSP01.dgn

REVISIONS			
DATE	DESCRIPTION	DATE	DESCRIPTION



MARK T. LLEWELLYN, JR., P.E.
LICENSE NUMBER: 80712
HALFF ASSOCIATES, INC.
TALLAHASSEE, FLORIDA 32309



OKALOOSA COUNTY
PROJECT
SANTA ROSA BOULEVARD

*SIGNING AND
PAVEMENT MARKING*

SHEET NO.

230

THE OFFICIAL RECORD OF THIS SHEET IS THE ELECTRONIC FILE DIGITALLY SIGNED AND SEALED UNDER RULE 61G15-23.004, F.A.C.